


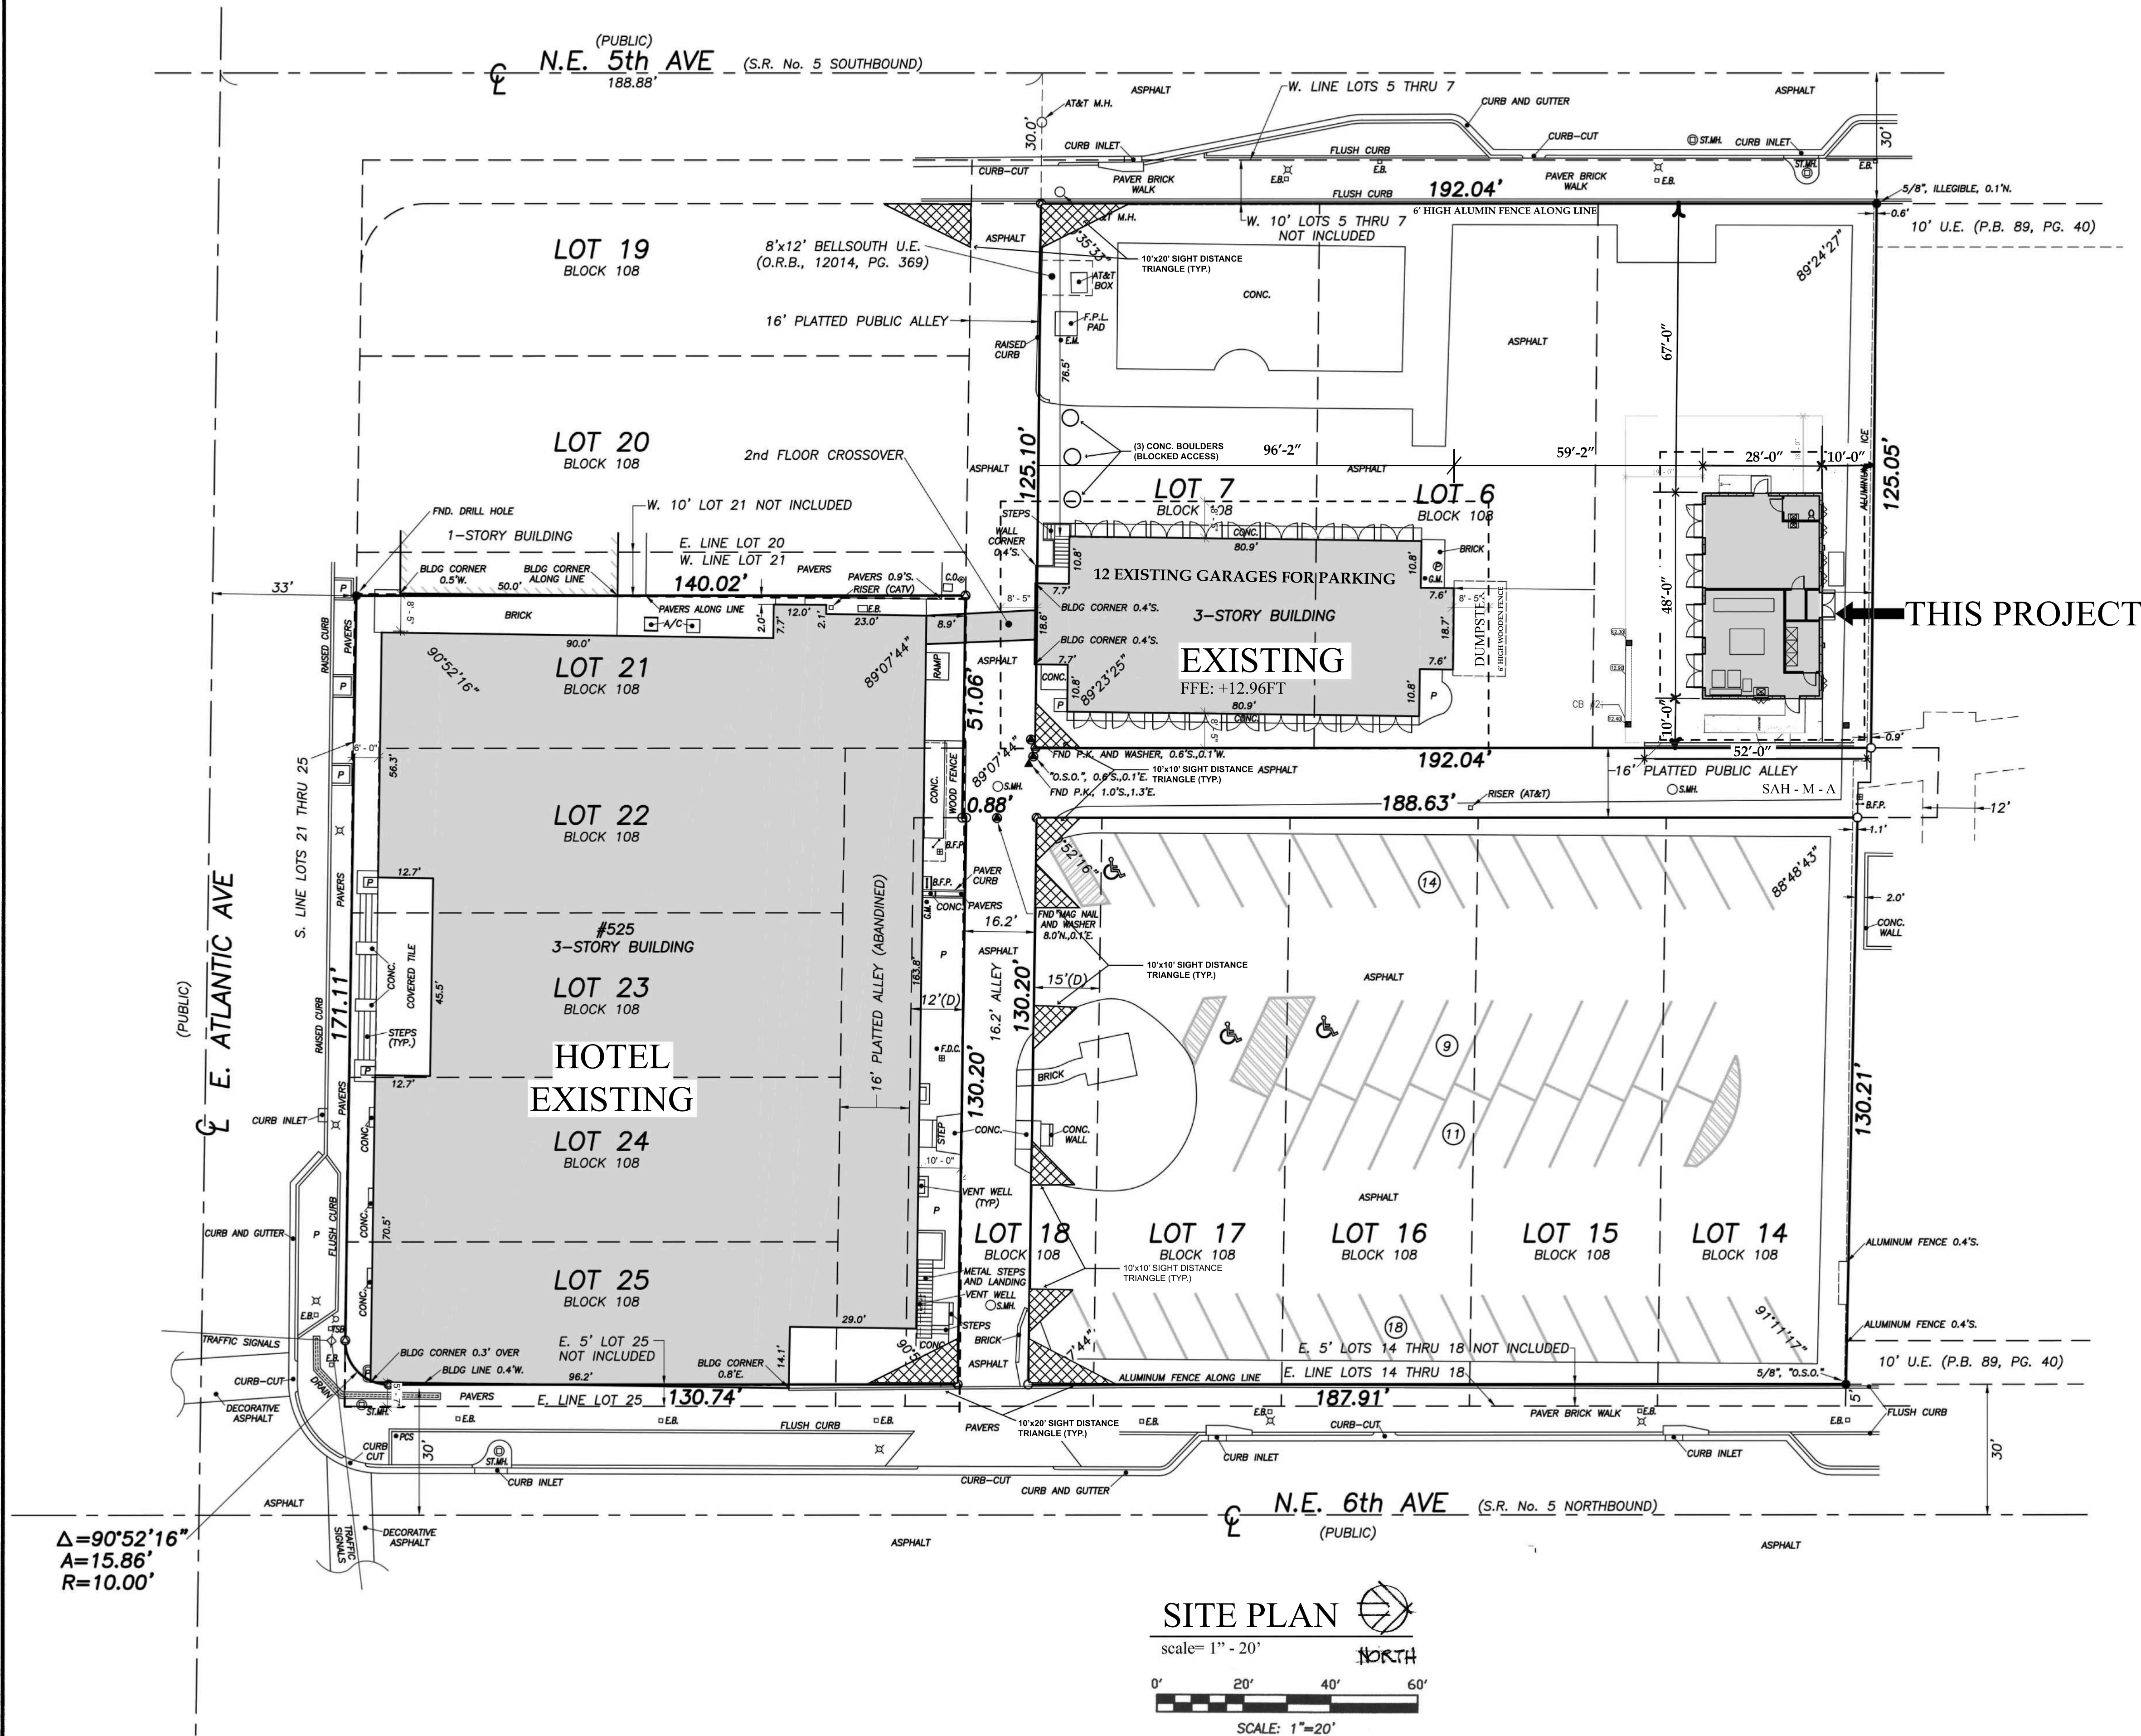

SITE DEVELOPMENT DATA

(REVISED 8/28/2023)

PROJECT DESCRIPTION: THE PROJECT INCLUDES THE CONSTRUCTION OF A ONE-STORY FREE-STANDING STRUCTURE TO HOUSE THE HOTEL'S LAUNDRY AND MAINTENANCE SERVICE UNITS. THE CONCRETE BLOCK/STUCCO BUILDING WILL BE DIVIDED INTO SPACES FOR EACH SERVICE UNIT, INCLUDING A UNI-SEX RESTROOM FACILITY. THE EXTERIOR IS SCHEDULED TO BE COMPATIBLE AND TO COMPLEMENT THE EXISTING BUILDINGS BUILT IN CIRCA 1925 IN THE MEDITERRANEAN STYLE. THE SURFACE, MATERIALS, COLORS, WINDOWS, AND DOORS ARE SCHEDULED TO MATCH THOSE OF THE EXISTING HOTEL.

CLASSIFICATION OF WORK: ALL NEW CONSTRUCTION SHALL CONFORM TO THE 2020 EDITION OF THE FLORIDA BUILDING CODE AND THE CONSTRUCTION DOCUMENTS.

CONSTRUCTION TYPE: TYPE V, UNSPRINKLERED

SITE DESCRIPTION: LOTS 5 THROUGH 7, LESS THE WEST 10 FEET THEREOF; LOTS 14 THROUGH 17, LESS THE EAST 5 FEET THEREOF; THE NORTH 15 FEET AND THE SOUTH 12 FEET OF LOT 18, LESS THE EAST 5 FEET THEREOF; LOT 21, LESS THE WEST 10 FEET THEREOF; LOTS 22 THROUGH 24; LOT 25, LESS THE EAST 5 FEET THEREOF; AND THE 16' ALLEY LYING SOUTH OF AND ADJACENT TO LOT 18 AND LYING EAST OF AND ADJACENT TO THE NORTH 28 FEET OF LOT 21, LESS THE EAST 5 FEET THEREOF; ALL IN BLOCK 108, TOWN OF LINTON (NOW DELRAY BEACH), FLORIDA, ACCORDING TO THE PLAT THEREOF.

ADDRESS: 525 EAST ATLANTIC AVENUE, DELRAY BEACH, FL 33483
PROPERTY CONTROL No: 12-43-46-16-01-108-0050

ZONING: CBD - CENTRAL BUSINESS DISTRICT

CURRENT USE: HOTEL

SETBACKS

	REQUIRED	EXISTING	PROPOSED
EXISTING HOTEL			
FRONT	5 FT.	6.0 FT.	N/A
SIDE - STREET	5 FT.	0.0 FT.	N/A
SIDE INTERIOR	0 FT.	2.0 FT.	N/A
REAR	10 FT.	95.9 FT.	N/A

PROPOSED ADDITION			
FRONT	5 FT.		311 FT.
SIDE - STREET	5 FT.		67 FT.
SIDE - INTERIOR (ALLEY)	0 FT.		10 FT.
REAR	10 FT.		10 FT.

MEAN ROOF HEIGHT

ABOVE FINISH FLOOR ELEVATION: +11'-1"

ABOVE THE CROWN OF THE ROADS: +12'-7"

LOT AREA: 73,874 S.F.

FLOOR AREA:	EXISTING	PROPOSED	TOTAL
GROUND FLOOR AREA	24,081.3 S.F.	1344 S.F.	25,425.3 S.F.
TOTAL FLOOR AREA	72,243.9 S.F.	1344 S.F.	73,587.9 S.F.
FLOOR AREA RATIO	.978	.018	.996
CONDITIONED AREA	68,699.4 S.F.	1344 S.F.	70,043.4 S.F.

LOT COVERAGE

EXISTING: BUILDING - 24,081.3 S.F. (33%) OPEN SPACE - 49,792.7 S.F. (67%)
PERVIOUS - 10,340.1 S.F. (14%) IMPERVIOUS - 39,452.6 S.F. (53%)

PROPOSED: BUILDING - 25,425.3 S.F. (34.4%) OPEN SPACE - 48,448.7 S.F. (65.6%)
PERVIOUS - 10,340.1 S.F. (41%) IMPERVIOUS - 38,565.98 S.F. (52.2%)

PARKING (REF. LDR TABLE 4.13(L))

	REQUIRED	EXISTING	PROPOSED
HOTEL: GUEST ROOMS:	46 SPACES	46 SPACES	46 SPACES
LOUNGE & SHOPS:	21 SPACES	21 SPACES	21 SPACES
TOTAL PARKING SPACES:	67 SPACES	67 SPACES	67 SPACES
REGULAR SIZE	53 SPACES	64 SPACES	64 SPACES
HANDICAP SIZE	3 SPACES	3 SPACES	3 SPACES
TOTAL	56 SPACES	67 SPACES	67 SPACES

TOTAL PARKING SPACES - 55 DELINEATED IN THE EXISTING PARKING AREA
12 ARE LOCATED IN GARAGES OF THE 3-STORY BUILDING


WIND LOAD DATA

STANDARD	FBC 2020 EDITION
REGION:	WINDBORNE DEBRIS
EXPOSURE CATEGORY:	C
RISK CATEGORY:	II (2)
BUILDING TYPE:	ENCLOSED
ULTIMATE WIND SPEED:	170 MPH - 3 SECOND GUST
NOMINAL WIND SPEED:	132 MPH - 3 SECOND GUST
MEAN ROOF HEIGHT:	11'-2" FT.
ROOF DEAD LOAD	25 PSF
ROOF LIVE LOAD	30 PSF

MAINTENANCE & LAUNDRY BUILDING
FOR THE COLONY HOTEL
525 E. ATLANTIC AVENUE, DELRAY BEACH, FL 33483

PROPOSED SITE PLAN

SCALE: 1" = 20'	APPROVED BY:	DRAWN BY: RMS
DATE: 08.28.2023	REVISOR:	
ROY M. SIMON, AIA, ARCHITECT 766 S.E. FIFTH AVENUE, DELRAY BEACH, FL 33483 561-278-1914		
FLORIDA REGISTRATION No. AR2595	PROJECT No. 2023	DRAWING NUMBER SP1

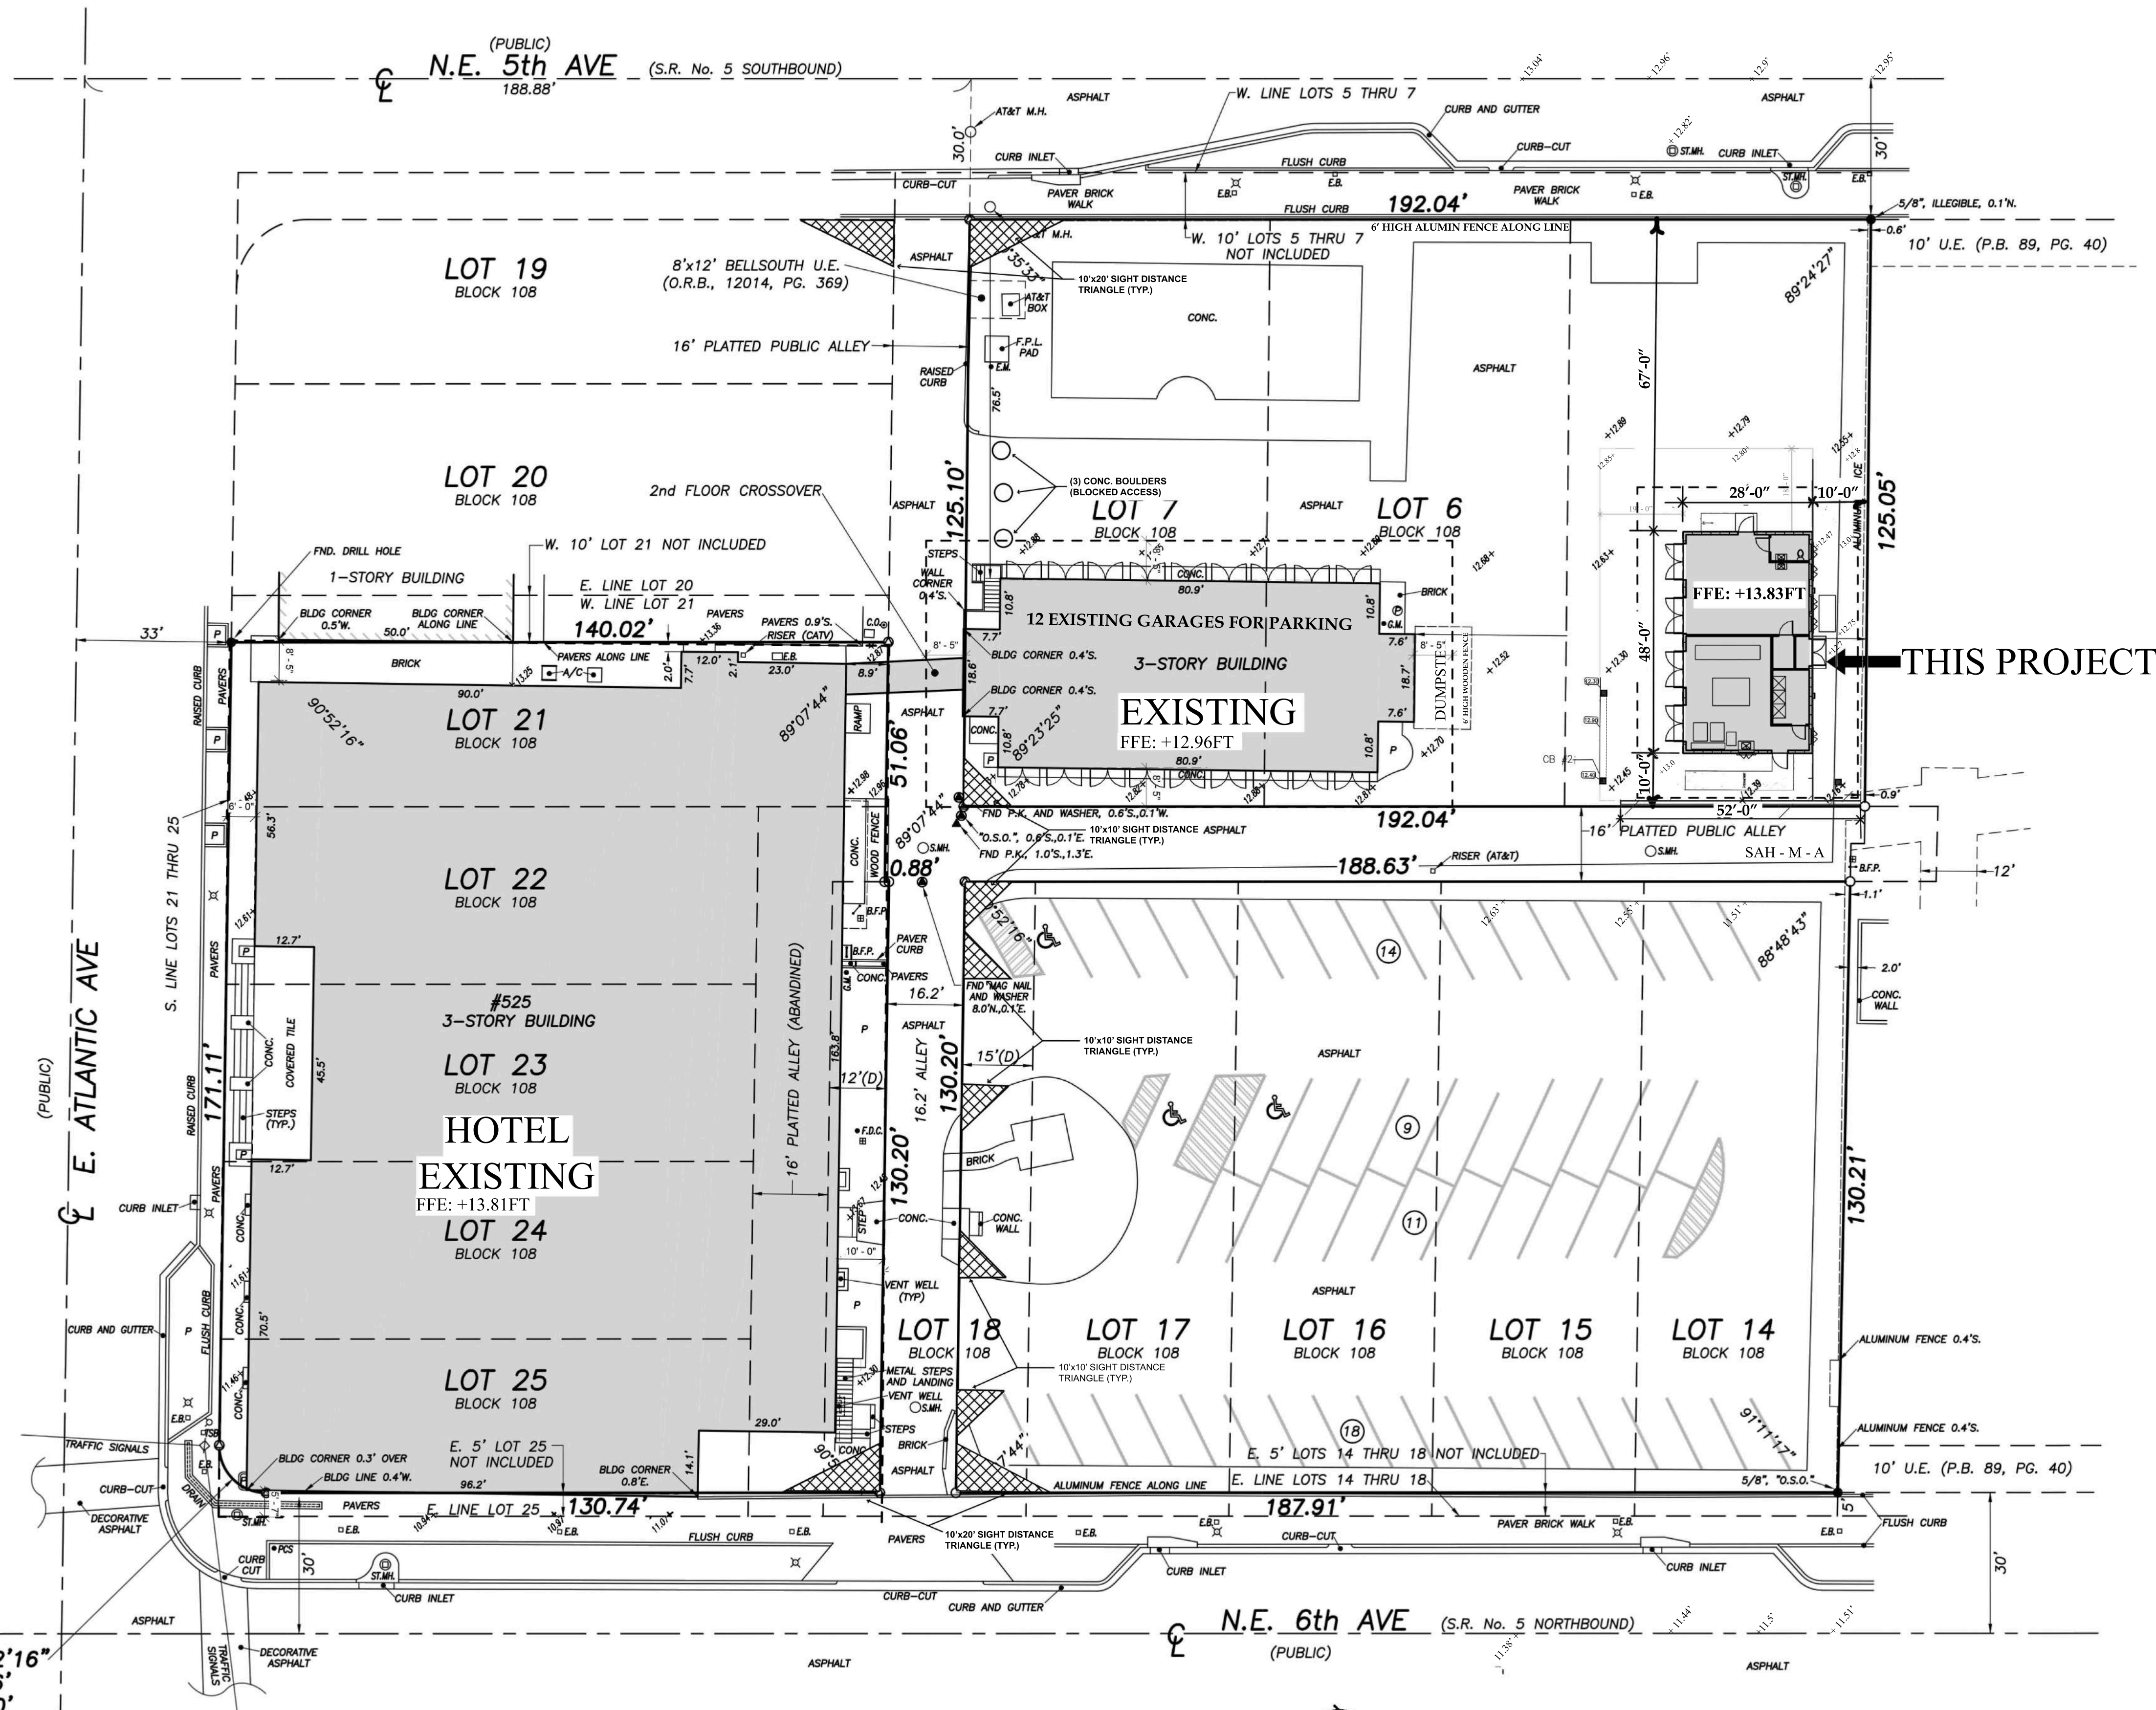


$\Delta=90^{\circ}52'16''$
 $A=15.86'$
 $R=10.00'$

SITE PLAN
scale= 1" = 20'
NORTH
0' 20' 40' 60'
SCALE: 1"=20'

MAINTENANCE & LAUNDRY BUILDING
FOR THE COLONY HOTEL
525 E. ATLANTIC AVENUE, DELRAY BEACH, FL 33483

PROPOSED SITE PLAN

SCALE: 1" = 20'	APPROVED BY:	DRAWN BY: RMS
DATE: 08.28.2023	REVIS	
ROY M. SIMON, AIA, ARCHITECT 766 S.E. FIFTH AVENUE, DELRAY BEACH, FL 33483 561-278-1914		
FLORIDA REGISTRATION No. AR2595	PROJECT No. 2023	DRAWING NUMBER SP2

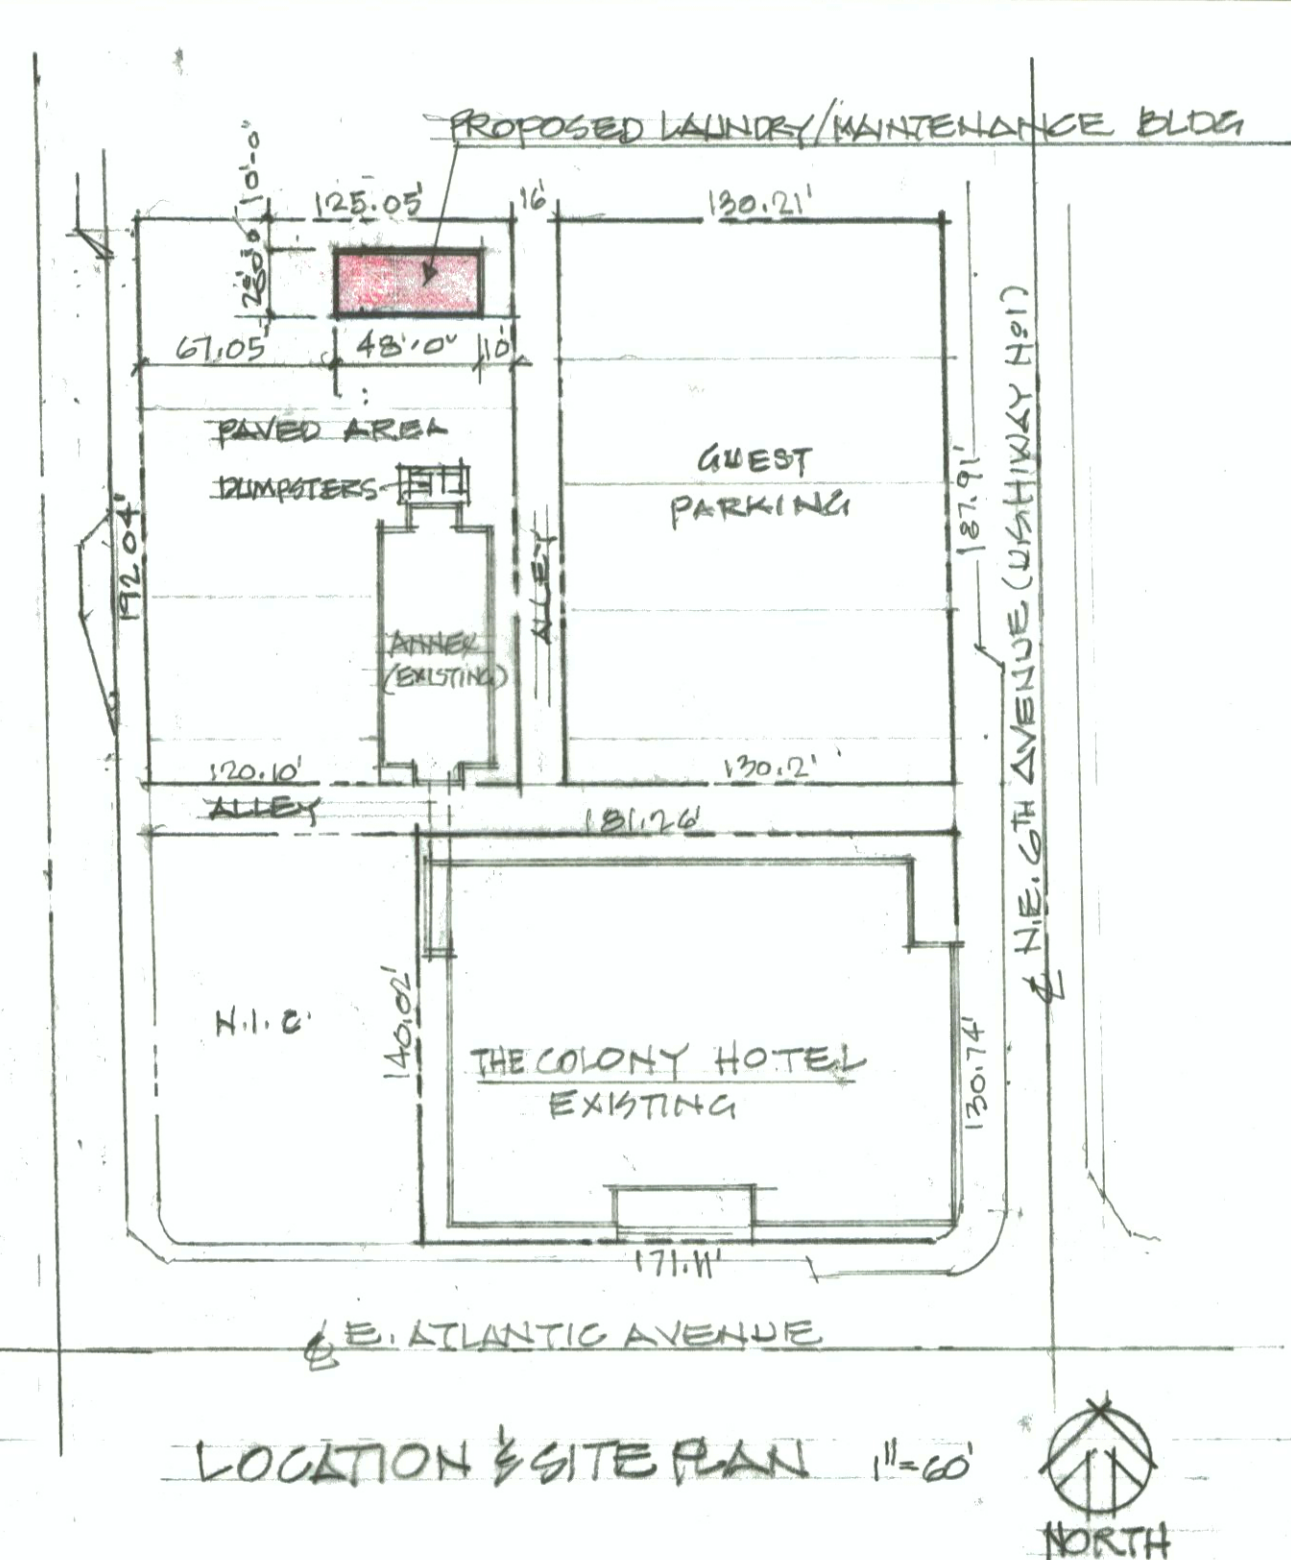

EXTERIOR COLORS

STUCCO WALLS: SHERWIN-WILLIAMS PAINT
No. SW 9013 "OLDEN AMBER"

WINDOWS, DOORS,
DOWNSPOUTS, TRIM: SHERWIN-WILLIAMS PAINT
No. SW 7005 "PURE WHITE"

FASCIA (PARAPET COVER): SPANISH TILE
COLOR "TERRA COTTA"

WINDOW SCHEDULE

NOTES: ALL UNITS SHALL BE PGT INDUSTRIES, INC. SINGLE-HUNG WINDOWS WITH TRANSPARENT GLASS AND COLONIAL MUNTINS INSIDE AND OUTSIDE. REFER TO THE SPECIFICATIONS FOR ADDITIONAL INFORMATION. ALL UNITS SHALL BE IMPACT AND WIND RESISTANT, ALUMINUM CONSTRUCTION WITH POWDER-COAT FINISH SIMILAR TO SHERWIN WILLIAMS #SW-7005 "PURE WHITE".

MARK

- (A) MODULAR NO. 2833, 3'-2" X 3'-2 5/8", SINGLE-HUNG ALUMINUM WINDOW WITH COLONIAL MUNTINS, WHITE


DOOR SCHEDULE

NOTES:


- NOTES:
1. REFER TO SPECIFICATIONS FOR DETAILED INFORMATION. ALL HINGED DOORS, INTERIOR AND EXTERIOR, SHALL HAVE 1-1/2" PAIR BALL-BEARING MORTICE HINGES PER LEAF, WITH STYLE, LATCHSETS, AND ACCESSORY HARDWARE SIMILAR TO THOSE ON THE EXISTING BUILDINGS, AS SELECTED AND APPROVED BY THE OWNER. ALL EXTERIOR DOORS SHALL BE PROVIDED WITH WEATHER STRIPPING TO AVOID WATER PENETRATION.
 2. REFER TO EXTERIOR ELEVATIONS FOR DECORATIVE PATTERN. **ALL EXTERIOR DOORS TO BE PAINTED SHERWIN WILLIAMS #SW 7005 "PURE WHITE"**

MARK

- ① PAIR 3'-8" X 7'-0" X 2 1/4", HINGED WOOD BI-PARTING DOORS, WOOD TRIMMED EXTERIOR FACE SIMILAR TO CARRIAGE DOORS BY CAMBECK DESIGNS, INC.; PROVIDE SURFACE BOLTS FOR LOCKING TOP AND BOTTOM, RECESSED THRESHOLD
- ② 3'-0" X 6'-11" X 2 1/4" SOLID CORE WOOD DOOR, 2 PANEL WITH WOOD TRIMMED EXTERIOR, WITH DOOR HOLDER
- ③ PAIR 2'-8" X 6'-11" X 2 1/4", SOLID CORE WOOD DOOR, 2 PANEL WITH WOOD PLANKING, OUTSWING, DOOR HOLDERS
- ④ 2'-8" X 6'-8" X 1 3/4", HINGED, WOOD SOLID CORE INTERIOR DOOR

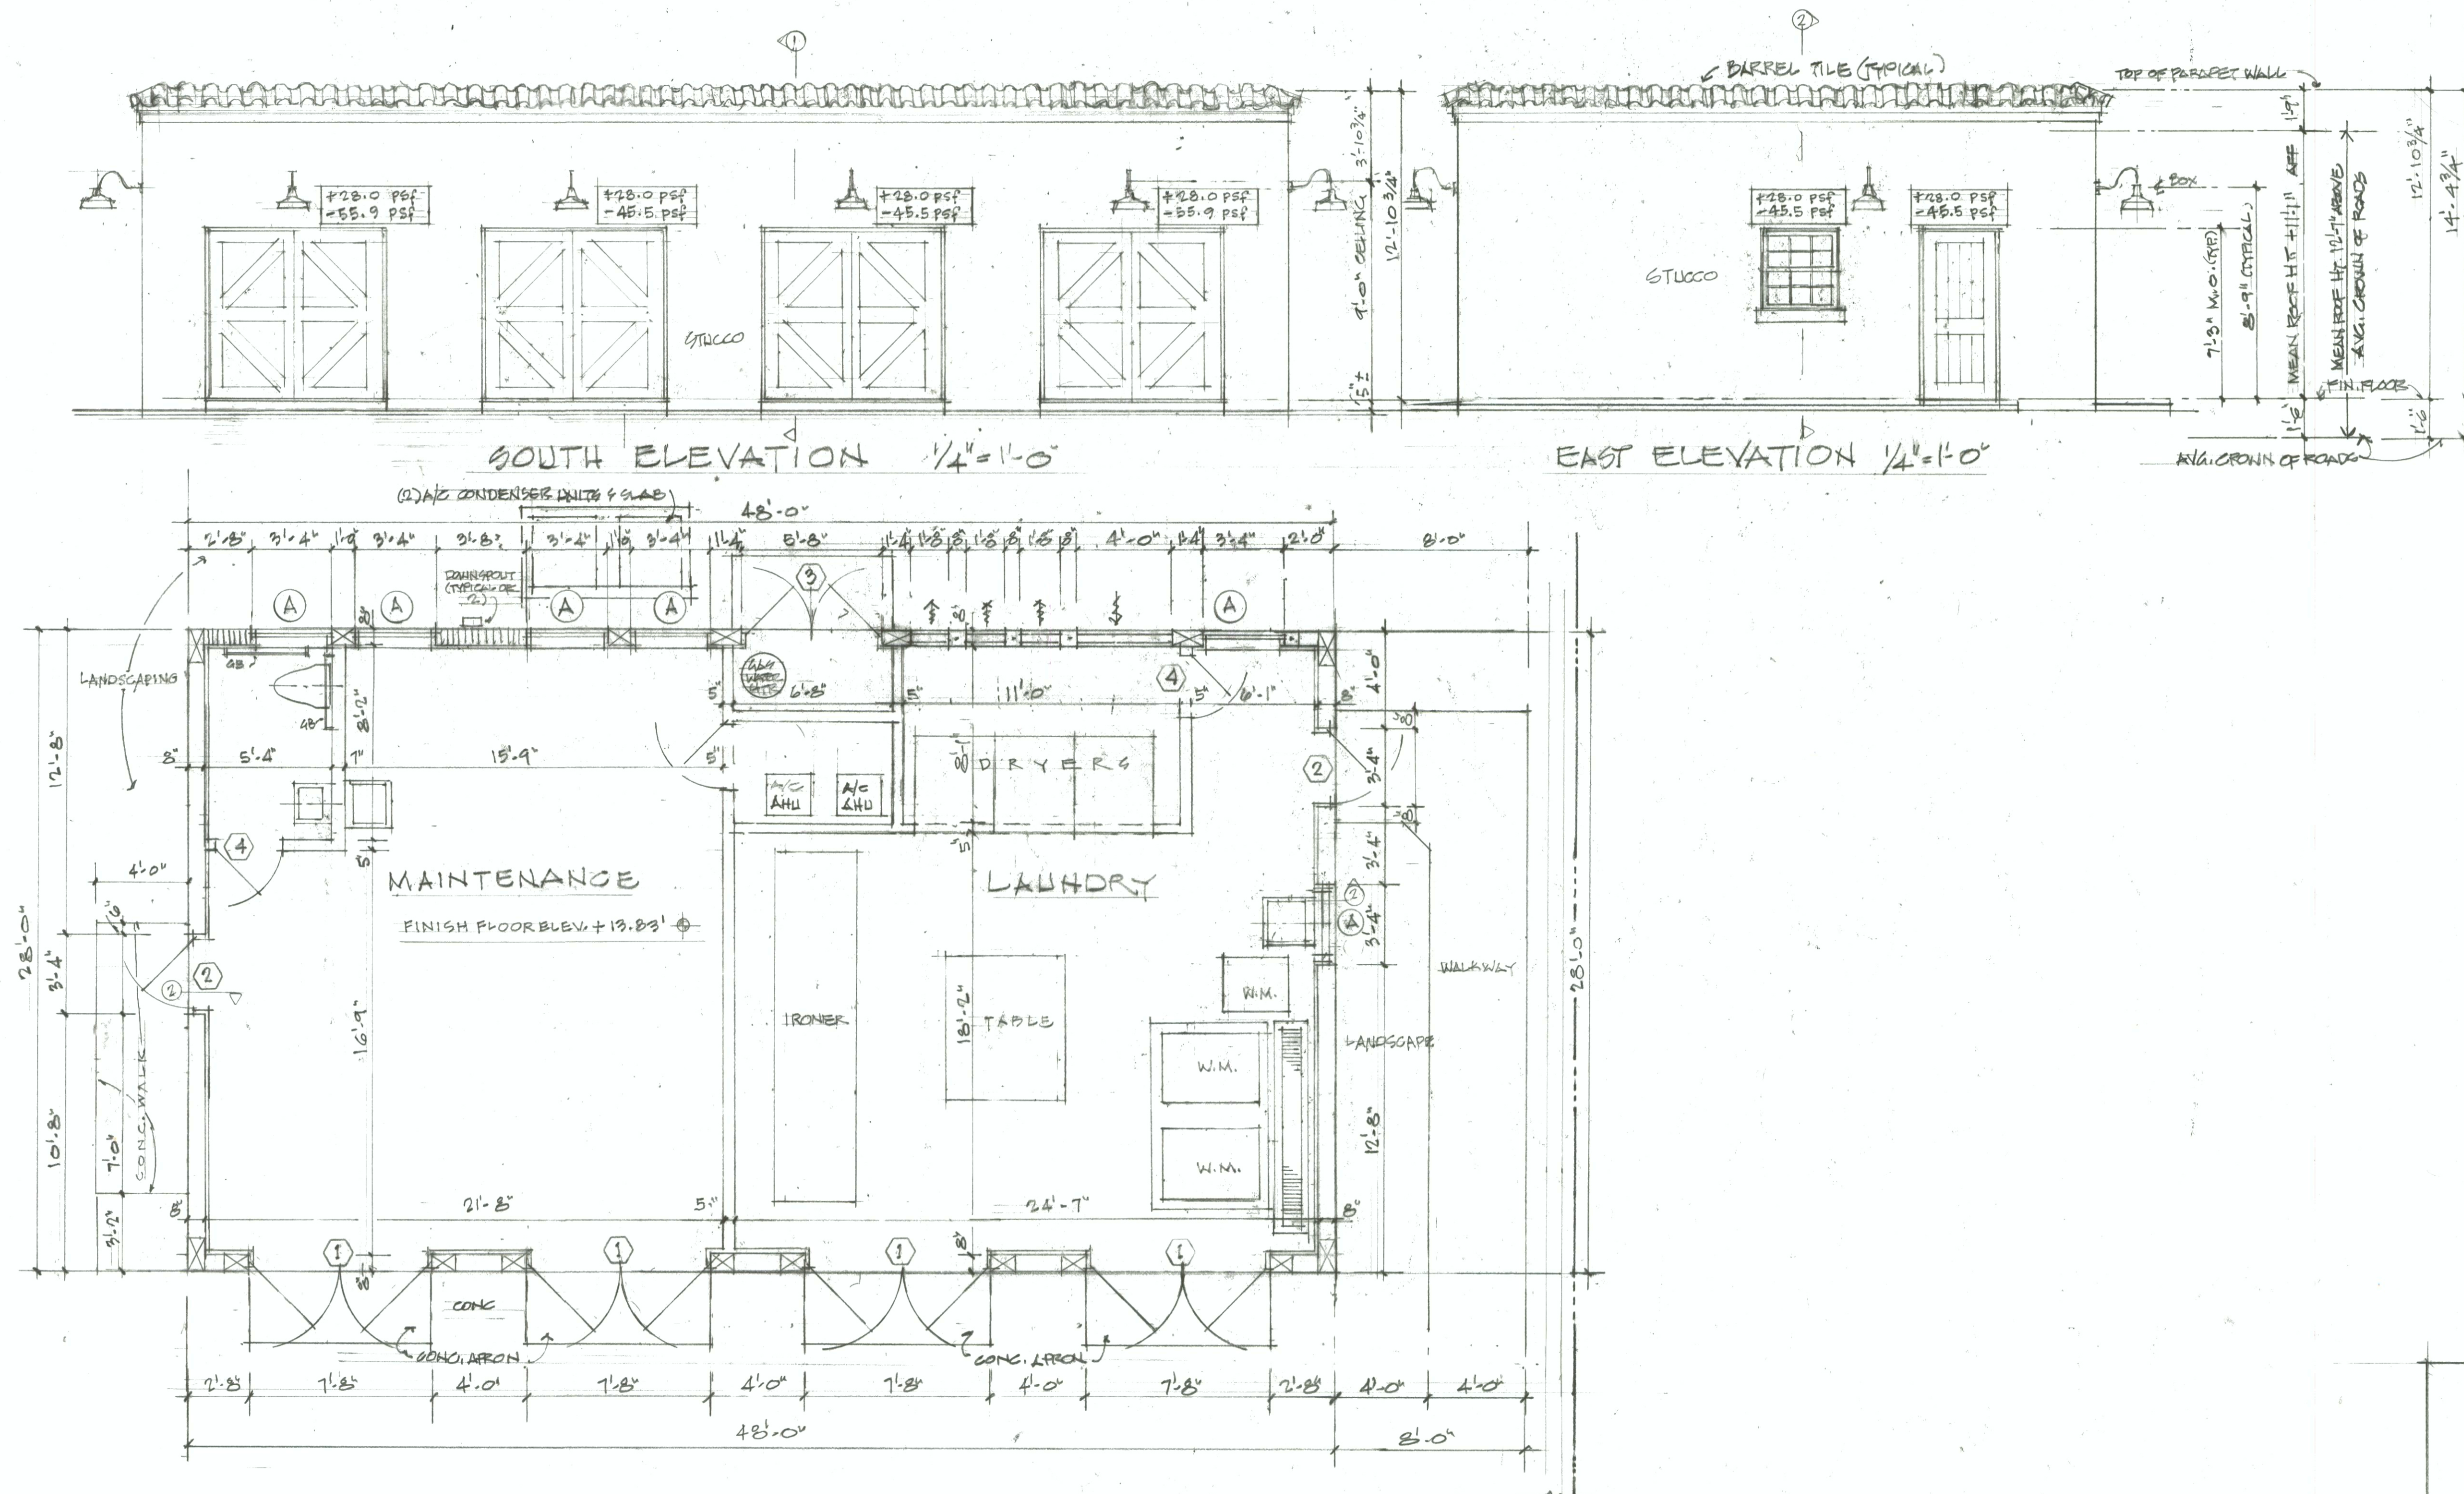

FLOOR PLAN 1/4" = 1'-0"
REVISED 8/21/2023

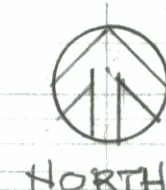

MAINTENANCE & LAUNDRY BUILDING
FOR THE COLONY HOTEL
525 E. ATLANTIC AVENUE, DELRAY BEACH, FL 33483

SITE & FLOOR PLANS & ELEVATIONS

SCALE: <i>AS NOTED</i>	APPROVED BY:	DRAWN BY: <i>RMS</i>
DATE: <i>4/14/2023</i>		REVISED: <i>8/12/2023</i>
ROY M. SIMON, A.I.A., ARCHITECT 766 S.E. FIFTH AVENUE, DELRAY BEACH, FL 33483 561-278-1914		
FLORIDA REGISTRATION NO. AR2595	PROJECT NO. <i>2303</i>	DRAWING NUMBER <i>A-12</i>



LOOKING SOUTHEAST.

SCALE: NTS

SOUTH AND EAST ELEVATIONS.



LOOKING NORTHEAST.

SCALE: NTS

NORTH AND EAST ELEVATIONS.



LOOKING NORTHWEST.

SCALE: NTS

NORTH AND WEST ELEVATIONS.

MAINTENANCE & LAUNDRY BUILDING FOR THE COLONY HOTEL 525 E. ATLANTIC AVENUE, DELRAY BEACH, FL 33483		
PROPOSED RENDERING ELEVATIONS		
SCALE: NTS	APPROVED BY:	DRAWN BY: RMS
DATE: 08.28.2023		REVISED
ROY M. SIMON, AIA, ARCHITECT 766 S.E. FIFTH AVENUE, DELRAY BEACH, FL 33483 561-278-1914		
FLORIDA REGISTRATION No. AR2595	PROJECT No. 2023	DRAWING NUMBER 3

MAINTENANCE & LAUNDRY BUILDING FOR THE COLONY HOTEL



525 E ATLANTIC AVENUE DELRAY BEACH, FL 33483

PAVING AND DRAINAGE NOTES:


1. THE FULL DEPTH OF ALL EXISTING ORGANIC AND DELETERIOUS MATERIAL WITHIN THE RIGHT-OF-WAY AND UTILITY DRAINAGE EASEMENTS SHALL BE REMOVED. NO MATERIAL OF FDOT CLASS A-5, A-7 OR A-8 SHALL BE ALLOWED.
2. PRIME COAT SHALL BE APPLIED AT A RATE OF 0.25 GALLONS PER SQUARE YARD. PRIME AND TACK COAT FOR BASE SHALL CONFORM TO THE REQUIREMENTS AND SPECIFICATIONS OF SECTIONS 300-1 THROUGH 300-7 OF FDOT STANDARDS SPECIFICATIONS.
3. ASPHALT CONCRETE WEARING SURFACE SHALL BE APPLIED OVER TACK COAT TO BE USED BETWEEN PAVING LIFTS.
4. BASE AND SUBGRADE DENSITY TESTS SHALL BE CONDUCTED BY AN APPROVED TESTING LABORATORY FOR A MAXIMUM 7000 SQUARE FEET OF FINISHED PAVEMENT. THE CONTRACTOR SHALL PAY FOR ALL REQUIRED TESTING. TEST RESULTS SHALL BE SIGNED AND SEALED BY THE LABORATORY PROFESSIONAL ENGINEER REGISTERED IN THE STATE OF FLORIDA.
5. PROCTORS SHALL BE PERFORMED ON ALL MATERIAL, SUBGRADE AND BASE AND ANY SUBSEQUENT CHANGES IN MATERIALS. LIME/ROCK BEARING RATIOS, SIEVE ANALYSIS AND DENSITIES REQUIRED BY THE CONTRACT DOCUMENTS SHALL BE SUBMITTED TO THE CITY AND ENGINEERS OF RECORD. THE CONTRACTOR SHALL PAY FOR ALL REQUIRED TESTING. TEST RESULTS SHALL BE SIGNED AND SEALED BY THE LABORATORY PROFESSIONAL ENGINEER REGISTERED IN THE STATE OF FLORIDA.
6. ALL REPAIRS TO EXISTING PAVEMENT SHALL RECEIVE SAW-CUT EDGES PRIOR TO RELAYING ASPHALT. UTILITY PIPING OR WIRING LESS THAN FOUR (4) INCHES IN DIAMETER REQUIRES A SCHEDULE 40 PVC CASING PIPE WITH SAND BACKFILLS UNDER PAVED AREAS ONLY.
7. MINIMUM ROAD CROWN ELEVATIONS SHALL MEET OR EXCEED ELEVATIONS ESTABLISHED BY THE 10 YEAR FLOOD CRITERIA MAP OF BROWARD COUNTY OR THE MINIMUM ROAD ELEVATIONS PERMITTED BY SFWMO WHICHEVER IS HIGHER.
8. AS BUILT DRAWINGS SHALL BE PREPARED AND SUBMITTED TO THE ENGINEER OF RECORD TO SHOW FINISH GRADES OF THE SUBGRADE, AND ENTIRE SITE ELEVATIONS, ELEVATION AND LOCATION OF ALL UTILITIES INCLUDING TOP OF PIPE AND INVERTS AFTER COMPLETION. AS BUILT DRAWINGS SHALL INCLUDE AND ALL EXISTING CONTROL POINTS AND/OR REFERENCE MARKERS SHALL BE RAISED TO FINAL GRADE. THESE POINTS AND REFERENCE MARKERS SHALL BE LOCATED AND NOTED ON THE PLAN.
10. DRAINAGE STRUCTURES TO BE CLEANED PRIOR TO CITY ACCEPTANCE.
11. ALL FILL IMPORTED/BORROW MATERIAL SHALL BE CLEAN SANDY SOIL FREE OF ROCKS, CONCRETE AND ORGANIC MATERIAL AND SHALL MEET THE FDOT REQUIREMENTS FOR BORROWED FILL.
12. NO CONSTRUCTION ACTIVITY SHALL TAKE COMMENCE PRIOR TO OBTAINING ALL THE REQUIRED PERMITS AND APPROVALS FOR THIS PROJECT. THE CONTRACTOR SHALL OBTAIN ALL REQUIRED CONSTRUCTION PERMITS AND COMPLY WITH APPROVED PLANS. ALL DIMENSIONS AND ELEVATIONS SHALL BE IN ACCORDANCE WITH THE APPROVED PLANS AND REQUIREMENT OF ALL PERMITTING AGENCIES.

GENERAL NOTES

1. LOCATIONS, ELEVATIONS, AND DIMENSIONS OF EXISTING UTILITIES, STRUCTURES AND OTHER FEATURES ARE SHOWN ACCORDING TO THE BEST INFORMATION AVAILABLE AT THE TIME OF PREPARATION OF THESE DRAWINGS BUT ARE NOT PURPORTED TO BE ABSOLUTELY CORRECT. THE CONTRACTOR SHALL VERIFY LOCATIONS, ELEVATIONS AND DIMENSIONS OF ALL EXISTING UTILITIES, STRUCTURES AND OTHER FEATURES AFFECTING HIS WORK PRIOR TO CONSTRUCTION.
2. THE CONTRACTOR SHALL REPLACE PAVING, STABILIZED EARTH, DRIVEWAYS, ETC. WITH THE SAME TYPE OF MATERIAL THAT WAS REMOVED OR DAMAGED DURING THE CONSTRUCTION.
3. THE CONTRACTOR SHALL NOTIFY THE ENGINEER IMMEDIATELY WHEN A CONFLICT BETWEEN THE DRAWINGS AND ACTUAL CONDITIONS ARE DISCOVERED DURING THE COURSE OF CONSTRUCTION.
4. IT SHALL BE THE CONTRACTOR'S RESPONSIBILITY PRIOR TO THE CONSTRUCTION OF THE WORK TO PERFORM SUCH TESTS, STUDIES AND SURVEYS AS HE DEEMS NECESSARY TO SATISFY HIMSELF AS TO THE ACTUAL CONDITIONS EXISTING AT THE SITE.
5. THE CONTRACTOR SHALL PROVIDE AT LEAST 48 HOURS NOTICE TO THE VARIOUS UTILITY COMPANIES TO PERMIT THE LOCATIONS OF EXISTING UNDERGROUND UTILITIES IN ADVANCE FOR CONSTRUCTION BY CALLING SUNSHINE STATE ONE CALL AT 1-800-432-4770
6. ALL CONCRETE SHALL BE 3,000 PSI UNLESS OTHERWISE INDICATED AND SHALL BE IN CONFORMANCE WITH THE LATEST A.C.I. BUILDING CODE REQUIREMENTS.
7. DURING ALL UNDERGROUND CONSTRUCTION, THE CONTRACTOR SHALL BE RESPONSIBLE PROVIDING THE APPROPRIATE CLEARANCES FROM ANY PROPOSED OR EXISTING UTILITIES OR STRUCTURES, AS REQUIRED BY THE PLANS, SPECIFICATIONS, UTILITY AUTHORITY, AND ANY GOVERNING AGENCY. THE CONTRACTOR MUST NOTIFY THE ENGINEER IMMEDIATELY IF THE APPROPRIATE CLEARANCE IS NOT AVAILABLE.
8. CONTRACTOR SHALL ADJUST ELEVATION OF ALL EXISTING M.H. RIMS, C.B. RIMS, UTILITY VAULT ACCESS RIMS, VALVE BOXES AND METER EQUIPMENT VAULT RIMS TO E FLUSH WITH PROPOSED FINISH GRADE.
9. LENGTHS OF PIPES SHOWN ARE APPROXIMATE.

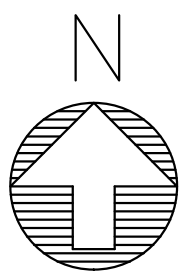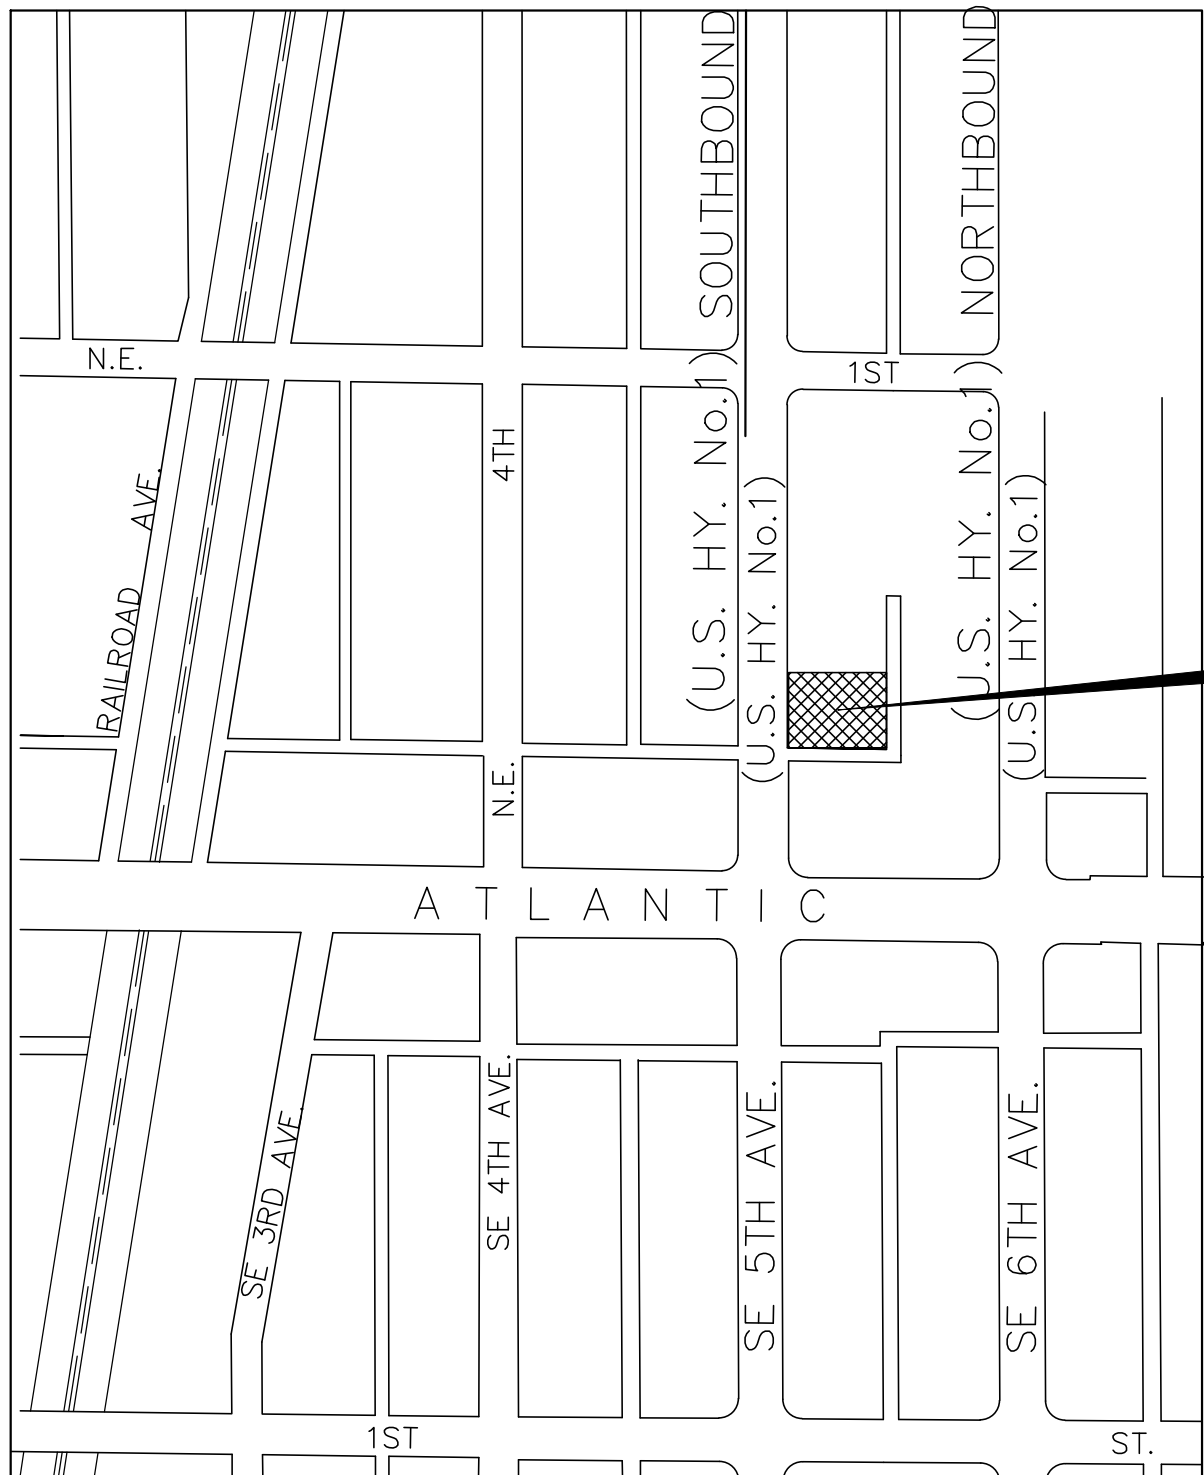

LOCATION MAP
NOT TO SCALE

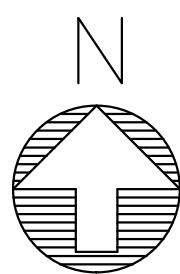

LOCATION MAP
NOT TO SCALE

- SUMMARY OF WORK INCLUDED IN THE CIVIL PLANS
1. POLLUTION PREVENTION
 2. SITE CLEARING AND GRUBBING
 3. SAW CUTTING AND REMOVAL PAVEMENT
 4. SITE GRADING
 5. ASPHALT PAVEMENT DRIVEWAY/PARKING
 6. CONCRETE RAMP
 7. RETAINING WALL
 8. NEW SEWER LATERAL AND CLEANOUTS
 9. NEW WATER SERVICE, WATER METER AND BACKFLOW PREVENTER

NOTES:

1. CONSTRUCT ALL UNDERGROUND WATER, SANITARY SEWER, AND DRAINAGE FACILITIES BEFORE CONSTRUCTING BUILDING FOUNDATIONS AND OTHER STRUCTURES.
2. REFER TO SITE PLAN BY ARCHITECT FOR SITE DIMENSIONS AND CONSTRUCTION LAYOUT


CONTENTS:

- C-1 LOCATION MAP AND SHEET INDEX
- C-2 WATER, SANITARY SEWER AND WATER SERVICE FOR FIRE PROTECTION PLAN
- C-3 GRADING, PAVING, AND DRAINAGE PLAN
- C-4 POLLUTION PREVENTION PLAN
- C-5 NOTES AND DETAILS
- C-6 NOTES AND DETAILS
- C-7 NOTES, AVERAGE CROWN OF ROAD CALCULATIONS, SECTIONS AND RETAINING WALL DETAILS

Always call 811 two full business days before you dig

Sunshine811.com

Florida
Consulting
Engineers,
Inc.

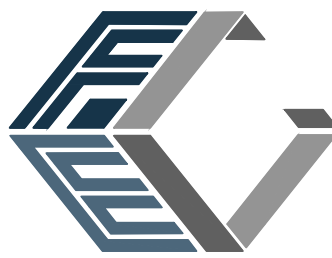


Certificate of Authorization No. 5810

134 N.W. 16TH STREET, SUITE 1
BOCA RATON, FLORIDA 33432

PHONE: (561) 353-1152
FAX: (561) 353-1708

E-MAIL:
ZJPE@FLCENGINEERS.COM

DATE	REVISIONS
9-26-23	CITY COMMENTS

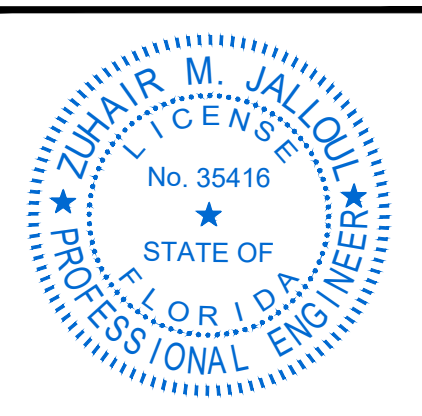

Zuhair M. Jalloul, P.E.
Fl. License. No.: 35416

DATE	AUG. 22, 2023
SCALE	AS SHOWN
DWG. BY	P.E.S.
CHECKED BY	Z. JALLOUL
PROJECT NO.	230601
DRAWING FILE	----

**MAINTENANCE &
LAUNDRY
BUILDING
FOR THE COLONY
HOTEL**

525 E ATLANTIC AVENUE
DELRAY BEACH, FL 33483



LOCATION MAP, AND
SHEET INDEX

SHEET NUMBER


C-1

OF 7

Know what's below
Call before you dig
Sunshine811.com

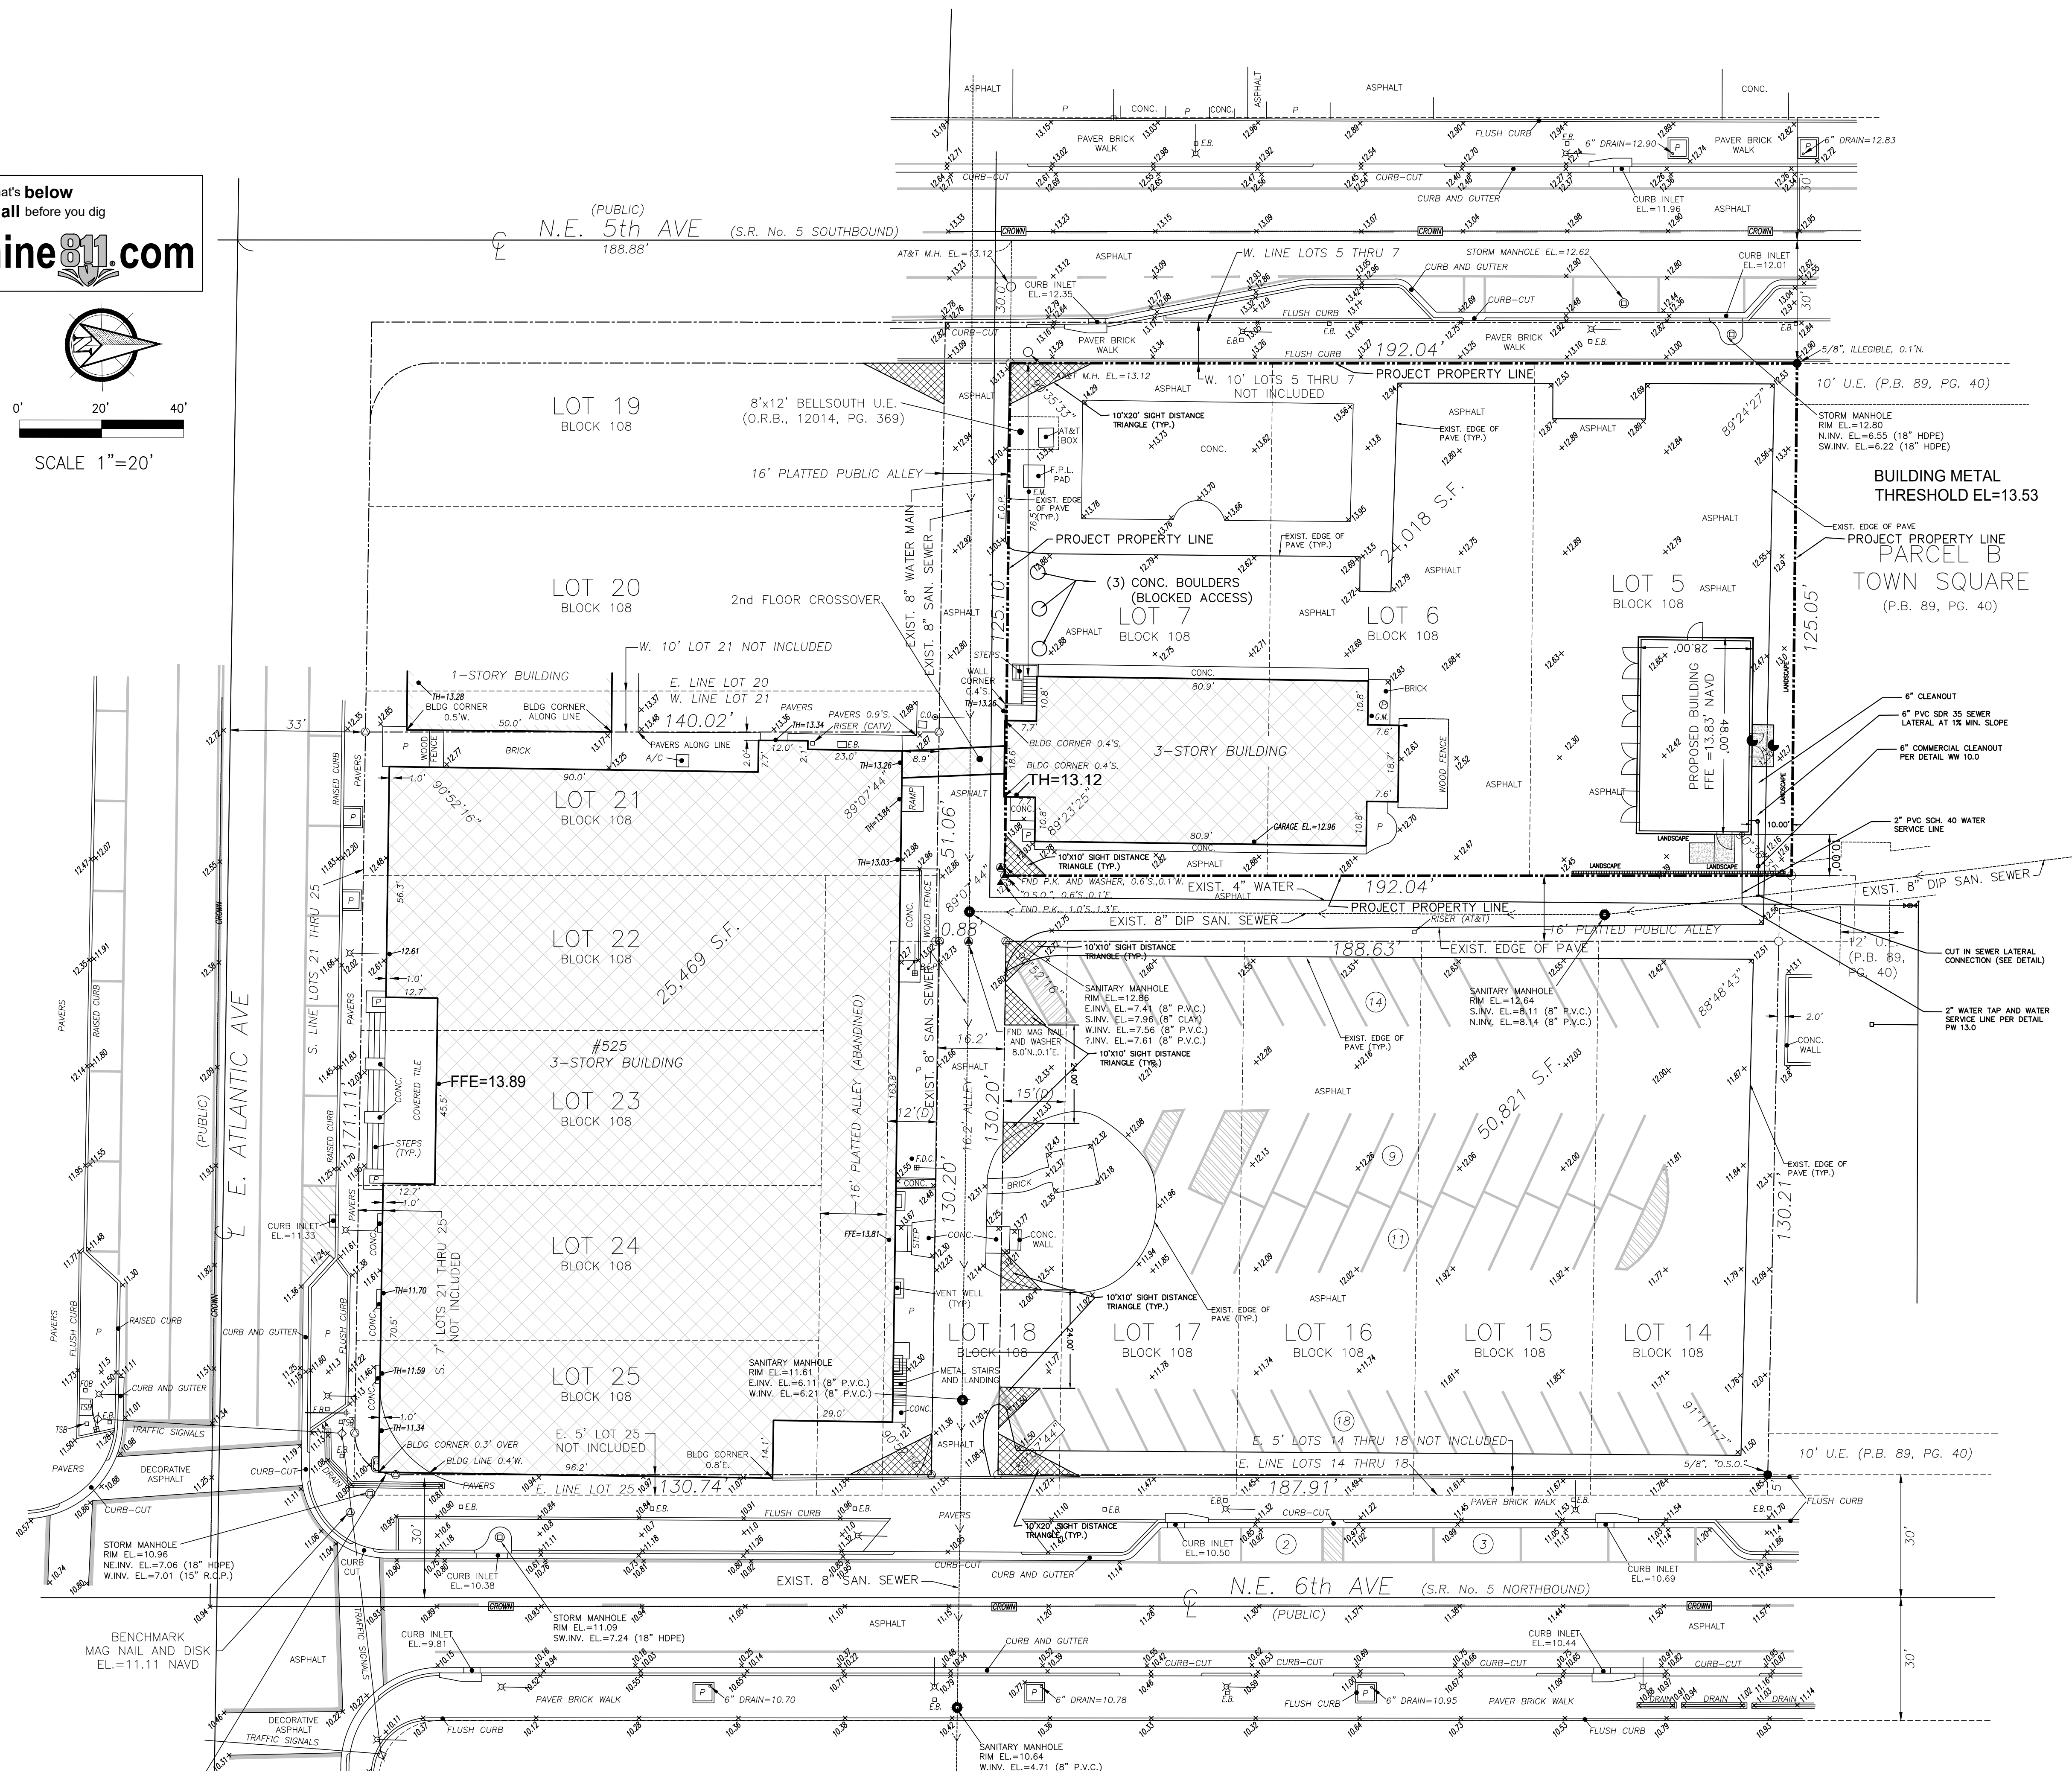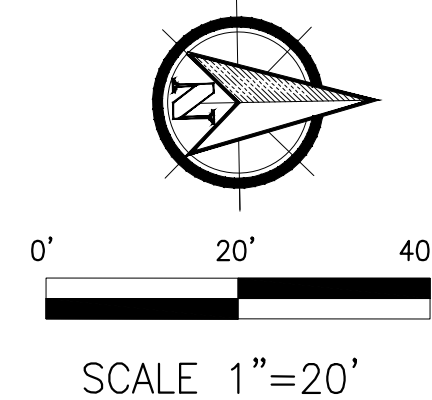

**Florida
Consulting
Engineers,
Inc.**

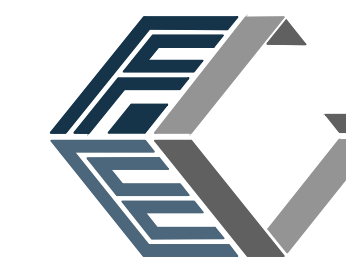


Certificate of Authorization No. 5810

134 N.W. 16TH STREET, SUITE 1
BOCA RATON, FLORIDA 33432

PHONE: (561) 353-1152
FAX: (561) 353-1708

E-MAIL:
ZJPE@FLCENGINEERS.COM

DATE	REVISIONS
9-26-23	CITY COMMENTS

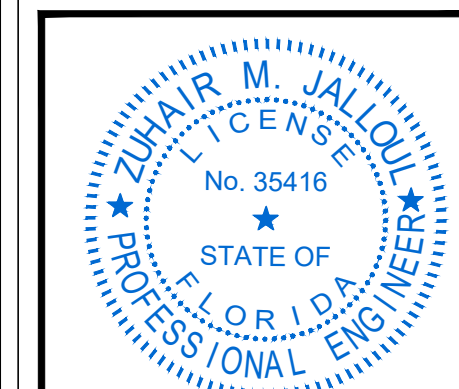

Zuhair M. Jalloul, P.E.
Fl. License. No.: 35416

DATE	AUG. 22, 2023
SCALE	AS SHOWN
DWG. BY	P.E.S.
CHECKED BY	Z. JALLOUL
PROJECT NO.	230601
DRAWING FILE	----

**MAINTENANCE &
LAUNDRY
BUILDING
FOR THE COLONY
HOTEL**


525 E ATLANTIC AVENUE
DELRAY BEACH, FL 33483

**WATER, SANITARY
SEWER AND WATER
SERVICE FOR FIRE
PROTECTION PLAN**

SHEET NUMBER

C-2

OF 7

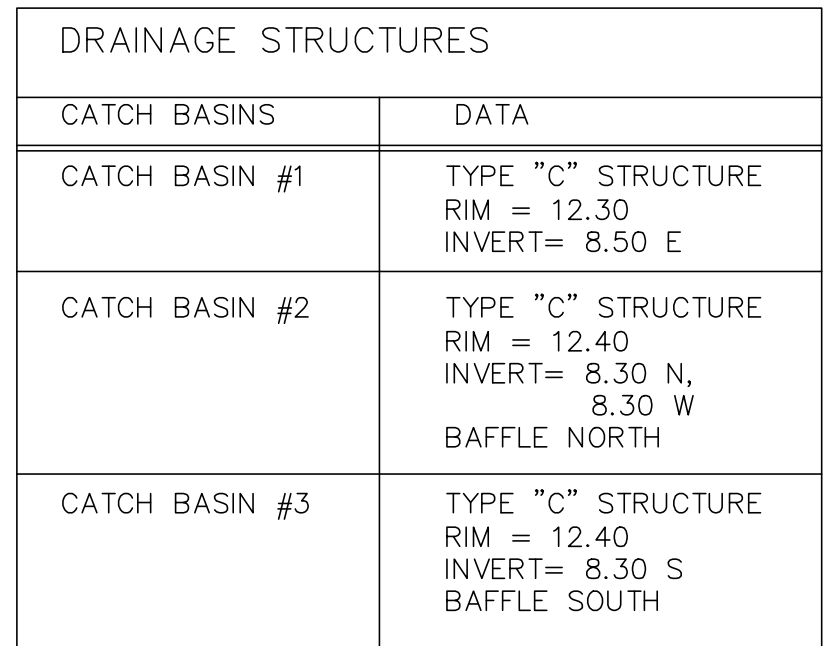


Legend:

- PROPOSED ELEVATION
- EXISTING ELEVATION
- ALL ELEVATION ARE NAVD 1988 DATUM
- CATCH BASIN (CB)
TYPE C PER DETAILS
D 5.1 AND D 6.1
- RUNOFF DIRECTION
- PROPOSED PAVEMENT RECONSTRUCTION AREA



E-MAIL:
ZJPE@FLCENGINEERS.COM

 [illegible]

DATE AUG. 22, 2023
SCALE AS SHOWN
DWNG. BY P.E.S.
CHECKED BY Z. JALLOUL
PROJECT NO. 230601
DRAWING FILE ----


**MAINTENANCE &
LAUNDRY
BUILDING
FOR THE COLONY
HOTEL**

525 E ATLANTIC AVENUE
DELRAY BEACH, FL 33483


GRADING, PAVING, AND DRAINAGE PLAN

OF

$$\begin{aligned}\Delta &= 90^\circ 52' 16'' \\ A &= 15.86' \\ R &= 10.00'\end{aligned}$$

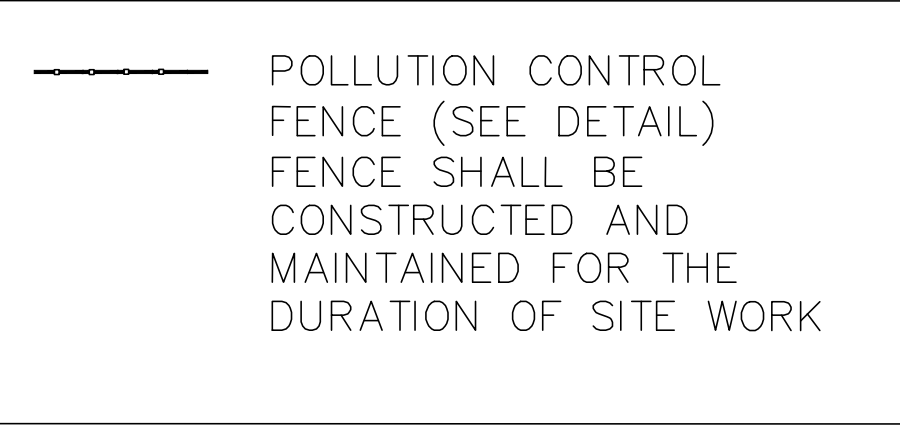
















E-MAIL: ZJPE@FLCENGINEERS.COM

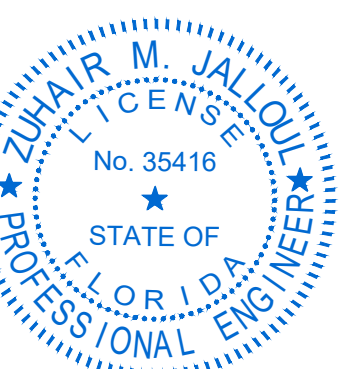[illegible]


DATE AUG. 22, 2023
SCALE AS SHOWN
DWNG. BY P.E.S.
CHECKED BY Z. JALLOUL
PROJECT NO. 230601
DRAWING FILE ----

525 E ATLANTIC AVENUE
DELRAY BEACH, FL 33483

DF 7

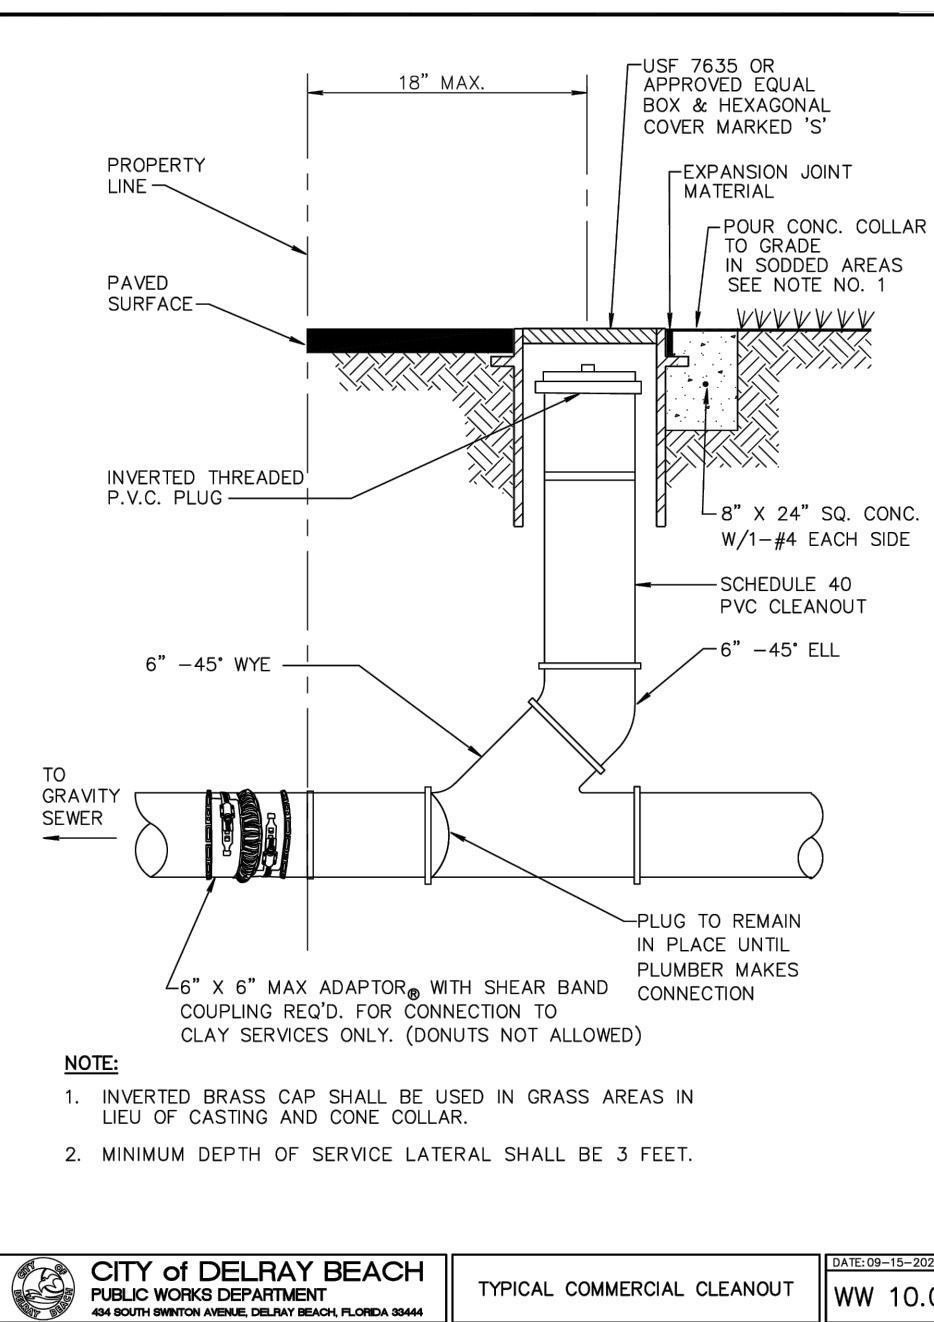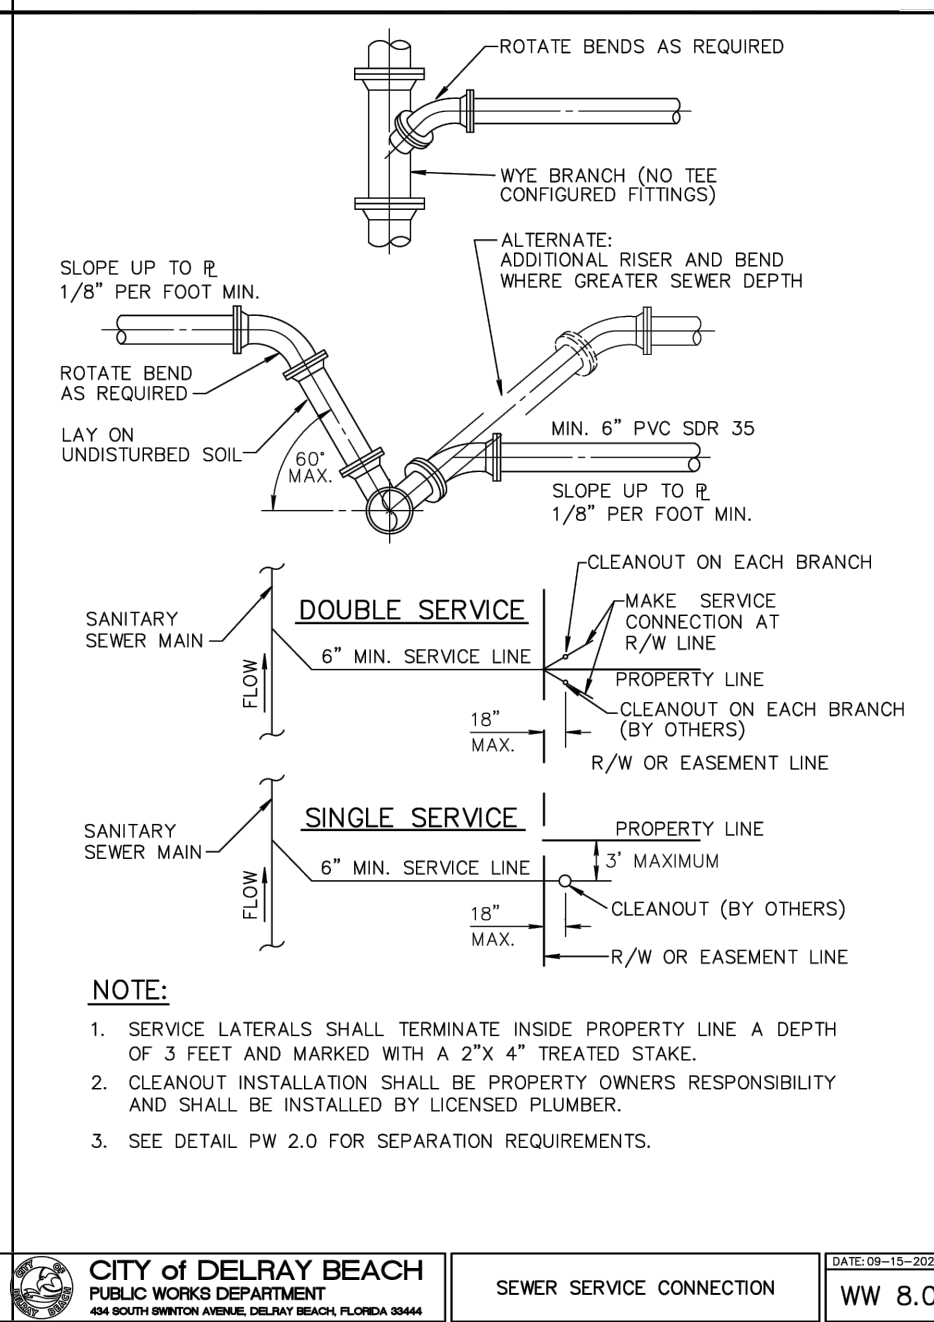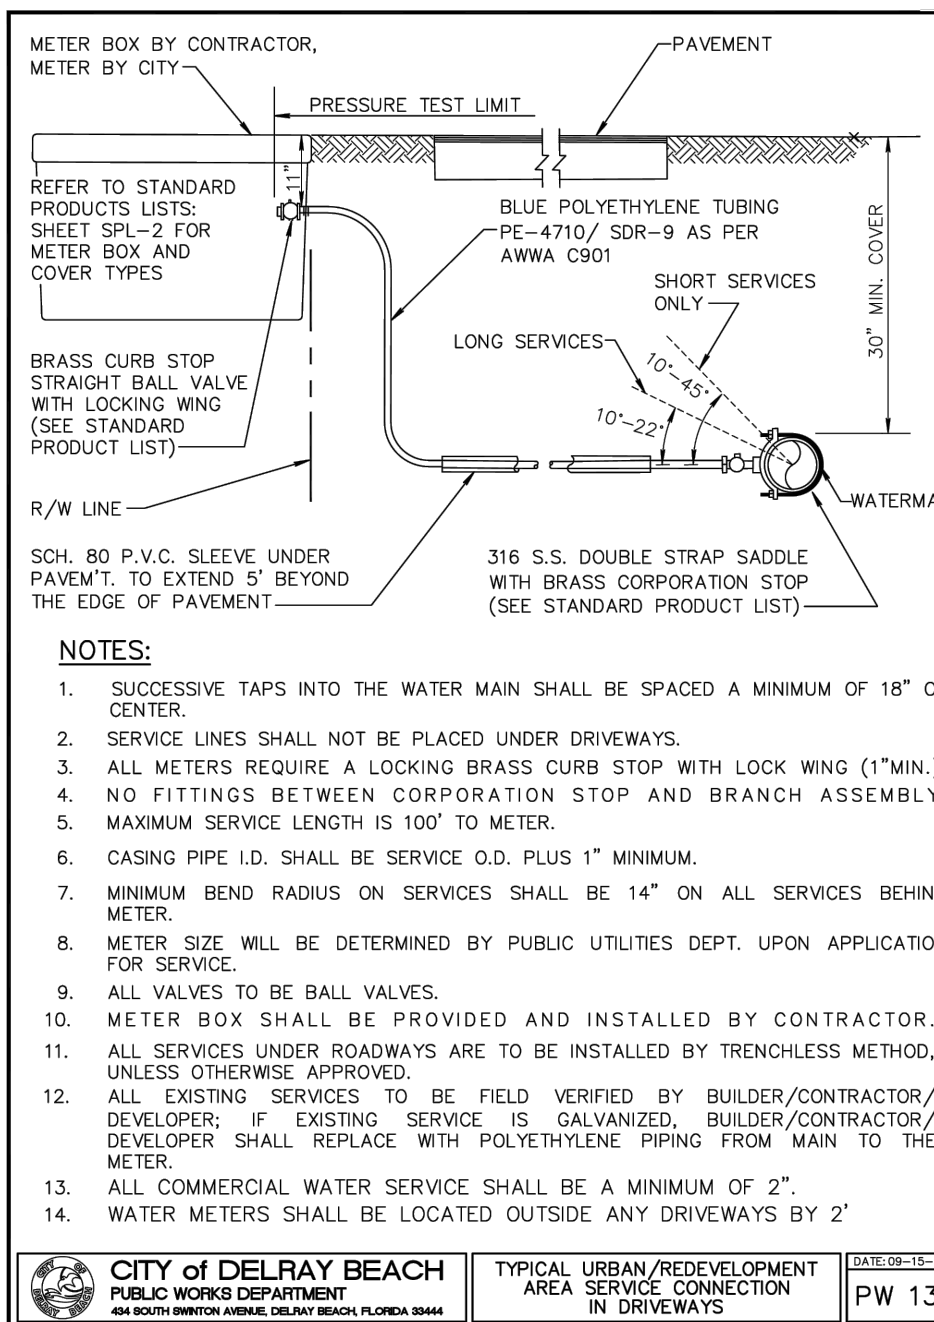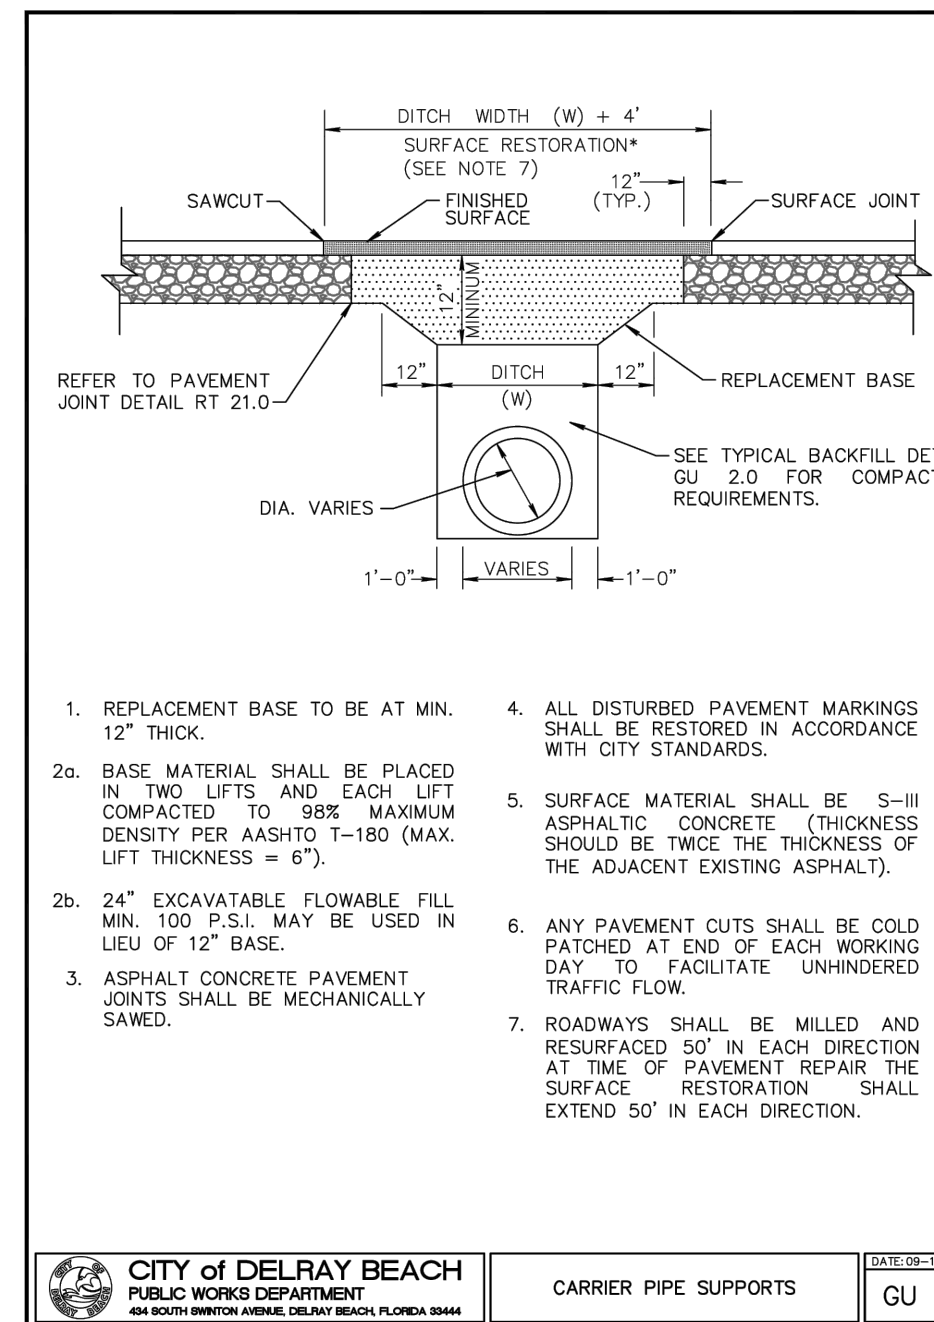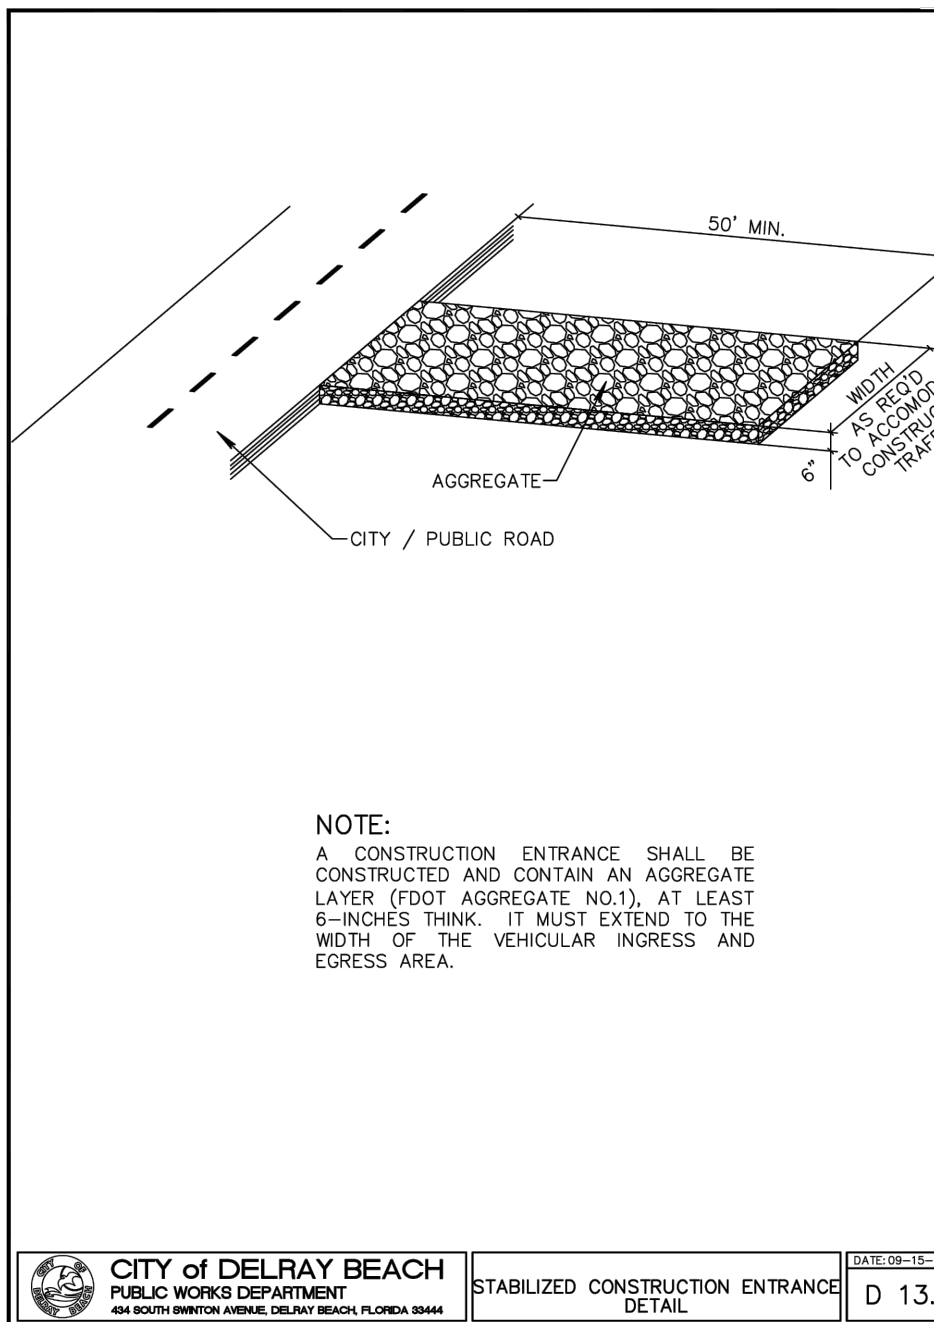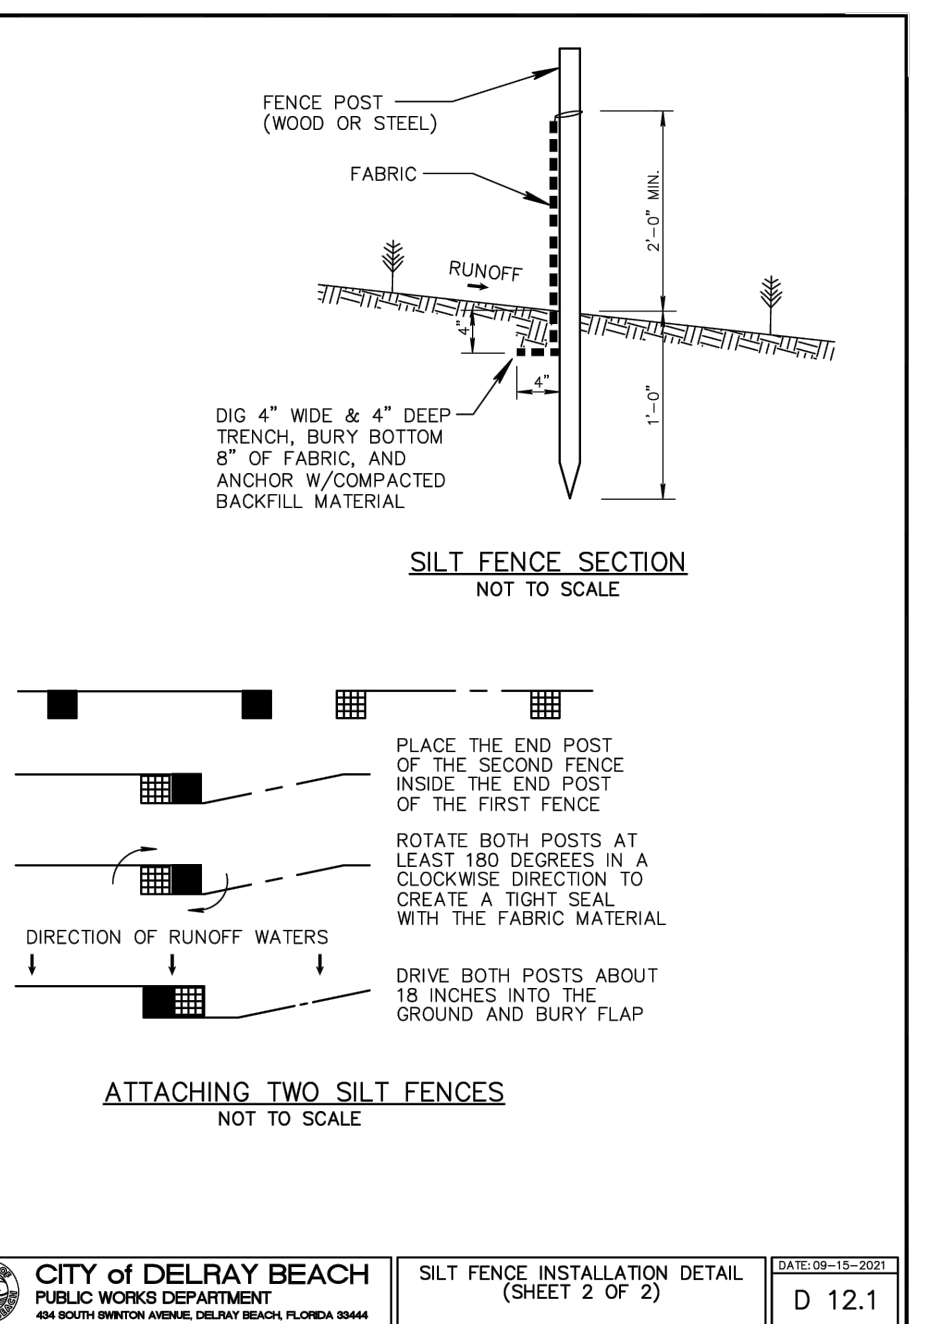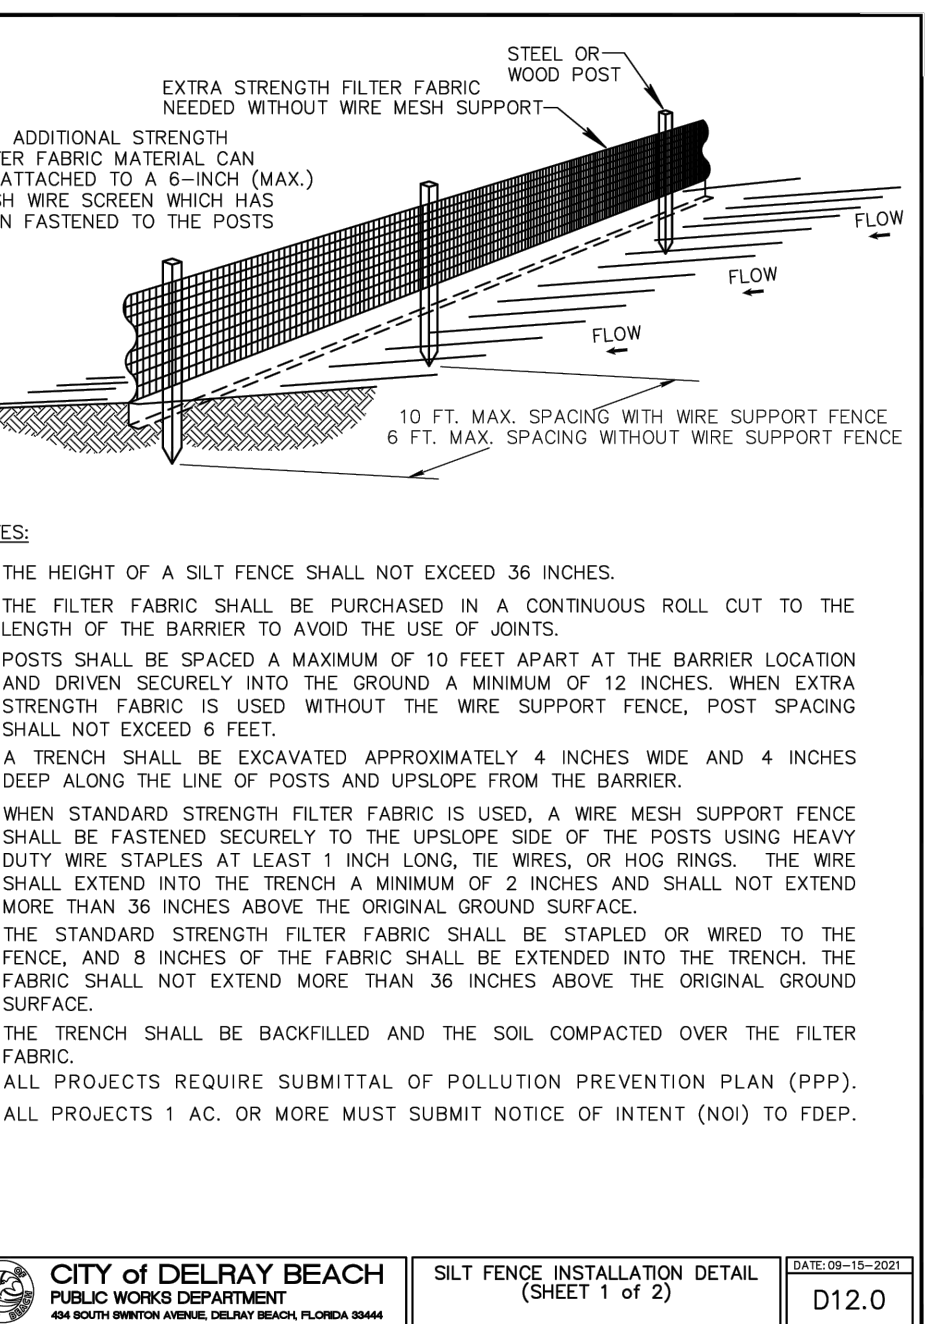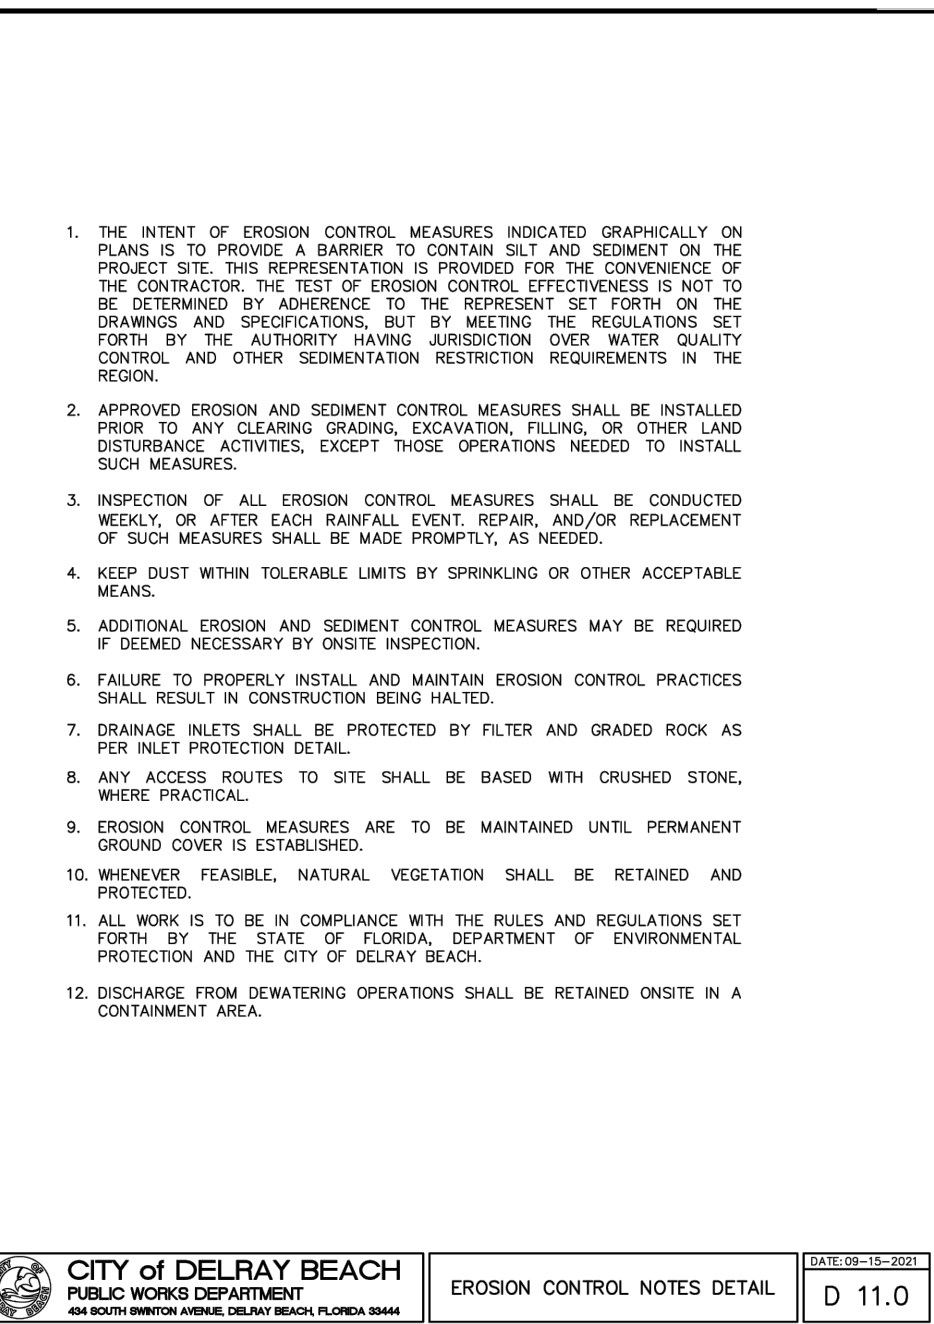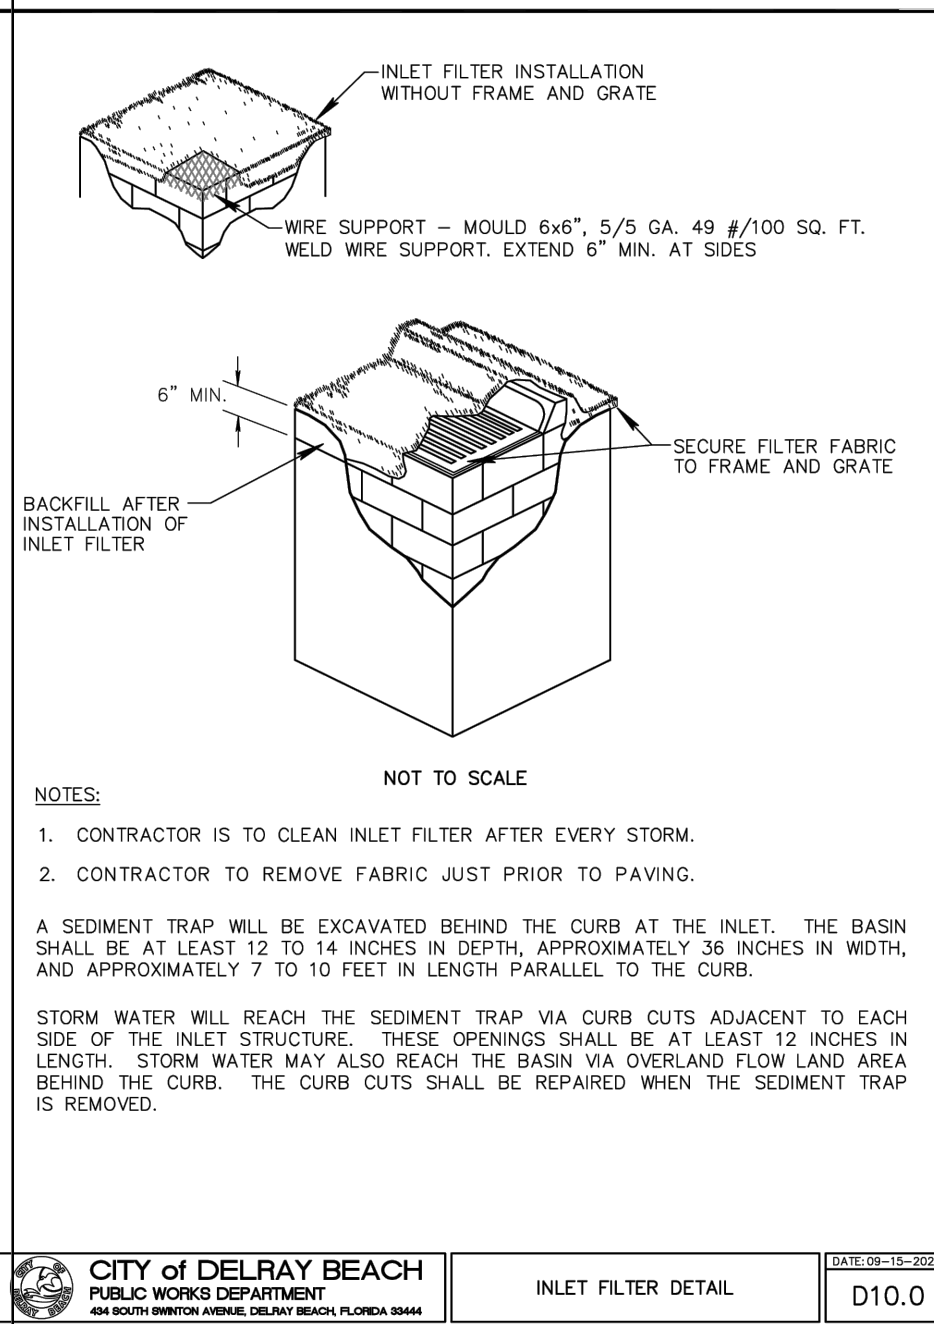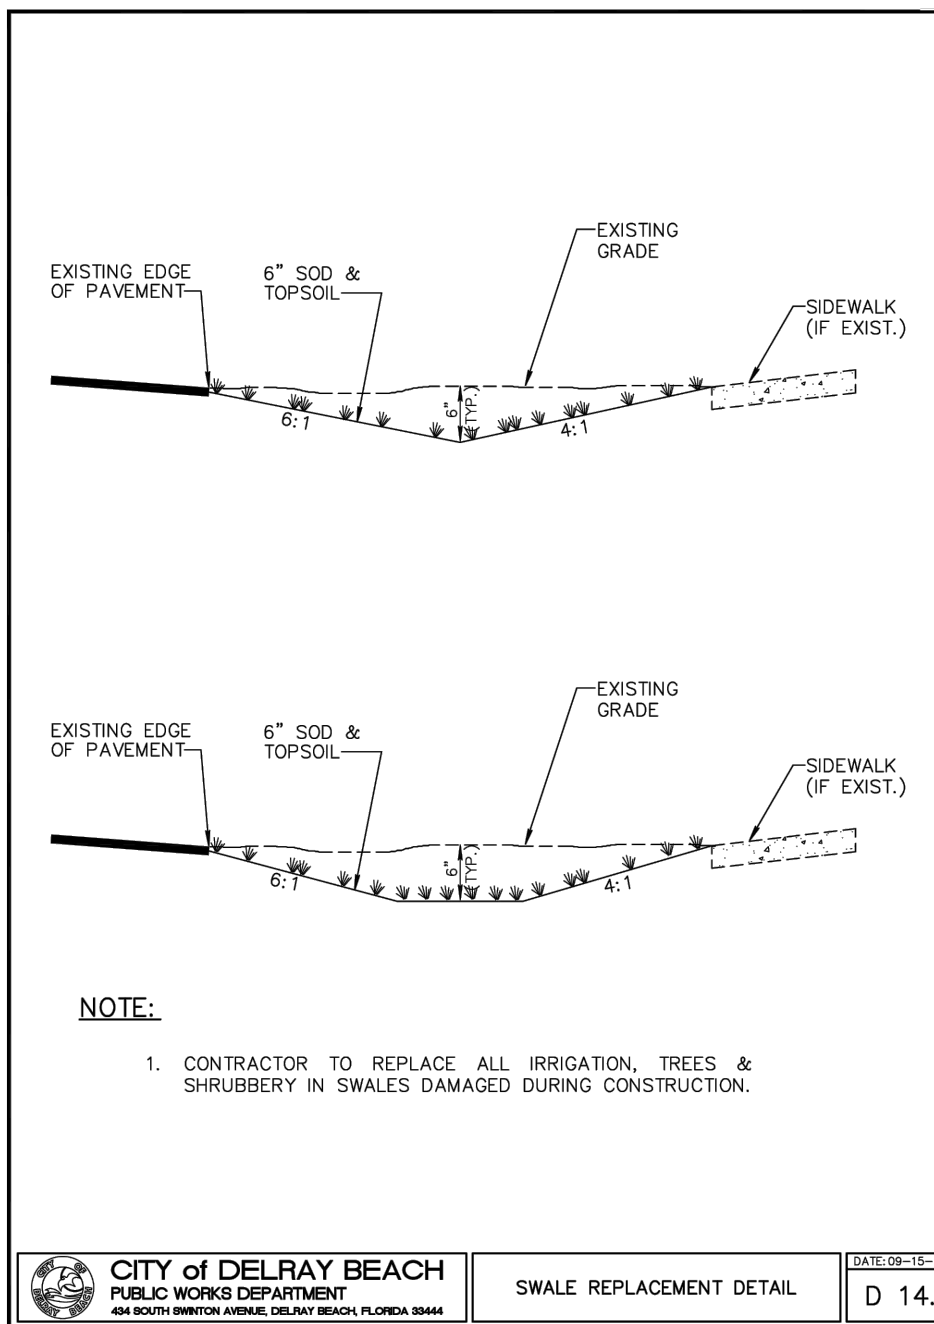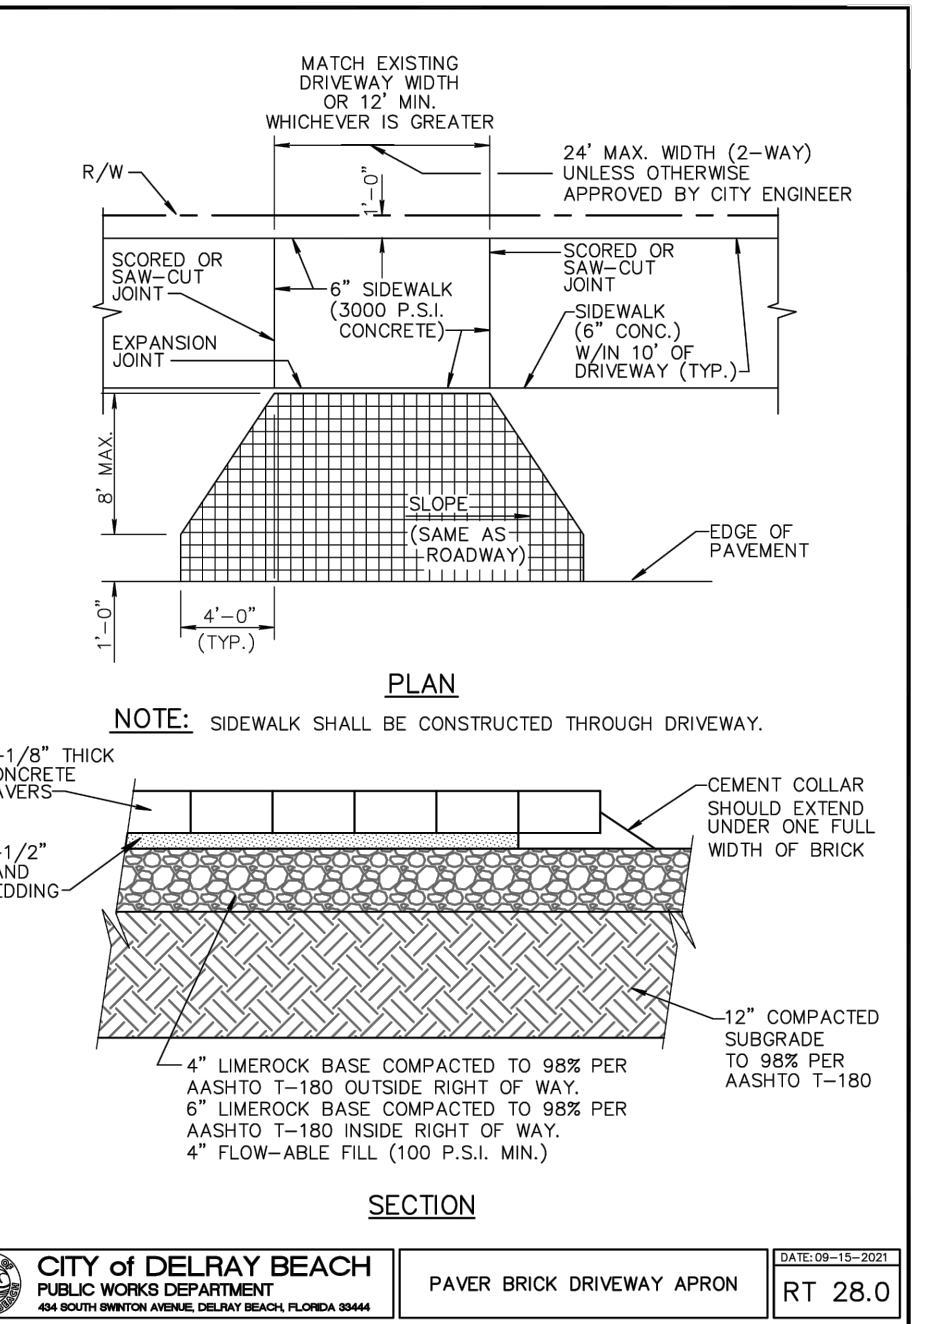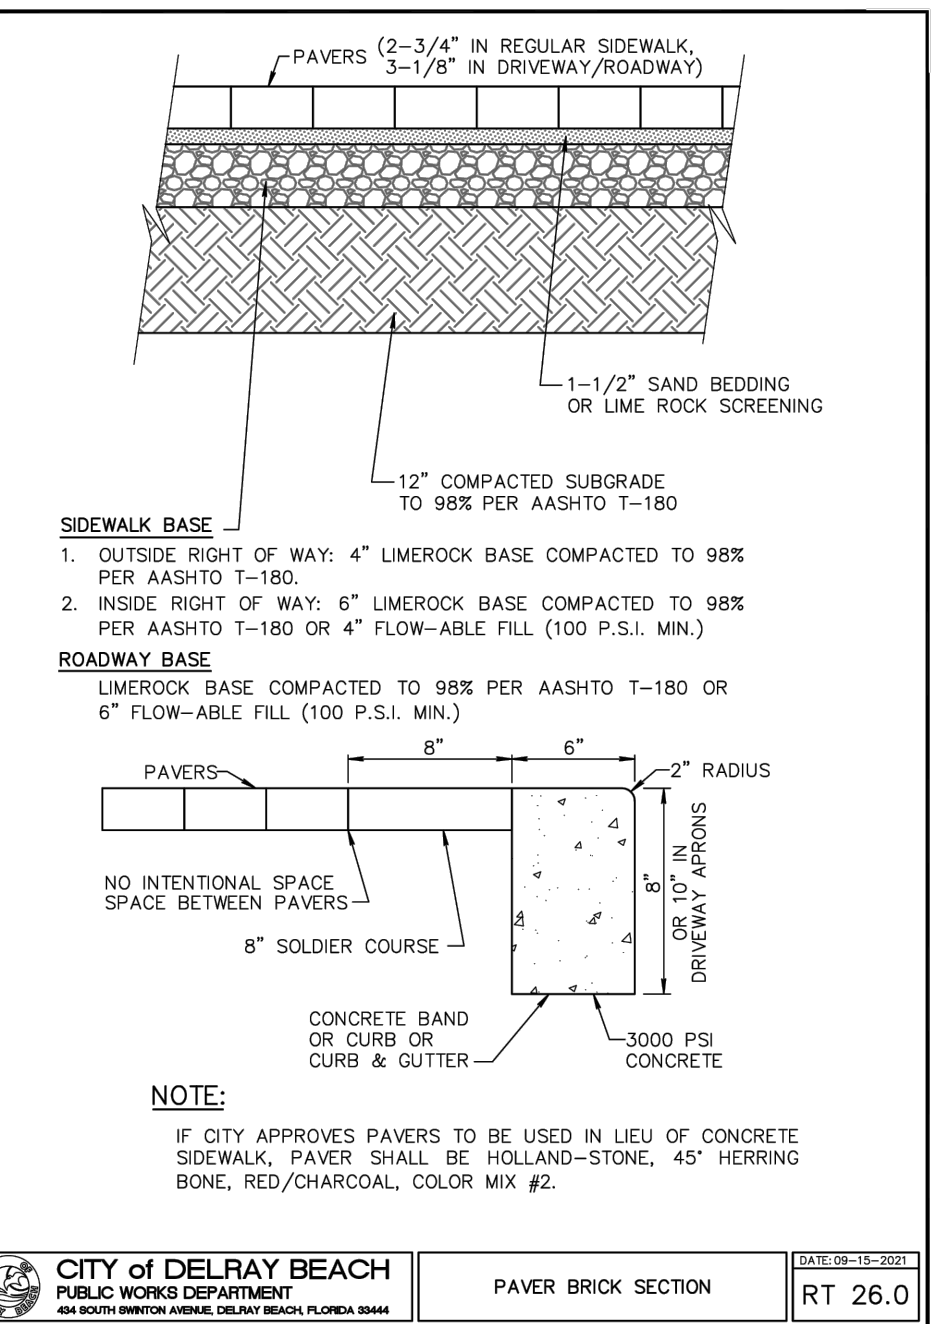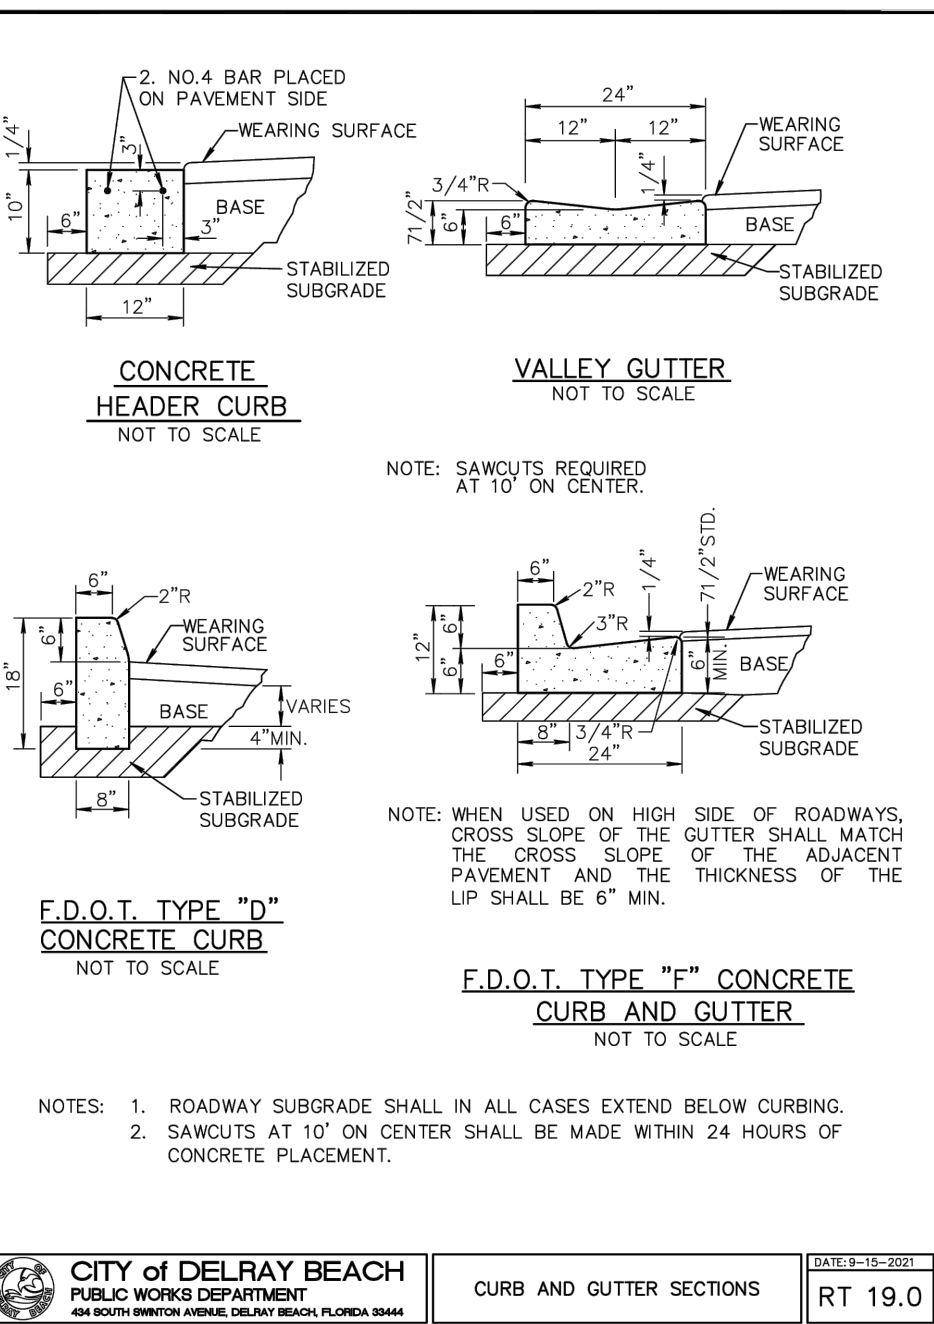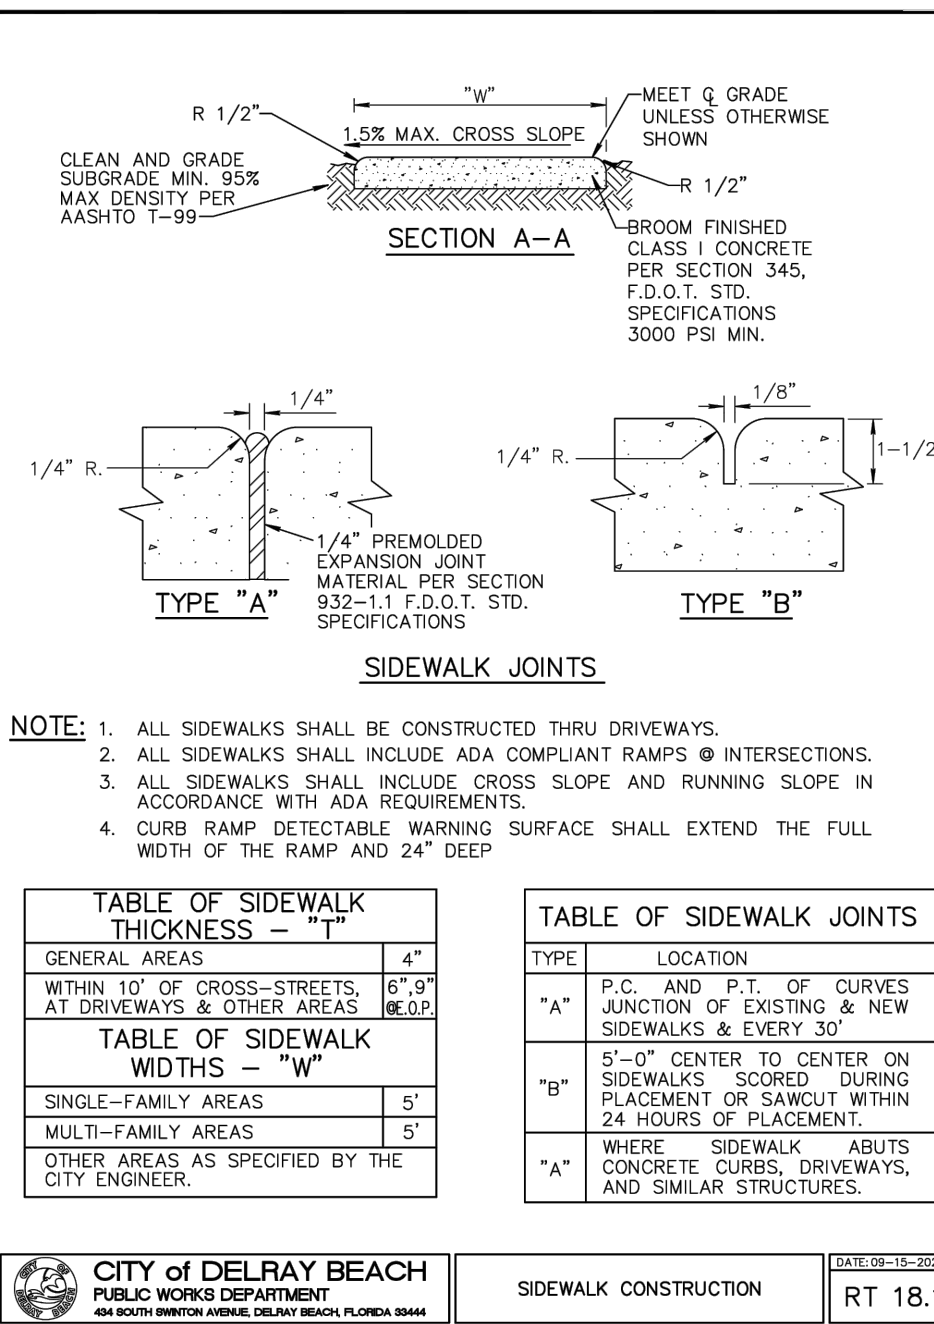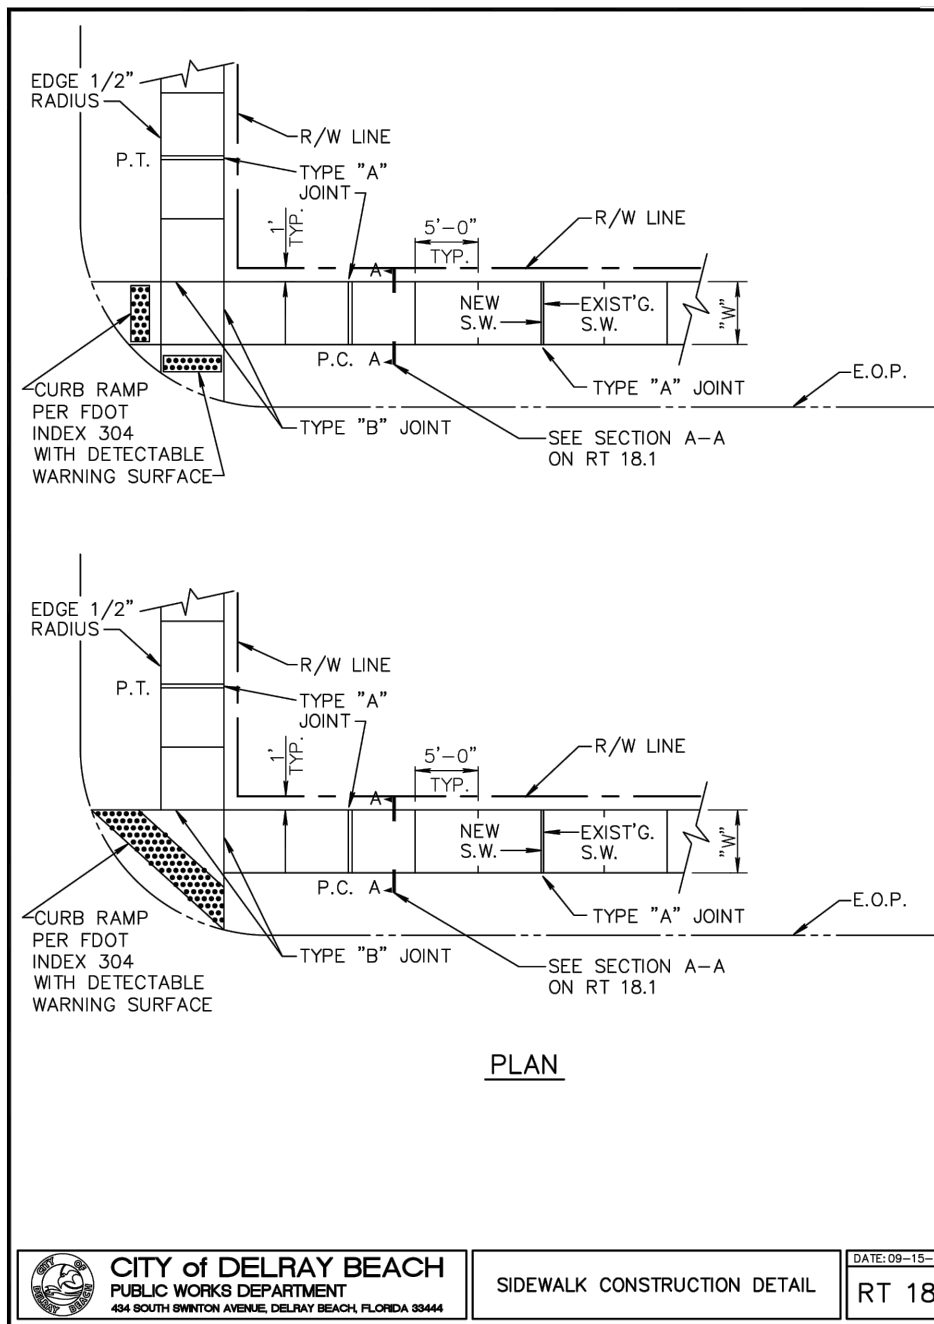

Florida
Consulting
Engineers,
Inc.

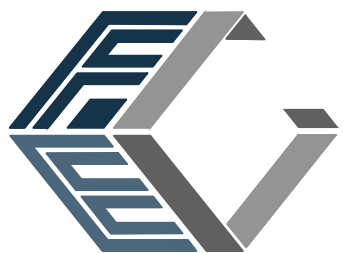


Certificate of Authorization No. 5810

134 N.W. 16TH STREET, SUITE 1
BOCA RATON, FLORIDA 33432

PHONE: (561) 353-1152
FAX: (561) 353-1708

E-MAIL: ZJPE@FLCENGINEERS.COM

DATE	REVISIONS
9-26-23	CITY COMMENTS

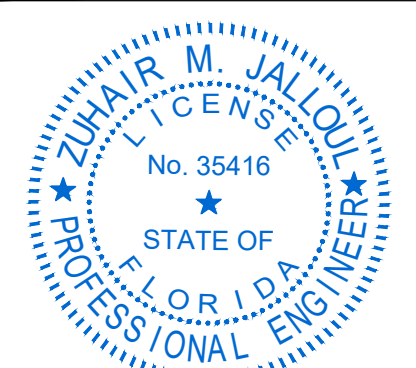

Zuhair M. Jalloul, P.E.
Fl. License. No.: 35416
















DATE	AUG. 22, 2023
SCALE	AS SHOWN
DWG. BY	P.E.S.
CHECKED BY	Z. JALLOUL
PROJECT NO.	230601
DRAWING FILE	----

MAINTENANCE &
LAUNDRY
BUILDING
FOR THE COLONY
HOTEL


525 E ATLANTIC AVENUE
DELRAY BEACH, FL 33483

DETAILS

SHEET NUMBER
C-5
OF 7

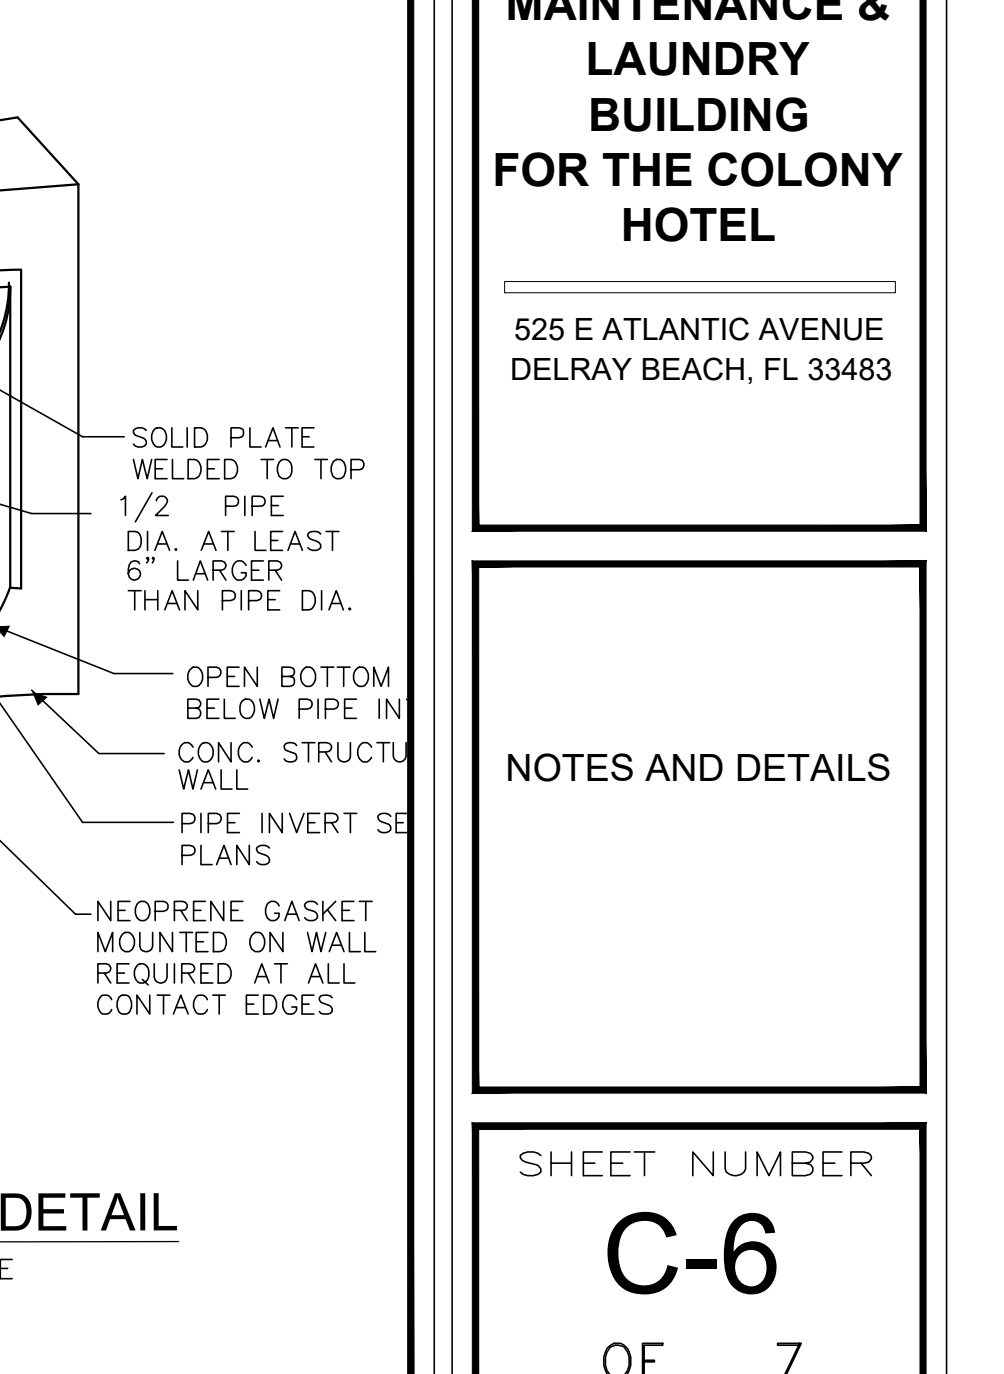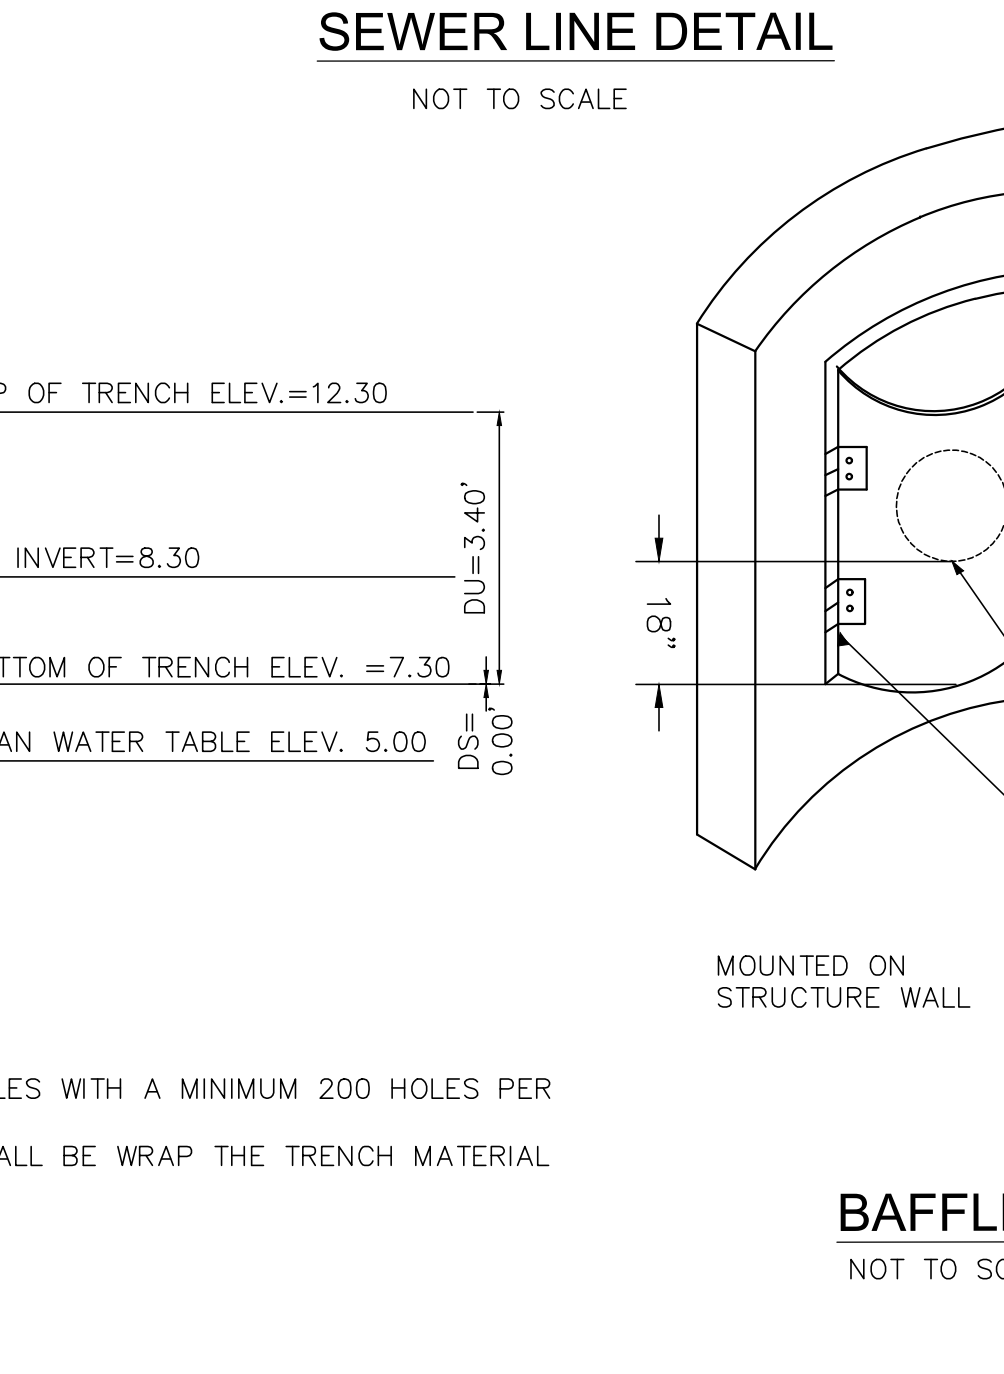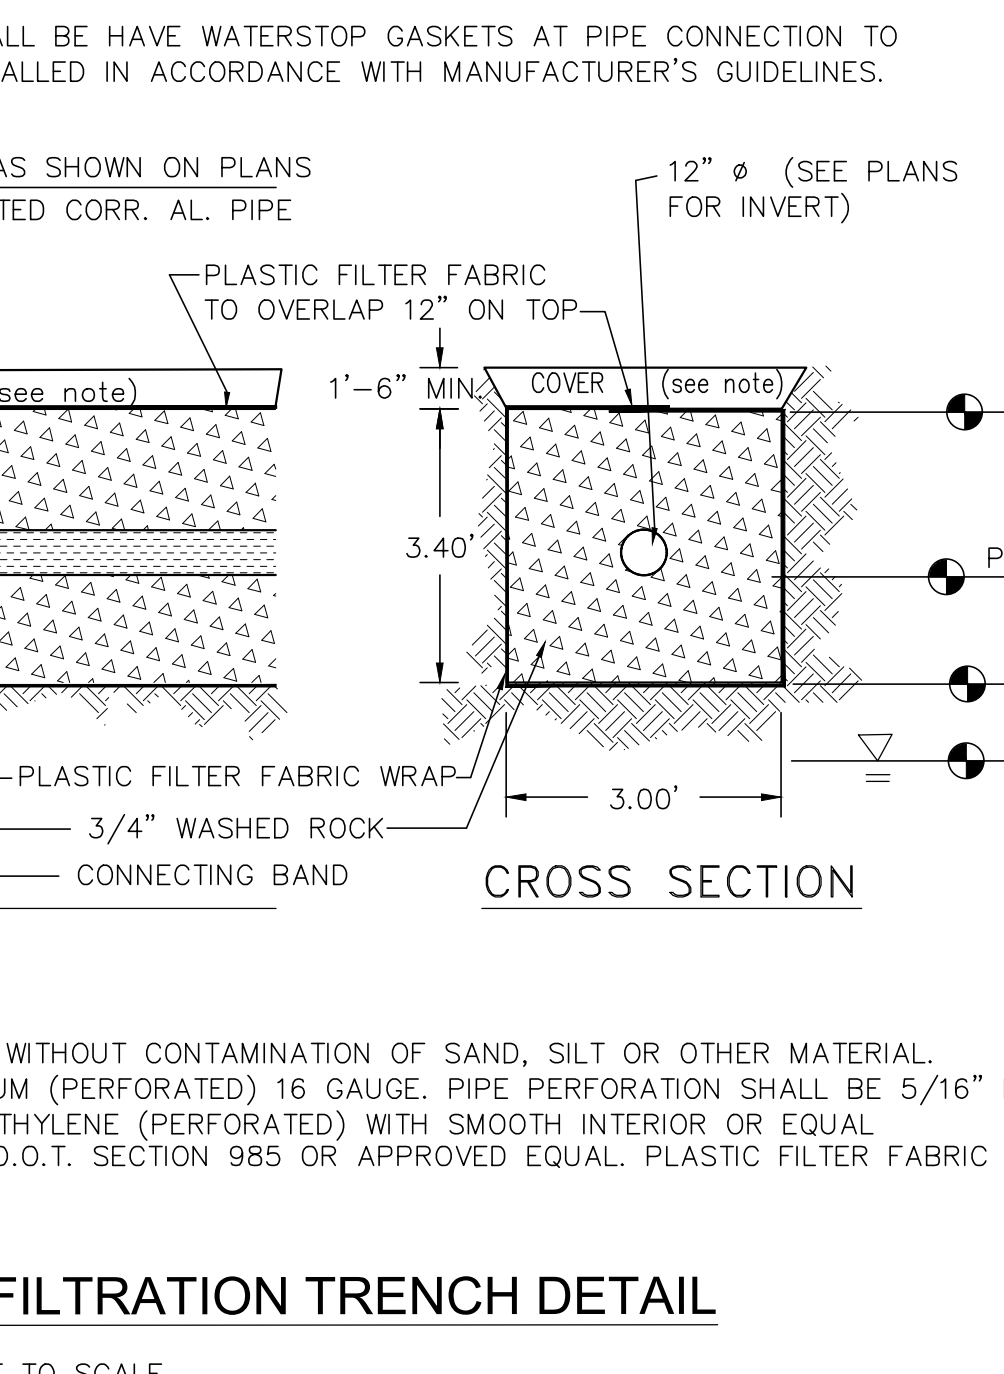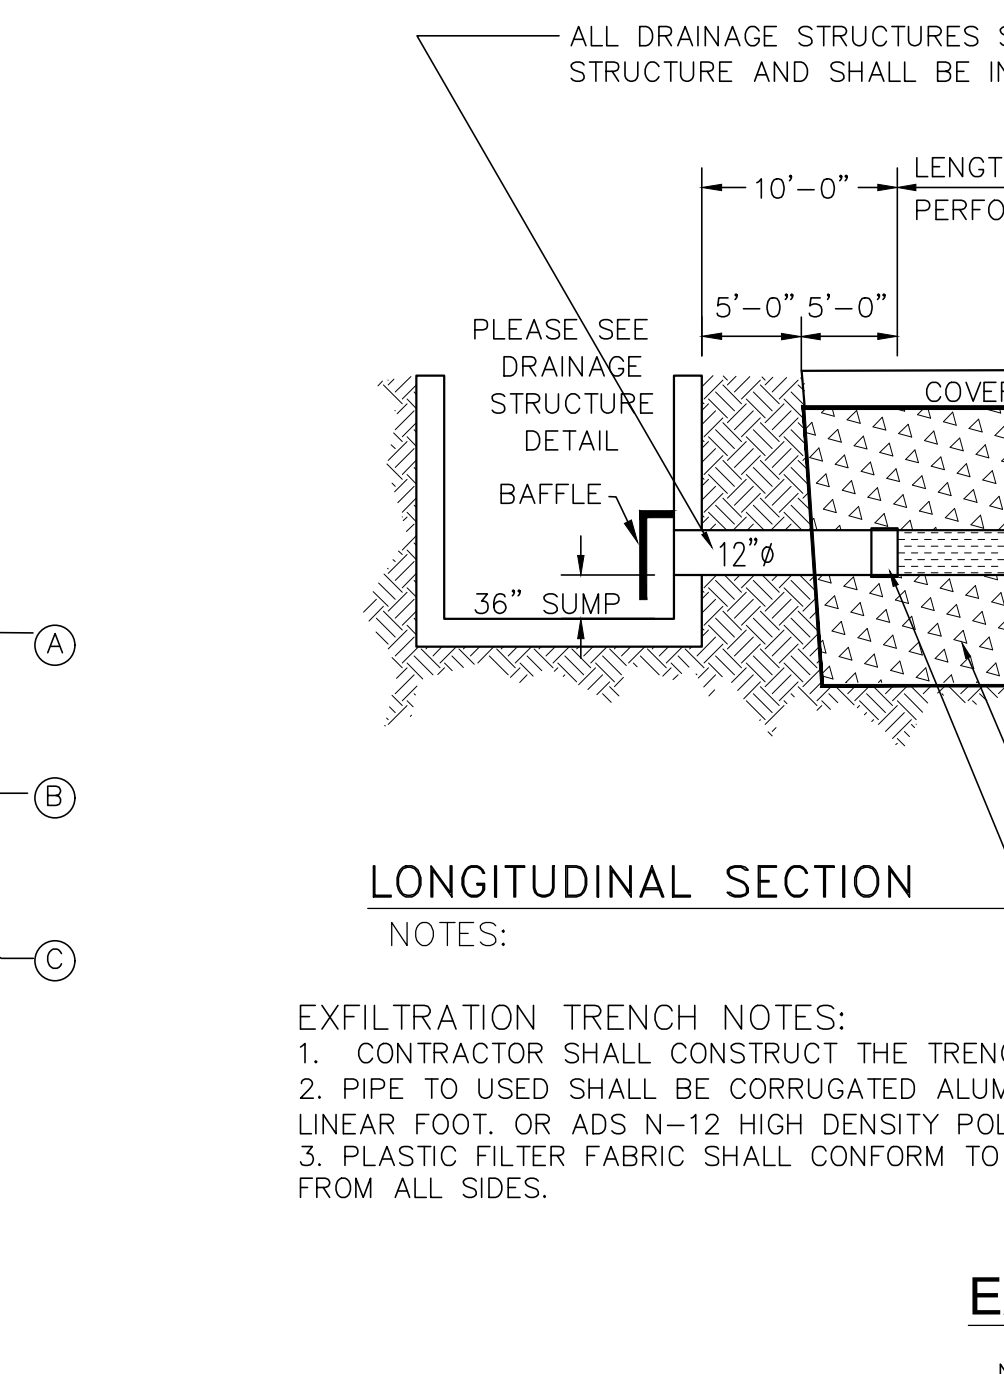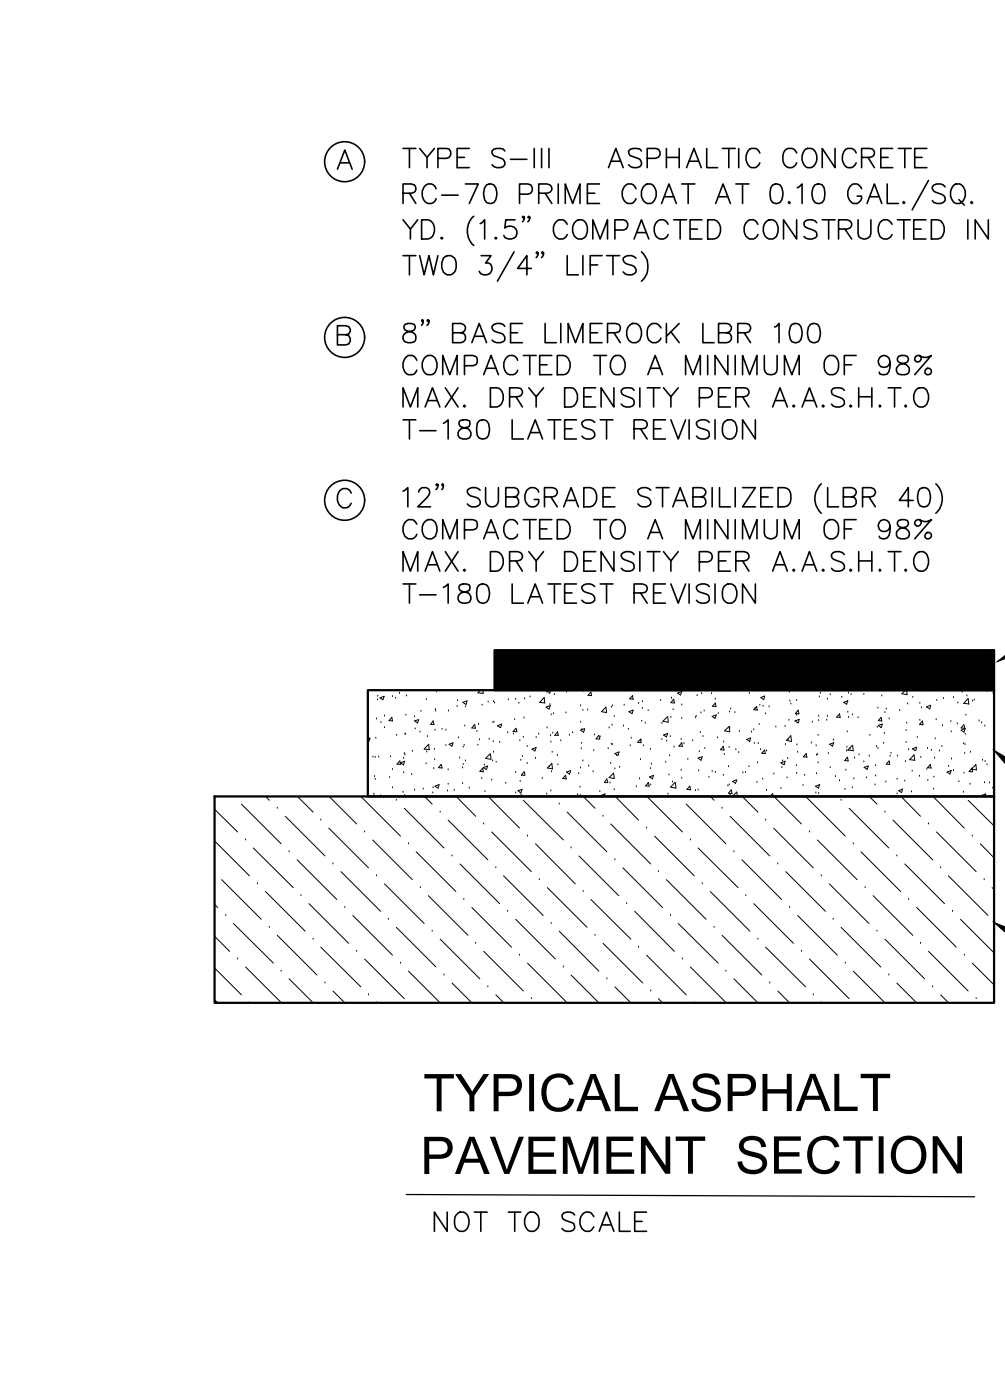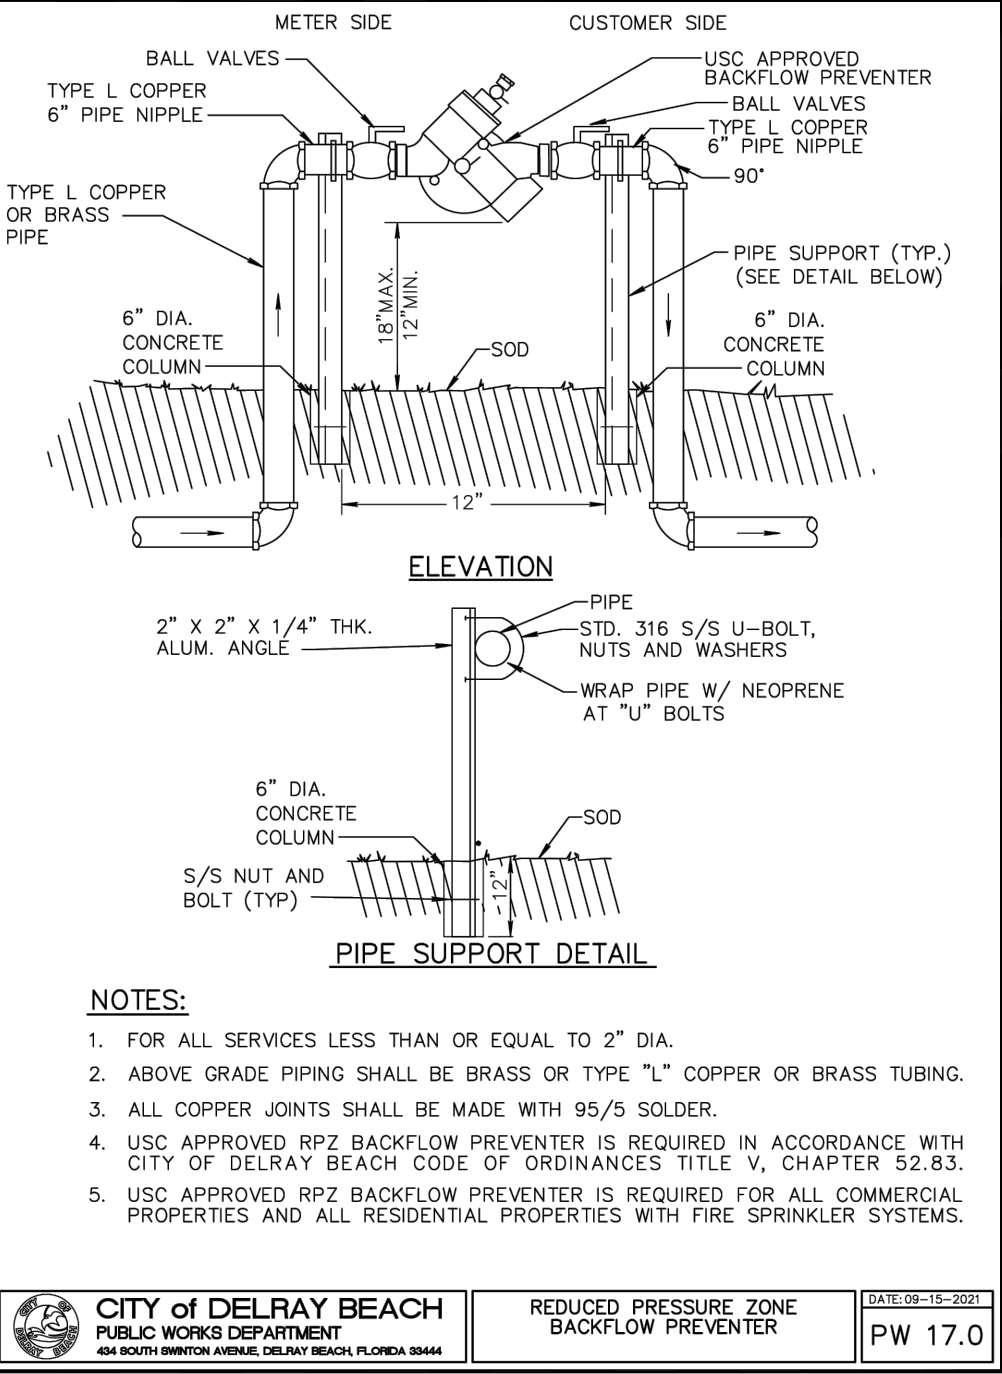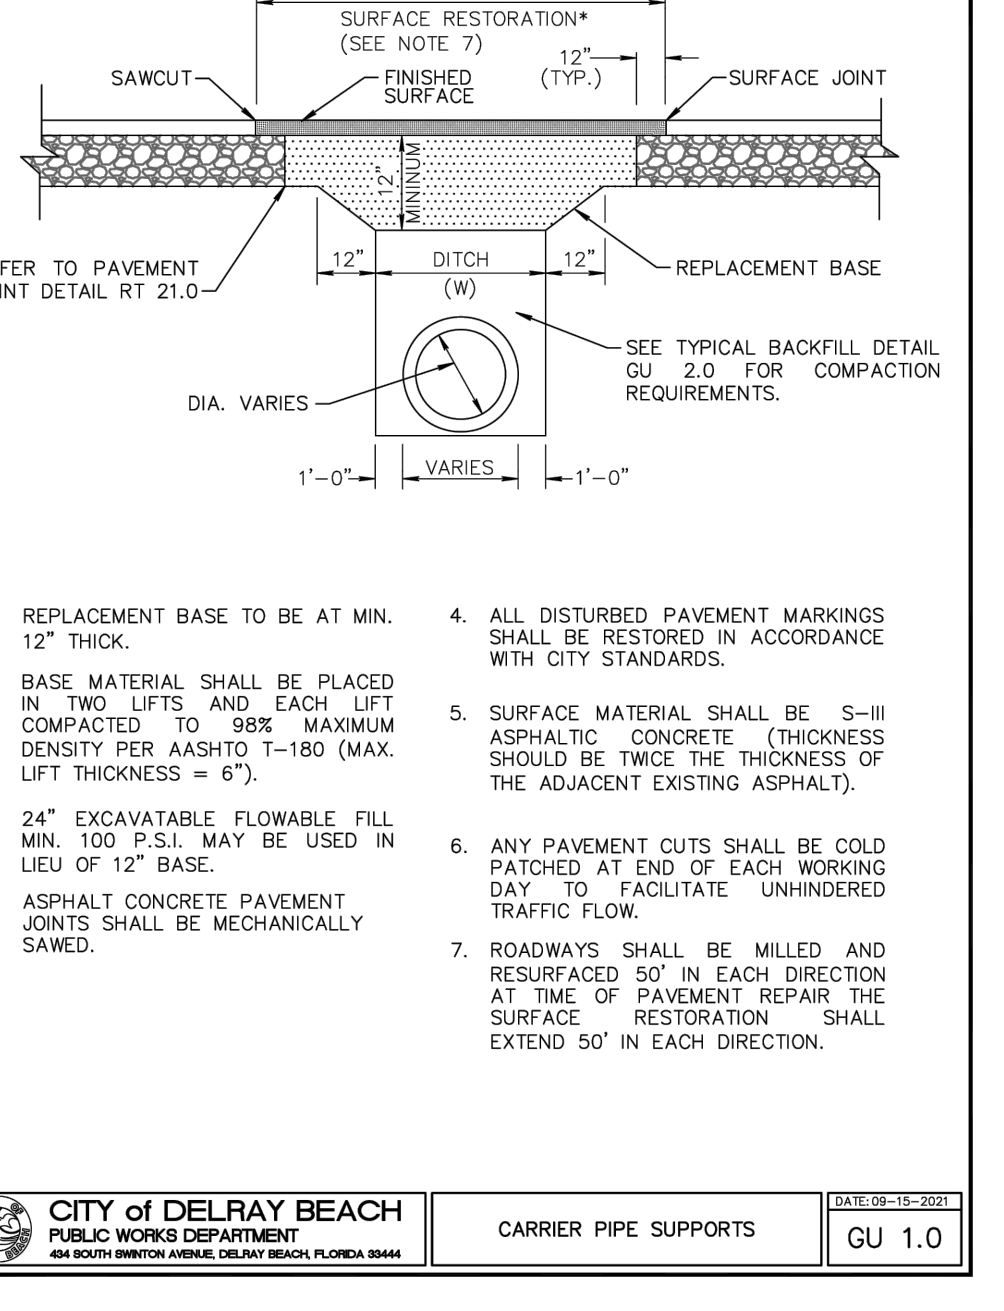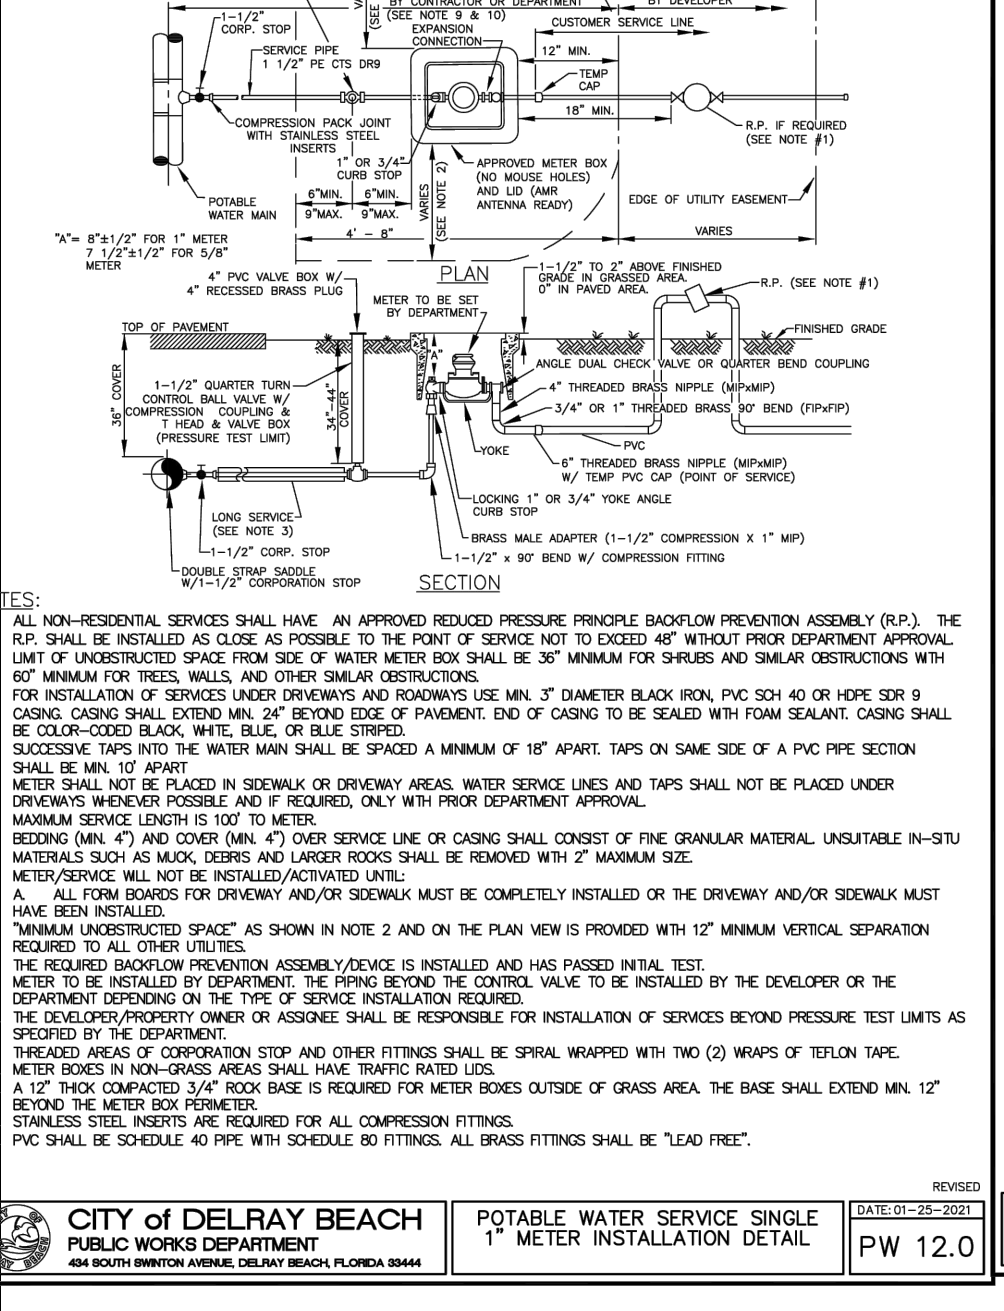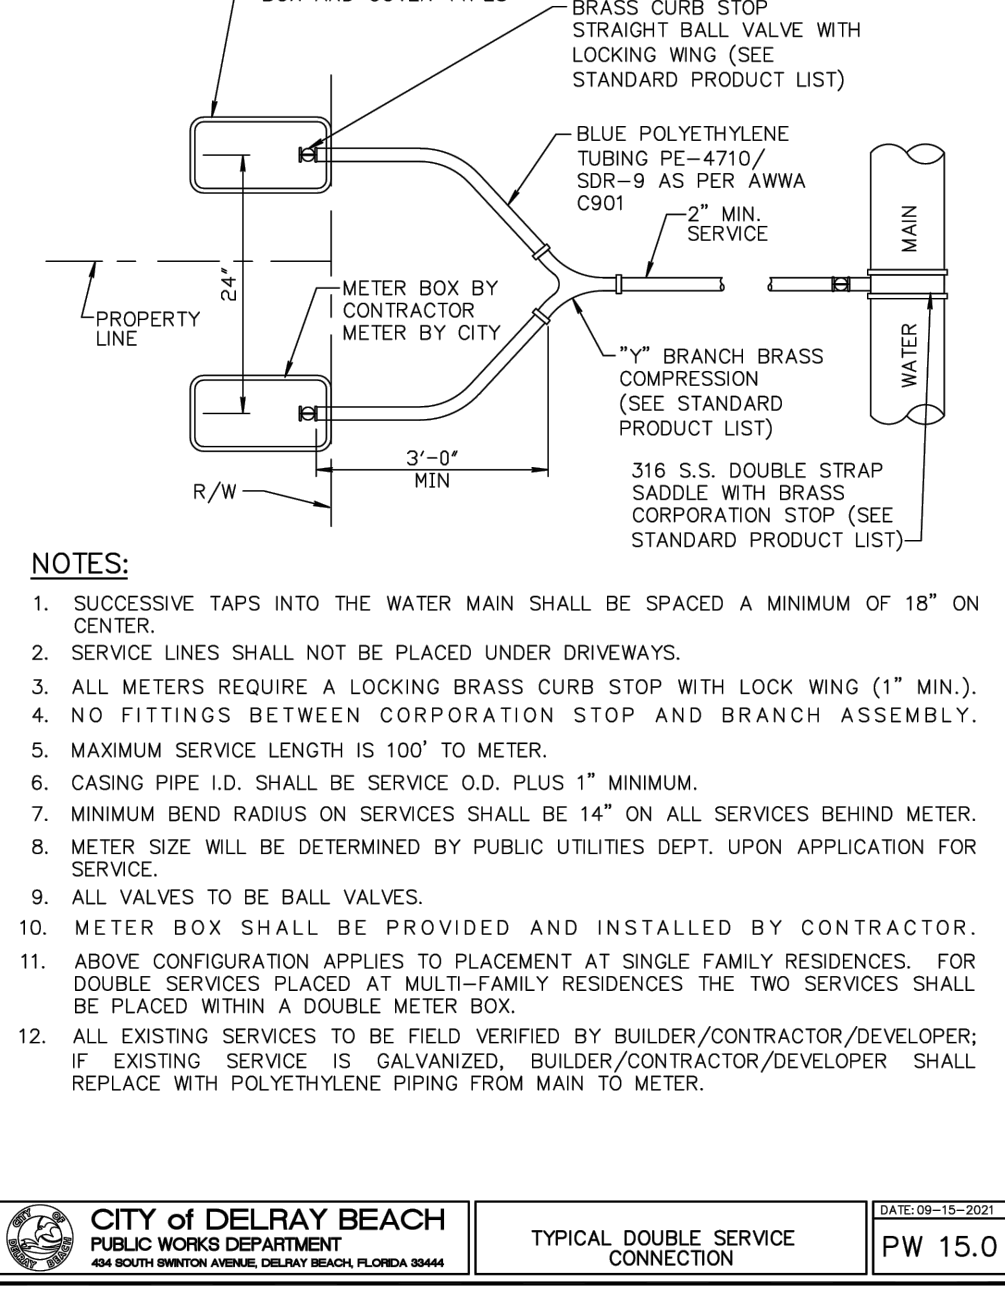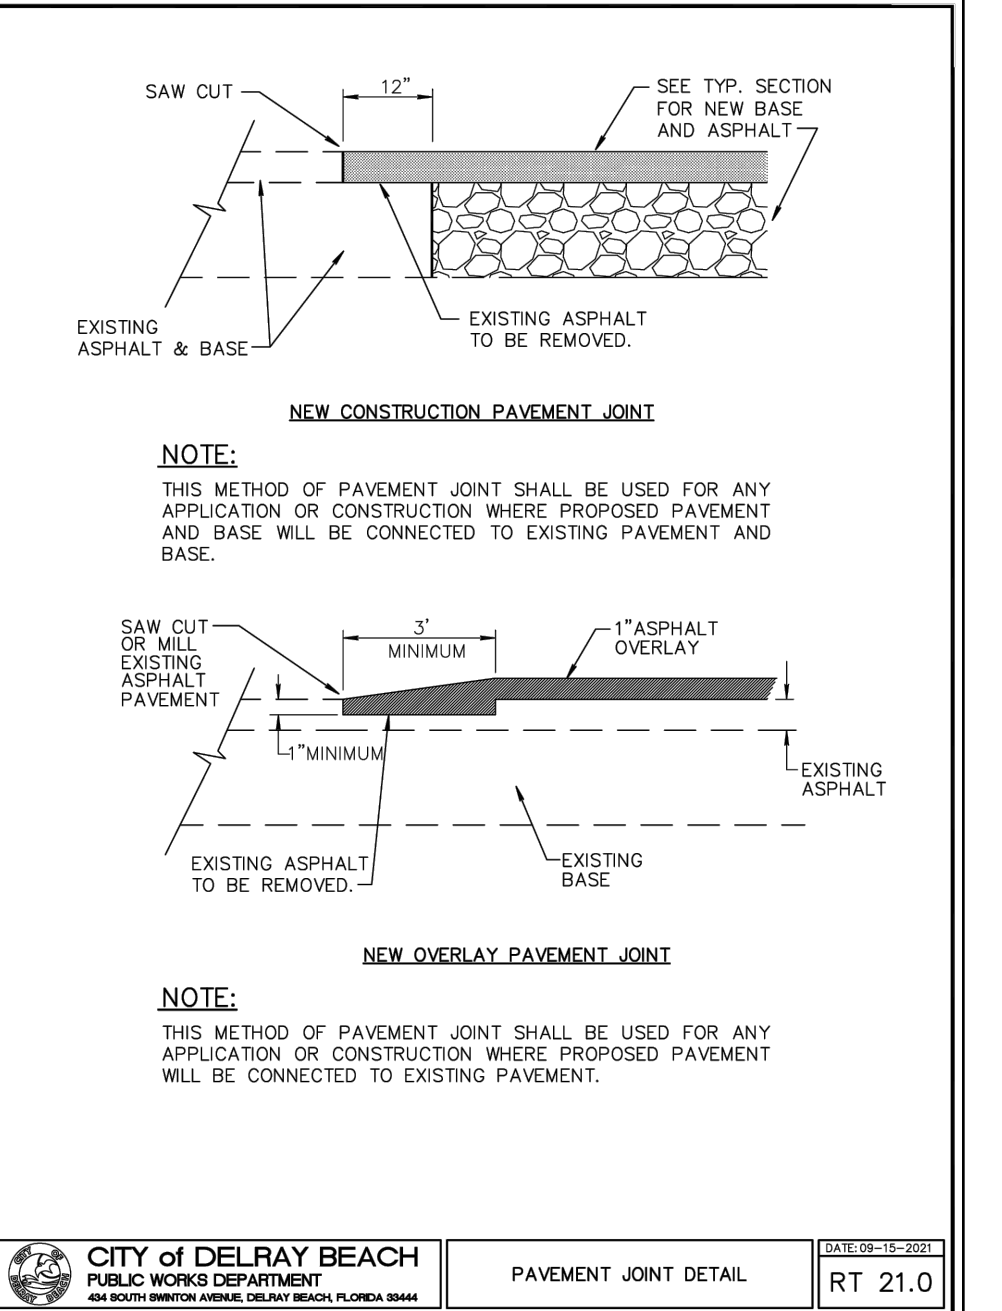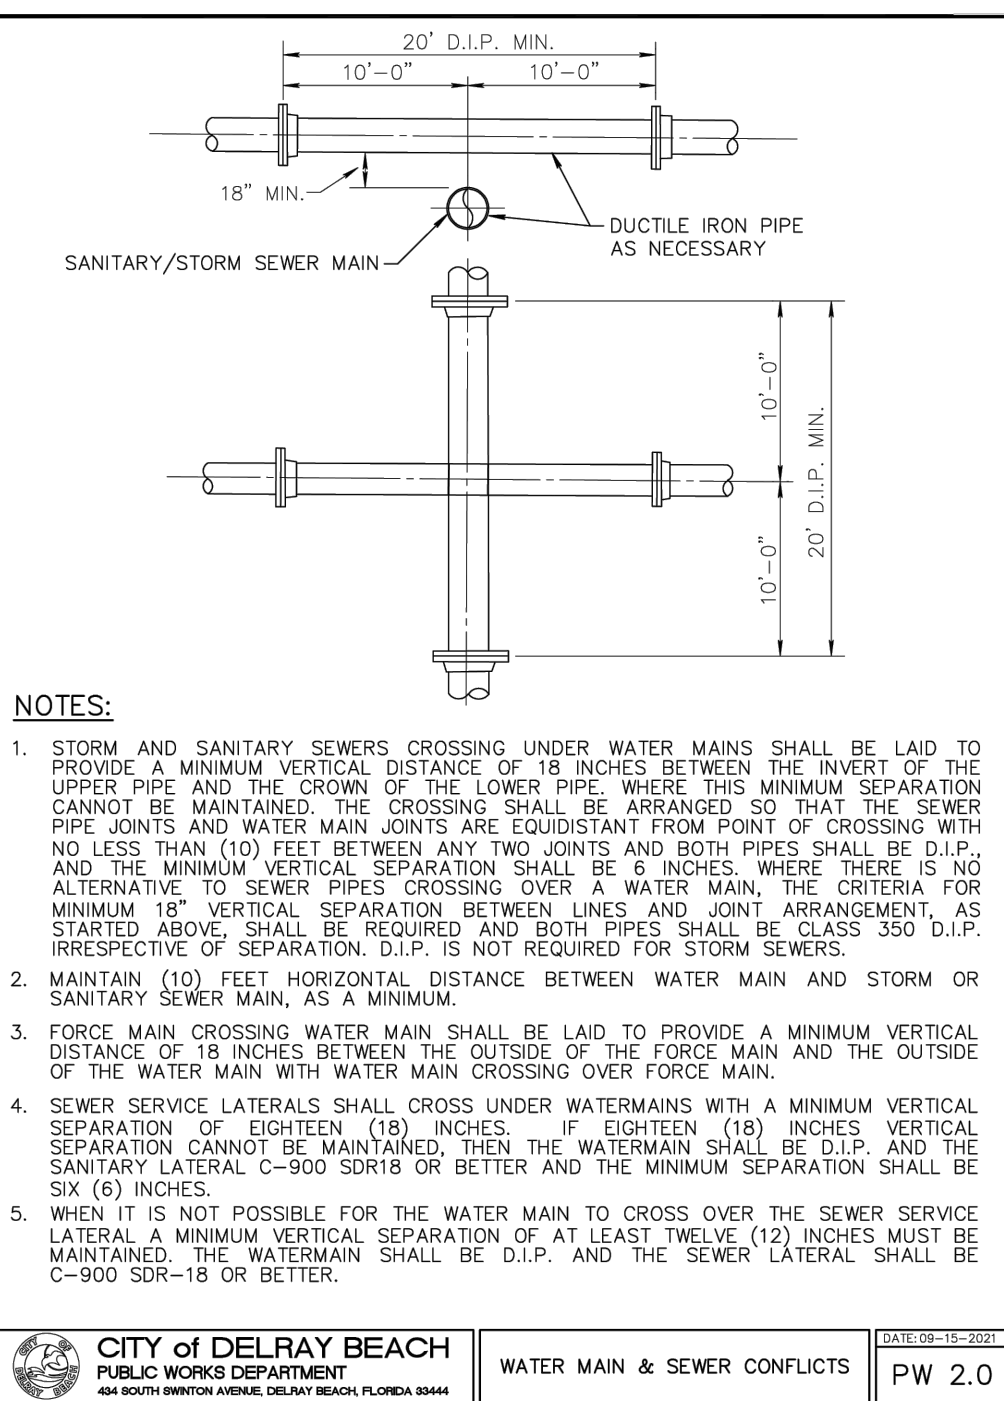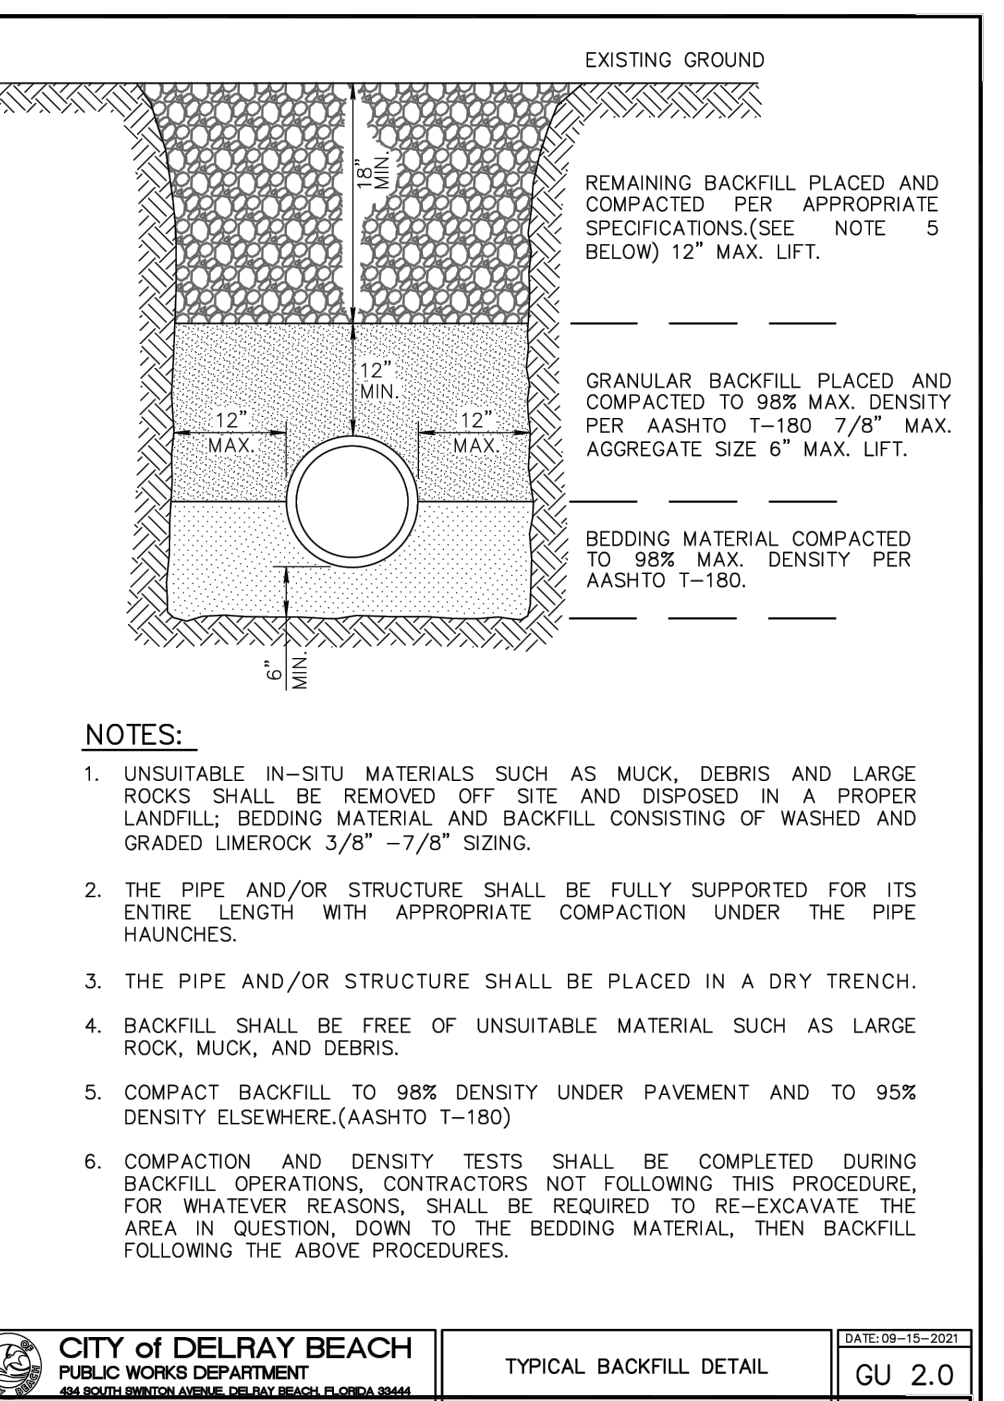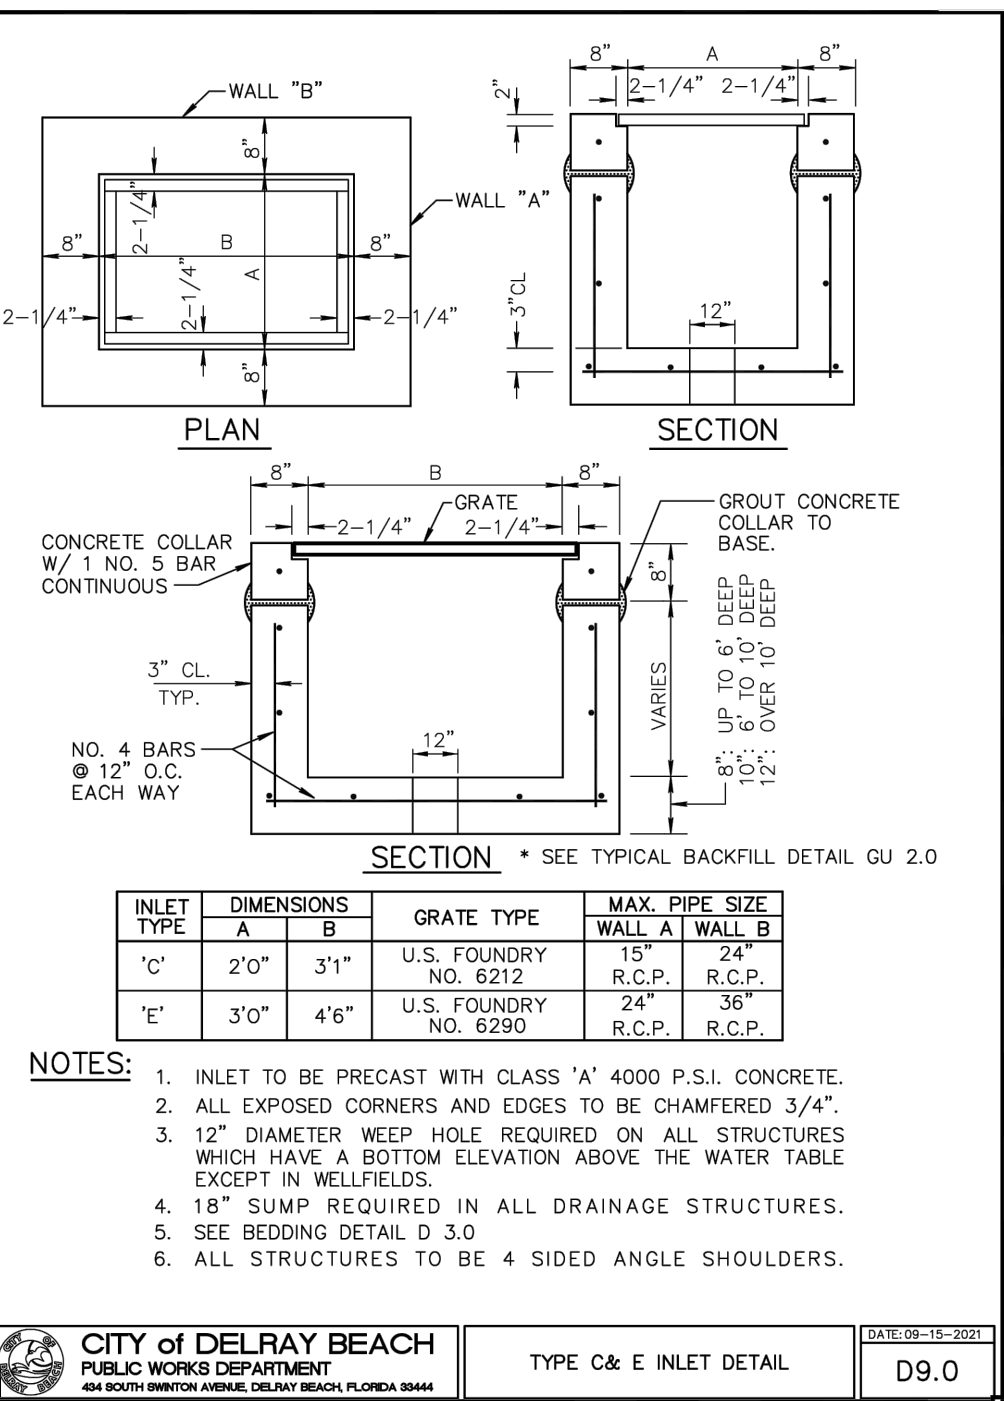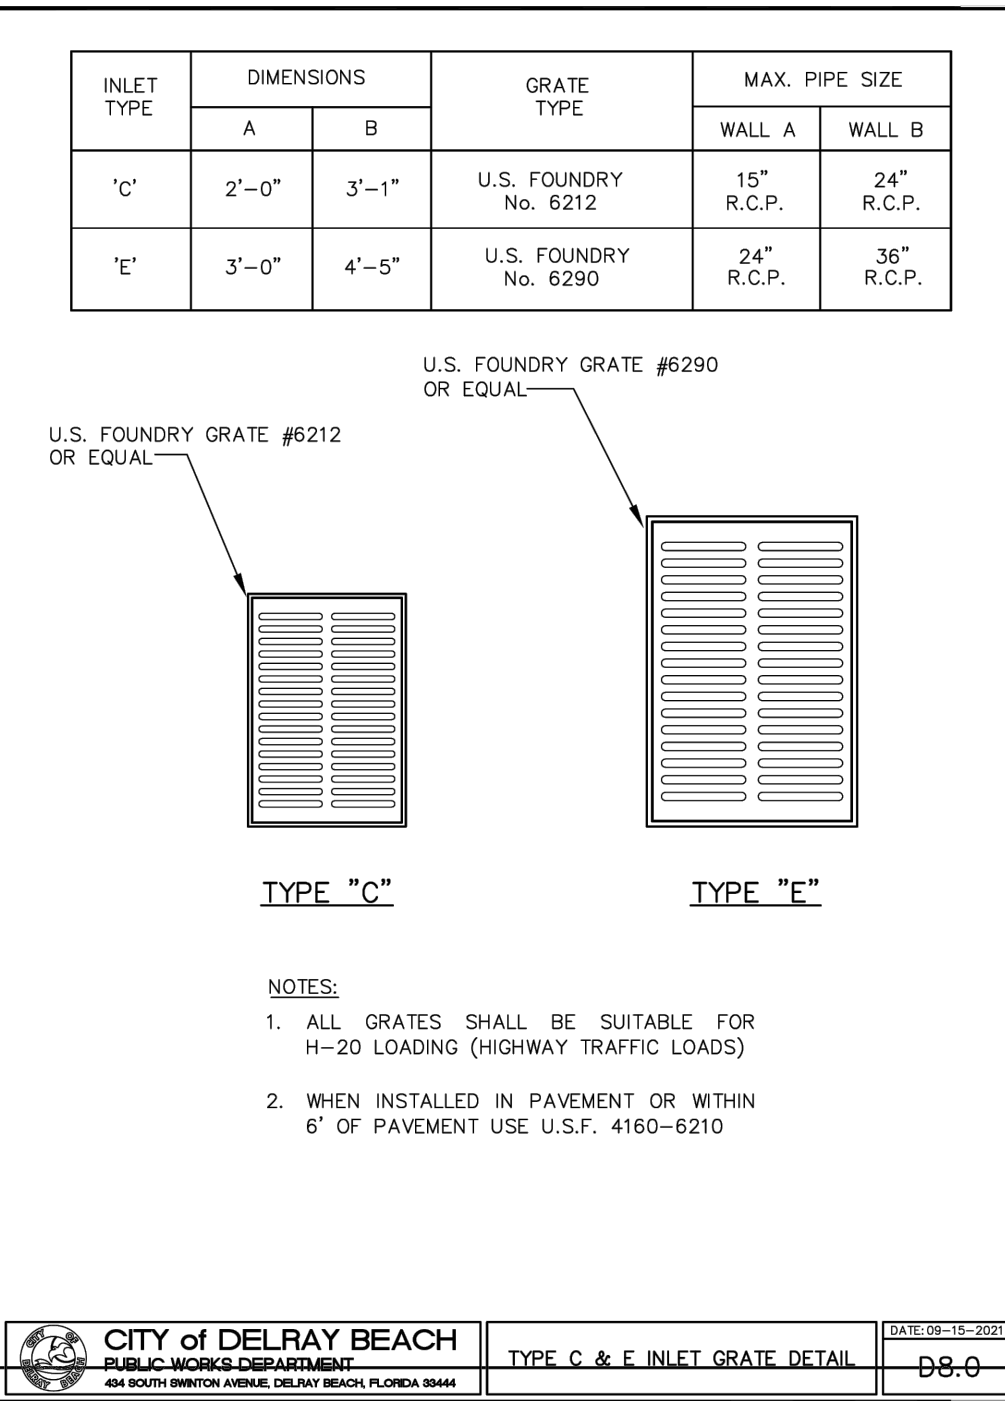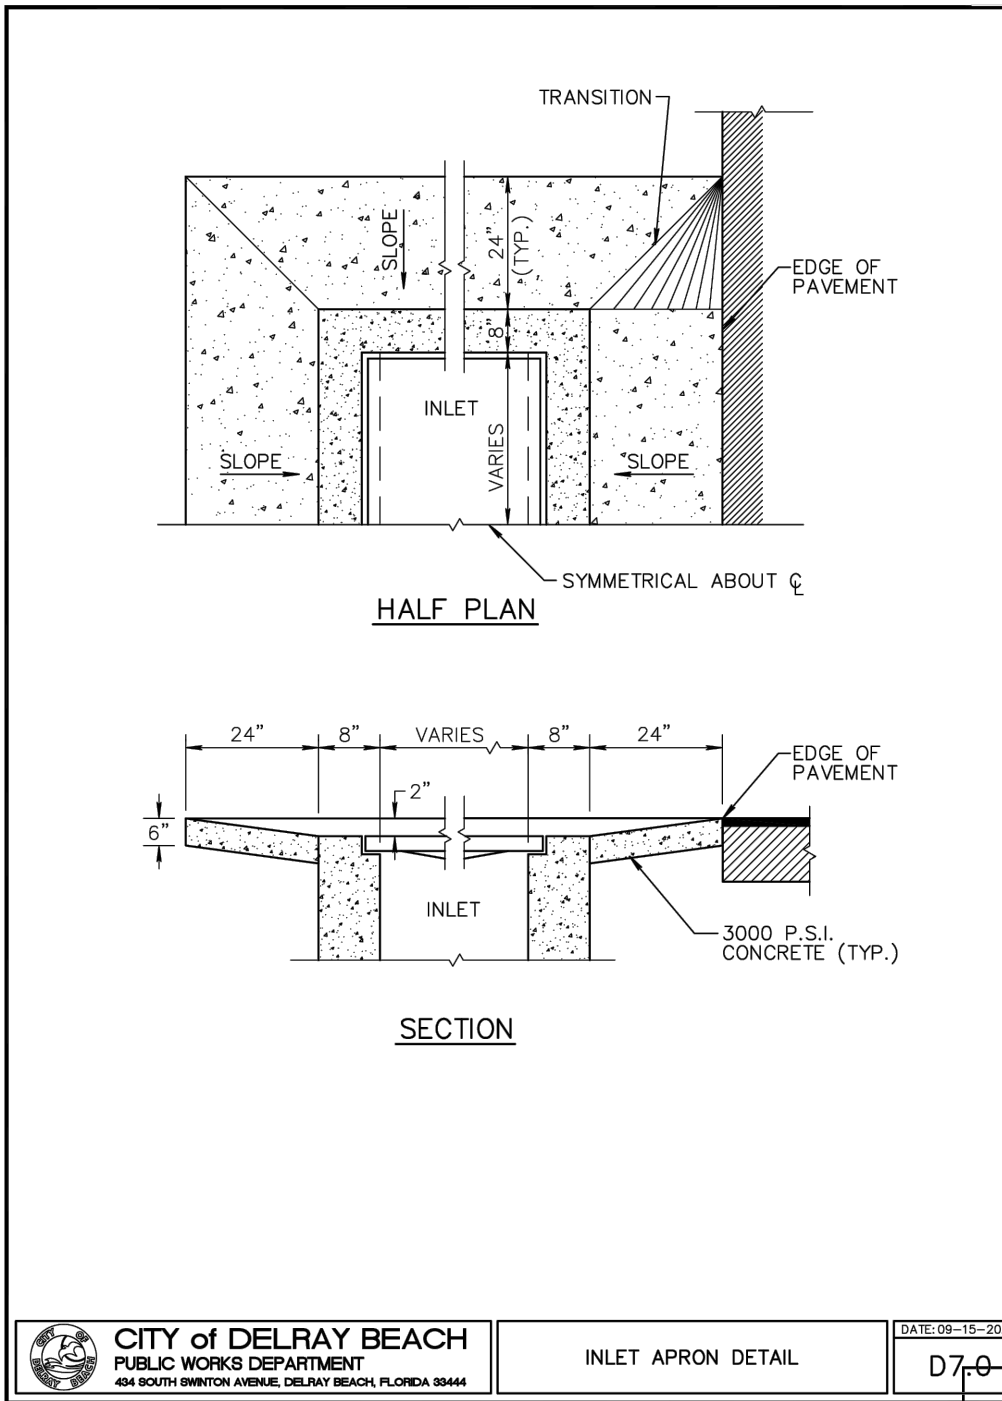

Florida Consulting Engineers, Inc.

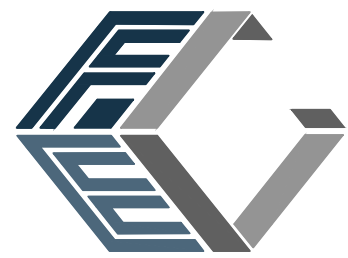


Certificate of Authorization No. 5810

134 N.W. 16TH STREET, SUITE 1
BOCA RATON, FLORIDA 33432

PHONE: (561) 353-1152
FAX: (561) 353-1708

E-MAIL:
ZJPE@FLCENGINEERS.COM

DATE	REVISIONS
9-26-23	CITY COMMENTS

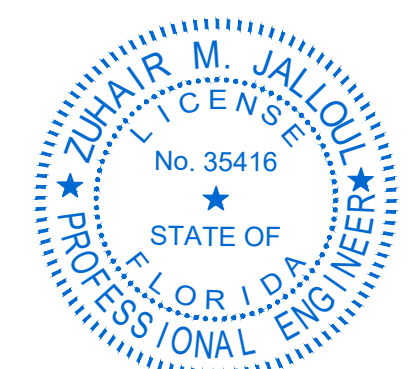

Zuhair M. Jalloul, P.E.
Fl. License. No.: 35416


DATE	AUG. 22, 2023
SCALE	AS SHOWN
DWG. BY	P.E.S.
CHECKED BY	Z. JALLOUL
PROJECT NO.	230601
DRAWING FILE	----

MAINTENANCE & LAUNDRY BUILDING FOR THE COLONY HOTEL


525 E ATLANTIC AVENUE
DELRAY BEACH, FL 33483

NOTES AND DETAILS


SHEET NUMBER
C-6
OF 7

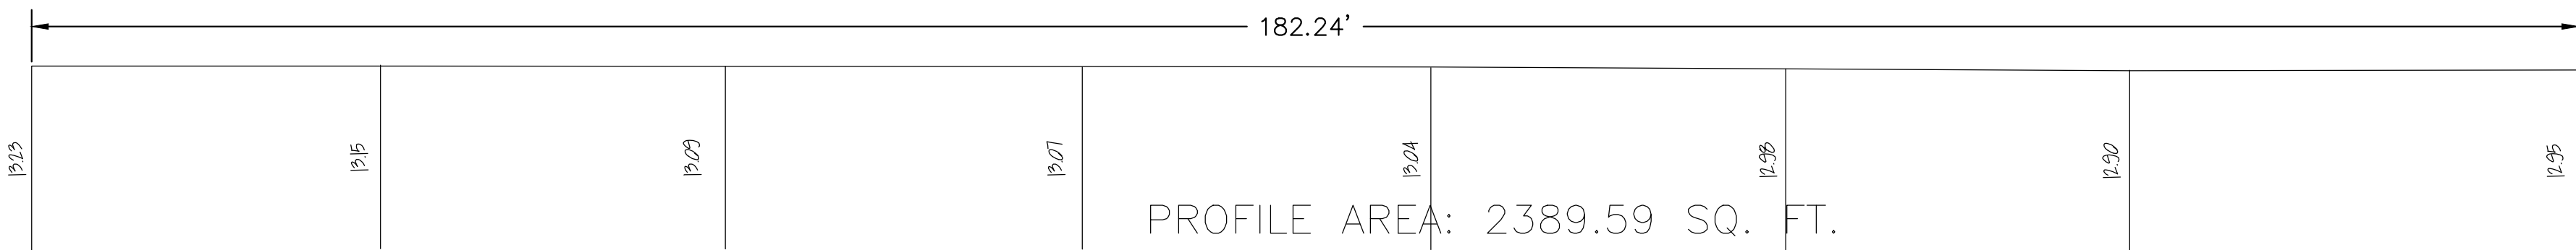

N.E. 5th AVE
WEST OF THE PROPERTY

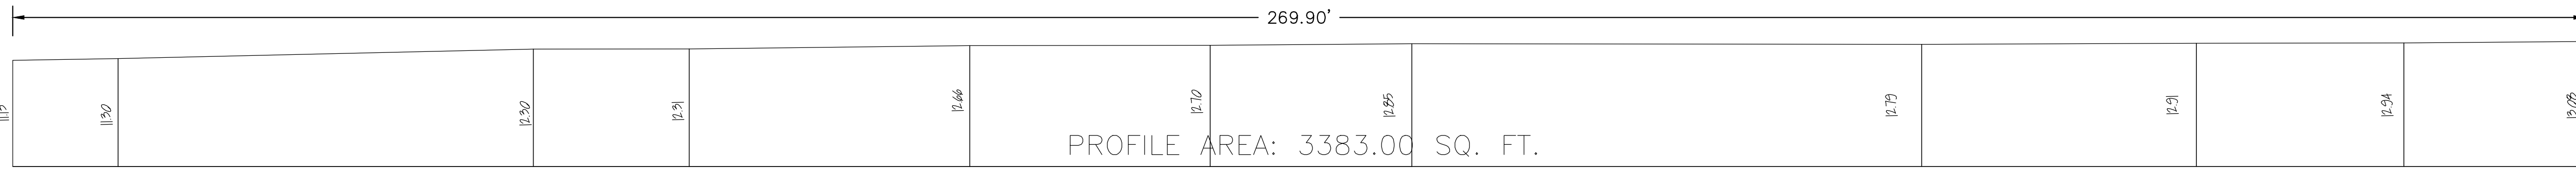

16' PLATTED PUBLIC ALLEY
SOUTH OF THE PROPERTY

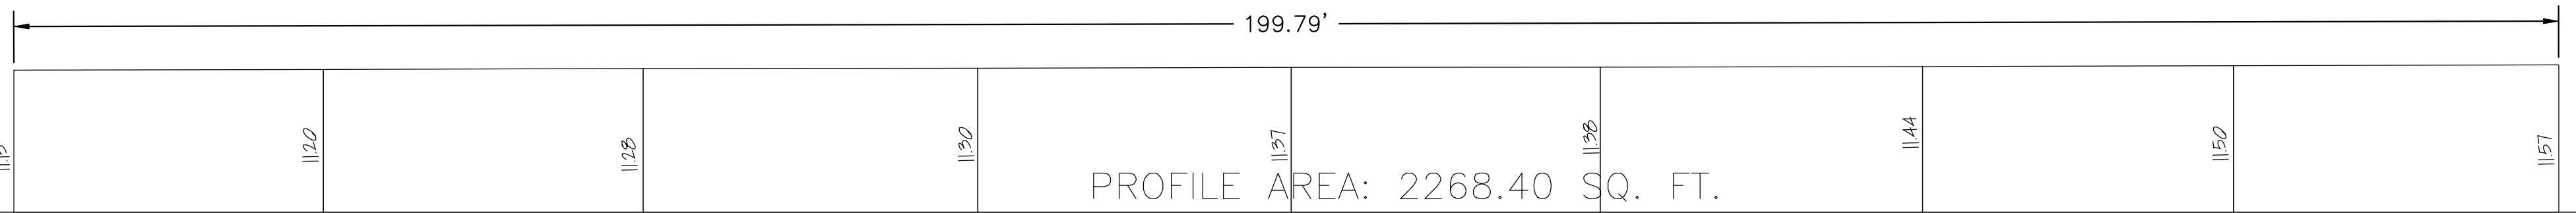

N.E. 6th AVE
EAST OF THE PROPERTY

DRAINAGE CALCULATIONS

AREAS (PRE-IMPROVEMENTS)		
Abbreviation		
Buildings Roof =	0.0817 (BR)	3560 sq. ft.
Paved area=	0.3693 (RP)	16086 sq. ft.
Lakes=	0.0000 (LA)	0 sq. ft.
Pervious=	0.1004 (PR)	4373 sq. ft.
Total Area=	0.5514 (TA)	24019 sq. ft.

Water Level Elevations	Abbreviation	
Wet Season Water Table =	6.00 Ft. NGVD	WWT
Average Water Table Elevation=	5.00 Ft. NGVD	AWT
Average Site Elevation=	12.62 Ft. NGVD	ASE
Average depth of Water Table=	7.62 Ft.	DWT
Soil Storage =	8.18 inches	SST

RAINFALL DATA	
SOURCE: SFWMD Volume IV	
RAINFALL EVENT	P (inch)
10-year 1-day =	7.00

SCS Curve Number - Soil Storage		
The Average depth to the water table = ASE - AWT =	7.62 ft.	
Storage depth is equal to DWT or 4 ft. maximum =	4.00 ft.	(AST)
Available Onsite Soil Storage:		
=SST x PR x 1 ft./12 inches =	Ac.Ft.	Abbreviation (S)
SITE WIDE SOIL STORAGE:		
Convert available soil storage onsite per site area		
Onsite Soil Storage (SITE WIDE) =		
(AST / TA) x 12 inches/ ft. =	in.	Abbreviation (CN)
SCS Curve Number, CN = 1000/(S + 10) =	87	Abbreviation (CN)

Calculate Storm Discharge:			
STORM EVENT	Precipitation (P) Inches	* Site Runoff (Qt) ac.ft.	Site Runoff cu.ft.
10-year 1-day	7.00	0.2520	10976

Runoff (Q) = $\frac{(P - (0.2x S))^2}{(P + (0.8 x S))}$

* Site Runoff (Qt) = Q x TA x (1 ft/12 in)

AREAS (POST-IMPROVEMENTS)		
Abbreviation		
Buildings Roof =	0.1111 (BR)	4840 sq. ft.
Paved area, walks, pool and deck pc	0.3326 (RP)	14488 sq. ft.
lake	0.0000 (LA)	0 sq. ft.
Pervious=	0.1077 (PR)	4691 sq. ft.
Total Area=	0.5514 (TA)	24019 sq. ft.

Water Level Elevations		
Wet Season Water Table =	6.00 Ft. NGVD	WWT
Average Water Table Elevation=	5.00 Ft. NGVD	AWT
Average Site Elevation=	12.62 Ft. NGVD	ASE
Average depth of Water Table=	7.62 Ft.	DWT
Soil Storage =	8.18 inches	SST

RAINFALL DATA	
SOURCE: SFWMD Volume IV	
RAINFALL EVENT	P (inch)
10-year 1-day =	7.00

WATER QUALITY COMPUTATIONS		
Minimum required treatment volume is the greater of:		
The first one inch of runoff from the entire site, the amount of 2.5 inches times the percentage of impervious		
1. The first one inch of runoff from site: (TA x 1 inch x 1 ft/12 inches) =	0.05	Ac.-Ft.
2. The 2.5 inches times the percent of impervious:		
a. Site area for Water Quality (W.Q.) pervious/impervious calculations only:		
(TA - LA - BR) =	0.44 Acres	Abbreviation (SWQ)
b. Impervious area for water quality pervious/impervious calculations only	0.33	W.Q. Per./Imper.
c. Percent of Impervious for W.Q.:		
(QIP / SWQ) x100%=	% Impervious	(PIQ)
d. For 2.5 inches times the percentage impervious:	2.5 inches x PIQ / 100 =	Inches to be treated
e. Volume required for W.Q. detention=		
[(INT x (TA - LA)) / 12] =	Ac.-Ft.	Abbreviation (TIN)
3. The required volume for water quality detention is =		
THE GREATER OF (FIN) AND (TIN) =	0.0868 Ac.-Ft.	
	3780 CU. Ft.	
	0.0434 Ac.-Ft.	
	1890 CU. Ft.	

SCS Curve Number - Soil Storage		
The Average depth to the water table = ASE - AWT =	7.62 ft.	
Storage depth is equal to DWT or 4 ft. maximum =	4.00 ft.	(DWT)
Available Onsite Soil Storage:		
=SST x PR x 1 ft./12 inches =	Ac.Ft.	Abbreviation (AST)
SITE WIDE SOIL STORAGE:		
Convert available soil storage onsite per site area		
Onsite Soil Storage (SITE WIDE) =		
(AST / TA) x 12 inches/ ft. =	in.	Abbreviation (S)
SCS Curve Number, CN = 1000/(S + 10) =	86	Abbreviation (CN)

Calculate Storm Discharge:				
STORM EVENT	Precipitation (P) Inches	* Runoff (Q) Inches	** Site Runoff (Qt) ac.ft.	Site Runoff cu.ft.
10-year 1-day	7.00	5.39	0.2477	10791

* Runoff (Q) = $\frac{(P - (0.2x S))^2}{(P + (0.8 x S))}$

** Site Runoff (Qt) = Q x TA x (1 ft/12 in)

COMPARE PRE vs POST			
THE NET CHANGE IN RUN-OFF (PRE vs POST) =			
POST - PRE = RUNOFF NET CHANGE			
0.2477 - 0.2520 =	-0.0042 ac. Ft.		RUNOFF IS REDUCED
10791 - 10976 =	-185 CU. Ft.		

VOLUME REQUIRED FOR SURFACE WATER RETENTION		
water quality (WHICHEVER IS GREATER) =		
USE:	0.0434 ac. Ft. =	1890 CU. Ft.
		Required water retention

OPEN HOLE TEST

OPEN HOLE TEST BY: Nutting Engineers
Test 1 = 1.89E-04 cfs/ft2 - ft head
Dated: 7-18-23

EXFILTRATION TRENCH CALCULATIONS:		
FS= Factor of Safety =	2 Minimum	
(VQ) treatment volume based on method of WQ treatment:	0.5	
Vwq =Water Quality Volume=	0.0434	0.52 Ac-In
Vadd = [VQ treatment only]=	0	0.00 Ac-In, [WQ treatment only]
K = Hydraulic Conductivity (See Test)=		1.89E-04 cfs/ft2 - ft head
ELtop =Top of Trench Elevation=		10.70 ft. NGVD
ELinv = invert elevation of lowest weir/bleeder allowing discharge from trench		12.30 ft. NGVD [no bleeder]
CE =Control Elevation OR WATER TABLE=		5.00 ft. NGVD
ELbot = Bottom of Trench Elevation=		7.30 ft. NGVD
W = Width of Trench Elevation=		3.00 ft.
H2 = ELinv - CE = 7.5 - 5.0 = 2.5 ft		7.30 ft.
Du = ELtop - CE = 10.0 - 5.0 = 5.0 ft		3.40 ft.
Ds = CE - ELbot = 5.0 - 2.5 = 2.5 ft		0.00 ft.





SELECT EQUATION BASED ON DESIGN CONDITIONS

Is Du > Ds? TRUE	
Is W < 2(Du + Ds)? TRUE	
USE STANDARD EQUATION	
STANDARD EQUATION:	
$L = \frac{(FS[(\%W/Q)(Vw) + Vadd])}{(K(H2W + 2H2Du - Du2 + 2H2Ds) + (1.39 \times 10^{-4})W Du)}$	
REQUIRED EXFILTRAION TRENCH LENGTH =	40.82 FT.
PROVIDED EXFILTRATION TRENCH LENGTH =	41.00 FT.


AVERAGE CROWN OF ROADS ELEVATION

	PROFILE AREA SQ. FT.	PROFILE LENGTH L.F.
N.E. 5th AVE	2389.59	182.240
PUBLIC ALLEY	3383.00	269.900
N.E. 5th AVE	2268.40	199.790
TOTALS	8040.99	651.930

AVERAGE CROWN OF ROADS ELEVATION= 12.33 FT. NAVD
MINIMUM REQUIRED FINISH FLOOR ELEVATION= 13.83 FT. NAVD

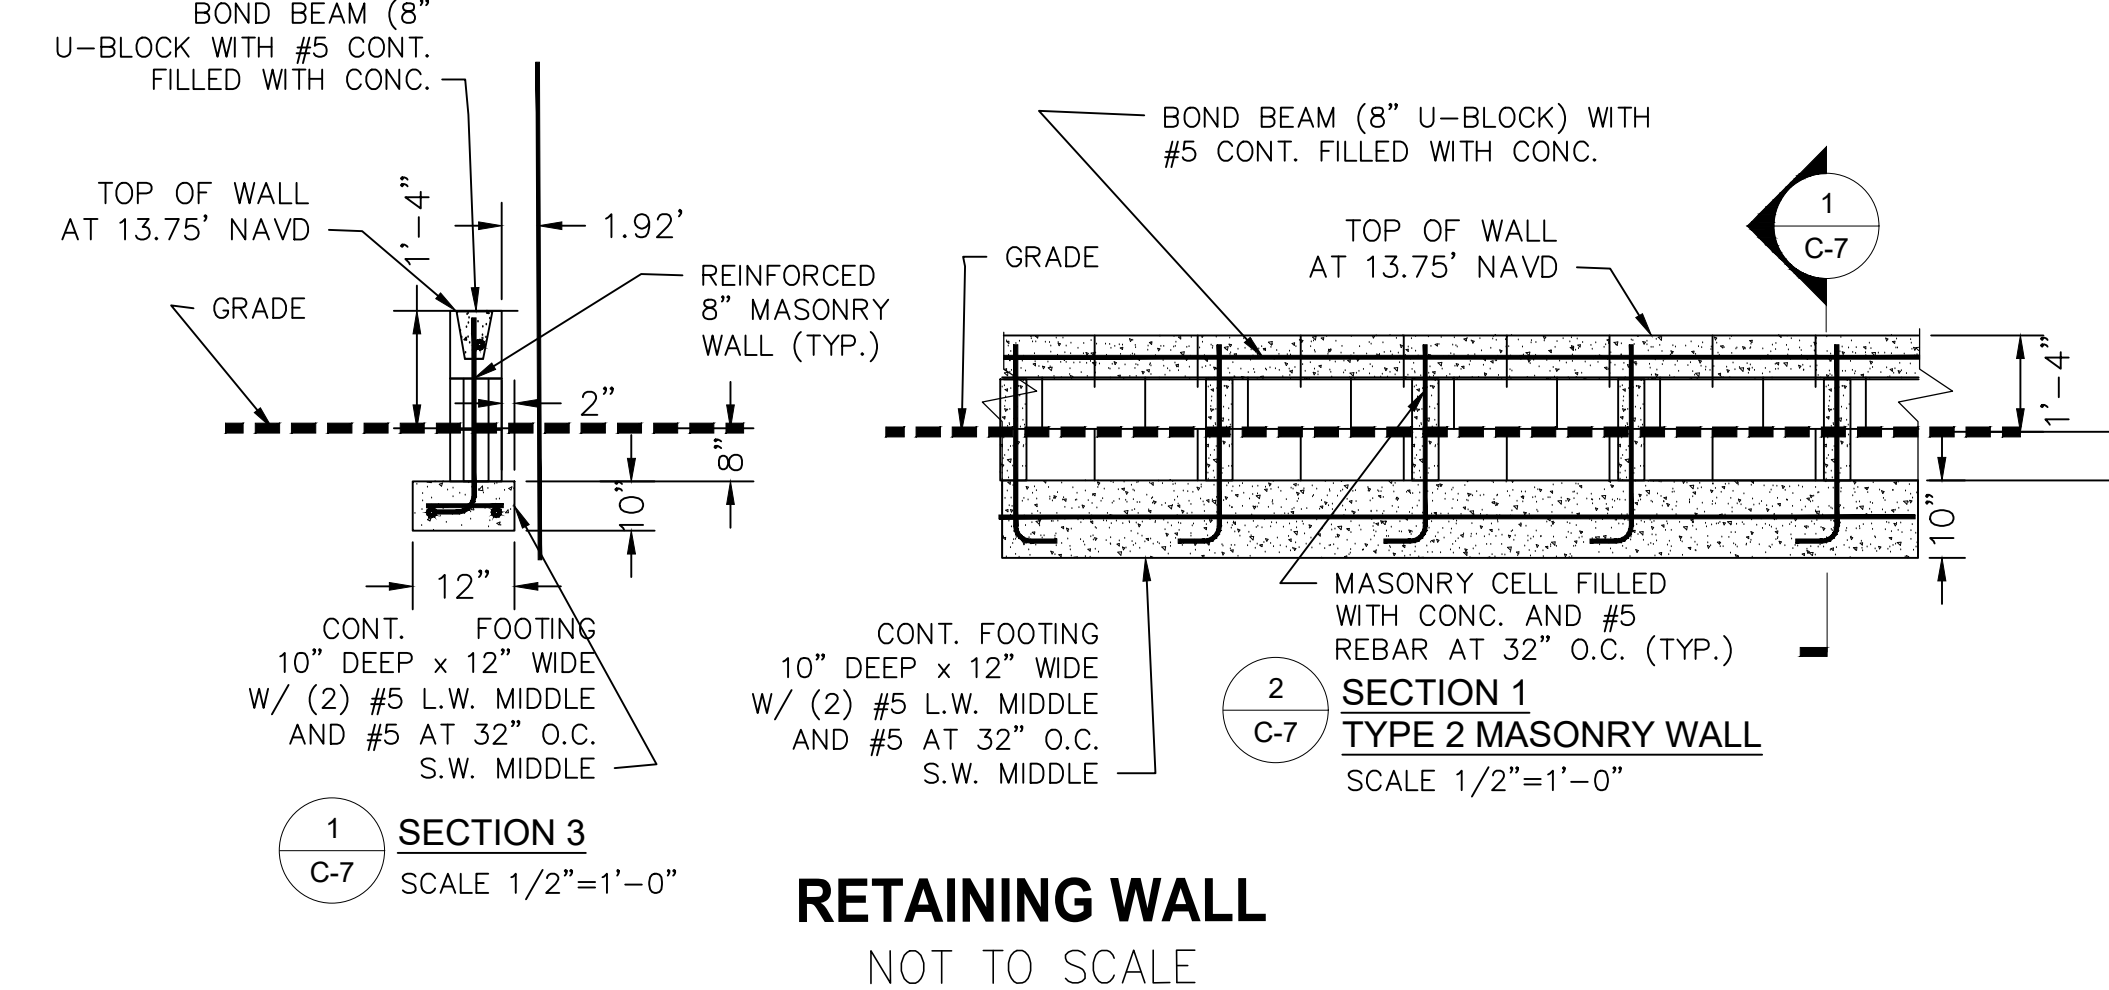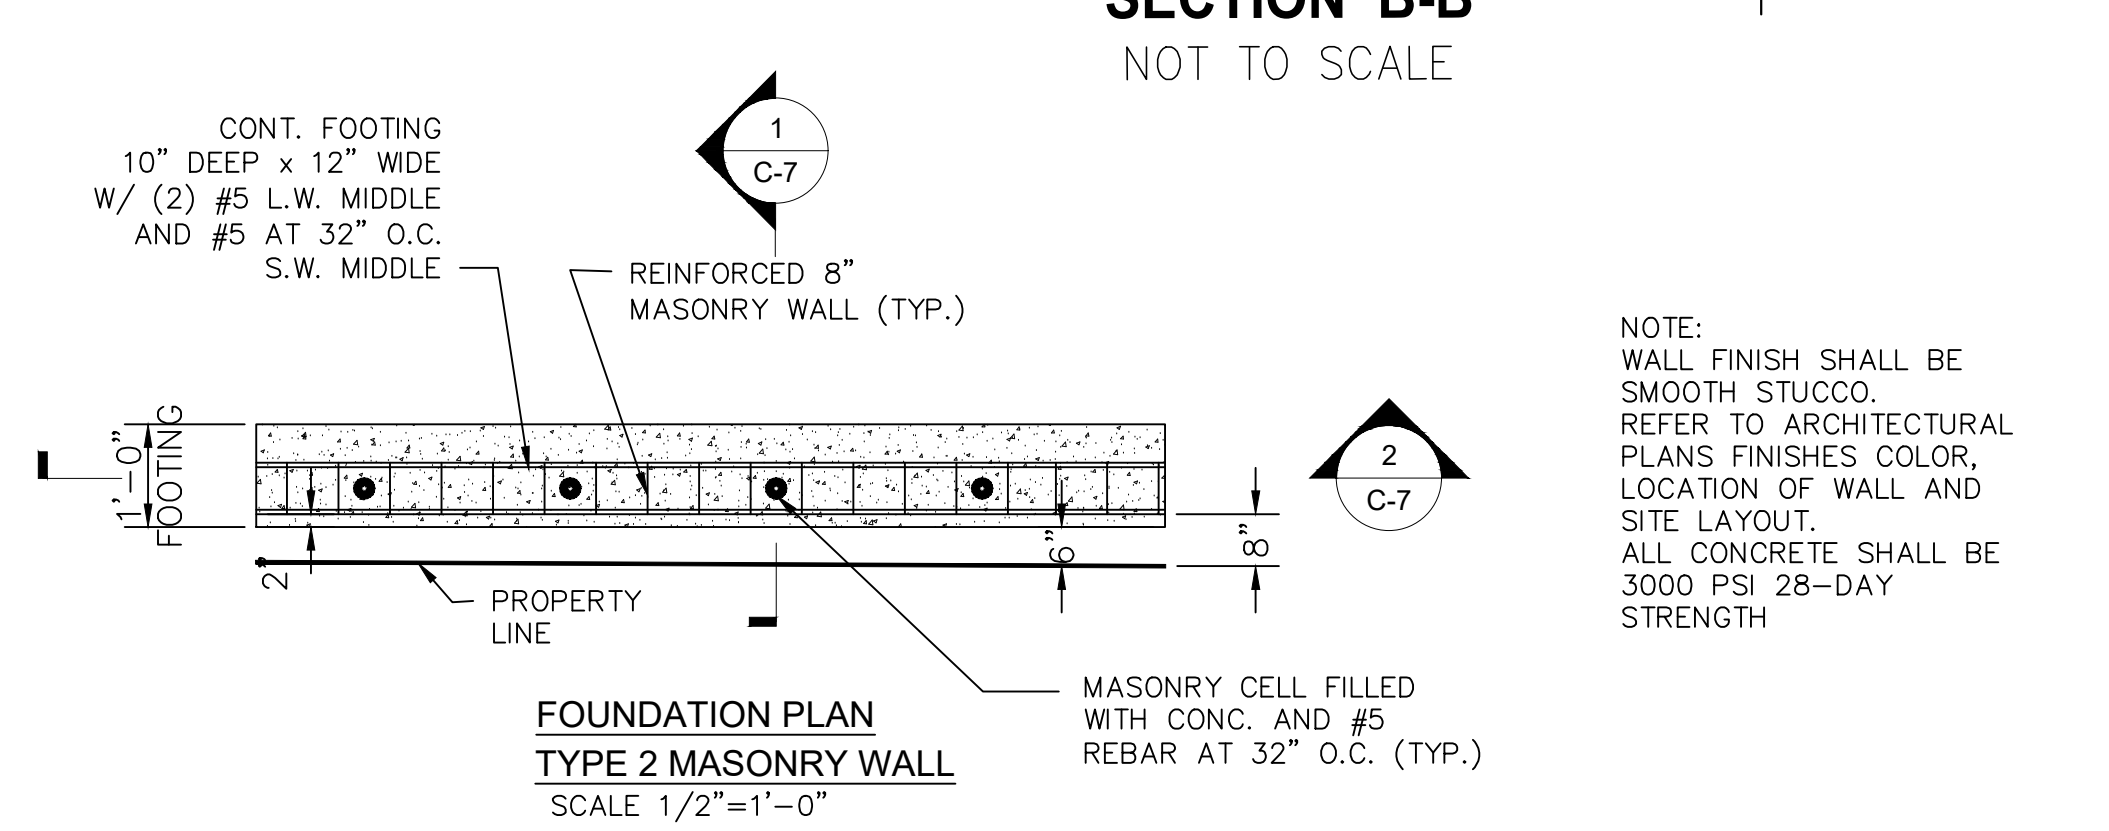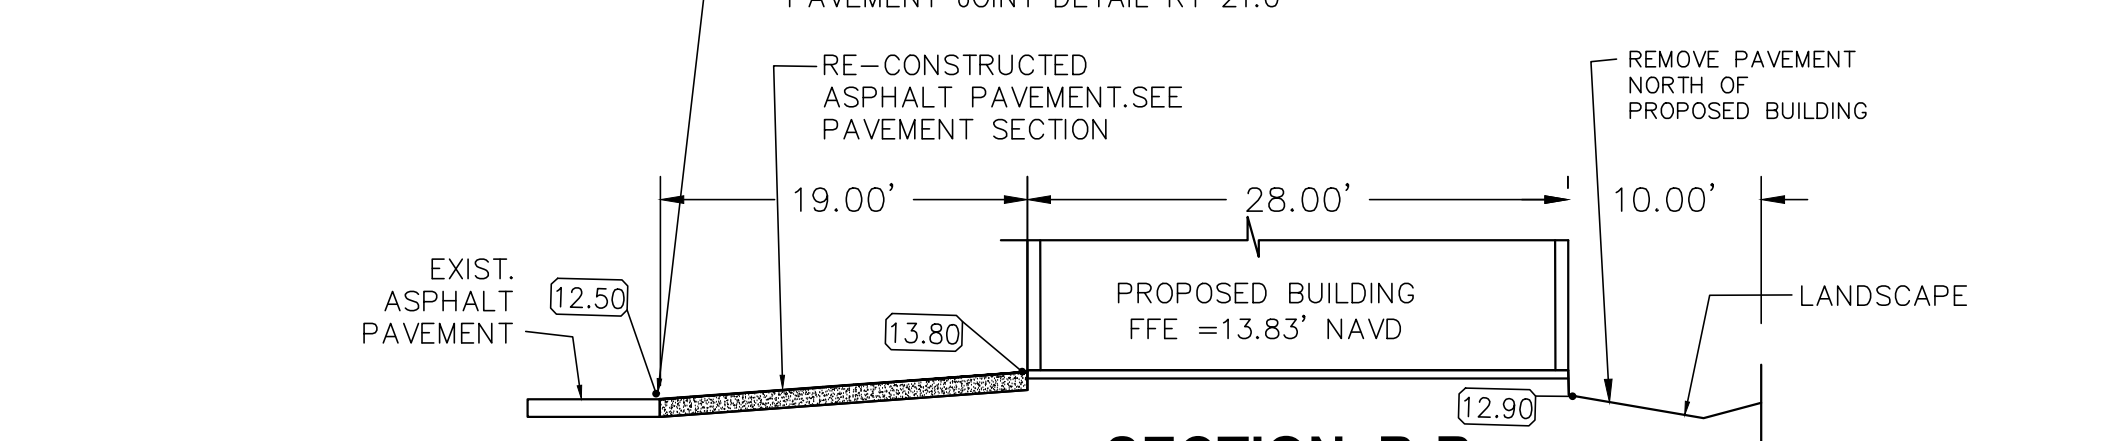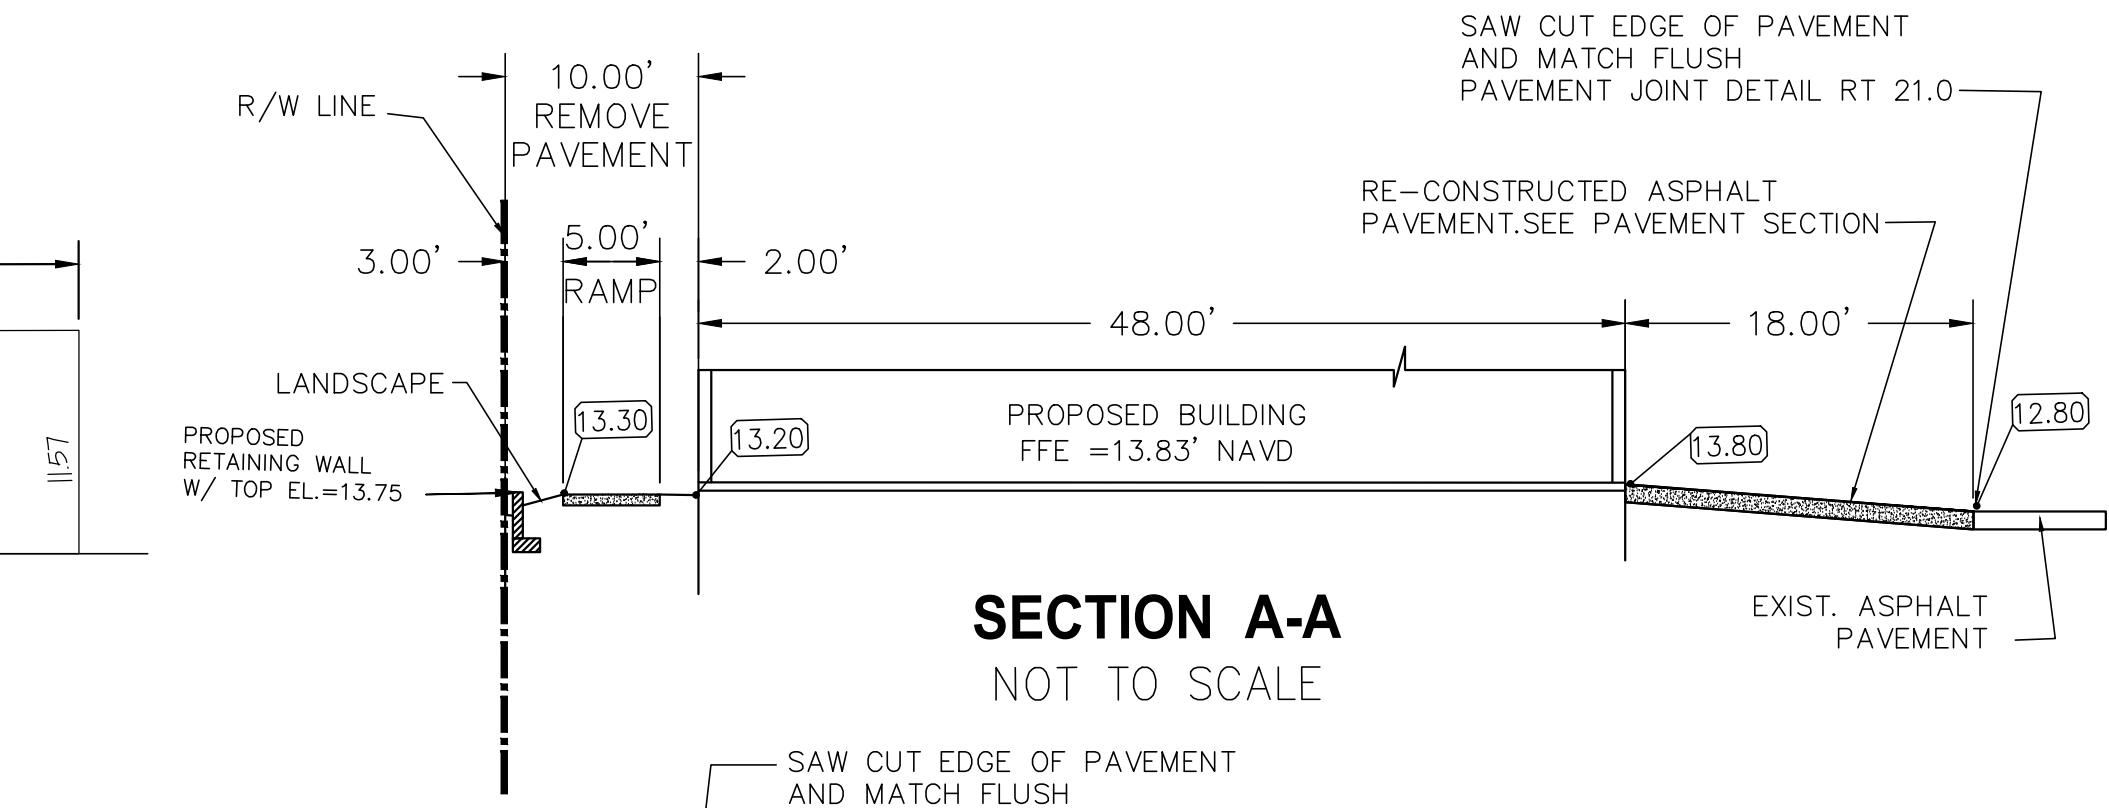


Florida
Consulting
Engineers,
Inc.

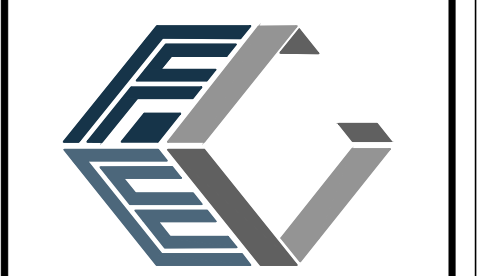

Certificate of Authorization No. 5810
134 N.W. 16TH STREET, SUITE 1
BOCA RATON , FLORIDA 33432
PHONE: (561) 353-1152
FAX: (561) 353-1708
E-MAIL:
ZJPE@FLCENGINEERS.COM

DATE	REVISIONS
9-26-23	CITY COMMENTS

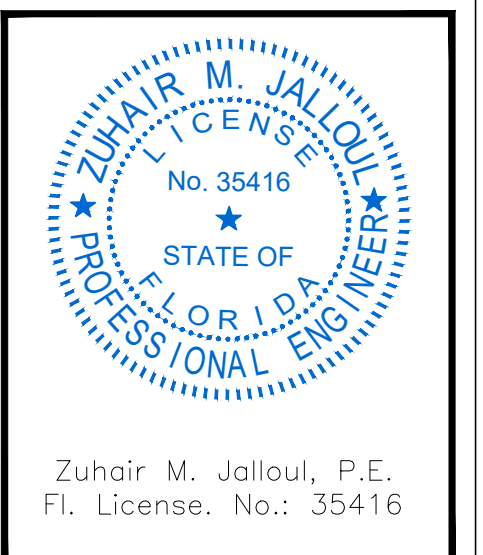

DATE	AUG. 22, 2023
SCALE	AS SHOWN
DWG. BY	P.E.S.
CHECKED BY	Z. JALLOUL
PROJECT NO.	230601
DRAWING FILE	----

MAINTENANCE &
LAUNDRY
BUILDING
FOR THE COLONY
HOTEL

525 E ATLANTIC AVENUE
DELRAY BEACH, FL 33483

NOTES, AVERAGE
CROWN OF ROAD
CALCULATIONS,
SECTIONS AND
RETAINING WALL
DETAILS

SHEET NUMBER
C-7
OF 7

LANDSCAPE CONCEPT:

ALL EXISTING TREES + SHRUBS TO REMAIN.
PROPOSED SHRUBS ALONG FOUNDATION TO BE NATIVE.

PROPOSED PLANTS:

1-JAMAICAN CAPER 4' MIN HT.
9-JAMAICAN CAPER 2' HT.
35-BAHAMA COFFEE #3 18" MIN. HT.
36-HORIZONTAL COCOPLUM 2' by 2'
5-COONTIE ZAMIA 16" SPREAD
6CY-MULCH, NOT CYPRESS

EXISTING TREES:

KEY	SCIENTIFIC NAME	COMMON NAME	HT	SP	REMARKS
A	Cocos nucifera 'Green Mayalan'	Coconut Palm	36' ct		Green
B	Streitizia nicotai	White Bird of Paradise	24' ht	3'	
C	Livistona chinensis	Chinese Fan Palm	20' ct		
CD	Cocos nucifera 'Green Mayalan'	Coconut Palm	38' ct		Green
D	Cocos nucifera 'Green Mayalan'	Coconut Palm	25' ct		Green
DE	Clusia rosea	Signature Tree	15' ht		Native
E	Cocos nucifera 'Green Mayalan'	Coconut Palm	28' ct		Green
F	Clusia rosea	Signature Tree	15' ht		Native
G	Cocos nucifera 'Green Mayalan'	Coconut Palm	25' ct		Green
H	Clusia rosea	Signature Tree	9' ht	6'	Native
HI	Clusia rosea	Signature Tree	9' ht	6'	Native
I	Cocos nucifera 'Green Mayalan'	Coconut Palm	28' ct		Green
J	Cocos nucifera 'Green Mayalan'	Coconut Palm	38' ct		Green
K	Clusia rosea	Signature Tree	15' ht		Native
L	Clusia rosea	Signature Tree	15' ht		Native
M	Quercus virginia	Live Oak	12' 6'	3' cal	
N	Thrinax radiata	Florida Thatch Palm	11' ct		Native
O	Quercus virginia	Live Oak	12' ht 6'	2.5" cal	
P	Quercus virginia	Live Oak	12' ht 6'	2.5" cal	
Q	Quercus virginia	Live Oak	10' ht 6'	2.5" cal	
R	Swietenia mahagoni	Mahogany	20' 12'	3" cal	
S	Cocos nucifera 'Green Mayalan'	Coconut Palm	5' ct		Green
T	Cocos nucifera 'Green Mayalan'	Coconut Palm	28' ct		Green
U	Cocos nucifera 'Green Mayalan'	Coconut Palm	5' ct		Green
V	Cocos nucifera 'Green Mayalan'	Coconut Palm	13' ct		Green
W	Cocos nucifera 'Green Mayalan'	Coconut Palm	5' ct		Green
X	Cocos nucifera 'Green Mayalan'	Coconut Palm	18' ct		Green
Y	Cocos nucifera 'Green Mayalan'	Coconut Palm	16' ct		Green
Z	Cocos nucifera 'Green Mayalan'	Coconut Palm	15' ct		Green
AA	Cocos nucifera 'Green Mayalan'	Coconut Palm	9' ct		Green
BB	Cocos nucifera 'Green Mayalan'	Coconut Palm	30' ct		Green
CC	Dypsis lutescens	Areca Palm	16' oa		
DD	Dypsis lutescens	Areca Palm	20' oa		
EE	Sabal palmetto	Cabbage Palm	16' Ct		Native
FF	Swietenia mahagoni	Mahogany	15' ht 8'	3" cal	
GG	Quercus virginia	Live Oak	14' ht 8'	2.5" cal	
HH	Quercus virginia	Live Oak	13' ht 8'	3" cal	
HHH	Swietenia mahagoni	Mahogany	18' ht 8'	3" cal	
II	Swietenia mahagoni	Mahogany	25' ht 12'	5" cal	
JJ	Cocos nucifera 'Green Mayalan'	Coconut Palm	27' ct		Green
KK	Cocos nucifera 'Green Mayalan'	Coconut Palm	27' ct		Green
LL	Cocos nucifera 'Green Mayalan'	Coconut Palm	38' ct		Green
MM	Cocos nucifera 'Green Mayalan'	Coconut Palm	30' ct		Green
NN	Cocos nucifera 'Green Mayalan'	Coconut Palm	26' ct		Green
OO	Cocos nucifera 'Green Mayalan'	Coconut Palm	24' ct		Green


PROPOSED PLANTS:

1- JAMAICAN CAPER 4' TALL BUSH
9- JAMAICAN CAPER 2' TALL HEDGE PLANTS ABOUT 2'O.C.
6- COCOPLUM 2' TALL HEDGE PLANT 2'O.C.
35-BAHAMA WILD COFFEE, PSYCHOTRIA LIGUSTRIFOLIA 2' HT. 2'O.C.
5-CY EUCALYPTUS MULCH 3" THICK ON NEW LANDSCAPING + DISTURBED AREAS.
5-COONTIE 18" SPR. AT END OF WALKWAY.


GENERAL NOTES:

- ALL PLANT MATERIAL SHALL BE FLORIDA #1 GRADE OR BETTER.
- MULCH SHALL BE APPLIED TO A MINIMUM DEPTH OF THREE (3) INCHES IN ALL PLANTING BEDS.
- ALL PROHIBITED PLANT SPECIES SHALL BE ERADICATED FROM THE SITE.
- ALL LANDSCAPE AREAS SHALL BE PROVIDED WITH AN IRRIGATION SYSTEM, AUTOMATICALLY OPERATED, TO PROVIDE COMPLETE COVERAGE TO ALL PLANT MATERIALS AND GRASS.
- SOD AND IRRIGATION SHALL BE PROVIDED WITHIN THE UNPAVED PORTION OF THE RIGHT-OF-WAY ADJACENT TO THE PROPERTY LINE.
- THREE (3) PALMS ARE EQUIVALENT TO ONE (1) SHADE TREE.
- COMPLY WITH THE REQUIREMENTS CONTAINED IN DELRAY BEACH CODE LDR 4.6.16(F,C,B)
- ANY TREES OR SHRUBS PLACED WITHIN WATER, SEWER OR DRAINAGE EASEMENTS SHALL CONFORM TO THE CITY OF DELRAY BEACH STANDARD DETAILS LD 1.0 + LD 2.0

SCALE 1" = 20'
NORTH →

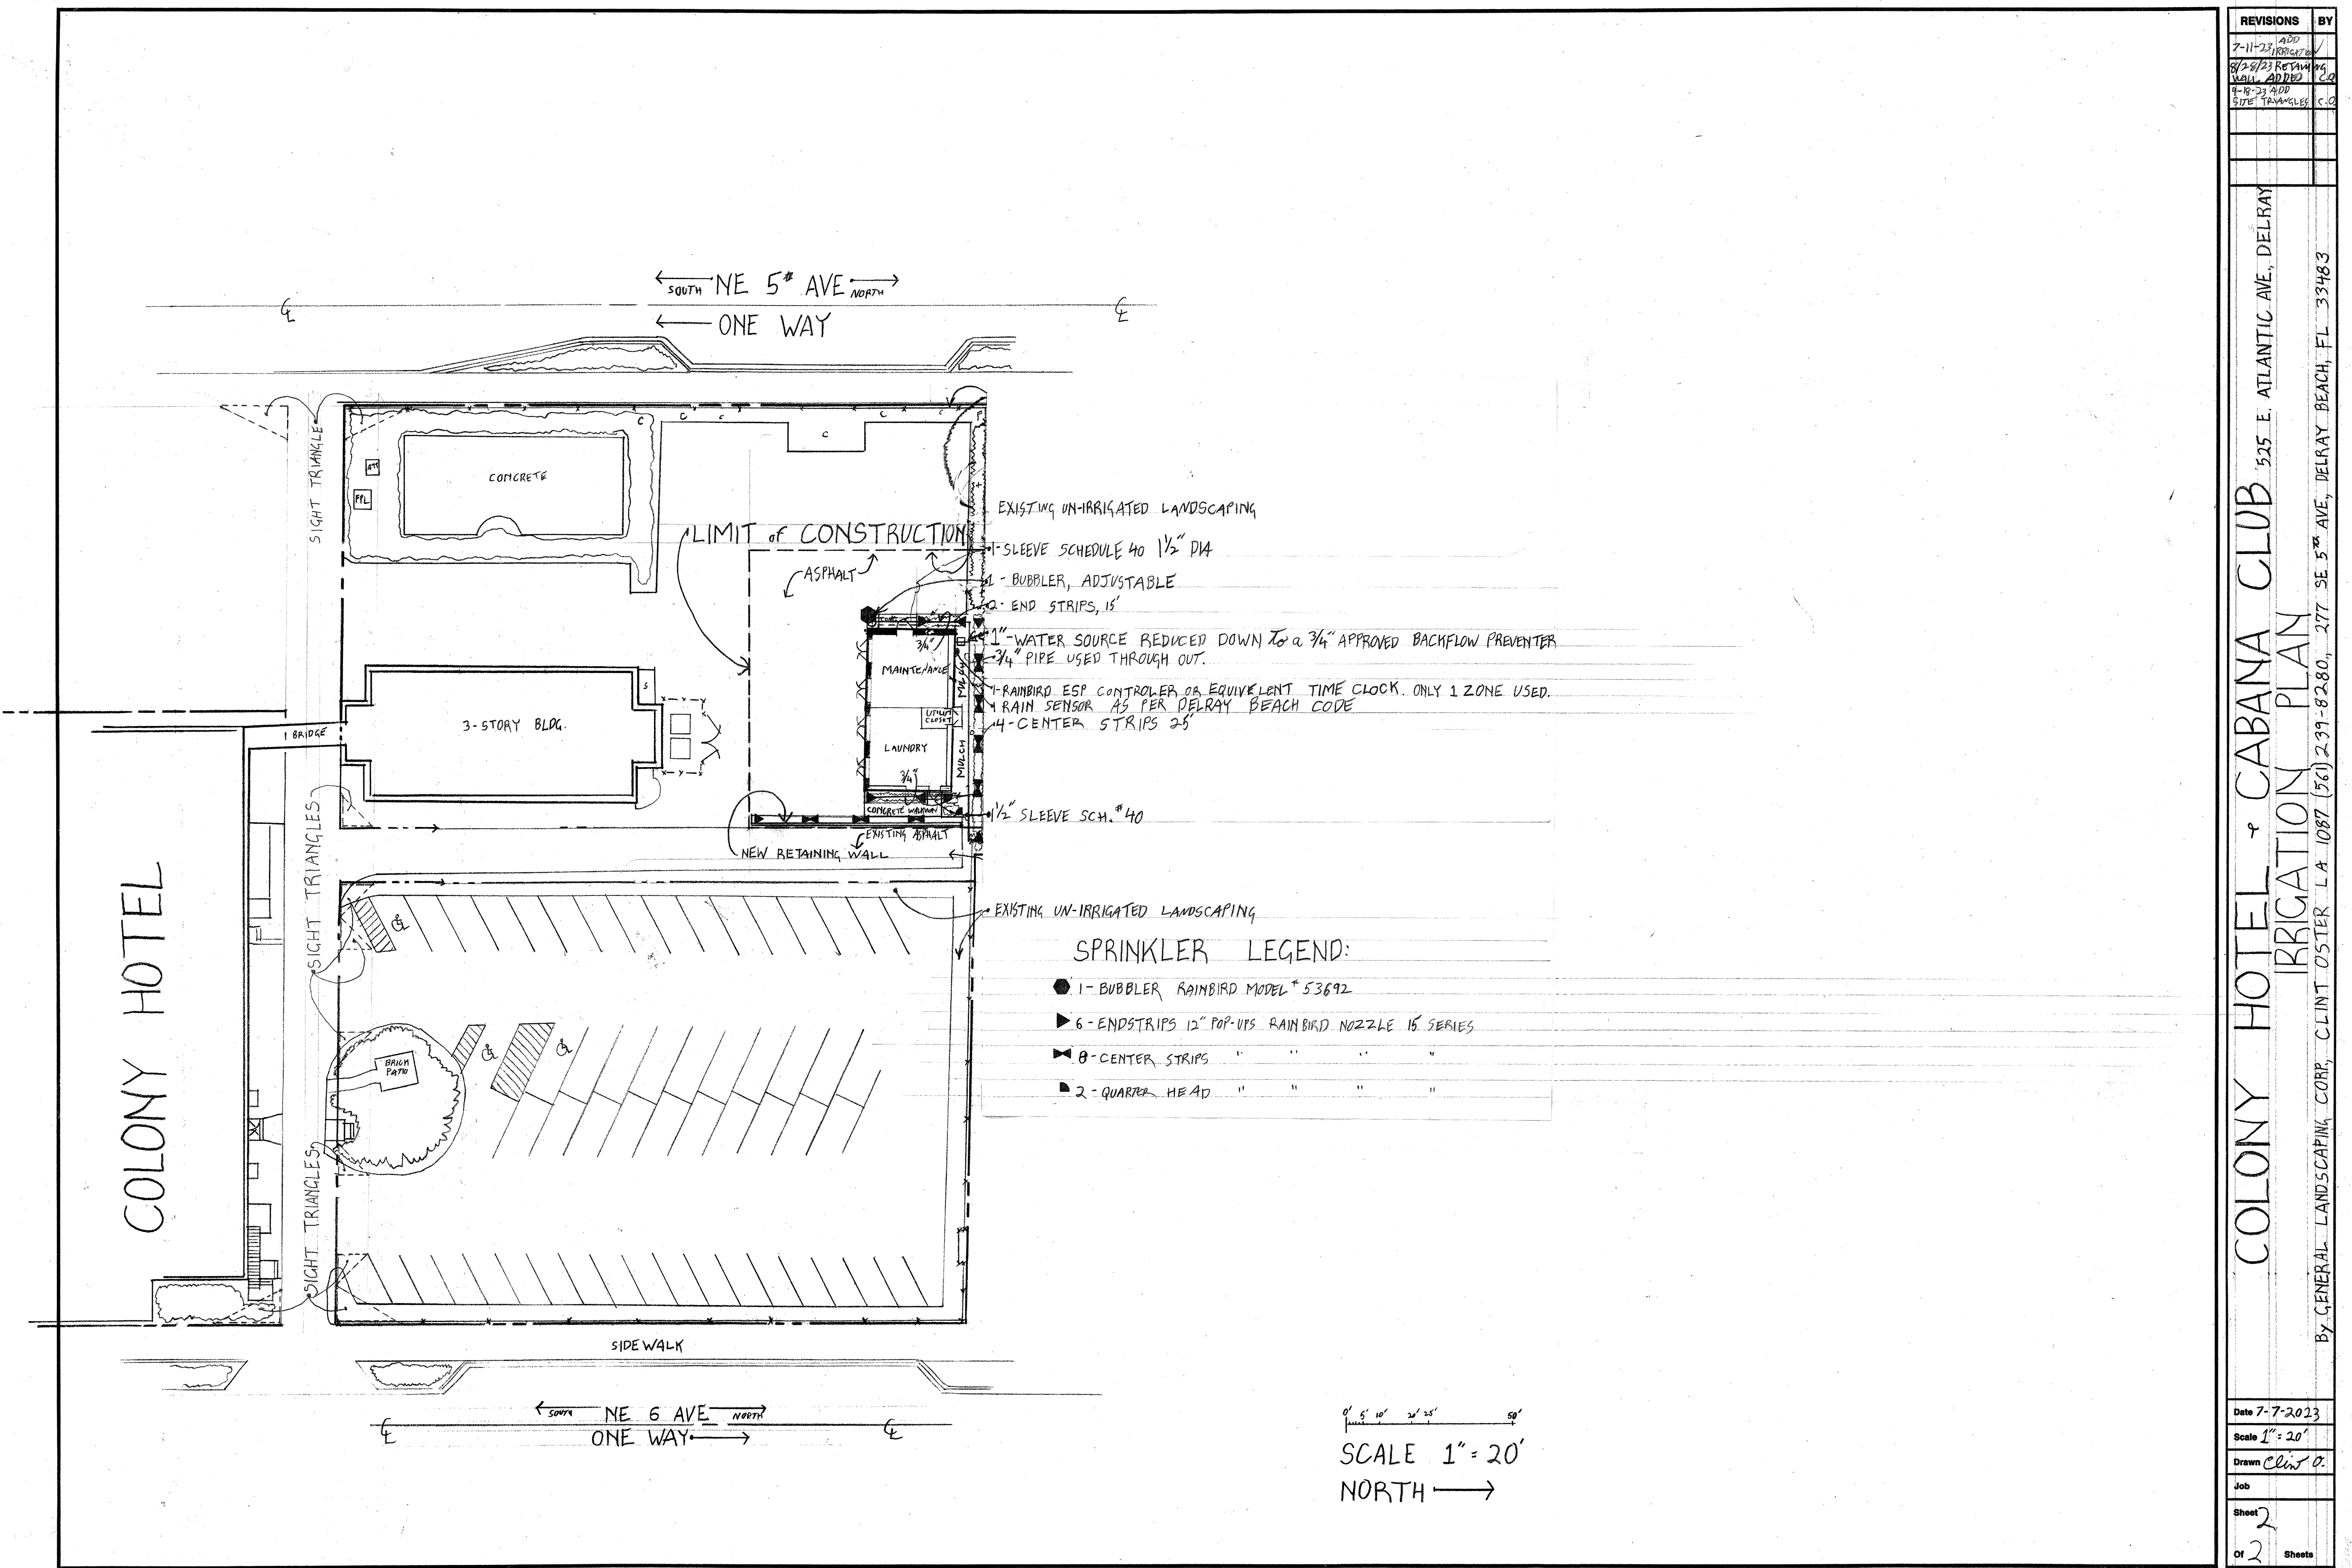

REVISIONS		BY
7-11-23	ADD	
8/24/23	RETAINING WALL ADDED	
9-15-23	ADD	
9-15-23	ADD	
SITE TRIANGLES		C.O.
COLONY HOTEL & CABANA CLUB		525 E. ATLANTIC AVE., DELRAY
IRRIGATION PLAN		
By GENERAL LANDSCAPING CORP., CLINT OSTER, L.A. 1087 (561) 239-8280, 277 SE 5th AVE, DELRAY BEACH, FL 33483		
Date 7-7-2023		
Scale 1" = 20'		
Drawn Clint O.		
Job		
Sheet 2		
Of 2		Sheets

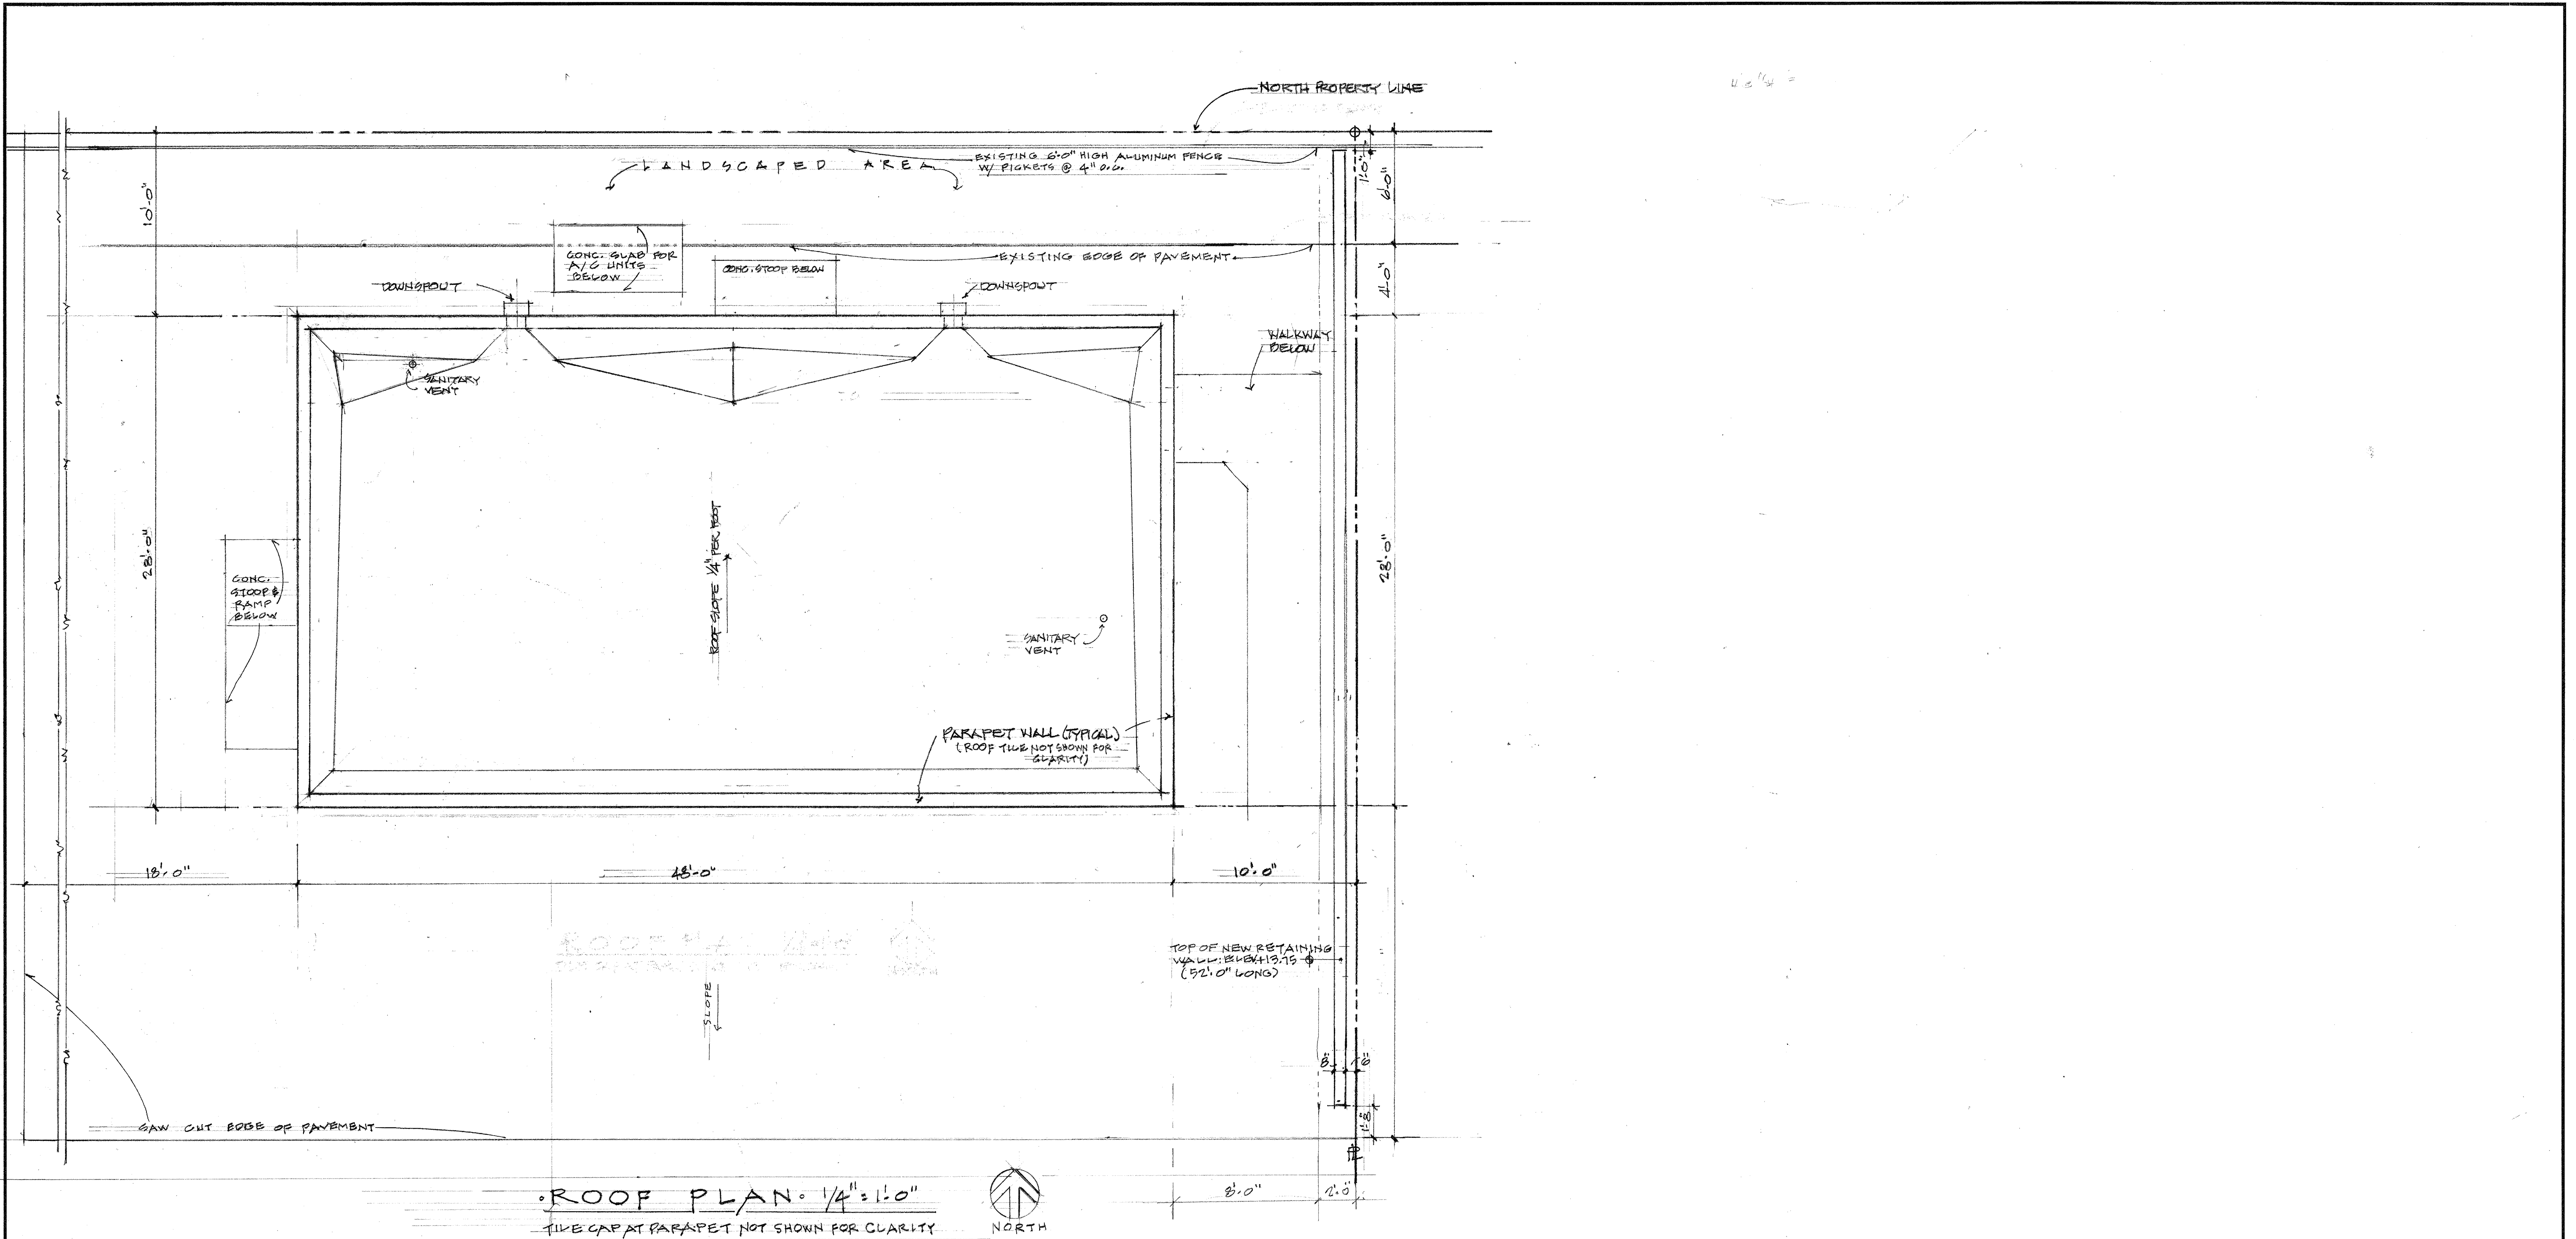

MAINTENANCE & LAUNDRY BUILDING FOR THE COLONY HOTEL 525 E. ATLANTIC AVENUE, DELRAY BEACH, FL 33483			
ROOF PLAN			
SCALE: AS NOTED	APPROVED BY:	DRAWN BY RV6	
DATE: 4/14/2023		REVISED 8/22/23	
ROY M. SIMON, AIA., ARCHITECT 766 S.E. FIFTH AVENUE, DELRAY BEACH, FL 33483 561-278-1914			
FLORIDA REGISTRATION No. AR2595	PROJECT No. 2303	DRAWING NUMBER A-4	

LEGEND

- A = ARC LENGTH
A/C = AIR CONDITIONING
A.E. = ACCESS EASEMENT
A.K.A. = ALSO KNOWN AS
B.F.P. = BACKFLOW PREVENTER
BLDG. = BUILDING
B.M. = BENCHMARK
B.O.C. = BACK OF CURB
B.O.W. = BACK OF WALK
(C) = CALCULATED
CATV = CABLE ANTENNA TELEVISION
C.B. = CHORD BEARING
C.B.S. = CONCRETE BLOCK STRUCTURE
C.C.C.L. = COASTAL CONSTRUCTION CONTROL LINE
CH = CHORD
C.L.F. = CHAIN LINK FENCE
CLR. = CLEAR
C.M.P. = CORRUGATED METAL PIPE
CONC. = CONCRETE
(D) = DESCRIPTION DATUM
D.B. = DEED BOOK
D.E. = DRAINAGE EASEMENT
D.H. = DRILL HOLE
E.B. = ELECTRIC BOX
EL. = ELEVATION
E.M. = ELECTRIC METER
ENC. = ENCROACHMENT
E.O.P. = EDGE OF PAVEMENT
E.O.W. = EDGE OF WATER
F.D.C. = FIRE DEPARTMENT CONNECTION
FFE = FINISH FLOOR ELEVATION
FND. = FOUND
FOB = FIBER OPTIC BOX
G.M. = GAS METER
HDPE = HIGH DENSITY POLYETHYLENE PIPE
INV. = INVERT
L.A.E. = LIMITED ACCESS EASEMENT
L.B. = LICENSE BOARD
(M) = FIELD MEASUREMENT
M.H. = MANHOLE
M.H.W.L. = MEAN HIGH WATER LINE
M.L.W.L. = MEAN LOW WATER LINE
N.A.V.D. = NORTH AMERICAN VERTICAL DATUM
N.G.V.D. = NATIONAL GEODETIC VERTICAL DATUM
N.P.B.C.I.D.= NORTHERN PALM BEACH COUNTY IMPROVEMENT DISTRICT
N.T.S. = NOT TO SCALE
O.A. = OVERALL
O.D. = OUTSIDE DIAMETER
OH = OVERHEAD UTILITY LINE
O.R.B. = OFFICIAL RECORD BOOK
P = PLANTER
(P) = PLAT DATUM
P.B. = PLAT BOOK
P.B.C. = PALM BEACH COUNTY
P.C. = POINT OF CURVATURE
P.C.C. = POINT OF COMPOUND CURVATURE
PCS = PEDESTRIAN CROSSING SIGNAL
PG. = PAGE
P.I. = POINT OF INTERSECTION
P/O = PART OF
P.O.B. = POINT OF BEGINNING
P.O.C. = POINT OF COMMENCEMENT
P.R.C. = POINT OF REVERSE CURVATURE
P.R.M. = PERMANENT REFERENCE MONUMENT
PROP. = PROPOSED
P.T. = POINT OF TANGENCY
PVMT = PAVEMENT
(R) = RADIAL
R = RADIUS
R.C.P. = REINFORCED CONCRETE PIPE
R.P.B. = ROAD PLAT BOOK
R/W = RIGHT OF WAY
(S) = SURVEY DATUM
S.B. = SETBACK
SEC. = SECTION
SD = SUBDIVISION
S.F. = SQUARE FEET
S.F.W.M.D. = SOUTH FLORIDA WATER MANAGEMENT DISTRICT
S.I.R.W.C.D.= SOUTH INDIAN RIVER WATER CONTROL DISTRICT
S.MH. = SANITARY MANHOLE
S.R. = STATE ROAD
ST.MH. = STORM MANHOLE
TH = THRESHOLD ELEVATION
T.O.B. = TOP OF BANK
TSB = TRAFFIC SIGNAL BOX
TWP. = TOWNSHIP
TYP. = TYPICAL
U/C = UNDER CONSTRUCTION
U.E. = UTILITY EASEMENT
U.R. = UNRECORDED
W.C. = WITNESS CORNER
W.M.E. = WATER MANAGEMENT EASEMENT
W.M.M.E. = WATER MANAGEMENT MAINTENANCE EASEMENT
W.M.T. = WATER MANAGEMENT TRACT
℄ = BASELINE
℄ = CENTERLINE
Δ = CENTRAL ANGLE/DELTA
■ = CONCRETE MONUMENT FOUND (AS NOTED)
■ = CONCRETE MONUMENT SET (LB #4569)
● = ROD & CAP FOUND (AS NOTED)
○ = 5/8" ROD & CAP SET (LB #4569)
○ = IRON PIPE FOUND (AS NOTED)
● = IRON ROD FOUND (AS NOTED)
▲ = NAIL FOUND
● = NAIL & DISK FOUND (AS NOTED)
● = MAG NAIL & DISK SET (LB #4569)
P = PROPERTY LINE
P = UTILITY POLE
P = FIRE HYDRANT
P = WATER METER
P = WATER VALVE
P = LIGHT POLE
P = CABLE TV RISER
P = ELECTRIC BOX
P = GAS METER
P = SANITARY MANHOLE

BOUNDARY SURVEY FOR: BOUGHTON HOTEL, INC.

This survey is made specifically and only for the following party for the purpose of design on the surveyed property.

Boughton Hotel, Inc.

The undersigned surveyor assumes no responsibility or liability for any other purpose or to any other party other than stated above.

PROPERTY ADDRESS:
525 E. Atlantic Avenue
Delray Beach, FL 33483

LEGAL DESCRIPTION:
Lots Sixteen (16), Seventeen (17) and North Fifteen feet (N. 15') of Lot Eighteen (18), less the East five feet (5') of all of said Lots for road right of way, Block One Hundred Eight (108), **DELRAY BEACH** (formerly Linton), Florida, according to the Plat thereof on file in the Office of the Clerk of the Circuit Court in and for Palm Beach County, Florida, recorded in Plat Book 1, Page 3, together with all furniture, furnishings and fixtures.

AND

Lots 14 and 15, less the East five feet of said Lots, Block 108, **DELRAY BEACH**, (formerly Linton), according to the Plat thereof, recorded in Plat Book 1, Page 3, of the Public Records of Palm Beach County, Florida.

AND


THE COLONY HOTEL AND THE COLONY HOTEL NORTH ANNEX, located on the South 12 feet of Lot 18, Alley South of Lot 18, Lot 21(LESS the west 10 feet) and Lots 22, 23, 24 and 25, inclusive, Block 108. And Lots 5, 6 and 7, less 5 foot Road R/W, Block 108, Town of Delray, with the designation pertaining to the buildings only and not the grounds.

FLOOD ZONE:

This property is located in Flood Zone X, according to F.I.R.M. (Flood Insurance Rate Map) No. 12099C 0979F, dated 10/05/2017.

NOTES:

- All information regarding record easements, adjoiners, and other documents that might affect the quality of title to tract shown hereon was gained from commitment number 110014834, issued by First American Land Title, dated May 25, 2023. This office has made no search of the Public Records.
- Elevations shown hereon, if any, are in feet and decimal parts thereof and are based on NAVD-88. The expected accuracy of the elevations shown hereon is 0.03' for the hard surface elevations (shown thus x 0.00) and 0.1' (shown thus x 0.0) for the soft surface elevations. Elevations shown hereon are U.S. survey feet unless otherwise noted.
- Description furnished by client or client's agent.
- Unless presented in digital form with electronic seal and electronic signature this survey must bear the signature and the original raised seal of a Florida licensed surveyor or mapper this drawing, sketch, plat or map is for informational purposes only and is not valid.
- This survey cannot be transferred or assigned without the specific written permission of Wallace Surveying Corporation. Certificate of Authorization Number LB4569.
- Except as shown, underground and overhead improvements are not located. Underground foundations not located.
- The survey sketch shown hereon does not necessarily contain all of the information obtained or developed by the undersigned surveyor in his field work, office work or research.
- No responsibility is assumed by this surveyor for the construction of improvements, from building ties shown on this survey.
- Revisions shown hereon do not represent a "survey update" unless otherwise noted.
- All dates shown within the revisions block hereon are for interoffice filing use only and in no way affect the date of the field survey stated herein.
- In some instances, graphic representations have been exaggerated to more clearly illustrate the relationships between physical improvements and/or lot lines. In all cases, dimensions shown shall control the location of the improvements over scaled positions.
- It is a violation of Rule 5J-17 of the Florida Administrative Code to alter this survey without the express prior written consent of the Surveyor. Additions and/or deletions made to the face of this survey will make this survey invalid.
- The ownership of fences, perimeter walls and/or hedges shown hereon are not known and thus are not listed as encroachments. Fences, hedges and/or perimeter walls are shown in their relative position to the boundary.
- The expected horizontal accuracy of the information shown hereon is +/- 0.10'.

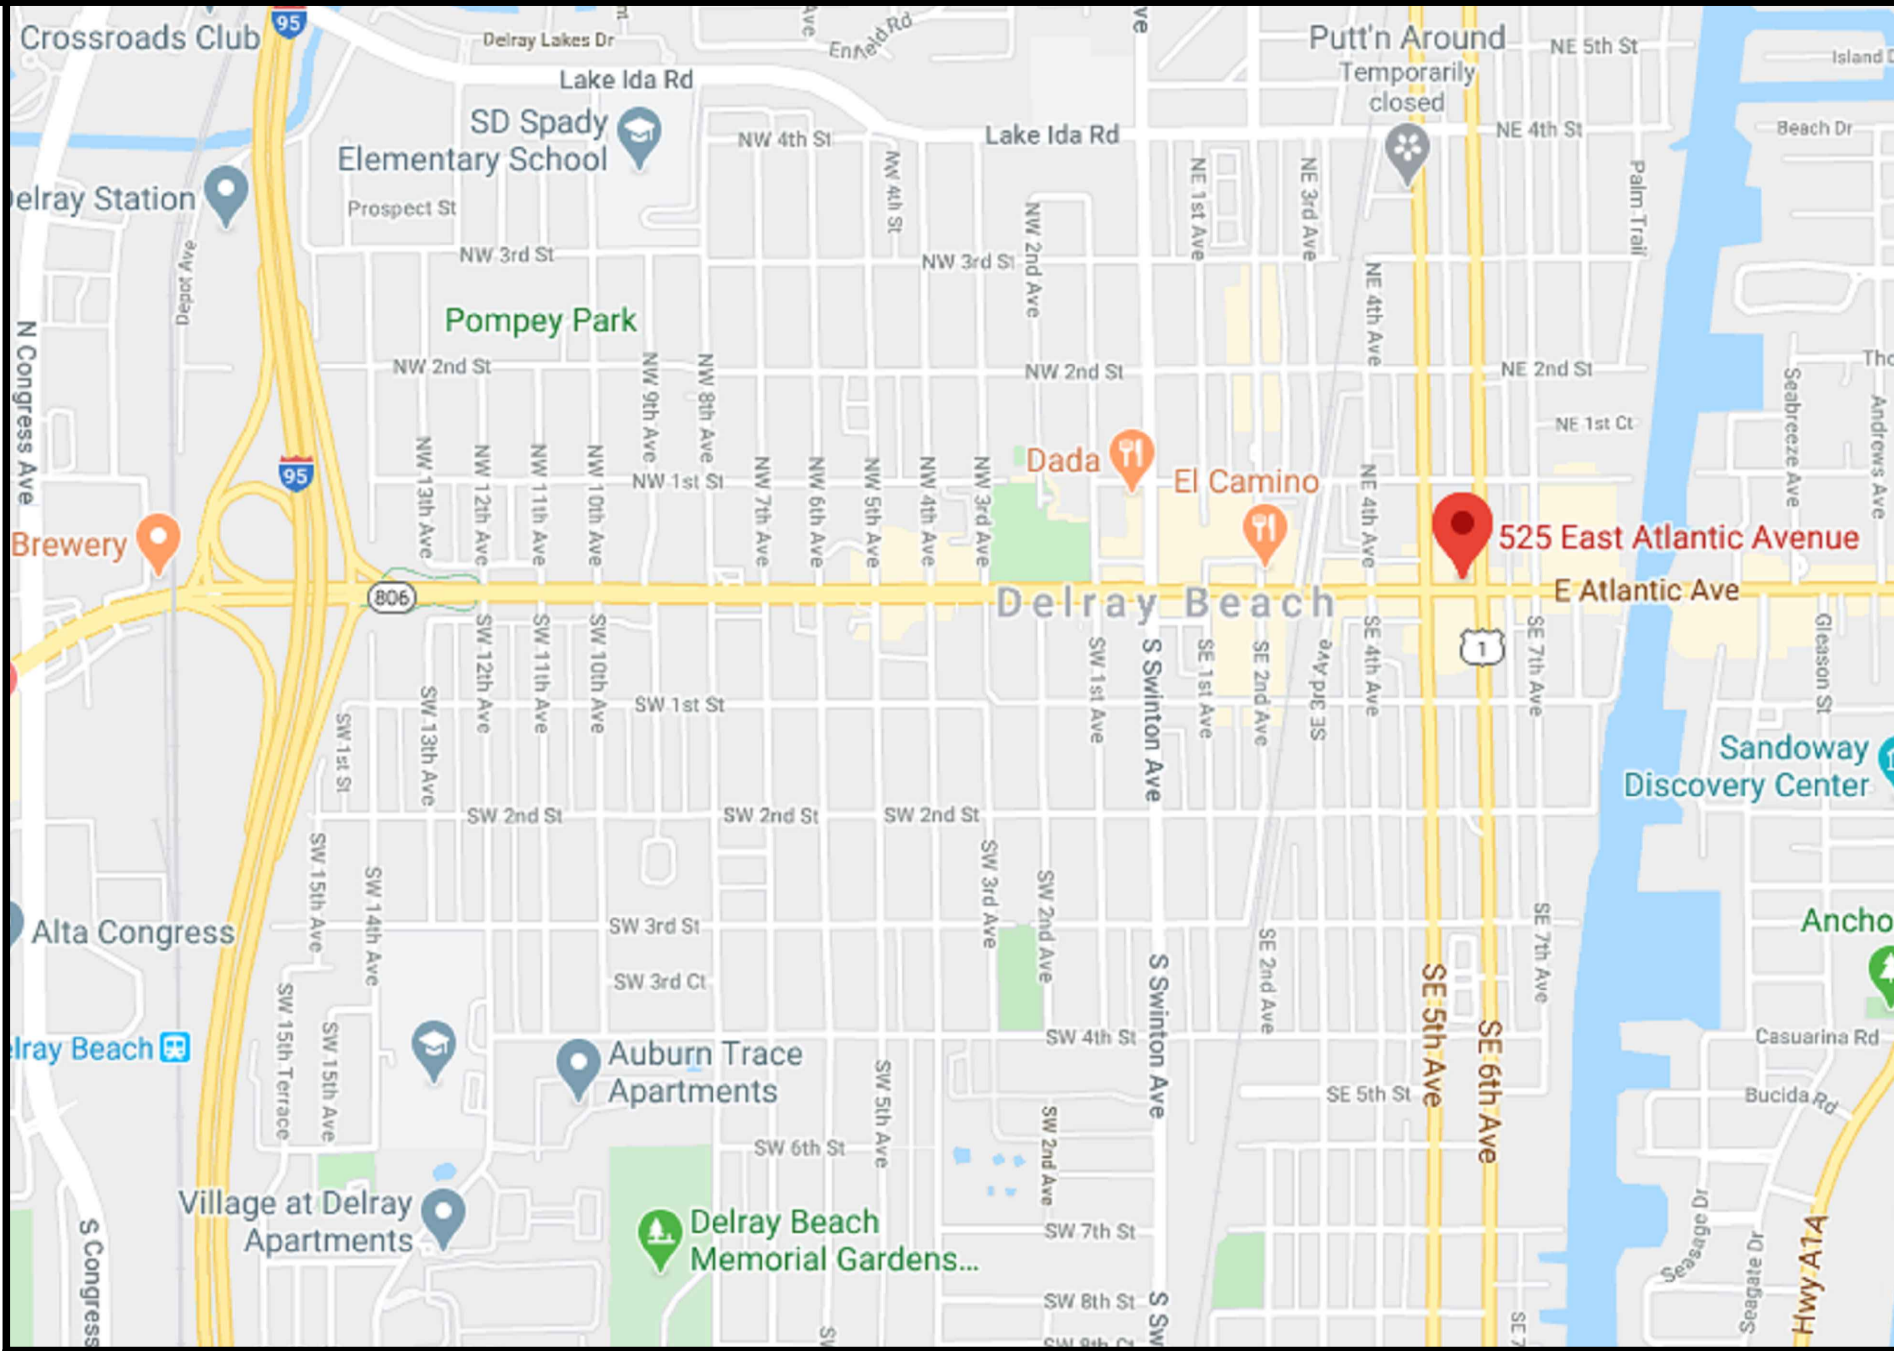

VICINITY SKETCH N.T.S.

TITLE COMMITMENT REVIEW						
CLIENT: Boughton Hotel, Inc.		COMMITMENT NO. : 110014834		DATE: 05/25/23		
REVIEWED BY: Craig Wallace		JOB NO. : 20-1007.4				
B2 ITEM NO.	DOCUMENT	DESCRIPTION	AFFECTS AND PLOTTED	AFFECTS AND NOT PLOTT-ABLE	DOES NOT AFFECT	NOT A SURVEY MATTER
1-8	N/A	Standard Exceptions.				●
9	PB 1, PG 3	Restrictions, dedications, conditions, reservations, easements and other matters shown on the plat of MAP OF THE TOWN OF LINTON, FLORIDA.	●			
10	ORB 13505, PG 1024	Easement in favor of Florida Public Utilities Company.			●	
11	ORB 12014, PG 369	Easement in favor of Bellsouth Telecommunications Inc.	●			
12	N/A	Standard Exceptions.				●



CERTIFICATION:

I HEREBY ATTEST that the survey shown hereon conforms to the Standards of Practice set forth by the Florida Board of Professional Surveyors and Mappers adopted in Rule 5J-17, Florida Administrative Code pursuant to Section 472.027, Florida Statutes, effective September 1, 1981.

DATE OF LAST FIELD SURVEY: 08/03/2023


Craig L. Wallace
Professional Surveyor and Mapper
Florida Certificate No. 3357

REVISIONS

09/22/23 ADD ADJOINING THRESHOLD ELEVATION J.D./P.
08/03/23 SPOT ELEVATIONS & SURVEY AND TIE-IN UPDATE B.M. & J.C./S.W. 20-1007.4 LW146/77
02/20/23 SURVEY AND TIE-IN UPDATE B.M./M.B. 20-1007.2 LW147/16

BOUNDARY SURVEY FOR:



BOUGHTON HOTEL, INC.

 

WALLACE SURVEYING

CORP. LICENSED BUSINESS # 4069
5555 VILLAGE BOULEVARD, WEST PALM BEACH, FLORIDA 33407 * (561) 640-6551

FIELD	B.M.	JOB NO.	20-1007.1	F.B.	LW137 PG. 25
OFFICE	M.B.	DATE:	2/4/20	DWG. NO.	20-1007-2
C'K'D	C.W.	REF:	20-1007-2.DWG	SHEET	1 OF 2

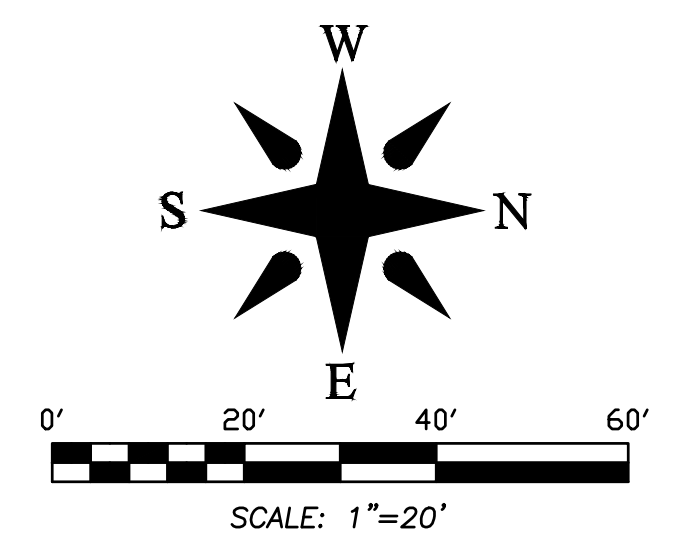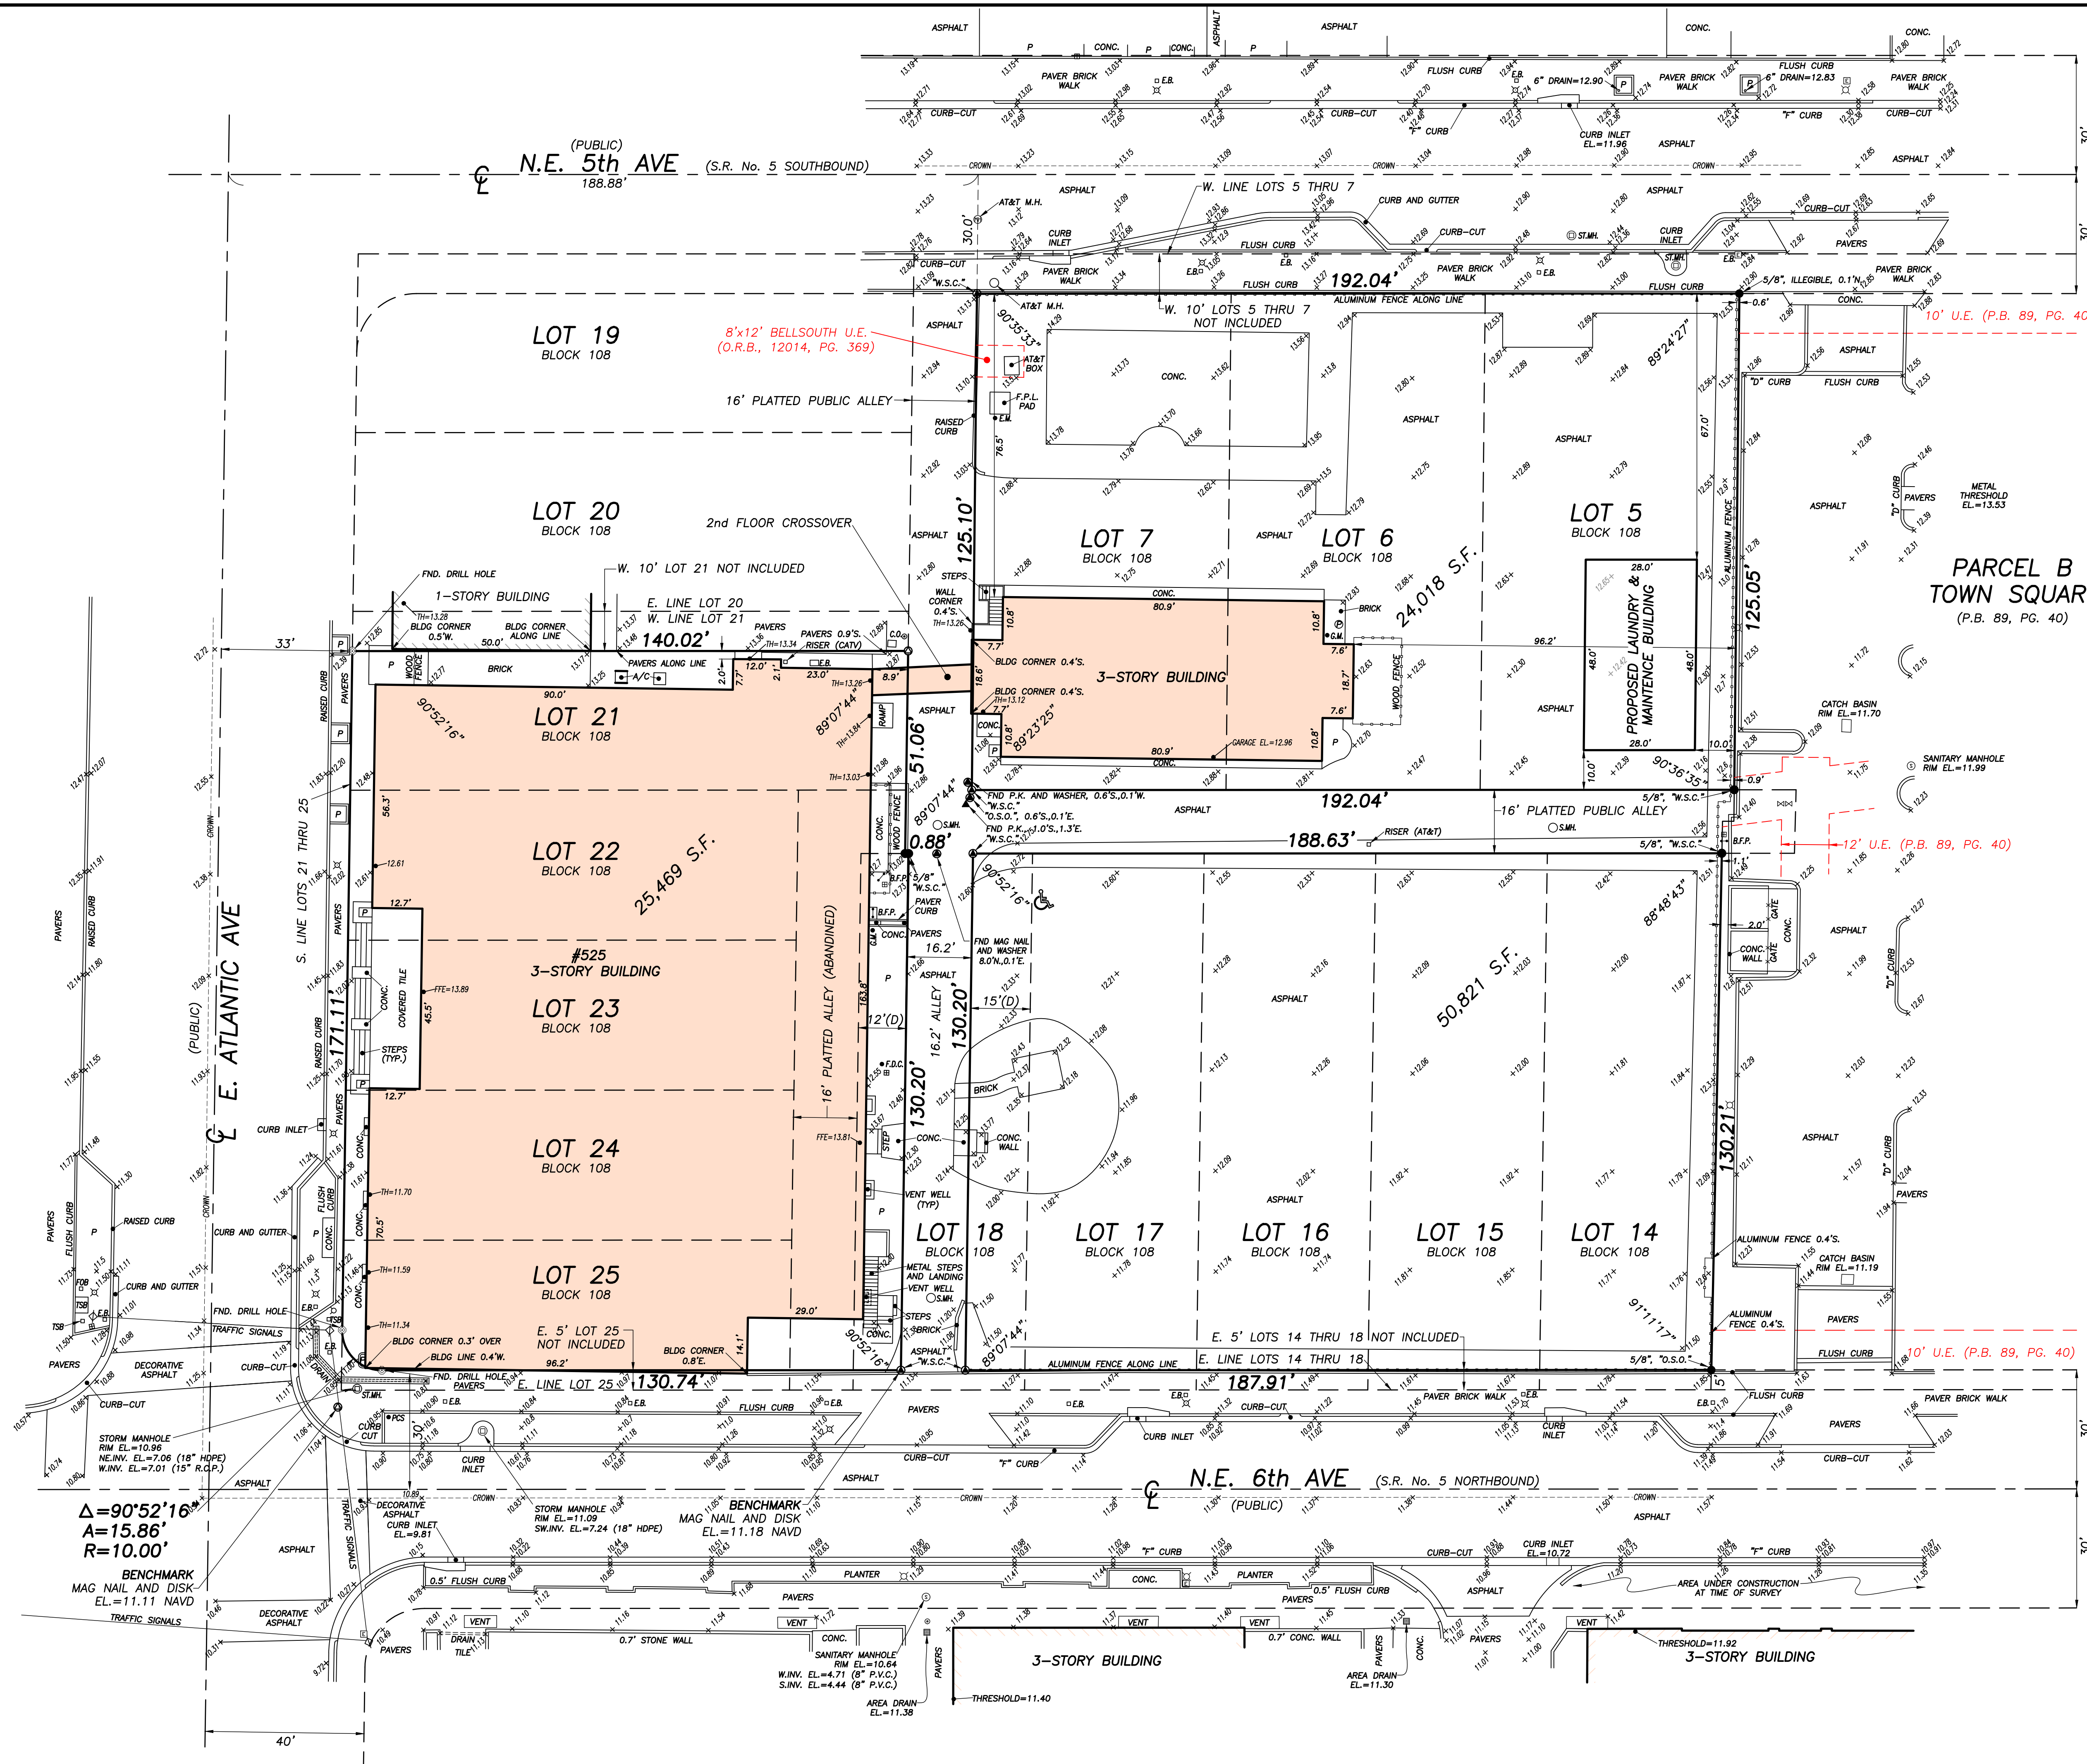

BOUNDARY SURVEY FOR:

BOUGHTON HOTEL, INC.



FIELD	B.M.	JOB NO.	20-1007.1	F.B.	LW137 PG. 25
OFFICE	M.B.	DATE	2/4/20	DWG. NO.	20-1007-2
CHECKED	C.W.	REF.	20-1007-2.DWG	SHEET	2 OF 2