


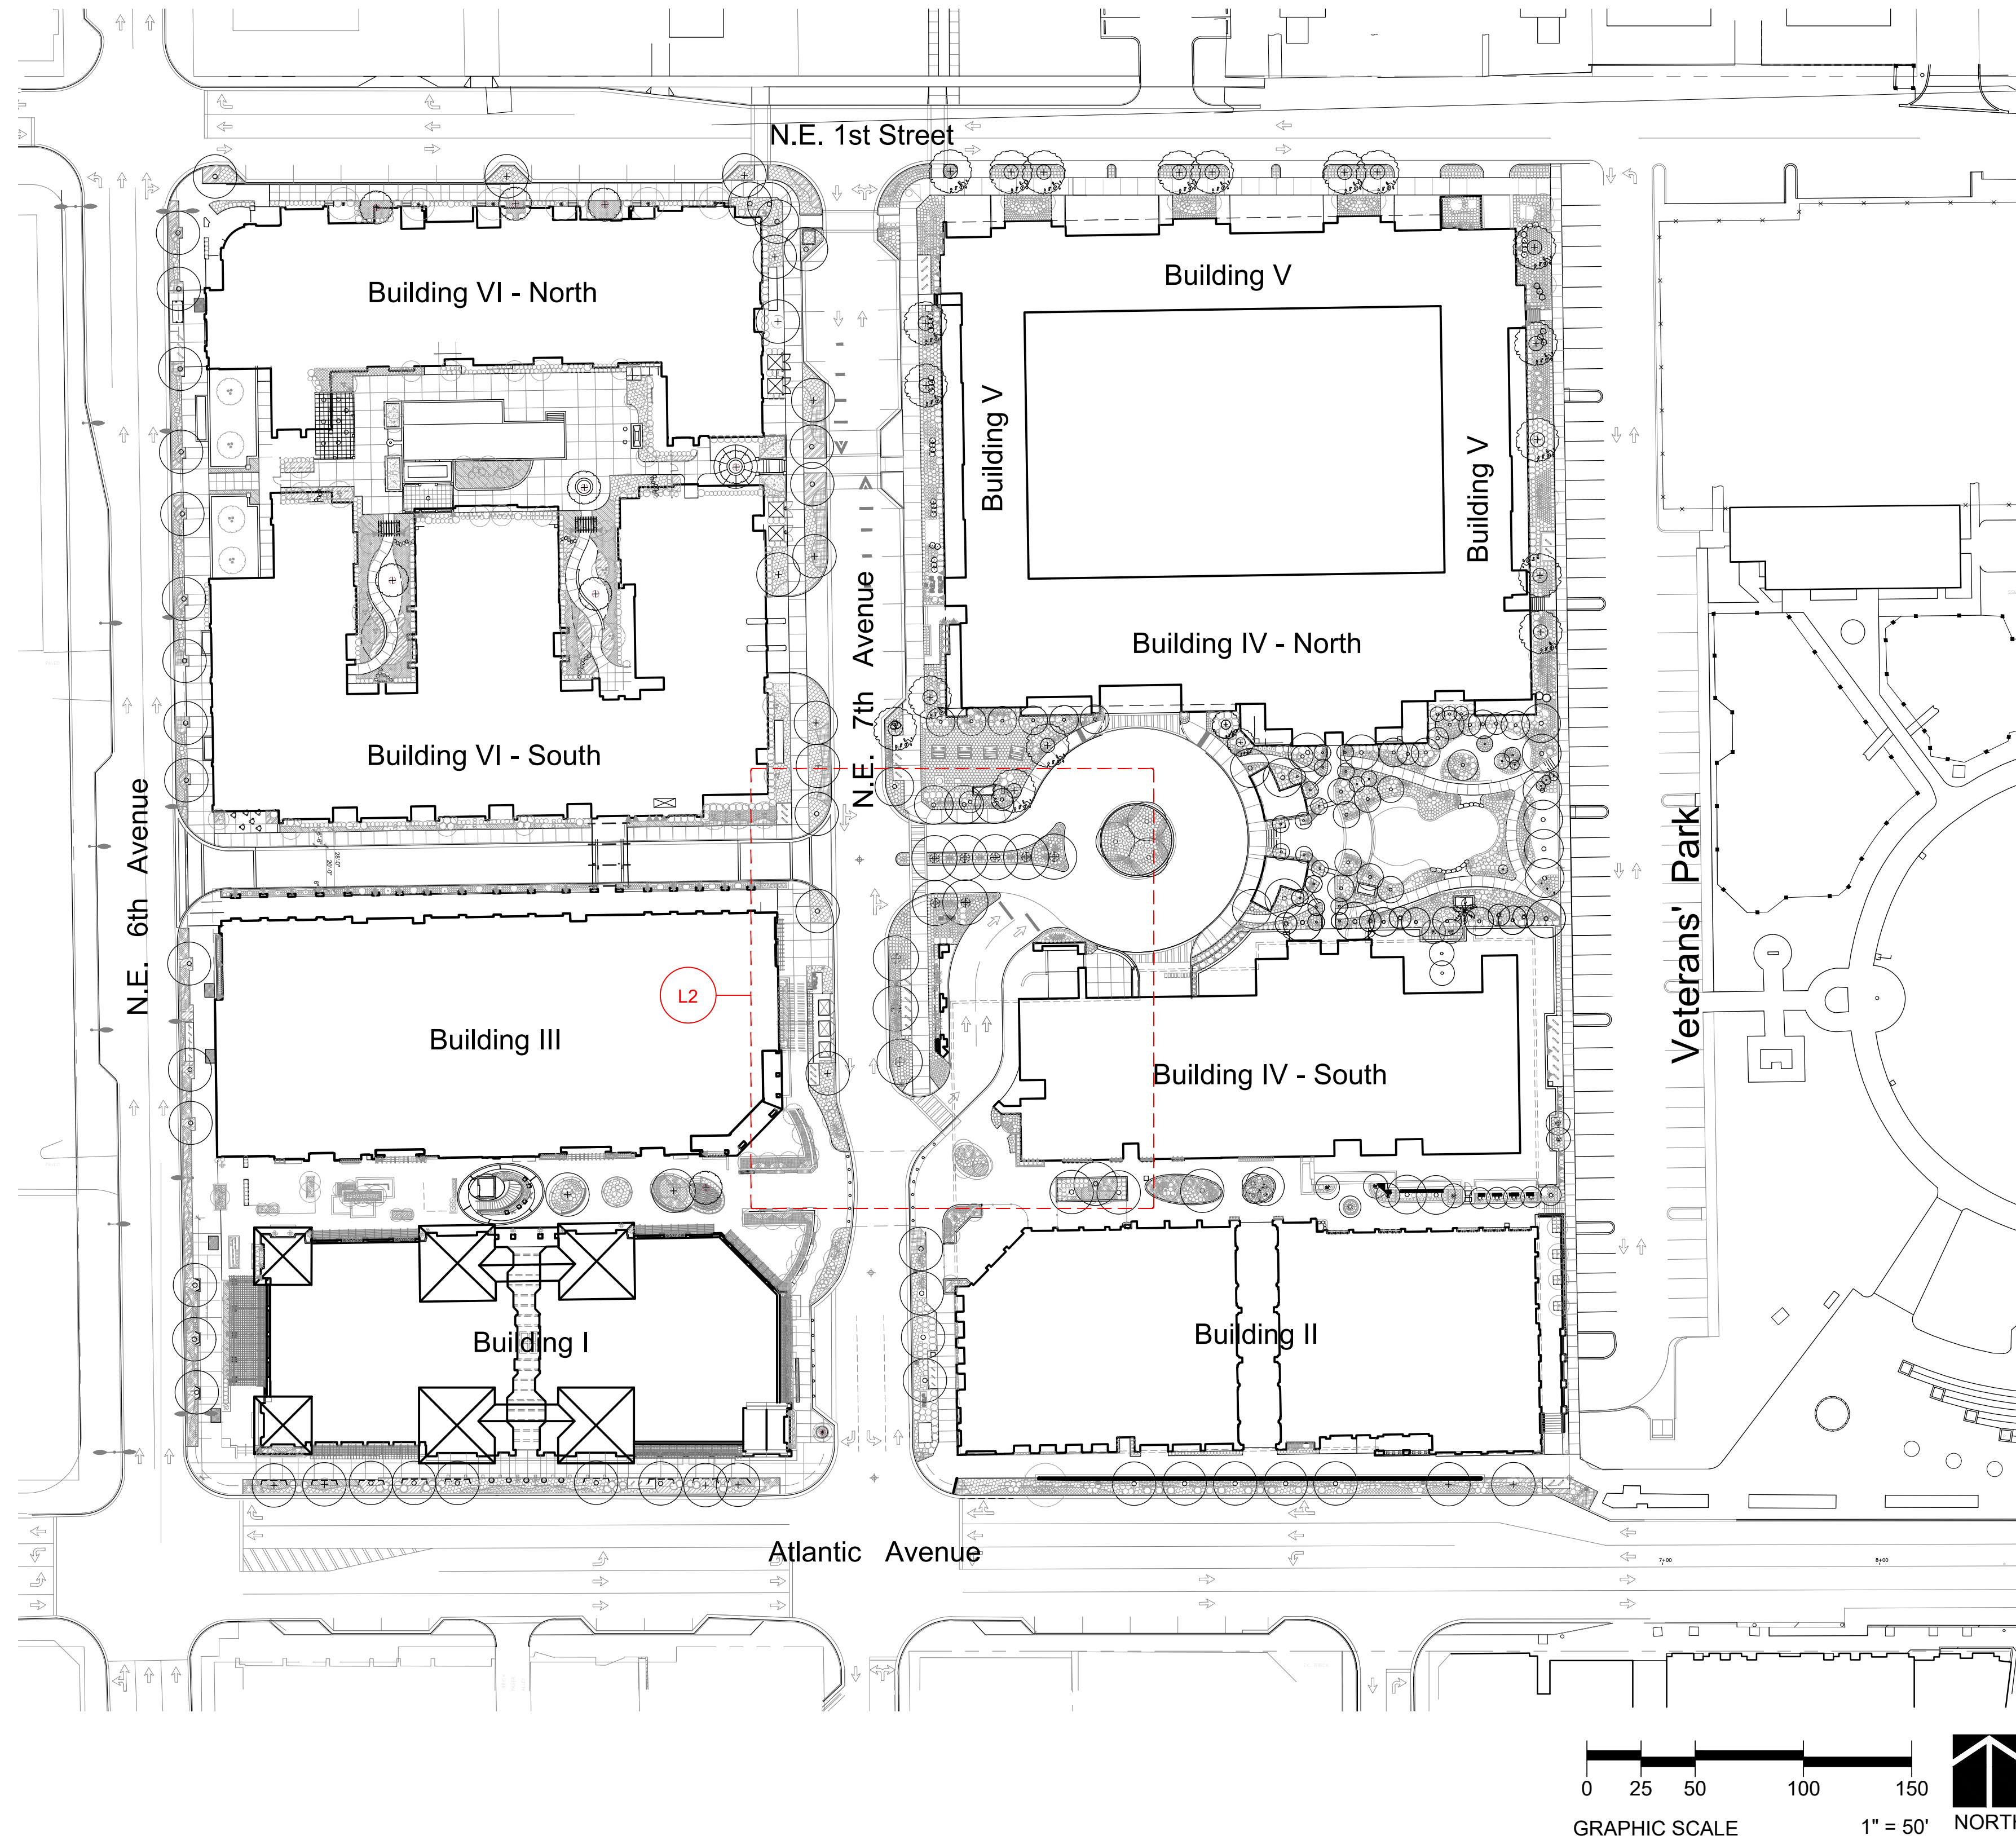


EXHIBIT 1.1
WAIVER APPLICATION
2025-09-19


Atlantic Crossing Phase II
Waiver Request 4.4.13(F)(4)(a)
Front Setbacks
KA# 220066

 


MKSK
LANDSCAPE ARCHITECTURE • URBAN PLANNING
462 SOUTH LUDLOW ALLEY
COLUMBUS, OH 43215
614 6212796 MKSKSTUDIOS.COM


Site Plan Exhibit 1.1

Date 09-19-25
Scale As Noted
PN# c17107.03

 

Drawing No.
L-1

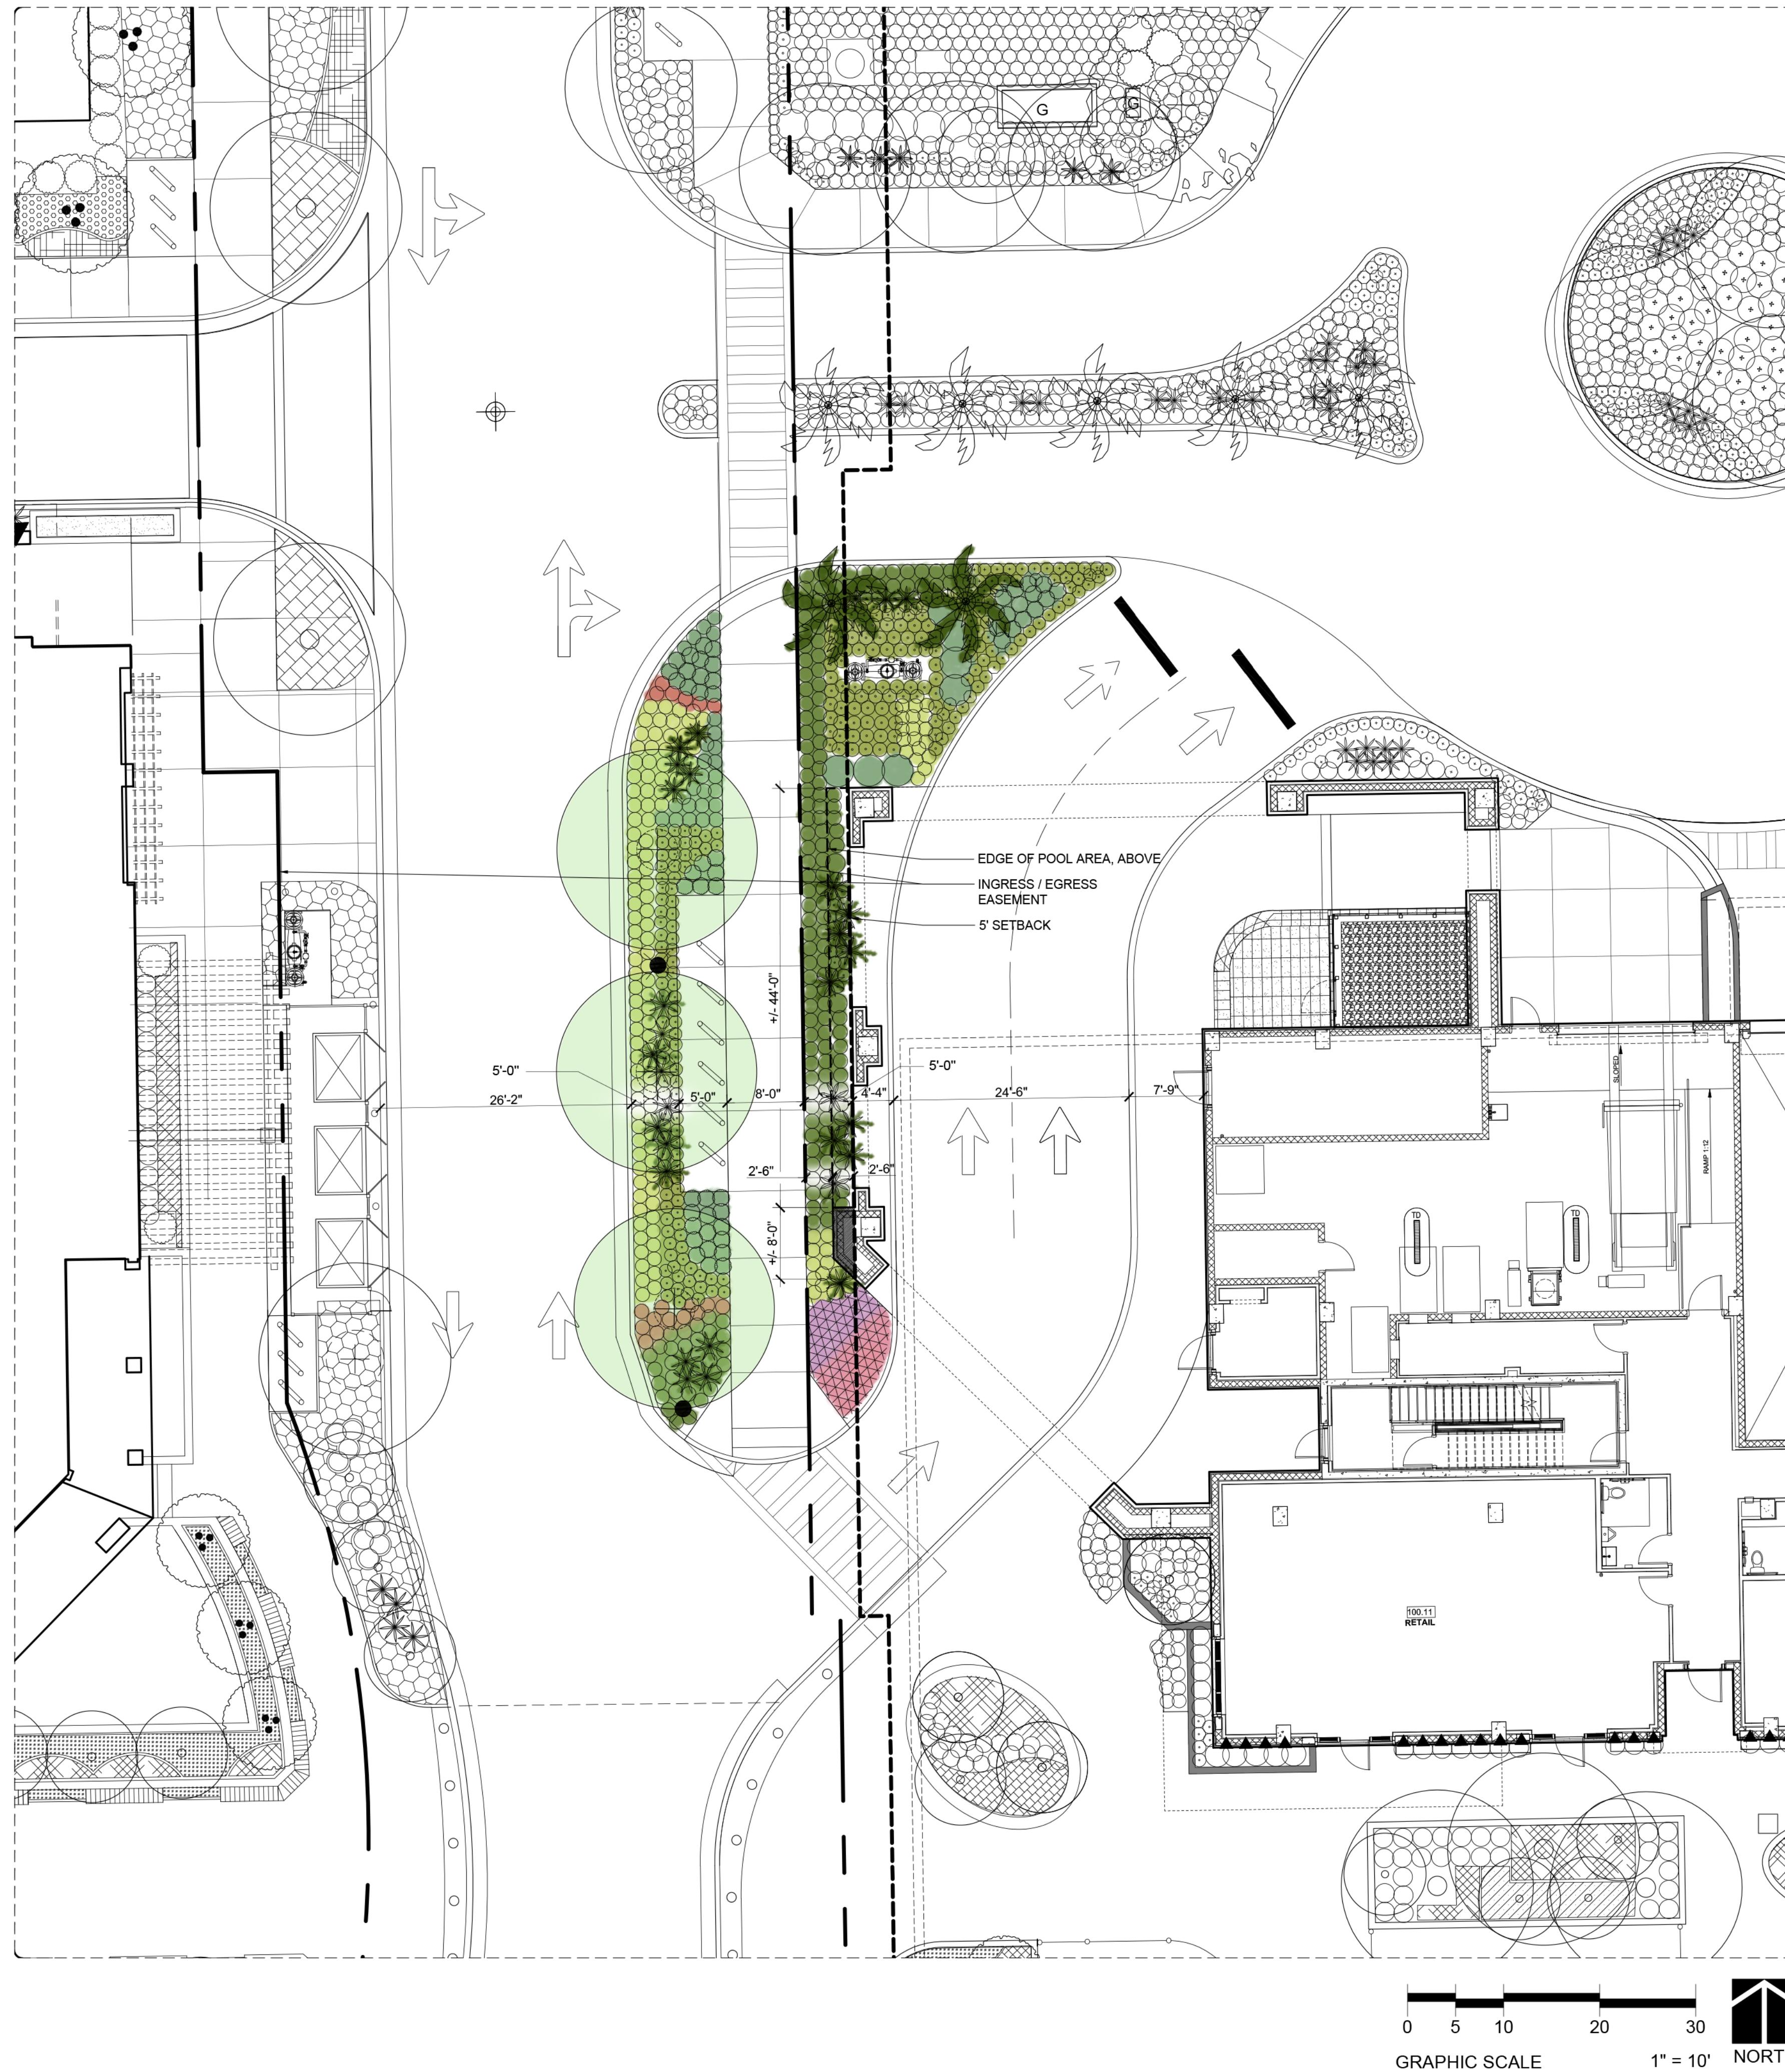

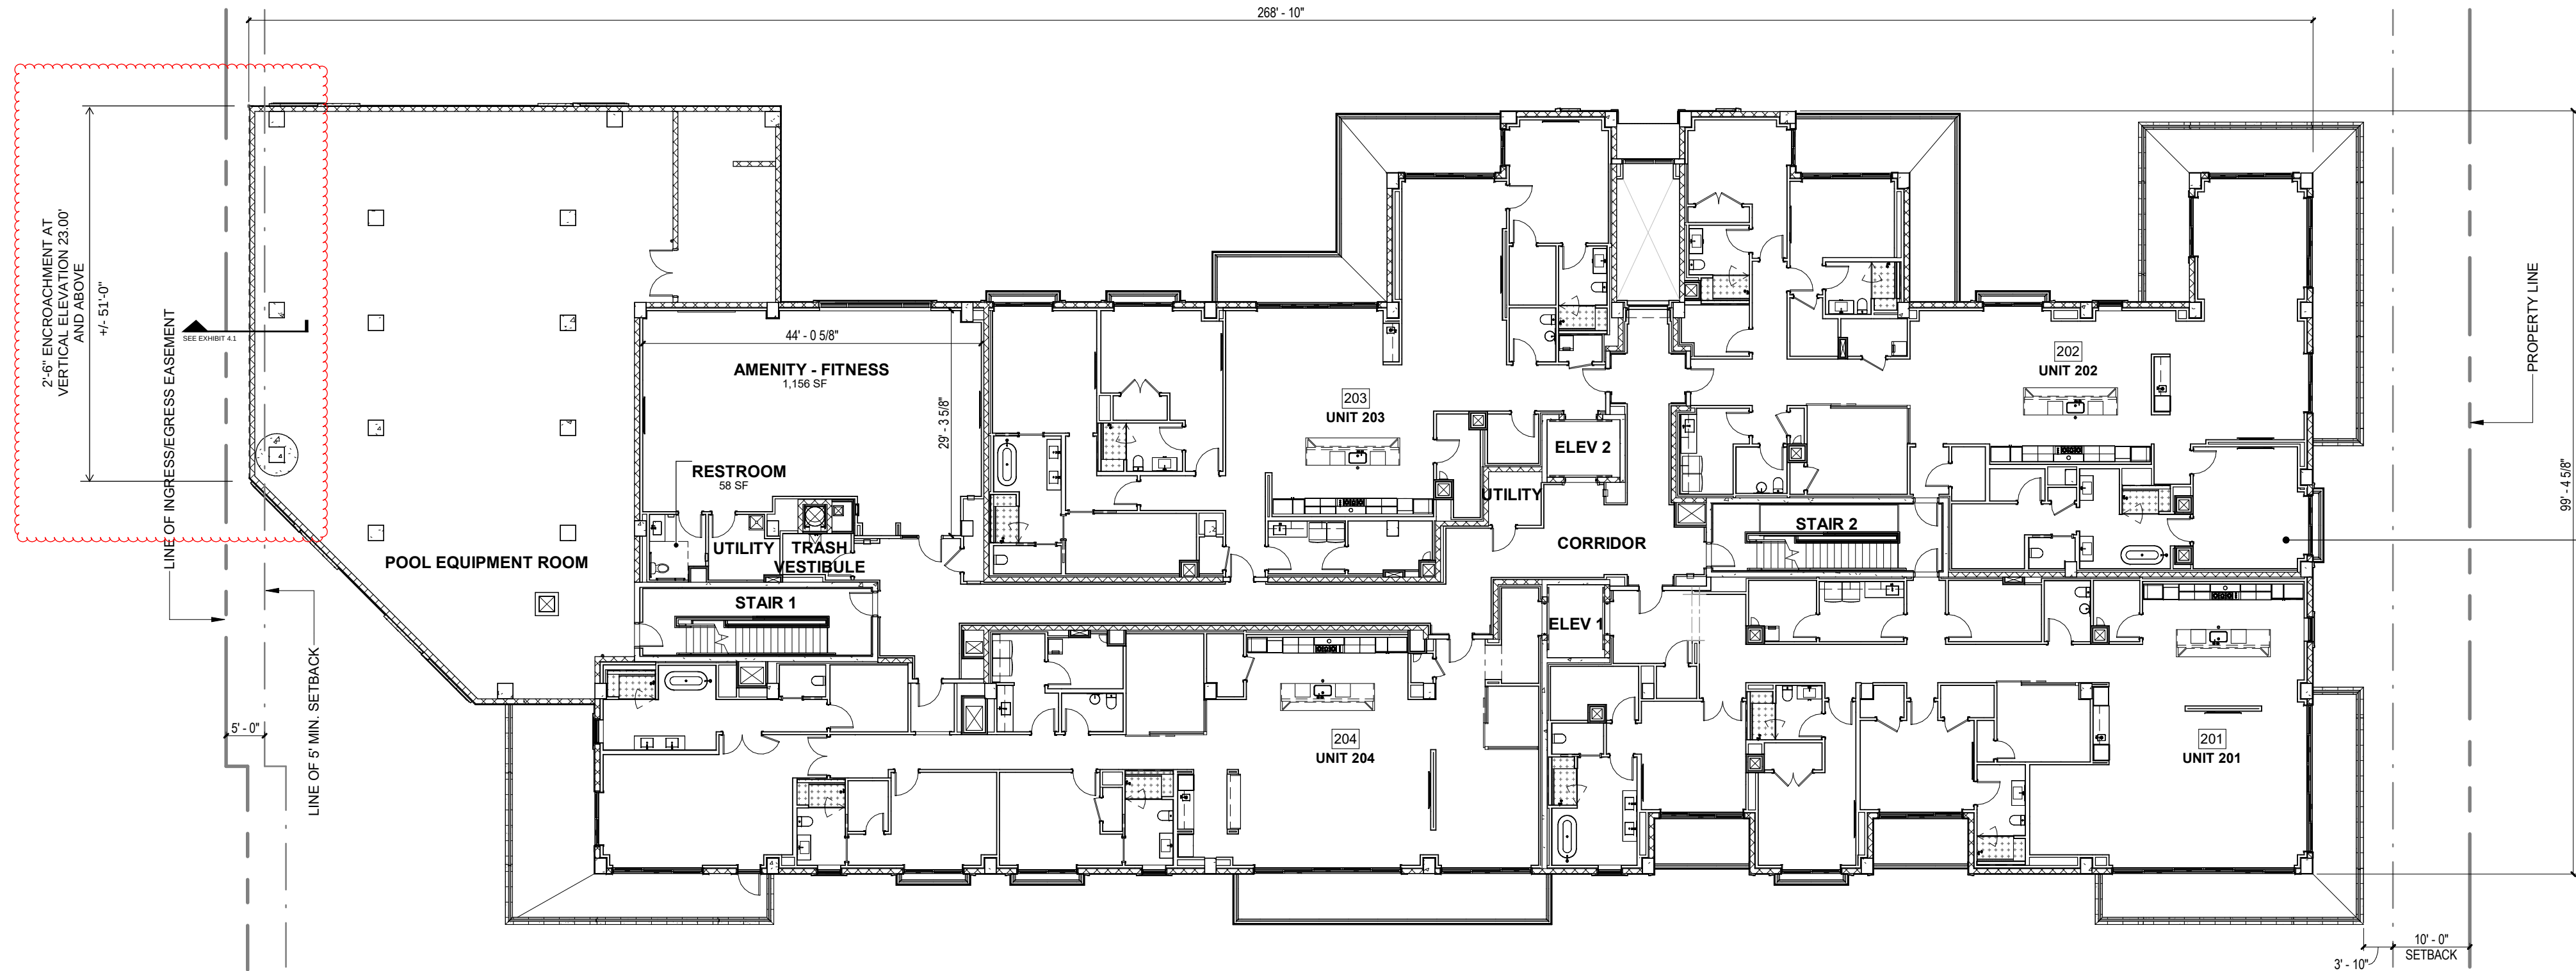


BLDG IV-S - SECOND FLOOR

SCALE 1/16" = 1'-0"

- RESPONSE TO 2.12.14 STAFF COMMENTS**
- BUILDING III NORTHWEST FOOTPRINT ADJUSTED DUE TO ADDITION OF RAMP AT NE 6TH AVENUE.
 - ADJUSTED EASMENT LINE ON WEST SIDE OF NE 7TH AVE.
 - FLOOR PLANS REFLECT RESIDENTIAL UNIT COUNTS.
- RESPONSE TO 2.6.15 STAFF COMMENTS**
- REFORMATTED UNIT MATRIX.
- SETTLEMENT MODIFICATION 4.21.2017**
- ADD ARCADE TO THE NORTH AND REDUCED SQUARE FOOTAGES ACCORDINGLY
 - DELETED CANTILEVER ON NORTH AT SECOND FLOOR.
- SETTLEMENT MODIFICATION 4.29.2022**
- FIRST FLOOR: REDUCED AMOUNT OF RETAIL/COMMERCIAL AREA, REDUCED NUMBER OF RESIDENTIAL CONDO UNITS FROM 5 TO 3, ADJUSTED LOCATION AND ORGANIZATION OF BUILDING UTILITY AND CIRCULATION SPACES.
 - SECOND FLOOR: REDUCED NUMBER OF RESIDENTIAL CONDO UNITS FROM 9 TO 4, REVISED STORAGE AREA TO FITNESS AMENITY SPACE.

BLDG IV-S SECOND FLOOR UNIT MIX	
3-BEDROOM* (2-BED + DEN)	0
4-BEDROOM* (3-BED + DEN)	4
5-BEDROOM* (4-BED + DEN)	0
TOTAL 2ND FLOOR BLDG IV-S	4

BLDG IV-S SECOND FLOOR AMENITY	
NAME	AREA
AMENITY - FITNESS	1,156 SF
UNISEX 1	58 SF
TOTAL	1,214 SF

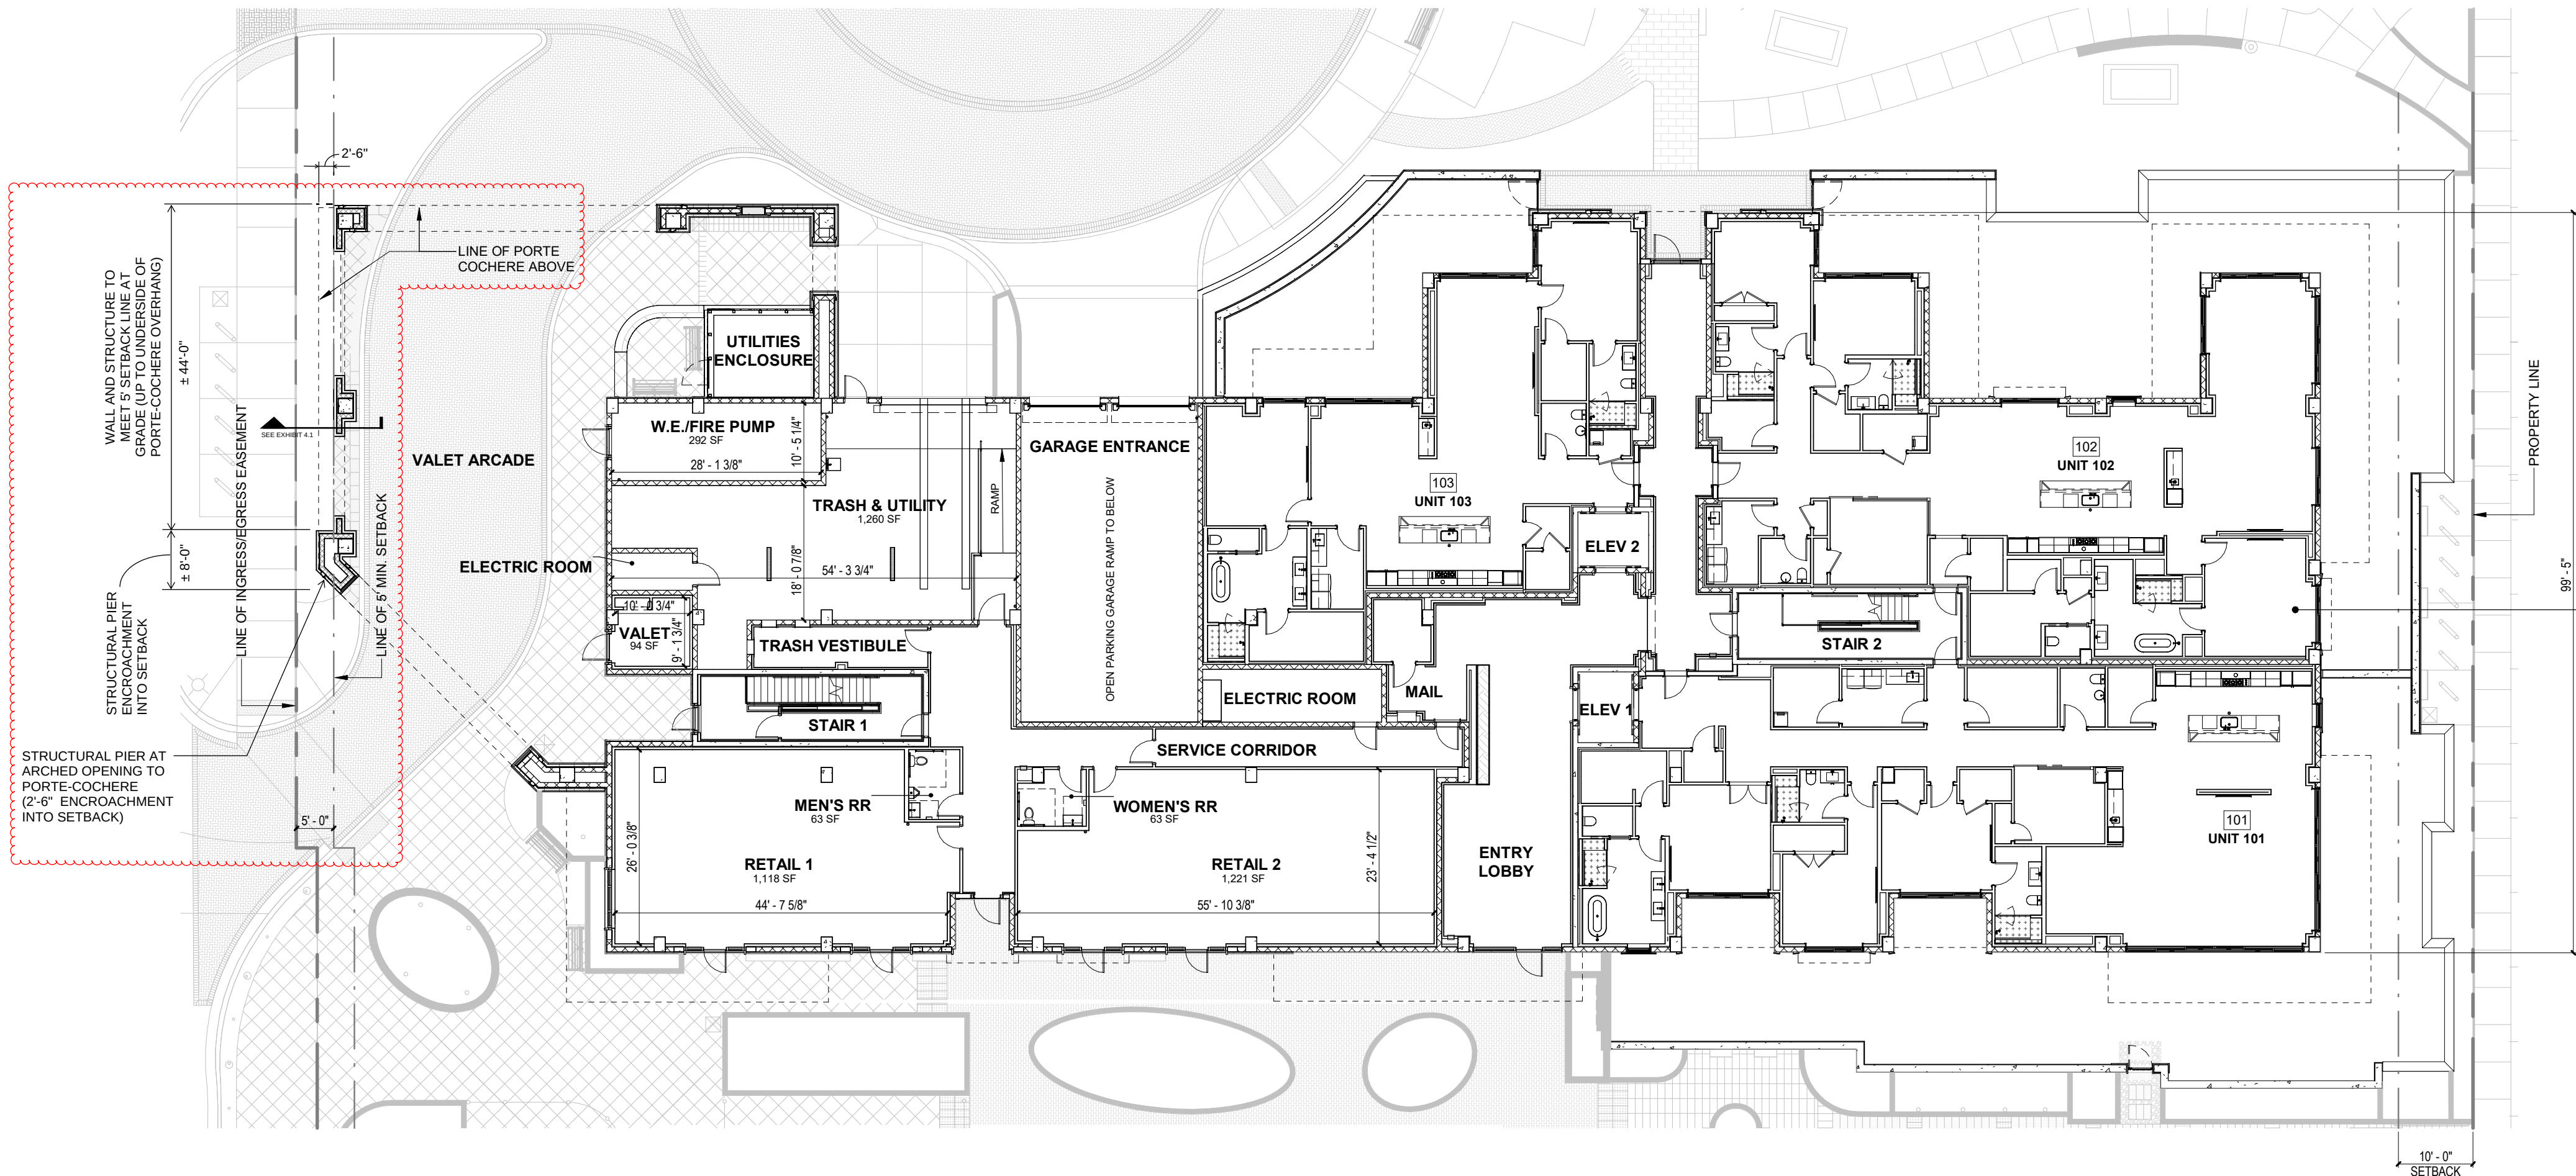

BLDG IV-S - FIRST FLOOR



SCALE 1/16" = 1'-0"

BLDG IV-S FIRST FLOOR UNIT MIX	
3-BEDROOM* (2-BED + DEN)	1
4-BEDROOM* (3-BED + DEN)	2
5-BEDROOM* (4-BED + DEN)	0
TOTAL 1ST FLOOR BLDG IV-S	3

BLDG IV-S FIRST FLOOR NON RESIDENTIAL GROSS	
NAME	AREA
BUILDING IV - RETAIL 1	1,118 SF
BUILDING IV - RETAIL 2	1,221 SF
TRASH AND UTILITY	1,260 SF
VALET	94 SF
WATER ENTRY / FIRE PUMP	292 SF
MEN'S RESTROOM	63 SF
WOMEN'S RESTROOM	63 SF
TOTAL	4,111 SF

EXHIBIT 2.1

WAIVER APPLICATION
2025-09-19

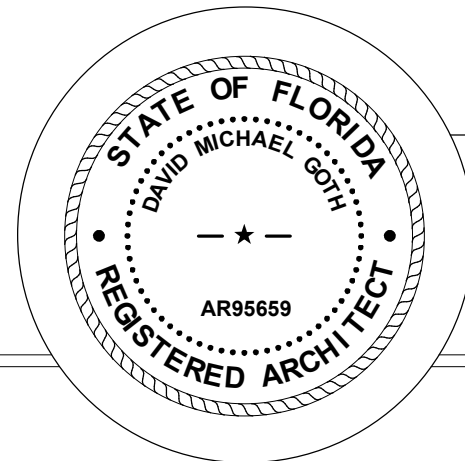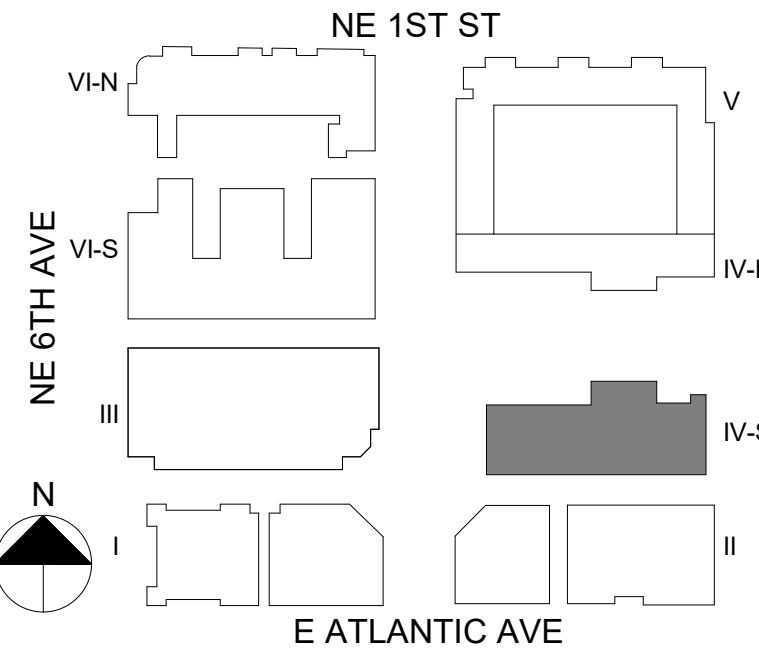

06.06.2025 LEVEL I MODIFICATION - BLDG IV-S
03.08.2024 FOR RECORD
07.14.2023 RESPONSE TO TAC COMMENTS
03.31.2023 RESPONSE TO TAC COMMENTS

DATE:	ISSUE / REVISIONS:
06.18.2013	SITE PLAN SUBMITTAL
09.17.2013	RESPONSE TO STAFF COMMENTS
10.29.2013	10/18 STAFF RESPONSE
11.14.2014	RESPONSE TO 02.12.24 STAFF COMMENTS
04.21.2017	SETTLEMENT MODIFICATION
04.29.2022	CLASS III MODIFICATION
10.21.2022	RESPONSE TO STAFF COMMENTS
02.10.2023	RESPONSE TO STAFF COMMENTS

Note: 2020 FLORIDA FIRE PREVENTION CODE, 7TH EDITION
2018 NATION FIRE PROTECTION ASSOCIATION W/ AMENDMENTS NFPA101,
LIFESAFETY CODE & NFPA 1, FIRE CODE, LIFESAFETY CODE, 2009 EDITION

BLDG IV-S FIRST & SECOND FLOOR PLANS


0' 2' 4' 8' 12' 16' FEET
SCALE

DRAWN BY:

SHEET NUMBER

A4.1

DATE:06.06.2025

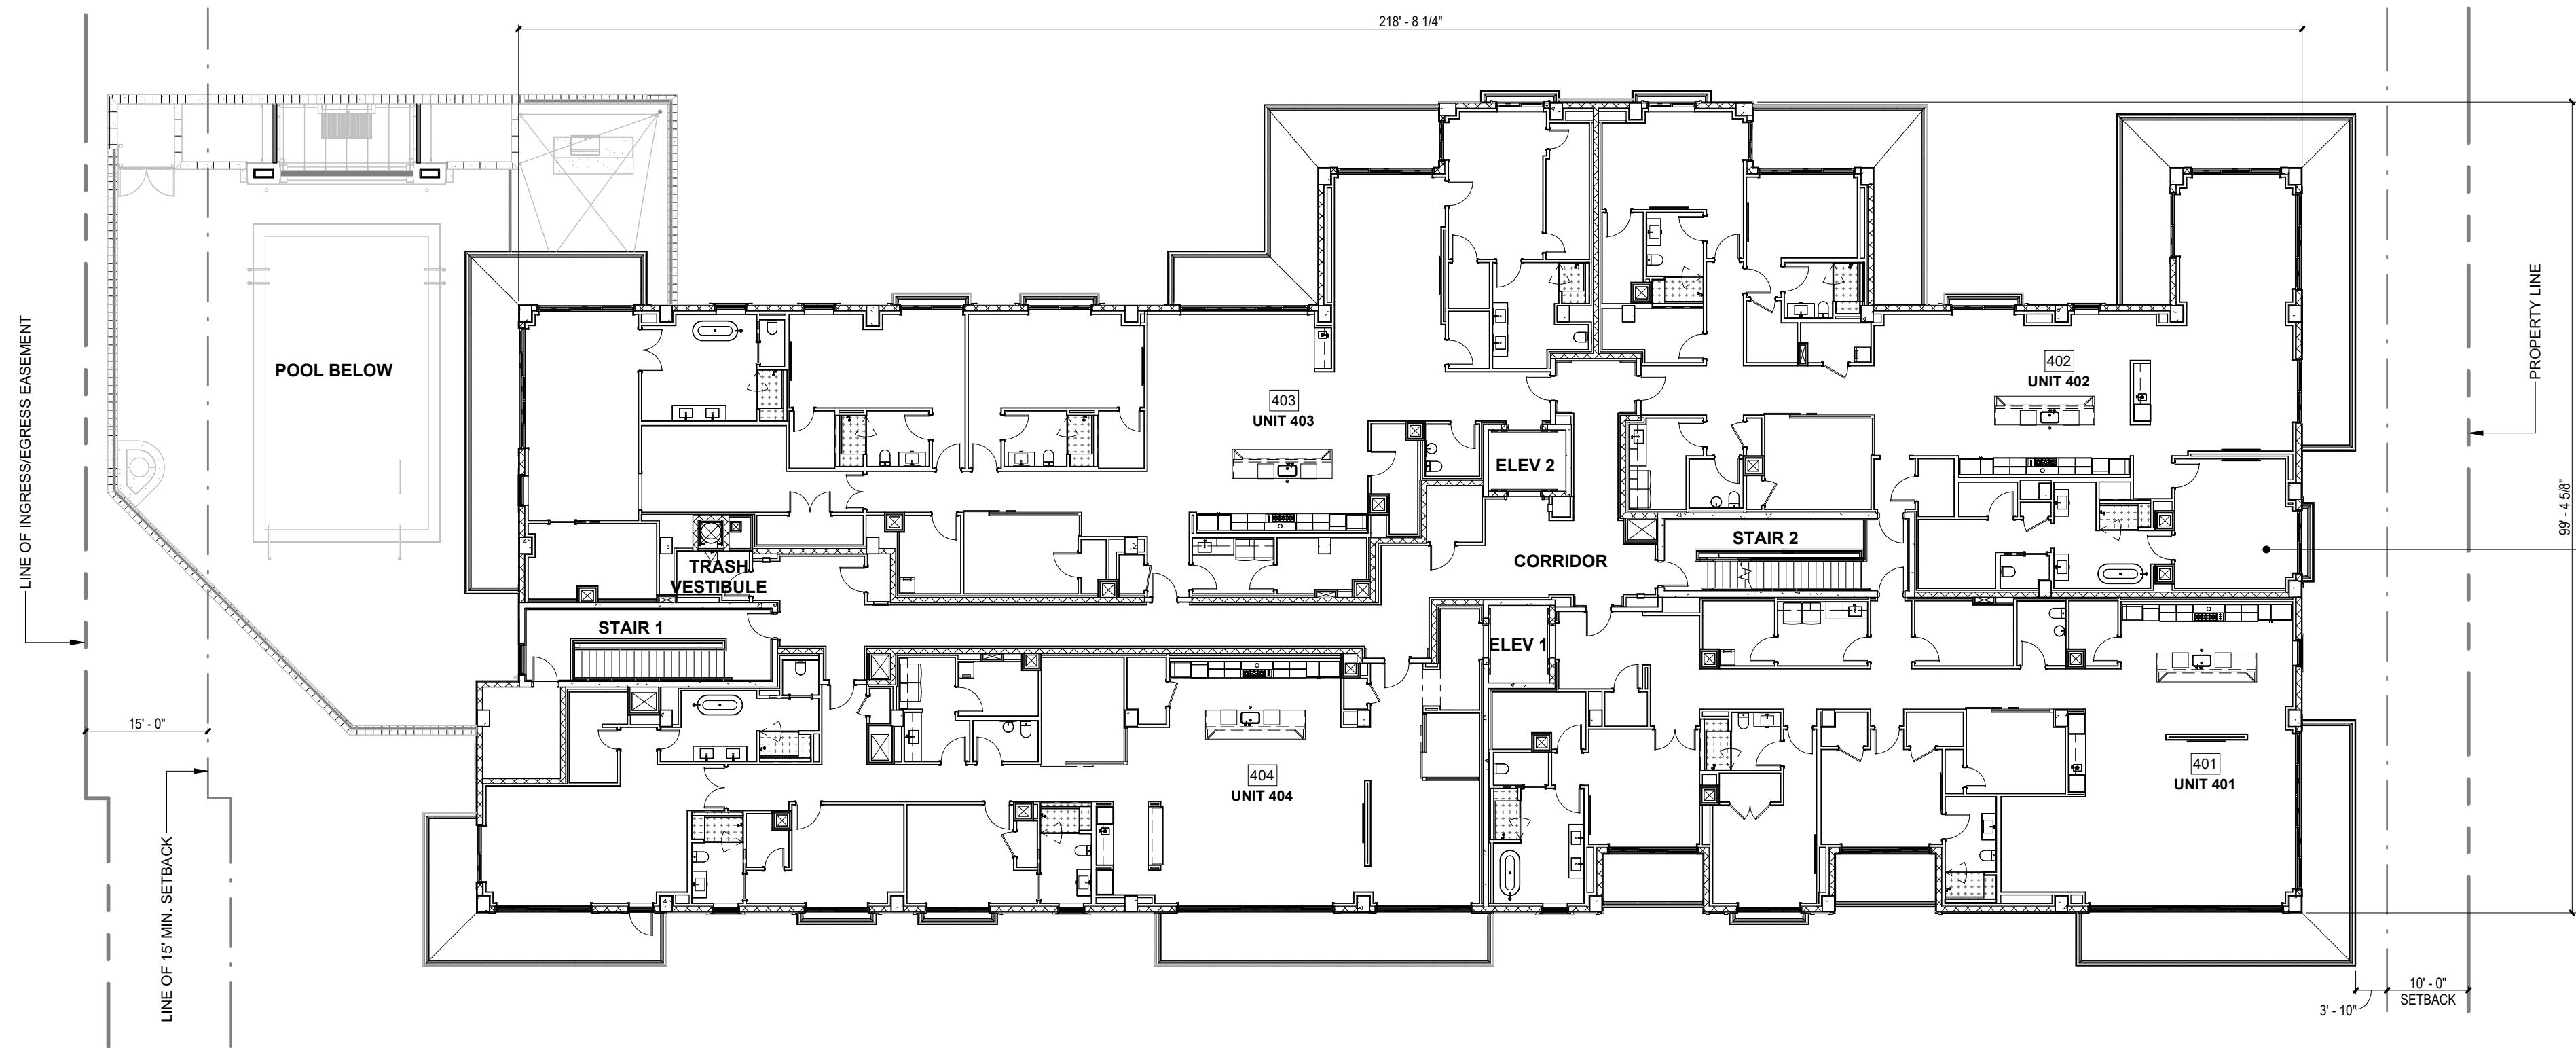

RESPONSE TO 2.12.14 STAFF COMMENTS

- FLOOR PLANS REFLECT RESIDENTIAL UNIT COUNTS
- PROVIDE ADDITIONAL VEGETATION AT POOL DECK AREA.

RESPONSE TO 2.6.15 STAFF COMMENTS

- REFORMATTED UNIT MATRIX.


CLASS III MODIFICATION 04-29-2022

- THIRD FLOOR: REDUCED NUMBER OF RESIDENTIAL CONDO UNITS FROM 9 TO 4.
- FOURTH FLOOR: REDUCED NUMBER OF RESIDENTIAL CONDO UNITS FROM 7 TO 4, DELTED COMMON ROOF DECK AMENITY SPACE.

BLDG IV-S FOURTH FLOOR UNIT MIX	
3-BEDROOM* (2-BED + DEN)	0
4-BEDROOM* (3-BED + DEN)	3
5-BEDROOM* (4-BED + DEN)	1
TOTAL - 4TH FLOOR BLDG IV-S	4

BLDG IV-S - FOURTH FLOOR

SCALE 1/16" = 1'-0"

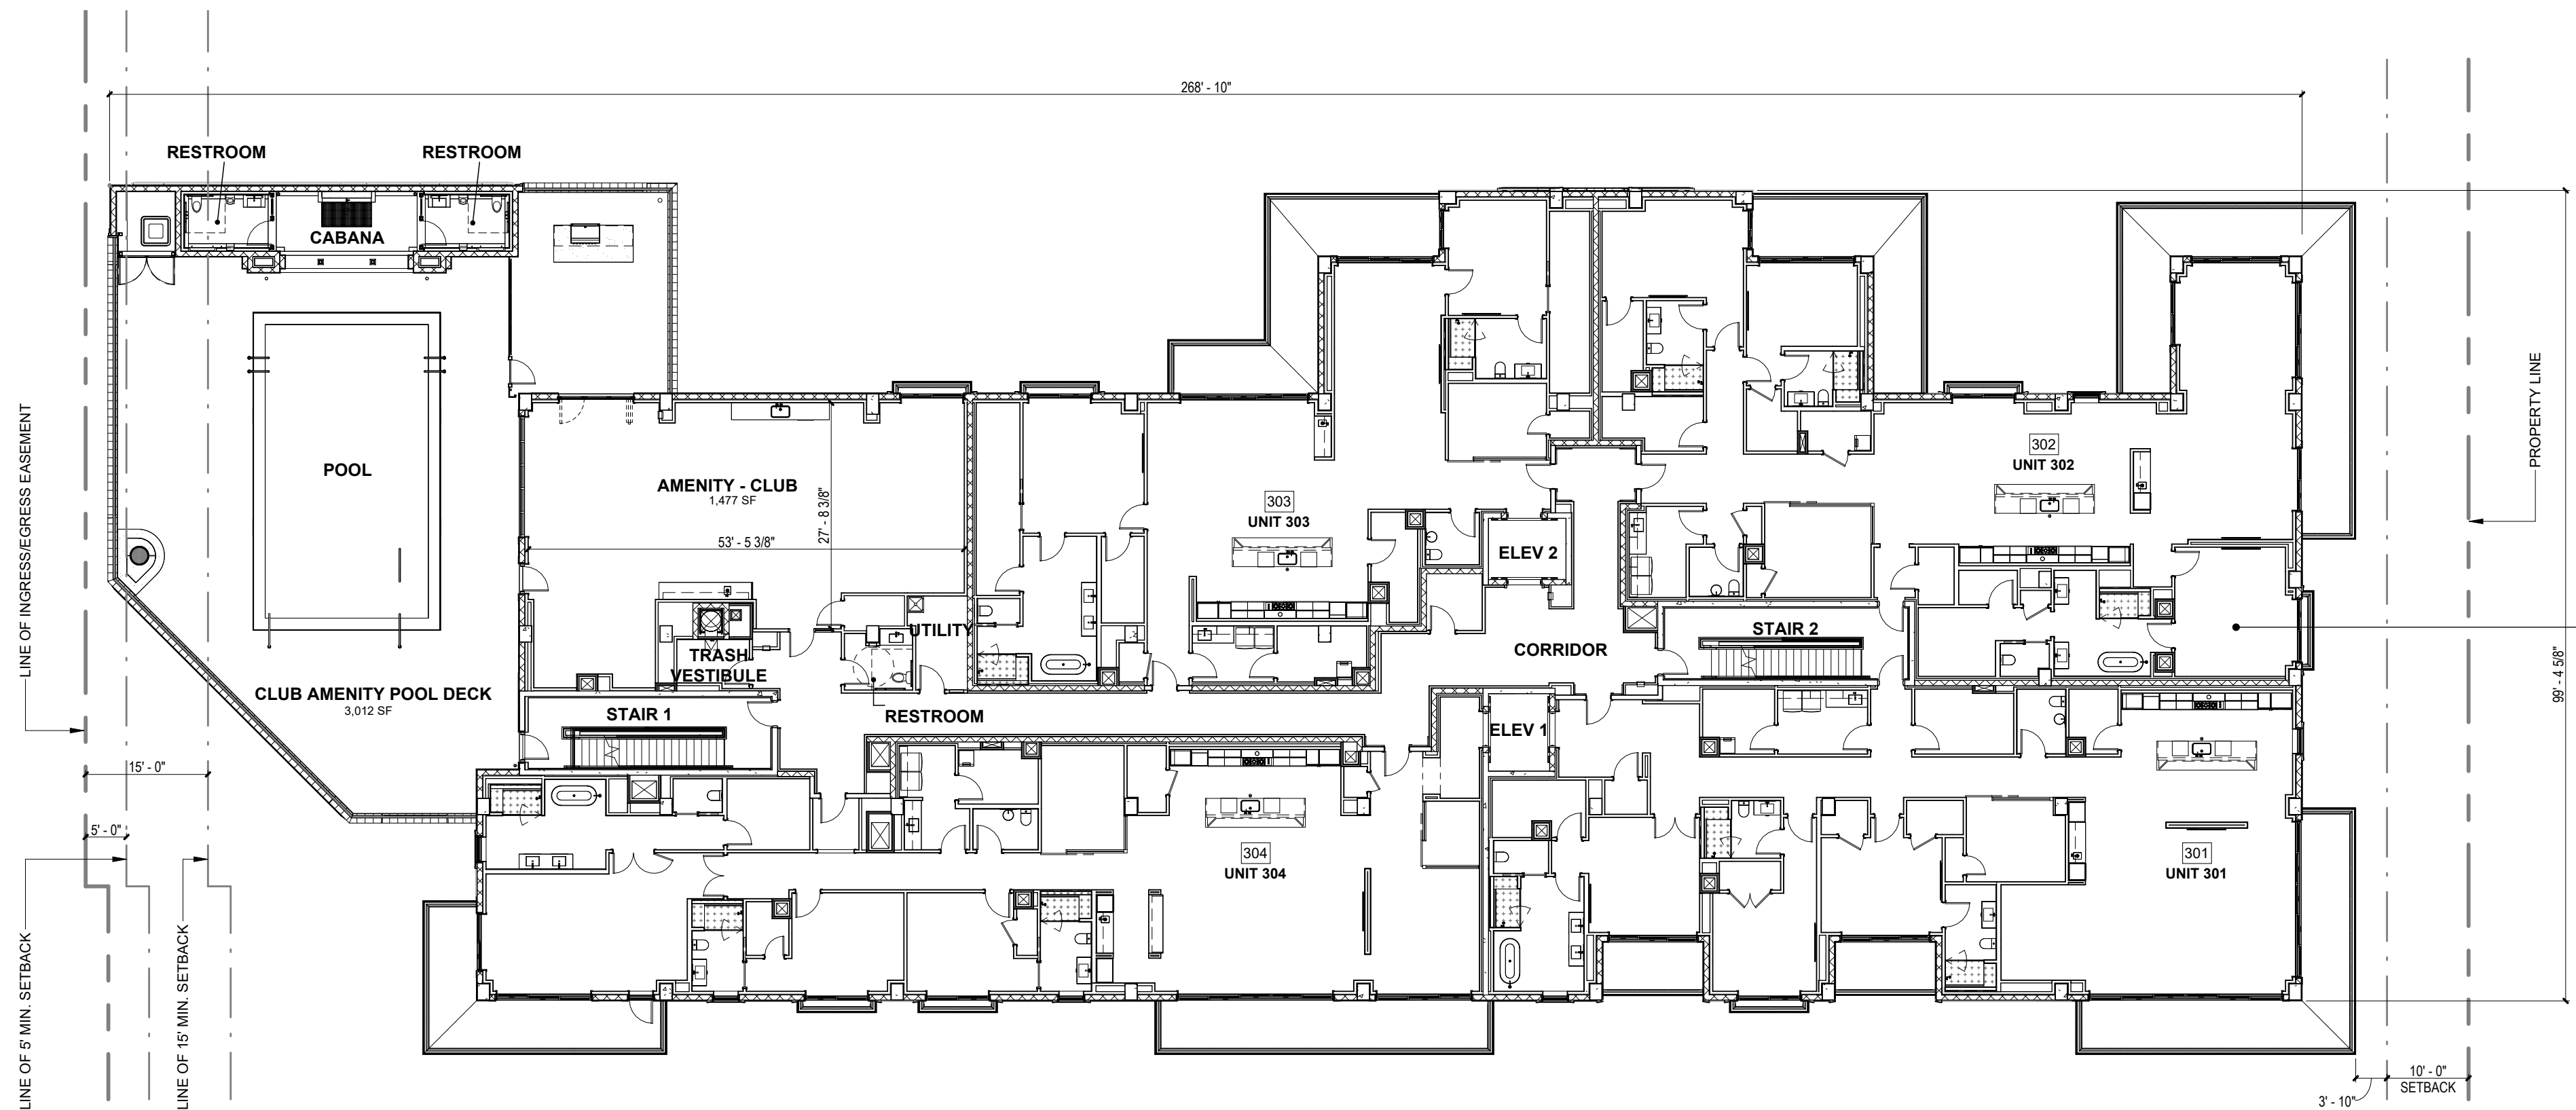

BLDG IV-S THIRD FLOOR UNIT MIX	
3-BEDROOM* (2-BED + DEN)	1
4-BEDROOM* (3-BED + DEN)	3
5-BEDROOM* (4-BED + DEN)	0
TOTAL - 3RD FLOOR BLDG IV-S	4


BLDG IV-S THIRD FLOOR AMENITY	
NAME	AREA
AMENITY - CLUB	1,477 SF
UNISEX 1	57 SF
TOTAL	1,534 SF

BLDG IV-S - THIRD FLOOR

SCALE 1/16" = 1'-0"

EXHIBIT 2.2

WAIVER APPLICATION
2025-09-19

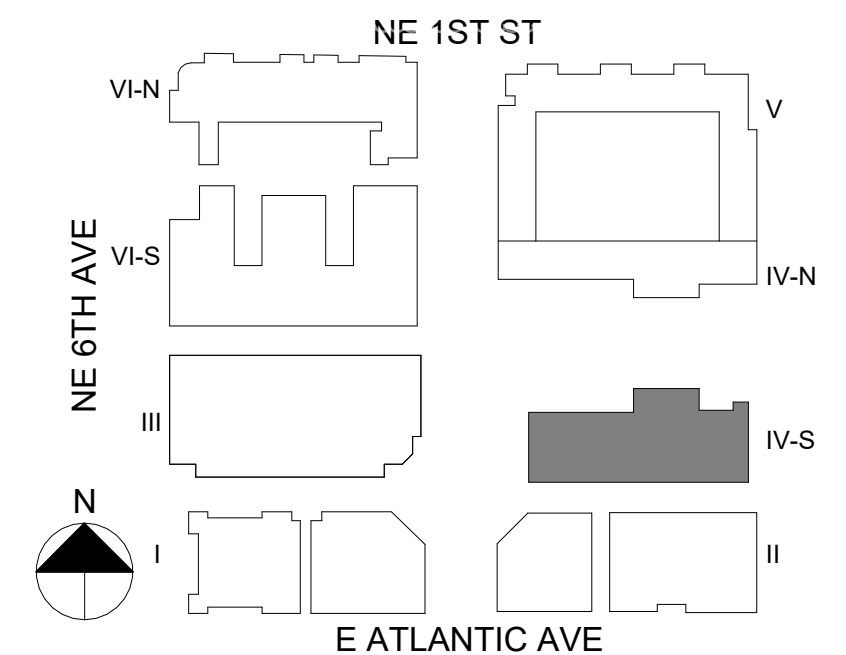

BLDG IV-S THIRD & FOURTH FLOOR PLANS

SHEET NUMBER


A4.2

DATE: 06.06.2025

DRAWN BY:


0 2' 4' 8' 12' 16' FEET
SCALE

06.06.2025	LEVEL I MODIFICATION - BLDG IV-S
03.08.2024	FOR RECORD
07.14.2023	RESPONSE TO TAC COMMENTS
03.31.2023	RESPONSE TO TAC COMMENTS
DATE:	ISSUE / REVISIONS:
06.18.2013	SITE PLAN SUBMITTAL
09.17.2013	RESPONSE TO STAFF COMMENTS
10.29.2013	10/18 STAFF RESPONSE
11.14.2014	RESPONSE TO 02.12.24 STAFF COMMENTS
04.21.2017	SETTLEMENT MODIFICATION
04.29.2022	CLASS III MODIFICATION
10.21.2022	RESPONSE TO STAFF COMMENTS
02.10.2023	RESPONSE TO STAFF COMMENTS

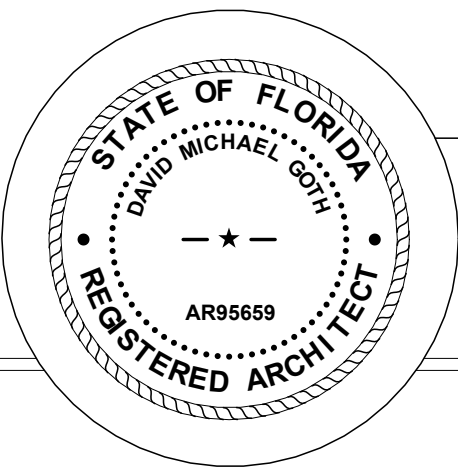

Atlantic Crossing

Project Number: 22046.0

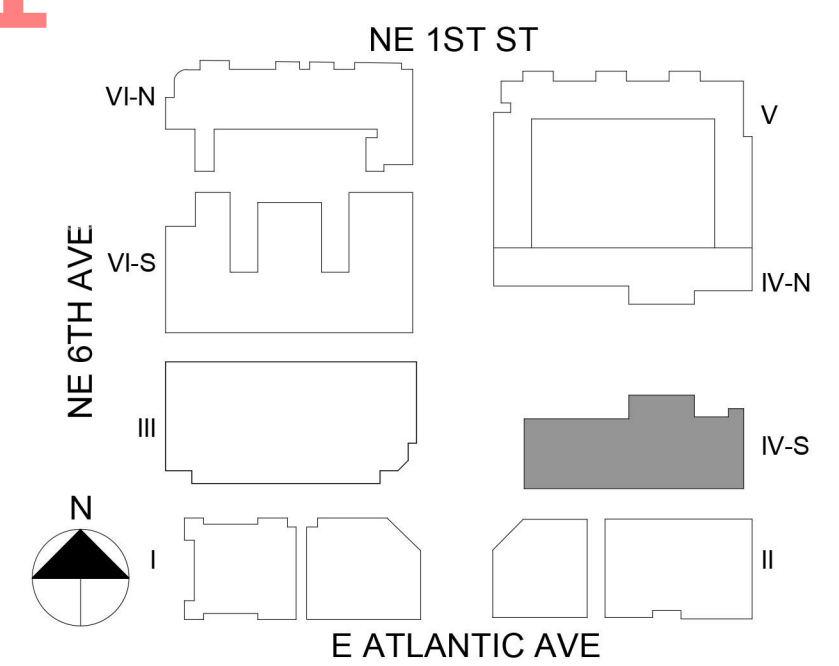

T/ PARAPET BLOCKING LOW
152' - 7 1/2" (63.13')

4.0 FLOOR
138' - 4" (48.83')

3.0 FLOOR
126' - 8" (37.17')



2.0 FLOOR
115' - 0" (25.50')

FINISHED SOFFIT
112'-6"

5' MIN. SEBACK LINE.
(FACE OF STONE VENEER)

1.0 FLOOR
100' - 0" (10.50')

T/ PT SLAB
98' - 2" (8.67')

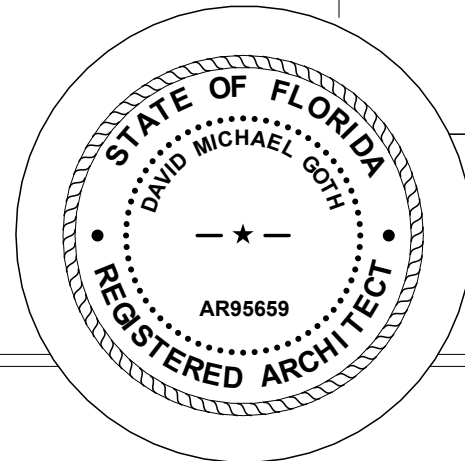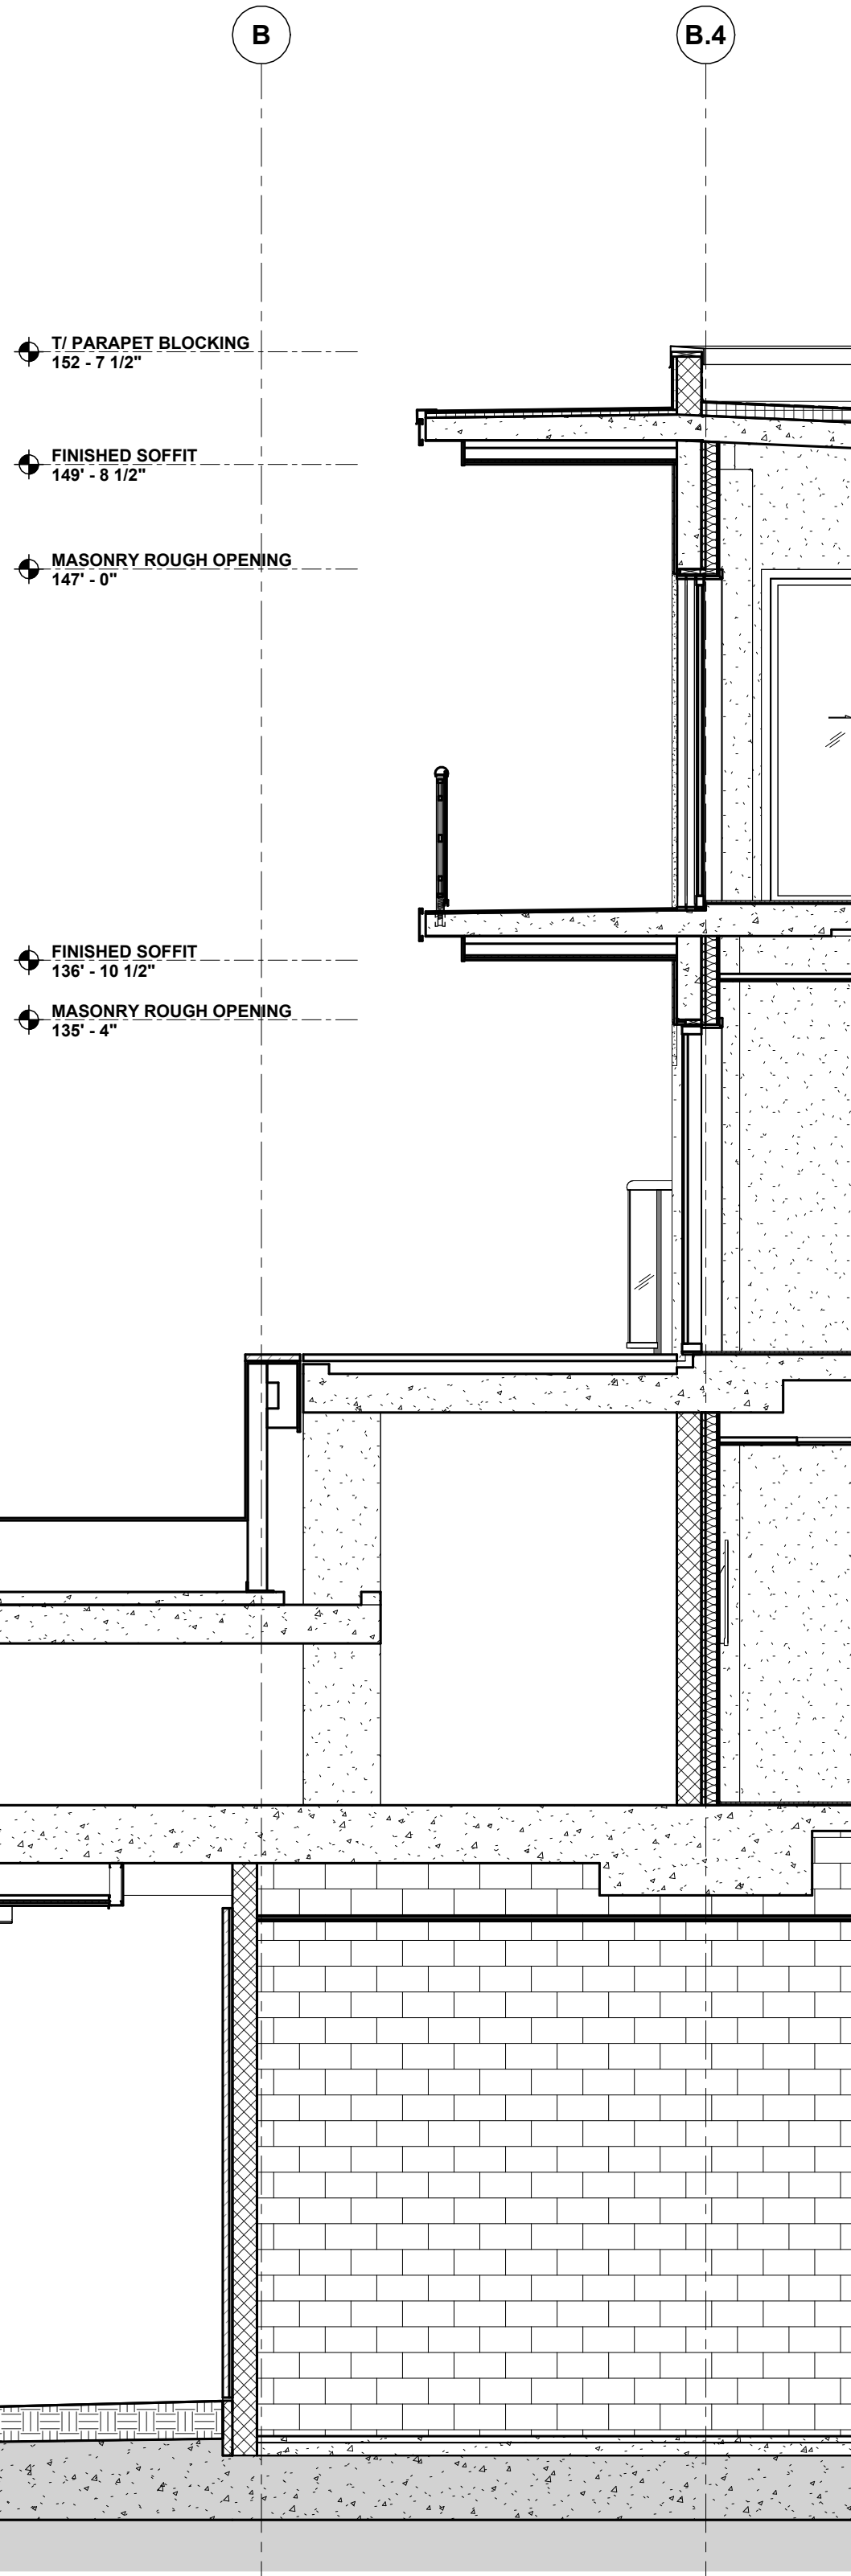

DATE:	ISSUE / REVISIONS:

WALL SECTIONS


DRAWN BY:

SHEET NUMBER


7.1

DATE: 06.06.2025

EXHIBIT 4.1
WAIVER APPLICATION
2025-09-19

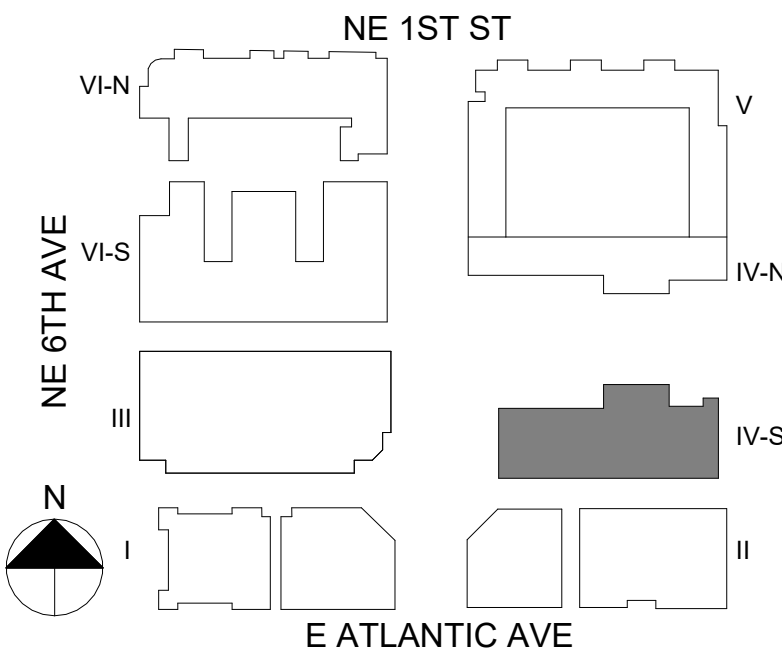

Oct 10, 2025
H:\2025\FL220174.DWG\ENGINEERING\DRAWINGS\EXHIBITS\5-25 FPL EASEMENT EXHIBIT-----LAYOUT: FPL EASEMENT SITE PLAN
25

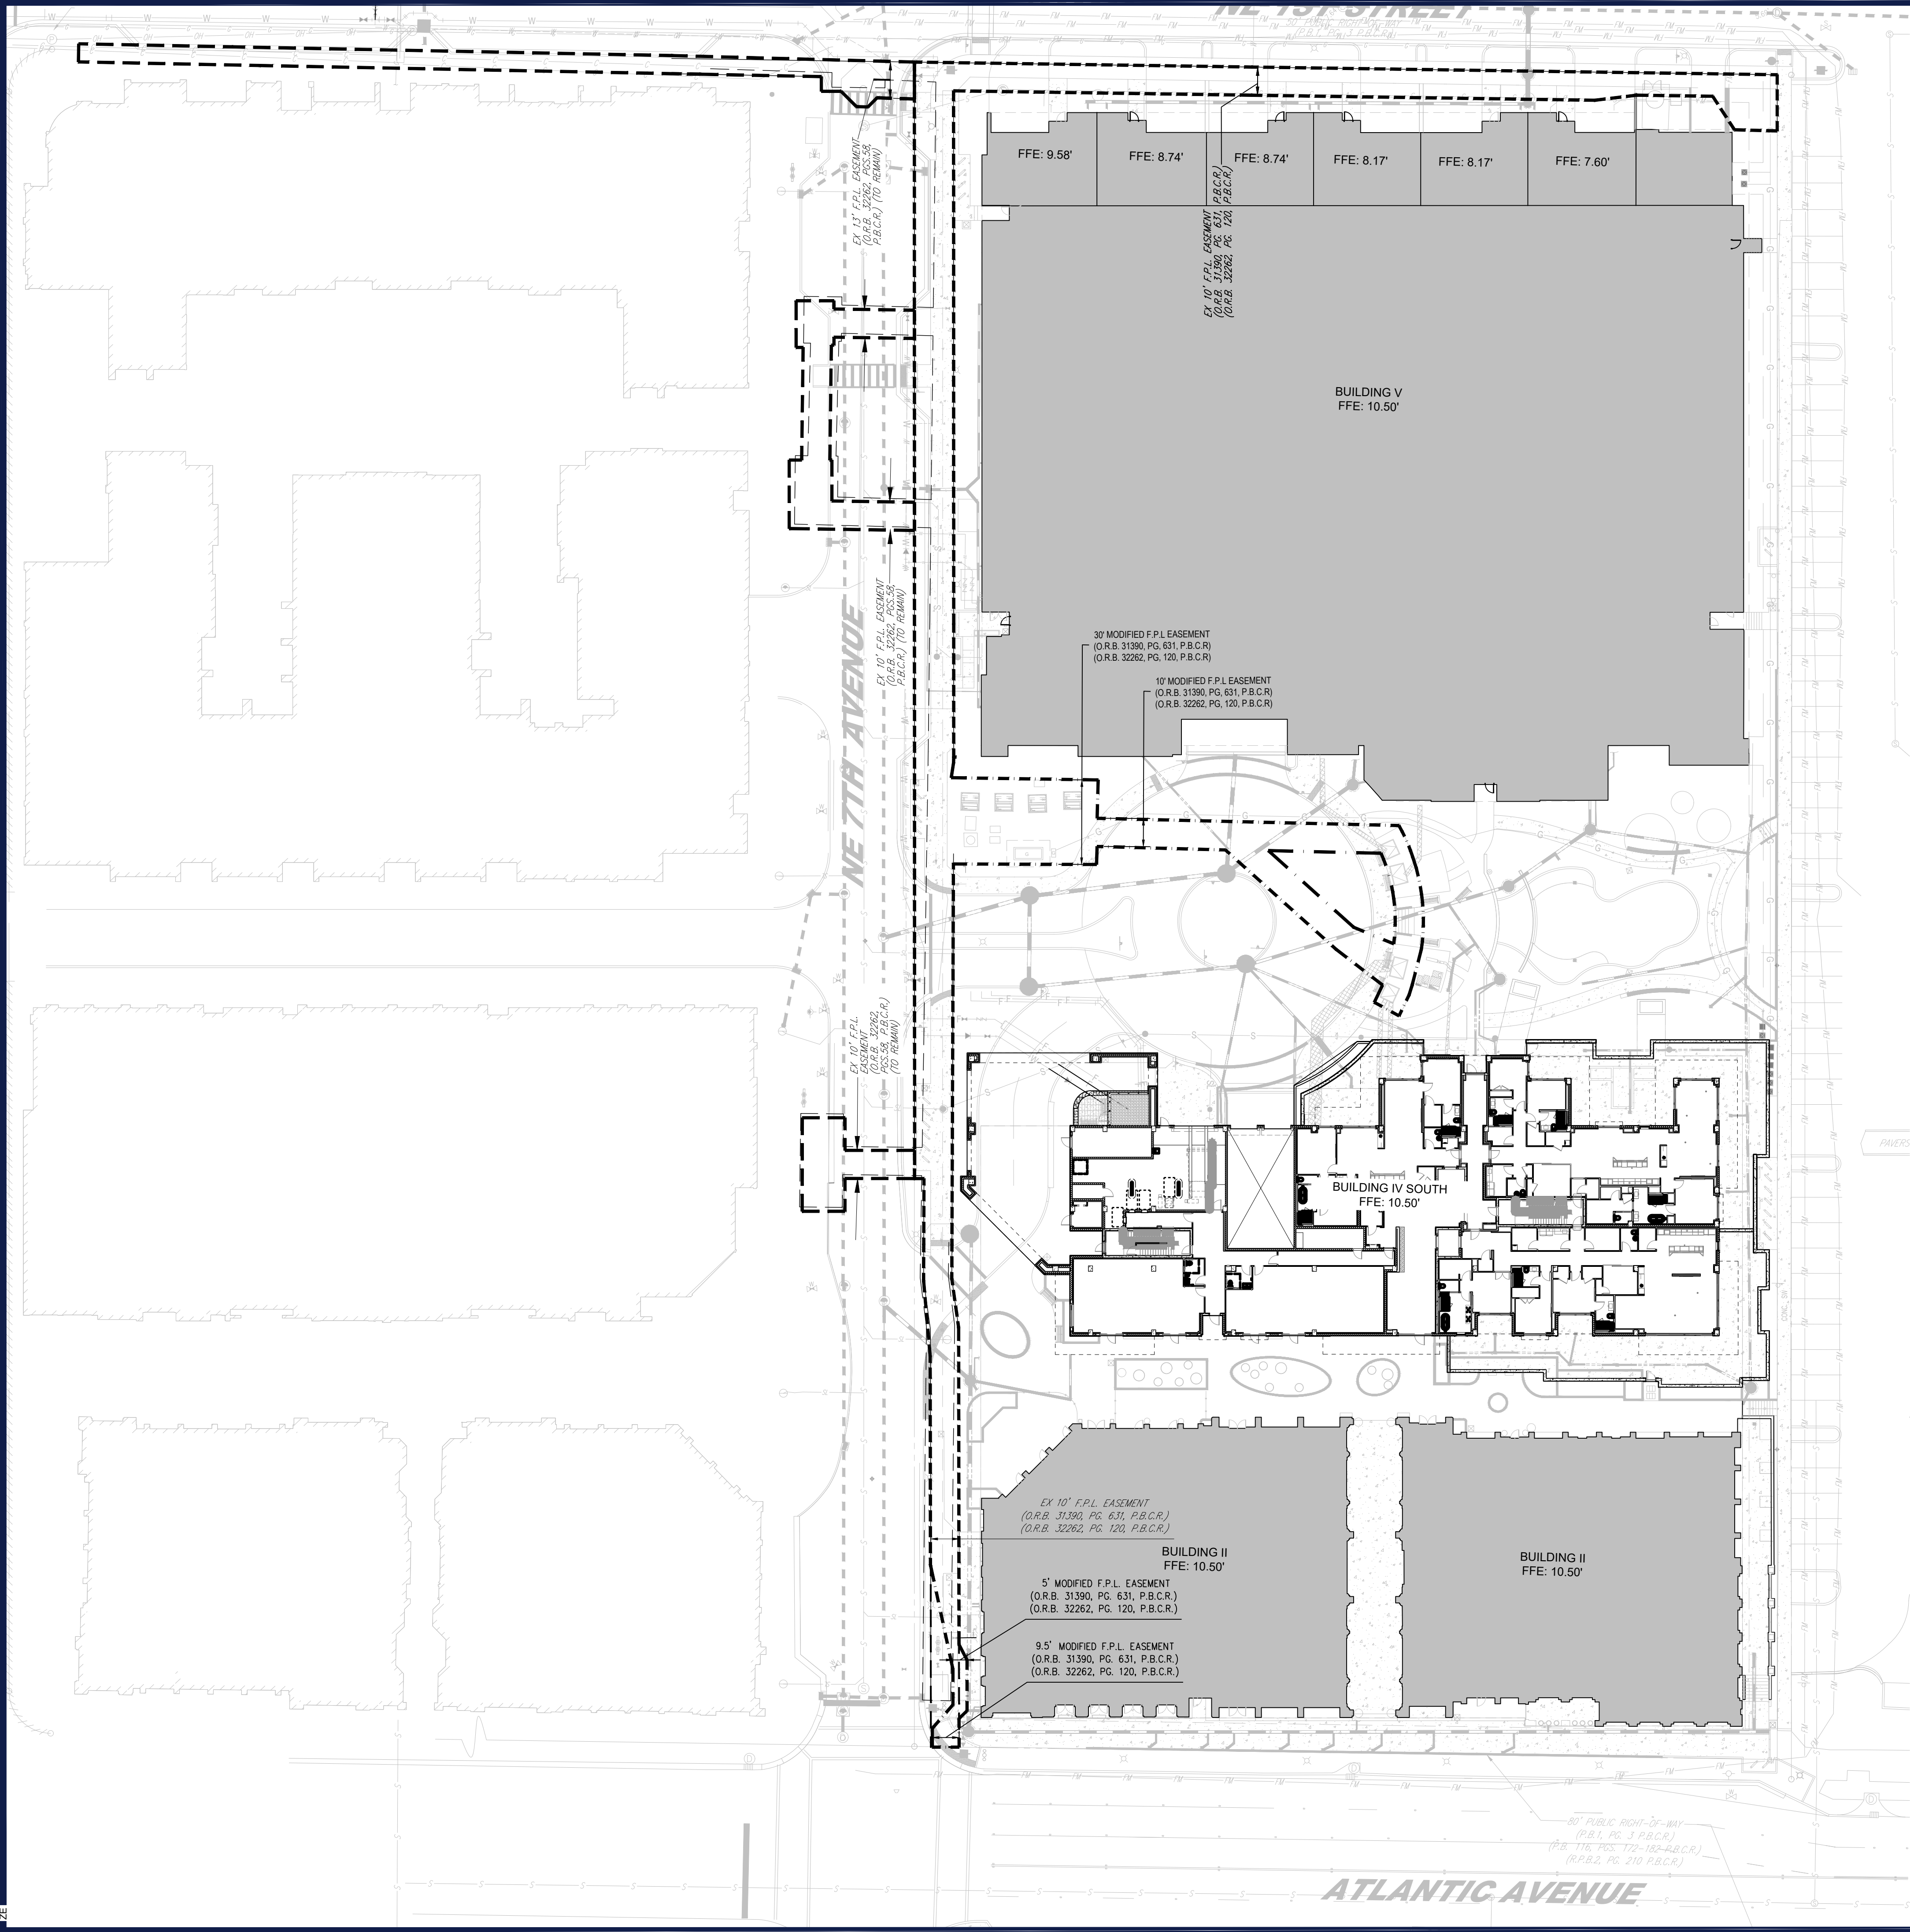

LEGEND:

- EX FPL EASEMENT
- - - - - MODIFIED FPL EASEMENT

BOHLER

SITE CIVIL AND CONSULTING ENGINEERING
LAND SURVEYING
PROGRAM MANAGEMENT
LANDSCAPE ARCHITECTURE
SUSTAINABLE DESIGN
PERMITTING SERVICES
TRANSPORTATION SERVICES

THE INFORMATION CONTAINED HEREON IS THE PROPERTY OF BOHLER AND SHALL NOT BE REPRODUCED OR TRANSMITTED IN ANY FORM OR BY ANY MEANS, WITHOUT THE WRITTEN PERMISSION OF BOHLER. © BOHLER

REVISIONS				
REV	DATE	COMMENT	DRAWN BY CHECKED BY	
1				
2				
3				
4				
5				
6				

811

Know what's below.
Call before you dig.
ALWAYS CALL 811
It's fast. It's free. It's the law.

NOT APPROVED FOR CONSTRUCTION

THIS DRAWING IS INTENDED FOR MUNICIPAL AND/OR AGENCY REVIEW AND APPROVAL. IT IS NOT INTENDED AS A CONSTRUCTION DOCUMENT UNLESS INDICATED OTHERWISE.

PROJECT No.:
DRAWN BY:
CHECKED BY:
DATE:
CAD ID:

FLB220174
JH
AS
5/22/2025

PROJECT:

PROP.
SITE PLAN
DOCUMENTS

FOR

EDWARDS
INTRACOASTAL,
LLC

ATLANTIC
CROSSING - PHASE 2
777 E. ATLANTIC AVENUE
DELRAY BEACH, FL 33483
PALM BEACH COUNTY

BOHLER

1900 NW CORPORATE BOULEVARD
SUITE 101E
BOCA RATON, FLORIDA 33431
Phone: (561) 571-0280
Fax: (561) 571-0281
FLORIDA BUSINESS CERT. OF AUTH. No. 30780

THIS ITEM HAS BEEN DIGITALLY SIGNED AND SEALED BY ANDREW RONALD SAVAGE, P.E., ON THE DATE ADJACENT TO THE SEAL. PRINTED COPIES OF THIS DOCUMENT ARE NOT CONSIDERED SIGNED AND SEALED AND THE SIGNATURE MUST BE VERIFIED ON ANY ELECTRONIC COPIES.

SHEET TITLE:
PROPOSED &
REMAINING FPL
EASEMENT PLAN

SHEET NUMBER:
S-1

ORG. DATE -

EXHIBIT 5.1
WAIVER APPLICATION
2025-10-10

