



MULTIFAMILY RESIDENTIAL BUILDING
109 S.E. 5th AVENUE
DELRAY BEACH, FL 33483

NEW 4-STORY RESIDENTIAL BUILDING
SITE PLAN REVIEW SET

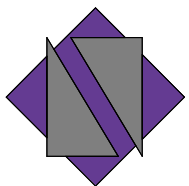

ARTISTIC RENDERING, VIEW FROM THE NORTH-EAST CORNER

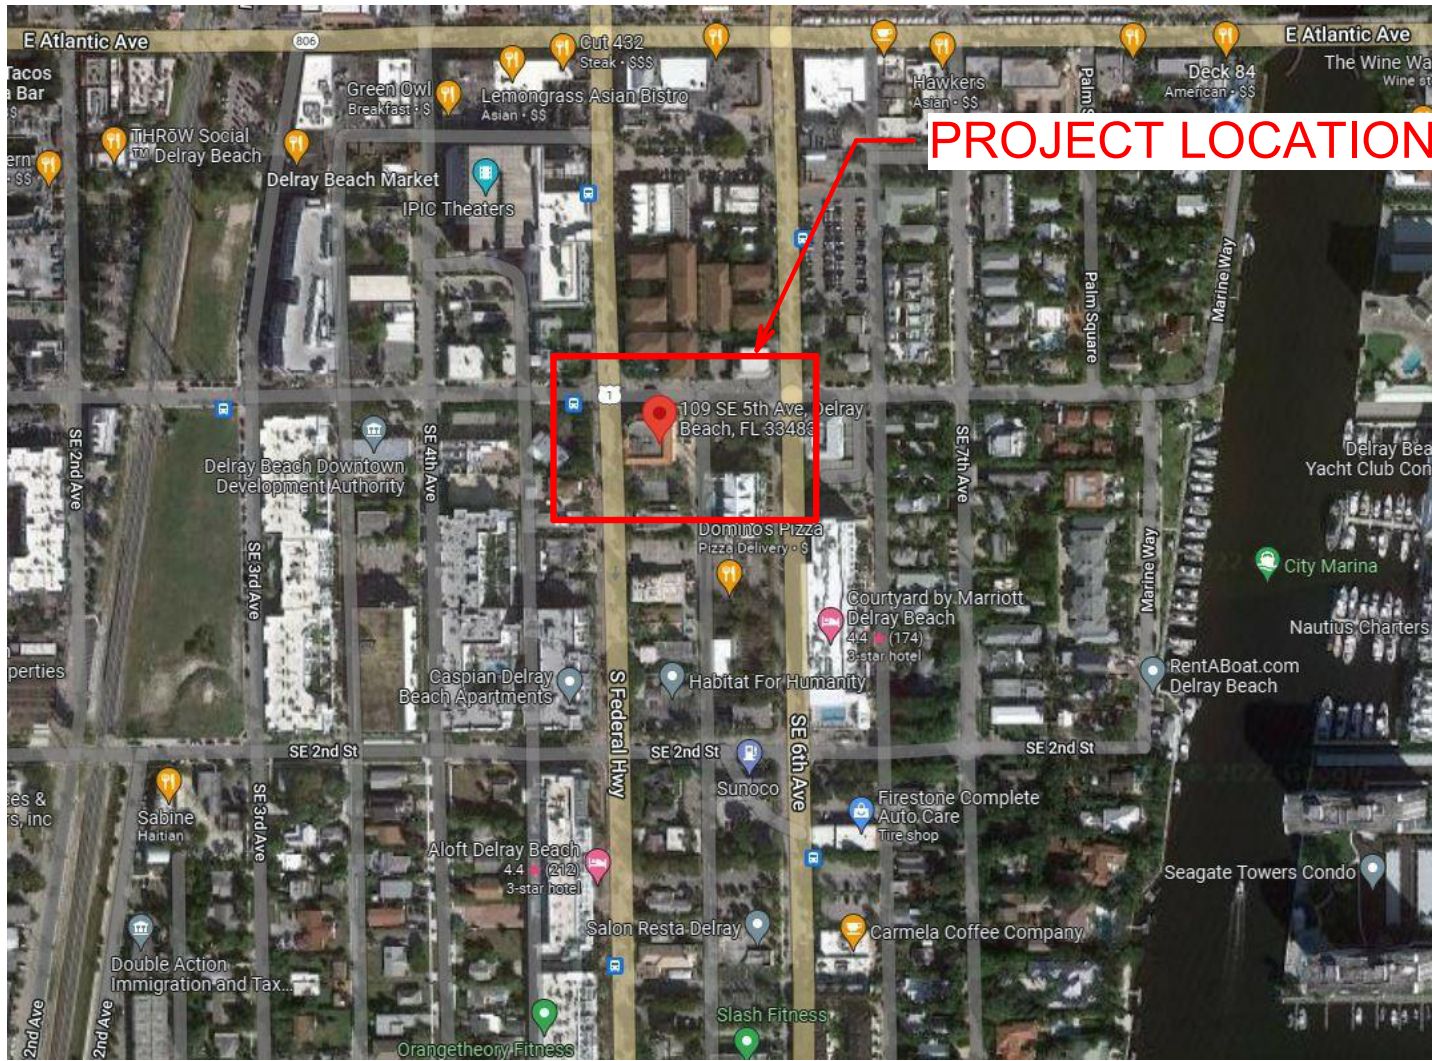


ARCHITECT
NETTA ARCHITECTS LLC.
ONE PARK PLACE, 621 NW 53rd ST.
SUITE 270
BOCA RATON, FL. 33487
TEL: (561) 295-4500



CIVIL ENGINEER
KEITH
301 EAST ATLANTIC BLVD.
POMPANO BEACH, FL 33060
TEL: (954) 788 3400

OWNER

109 FIFTH, LLC
854 LILAC DRIVE
BOCA RATON, FL. 33487
TEL: (561) 400-9758

 

LANDSCAPE ARCHITECT

CABEZAS ALVAREZ LANDSCAPE
ARCHITECTS, INC.
80 NE 5th Ave.
DELRAY BEACH, FL 33483
TEL: (561) 515 1275 ext. 1
(561) 596 6771

CODE SUMMARY INFORMATION

AUTHORITY HAVING JURISDICTION:
PALM BEACH COUNTY BUILDING DEPARTMENT

•	FLORIDA BUILDING CODE (BUILDING)	2023 * 8TH ED.
•	FLORIDA BUILDING CODE (PLUMBING)	2023 * 8TH ED.
•	FLORIDA BUILDING CODE (MECHANICAL)	2023 * 8TH ED.
•	FLORIDA ACCESSIBILITY CODE	2023 * 8TH ED.
•	NATIONAL ELECTRIC CODE	2020 ED
•	NATIONAL FIRE PROTECTION ASSOCIATION (NFPA)101 LIFE SAFETY CODE	2021 ED
•	NFPA (NFPA)1 UNIFORM FIRE CODE	2021 ED
•	PALM BEACH COUNTY CODE OF ORDINANCES	CURRENT
•	CITY OD DELRAY BEACH CODE OF ORDINANCES	CURRENT

SITE PLAN REVIEW SHEET LIST

SHEET #	SHEET NAME	SPRS	REV.1	REV.2	REV.3	REV.4	REV.5
01	ARCHITECTURE						
A000	COVER SHEET						
A0-L2226A	SURVEY PLAN						
A020	SITE PLAN						
A020.1	SITE DATA AND ENLARGED CIVIC SPACE						
A021	COMPOSITE SITE PLAN						
A051	DESIGN GUIDELINES - STREETSCAPE DIAGRAMS						
A052	DESIGN GUIDELINES - STREETSCAPE DIAGRAMS						
A060	AREA CALCULATIONS						
A101	GROUND STORY - FLOOR PLAN						
A102	SECOND STORY - PARKING PLAN						
A103	SECOND STORY - FLOOR PLAN						
A104	THIRD STORY - FLOOR PLAN						
A105	FOURTH STORY - FLOOR PLAN						
A106	FIFTH STORY (AMENITIES) - FLOOR PLAN						
A107	ROOF PLAN						
A201	ELEVATIONS						
A201.1	ELEVATIONS						
A202	ELEVATIONS						
A202.1	ELEVATIONS						
A203	ELEVATIONS						
A203.1	ELEVATIONS						
A301	DESIGN GUIDELINES - FACADE PROPORTIONS						
A302	DESIGN GUIDELINES - FACADE PROPORTIONS						
A303	EXTERIOR WALL OPENINGS						
A304	EXTERIOR WALL OPENINGS						
A401	SECTIONS						
A402	SECTIONS						
A501	CONTEXT SITE DIAGRAM - MASSING						
A502	CONTEXT SITE DIAGRAM - LINE OF SIGHT						
A601	GROUND STORY AND SECOND FL. PARKING - LIFE SAFETY PLAN						
A602	SECOND AND THIRD STORY - LIFE SAFETY PLAN						
A603	FOURTH AND FIFTH STORY - LIFE SAFETY PLAN						
A701	3D PERSPECTIVE VIEWS						
A800	DETAILS						
A801	DETAILS						
A802	DETAILS						
A850	SITE AND PARKING - PHOTOMETRICS PLAN						
A851	GROUND STORY - EMERGENCY PHOTOMETRICS PLAN						
A852	MEZZANINE - PHOTOMETRICS PLAN						
A853	MEZZANINE PARKING - EMERGENCY PHOTOMETRICS PLAN						
A854	ROOFTOP AMENITIES PHOTOMETRIC PLAN						
A855	ROOFTOP EMERGENCY PHOTOMETRIC PLAN						
A901	RENDERINGS						
02	CIVIL ENGINEERING						
01-GI-000	CIVIL ENGINEERING - COVER SHEET						
02-GI-001	LEGEND AND ABBREVIATIONS						
03-GI-002	GENERAL CONSTRUCTION NOTES						
04-GI-003	CONSTRUCTION SPECIFICATIONS						
05-CG-101	EROSION CONTROL PLAN						
06-CG-501	EROSION CONTROL DETAILS						
07-CD-101	DEMOLITION PLAN						
08-CP-101	PAVING, GRADING, AND DRAINAGE PLAN						
09-CP-501	PAVING, GRADING, AND DRAINAGE DETAILS						
10-CP-502	PAVING, GRADING, AND DRAINAGE DETAILS						
11-CU-101	WATER AND SEWER PLAN						
12-CU-501	WATER AND SEWER DETAILS						
13-CU-502	WATER AND SEWER DETAILS						
14-CM-101	PAVEMENT MARKINGS AND SIGNAGE PLAN						
15-CM-501	PAVING, MARKINGS AND SIGNAGE DETAILS						
03	LANDSCAPE ARCHITECTURE						
01-L-1	TREE DISPOSITION						
02-L-2	LANDSCAPE PLAN						
03-L-2.1	ENLARGED CANOPY PLAN						
04-L-2.2	ENLARGED UNDERSTORY PLAN						
05-L-3.0	PLANTING DETAILS AND SPECIFICATIONS						
06-IR-1	IRRIGATION PLAN						
07-IR-2	IRRIGATION NOTES						

MULTIFAMILY RESIDENTIAL BUILDING

SITE PLAN REVIEW SET

Submissions

Revisions

No.	DATE:	DESCRIPTION:
1	06-13-2024	TAC REVISION
2	07-03-2025	TAC REVISION 2
3	09-19-2025	TAC REVISION 3
4	10-28-2025	TAC REVISION 4
5	11-18-2025	TAC REVISION 5


DATE: 11-01-2024
DESIGNER: MA
MODELED: CC
CHECKED: MF
NETTA PROJECT #: 2221704_FL

Drawing title


COVER SHEET

Drawing no.

A000

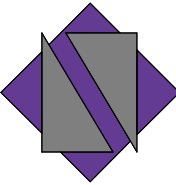

NETTA ARCHITECTS
621 NW 53rd Street, Suite 270
Boca Raton, Florida 33487
(561) 295-4500
www.nettaarchitects.com
CERTIFICATE OF AUTHENTICATION M18000001650

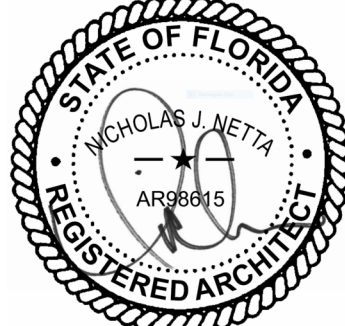


DATE OF SEAL: 11/19/2025




NICHOLAS J. NETTA, AIA, NCARB
FL REGISTRATION No. AR68815
FRANCISCO J. MELENDEZ, SR., AIA
FL REGISTRATION No. AR101881
HONG JIN, LEED, AIA
FL REGISTRATION No. AR102237

These drawings, or parts thereof, may not be reproduced in any form, by any method, for any purpose, without the prior written consent from NICHOLAS J. NETTA, ARCHITECT.

These drawings shall be used for the specific project location indicated within the Title Block, and shall not be used at any other location without prior consent from the ARCHITECT.

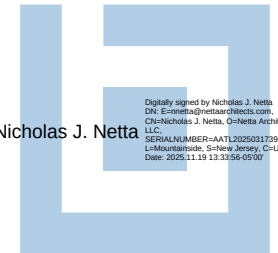

109 S.E. 5th AVENUE
DELRAY BEACH, 33483 FL

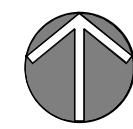 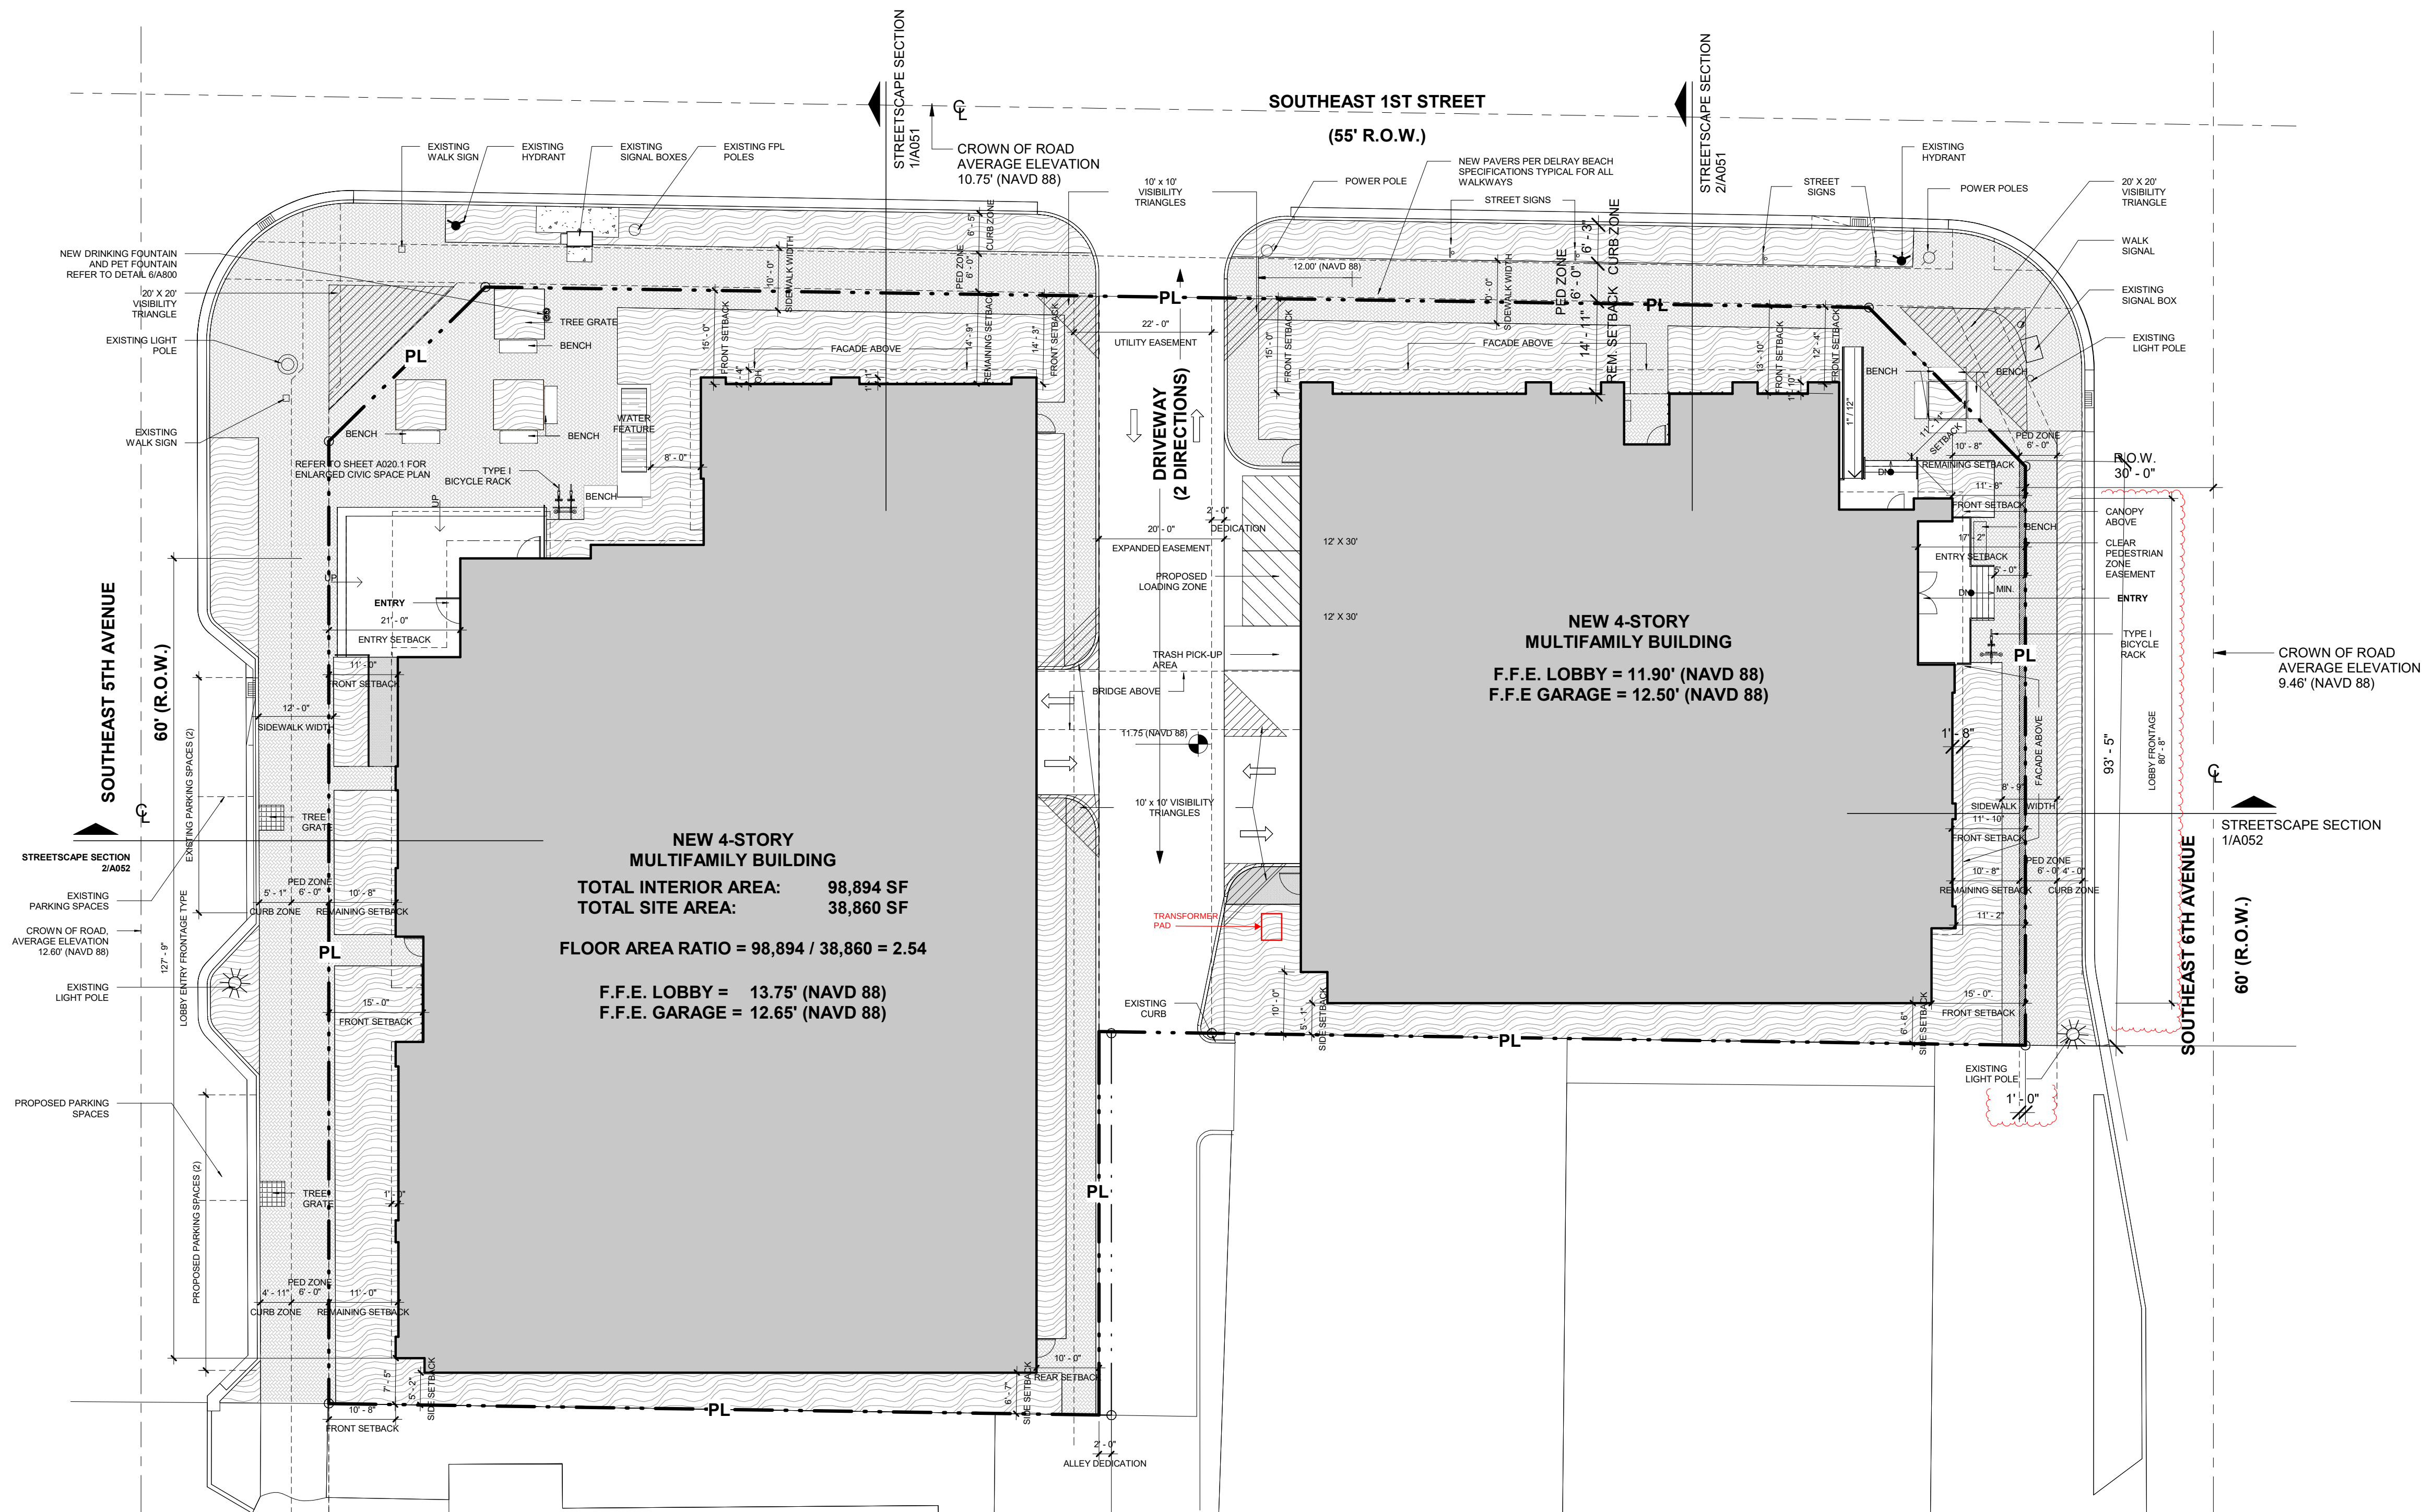

SITE PLAN LEGEND	
	LANDSCAPE
	PAVERS
	BUILDING FOOTPRINT

NETTA ARCHITECTS

621 NW 53rd Street, Suite 270
Boca Raton, Florida 33487
(561) 295-4500
www.nettaarchitects.com

CERTIFICATE OF AUTHENTICATION M18000001650

NICHOLAS J. NETTA, AIA, NCARB
FL REGISTRATION No. AR088615
FRANCISCO J. MELENDEZ, SR., AIA
FL REGISTRATION No. AR101881
HONG JIN, LEED, AIA
FL REGISTRATION No. AR102237

These drawings, or parts thereof, may not be reproduced in any form, by any method, for any purpose, without the prior written consent from NICHOLAS J. NETTA, ARCHITECT.

These drawings shall be used for the specific project location indicated within the Title Block, and shall not be used at any other location without prior consent from the ARCHITECT.

MULTIFAMILY RESIDENTIAL BUILDING

**109 S.E. 5th AVENUE
DELRAY BEACH, 33483 FL**

SITE PLAN REVIEW SET

Submissions


Revisions		
No.	DATE:	DESCRIPTION:
1	06-13-2024	TAC REVISION
2	07-03-2025	TAC REVISION 2
3	09-19-2025	TAC REVISION 3
4	10-28-2025	TAC REVISION 4
5	11-18-2025	TAC REVISION 5

DATE:	11-01-2024
DESIGNER:	MA
MODELED:	AB
CHECKED:	MF
NETTA PROJECT #:	2221704_FL

Drawing title

SITE PLAN

Drawing no.
A020

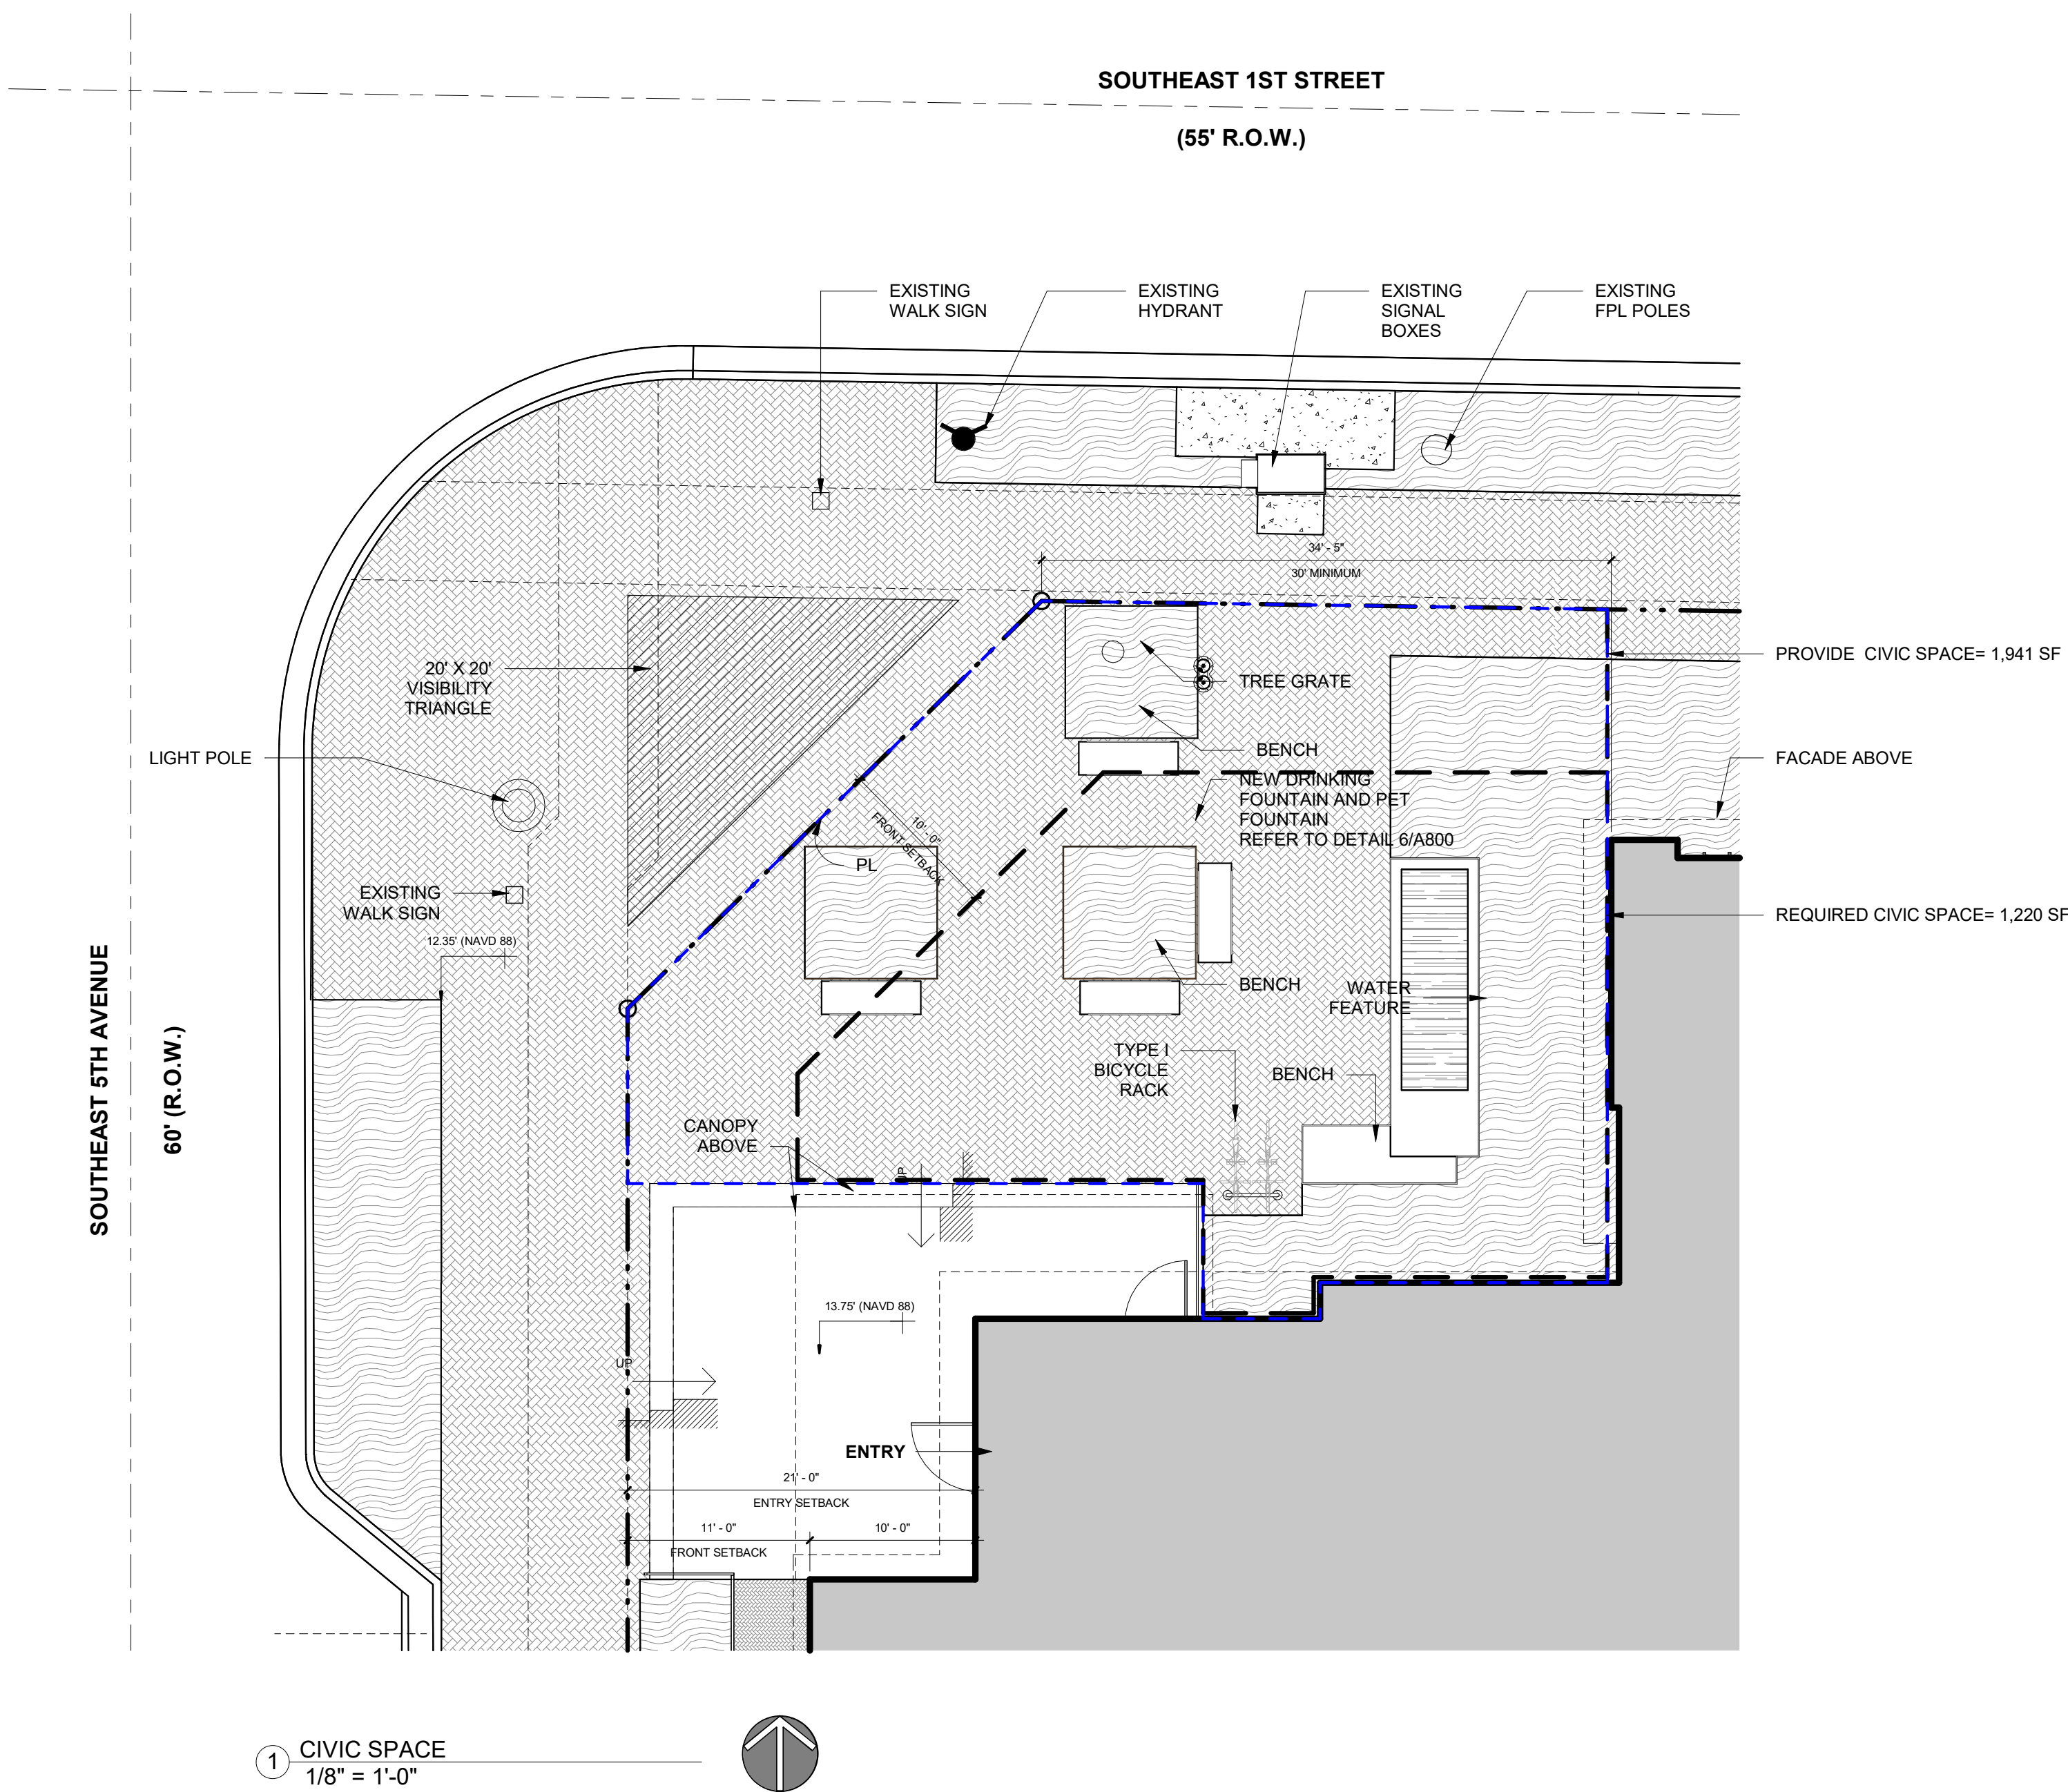

CODE SUMMARY INFORMATION	
AUTHORITY HAVING JURISDICTION	CITY OF DELRAY BEACH, BUILDING DIVISION
FLORIDA BUILDING CODE (BUILDING)	2023 - 8TH EDITION
FLORIDA BUILDING CODE (MECHANICAL)	2023 - 8TH EDITION
FLORIDA BUILDING CODE (PLUMBING)	2023 - 8TH EDITION
FLORIDA BUILDING CODE (ACCESSIBILITY)	2023 - 8TH EDITION
FLORIDA BUILDING CODE (ENERGY CONSERVATION)	2023 - 8TH EDITION
NATIONAL ELECTRIC CODE	2023
N.F.P.A. 1 (FIRE CODE)	2021
N.F.P.A. 101 (LIFE SAFETY)	2021
F.F.P.C. (FLORIDA FIRE PREVENTION CODE)	2023 8TH EDITION
PALM BEACH COUNTY CODE OF ORDINANCES	CURRENT


PROJECT INFORMATION	
APPLICATION	MULTIFAMILY RESIDENTIAL DEVELOPMENT
APPLICATION NAME	109 S.E. 5TH AVENUE
APPLICATION NUMBER	2024-104
JURISDICTION	DELRAY BEACH, FLORIDA
LAND USE MAP DESIGNATION	CENTRAL CORE
ZONING DISTRICT	CB0-CENTRAL BUSINESS DISTRICT
PARCEL No.	12-43-46-16-FI-000-0010
EXISTING USE	COMMERCIAL
PROPOSED USE	MULTIFAMILY RESIDENTIAL
TYPE OF CONSTRUCTION	IIB
EXTERIOR WALL FIRE RATING	0 HOUR
EXISTING GROSS SITE AREA	38,860 SF / 0.89 ACRES
EXISTING NET SITE AREA	38,738 SF / 0.89 ACRES
BUILDING FOOT PRINT	24,149 SF
LANDSCAPE AREA	
PAVED AREA	2,922 SF
UNDER ROOF BUILDING AREA W/ COVERED TERRACES	108,795 SF
UNDER ROOF BUILDING AREA, EXCLUDING TERRACES	98,731 SF
OPEN SKY BUILDING AREA	13,782 SF
FLOOR AREA RATIO	2.52


ZONING CODE COMPLIANCE		
	REQUIRED	PROVIDED
MAXIMUM NUMBER OF STORIES, TABLE 4.4.13(C)	4 STORIES	4 STORIES
MAXIMUM HEIGHT, TABLE 4.4.13 (B)	54'	54'
S.E. 1ST STREET FRONT SETBACK STORIES 1 AND PARKING LEVEL 2	MIN. 10' MAX. 15'	15' - 0", 14' - 3" 13' - 10"
S.E. 1ST STREET FRONT SETBACK STORIES 2 & 3	MIN. 10' MAX. 15'	12' - 8", 11' - 11" 11' - 3", 10' - 0"
S.E. 1ST STREET FRONT SETBACK STORY 4	MIN. 20'	20'
S.E. 6TH AVENUE FRONT SETBACK STORIES A AND MEZZANINE	MIN. 10' MAX. 15'	15' - 0", 11' - 10"
S.E. 6TH AVENUE FRONT SETBACK STORIES 2 & 3	MIN. 10' MAX. 15'	10' - 0"
S.E. 6TH AVENUE FRONT SETBACK STORY 4	MIN. 20'	20'
S.E. 5TH AVENUE FRONT SETBACK STORIES 1 AND PARKING LEVEL 2	MIN. 10' MAX. 15'	11' - 0", 15' - 0"
S.E. 5TH AVENUE FRONT SETBACK STORIES 2 & 3	MIN. 10' MAX. 15'	10' - 0"
S.E. 5TH AVENUE STORY 4	MIN. 20'	20'
INTERIOR SIDE SETBACK STORY 4	MIN. 5'	5' - 1", 6' - 6", 7' - 5"
ALLEY REAR SETBACK STORIES 1 - 3	MIN. 10'	10'
ALLEY REAR SETBACK STORY 4	MIN. 20'	20'
DENSITY ALLOWED	MAX 30 D.U. / ACRE ACRE x 30=26.7 UNITS	26.7 UNITS
DENSITY PROPOSED	29.2 D.U. / ACRE	26 UNITS
PARKING SPACES	MIN 57 SPACES (SEE PARKING CALCS) MIN. ADA: 1 SPACE MIN EV: 1 SPACE	59 PARKING SPACES 2 ADA SPACES 4 EV SPACES
BICYCLE PARKING	TYPE I: 1/10 U = 3 TYPE II: 1/6 = 5	TYPE I: 3 TYPE II: 7
LOADING	20,000-100,000 SF 2 BERTHS	2 BERTHS
OPEN CIVIC SPACES	38,860 SF - 20,000 SF 18,860 x 0.05= 943 SF	1,220 SF
ROOF COVERED STRUCTURES		

PARKING CALCULATION			
2 BR & 3 BR UNITS	26 UT	1.75 SP PER UT	45.50 SPACES
GUEST PARKING (1-20)	20 UT	0.50 SP PER UT	10.00 SPACES
GUEST PARKING (21-25)	6 UT	0.30 SP PER UT	1.80 SPACES
TOTAL REQUIRED PARKING SPACES			57.3 SPACES
TPOTAL PROVIDED			59 SPACES -40 STD / 17 COMPACT
ADA PARKING	2 REQUIRED	2 PROVIDED	
EV PARKING	2 REQUIRED	2 PROVIDED	

PLAZA TYPE AREA	
MIN. REQUIRED	943 SF
PROVIDED	1,220 SF
TOTAL CIVIC SPACE AREA	1,936 SF
PERIMETER	148' -10"
TREES REQUIRED	7.4
TREES PROVIDED	7

SITE PLAN LEGEND	
	LANDSCAPE
	PAVERS
	BUILDING FOOTPRINT

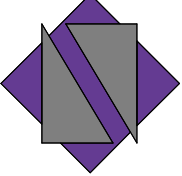
NETTA ARCHITECTS
621 NW 53rd Street, Suite 270
Boca Raton, Florida 33487
(561) 295-4500
www.nettaarchitects.com
CERTIFICATE OF AUTHENTICATION M1800001650

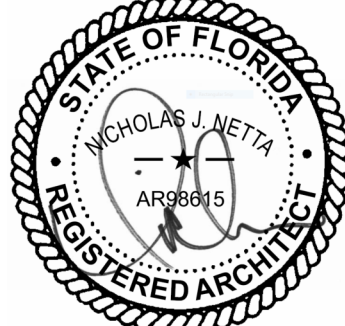

DATE OF SEAL: 11/19/2025

NICHOLAS J. NETTA, AIA, NCARB
FL REGISTRATION No. AR088615
FRANCISCO J. MELENDEZ, SR., AIA
FL REGISTRATION No. AR101081
HONG JIN, LEED, AIA
FL REGISTRATION No. AR102237

These drawings, or parts thereof, may not be reproduced in any form, by any method, for any purpose, without the prior written consent from NICHOLAS J. NETTA, ARCHITECT.

These drawings shall be used for the specific project location indicated within the Title Block, and shall not be used at any other location without prior consent from the ARCHITECT.

MULTIFAMILY RESIDENTIAL BUILDING

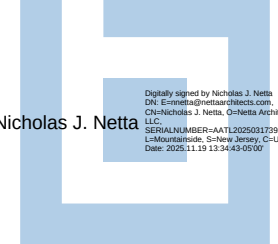
Nicholas J. Netta

109 S.E. 5th AVENUE
DELRAY BEACH, 33483 FL

SITE PLAN REVIEW SET

Submissions

Revisions


No.	DATE:	DESCRIPTION:
3	09-19-2025	TAC REVISION 3
4	10-28-2025	TAC REVISION 4
5	11-18-2025	TAC REVISION 5

DATE: 11-01-2024
DESIGNER: Designer
MODELED: AB
CHECKED: MF
NETTA PROJECT #: 2221704_FL

Drawing title

SITE DATA AND ENLARGED CIVIC SPACE

Drawing no.
A020.1

 

These drawings, or parts thereof, may not be reproduced in any form, by any method, for any purpose, without the prior written consent from



109 S.E. 5th AVENUE
DELRAY BEACH, 33483 FL

MULTIFAMILY RESIDENTIAL BUILDING

SITE PLAN REVIEW SET

Submissions

Revisions		
No:	DATE:	DESCRIPTION:
3	09-19-2025	TAC REVISION 3
4	10-28-2025	TAC REVISION 4


DATE: 11-01-2024
DESIGNER: MA
MODELED: AB
CHECKED: MF
NETTA PROJECT #: 2221704_FL



Drawing title


COMPOSITE SITE PLAN

Drawing no.


A021

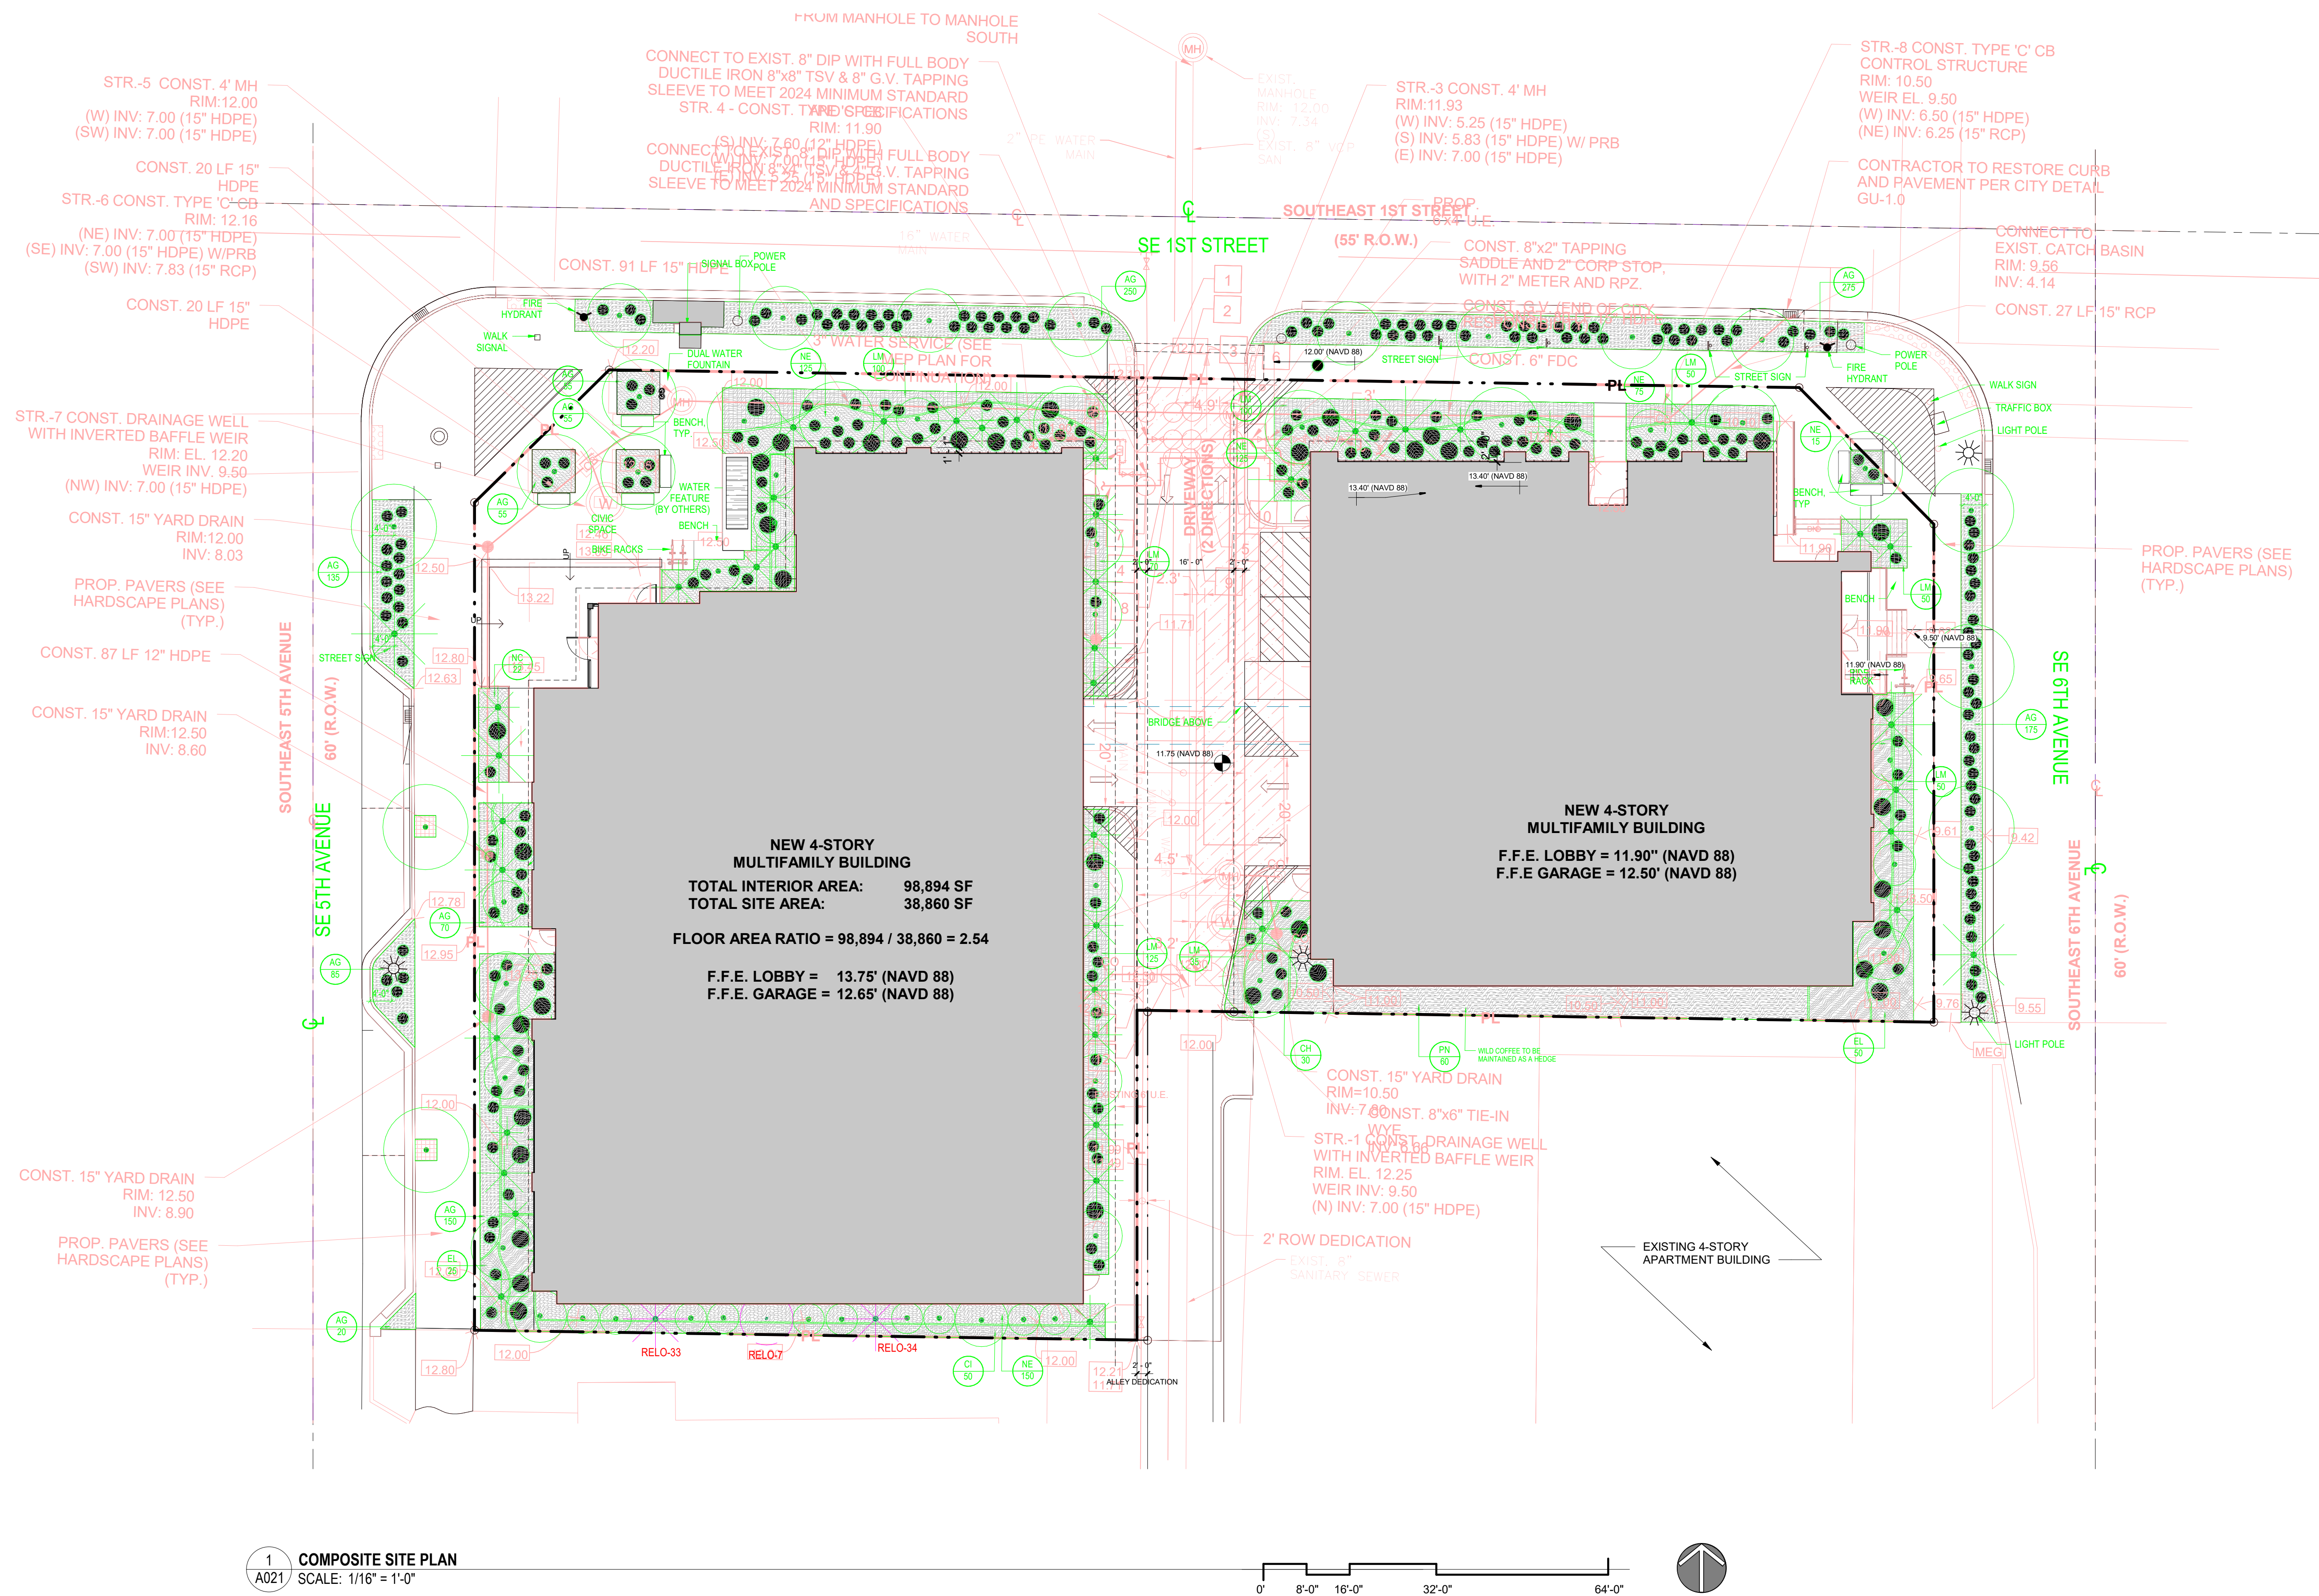

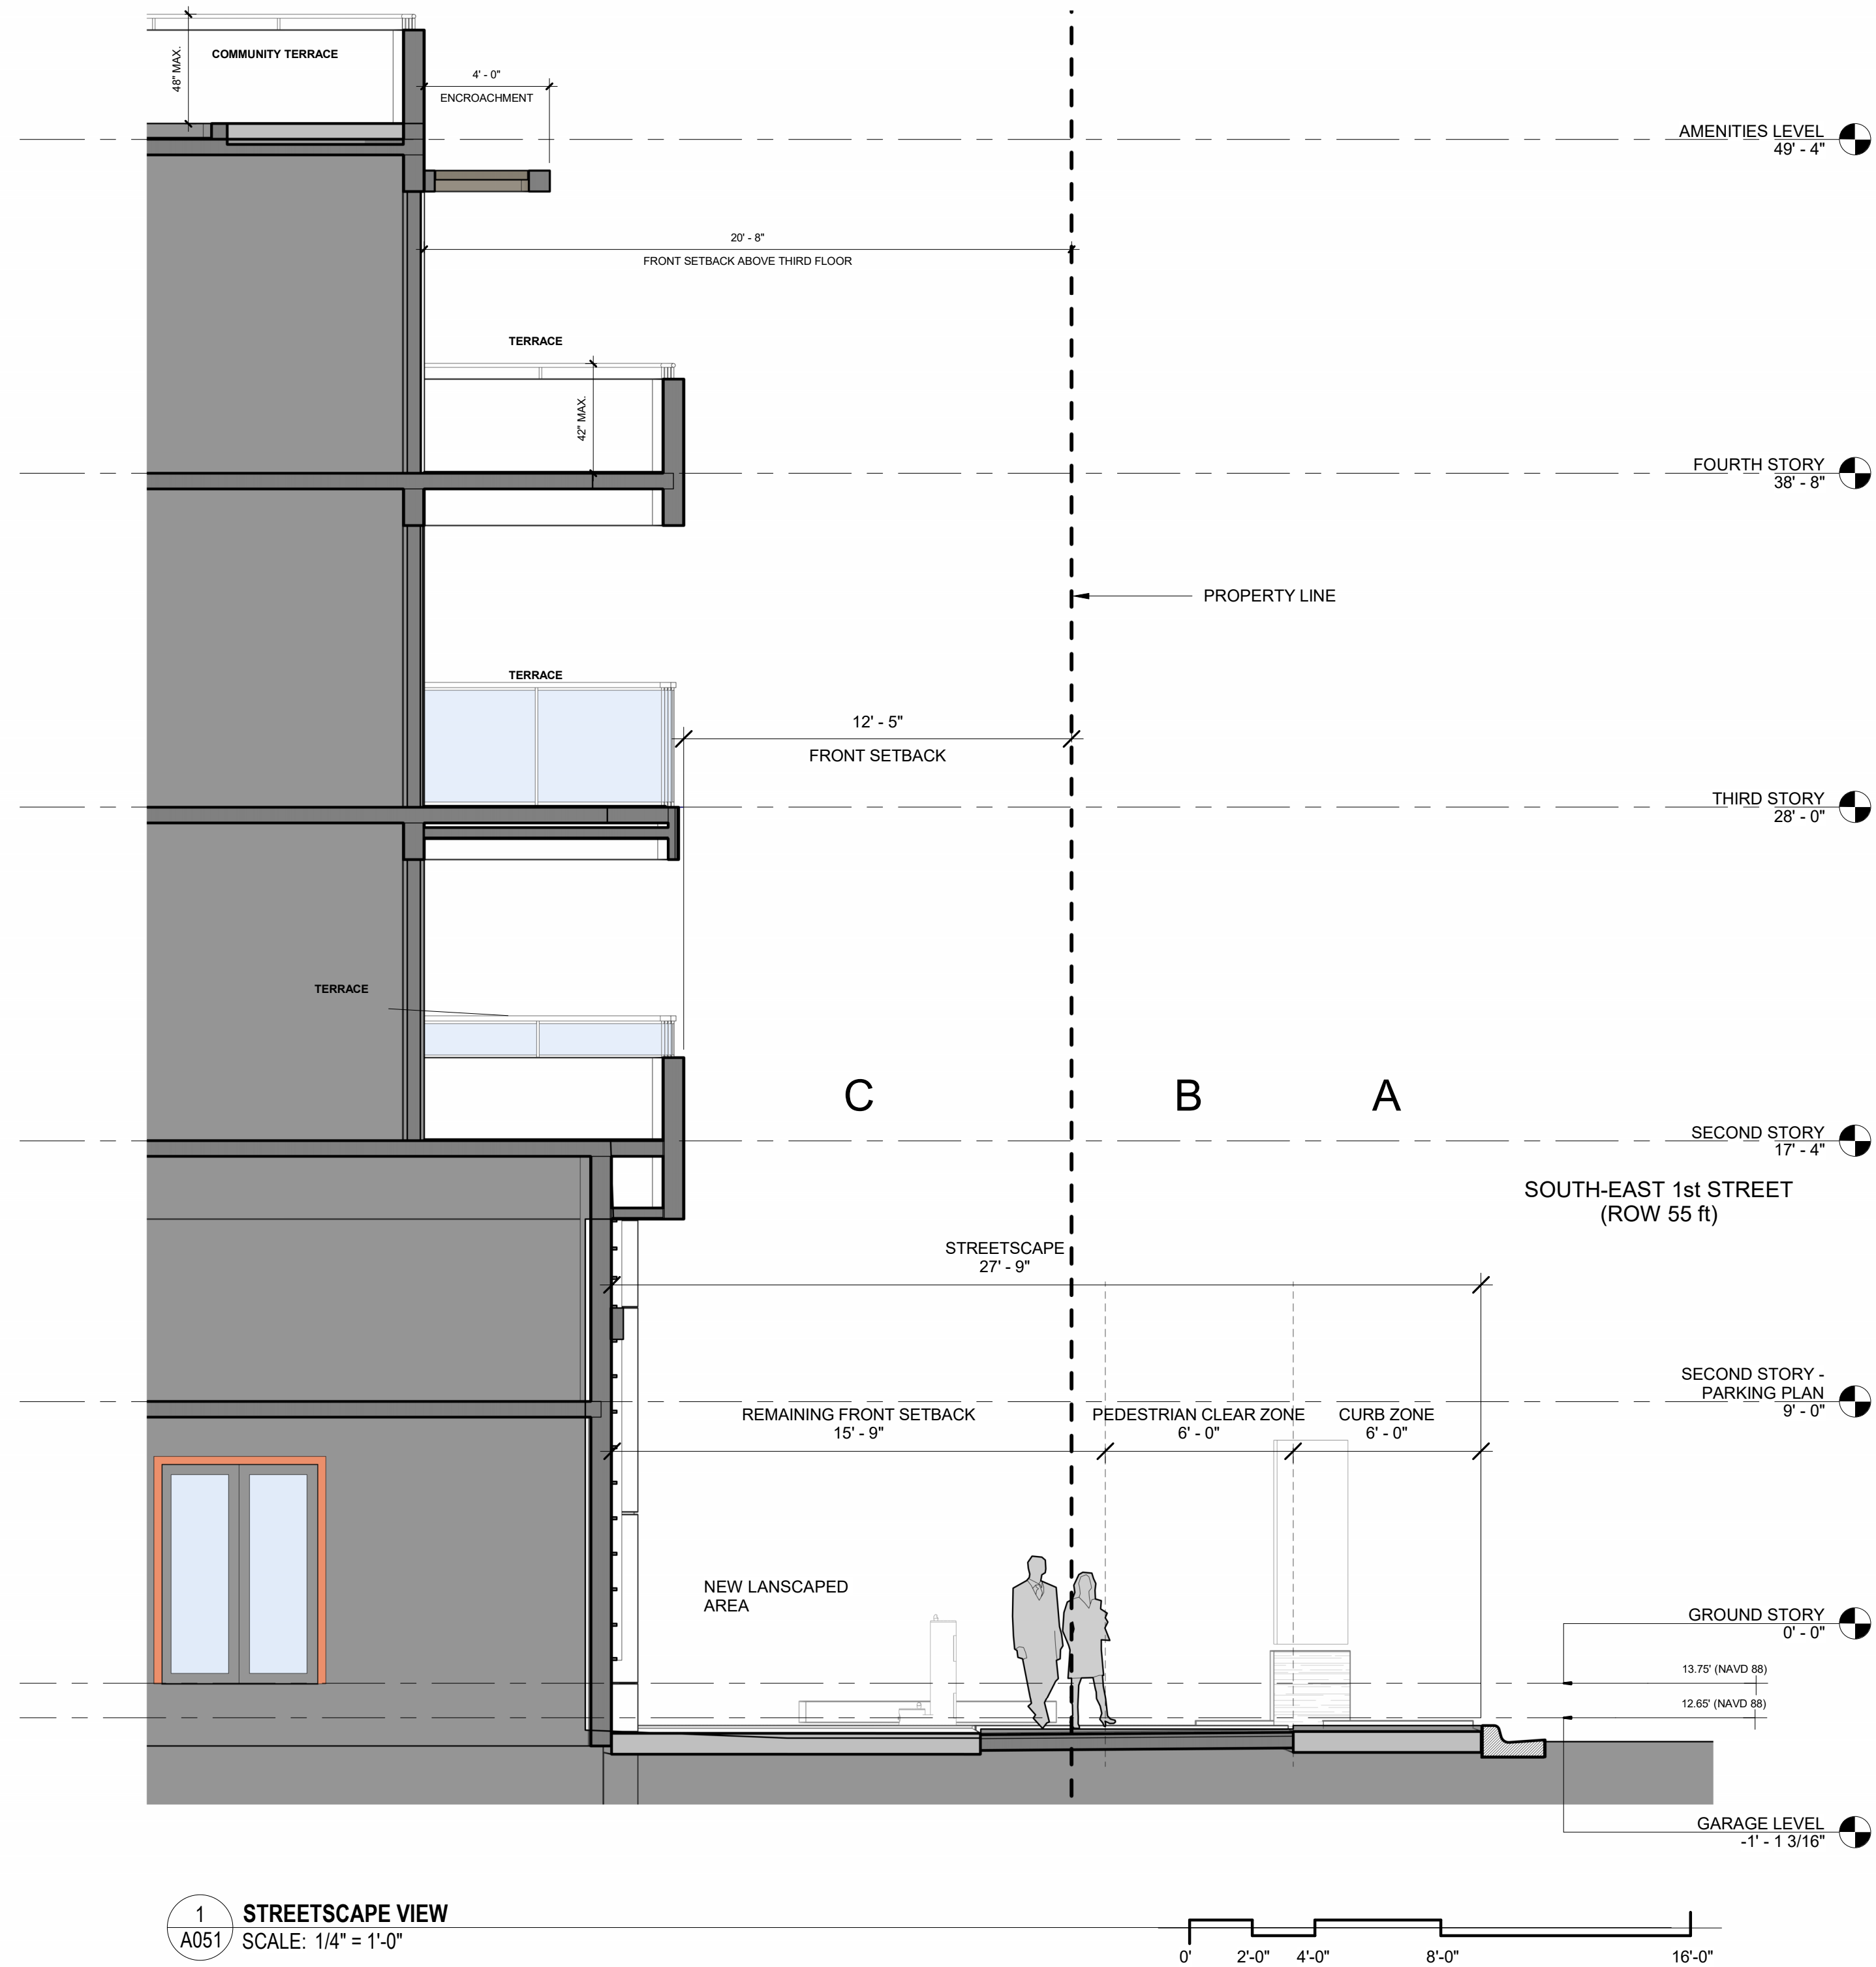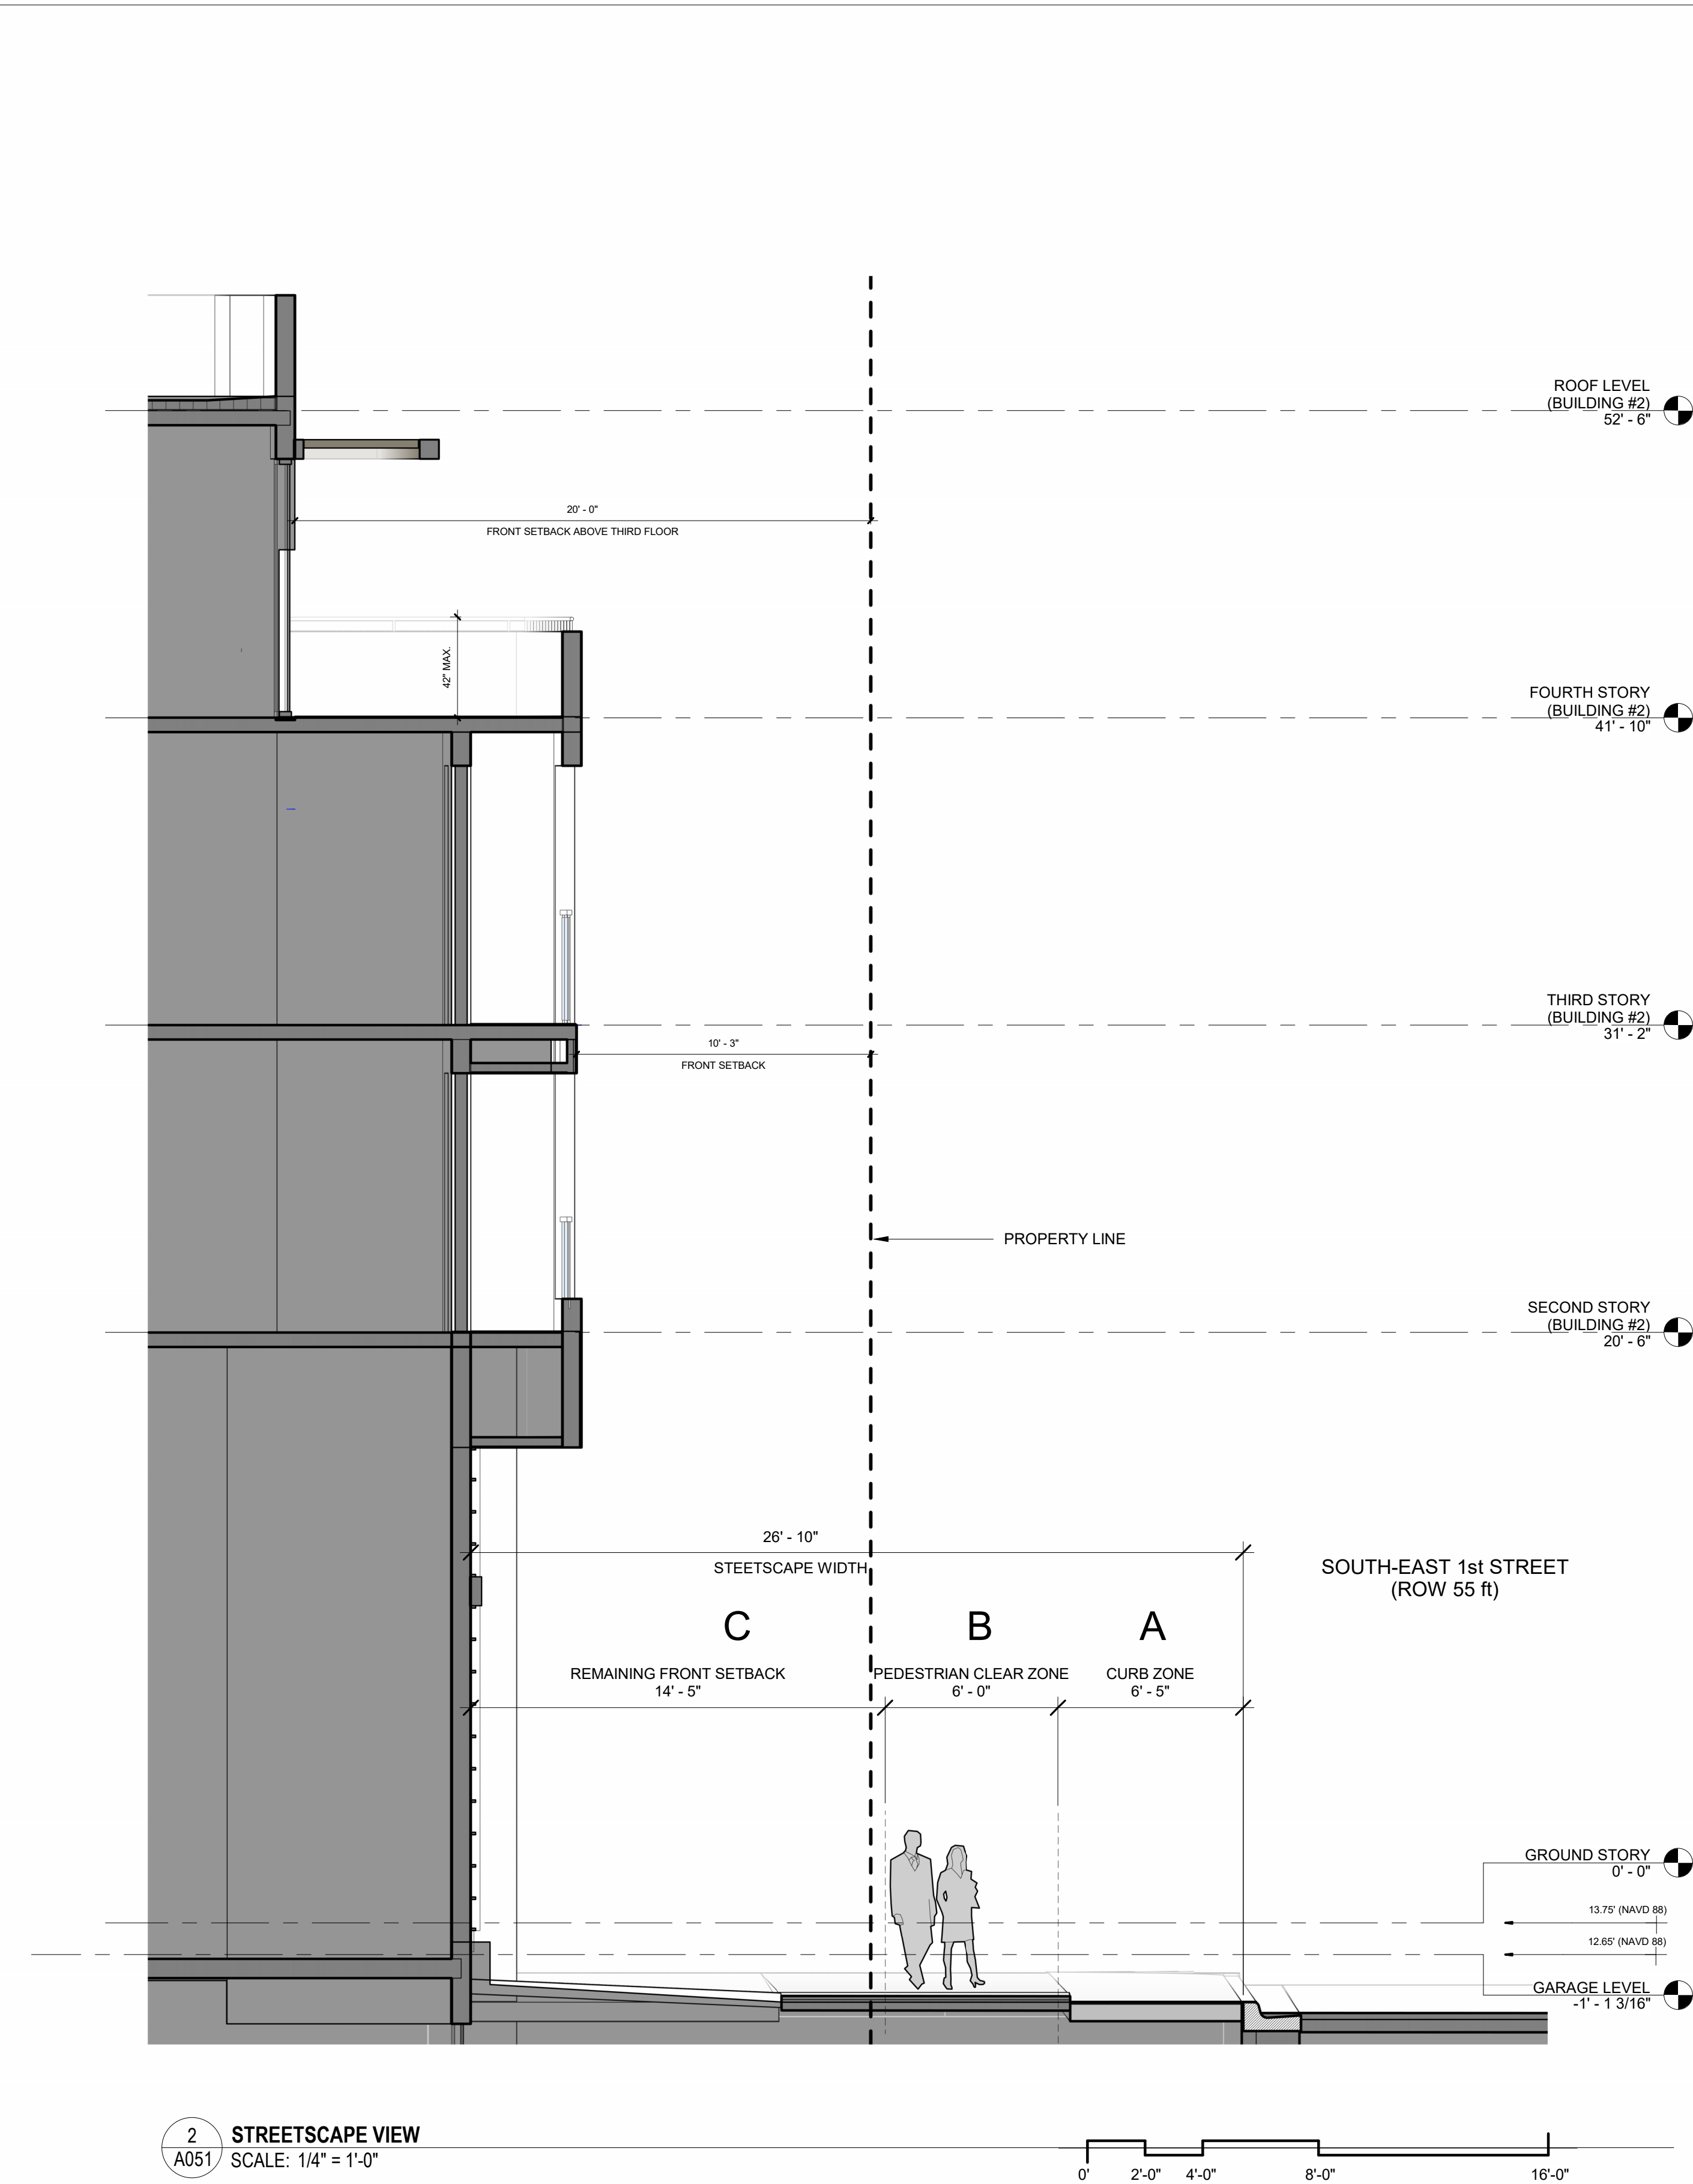

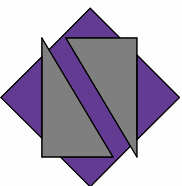

NETTA ARCHITECTS
621 NW 53rd Street, Suite 270
Boca Raton, Florida 33487
(561) 295-4500
www.nettaarchitects.com
CERTIFICATE OF AUTHENTICATION M18000001650

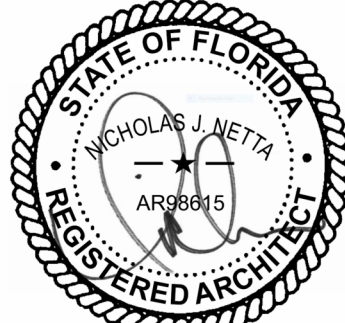

NICHOLAS J. NETTA, AIA, NCARB
FL REGISTRATION No. AR88615
FRANCISCO J. MELENDEZ, SR., AIA
FL REGISTRATION No. AR101881
HONG JIN, LEED, AIA
FL REGISTRATION No. AR102237

These drawings, or parts thereof, may not be reproduced in any form, by any method, for any purpose, without the prior written consent from NICHOLAS J. NETTA, ARCHITECT.
These drawings shall be used for the specific project location indicated within the Title Block, and shall not be used at any other location without prior consent from the ARCHITECT.

MULTIFAMILY RESIDENTIAL BUILDING

**109 S.E. 5th AVENUE
DELRAY BEACH, 33483 FL**

SITE PLAN REVIEW SET

Submissions

Revisions

No.	DATE:	DESCRIPTION:
1	06-13-2024	TAC REVISION
2	07-03-2025	TAC REVISION 2


DATE: 11-01-2024
DESIGNER: MA
MODELED: CC
CHECKED: MF
NETTA PROJECT #: 2221704_FL

Drawing title

**DESIGN GUIDELINES -
STREETSCAPE
DIAGRAMS**


Drawing no.

A051

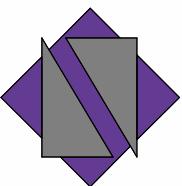

NETTA ARCHITECTS


621 NW 53rd Street, Suite 270
Boca Raton, Florida 33487
(561) 295-4500
www.nettaarchitects.com
CERTIFICATE OF AUTHENTICATION M1800001650

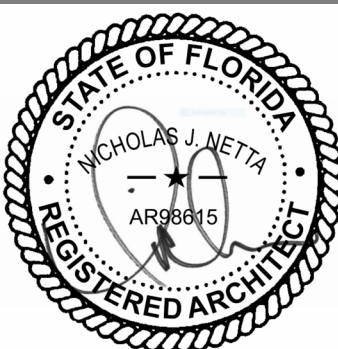

NICHOLAS J. NETTA, AIA, NCARB
FL REGISTRATION No. AR088615
FRANCISCO J. MELENDEZ, SR., AIA
FL REGISTRATION No. AR101881
HONG JIN, LEED, AIA
FL REGISTRATION No. AR102237

These drawings, or parts thereof, may not be reproduced in any form, by any method, for any purpose, without the prior written consent from NICHOLAS J. NETTA, ARCHITECT.
These drawings shall be used for the specific project location indicated within the Title Block, and shall not be used at any other location without prior consent from the ARCHITECT.

MULTIFAMILY RESIDENTIAL BUILDING

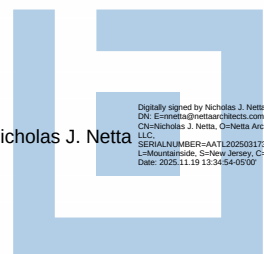

109 S.E. 5th AVENUE
DELRAY BEACH, 33483 FL

SITE PLAN REVIEW SET

Submissions

Revisions

No.	DATE:	DESCRIPTION:
1	06-13-2024	TAC REVISION
2	07-03-2025	TAC REVISION 2



DATE: 11-01-2024
DESIGNER: MA
MODELED: CC
CHECKED: MF
NETTA PROJECT #: 2221704_FL


Drawing title

DESIGN GUIDELINES -
STREETSCAPE
DIAGRAMS


Drawing no.

A052

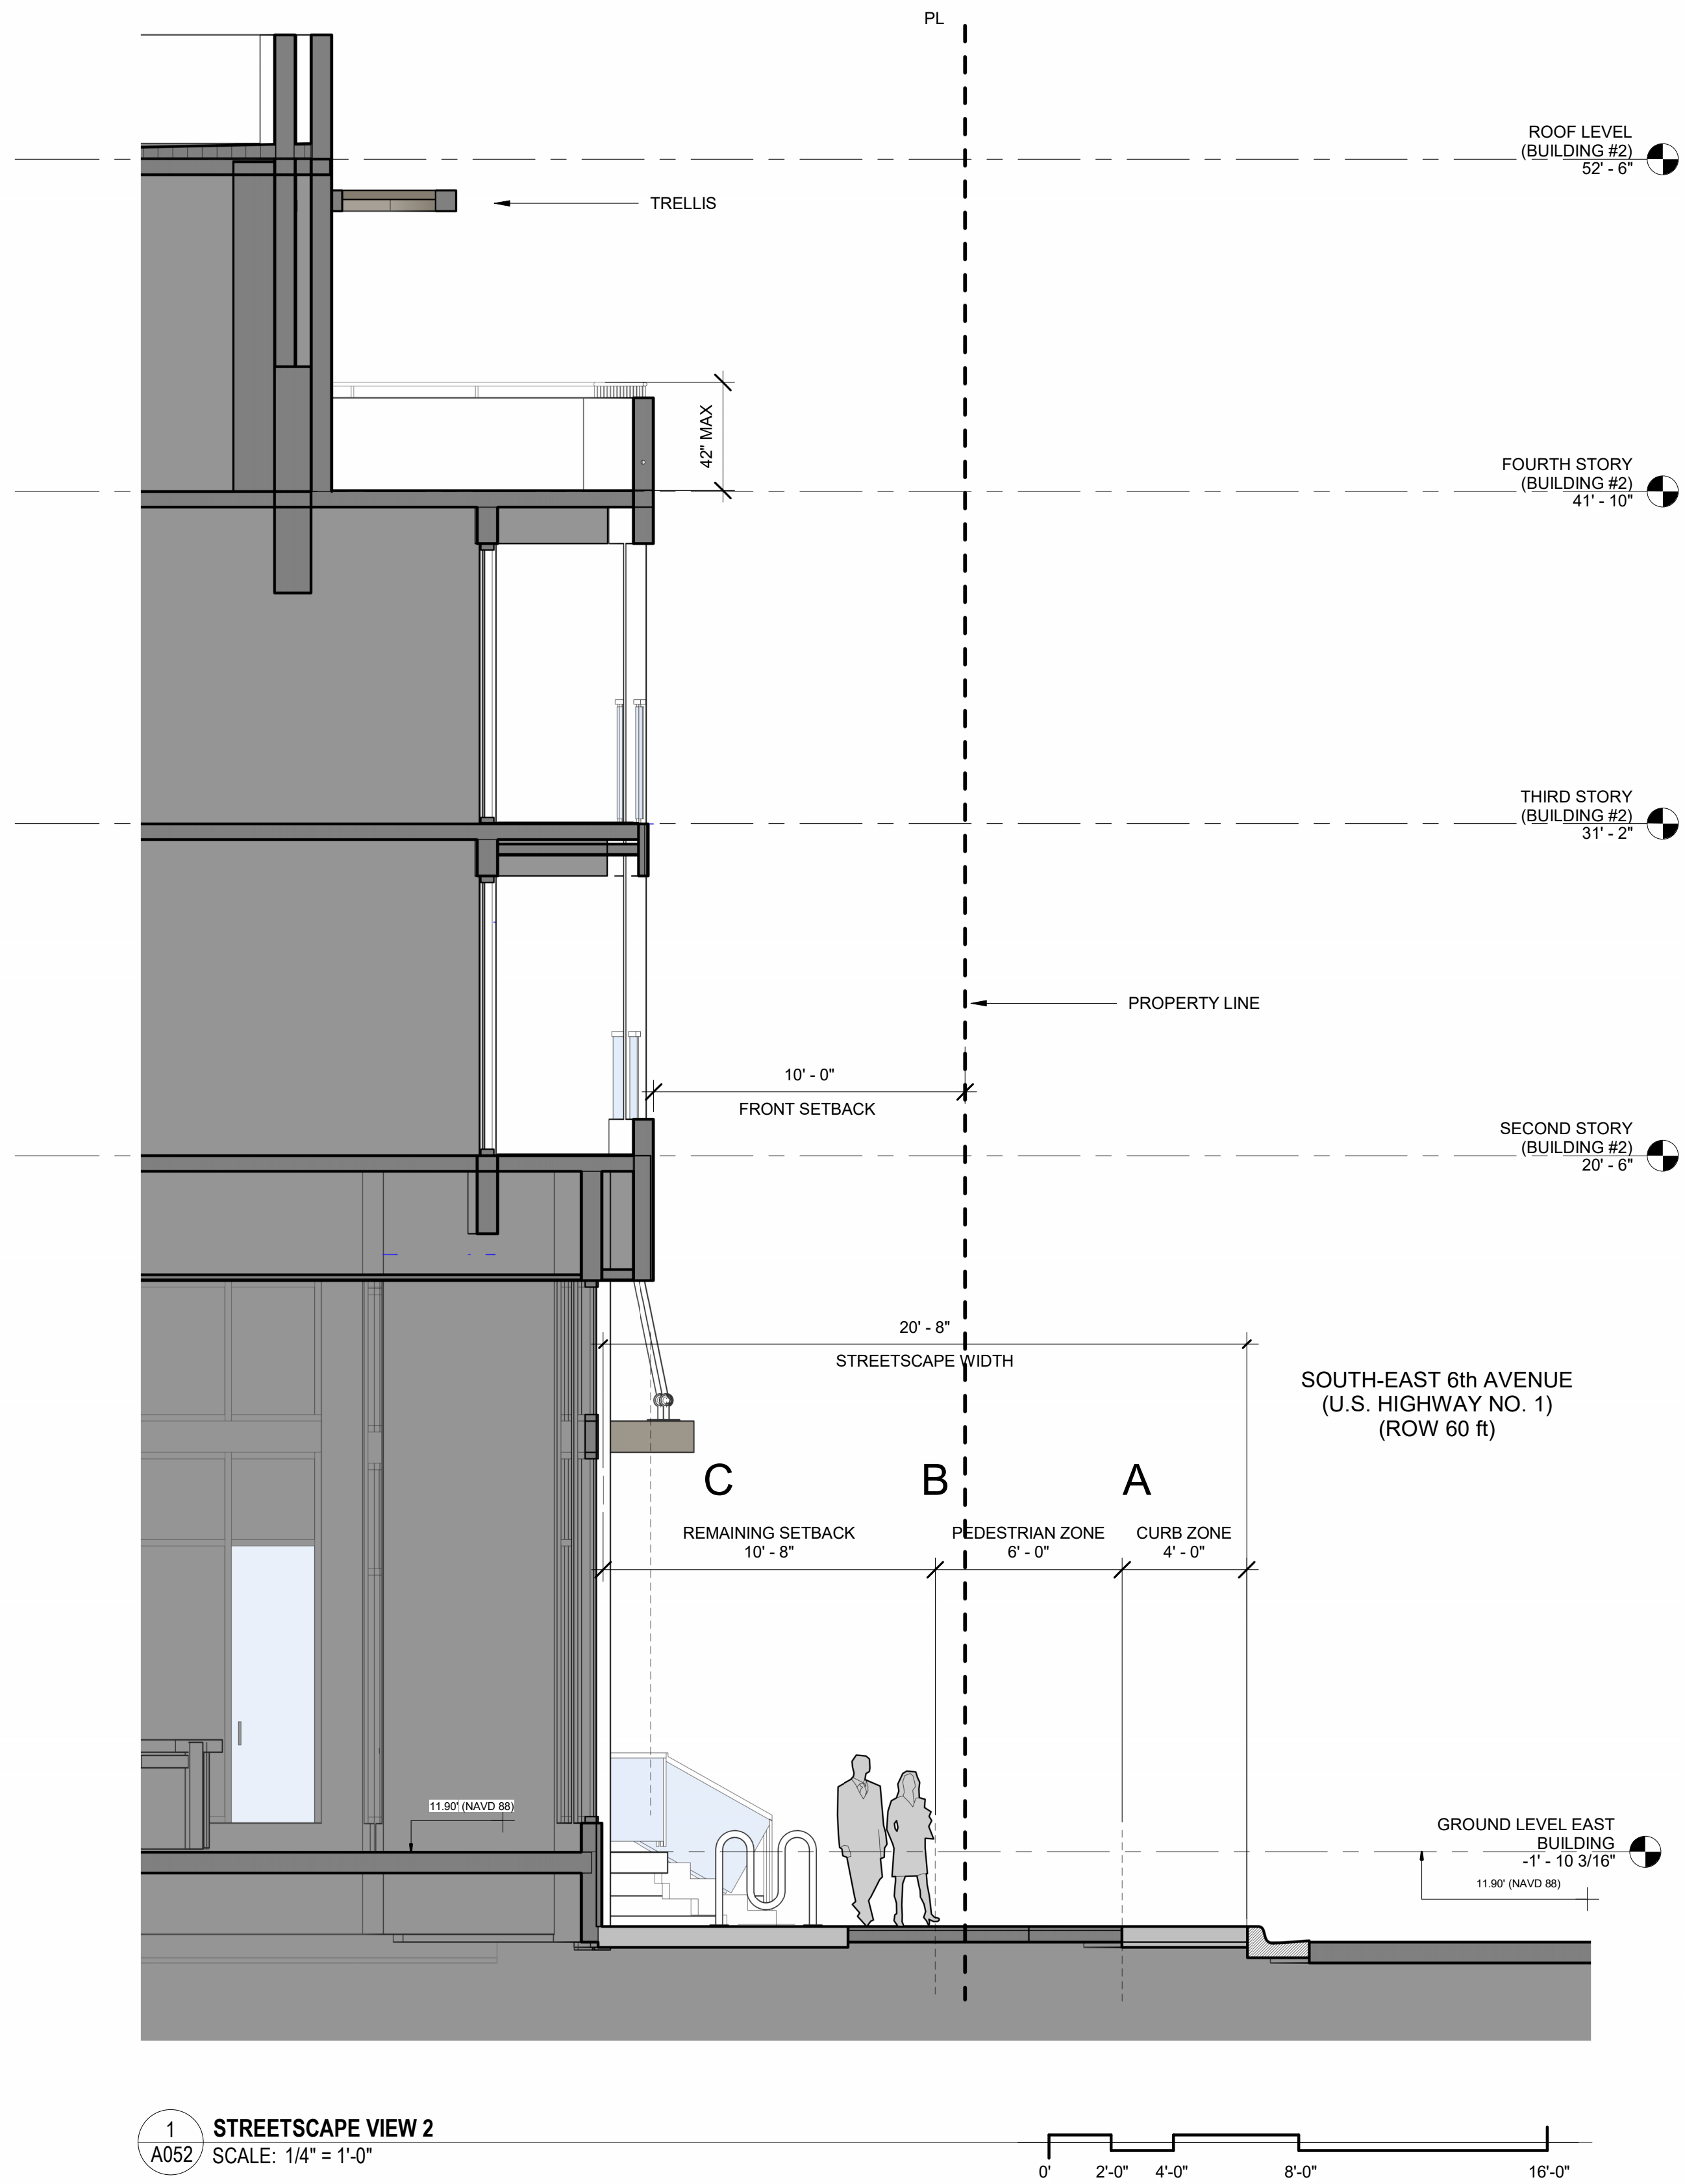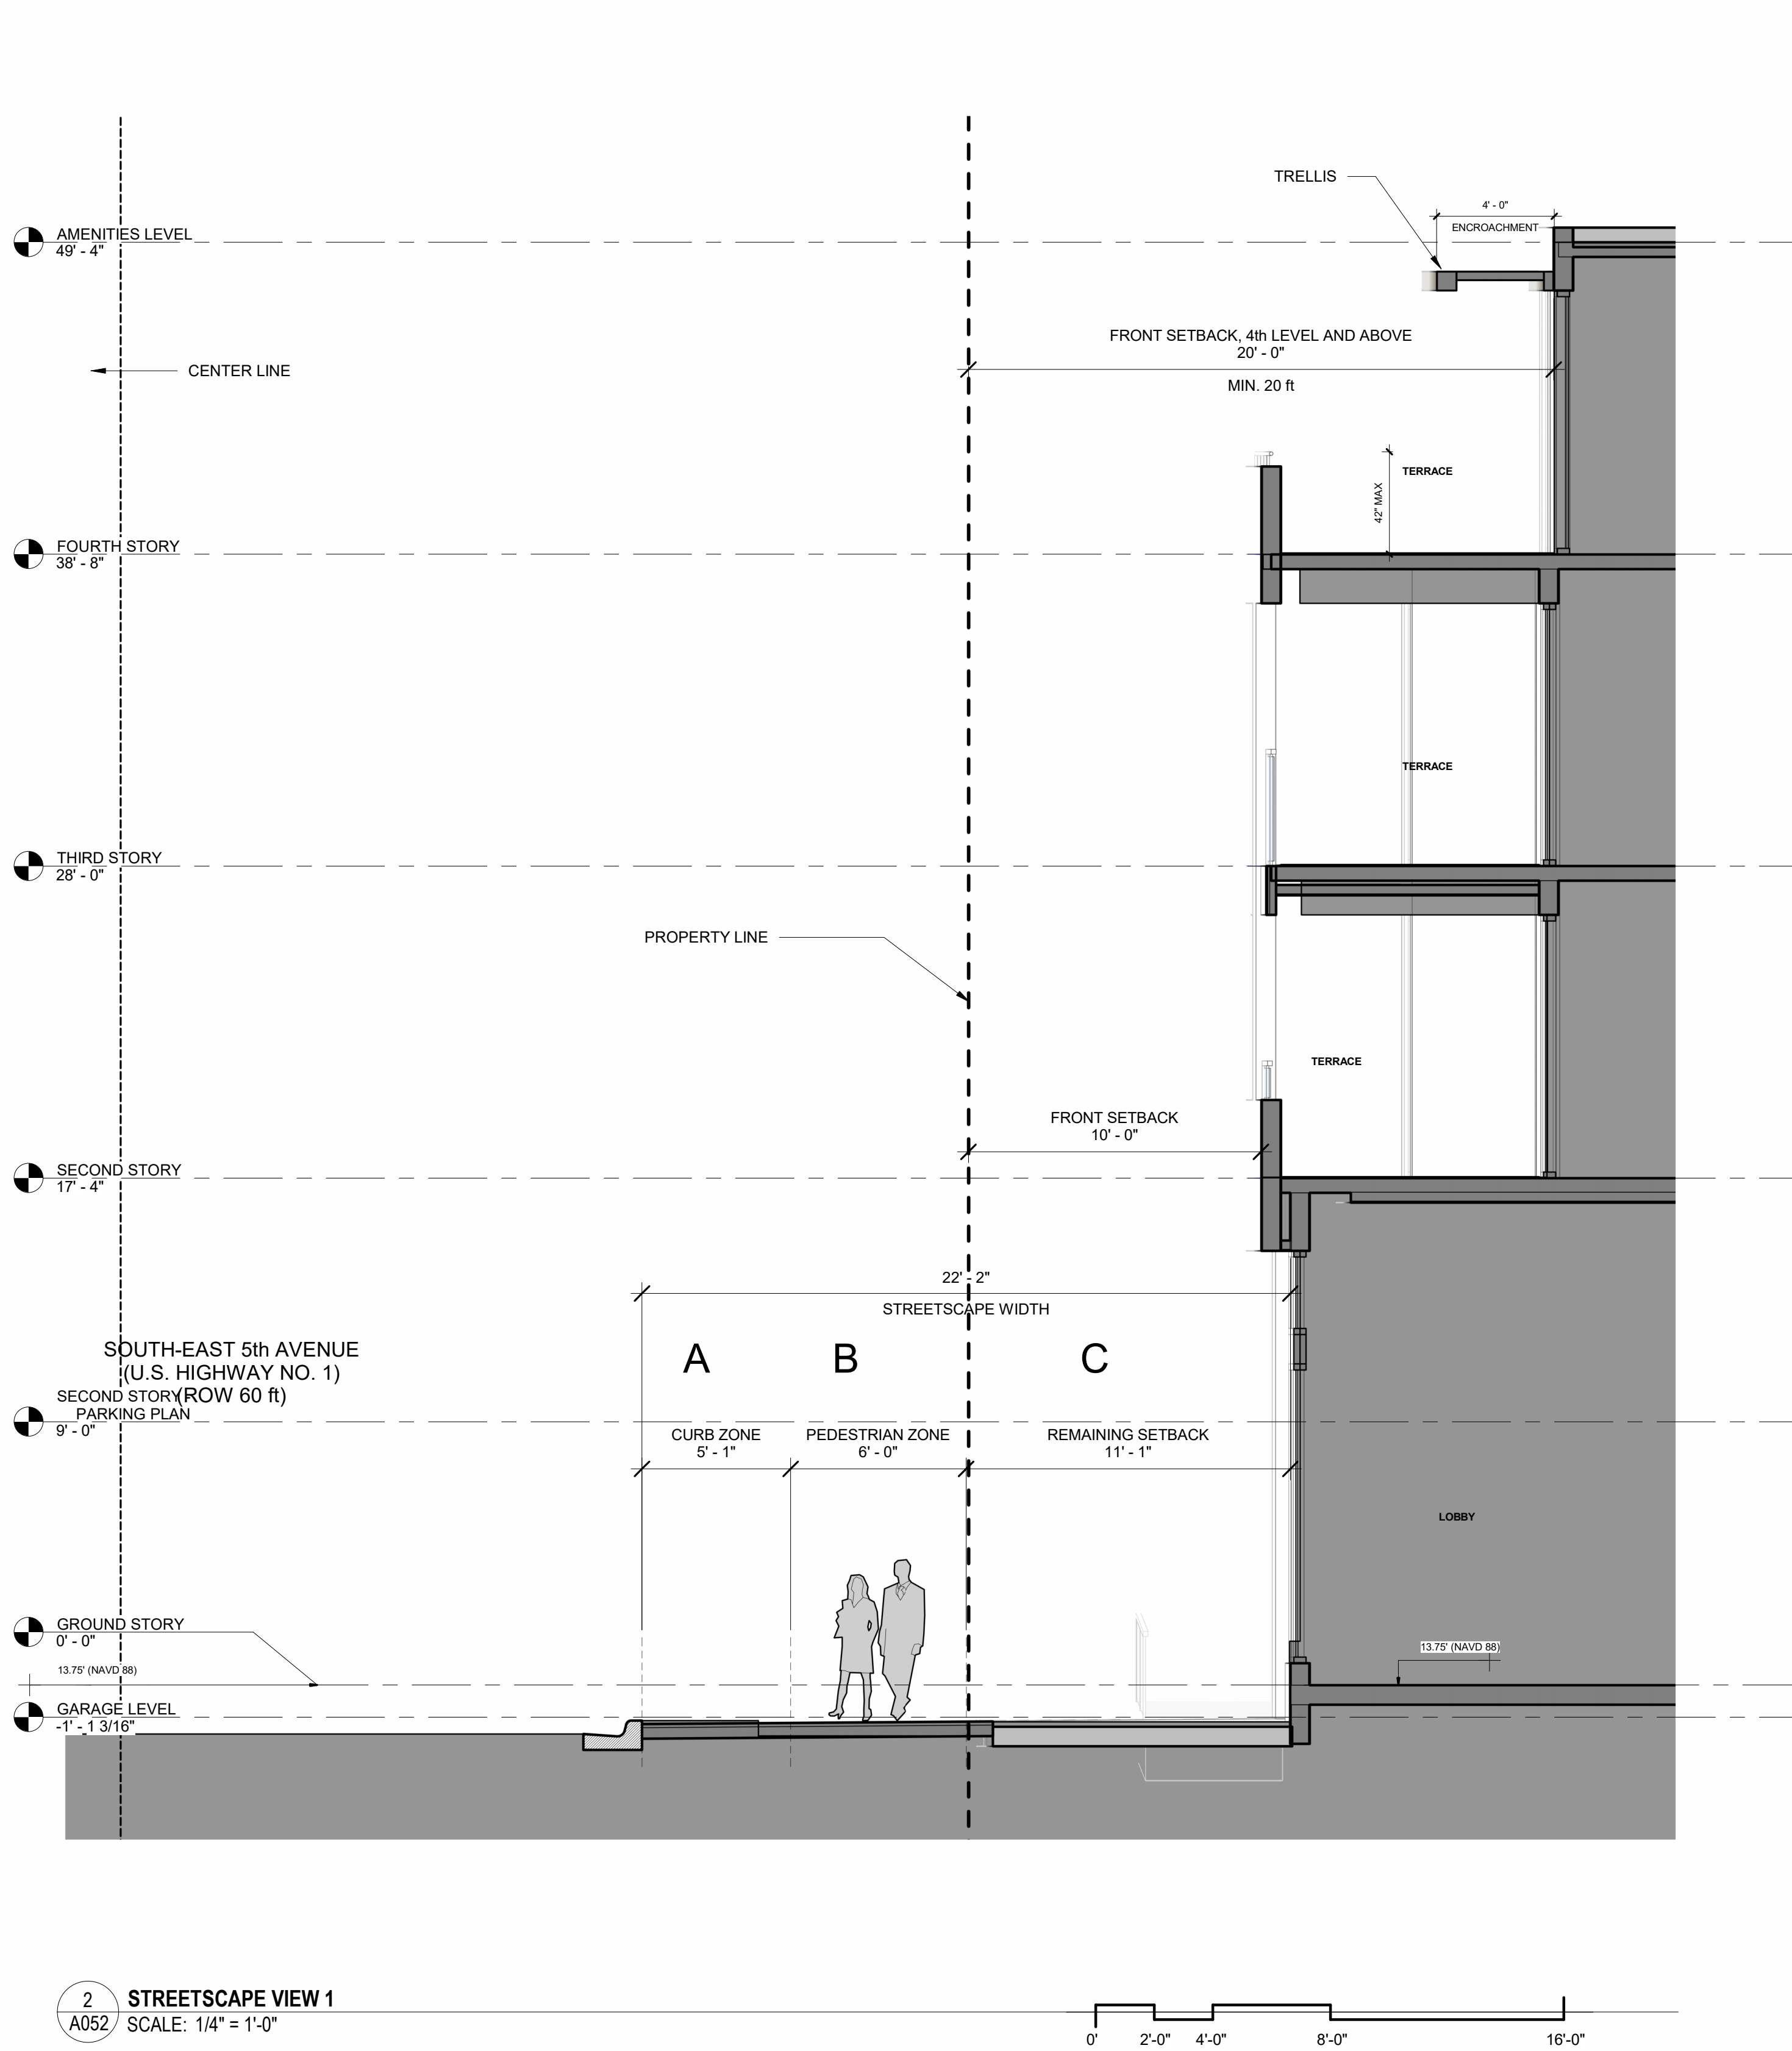


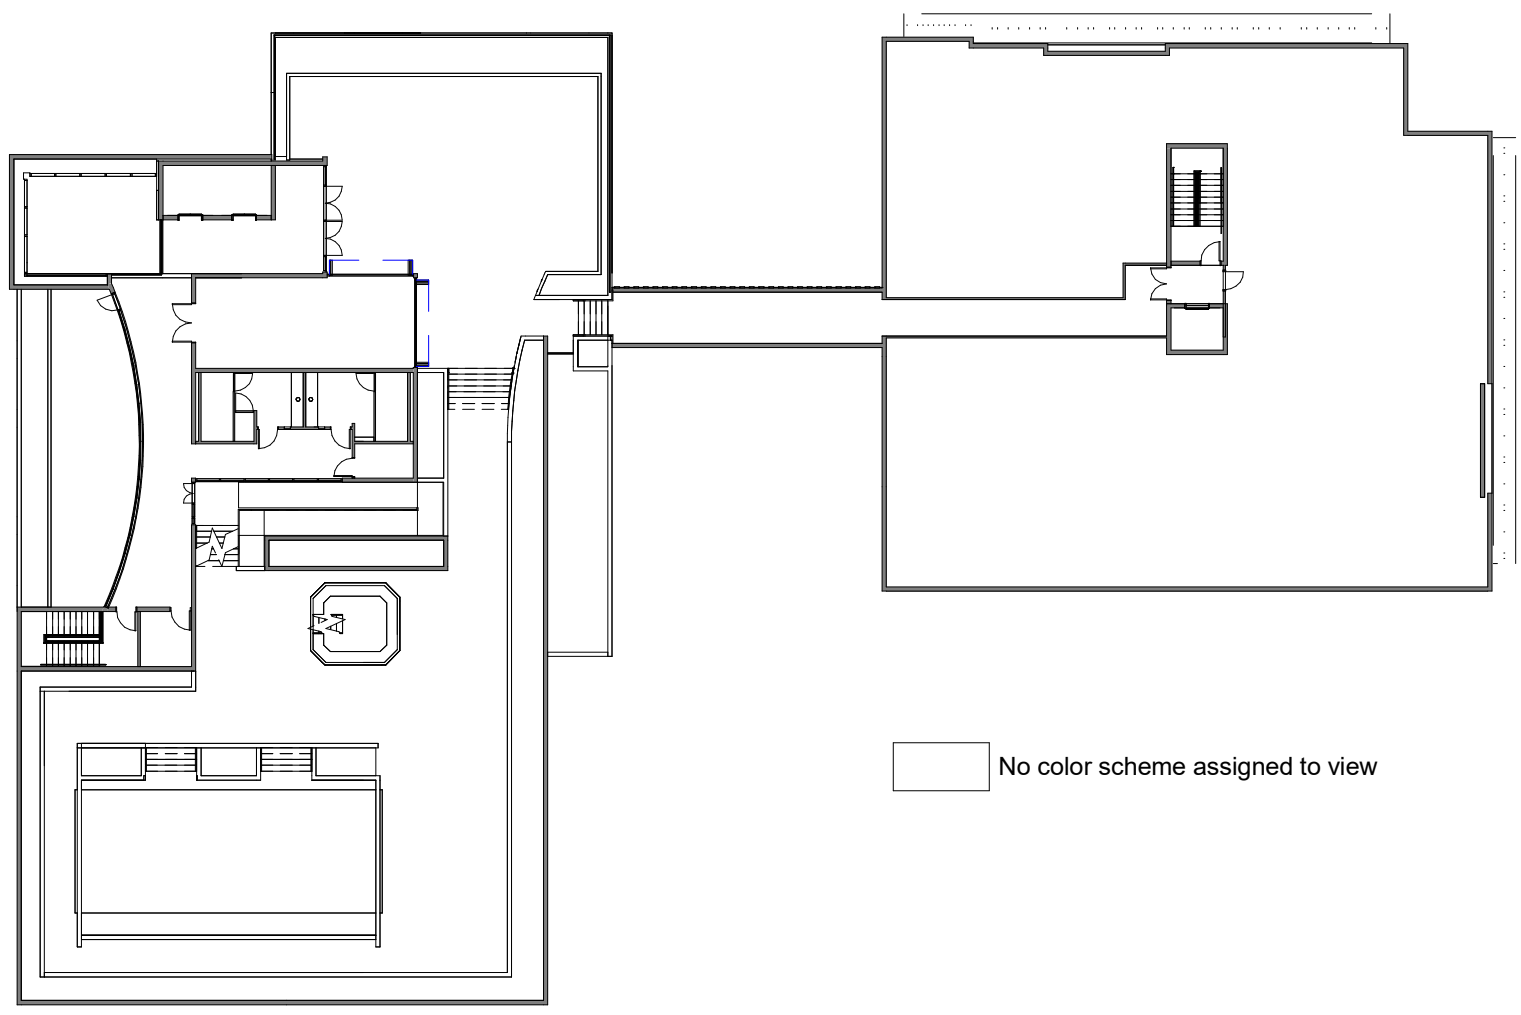

6 AREA CALCULATION - ROOFTOP AMENITIES STORY
SCALE: 1" = 30'-0"

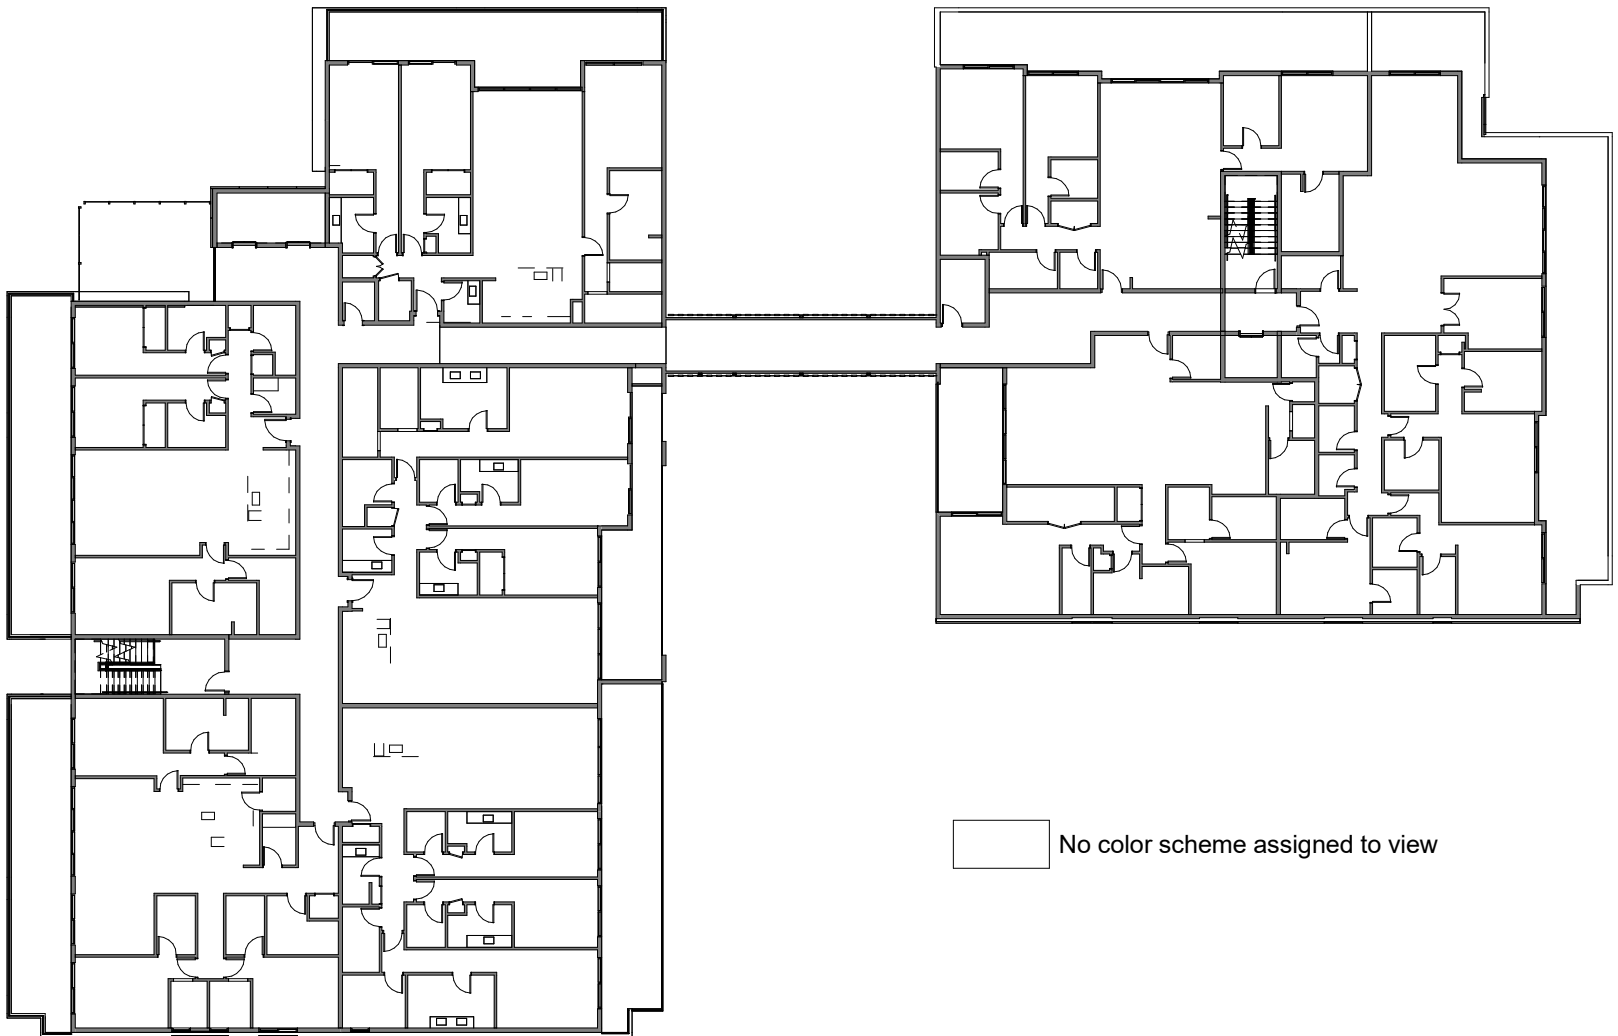


5 AREA CALCULATION - FOURTH STORY
SCALE: 1" = 30'-0"

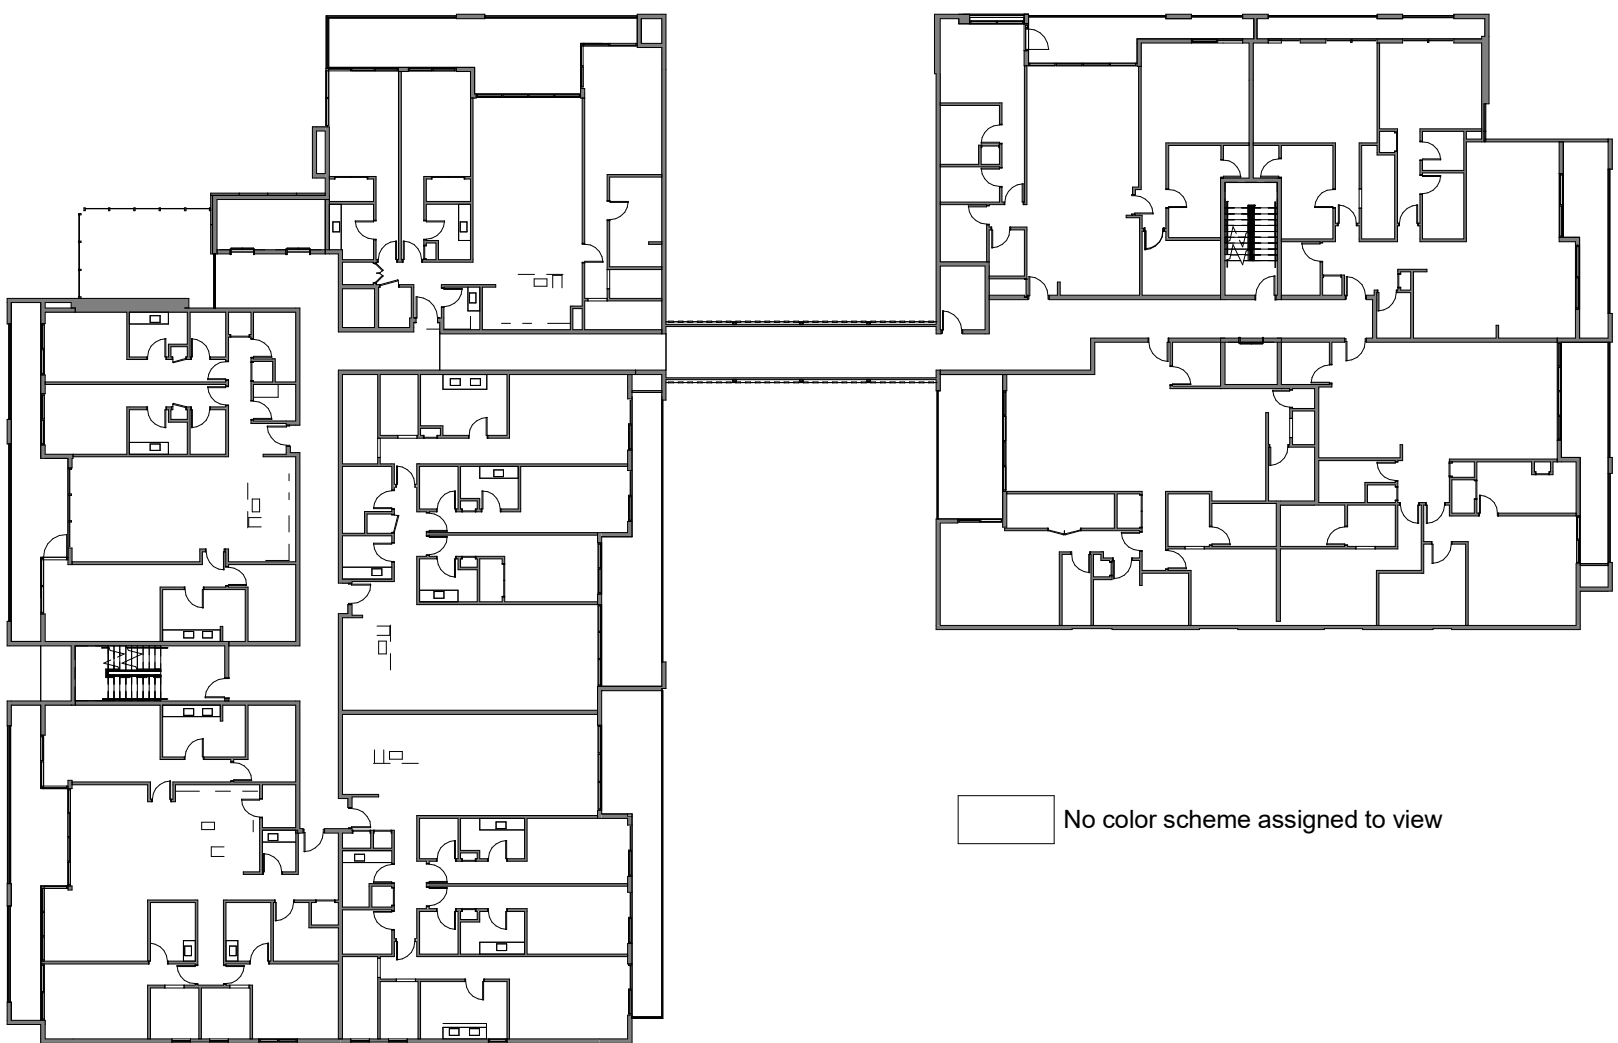


4 AREA CALCULATION - THIRD STORY
SCALE: 1" = 30'-0"



3 AREA CALCULATION - SECOND STORY
SCALE: 1" = 30'-0"

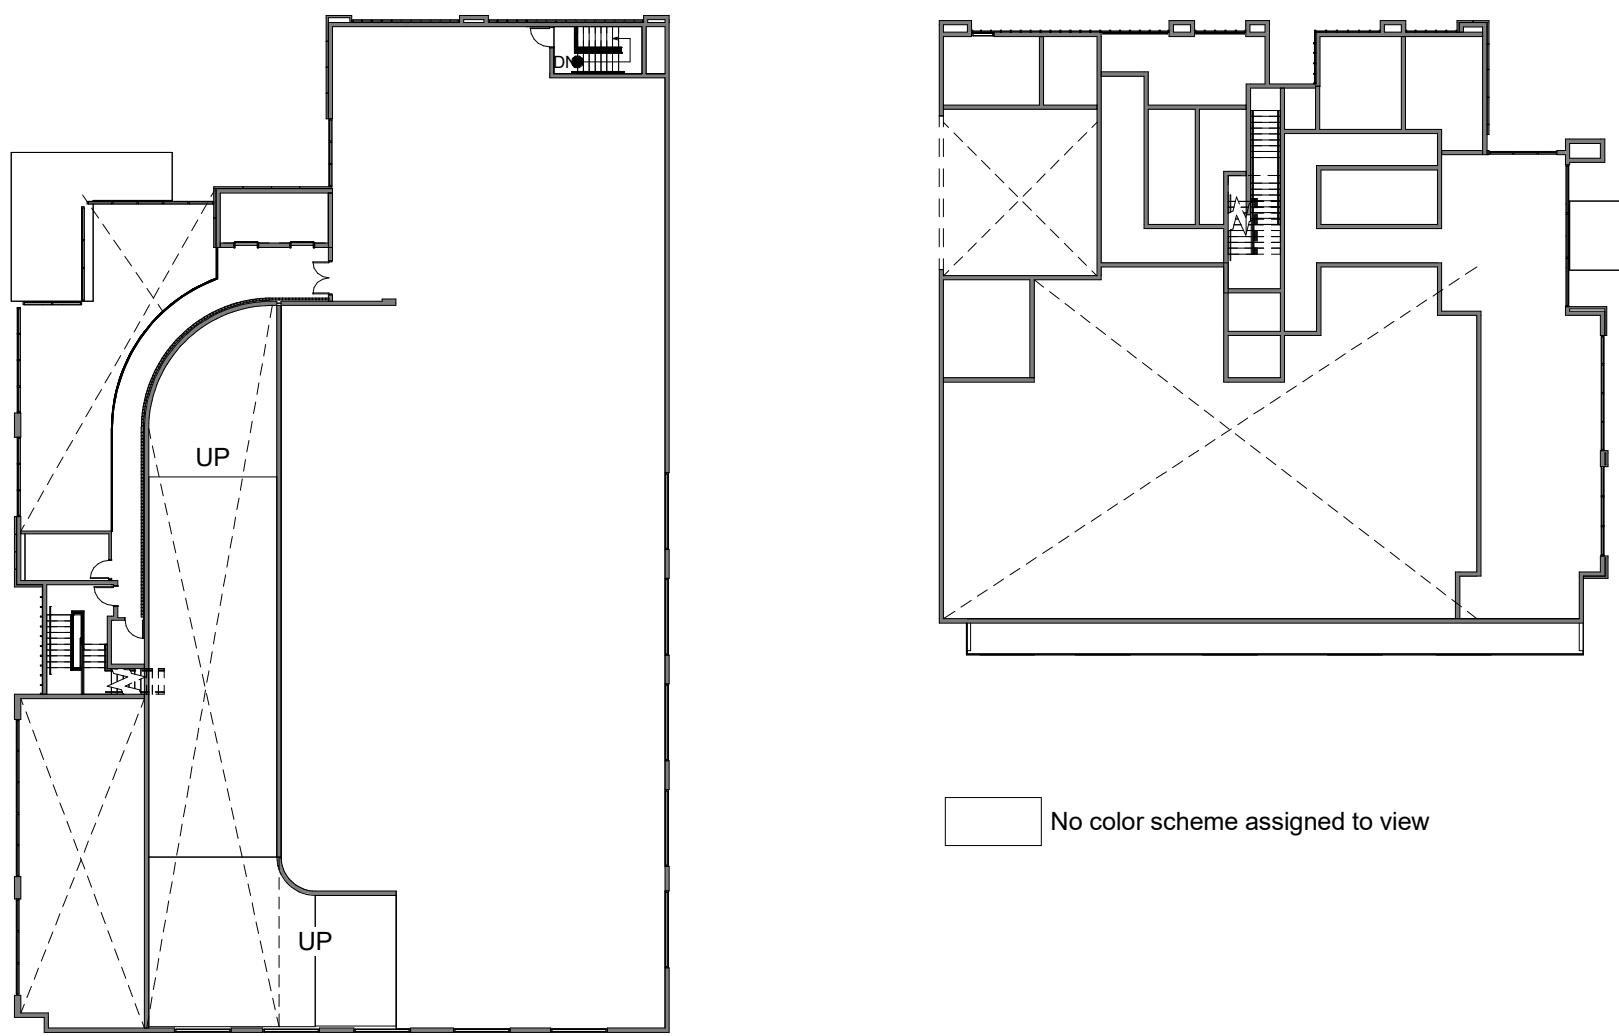

2 AREA CALCULATION - SECOND LEVEL PARKING PLAN
SCALE: 1" = 30'-0"

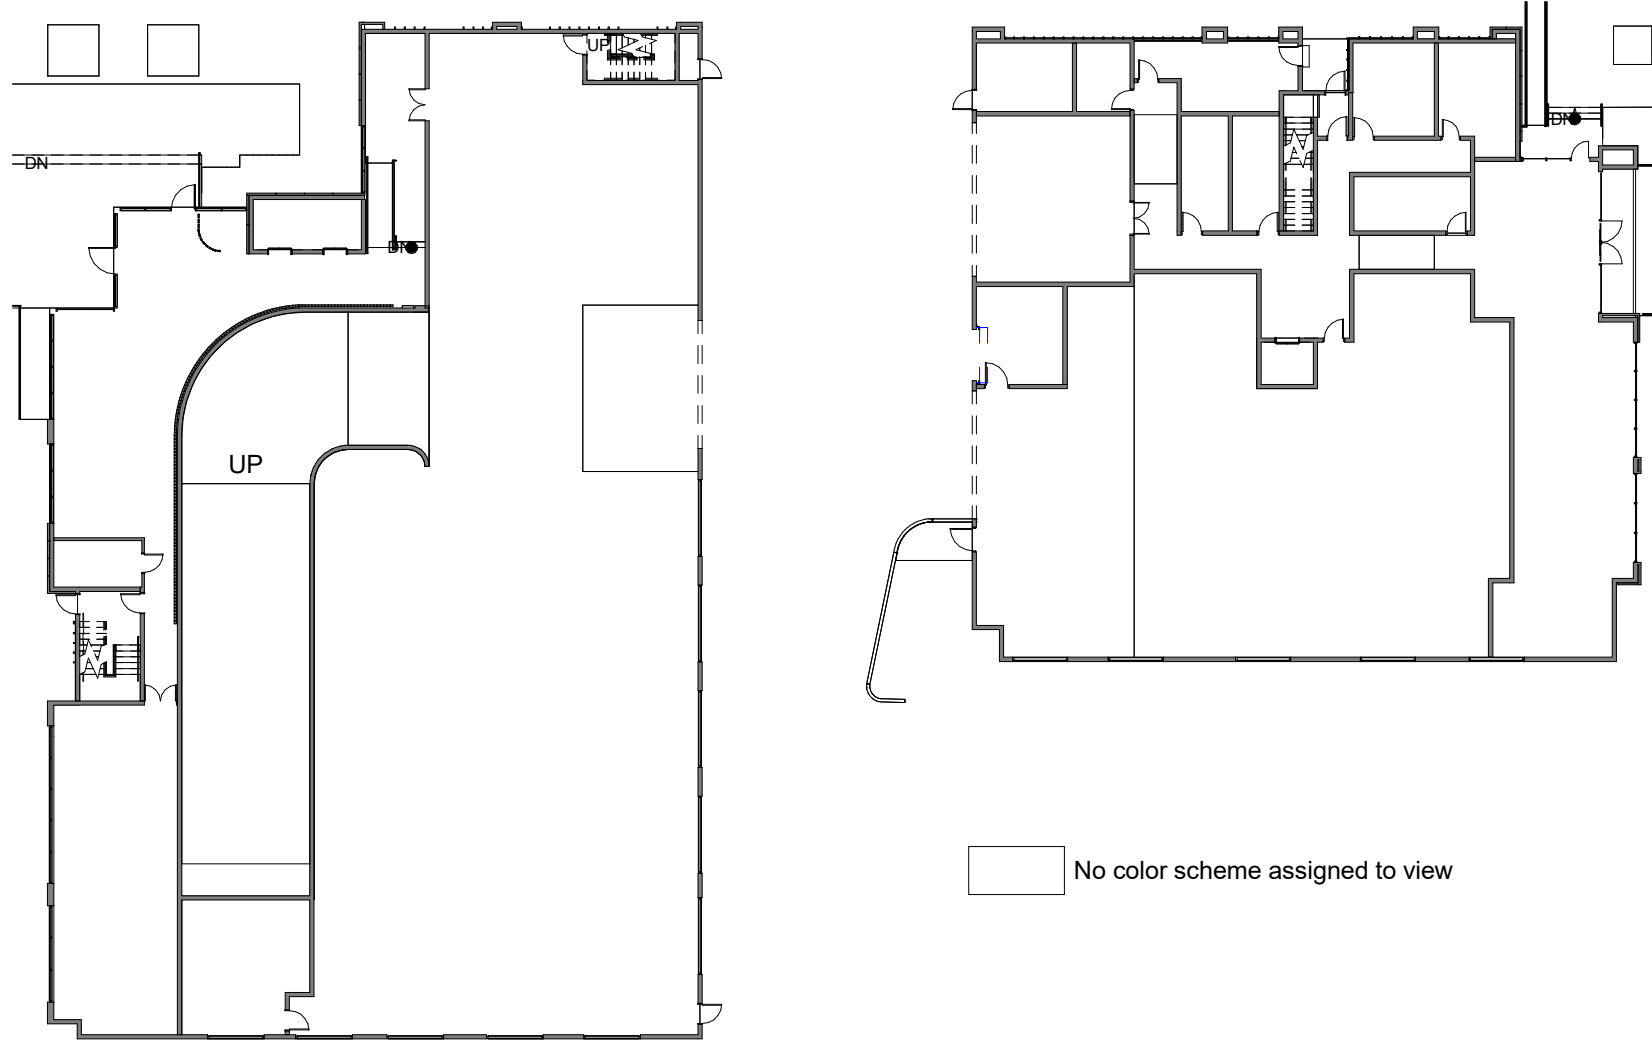

1 GROUND STORY - FLOOR PLAN
SCALE: 1" = 30'-0"

AREA CALCULATION - EXTERIOR UNDER ROOF		
AREA	AREA TYPE	AREA
SECOND STORY		
TERRACE	APARTMENTS	373 SF
TERRACE	APARTMENTS	366 SF
TERRACE	APARTMENTS	355 SF
TERRACE	APARTMENTS	320 SF
TERRACE	APARTMENTS	461 SF
		1,875 SF
SECOND STORY (BUILDING #2)		
TERRACE	APARTMENTS	200 SF
TERRACE	APARTMENTS	196 SF
TERRACE	APARTMENTS	126 SF
TERRACE	APARTMENTS	251 SF
TERRACE	APARTMENTS	238 SF
		1,012 SF
THIRD STORY		
TERRACE	APARTMENTS	329 SF
TERRACE	APARTMENTS	326 SF
TERRACE	APARTMENTS	367 SF
TERRACE	APARTMENTS	373 SF
TERRACE	APARTMENTS	484 SF
		1,880 SF
THIRD STORY (BUILDING #2)		
TERRACE	APARTMENTS	238 SF
TERRACE	APARTMENTS	251 SF
TERRACE	APARTMENTS	196 SF
TERRACE	APARTMENTS	200 SF
TERRACE	APARTMENTS	140 SF
		1,027 SF
FOURTH STORY		
TERRACE	APARTMENTS	372 SF
		372 SF
FOURTH STORY (BUILDING #2)		
TERRACE	APARTMENTS	238 SF
		238 SF
TOTAL		6,405 SF

AREA CALCULATION - EXTERIOR OPEN SKY		
AREA	AREA TYPE	AREA
FOURTH STORY		
TERRACE	APARTMENTS	527 SF
TERRACE	APARTMENTS	582 SF
TERRACE	APARTMENTS	540 SF
TERRACE	APARTMENTS	535 SF
		2,185 SF
FOURTH STORY (BUILDING #2)		
TERRACE	APARTMENTS	620 SF
TERRACE	APARTMENTS	1,043 SF
		1,663 SF
AMENITIES LEVEL		
COMMUNITY TERRACE	AMENITIES	2,215 SF
POOL AREA	AMENITIES	6,286 SF
TERRACE	AMENITIES	670 SF
BRIDGE	CIRCULATIONS	369 SF
		9,540 SF
ROOF LEVEL (BUILDING #2)		
ACCESS	CIRCULATIONS	307 SF
		307 SF
TOTAL		13,695 SF

UNITS AREA		TERRACE UNIT AREAS	
UNIT 201	2,175 SF	TERRACE UNIT 201	438 SF
UNIT 202	2,066 SF	TERRACE UNIT 202	352 SF
UNIT 203	2,293 SF	TERRACE UNIT 203	332 SF
UNIT 204	2,275 SF	TERRACE UNIT 204	385 SF
UNIT 205	2,284 SF	TERRACE UNIT 205	375 SF
UNIT 206	2,172 SF	TERRACE UNIT 206	238 SF
UNIT 207	1,971 SF	TERRACE UNIT 207	252 SF
UNIT 208	1,944 SF	TERRACE UNIT 208	339 SF
UNIT 209	1,863 SF	TERRACE UNIT 209	200 SF
UNIT 301	2,175 SF	TERRACE UNIT 301	427 SF
UNIT 302	2,068 SF	TERRACE UNIT 302	338 SF
UNIT 303	2,296 SF	TERRACE UNIT 303	325 SF
UNIT 304	2,275 SF	TERRACE UNIT 304	341 SF
UNIT 305	2,286 SF	TERRACE UNIT 305	375 SF
UNIT 306	2,108 SF	TERRACE UNIT 306	238 SF
UNIT 307	1,993 SF	TERRACE UNIT 307	225 SF
UNIT 308	1,945 SF	TERRACE UNIT 308	332 SF
UNIT 309	1,947 SF	TERRACE UNIT 309	195 SF
UNIT 401	2,089 SF	TERRACE UNIT 401	510 SF
UNIT 402	1,849 SF	TERRACE UNIT 402	544 SF
UNIT 403	2,080 SF	TERRACE UNIT 403	520 SF
UNIT 404	2,079 SF	TERRACE UNIT 404	510 SF
UNIT 405	2,286 SF	TERRACE UNIT 405	356 SF
UNIT 406	2,072 SF	TERRACE UNIT 406	238 SF
UNIT 407	2,902 SF	TERRACE UNIT 407	1,057 SF
UNIT 408	2,063 SF	TERRACE UNIT 408	683 SF
		55,557 SF	10,125 SF

AREA CALCULATIONS - INTERIOR		
GROUND STORY		
EAST BUILDING		
(13) PARKING GARAGE	4,542 SF	PARKING
BIKE ROOM	277 SF	STORAGE
CORRIDOR	685 SF	STORAGE
ELEVATOR	64 SF	CIRCULATIONS
ELEVATOR LOBBY	147 SF	CIRCULATIONS
FIRE ROOM	197 SF	STORAGE
LOADING AREA	667 SF	PARKING
LOBBY	1,589 SF	CIRCULATIONS
MAIL ROOM	173 SF	STORAGE
MECH/ELEC ROOM	105 SF	STORAGE
STAIRS 2	118 SF	CIRCULATIONS
STORAGE	751 SF	STORAGE
TRASH ROOM	232 SF	SERVICES
VESTIBULE	41 SF	CIRCULATIONS
		9,588 SF
WEST BUILDING		
(20) PARKING GARAGE	8,310 SF	PARKING
GARAGE RAMP	2,215 SF	PARKING
GYM	1,075 SF	AMENITIES
LOBBY	1,913 SF	CIRCULATIONS
MAIL PACKAGE	116 SF	SERVICES
SPRINKLER ROOM	54 SF	STORAGE
STAIRS 1	186 SF	CIRCULATIONS
STAIRS 3	120 SF	CIRCULATIONS
STORAGE	430 SF	STORAGE
		14,419 SF

SECOND STORY - PARKING PLAN		
WEST BUILDING		
(26) PARKING GARAGE	8,712 SF	PARKING
GARAGE RAMP	982 SF	PARKING
JANITOR CLOSET	43 SF	SERVICES
LOBBY	473 SF	CIRCULATIONS
STAIRS 3	123 SF	CIRCULATIONS
STORAGE	119 SF	STORAGE
		10,452 SF

SECOND STORY		
EAST BUILDING		
2-BEDROOM	7,949 SF	APARTMENTS
GALLERY	933 SF	CIRCULATIONS
STAIRS 2	162 SF	CIRCULATIONS
TRASH ROOM	84 SF	SERVICES
		9,128 SF

WEST BUILDING		
3-BEDROOM	11,094 SF	APARTMENTS
ELEVATOR	158 SF	CIRCULATIONS
GALLERY	1,004 SF	CIRCULATIONS
LOBBY	181 SF	CIRCULATIONS
STAIRS 1	270 SF	CIRCULATIONS
		12,708 SF


THIRD STORY		
EAST BUILDING		
2-BEDROOM	7,994 SF	APARTMENTS
GALLERY	902 SF	CIRCULATIONS
		8,896 SF

WEST BUILDING		
3-BEDROOM	11,100 SF	APARTMENTS
GALLERY	984 SF	CIRCULATIONS
LOBBY	200 SF	CIRCULATIONS
		12,285 SF

FOURTH STORY		
EAST BUILDING		
3-BEDROOM	7,036 SF	APARTMENTS
GALLERY	825 SF	CIRCULATIONS
		7,861 SF

WEST BUILDING		
3-BEDROOM	10,383 SF	APARTMENTS
GALLERY	984 SF	CIRCULATIONS
LOBBY	200 SF	CIRCULATIONS
		11,567 SF


AMENITIES LEVEL		
WEST BUILDING		
COMMUNITY ROOM	523 SF	AMENITIES
GALLERY	733 SF	CIRCULATIONS
JANITOR CLOSET	62 SF	SERVICES
LOBBY	310 SF	CIRCULATIONS
MEN'S RR	182 SF	SERVICES
WOMEN'S RR	179 SF	SERVICES
		1,989 SF
		98,894 SF

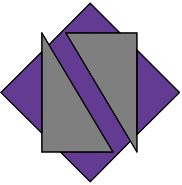

NETTA ARCHITECTS

621 NW 53rd Street, Suite 270
Boca Raton, Florida 33487
(561) 295-4500
www.nettaarchitects.com

CERTIFICATE OF AUTHENTICATION M1800001650

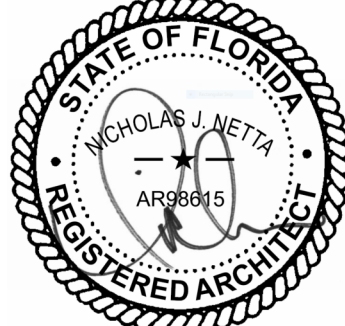

NICHOLAS J. NETTA, AIA, NCARB
FL REGISTRATION No. AR88815
FRANCISCO J. MELENDEZ, SR., AIA
FL REGISTRATION No. AR101881
WONG JIN, LEED, AIA
FL REGISTRATION No. AR102237

These drawings, or parts thereof, may not be reproduced in any form, by any method, for any purpose, without the prior written consent from NICHOLAS J. NETTA, ARCHITECT.

These drawings shall be used for the specific project location indicated within the Title Block, and shall not be used at any other location without prior consent from the ARCHITECT.

DATE OF SEAL: 11/19/2025

MULTIFAMILY RESIDENTIAL BUILDING

SITE PLAN REVIEW SET

Submissions

Revisions		
No.	DATE:	DESCRIPTION:
2	07-03-2025	TAC REVISION 2
4	10-28-2025	TAC REVISION 4

DATE:	11-01-2024
DESIGNER:	MA
MODELED:	CC
CHECKED:	MF
NETTA PROJECT #:	2221704_FL


Drawing title

AREA CALCULATIONS

Drawing no.

A060

SOUTHEAST 1ST STREET


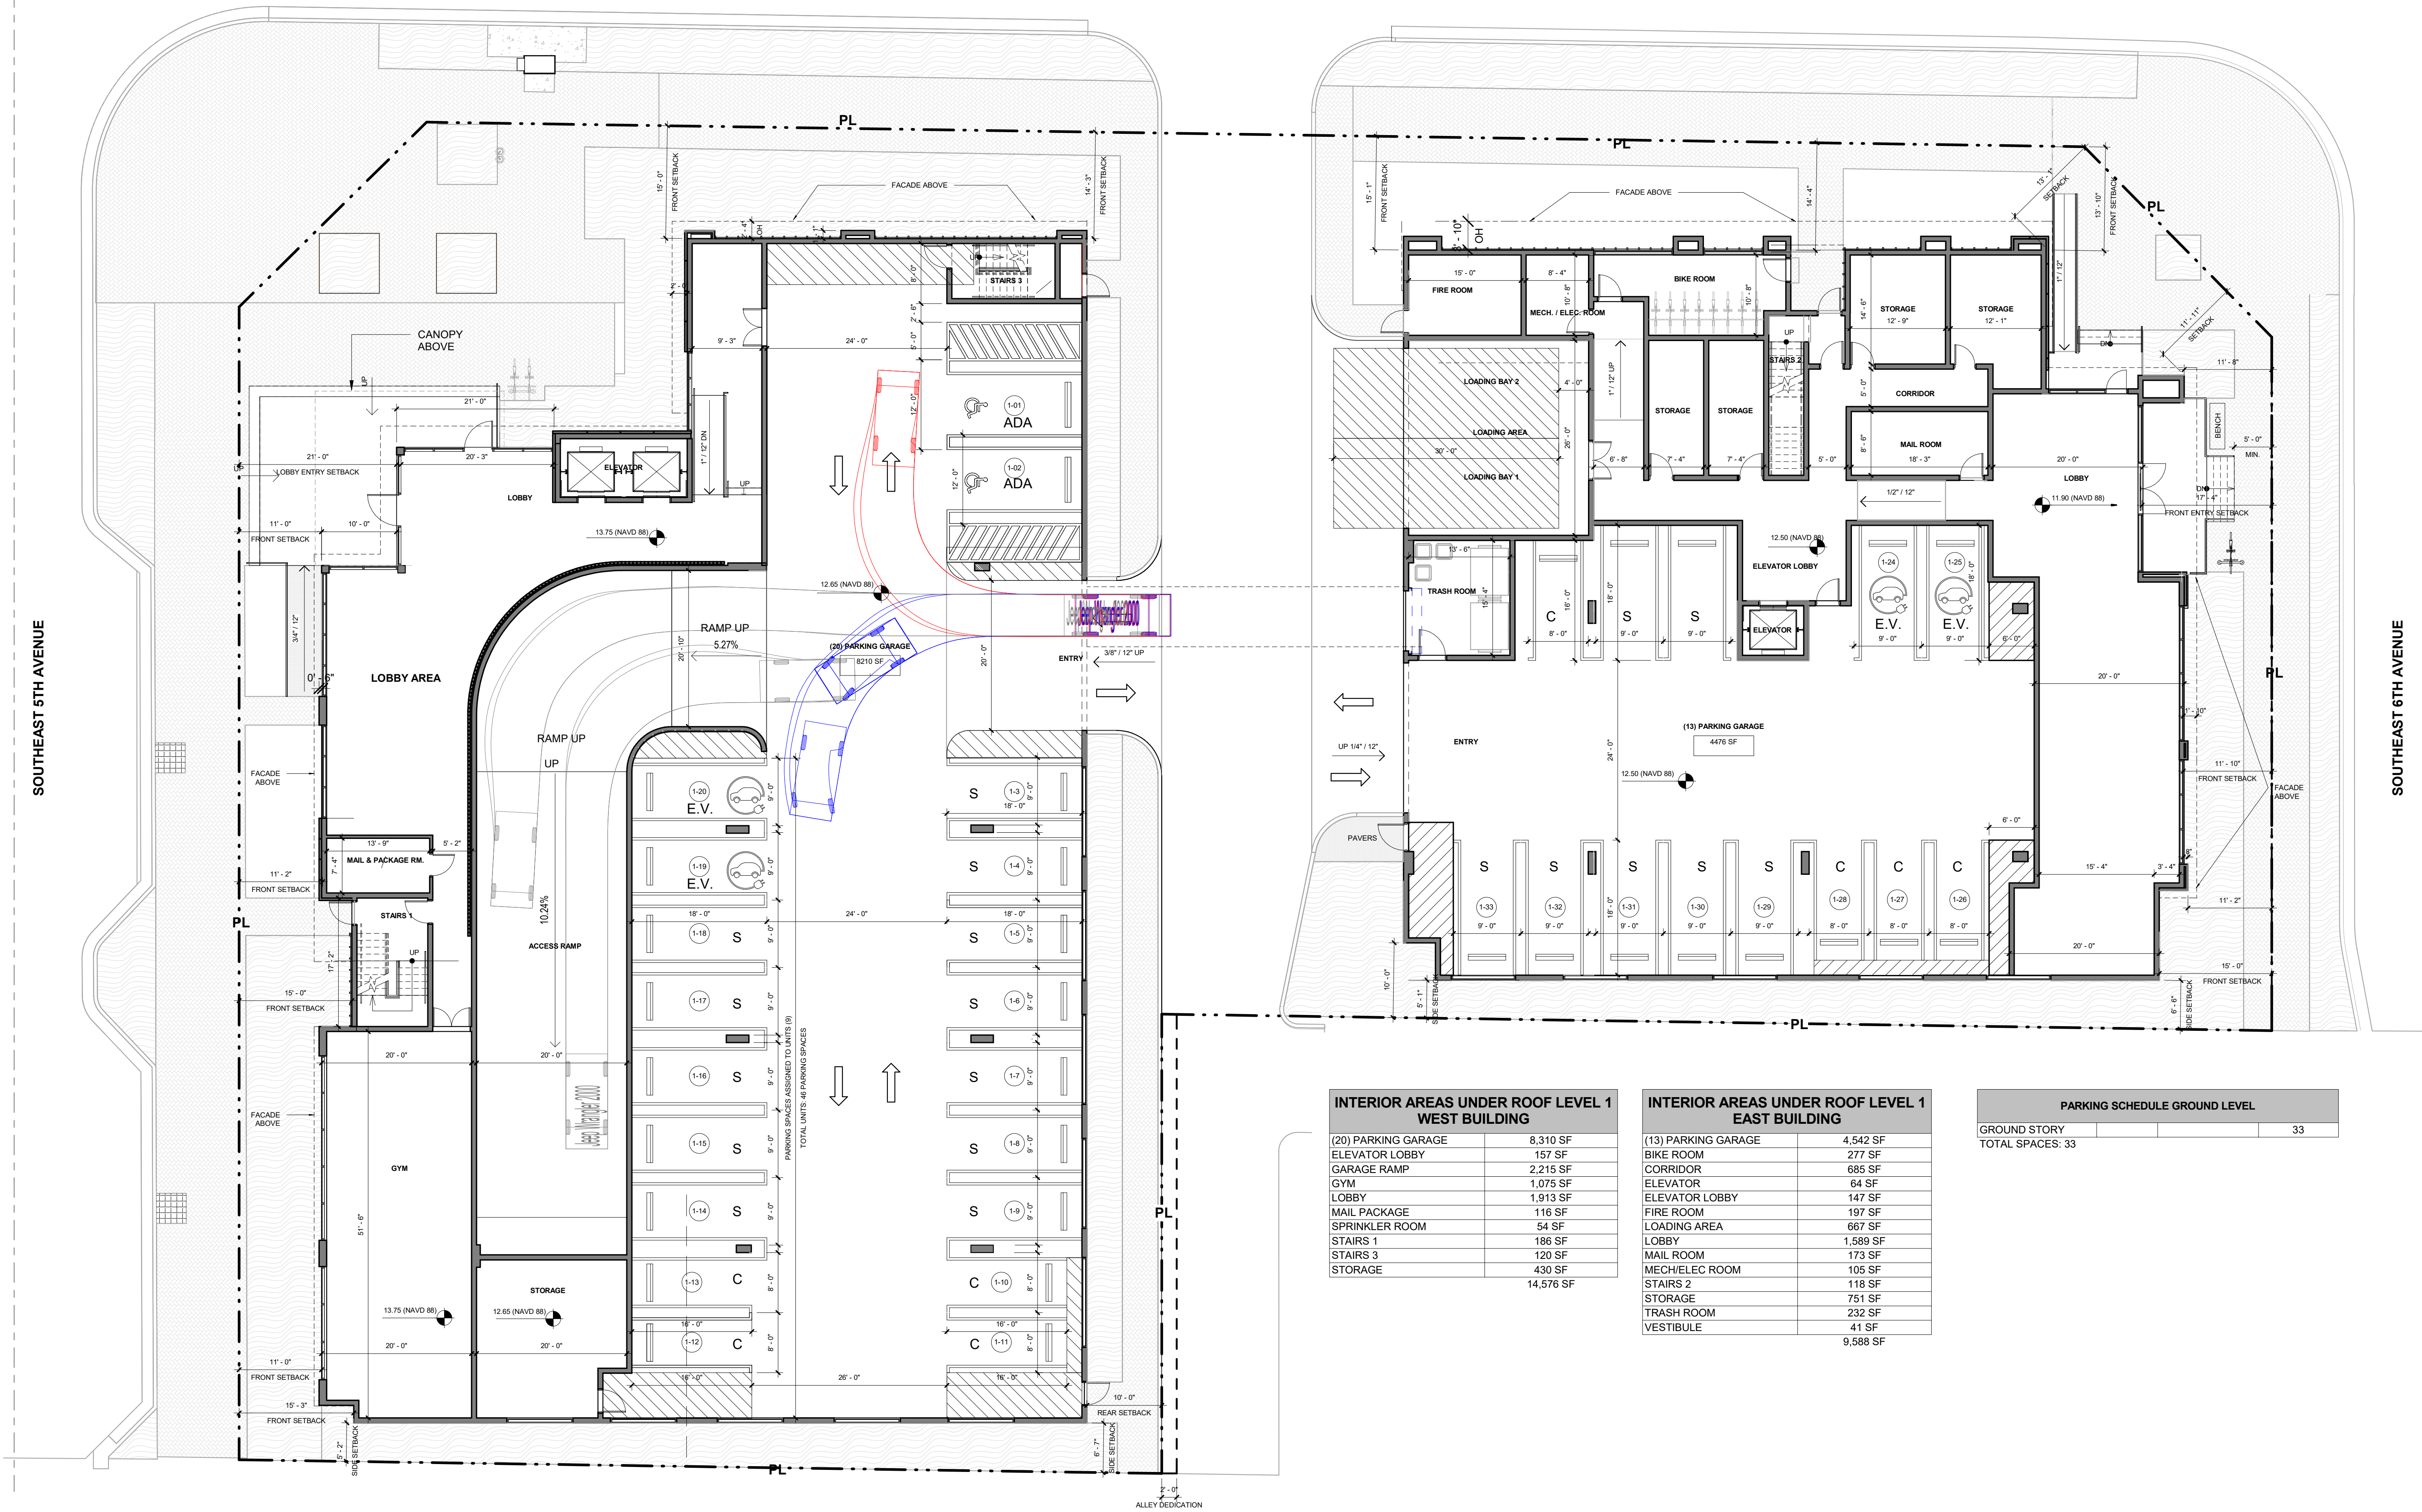


1 GROUND STORY - FLOOR PLAN
A101 SCALE: 3/32" = 1'-0"

INTERIOR AREAS UNDER ROOF LEVEL 1 WEST BUILDING	
(20) PARKING GARAGE	8,310 SF
ELEVATOR LOBBY	157 SF
GARAGE RAMP	2,215 SF
GYM	1,075 SF
LOBBY	1,913 SF
MAIL PACKAGE	116 SF
SPRINKLER ROOM	54 SF
STAIRS 1	186 SF
STAIRS 3	120 SF
STORAGE	430 SF
14,576 SF	

INTERIOR AREAS UNDER ROOF LEVEL 1 EAST BUILDING	
(13) PARKING GARAGE	4,542 SF
BIKE ROOM	277 SF
CORRIDOR	685 SF
ELEVATOR	64 SF
ELEVATOR LOBBY	147 SF
FIRE ROOM	197 SF
LOADING AREA	667 SF
LOBBY	1,589 SF
MAIL ROOM	173 SF
MECH/ELEC ROOM	105 SF
STAIRS 2	118 SF
STORAGE	751 SF
TRASH ROOM	232 SF
VESTIBULE	41 SF
9,588 SF	

PARKING SCHEDULE GROUND LEVEL	
GROUND STORY	33
TOTAL SPACES: 33	

  

NETTA ARCHITECTS
621 NW 53rd Street, Suite 270
Boca Raton, Florida 33487
(561) 295-4500
www.nettaarchitects.com
CERTIFICATE OF AUTHENTICATION M18000001650

STATE OF FLORIDA
NICHOLAS J. NETTA
REGISTERED ARCHITECT
ARCH 88615

NICHOLAS J. NETTA, AIA, NCARB
FL REGISTRATION No. AR88615
FRANCISCO J. MELENDEZ, SR., AIA
FL REGISTRATION No. AR101881
WONG JIN, LEED, AIA
FL REGISTRATION No. AR102237

These drawings, or parts thereof, may not be reproduced in any form, by any method, for any purpose, without the prior written consent from NICHOLAS J. NETTA, ARCHITECT.
These drawings shall be used for the specific project location indicated within the Title Block, and shall not be used at any other location without prior consent from the ARCHITECT.

MULTIFAMILY RESIDENTIAL BUILDING

**109 S.E. 5th AVENUE
DELRAY BEACH, 33483 FL**

SITE PLAN REVIEW SET

Submissions



Revisions		
No.	DATE:	DESCRIPTION:
1	06-13-2024	TAC REVISION
2	07-03-2025	TAC REVISION 2
3	09-19-2025	TAC REVISION 3
4	10-28-2025	TAC REVISION 4

DATE:	11-01-2024
DESIGNER:	MA
MODELED:	CC
CHECKED:	MF
NETTA PROJECT #:	2221704_FL

Drawing title

GROUND STORY - FLOOR PLAN


Drawing no.
A101

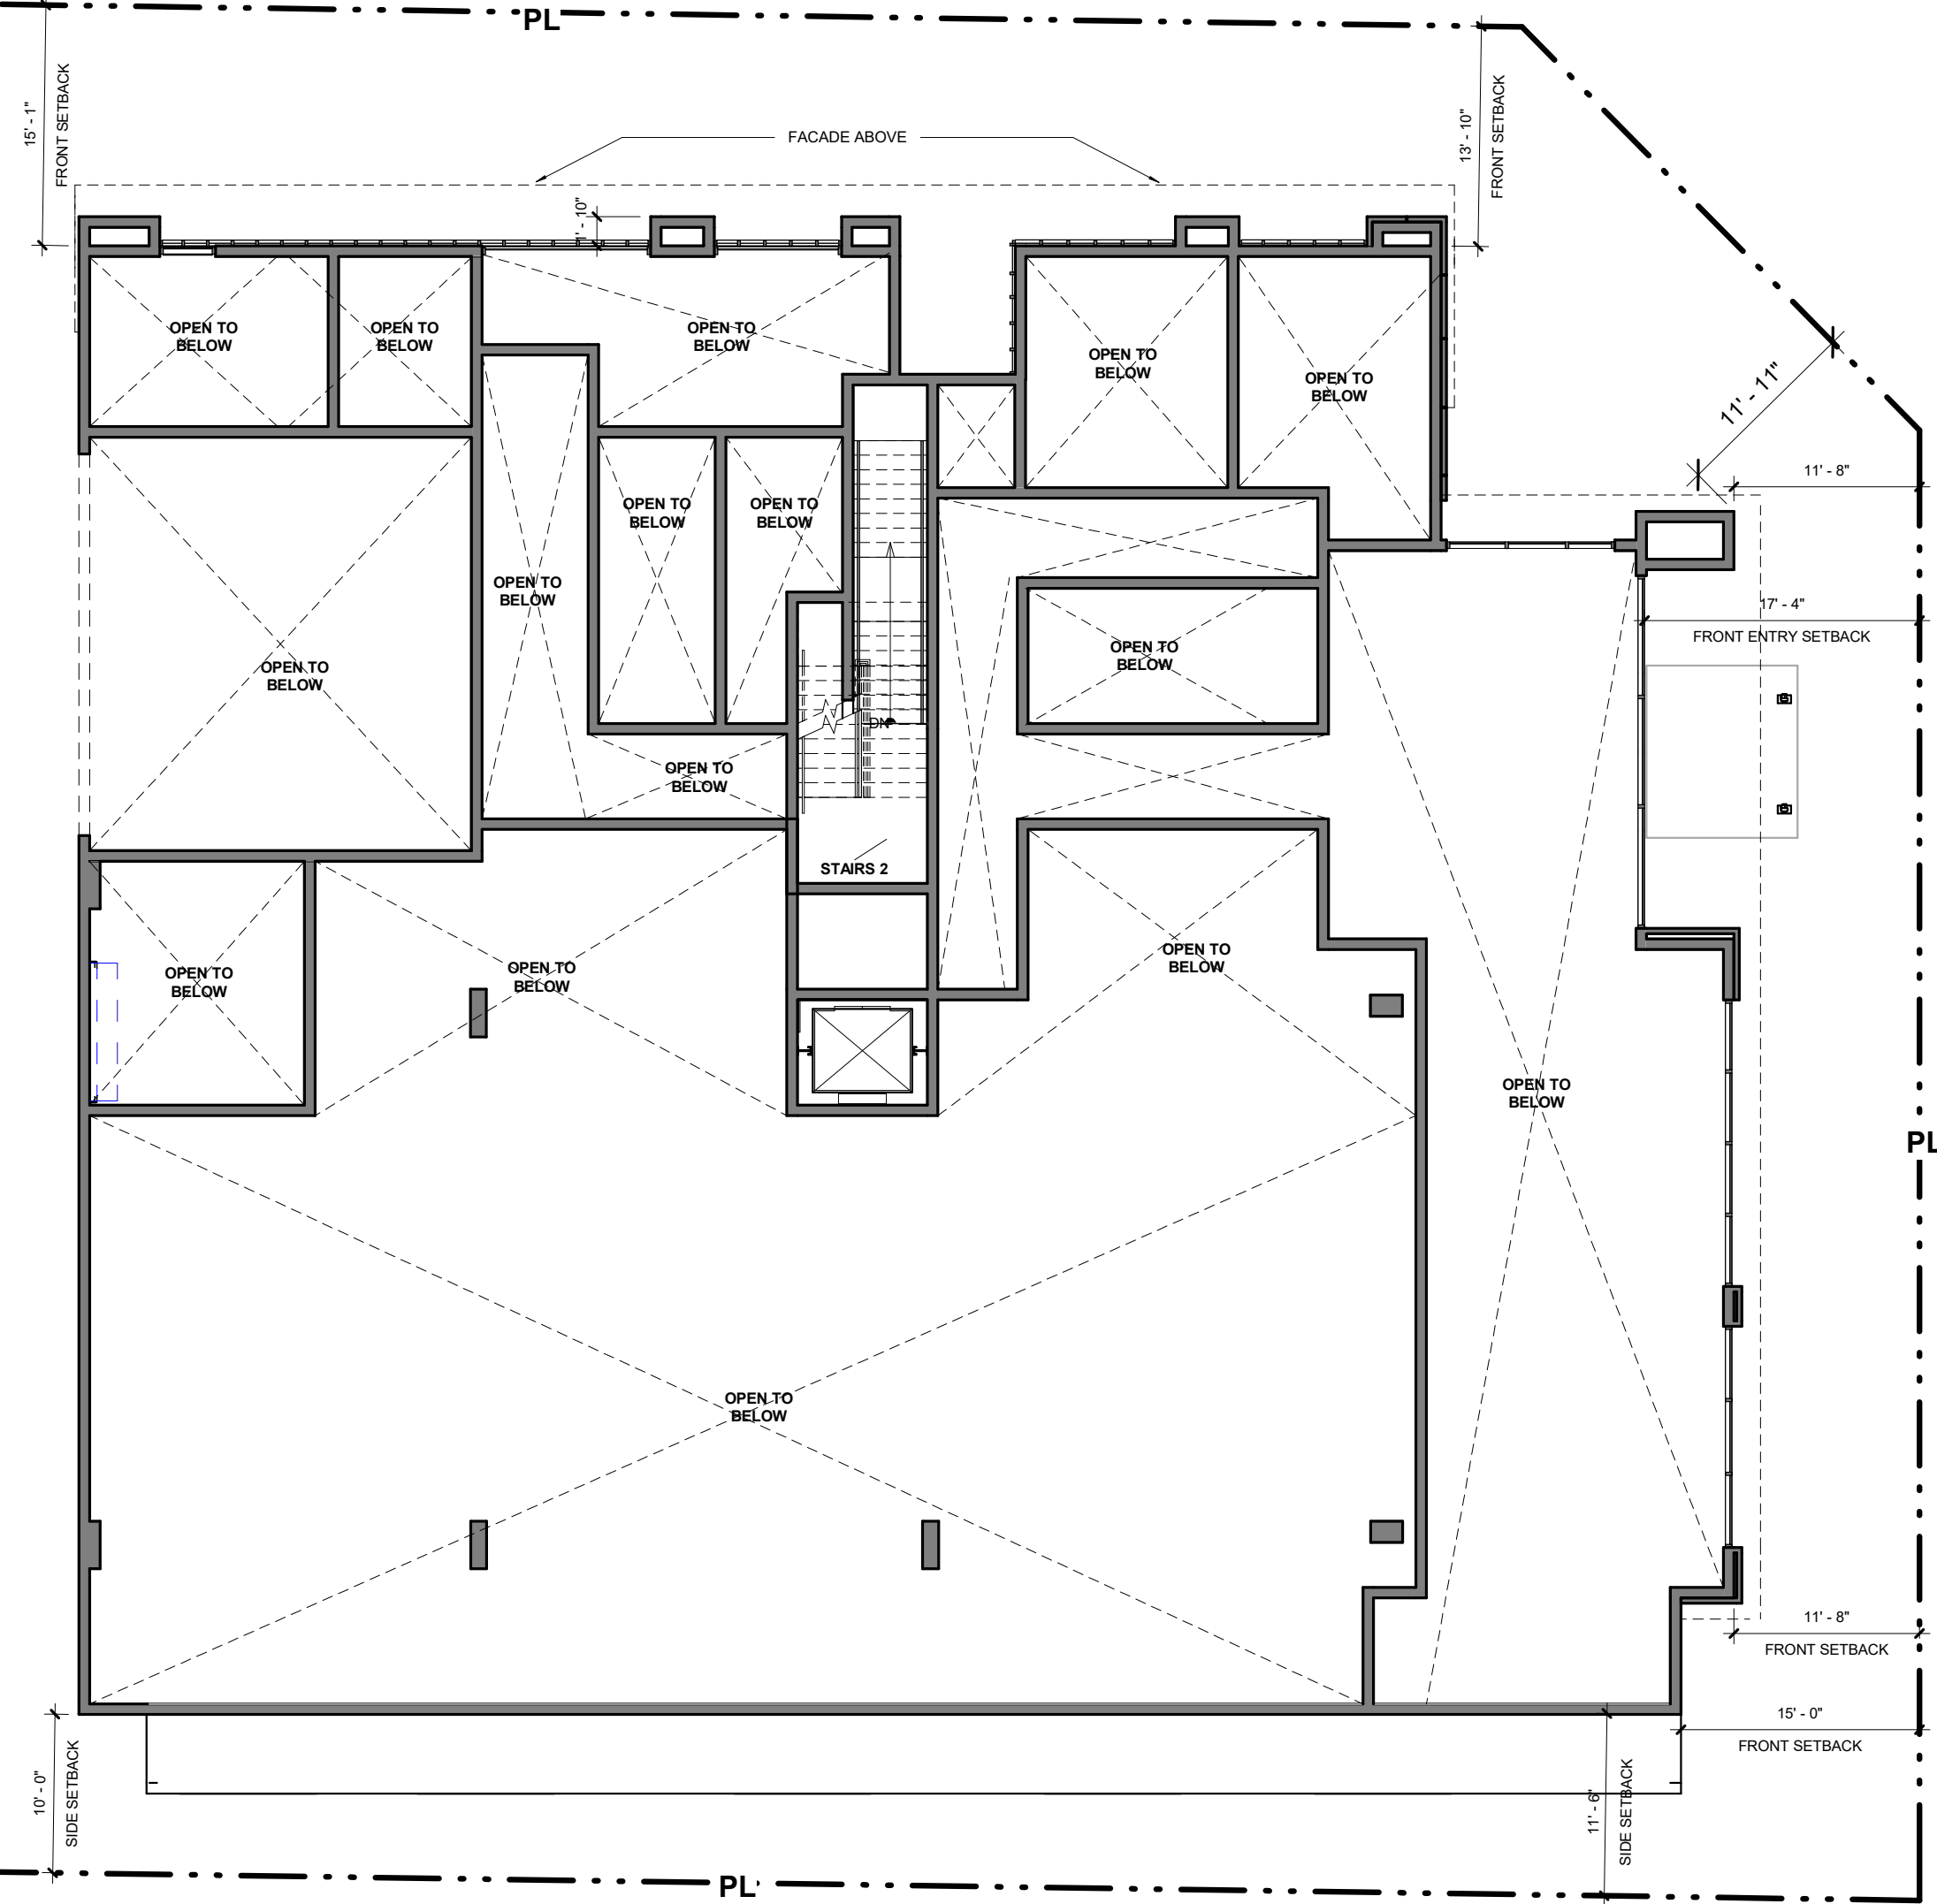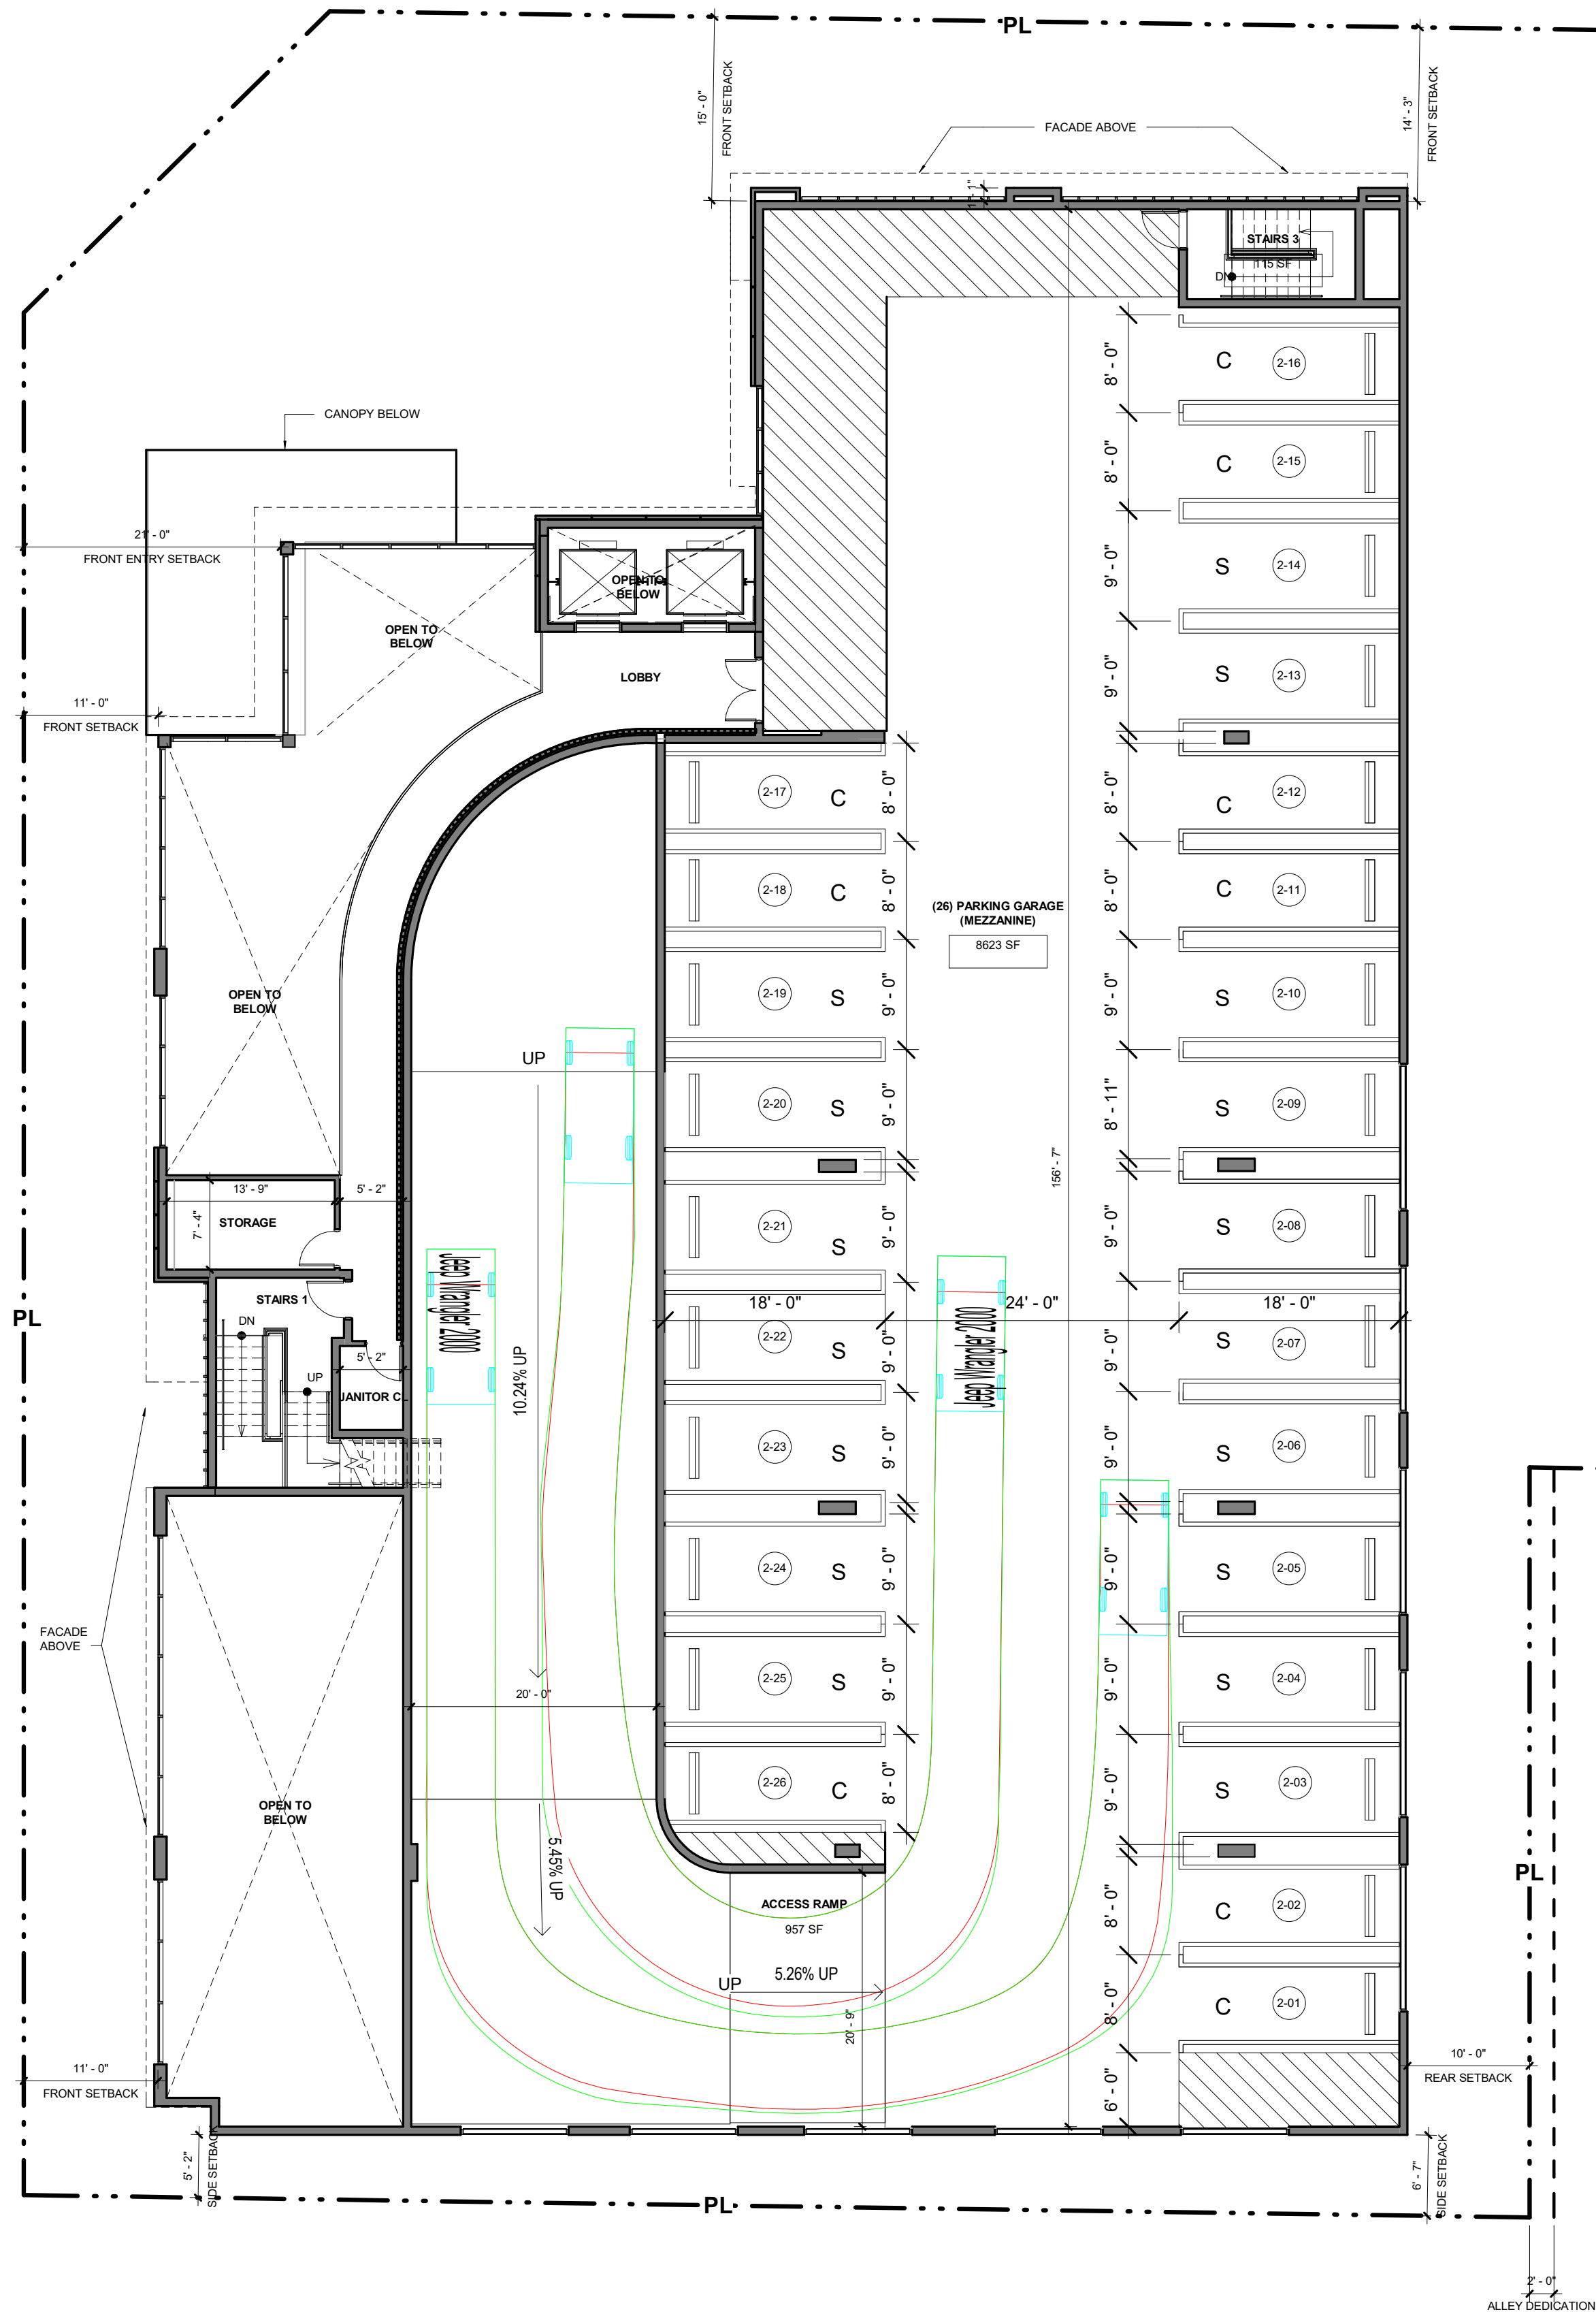


INTERIOR AREAS UNDER ROOF GARAGE LEVEL 2 WEST BUILDING	
(26) PARKING GARAGE	8,712 SF
LOBBY	473 SF
STORAGE	119 SF
JANITOR CLOSET	43 SF
GARAGE RAMP	982 SF
STAIRS 3	123 SF
	10,452 SF


PARKING SCHEDULE SECOND LEVEL PARKING	
SECOND STORY - PARKING PLAN	26
TOTAL SPACES: 26	

1 SECOND STORY - PARKING PLAN
A102 SCALE: 3/32" = 1'-0"

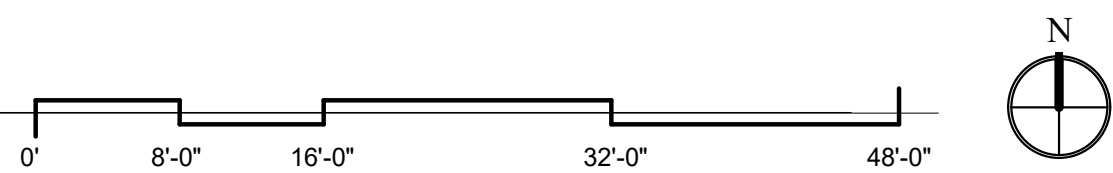

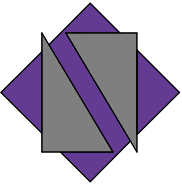

NETTA ARCHITECTS
621 NW 53rd Street, Suite 270
Boca Raton, Florida 33487
(561) 295-4500
www.nettaarchitects.com
CERTIFICATE OF AUTHENTICATION M18000001650

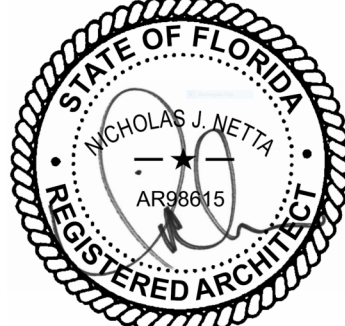

NICHOLAS J. NETTA, AIA, NCARB
FL REGISTRATION No. AR68615
FRANCISCO J. MELENDEZ, SR., AIA
FL REGISTRATION No. AR101881
HONG JIN, LEED, AIA
FL REGISTRATION No. AR102237

These drawings, or parts thereof, may not be reproduced in any form, by any method, for any purpose, without the prior written consent from NICHOLAS J. NETTA, ARCHITECT.
These drawings shall be used for the specific project location indicated within the Title Block, and shall not be used at any other location without prior consent from the ARCHITECT.

MULTIFAMILY RESIDENTIAL BUILDING

Nicholas J. Netta
Principal Architect
109 S.E. 5th Avenue
Delray Beach, FL 33483

SITE PLAN REVIEW SET

Submissions

Revisions		
No.	DATE:	DESCRIPTION:
1	06-13-2024	TAC REVISION
2	07-03-2025	TAC REVISION 2
3	09-19-2025	TAC REVISION 3
4	10-28-2025	TAC REVISION 4


DATE:	11-01-2024
DESIGNER:	MA
MODELED:	CC
CHECKED:	MF
NETTA PROJECT #:	2221704_FL

Drawing title

**SECOND STORY -
PARKING PLAN**


Drawing no.

A102

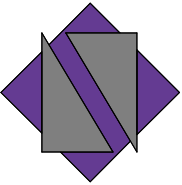


NETTA ARCHITECTS

621 NW 53rd Street, Suite 270
Boca Raton, Florida 33487
(561) 295-4500
www.nettaarchitects.com
CERTIFICATE OF AUTHENTICATION M18000001650

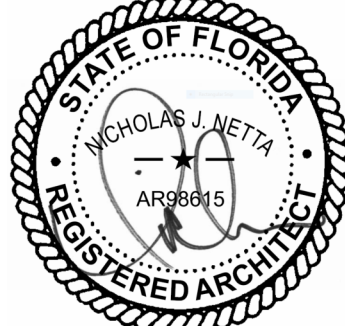

NICHOLAS J. NETTA, AIA, NCARB
FL REGISTRATION No. AR68815
FRANCISCO J. MELENDEZ, SR., AIA
FL REGISTRATION No. AR101881
HONG JIN, LEED, AIA
FL REGISTRATION No. AR102237

These drawings, or parts thereof, may not be reproduced in any form, by any method, for any purpose, without the prior written consent from NICHOLAS J. NETTA, ARCHITECT.
These drawings shall be used for the specific project location indicated within the Title Block, and shall not be used at any other location without prior consent from the ARCHITECT.

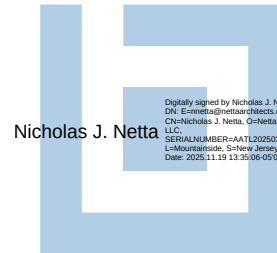

MULTIFAMILY RESIDENTIAL BUILDING

109 S.E. 5th AVENUE
DELRAY BEACH, 33483 FL

SITE PLAN REVIEW SET

Submissions

Revisions

No.	DATE:	DESCRIPTION:
1	06-13-2024	TAC REVISION
2	07-03-2025	TAC REVISION 2
3	09-19-2025	TAC REVISION 3
4	10-28-2025	TAC REVISION 4



DATE: 11-01-2024
DESIGNER: MA
MODELED: CC
CHECKED: MF
NETTA PROJECT #: 2221704_FL


Drawing title

SECOND STORY -
FLOOR PLAN

Drawing no.


A103

 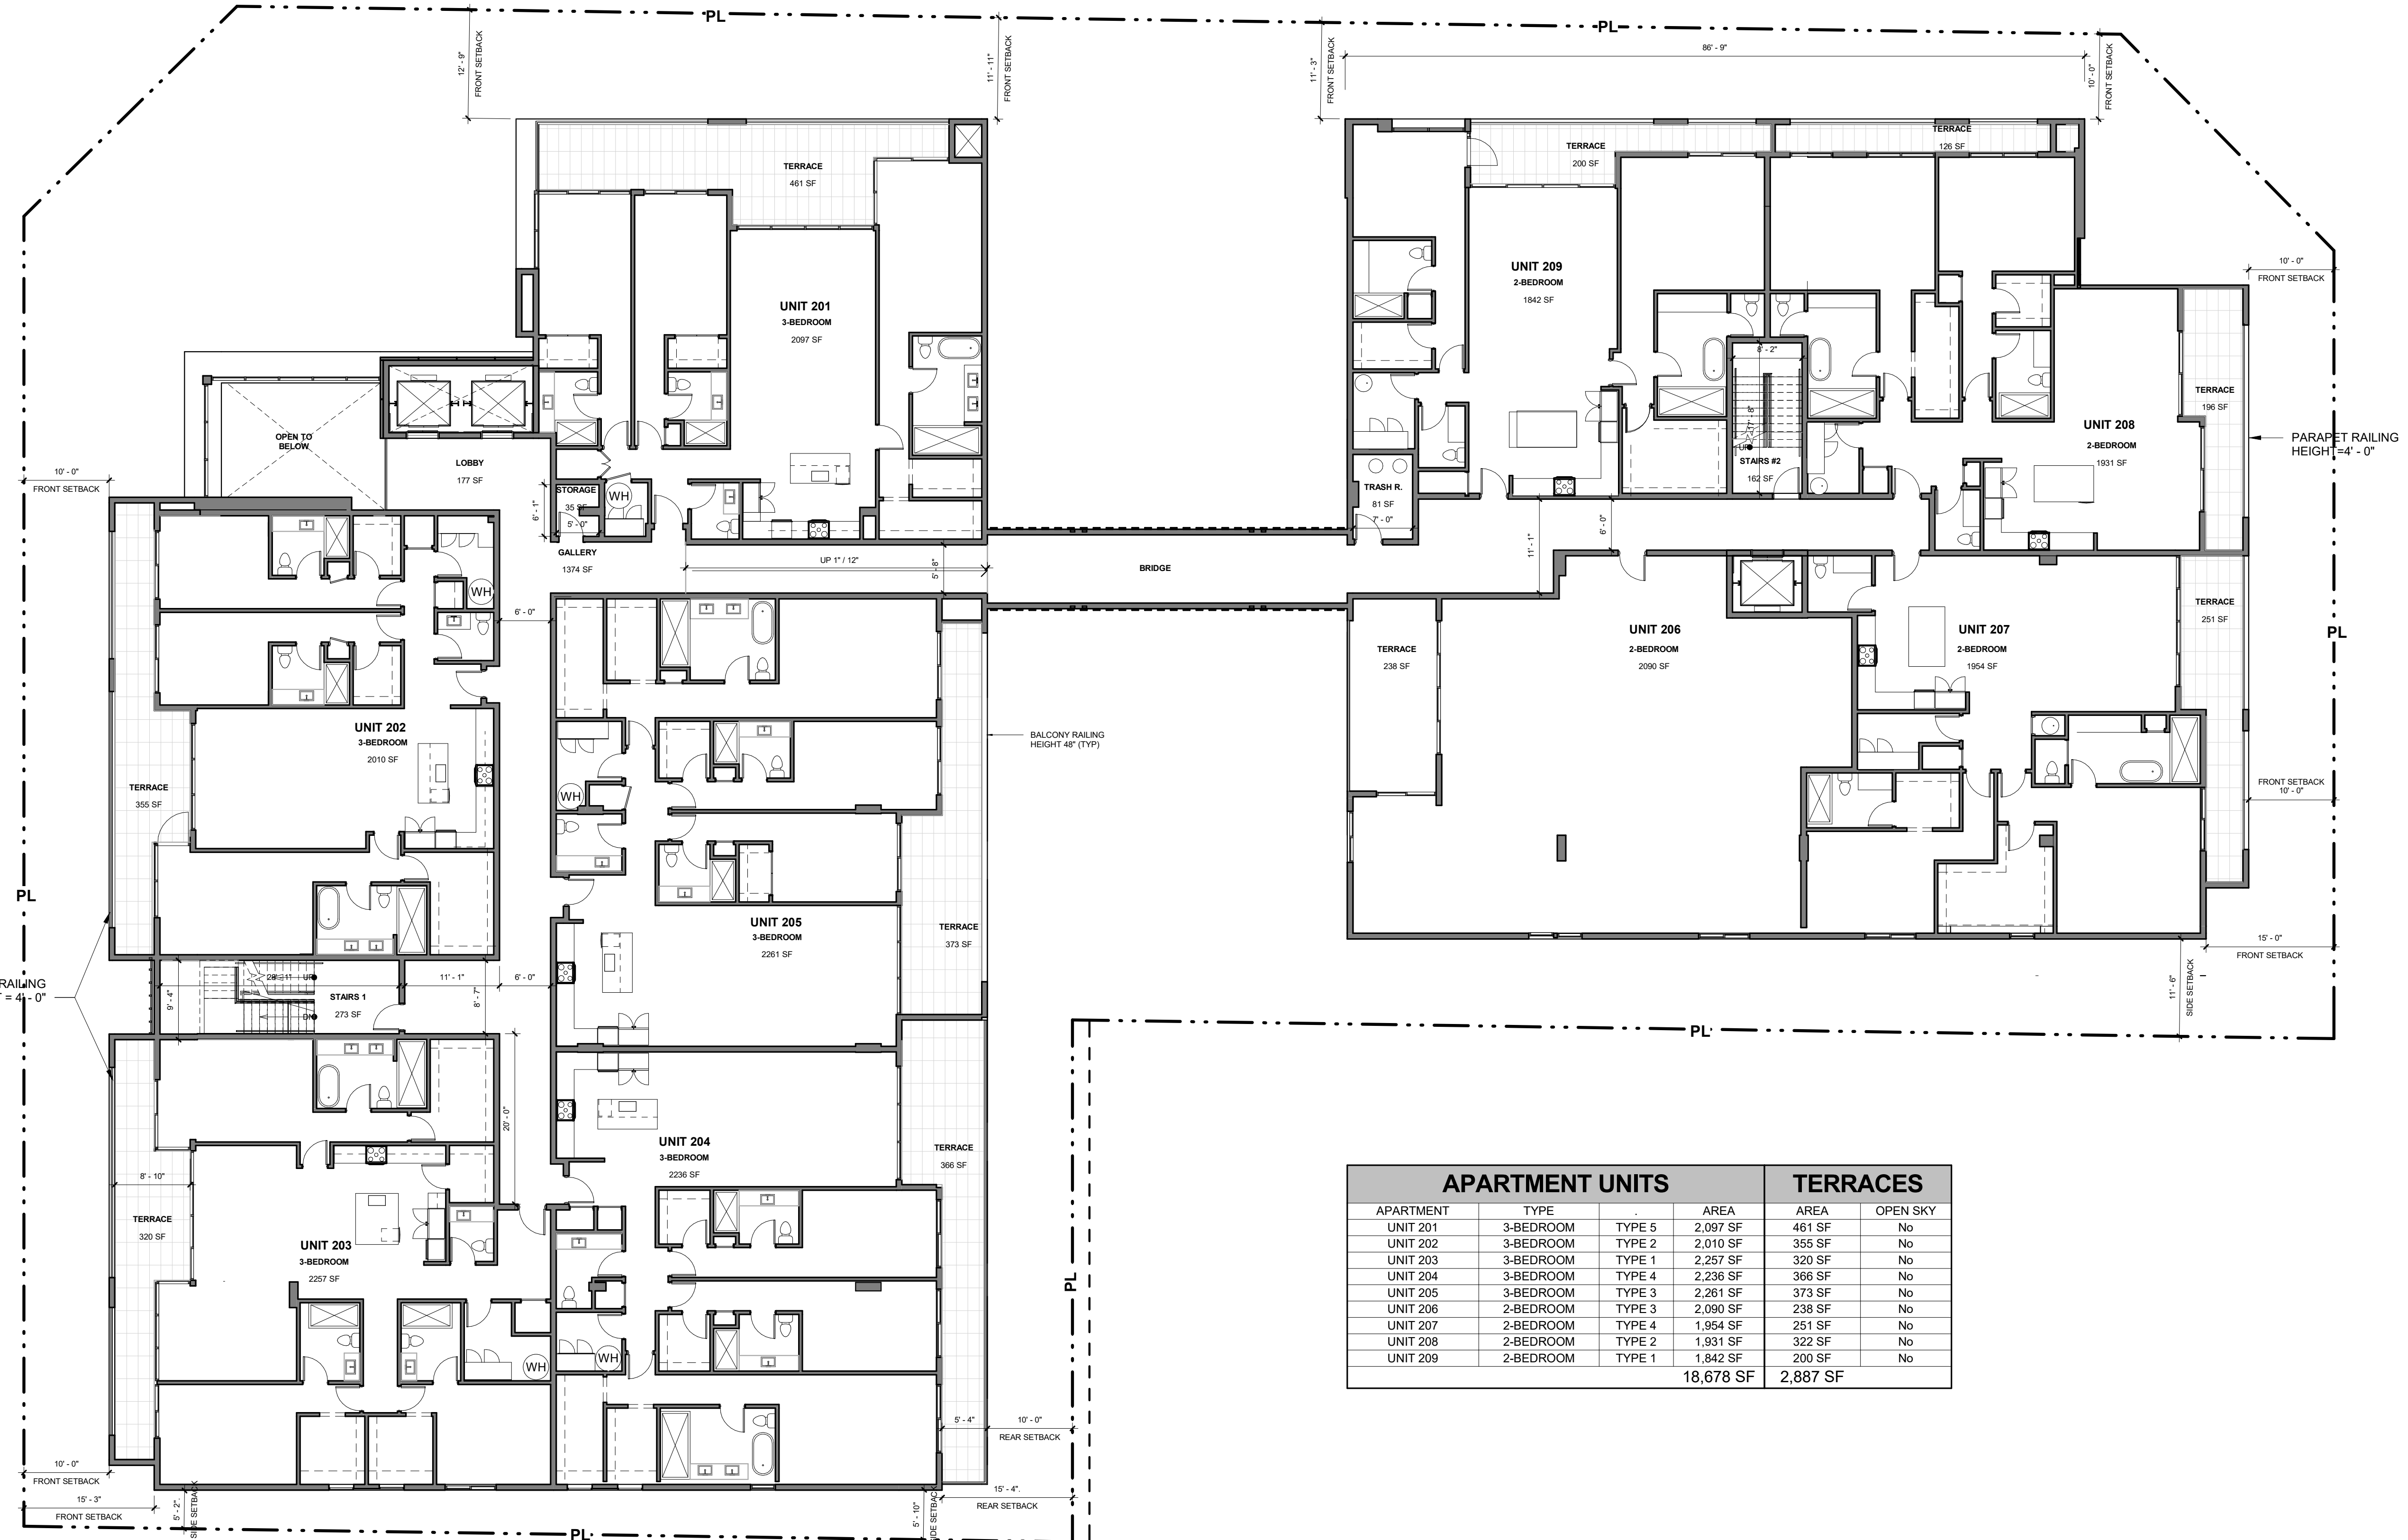


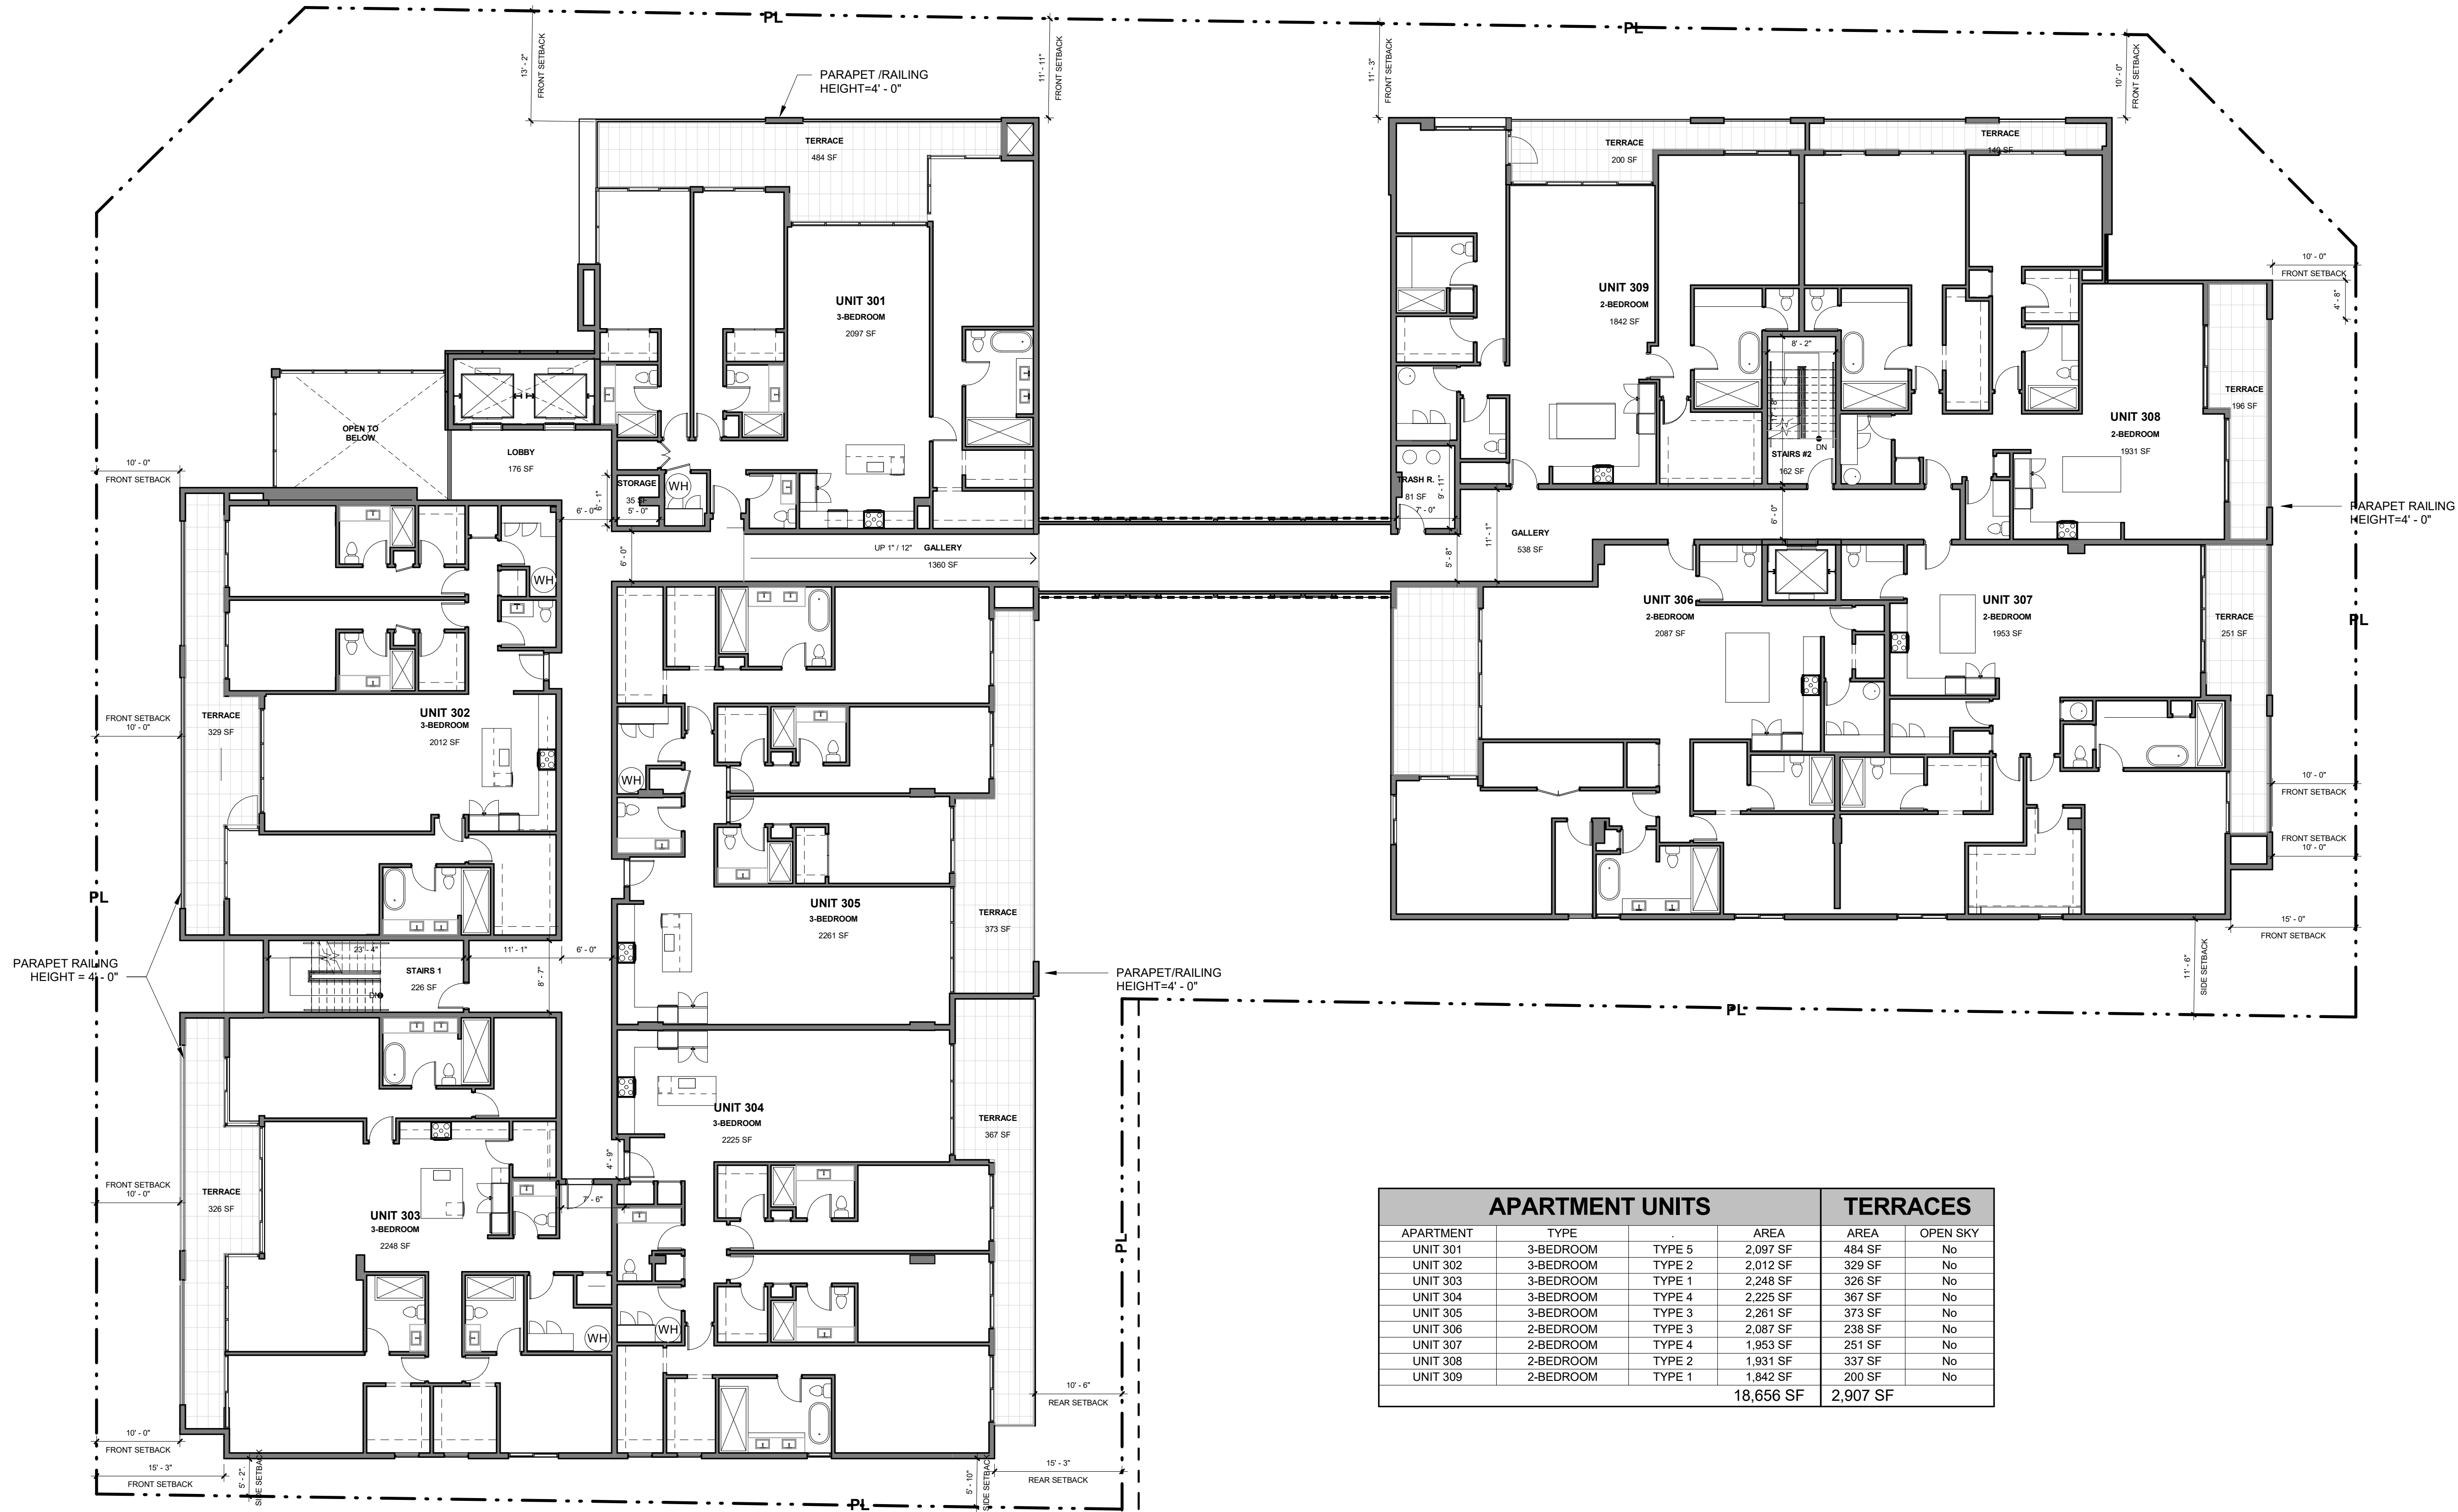


APARTMENT UNITS				TERRACES	
APARTMENT	TYPE		AREA	AREA	OPEN SKY
UNIT 301	3-BEDROOM	TYPE 5	2,097 SF	484 SF	No
UNIT 302	3-BEDROOM	TYPE 2	2,012 SF	329 SF	No
UNIT 303	3-BEDROOM	TYPE 1	2,248 SF	326 SF	No
UNIT 304	3-BEDROOM	TYPE 4	2,225 SF	367 SF	No
UNIT 305	3-BEDROOM	TYPE 3	2,261 SF	373 SF	No
UNIT 306	2-BEDROOM	TYPE 3	2,087 SF	238 SF	No
UNIT 307	2-BEDROOM	TYPE 4	1,953 SF	251 SF	No
UNIT 308	2-BEDROOM	TYPE 2	1,931 SF	337 SF	No
UNIT 309	2-BEDROOM	TYPE 1	1,842 SF	200 SF	No
			18,656 SF	2,907 SF	

1 THIRD STORY
A104 SCALE: 3/32" = 1'-0"

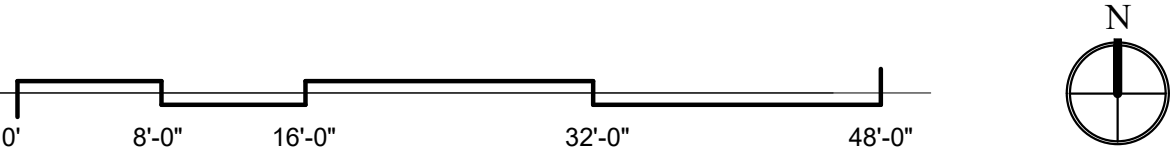

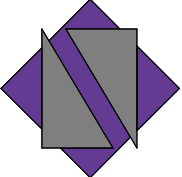

NETTA ARCHITECTS
621 NW 53rd Street, Suite 270
Boca Raton, Florida 33487
(561) 295-4500
www.nettaarchitects.com
CERTIFICATE OF AUTHENTICATION M1800001650

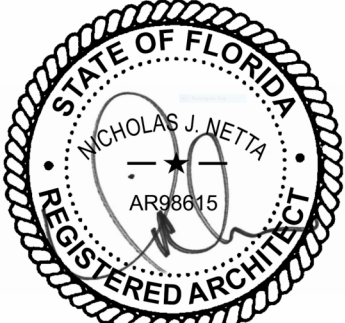

NICHOLAS J. NETTA, AIA, NCARB
FL REGISTRATION No. AR88615
FRANCISCO J. MELENDEZ, SR., AIA
FL REGISTRATION No. AR101881
HONG JIN, LEED, AIA
FL REGISTRATION No. AR102237

These drawings, or parts thereof, may not be reproduced in any form, by any method, for any purpose, without the prior written consent from NICHOLAS J. NETTA, ARCHITECT.

These drawings shall be used for the specific project location indicated within the Title Block, and shall not be used at any other location without prior consent from the ARCHITECT.

MULTIFAMILY RESIDENTIAL BUILDING

Nicholas J. Netta

109 S.E. 5th AVENUE
DELRAY BEACH, 33483 FL

SITE PLAN REVIEW SET

Submissions

Revisions


No.	DATE:	DESCRIPTION:
1	06-13-2024	TAC REVISION
2	07-03-2025	TAC REVISION 2
3	09-19-2025	TAC REVISION 3
4	10-28-2025	TAC REVISION 4

DATE: 11-01-2024
DESIGNER: MA
MODELED: CC
CHECKED: MF
NETTA PROJECT #: 2221704_FL

Drawing title


THIRD STORY -
FLOOR PLAN


Drawing no.
A104

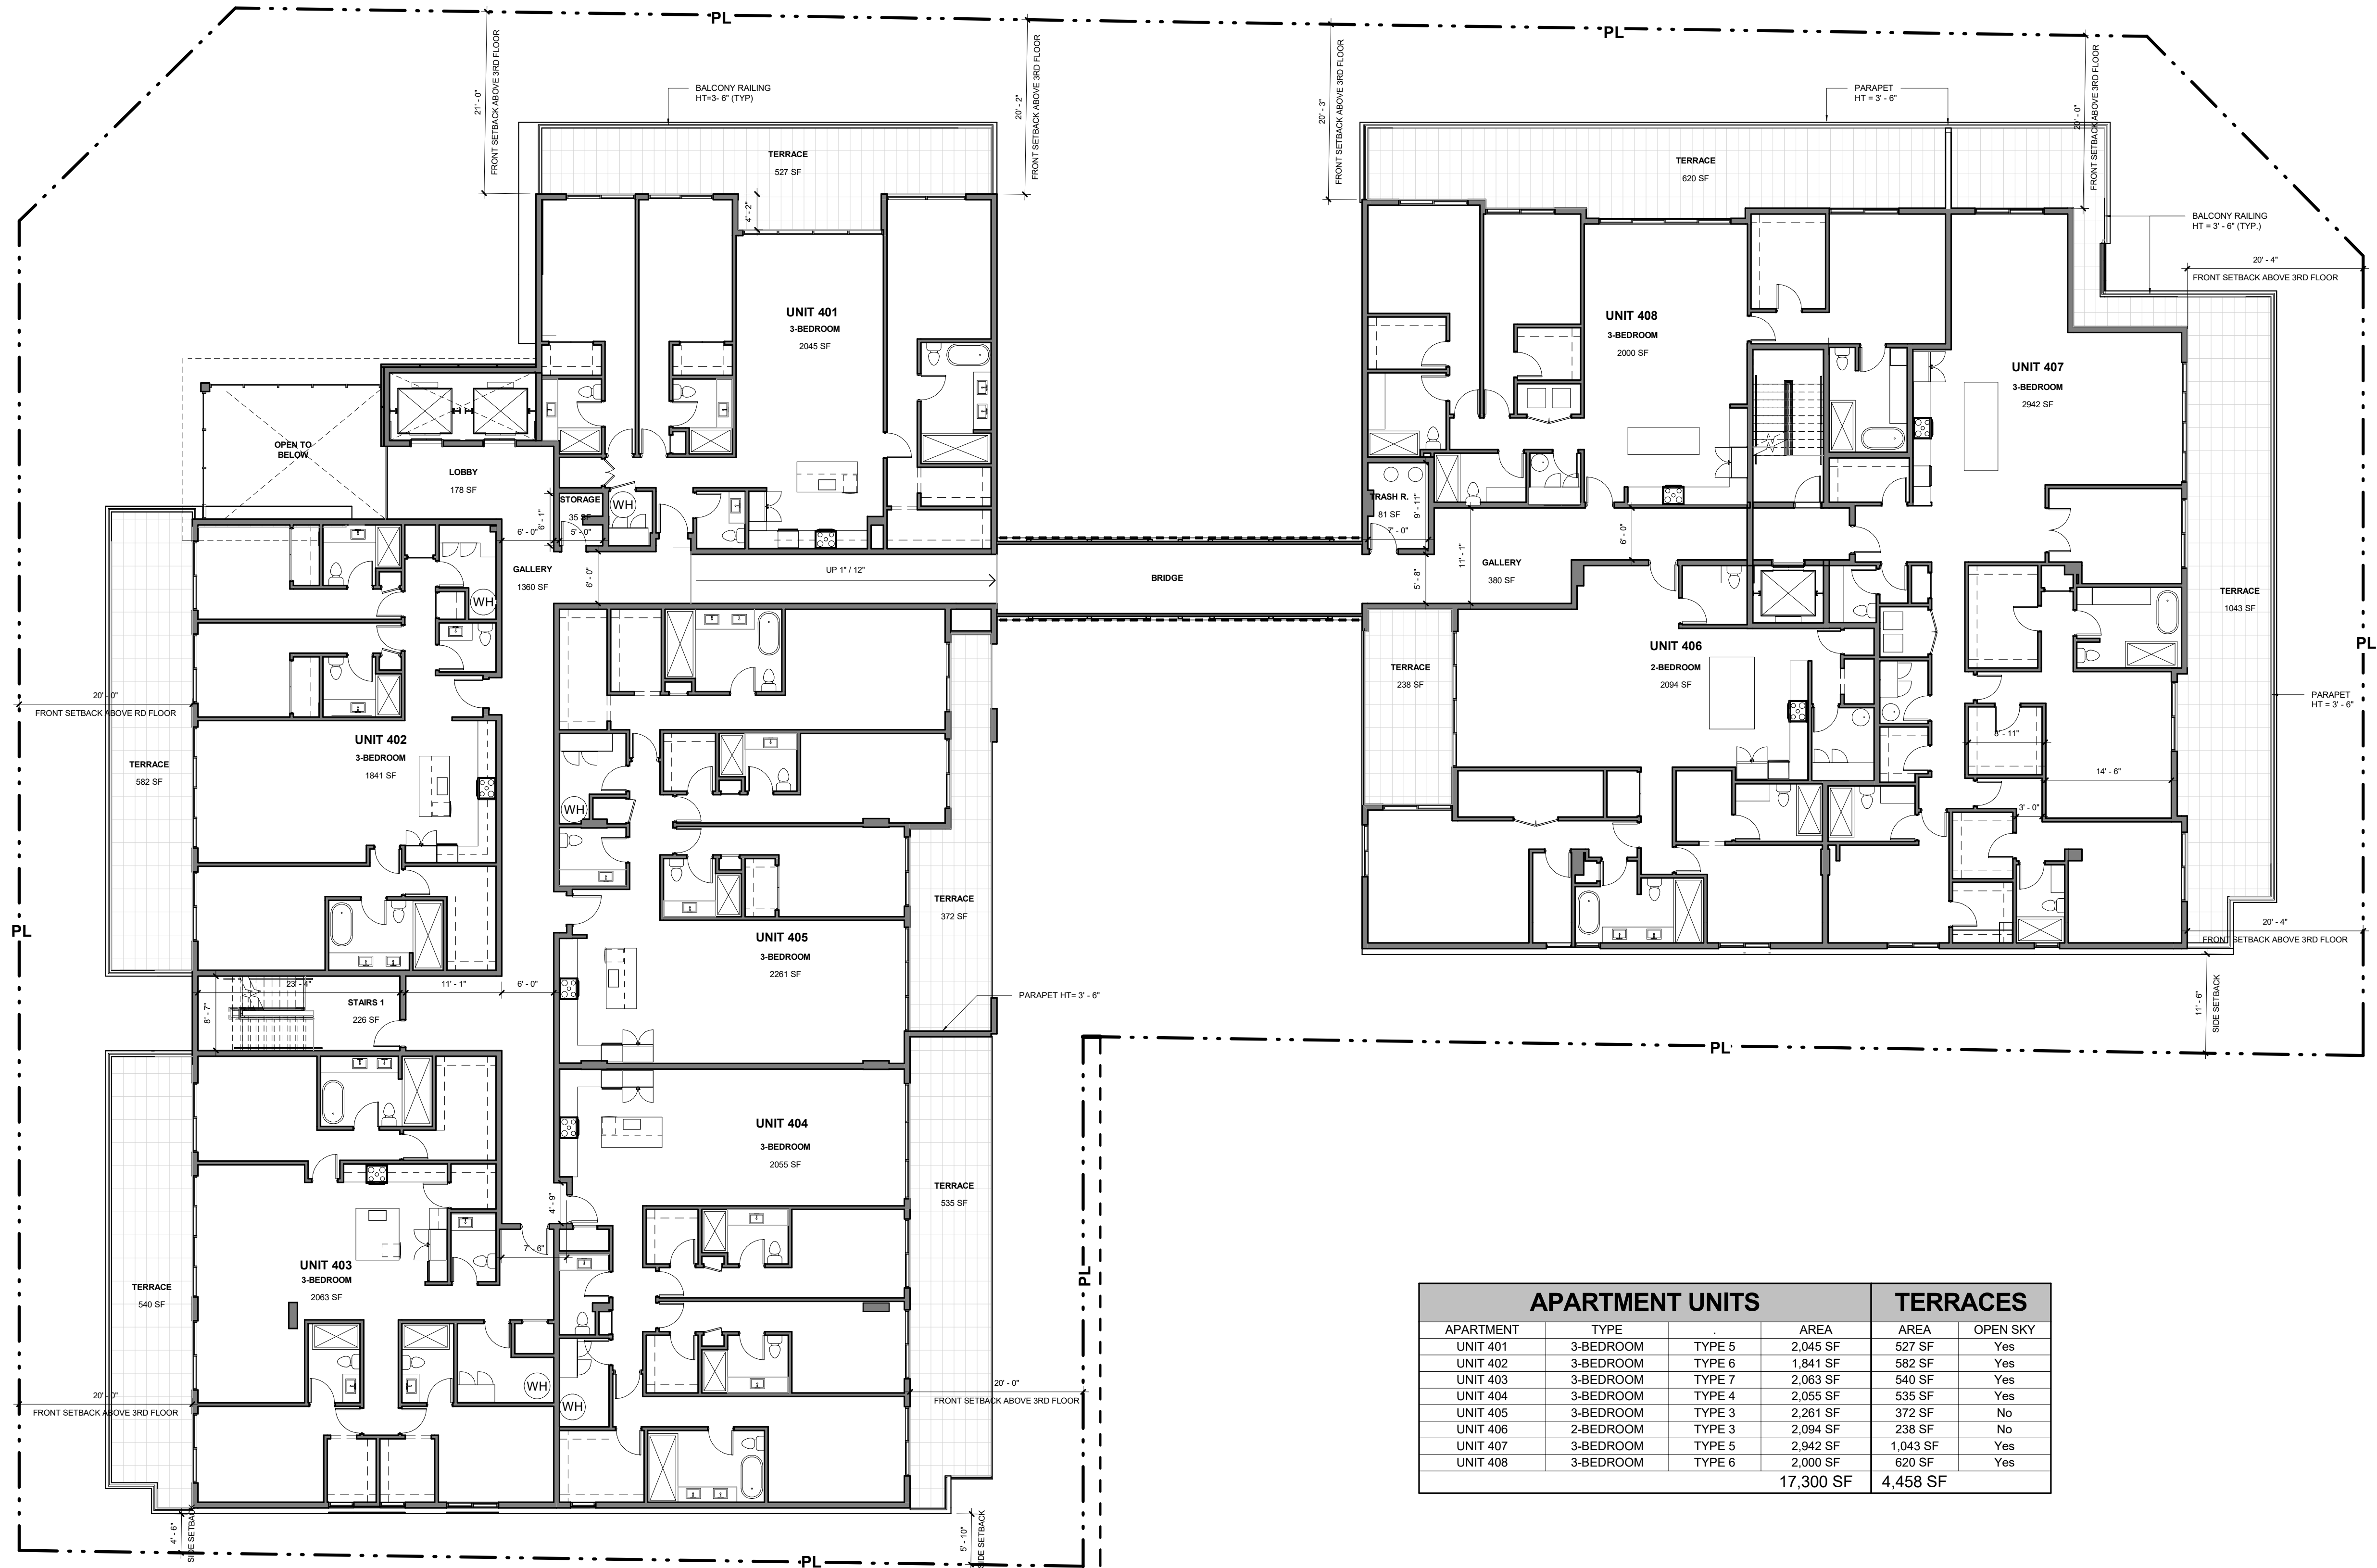


APARTMENT UNITS				TERRACES	
APARTMENT	TYPE	AREA	AREA	AREA	OPEN SKY
UNIT 401	3-BEDROOM	TYPE 5	2,045 SF	527 SF	Yes
UNIT 402	3-BEDROOM	TYPE 6	1,841 SF	582 SF	Yes
UNIT 403	3-BEDROOM	TYPE 7	2,063 SF	540 SF	Yes
UNIT 404	3-BEDROOM	TYPE 4	2,055 SF	535 SF	Yes
UNIT 405	3-BEDROOM	TYPE 3	2,281 SF	372 SF	No
UNIT 406	2-BEDROOM	TYPE 3	2,094 SF	238 SF	No
UNIT 407	3-BEDROOM	TYPE 5	2,942 SF	1,043 SF	Yes
UNIT 408	3-BEDROOM	TYPE 6	2,000 SF	620 SF	Yes
			17,300 SF	4,458 SF	

1 FOURTH STORY
A105 SCALE: 3/32" = 1'-0"

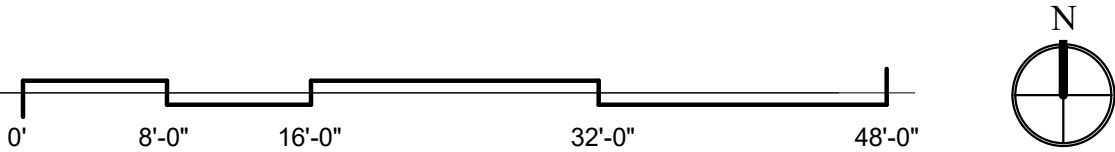

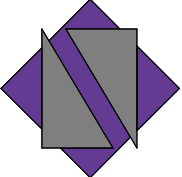

NETTA ARCHITECTS
621 NW 53rd Street, Suite 270
Boca Raton, Florida 33487
(561) 295-4500
www.nettaarchitects.com
CERTIFICATE OF AUTHENTICATION M18000001650

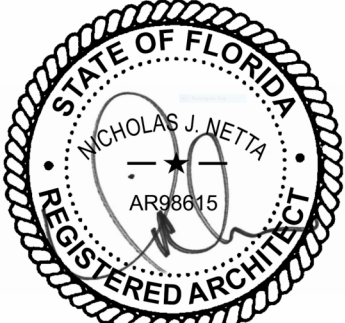

DATE OF SEAL: 11/19/2025

NICHOLAS J. NETTA, AIA, NCARB
FL REGISTRATION No. AR88615
FRANCISCO J. MELENDEZ, SR., AIA
FL REGISTRATION No. AR101881
HONG JIN, LEED, AIA
FL REGISTRATION No. AR102237

These drawings, or parts thereof, may not be reproduced in any form, by any method, for any purpose, without the prior written consent from NICHOLAS J. NETTA, ARCHITECT.

These drawings shall be used for the specific project location indicated within the Title Block, and shall not be used at any other location without prior consent from the ARCHITECT.

MULTIFAMILY RESIDENTIAL BUILDING

**109 S.E. 5th AVENUE
DELRAY BEACH, 33483 FL**

SITE PLAN REVIEW SET

Submissions

Revisions

No.	DATE:	DESCRIPTION:
1	06-13-2024	TAC REVISION
2	07-03-2025	TAC REVISION 2
3	09-19-2025	TAC REVISION 3


DATE: 11-01-2024
DESIGNER: MA
MODELED: CC
CHECKED: MF
NETTA PROJECT #: 2221704_FL

Drawing title

**FOURTH STORY -
FLOOR PLAN**


Drawing no.

A105

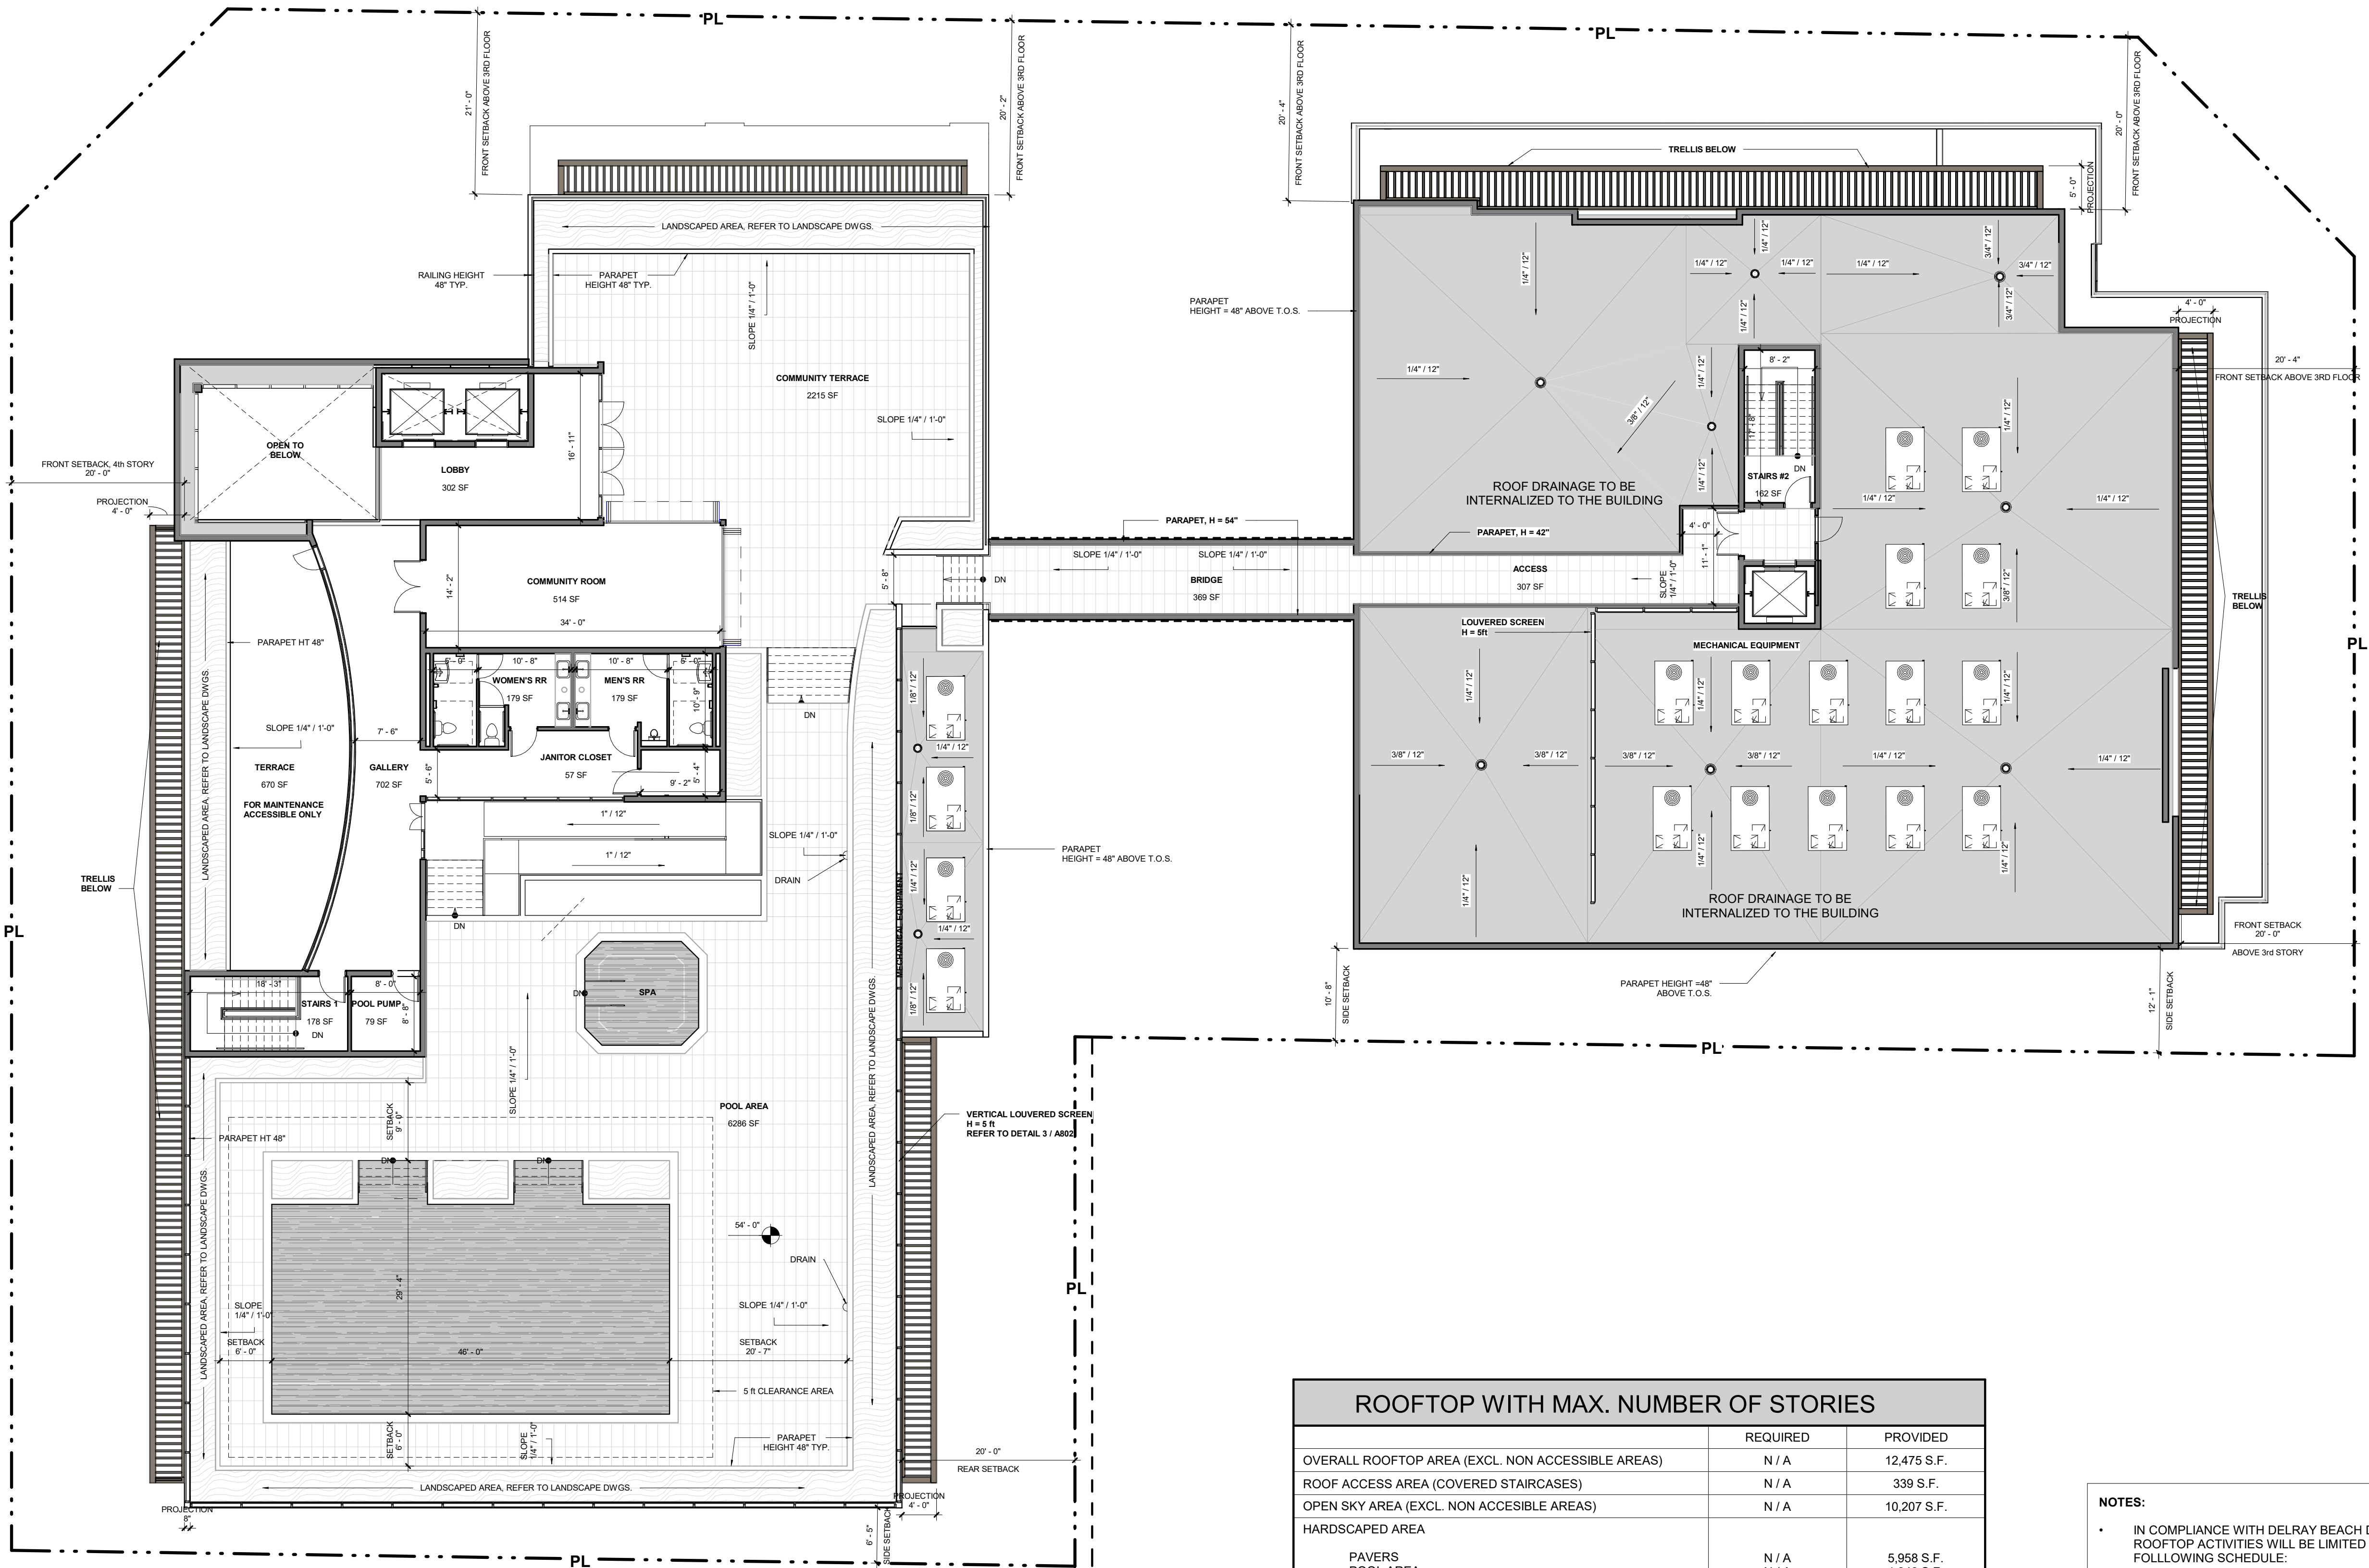


ROOFTOP WITH MAX. NUMBER OF STORIES		
	REQUIRED	PROVIDED
OVERALL ROOFTOP AREA (EXCL. NON ACCESSIBLE AREAS)	N / A	12,475 S.F.
ROOF ACCESS AREA (COVERED STAIRCASES)	N / A	339 S.F.
OPEN SKY AREA (EXCL. NON ACCESSIBLE AREAS)	N / A	10,207 S.F.
HARDSCAPED AREA		
PAVERS	N / A	5,956 S.F.
POOL AREA	N / A	1,343 S.F.
POLISHED CONCRETE	N / A	1,001 S.F.
TOTAL		8,302 S.F.
LANDSCAPED AREA	MIN. 10%	1,905 S.F. (15.27 %)
COVERED STRUCTURES (W/O STAIRS AND ELEVATOR)	MAX. 25%	1,929 S.F. (15.92 %)

- NOTES:**
- IN COMPLIANCE WITH DELRAY BEACH DEVELOPMENT CODE, THE ROOFTOP ACTIVITIES WILL BE LIMITED ACCORDING TO THE FOLLOWING SCHEDULE:
SUNDAY THROUGH THURSDAY FROM 7am TO 10pm
FRIDAY AND SATURDAY FROM 7am TO 11pm
 - ALL ROOFED AREAS WILL USE A ENERGY STAR HIGH-REFLECTANCE AND HIGH EMISSIVITY ROOFING SYSTEM, BASED ON SINGLE-PLY TPO MEMBRANE
 - THE POOL DECK FLOOR FINISH WILL CONSIST ON HIGH-ALBEDO CONCRETE PAVERS

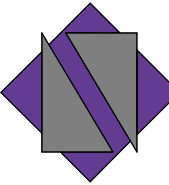

NETTA ARCHITECTS
621 NW 53rd Street, Suite 270
Boca Raton, Florida 33487
(561) 295-4500
www.nettaarchitects.com
CERTIFICATE OF AUTHENTICATION M18000001650

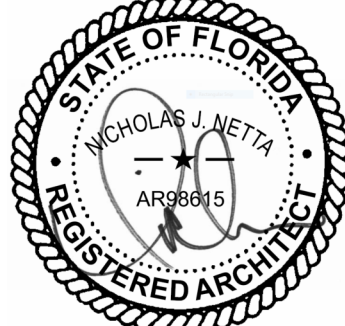

NICHOLAS J. NETTA, AIA, NCARB
FL REGISTRATION No. AR68615
FRANCISCO J. MELENDEZ, SR., AIA
FL REGISTRATION No. AR101881
HONG JIN, LEED, AIA
FL REGISTRATION No. AR102237

These drawings, or parts thereof, may not be reproduced in any form, by any method, for any purpose, without the prior written consent from NICHOLAS J. NETTA, ARCHITECT.
These drawings shall be used for the specific project location indicated within the Title Block, and shall not be used at any other location without prior consent from the ARCHITECT.

MULTIFAMILY RESIDENTIAL BUILDING

**109 S.E. 5th AVENUE
DELRAY BEACH, 33483 FL**

SITE PLAN REVIEW SET

Submissions

Revisions

No.	DATE:	DESCRIPTION:
1	06-13-2024	TAC REVISION
2	07-03-2025	TAC REVISION 2
3	09-19-2025	TAC REVISION 3


DATE: 11-01-2024
DESIGNER: MA
MODELED: CC
CHECKED: MF
NETTA PROJECT #: 2221704_FL

Drawing title

**FIFTH STORY
(AMENITIES) - FLOOR
PLAN**

Drawing no.

A106

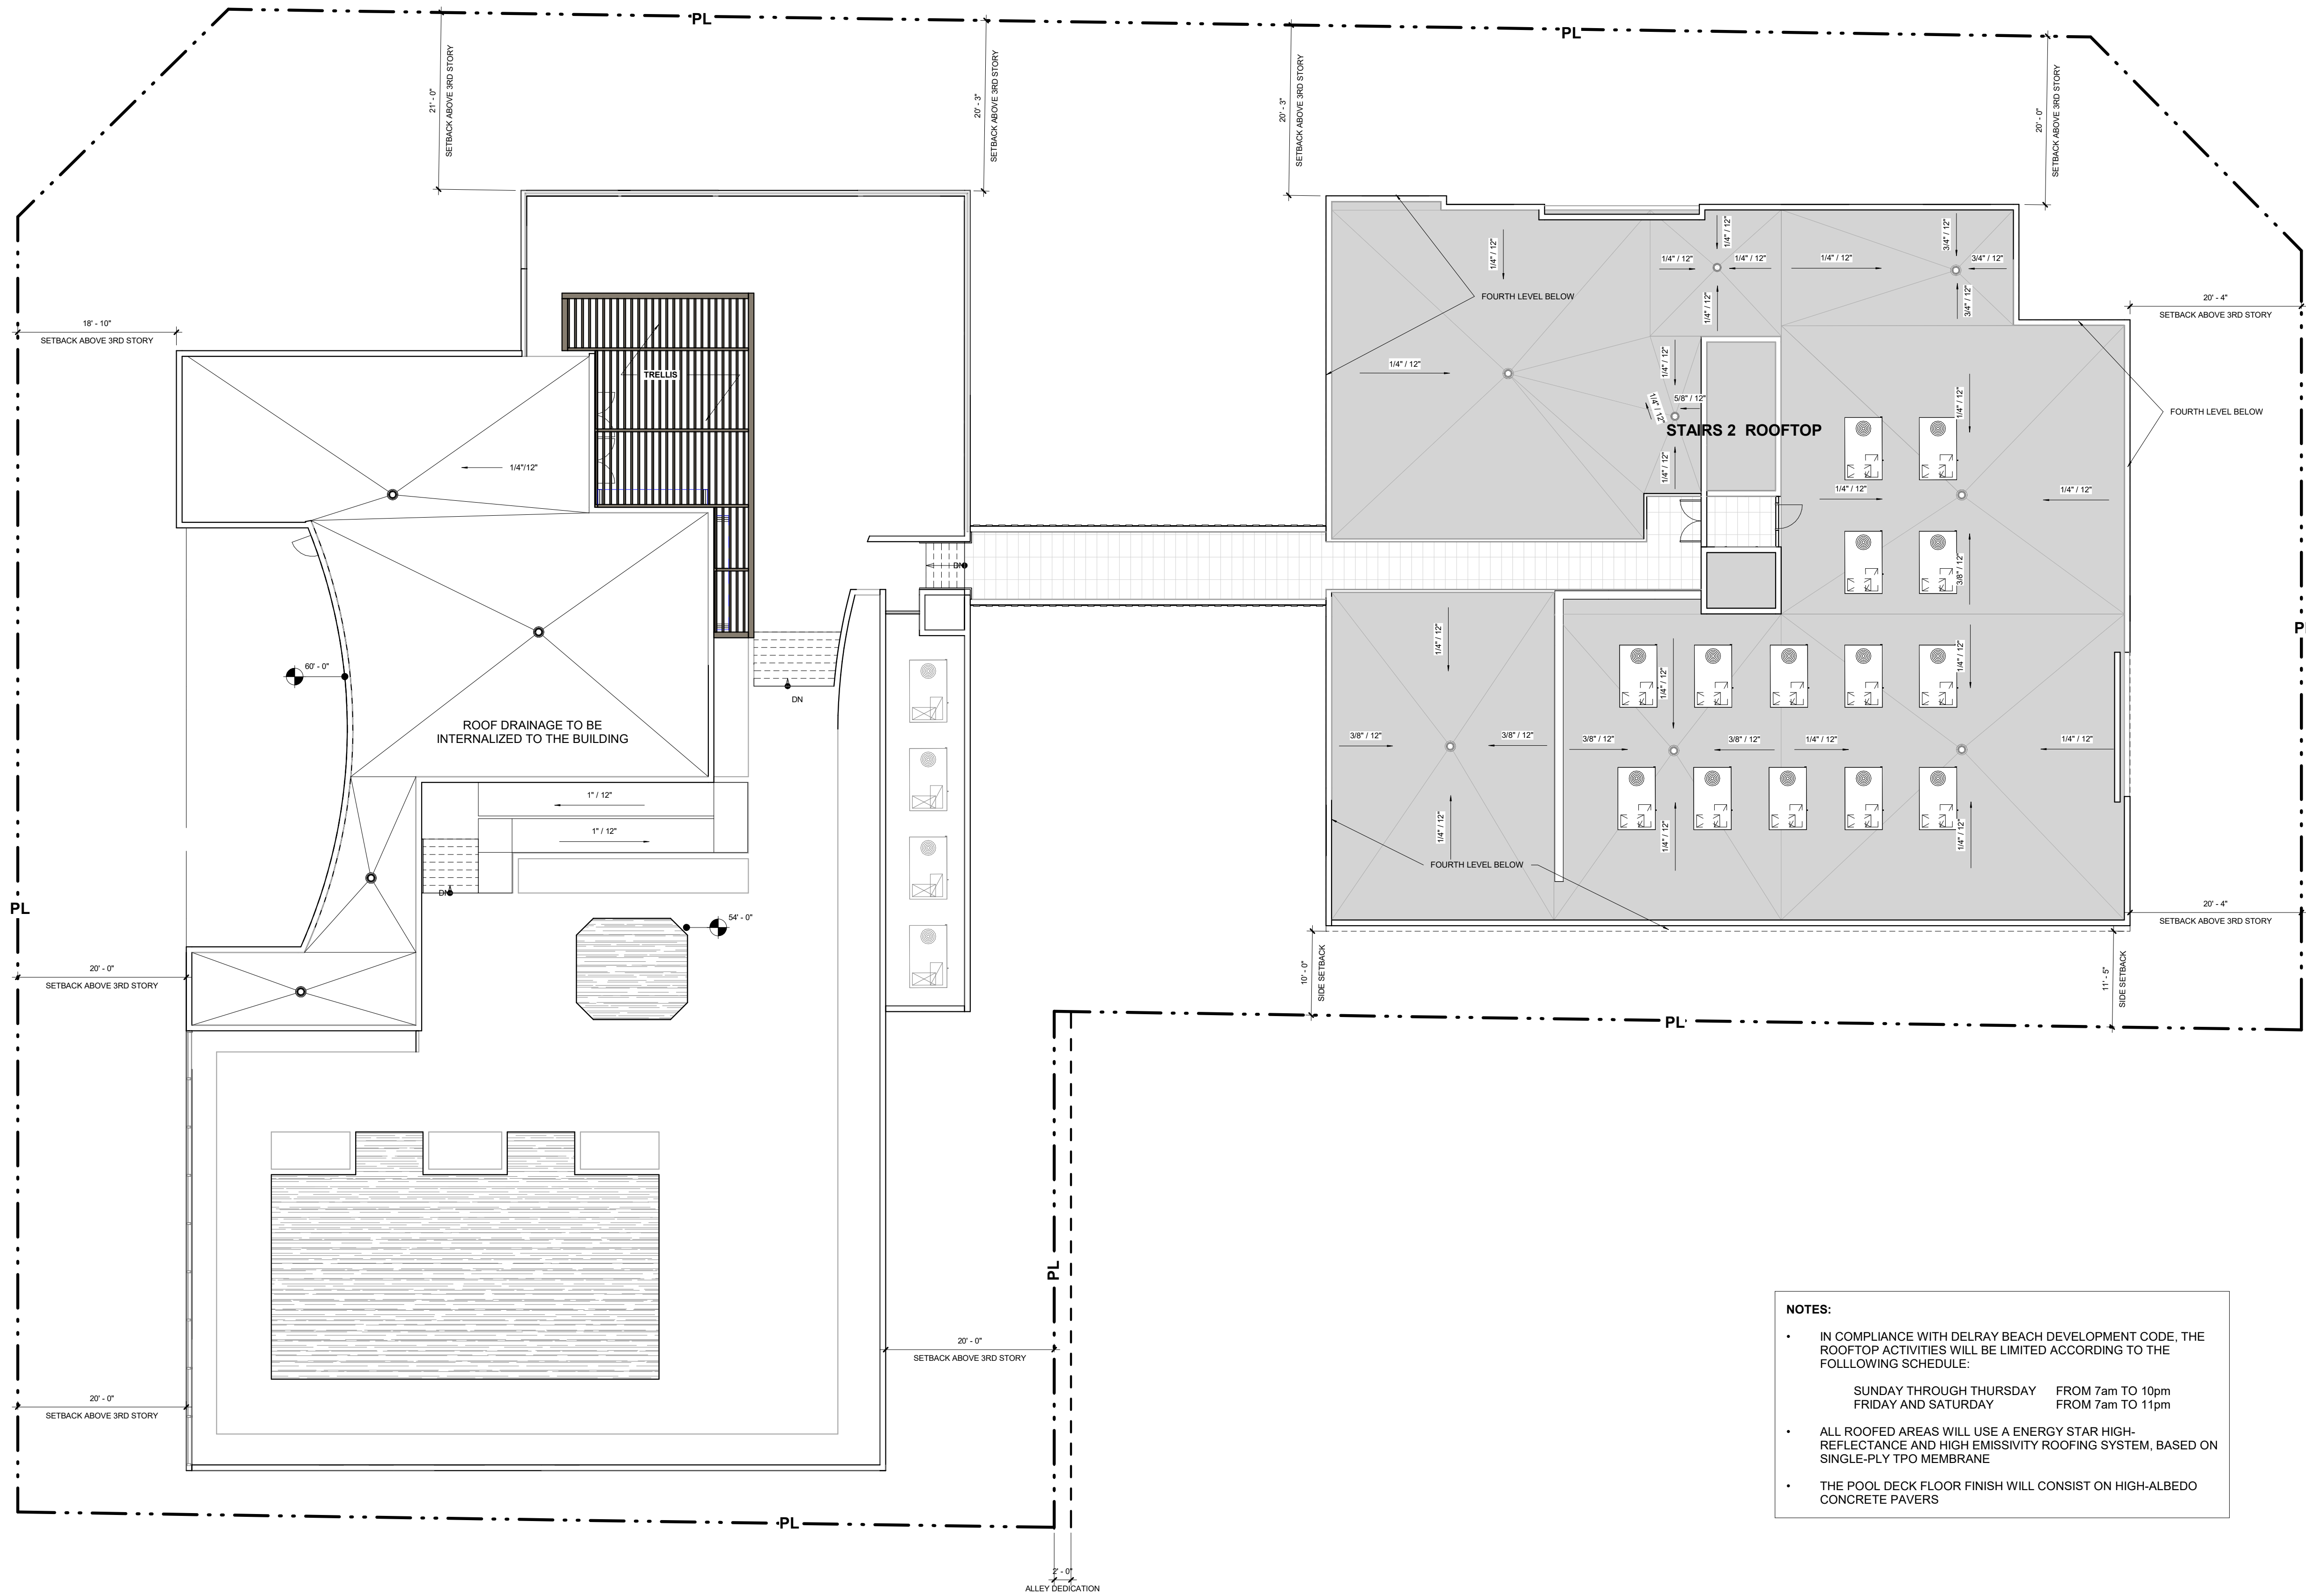



NOTES:

- IN COMPLIANCE WITH DELRAY BEACH DEVELOPMENT CODE, THE ROOFTOP ACTIVITIES WILL BE LIMITED ACCORDING TO THE FOLLOWING SCHEDULE:
SUNDAY THROUGH THURSDAY FROM 7am TO 10pm
FRIDAY AND SATURDAY FROM 7am TO 11pm
- ALL ROOFED AREAS WILL USE A ENERGY STAR HIGH-REFLECTANCE AND HIGH EMISSIVITY ROOFING SYSTEM, BASED ON SINGLE-PLY TPO MEMBRANE
- THE POOL DECK FLOOR FINISH WILL CONSIST ON HIGH-ALBEDO CONCRETE PAVERS


1 ROOFTOP
A107 SCALE: 3/32" = 1'-0"

0' 8'-0" 16'-0" 32'-0" 48'-0"

 

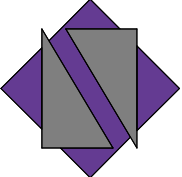

NETTA ARCHITECTS
621 NW 53rd Street, Suite 270
Boca Raton, Florida 33487
(561) 295-4500
www.nettaarchitects.com
CERTIFICATE OF AUTHENTICATION M18000001650

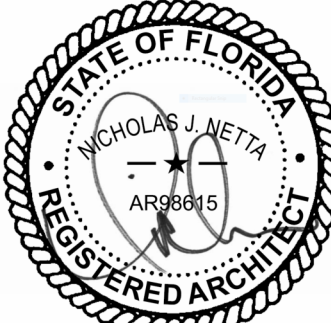

DATE OF SEAL: 11/19/2025

NICHOLAS J. NETTA, AIA, NCARB
FL REGISTRATION No. AR68615
FRANCISCO J. MELENDEZ, SR., AIA
FL REGISTRATION No. AR101881
HONG JIN, LEED, AIA
FL REGISTRATION No. AR102237

These drawings, or parts thereof, may not be reproduced in any form, by any method, for any purpose, without the prior written consent from NICHOLAS J. NETTA, ARCHITECT.

These drawings shall be used for the specific project location indicated within the Title Block, and shall not be used at any other location without prior consent from the ARCHITECT.

MULTIFAMILY RESIDENTIAL BUILDING

**109 S.E. 5th AVENUE
DELRAY BEACH, 33483 FL**

SITE PLAN REVIEW SET

Submissions

Revisions

No.	DATE:	DESCRIPTION:
1	06-13-2024	TAC REVISION
2	07-03-2025	TAC REVISION 2
3	09-19-2025	TAC REVISION 3


DATE: 11-01-2024
DESIGNER: MA
MODELED: CC
CHECKED: MF
NETTA PROJECT #: 2221704_FL

Drawing title

ROOF PLAN

Drawing no.
A107

FINISH SAMPLES

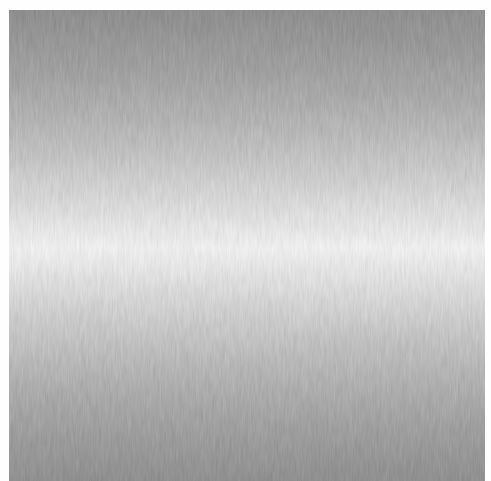01 PAINT-1
SMOOTH STUCCO - WHITE02 PAINT-2
SMOOTH STUCCO
SHERWIN WILLIAMS
'ADAPTATIVE SHADE' SW705303 SM-01
WOOD CLADDING
PARKLEX PRODEMA
SESAME/ NATURCLAD-B04 GW-01
GREEN WALL - LIGHT GREEN05 GW-02
GREEN WALL - DARK

06 ALUM-01

EXTERIOR FINISH MATERIAL LEGEND

ELEVATION FINISH TAG	DESCRIPTION
1	WOOD CLADDING, PRODEMA PANEL
2	ALUMINUM RAILING
3	WOOD CLADDING, 9" VERTICAL SLATS, 9" SPACING
4	STUCCO, WHITE TEXTURED, PAINT-1
5	STUCCO, TEXTURED, PAINT-2
6	VERTICAL GARDEN, LIGHT GREEN, GW-01
8	ALUMINUM LOUVERED OPENING, POWDER COATED DARK GREY.
9	ALUMINUM TRELLIS, POWDER COATED DARK GREY.
10	MAIN ENTRY CANOPY
11	ALUMINUM FINISH, POWDER COATED GREY.
12	ALUMINUM LOUVERS SCREEN, POWDER COATED DARK GREY.
13	STEEL CHANNEL C 6 x 10.5, POWDER COATED WHITE, TO MATCH EXISTING STUCCO
14	STEEL TUBE FRAMING, POWDER COATED GREY FINISH
15	GLASS ALUMINUM RAILING, POWDER COATED, DARK GREY
16	GLASS ALUMINUM STOREFRONT, POWDER COATED DARK GREY GLAZING MINIMUM 80% VISIBLE LIGHT TRANSMITTANCE (VLT), 14 % VISIBLE LIGHT REFLECTANCE INTERIOR AND EXTERIOR
17	GLASS ALUMINUM SLIDING DOORS, POWDER COATED DARK GREY GLAZING MINIMUM 80% VISIBLE LIGHT TRANSMITTANCE (VLT), 14 % VISIBLE LIGHT REFLECTANCE INTERIOR AND EXTERIOR
18	GLASS ALUMINUM WINDOWS, POWDER COATED DARK GREY GLAZING MINIMUM 80% VISIBLE LIGHT TRANSMITTANCE (VLT), 14 % VISIBLE LIGHT REFLECTANCE INTERIOR AND EXTERIOR
19	GLASS ALUMINUM MAIN ENTRY DOOR, POWDER COATED DARK GREY, GLAZING MINIMUM 80% VISIBLE LIGHT TRANSMITTANCE (VLT), 14% VISIBLE LIGHT REFLECTANCE INTERIOR AND EXTERIOR
20	GARAGE OPENING
21	TRASH ROOM DOOR
22	HOLLOW METAL EXIT DOOR, COLOR TO MATCH WALL FINISH

MASONRY MODERN

DESIGN ELEMENTS LEGEND:

TRIPARTITE COMPOSITION - LOWER TIER:





- LARGE AREAS OF EXPANSIVE GLASS
- DEFINED ENTRANCES
- ARTICULATED BASE TO SOFTEN MASS
- CANOPY ACCENTS AT THE ENTRANCES

TRIPARTITE COMPOSITION - MIDDLE TIER:

- LARGE AREAS OF EXPANSIVE GLASS
- CARVED VOLUMES FROM SOLID MASS
- VARIED PLANES (POP-OUTS AND RECESSED)
- ALUMINUM EYEBROWS ABOVE OPENINGS
- LARGE AREAS OF EXPANSIVE GLASS

TRIPARTITE COMPOSITION - UPPER TIER:

- PARAPET LOUVERED WALLS TO CONCEAL EQUIPMENT AND ROOFTOP AREAS.
- FLAT ROOFS AND ROOFTOP TERRACES
- LARGE AREAS OF EXPANSIVE GLASS

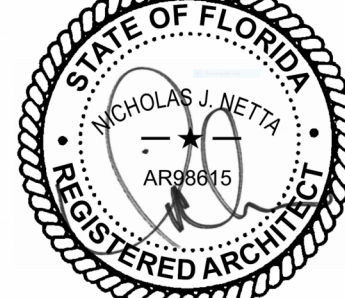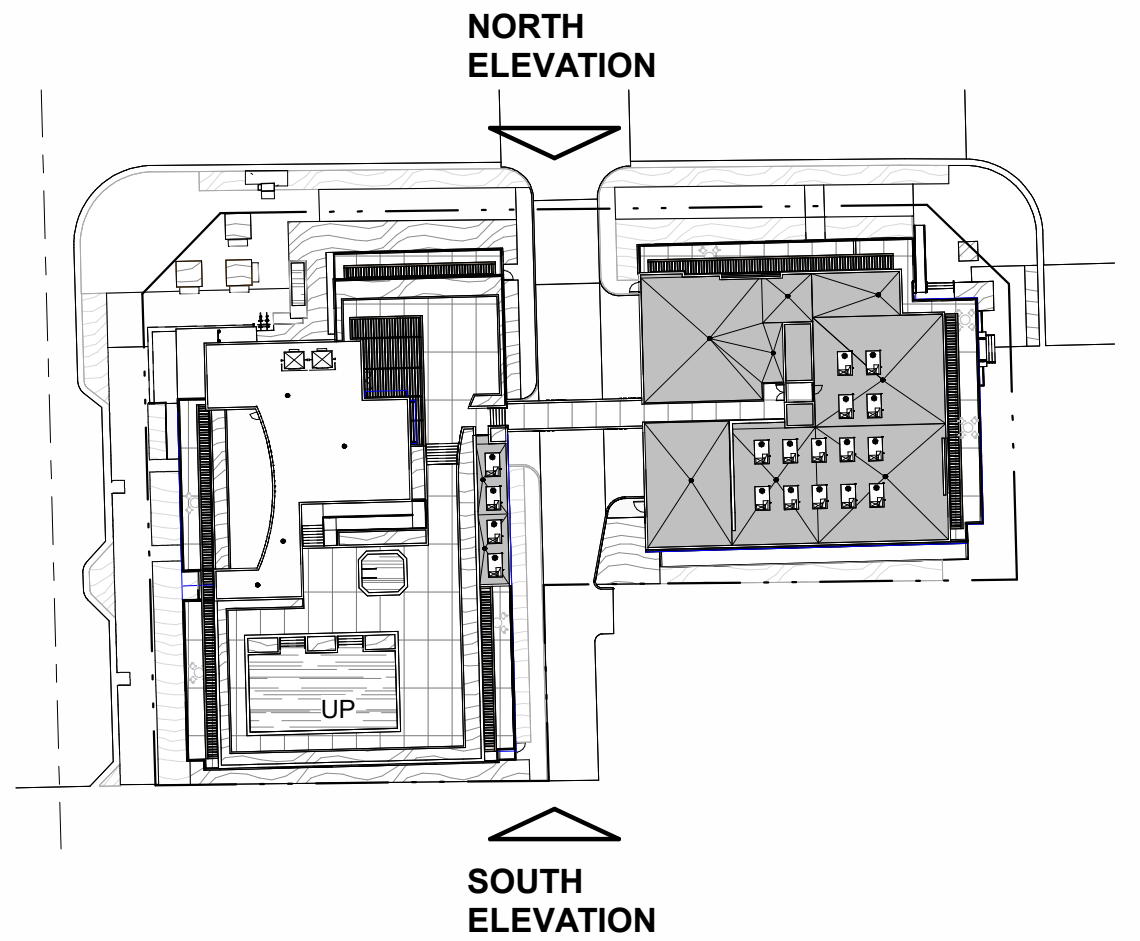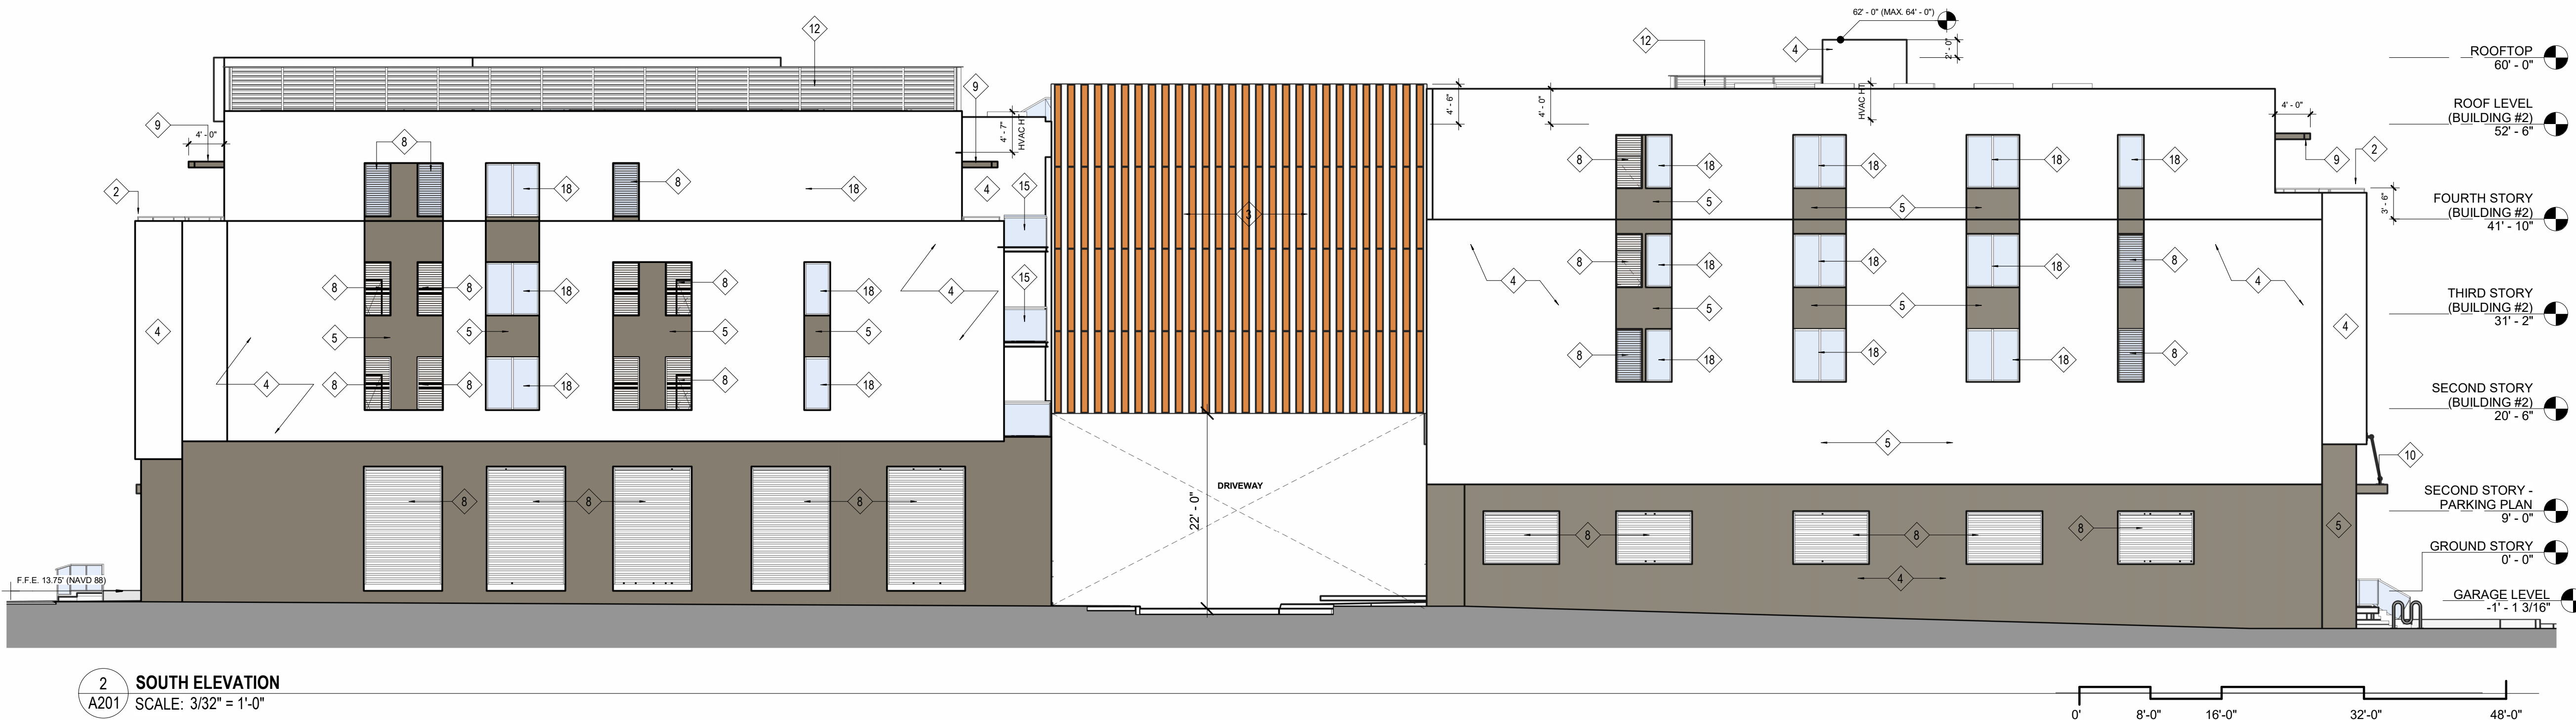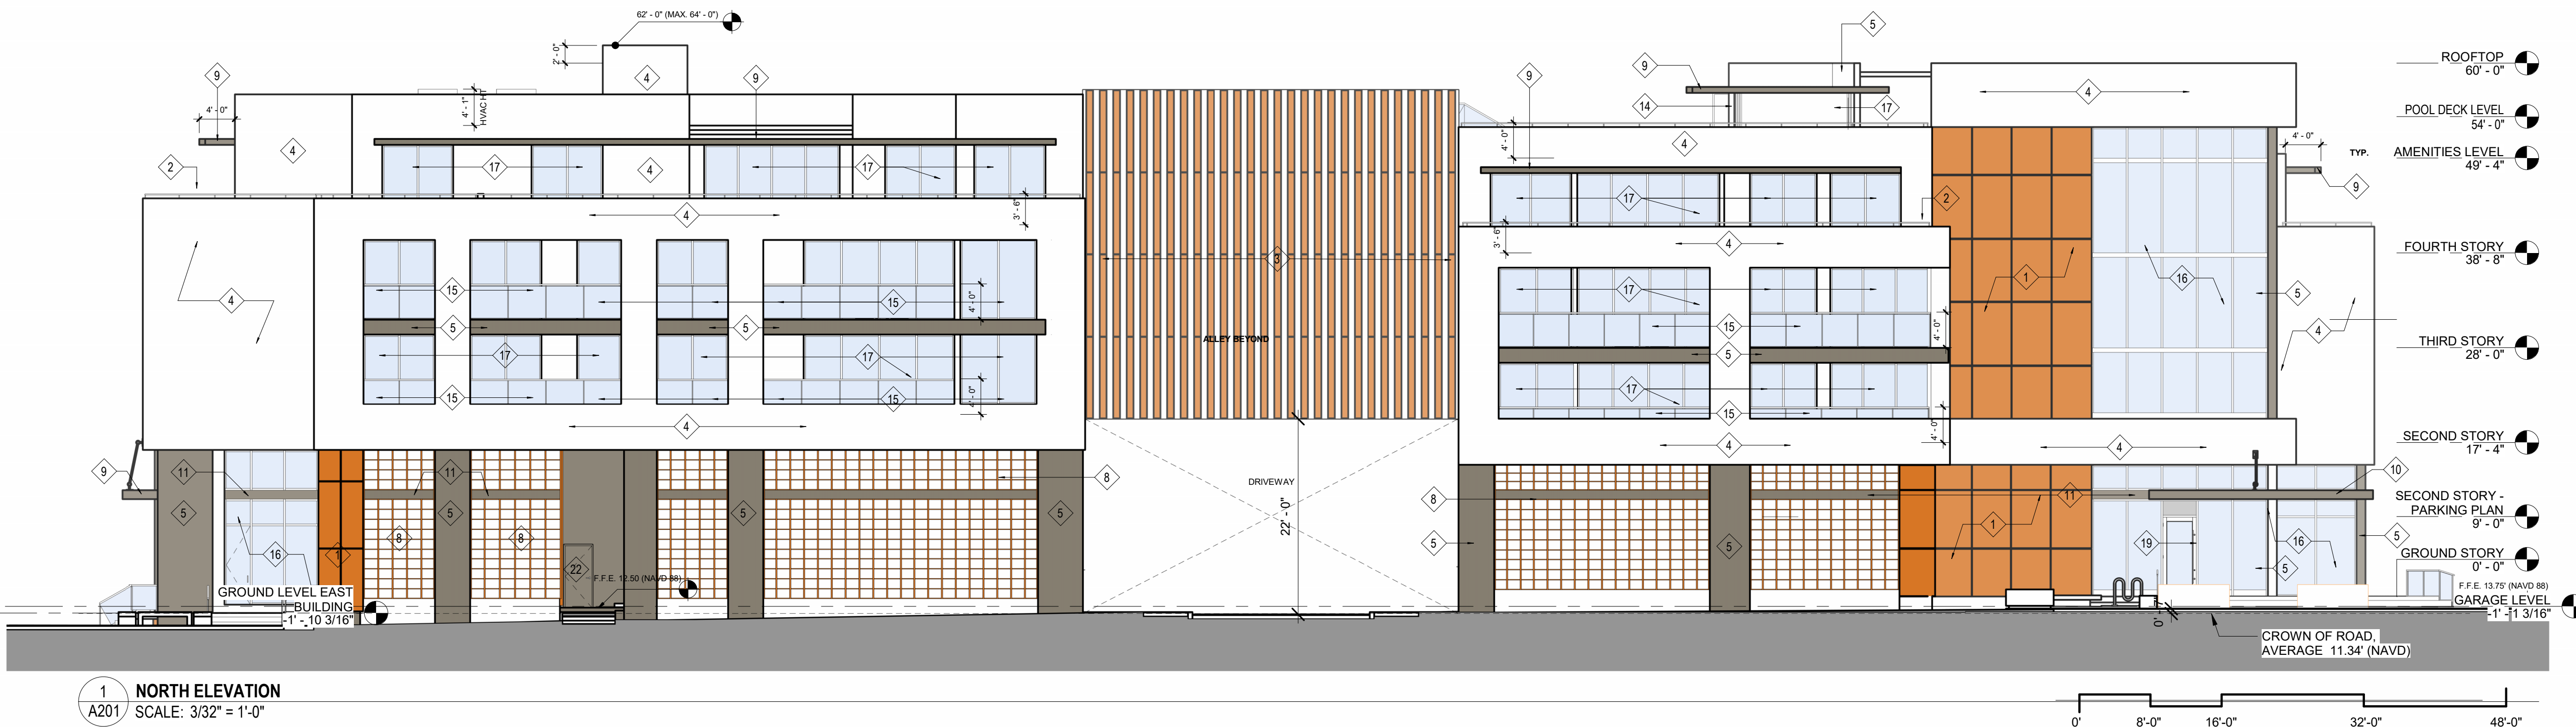
NICHOLAS J. NETTA, AIA, NCARB
FL REGISTRATION No. AR088615
FRANCISCO J. MELENDEZ, SR., AIA
FL REGISTRATION No. AR101081
HONG JIN, LEED, AIA
FL REGISTRATION No. AR102237

These drawings, or parts thereof, may not be reproduced in any form, by any method, for any purpose, without the prior written consent from

NICHOLAS J. NETTA, ARCHITECT.

These drawings shall be used for the specific project location indicated within the Title Block, and shall not be used at any other location without prior consent from the ARCHITECT.

MULTIFAMILY RESIDENTIAL BUILDING

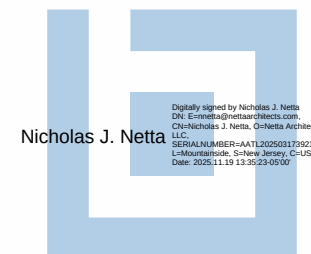109 S.E. 5th AVENUE
DELRAY BEACH, 33483 FL

SITE PLAN REVIEW SET

Submissions

Revisions

No.	DATE:	DESCRIPTION:
1	06-13-2024	TAC REVISION
2	07-03-2025	TAC REVISION 2
3	09-19-2025	TAC REVISION 3
4	10-28-2025	TAC REVISION 4

DATE:	11-01-2024
DESIGNER:	MA
MODELED:	CC
CHECKED:	MF
NETTA PROJECT #:	2221704_FL

Drawing title


ELEVATIONS

Drawing no.


A201



1 NORTH ELEVATION
A201.1 SCALE: 3/32" = 1'-0"

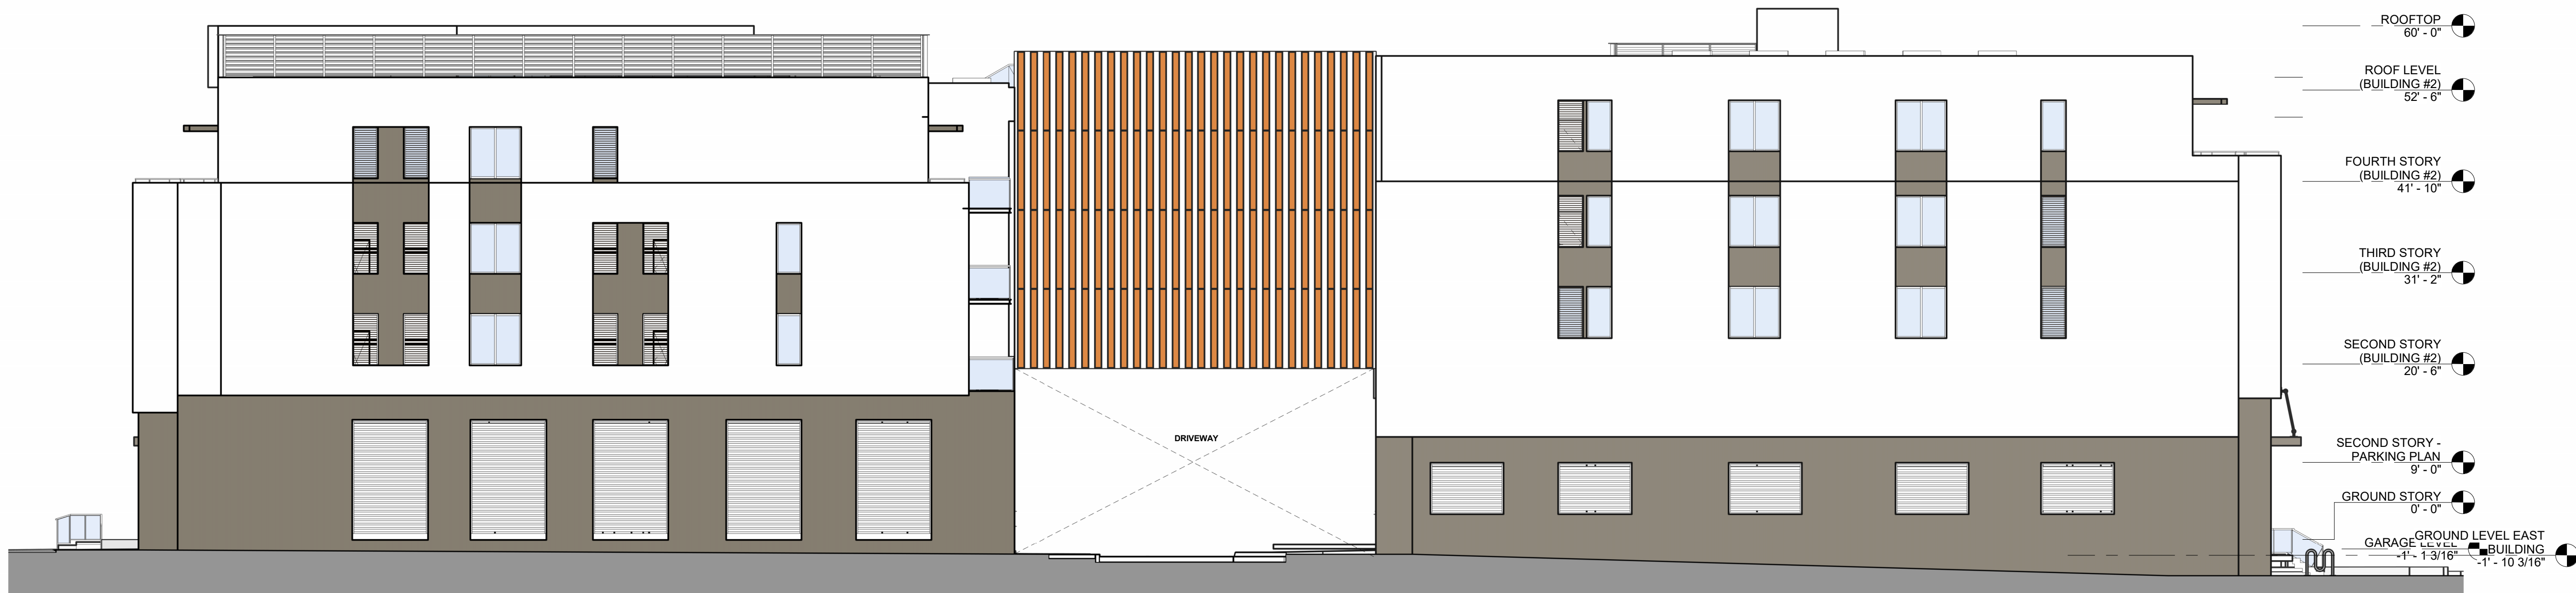


2 SOUTH ELEVATION
A201.1 SCALE: 3/32" = 1'-0"

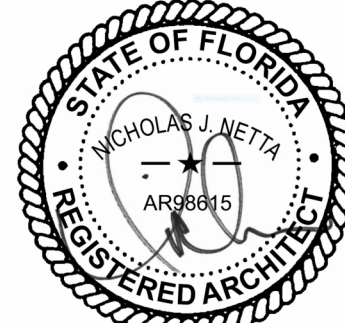

NICHOLAS J. NETTA, AIA, NCARB
FL REGISTRATION No. AR88615
FRANCISCO J. MELENDEZ, SR., AIA
FL REGISTRATION No. AR101881
HONG JIN, LEED, AIA
FL REGISTRATION No. AR102237

These drawings, or parts thereof, may not be reproduced in any form, by any method, for any purpose, without the prior written consent from NICHOLAS J. NETTA, ARCHITECT.
These drawings shall be used for the specific project location indicated within the Title Block, and shall not be used at any other location without prior consent from the ARCHITECT.

MULTIFAMILY RESIDENTIAL BUILDING

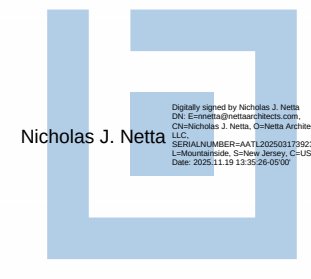

109 S.E. 5th AVENUE
DELRAY BEACH, 33483 FL

SITE PLAN REVIEW SET

Submissions

Revisions

No.	DATE	DESCRIPTION
2	07-03-2025	TAC REVISION 2

DATE:	11-01-2024
DESIGNER:	MA
MODELED:	AB
CHECKED:	MF
NETTA PROJECT #:	2221704_FL

Drawing title

ELEVATIONS

Drawing no.

A201.1

FINISH SAMPLES




01 PAINT-1
SMOOTH STUCCO - WHITE




02 PAINT-2
SMOOTH STUCCO
SHERWIN WILLIAMS
"ADAPTATIVE SHADE" SW7053




03 SM-01
WOOD CLADDING
PARKLEX PRODEMA
SESAME/ NATURCLAD-B

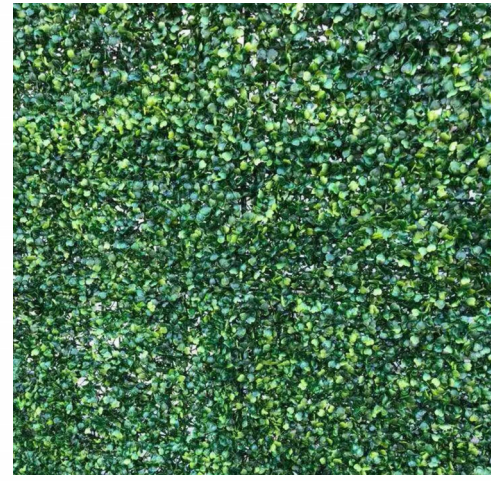

04 GW-01
GREEN WALL - LIGHT GREEN

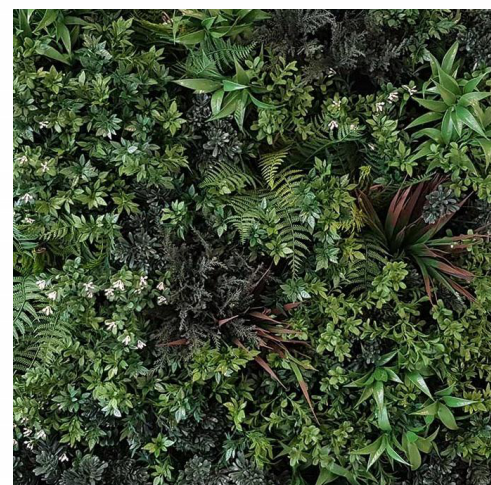

05 GW-02
GREEN WALL - DARK

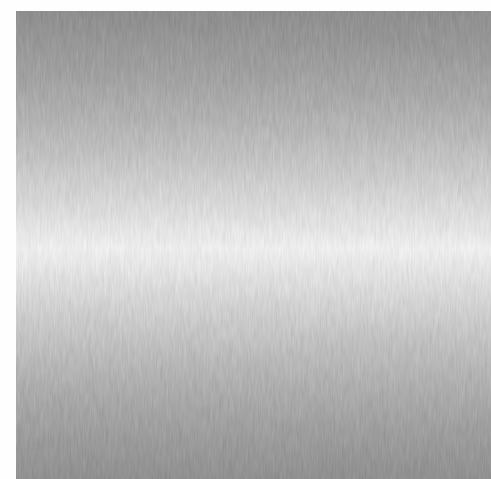


06 ALUM-01

EXTERIOR FINISH MATERIAL LEGEND


ELEVATION FINISH TAG	DESCRIPTION
1	WOOD CLADDING, PRODEMA PANEL
2	ALUMINUM RAILING
3	WOOD CLADDING, 9" VERTICAL SLATS, 9" SPACING
4	STUCCO, WHITE TEXTURED, PAINT-1
5	STUCCO, TEXTURED, PAINT-2
6	VERTICAL GARDEN, LIGHT GREEN, GW-01
8	ALUMINUM LOUVERED OPENING, POWDER COATED DARK GREY.
9	ALUMINUM TRELLIS, POWDER COATED DARK GREY.
10	MAIN ENTRY CANOPY
11	ALUMINUM FINISH, POWDER COATED GREY.
12	ALUMINUM LOUVERS SCREEN, POWDER COATED DARK GREY.
13	STEEL CHANNEL C 6 x 10.5, POWDER COATED WHITE, TO MATCH EXISTING STUCCO
14	STEEL TUBE FRAMING, POWDER COATED GREY FINISH.
15	GLASS ALUMINUM RAILING, POWDER COATED, DARK GREY
16	GLASS ALUMINUM STOREFRONT, POWDER COATED DARK GREY. GLAZING MINIMUM 80% VISIBLE LIGHT TRANSMITTANCE (VLT), 14 % VISIBLE LIGHT REFLECTANCE INTERIOR AND EXTERIOR
17	GLASS ALUMINUM SLIDING DOORS, POWDER COATED DARK GREY. GLAZING MINIMUM 80% VISIBLE LIGHT TRANSMITTANCE (VLT), 14 % VISIBLE LIGHT REFLECTANCE INTERIOR AND EXTERIOR
18	GLASS ALUMINUM WINDOWS, POWDER COATED DARK GREY. GLAZING MINIMUM 80% VISIBLE LIGHT TRANSMITTANCE (VLT), 14 % VISIBLE LIGHT REFLECTANCE INTERIOR AND EXTERIOR
19	GLASS ALUMINUM MAIN ENTRY DOOR, POWDER COATED DARK GREY. GLAZING MINIMUM 80% VISIBLE LIGHT TRANSMITTANCE (VLT), 14% VISIBLE LIGHT REFLECTANCE INTERIOR AND EXTERIOR
20	GARAGE OPENING
21	TRASH ROOM DOOR
22	HOLLOW METAL EXIT DOOR, COLOR TO MATCH WALL FINISH

WEST
ELEVATIONEAST
ELEVATION

3 EAST ELEVATION
SCALE: 3/32" = 1'-0"

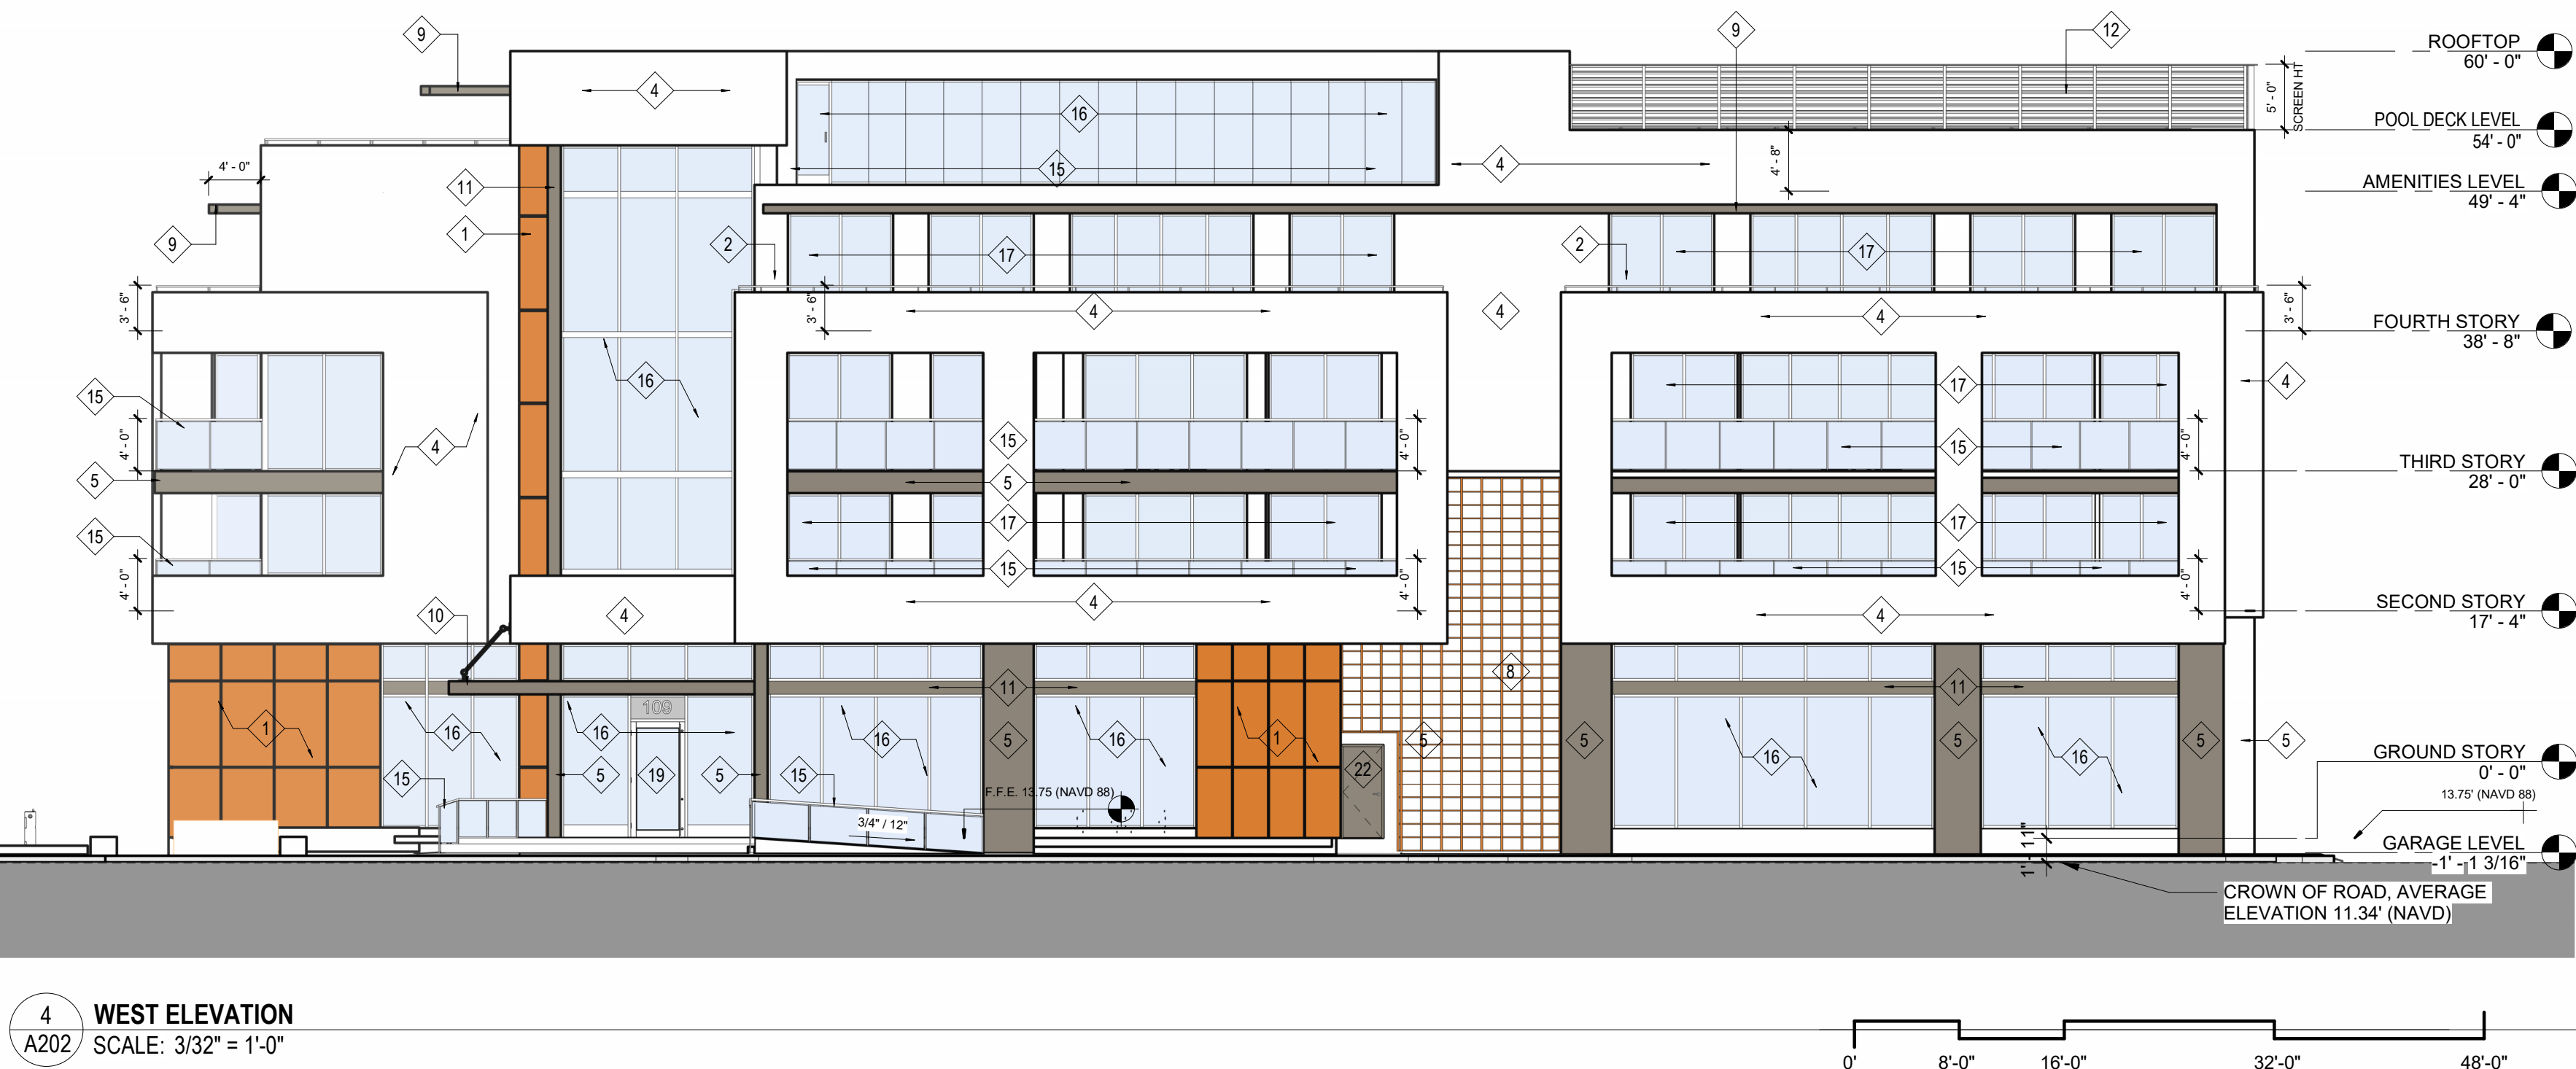

4 WEST ELEVATION
SCALE: 3/32" = 1'-0"

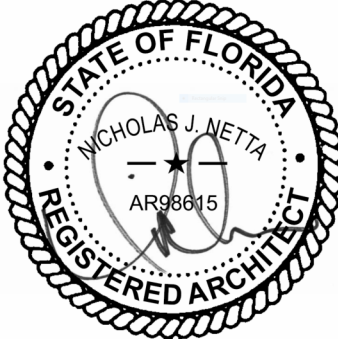


NICHOLAS J. NETTA, AIA, NCARB
FL REGISTRATION No. AR88815
FRANCISCO J. MELENDEZ, SR., AIA
FL REGISTRATION No. AR101881
HONG JIN, LEED, AIA
FL REGISTRATION No. AR102237

These drawings, or parts thereof, may not be reproduced in any form, by any method, for any purpose, without the prior written consent from

NICHOLAS J. NETTA, ARCHITECT.

These drawings shall be used for the specific project location indicated within the Title Block, and shall not be used at any other location without prior consent from the ARCHITECT.

MULTIFAMILY RESIDENTIAL BUILDING

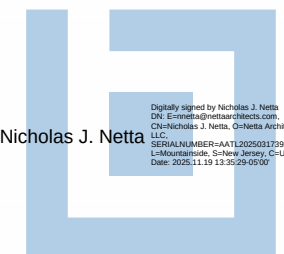

109 S.E. 5th AVENUE
DELRAY BEACH, 33483 FL

SITE PLAN REVIEW SET

Submissions

Revisions

No.	DATE:	DESCRIPTION:
1	06-13-2024	TAC REVISION
2	07-03-2025	TAC REVISION 2
3	09-19-2025	TAC REVISION 3
4	10-28-2025	TAC REVISION 4


DATE: 11-01-2024
DESIGNER: MA
MODELED: CC
CHECKED: MF
NETTA PROJECT #: 2221704_FL

Drawing title

ELEVATIONS

Drawing no.


A202

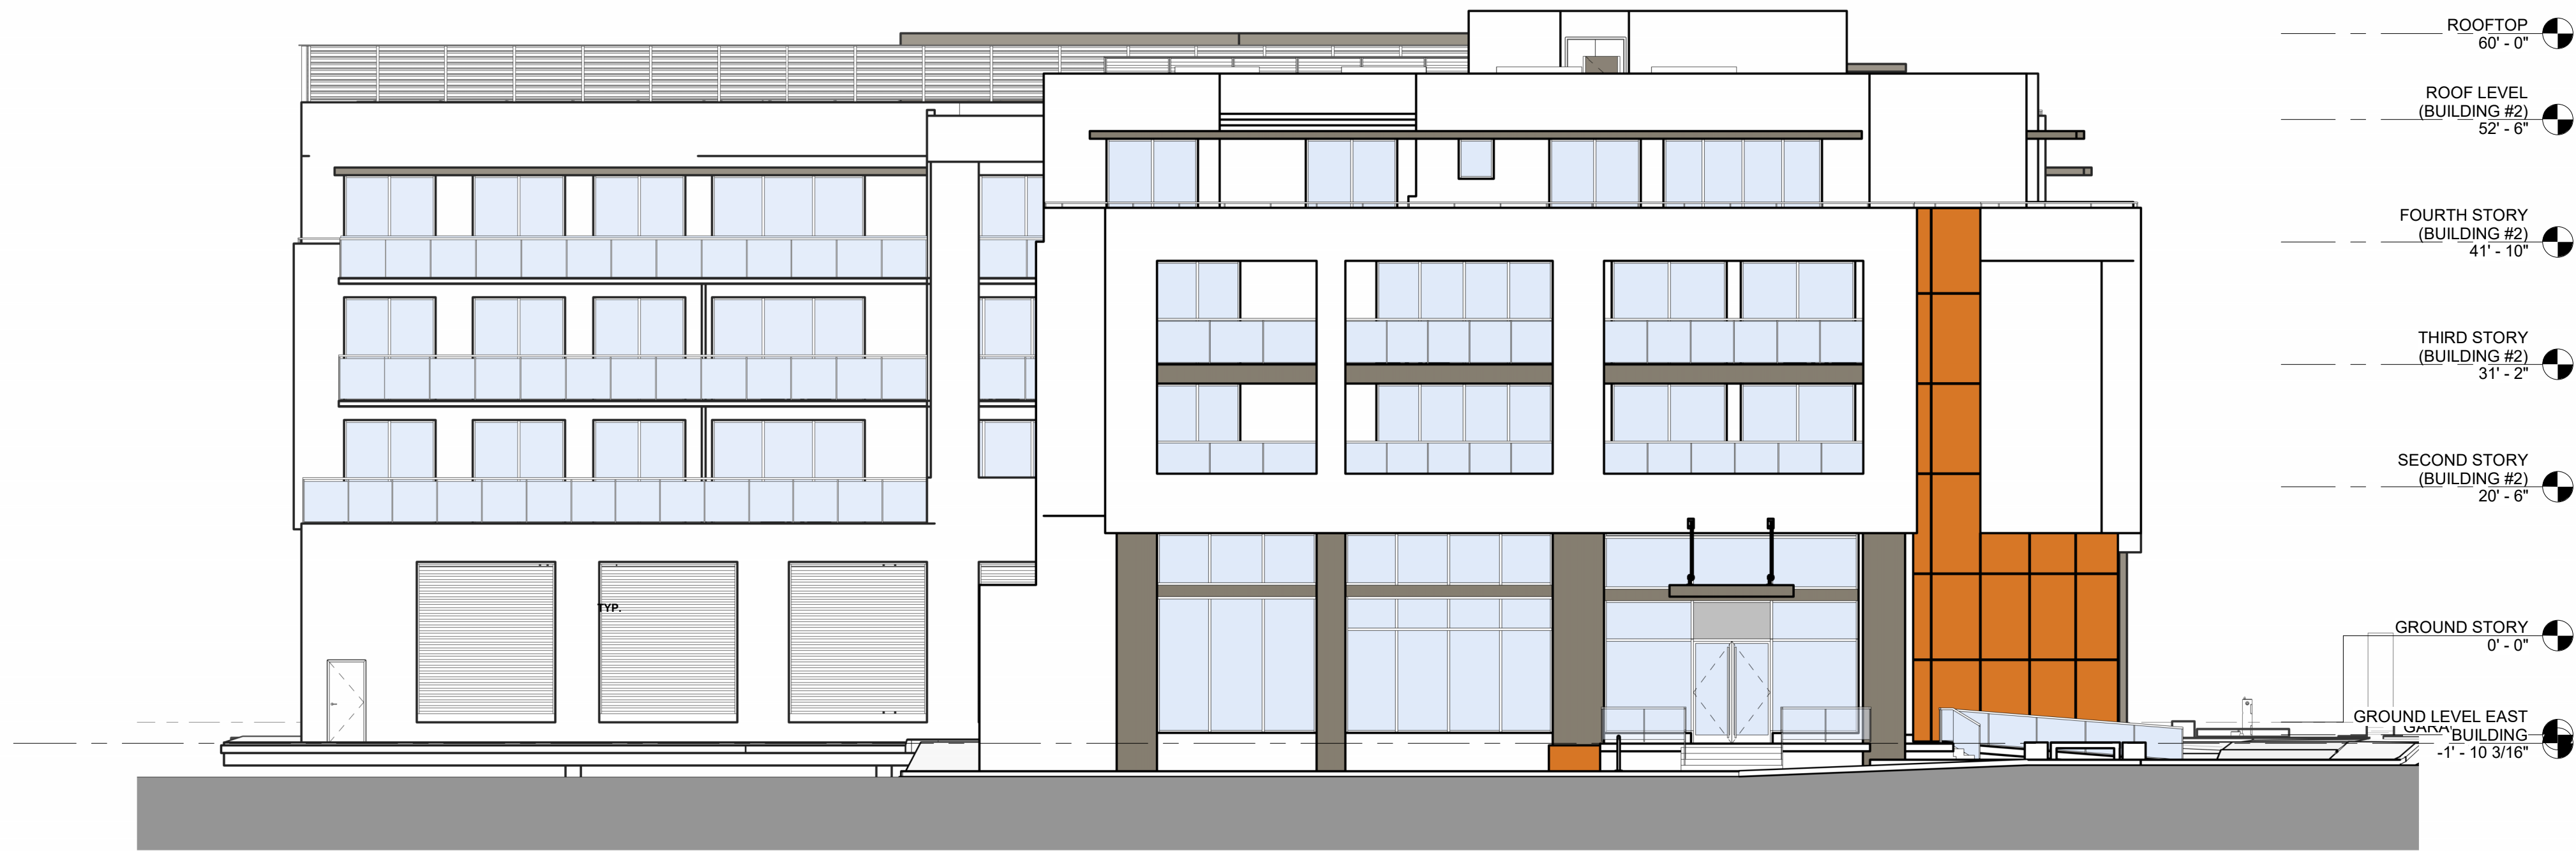

1 EAST ELEVATION
A202.1 SCALE: 3/32" = 1'-0"




2 WEST ELEVATION
A202.1 SCALE: 3/32" = 1'-0"

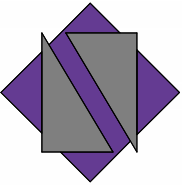

NETTA ARCHITECTS


621 NW 53rd Street, Suite 270
Boca Raton, Florida 33487
(561) 295-4500
www.nettaarchitects.com
CERTIFICATE OF AUTHENTICATION M1800001650

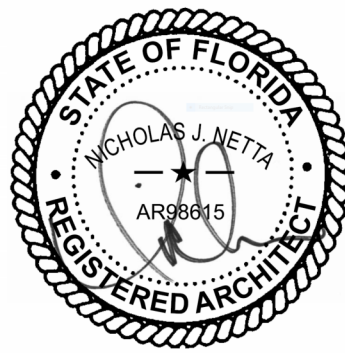

NICHOLAS J. NETTA, AIA, NCARB
FL REGISTRATION No. AR088615
FRANCISCO J. MELENDEZ, SR., AIA
FL REGISTRATION No. AR101881
HONG JIN, LEED, AIA
FL REGISTRATION No. AR102237

These drawings, or parts thereof, may not be reproduced in any form, by any method, for any purpose, without the prior written consent from NICHOLAS J. NETTA, ARCHITECT.
These drawings shall be used for the specific project location indicated within the Title Block, and shall not be used at any other location without prior consent from the ARCHITECT.

MULTIFAMILY RESIDENTIAL BUILDING

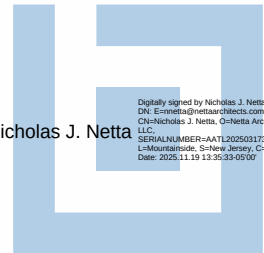

Nicholas J. Netta

109 S.E. 5th AVENUE
DELRAY BEACH, 33483 FL

SITE PLAN REVIEW SET

Submissions

Revisions

No.	DATE:	DESCRIPTION:
2	07-03-2025	TAC REVISION 2

DATE:	11-01-2024
DESIGNER:	MA
MODELED:	AB
CHECKED:	MF
NETTA PROJECT #:	2221704_FL

Drawing title

ELEVATIONS

Drawing no.

A202.1

FINISH SAMPLES

01

PAINT-1

SMOOTH STUCCO - WHITE

02

PAINT-2

SMOOTH STUCCO
SHERWIN WILLIAMS
"ADAPTATIVE SHADE" SW7053

03

SM-01

WOOD CLADDING
PARKLEX PRODEMA
SESAME/ NATURCLAD-B

04

GW-01

GREEN WALL - LIGHT GREEN

05


GW-02

GREEN WALL - DARK

06

ALUM-01

EXTERIOR FINISH MATERIAL LEGEND	
ELEVATION FINISH TAG	DESCRIPTION
1	WOOD CLADDING, PRODEMA PANEL
2	ALUMINUM RAILING
3	WOOD CLADDING, 9" VERTICAL SLATS, 9" SPACING
4	STUCCO, WHITE TEXTURED, PAINT-1
5	STUCCO, TEXTURED, PAINT-2
6	VERTICAL GARDEN, LIGHT GREEN, GW-01
8	ALUMINUM LOUVERED OPENING, POWDER COATED DARK GREY.
9	ALUMINUM TRELLIS, POWDER COATED DARK GREY.
10	MAIN ENTRY CANOPY
11	ALUMINUM FINISH, POWDER COATED GREY.
12	ALUMINUM LOUVERS SCREEN, POWDER COATED DARK GREY.
13	STEEL CHANNEL C 6 x 10.5, POWDER COATED WHITE, TO MATCH EXISTING STUCCO
14	STEEL TUBE FRAMING, POWDER COATED GREY FINISH.
15	GLASS ALUMINUM RAILING, POWDER COATED, DARK GREY
16	GLASS ALUMINUM STOREFRONT, POWDER COATED DARK GREY GLAZING MINIMUM 80% VISIBLE LIGHT TRANSMITTANCE (VLT), 14 % VISIBLE LIGHT REFLECTANCE INTERIOR AND EXTERIOR
17	GLASS ALUMINUM SLIDING DOORS, POWDER COATED DARK GREY GLAZING MINIMUM 80% VISIBLE LIGHT TRANSMITTANCE (VLT), 14 % VISIBLE LIGHT REFLECTANCE INTERIOR AND EXTERIOR
18	GLASS ALUMINUM WINDOWS, POWDER COATED DARK GREY, GLAZING MINIMUM 80% VISIBLE LIGHT TRANSMITTANCE (VLT), 14 % VISIBLE LIGHT REFLECTANCE INTERIOR AND EXTERIOR
19	GLASS ALUMINUM MAIN ENTRY DOOR, POWDER COATED DARK GREY, GLAZING MINIMUM 80% VISIBLE LIGHT TRANSMITTANCE (VLT), 14% VISIBLE LIGHT REFLECTANCE INTERIOR AND EXTERIOR
20	GARAGE OPENING
21	TRASH ROOM DOOR
22	HOLLOW METAL EXIT DOOR, COLOR TO MATCH WALL FINISH

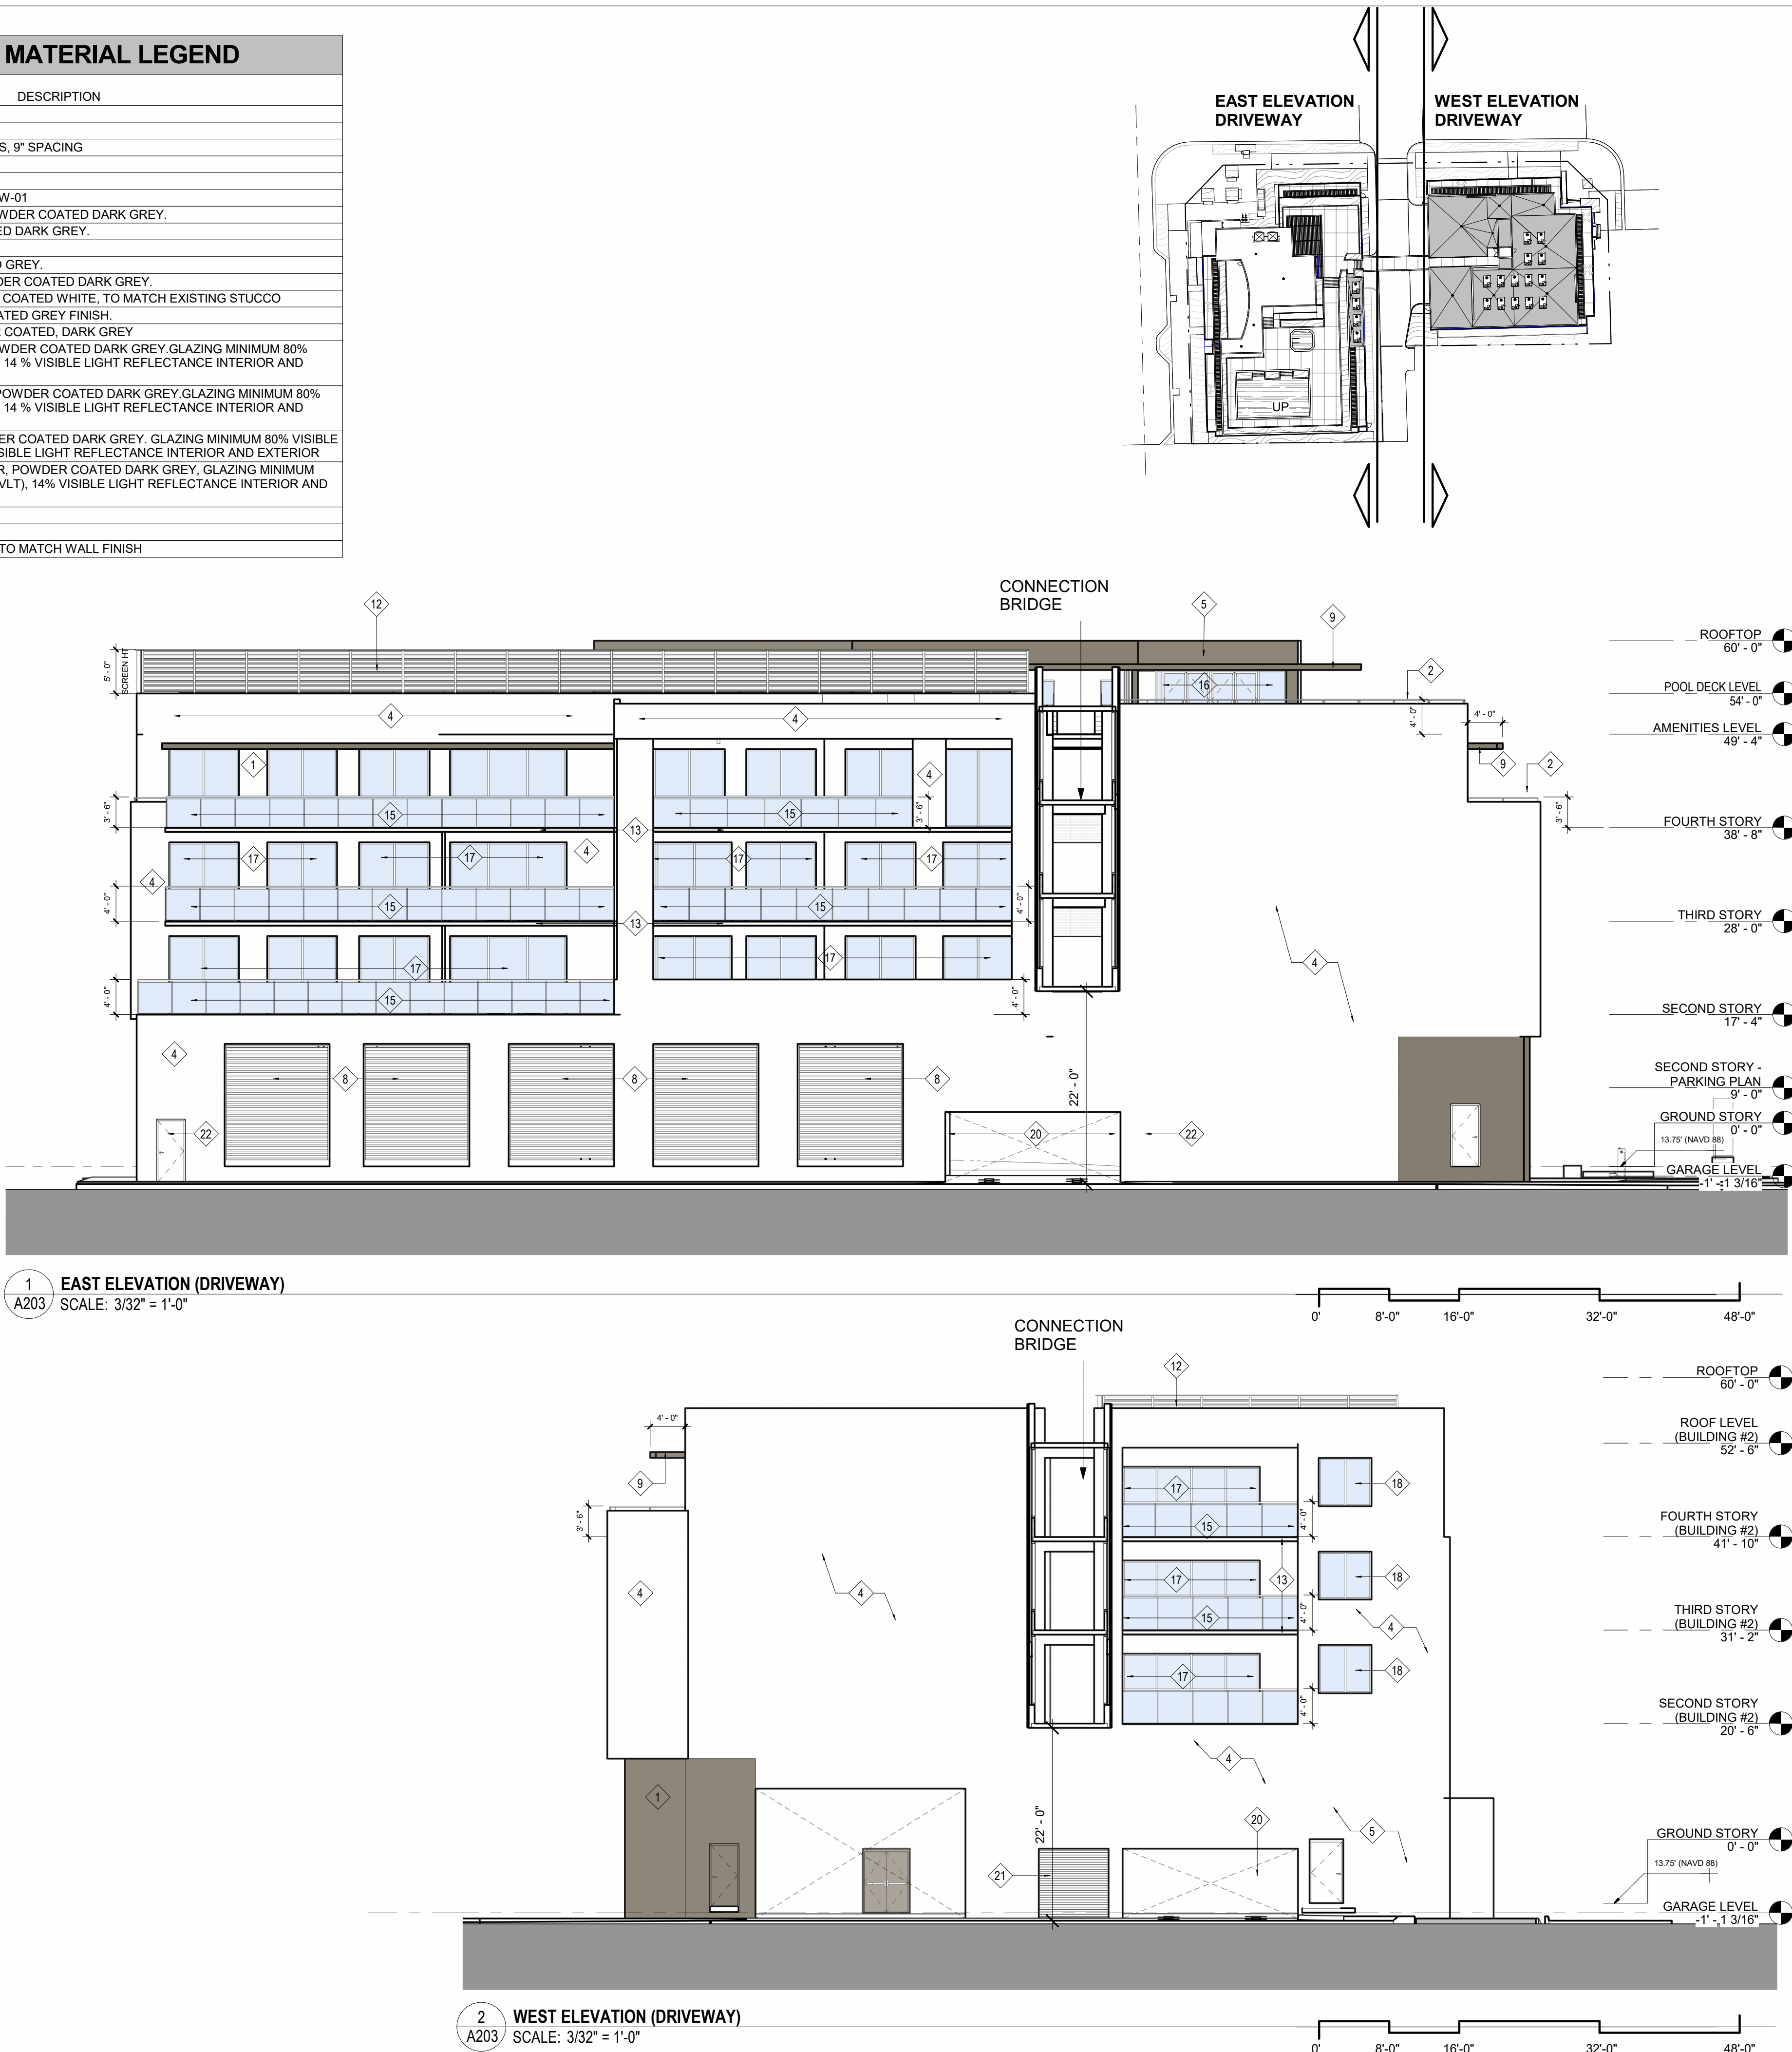




1 EAST ELEVATION (DRIVEWAY)
A203.1 SCALE: 3/32" = 1'-0"




2 WEST ELEVATION (DRIVEWAY)
A203.1 SCALE: 3/32" = 1'-0"

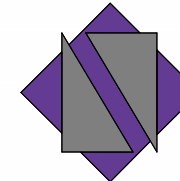

NETTA ARCHITECTS

621 NW 53rd Street, Suite 270
Boca Raton, Florida 33487
(561) 295-4500
www.nettaarchitects.com

CERTIFICATE OF AUTHENTICATION M18000001650

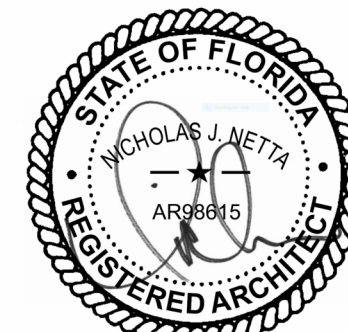

DATE OF SEAL: 11/19/2025


NICHOLAS J. NETTA, AIA, NCARB
FL REGISTRATION No. AR68815
FRANCISCO J. MELENDEZ, SR., AIA
FL REGISTRATION No. AR101881
HONG JIN, LEED, AIA
FL REGISTRATION No. AR102237

These drawings, or parts thereof, may not be reproduced in any form, by any method, for any purpose, without the prior written consent from

NICHOLAS J. NETTA, ARCHITECT.

These drawings shall be used for the specific project location indicated within the Title Block, and shall not be used at any other location without prior consent from the ARCHITECT.

MULTIFAMILY RESIDENTIAL BUILDING

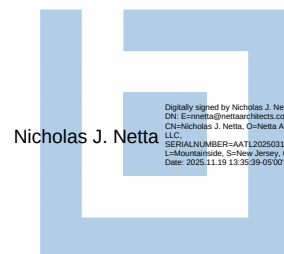

109 S.E. 5th AVENUE
DELRAY BEACH, 33483 FL

SITE PLAN REVIEW SET

Submissions

Revisions

No.	DATE:	DESCRIPTION:
2	07-03-2025	TAC REVISION 2


DATE:	11-01-2024
DESIGNER:	MA
MODELED:	AB
CHECKED:	MF
NETTA PROJECT #:	2221704_FL

Drawing title

ELEVATIONS

Drawing no.


A203.1

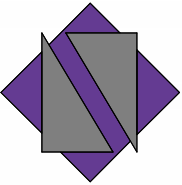

NETTA ARCHITECTS

621 NW 53rd Street, Suite 270
Boca Raton, Florida 33487
(561) 295-4500
www.nettaarchitects.com

CERTIFICATE OF AUTHENTICATION M18000001650

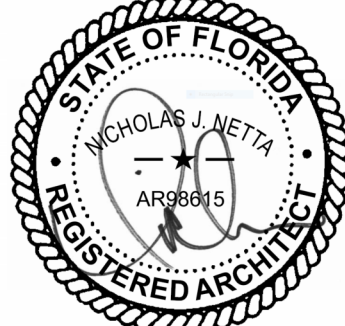


DATE OF SEAL: 11/19/2025

NICHOLAS J. NETTA, AIA, NCARB
FL REGISTRATION No. AR68615
FRANCISCO J. MELENDEZ, SR., AIA
FL REGISTRATION No. AR101881
HONG JIN, LEED, AIA
FL REGISTRATION No. AR102237

These drawings, or parts thereof, may not be reproduced in any form, by any method, for any purpose, without the prior written consent from NICHOLAS J. NETTA, ARCHITECT.

These drawings shall be used for the specific project location indicated within the Title Block, and shall not be used at any other location without prior consent from the ARCHITECT.

MULTIFAMILY RESIDENTIAL BUILDING

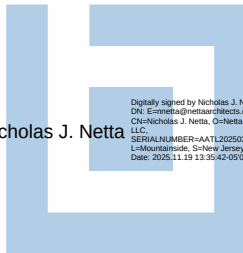

109 S.E. 5th AVENUE
DELRAY BEACH, 33483 FL

SITE PLAN REVIEW SET

Submissions

Revisions		
No.	DATE:	DESCRIPTION:
1	06-13-2024	TAC REVISION
2	07-03-2025	TAC REVISION 2
3	09-19-2025	TAC REVISION 3

DATE: 11-01-2024

DESIGNER: MA

MODELED: CC

CHECKED: MF


NETTA PROJECT #: 2221704_FL


Drawing title

DESIGN GUIDELINES -
FACADE
PROPORTIONS

Drawing no.

A301

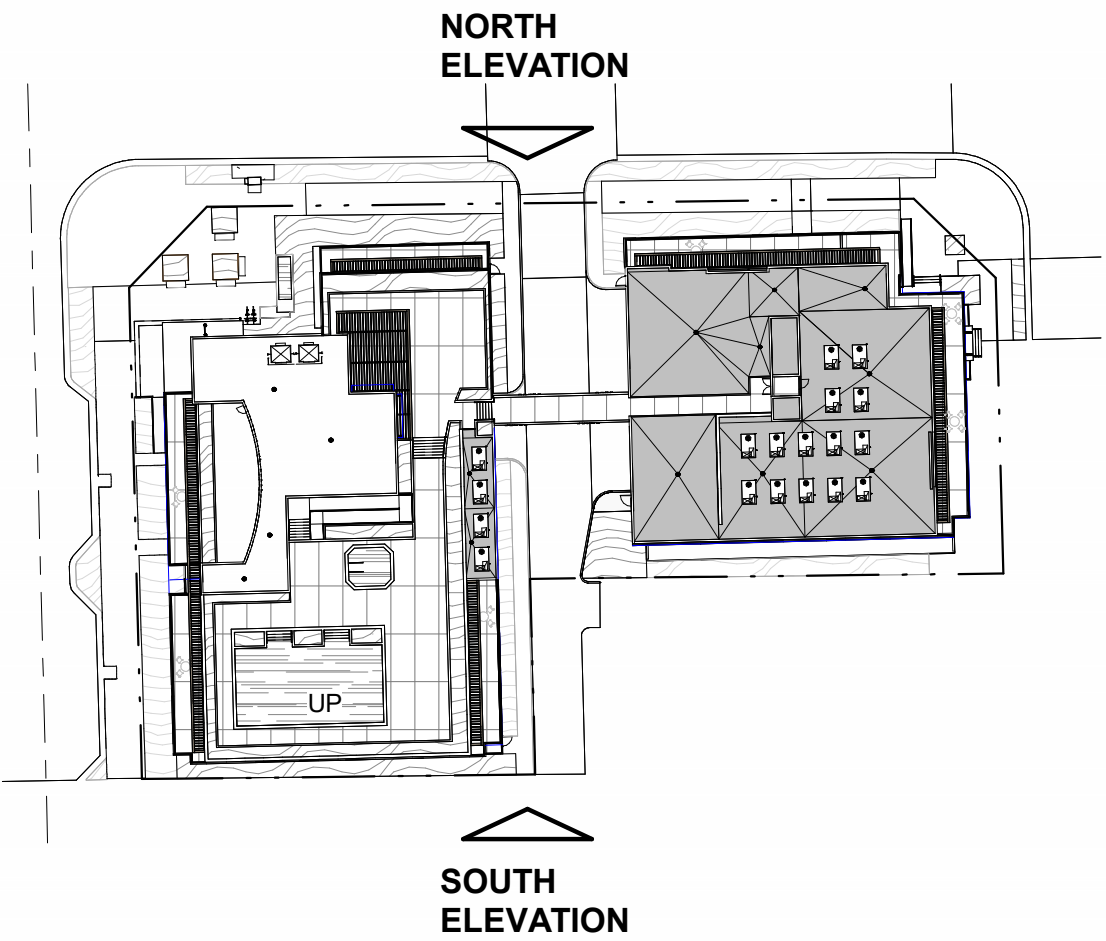


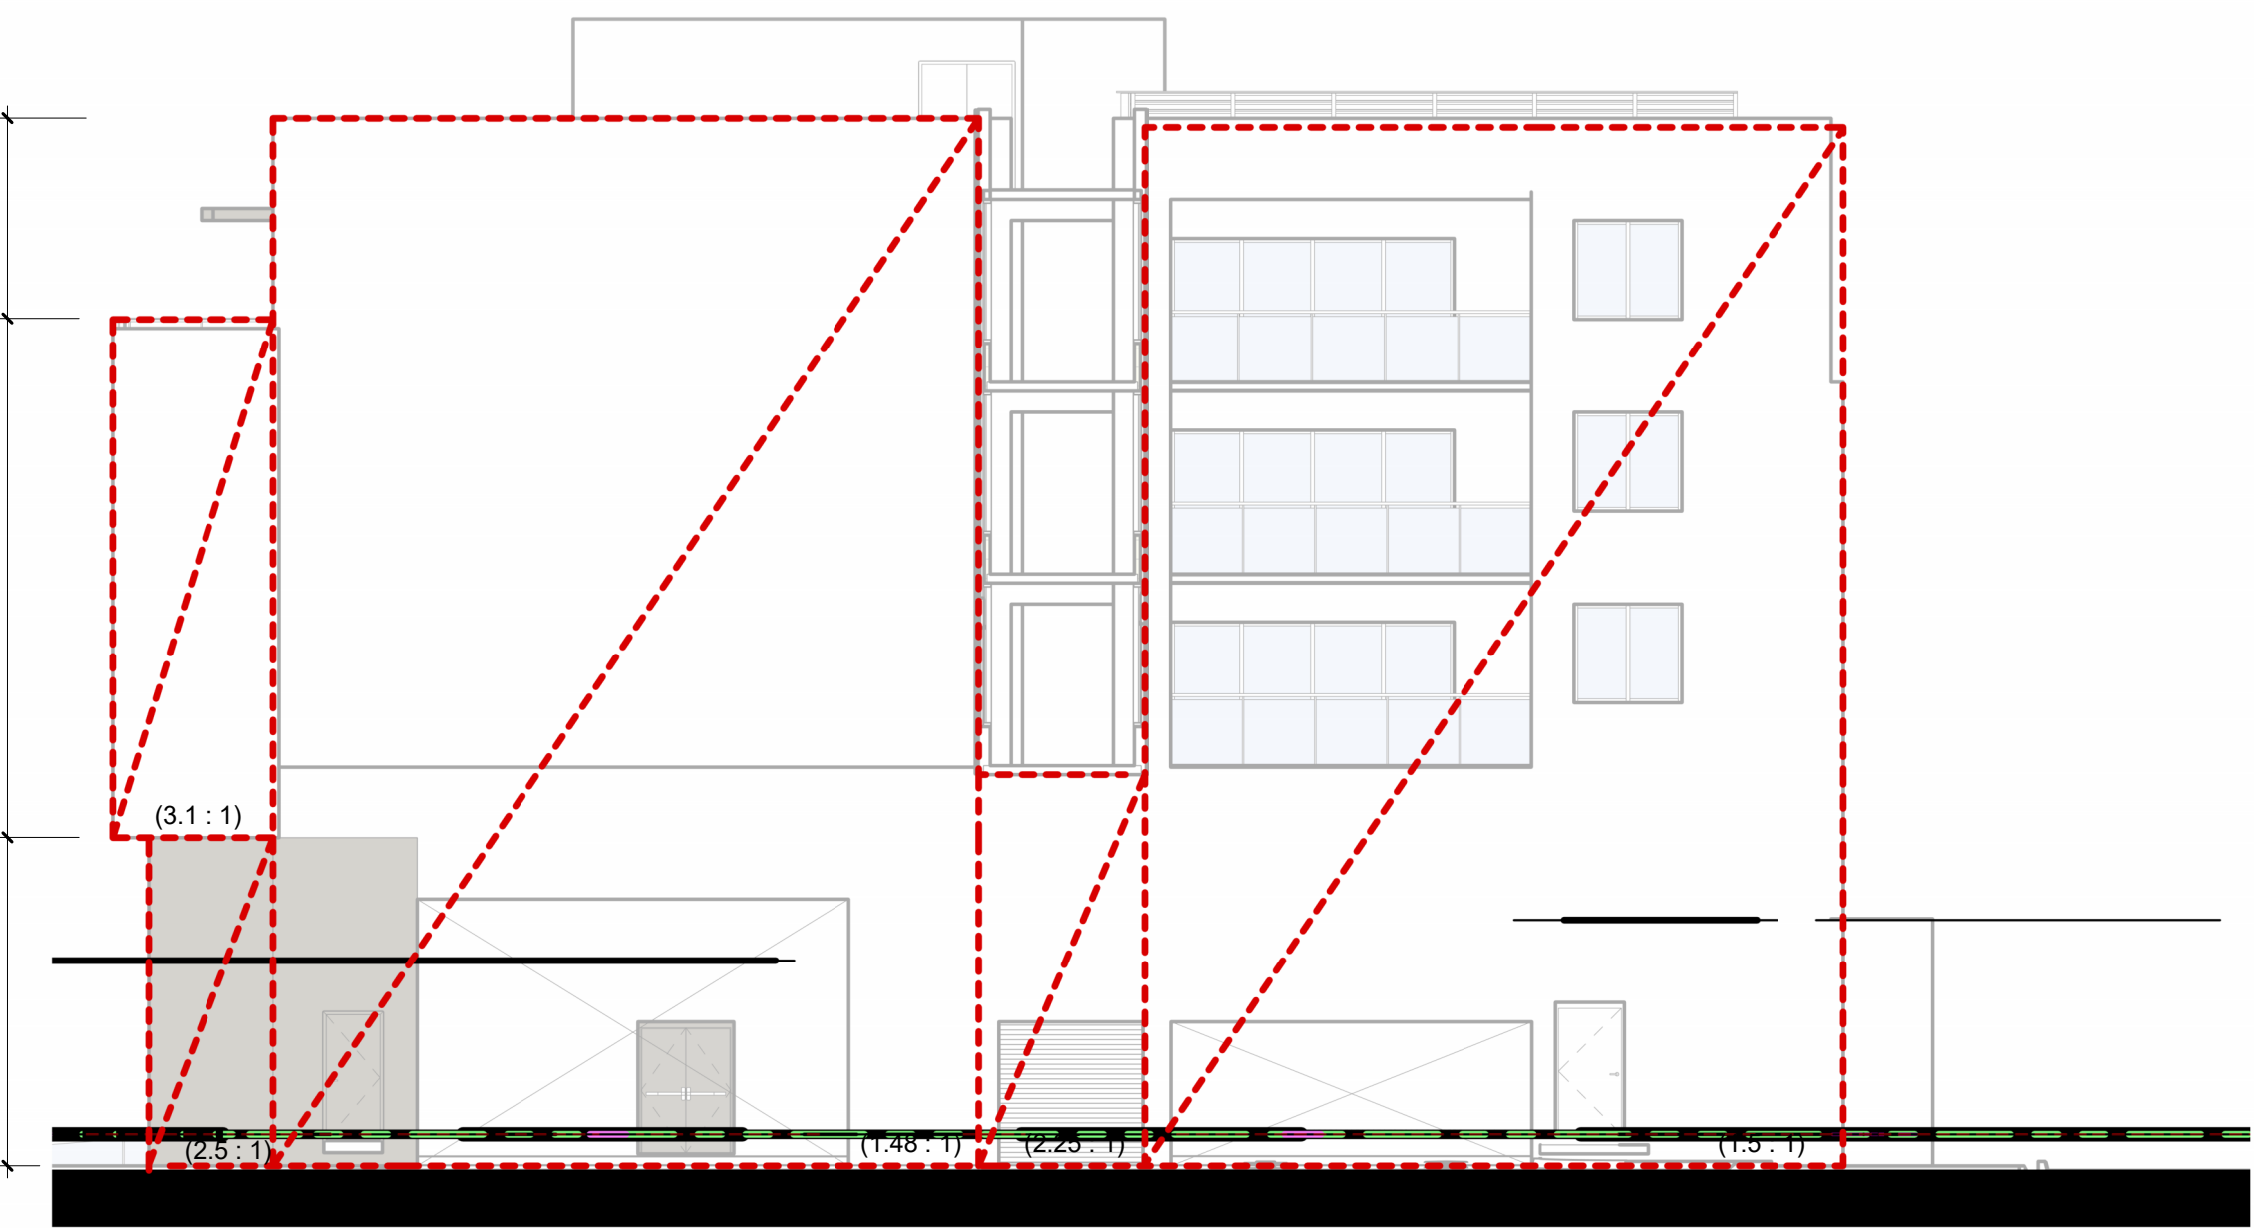

3 EAST ELEVATION DRIVEWAY - DESIGN GUIDELINES
A302 SCALE: 3/32" = 1'-0"





4 WEST ELEVATION DRIVEWAY - DESIGN GUIDELINES
A302 SCALE: 3/32" = 1'-0"

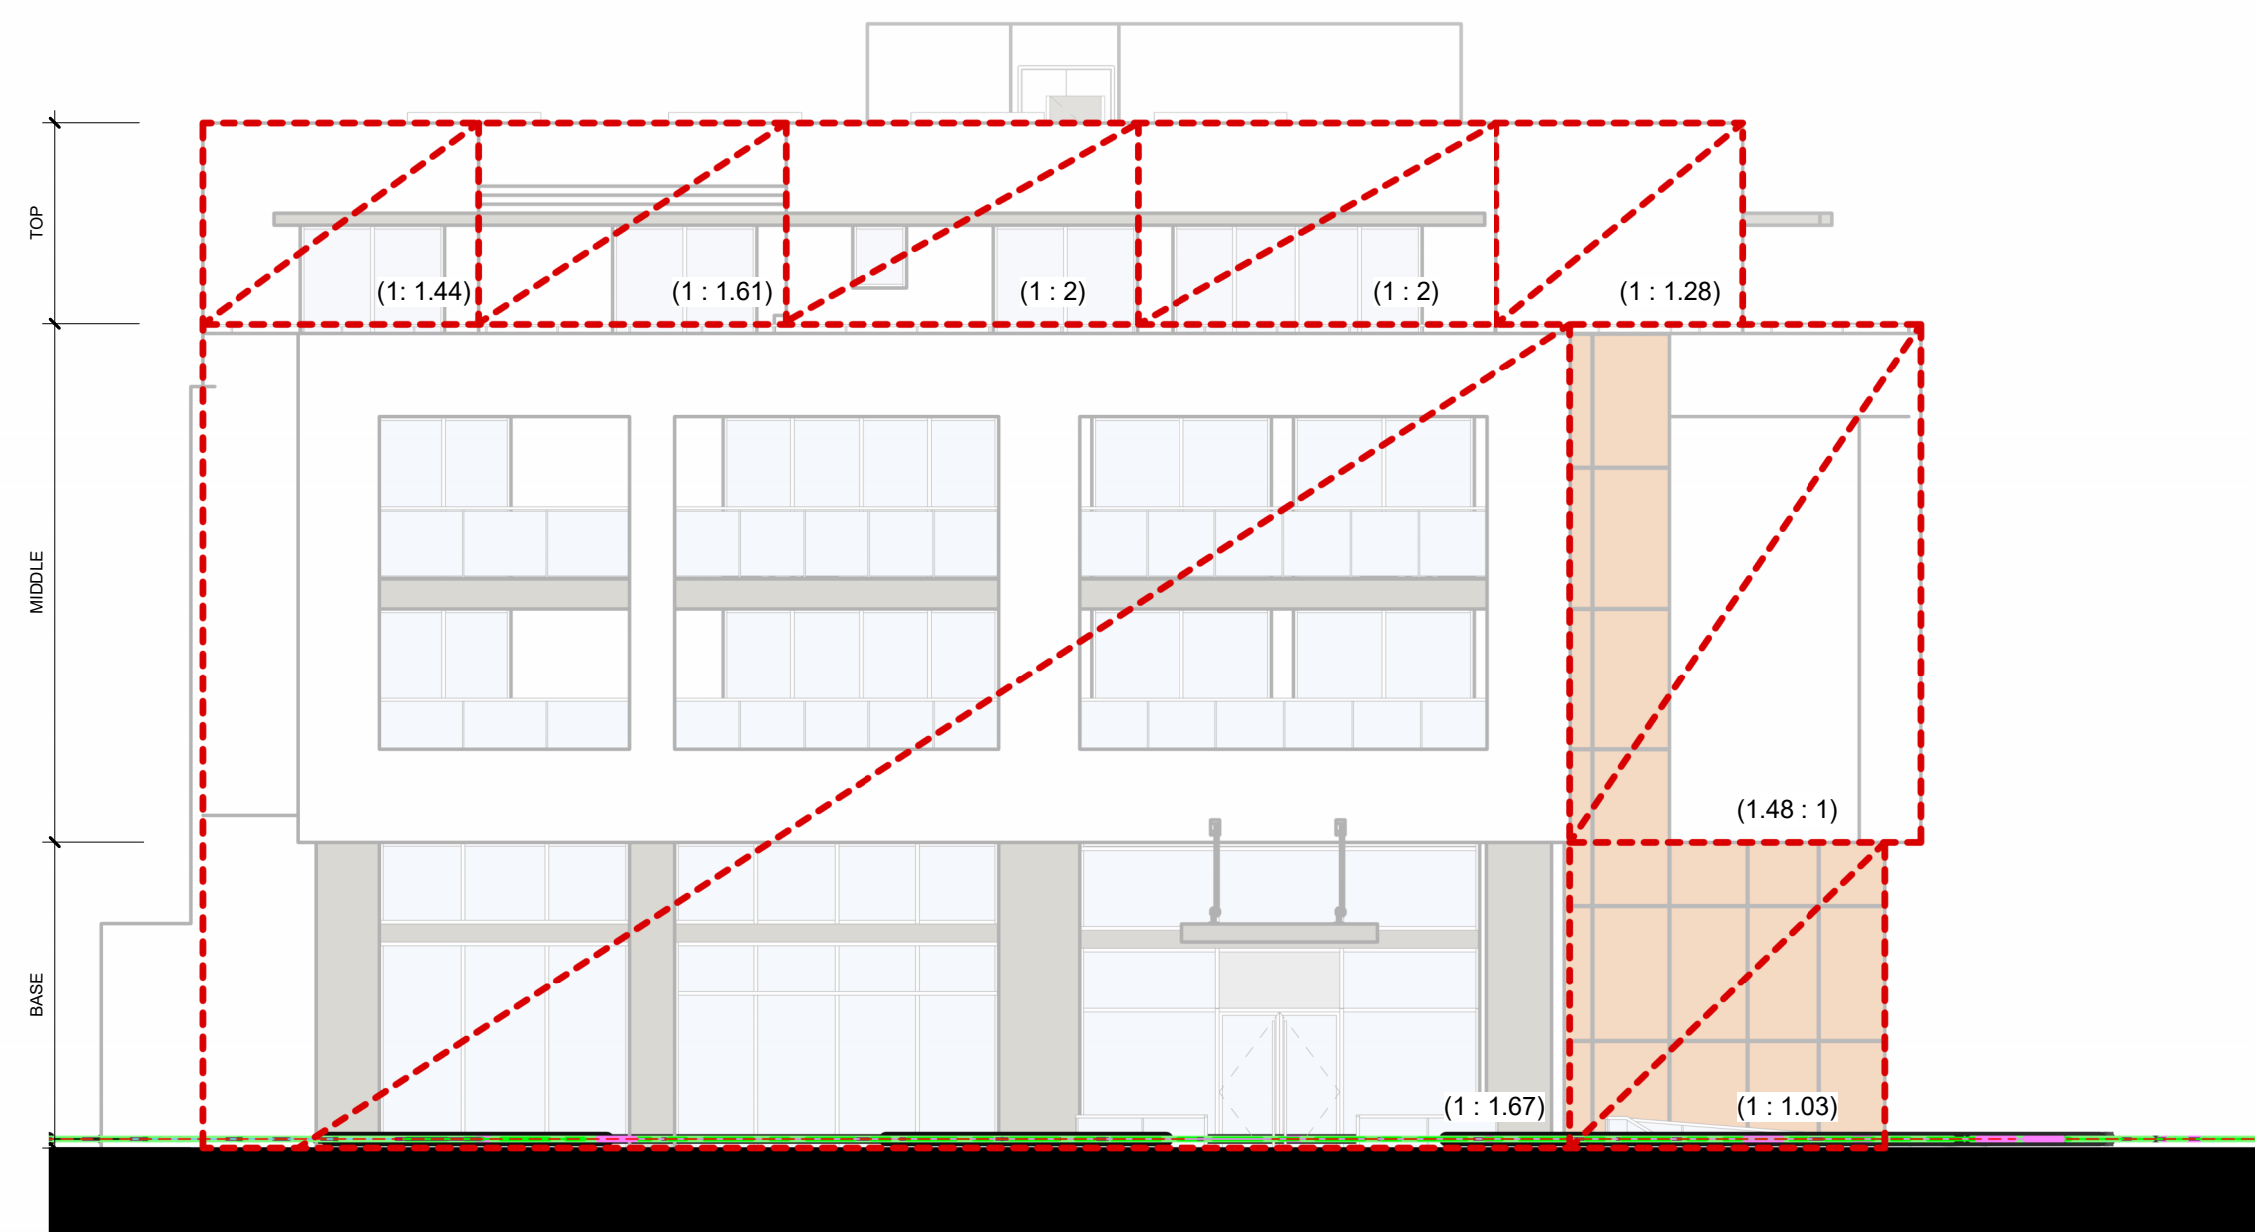

1 EAST ELEVATION - DESIGN GUIDELINES
A302 SCALE: 3/32" = 1'-0"




2 WEST ELEVATION - DESIGN GUIDELINES
A302 SCALE: 3/32" = 1'-0"

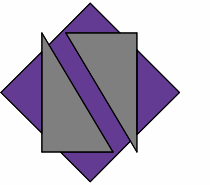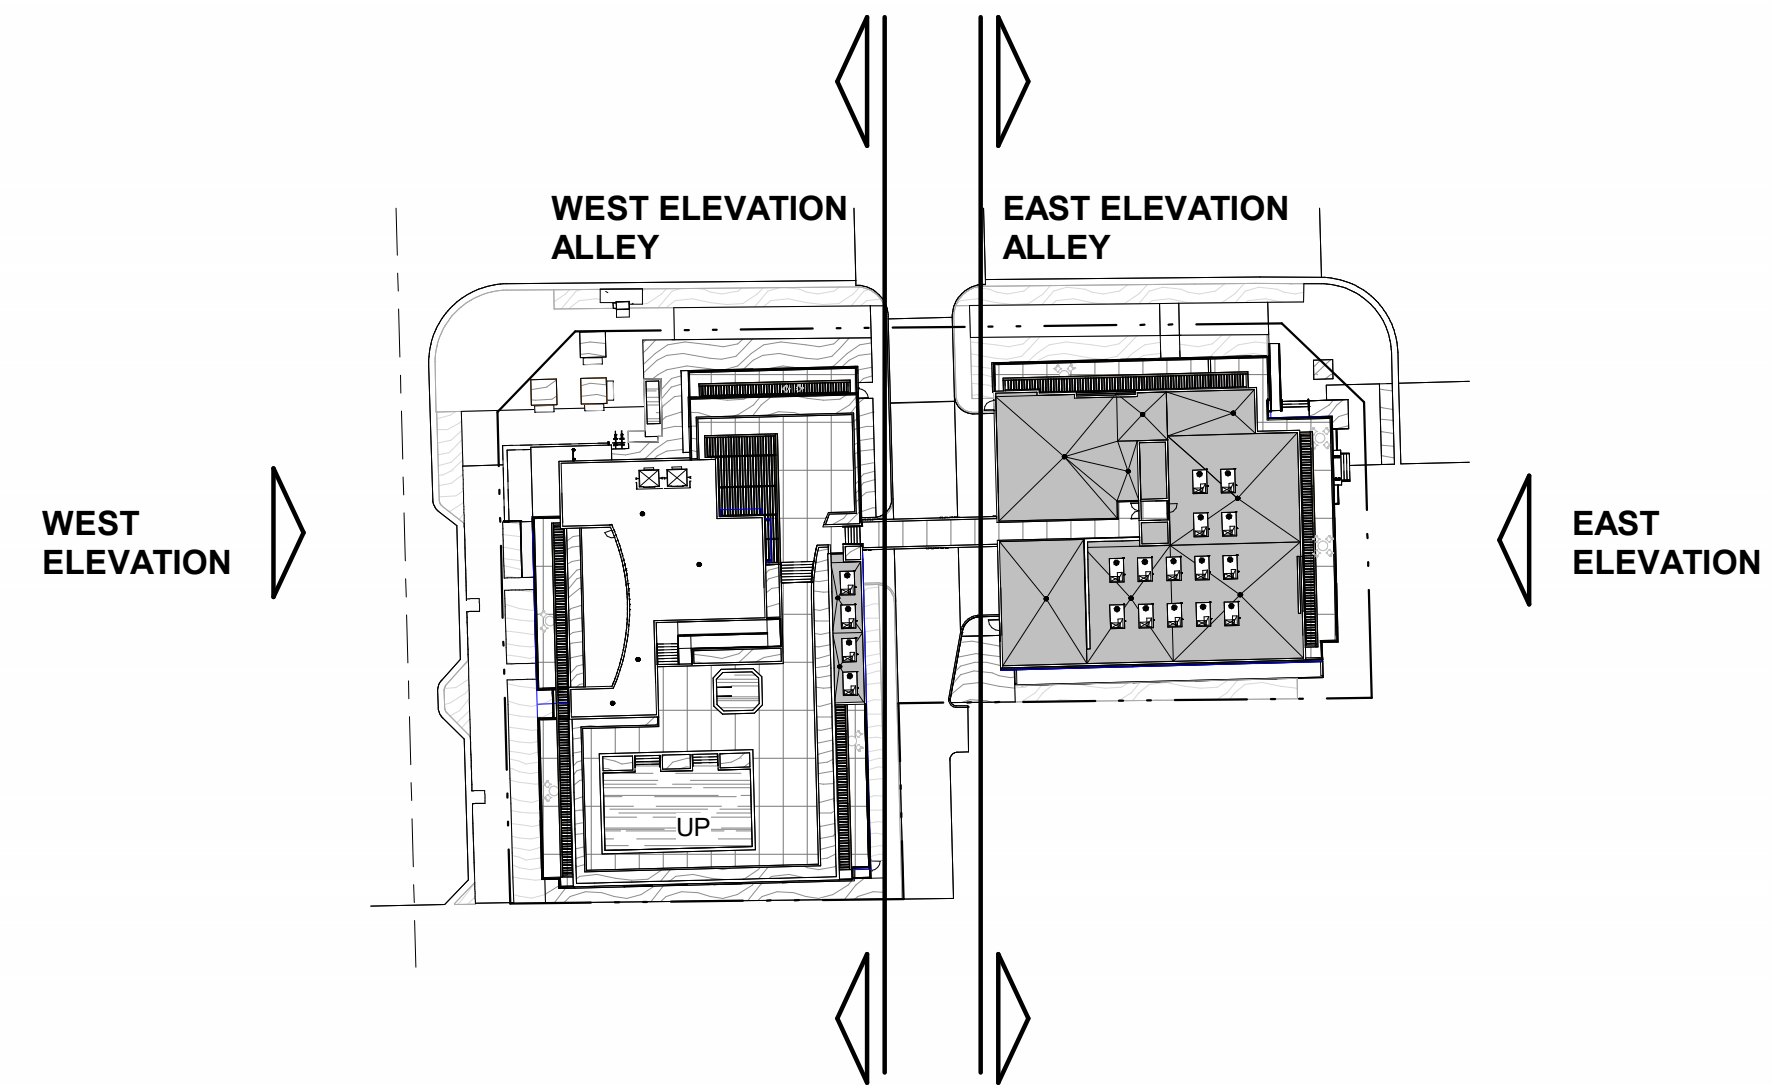

NETTA ARCHITECTS

621 NW 53rd Street, Suite 270
Boca Raton, Florida 33487
(561) 295-4500
www.nettaarchitects.com

CERTIFICATE OF AUTHENTICATION M18000001650

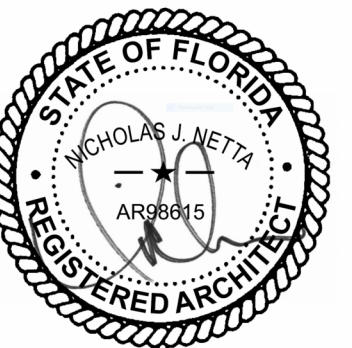

DATE OF SEAL: 11/19/2025

NICHOLAS J. NETTA, AIA, NCARB
FL REGISTRATION No. AR68615
FRANCISCO J. MELENDEZ, SR., AIA
FL REGISTRATION No. AR101881
HONG JIN, LEED, AIA
FL REGISTRATION No. AR102237

These drawings, or parts thereof, may not be reproduced in any form, by any method, for any purpose, without the prior written consent from

NICHOLAS J. NETTA, ARCHITECT.

These drawings shall be used for the specific project location indicated within the Title Block, and shall not be used at any other location without prior consent from the ARCHITECT.

MULTIFAMILY RESIDENTIAL BUILDING



109 S.E. 5th AVENUE
DELRAY BEACH, 33483 FL

SITE PLAN REVIEW SET

Submissions

Revisions

No.	DATE:	DESCRIPTION:
1	06-13-2024	TAC REVISION
2	07-03-2025	TAC REVISION 2
3	09-19-2025	TAC REVISION 3

DATE: 11-01-2024
DESIGNER: MA
MODELED: CC
CHECKED: MF
NETTA PROJECT #: 2221704_FL

Drawing title



DESIGN GUIDELINES -
FACADE
PROPORTIONS

Drawing no.


A302

OPENING CALCULATION - EAST BUILDING						
	FACADE LENGTH	DISTANCE TO P.L.	DISTANCE TO OPP. BUILDING	AREA (INC. OPENINGS)	OPENINGS AREA	%
NORTH ELEVATION						
GROUND STORY	106.00 FT	12 FT	80 FT	1,798 S.F.	459 S.F.	25.52 %
SECOND STORY	127.00 FT	10 FT	78 FT	1,331 S.F.	569 S.F.	42.74 %
THIRD STORY	127.00 FT	10 FT	78 FT	1,331 S.F.	569 S.F.	42.74 %
FOURTH STORY	117.00 FT	20 FT	88 FT	1,402 S.F.	427 S.F.	30.45 %
TOTAL				5,862 S.F.	2,024 S.F.	34.52 %


OPENING CALCULATION - WEST BUILDING						
	FACADE LENGTH	DISTANCE TO P.L.	DISTANCE TO OPP. BUILDING	AREA (INC. OPENINGS)	OPENINGS AREA	%
NORTH ELEVATION						
GROUND STORY	102.00 FT	15 FT	80 FT	1,518 S.F.	427 S.F.	28.12 %
SECOND STORY	114.00 FT	13 FT	78 FT	1,130 S.F.	560 S.F.	49.55 %
THIRD STORY	114.00 FT	13 FT	78 FT	1,130 S.F.	560 S.F.	49.55 %
FOURTH STORY	114.00 FT	20 FT	88 FT	1,618 S.F.	724 S.F.	44.74 %
TOTAL				5,396 S.F.	2,530 S.F.	42.09 %

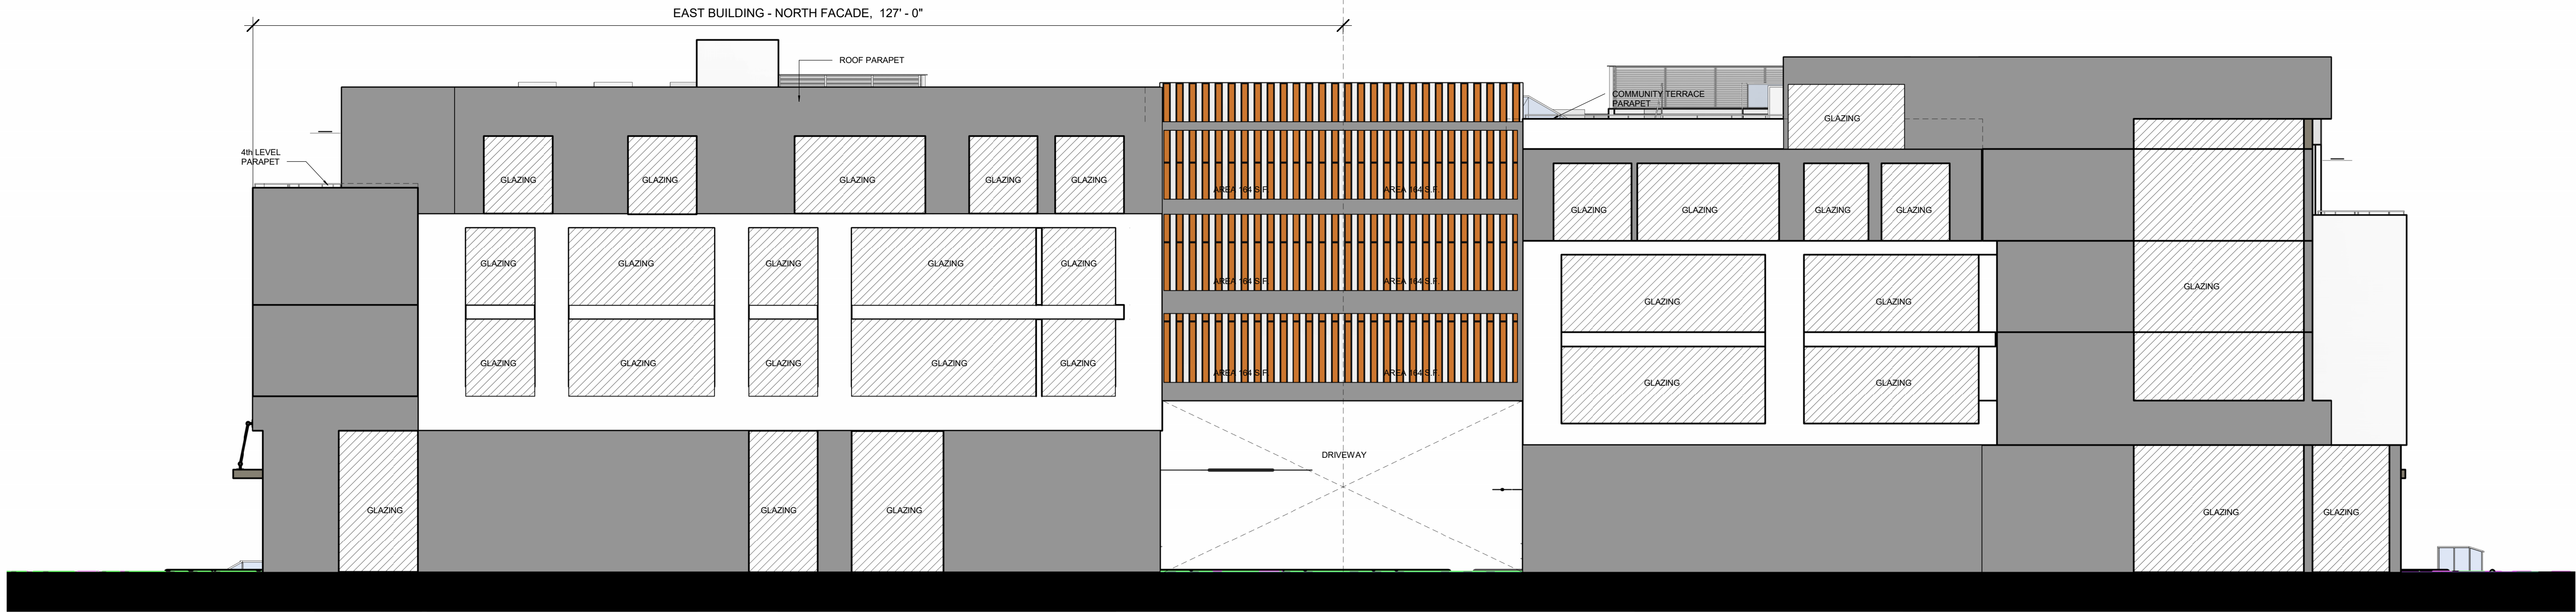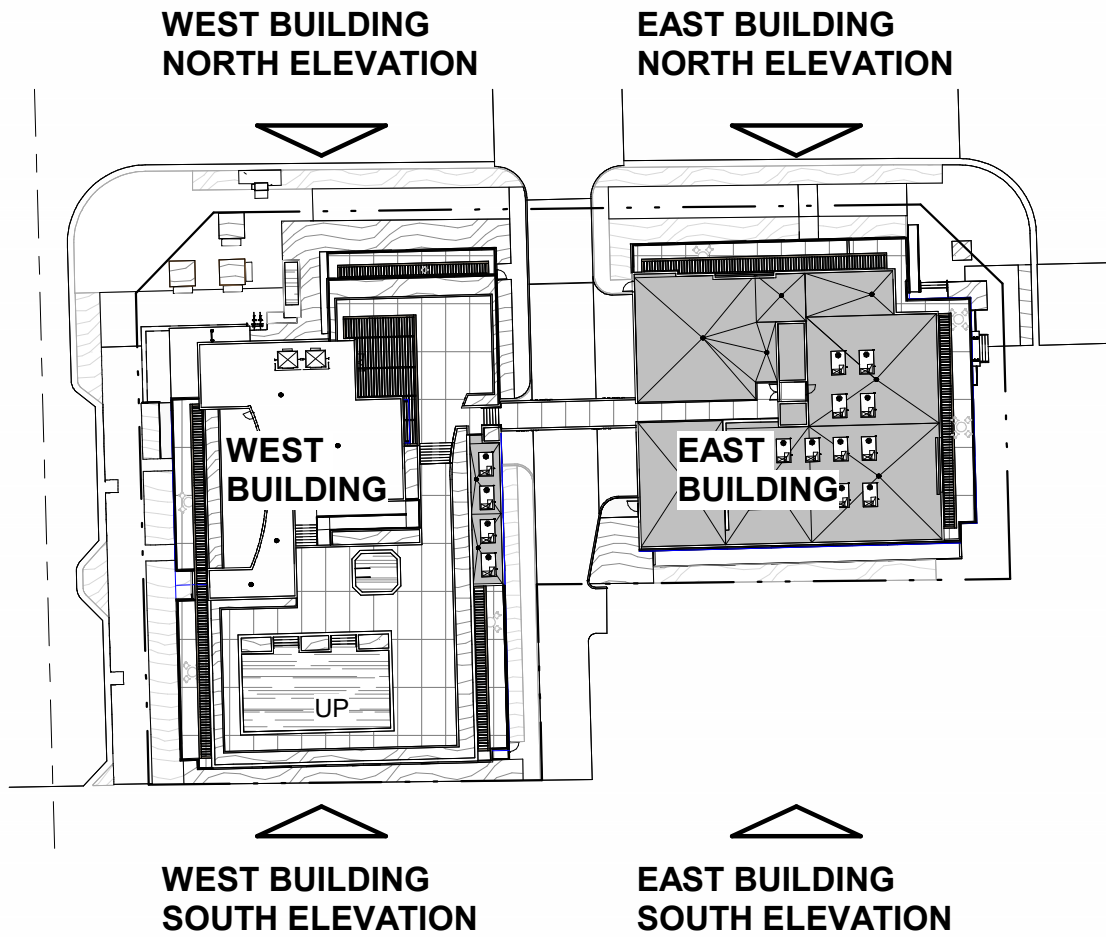

1 NORTH ELEVATION - OPENING CALCULATION
A303 / SCALE: 3/32" = 1'-0"

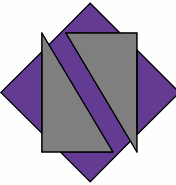

NETTA ARCHITECTS
621 NW 53rd Street, Suite 270
Boca Raton, Florida 33487
(561) 295-4500
www.nettaarchitects.com
CERTIFICATE OF AUTHENTICATION M18000001650

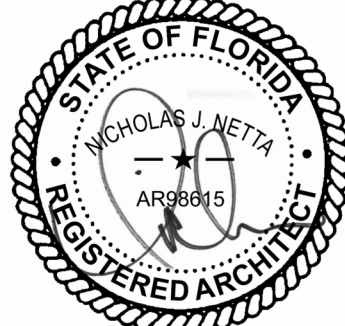

DATE OF SEAL: 11/19/2025

NICHOLAS J. NETTA, AIA, NCARB
FL REGISTRATION No. AR88615
FRANCISCO J. MELENDEZ, SR., AIA
FL REGISTRATION No. AR101881
HONG JIN, LEED, AIA
FL REGISTRATION No. AR102237

These drawings, or parts thereof, may not be reproduced in any form, by any method, for any purpose, without the prior written consent from

NICHOLAS J. NETTA, ARCHITECT.

These drawings shall be used for the specific project location indicated within the Title Block, and shall not be used at any other location without prior consent from the ARCHITECT.

MULTIFAMILY RESIDENTIAL BUILDING

Nicholas J. Netta

109 S.E. 5th AVENUE
DELRAY BEACH, 33483 FL

SITE PLAN REVIEW SET

Submissions

Revisions

No.	DATE:	DESCRIPTION:
1	06-13-2024	TAC REVISION
2	07-03-2025	TAC REVISION 2
3	09-19-2025	TAC REVISION 3

DATE: 11-01-2024
DESIGNER: MA
MODELED: CC
CHECKED: MF
NETTA PROJECT #: 2221704_FL

Drawing title



EXTERIOR WALL
OPENINGS

Drawing no.


A303

OPENING CALCULATION - WEST BUILDING						
	FACADE LENGTH	DISTANCE TO P.L.	DISTANCE TO OPP. BUILDING	AREA (INC. OPENINGS)	OPENINGS AREA	%
WEST ELEVATION						
GROUND STORY	151.25 FT	12 FT	100 FT	2,411 S.F.	966 S.F.	40.06 %
SECOND STORY	151.25 FT	10 FT	98 FT	1,914 S.F.	860 S.F.	44.90 %
THIRD STORY	151.25 FT	10 FT	98 FT	1,777 S.F.	881 S.F.	49.58 %
FOURTH STORY	151.25 FT	20 FT	108 FT	2,305 S.F.	892 S.F.	38.69 %
TOTAL				8,407 S.F.	3,599 S.F.	42.80 %

OPENING CALCULATION - EAST BUILDING						
	FACADE LENGTH	DISTANCE TO P.L.	DISTANCE TO OPP. BUILDING	AREA (INC. OPENINGS)	OPENINGS AREA	%
EAST ELEVATION						
GROUND STORY	91.50 FT	12 FT	78 FT	1,734 S.F.	946 S.F.	54.55 %
SECOND STORY	96.15 FT	10 FT	76 FT	1,191 S.F.	395 S.F.	33.16 %
THIRD STORY	96.15 FT	10 FT	76 FT	1,225 S.F.	394 S.F.	32.16 %
FOURTH STORY	86.15 FT	20 FT	86 FT	1,064 S.F.	351 S.F.	32.98 %
TOTAL				5,214 S.F.	2,086 S.F.	40.00 %

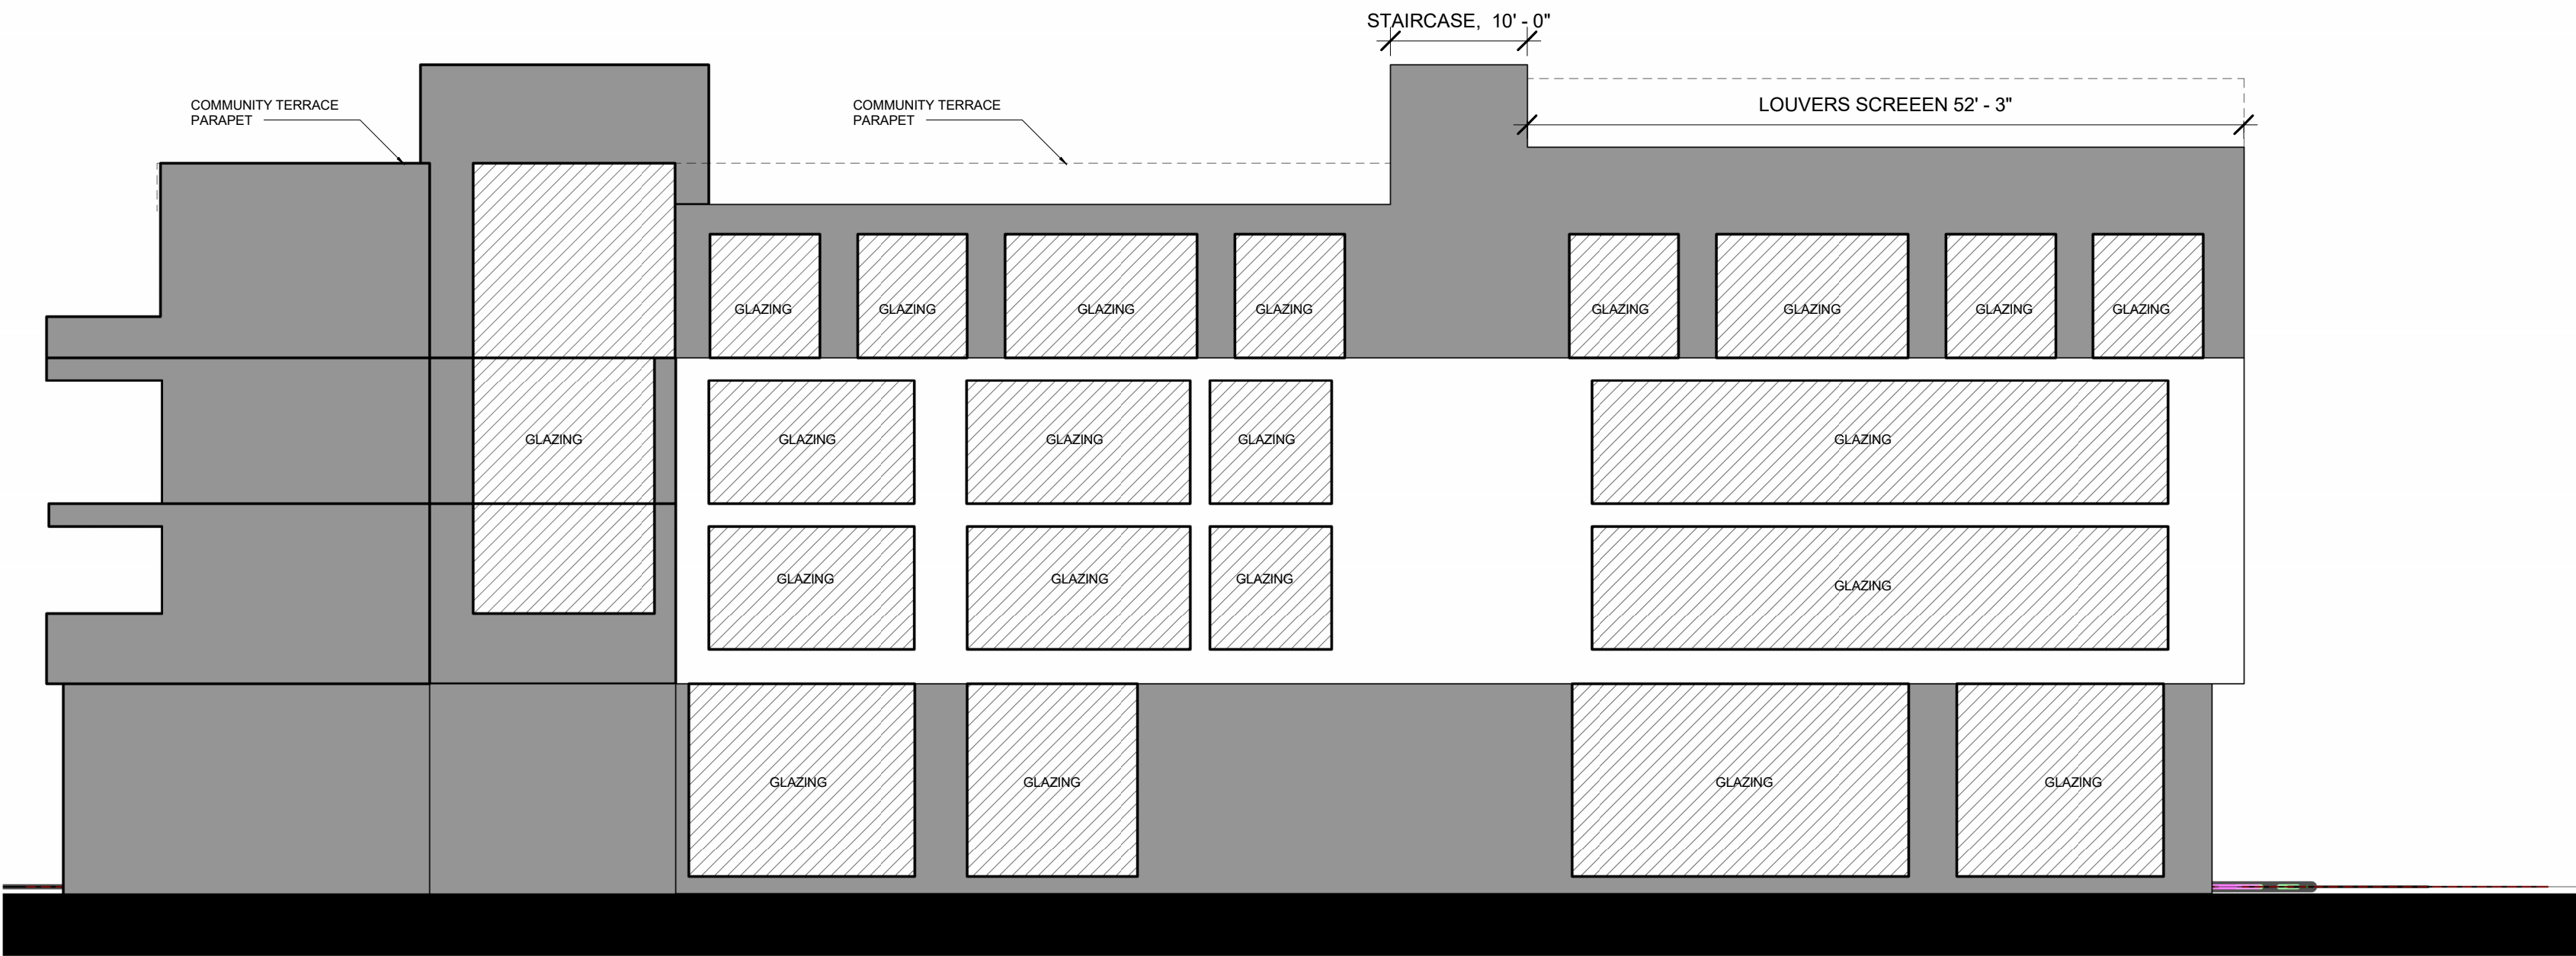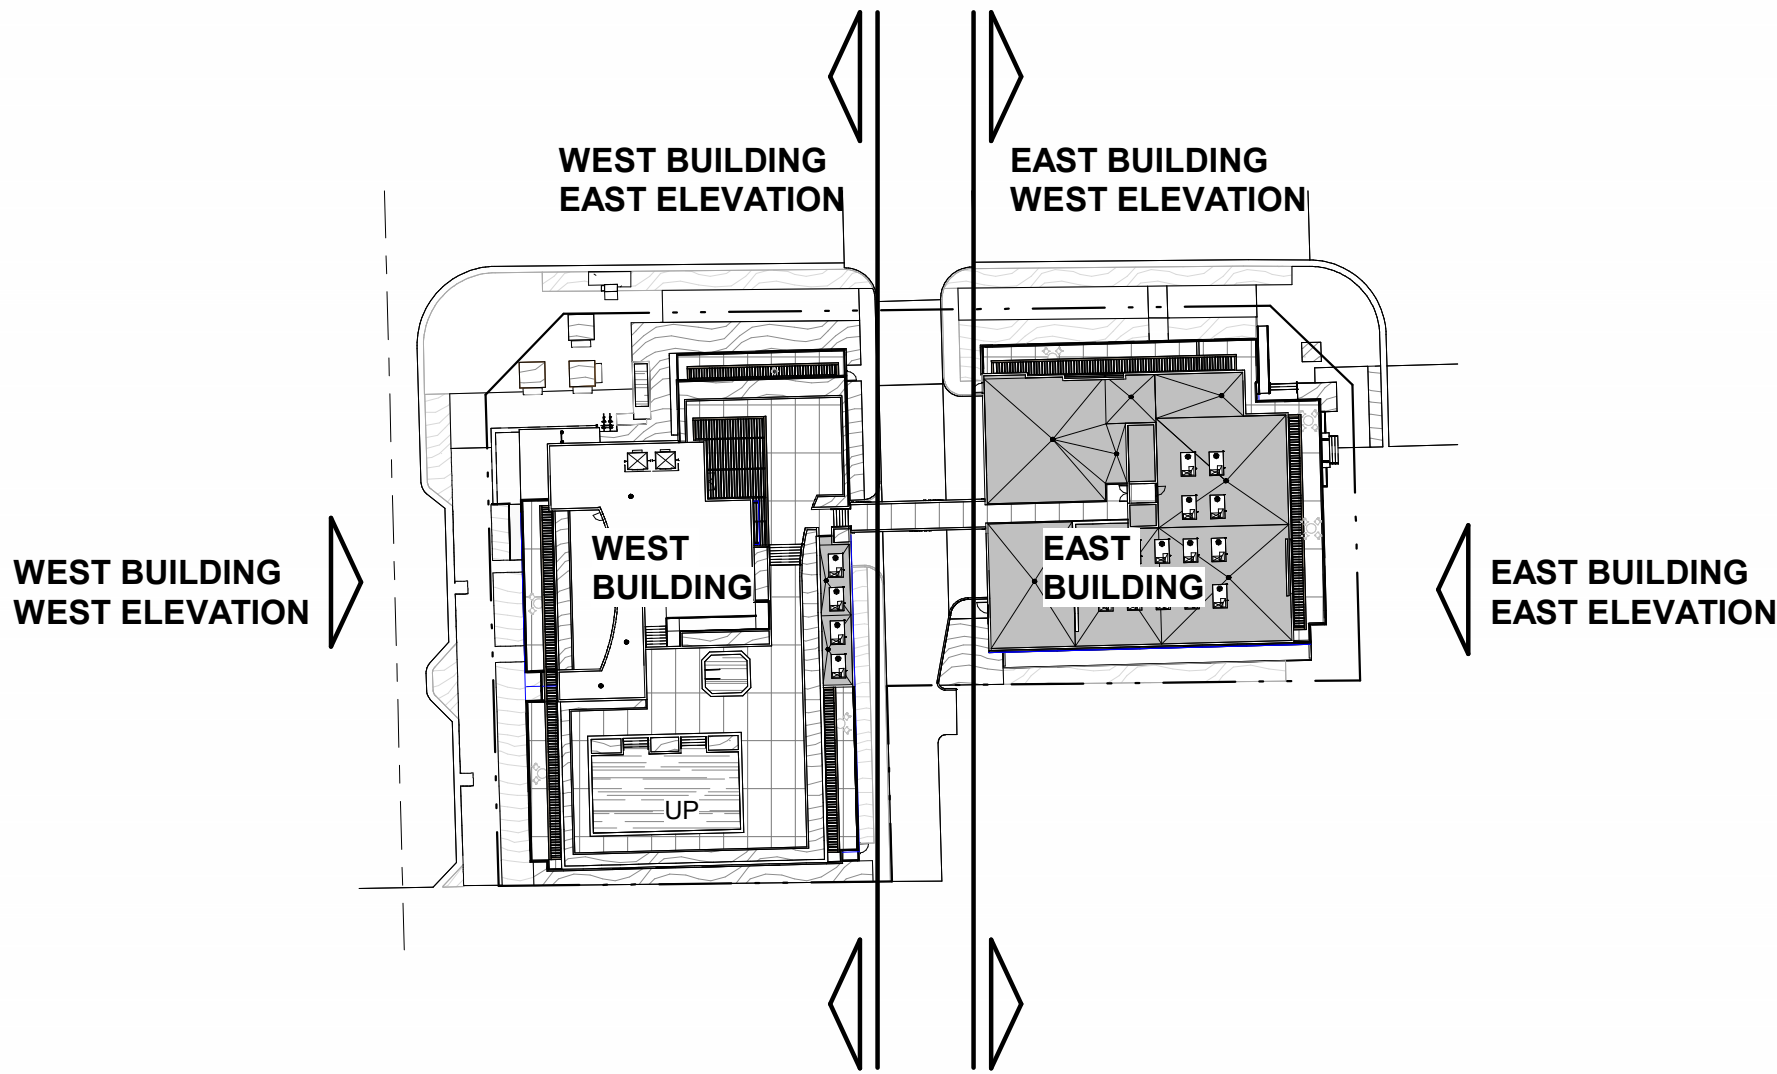


2 WEST BUILDING - WEST ELEVATION - OPENING CALCULATION
A304 SCALE: 3/32" = 1'-0"

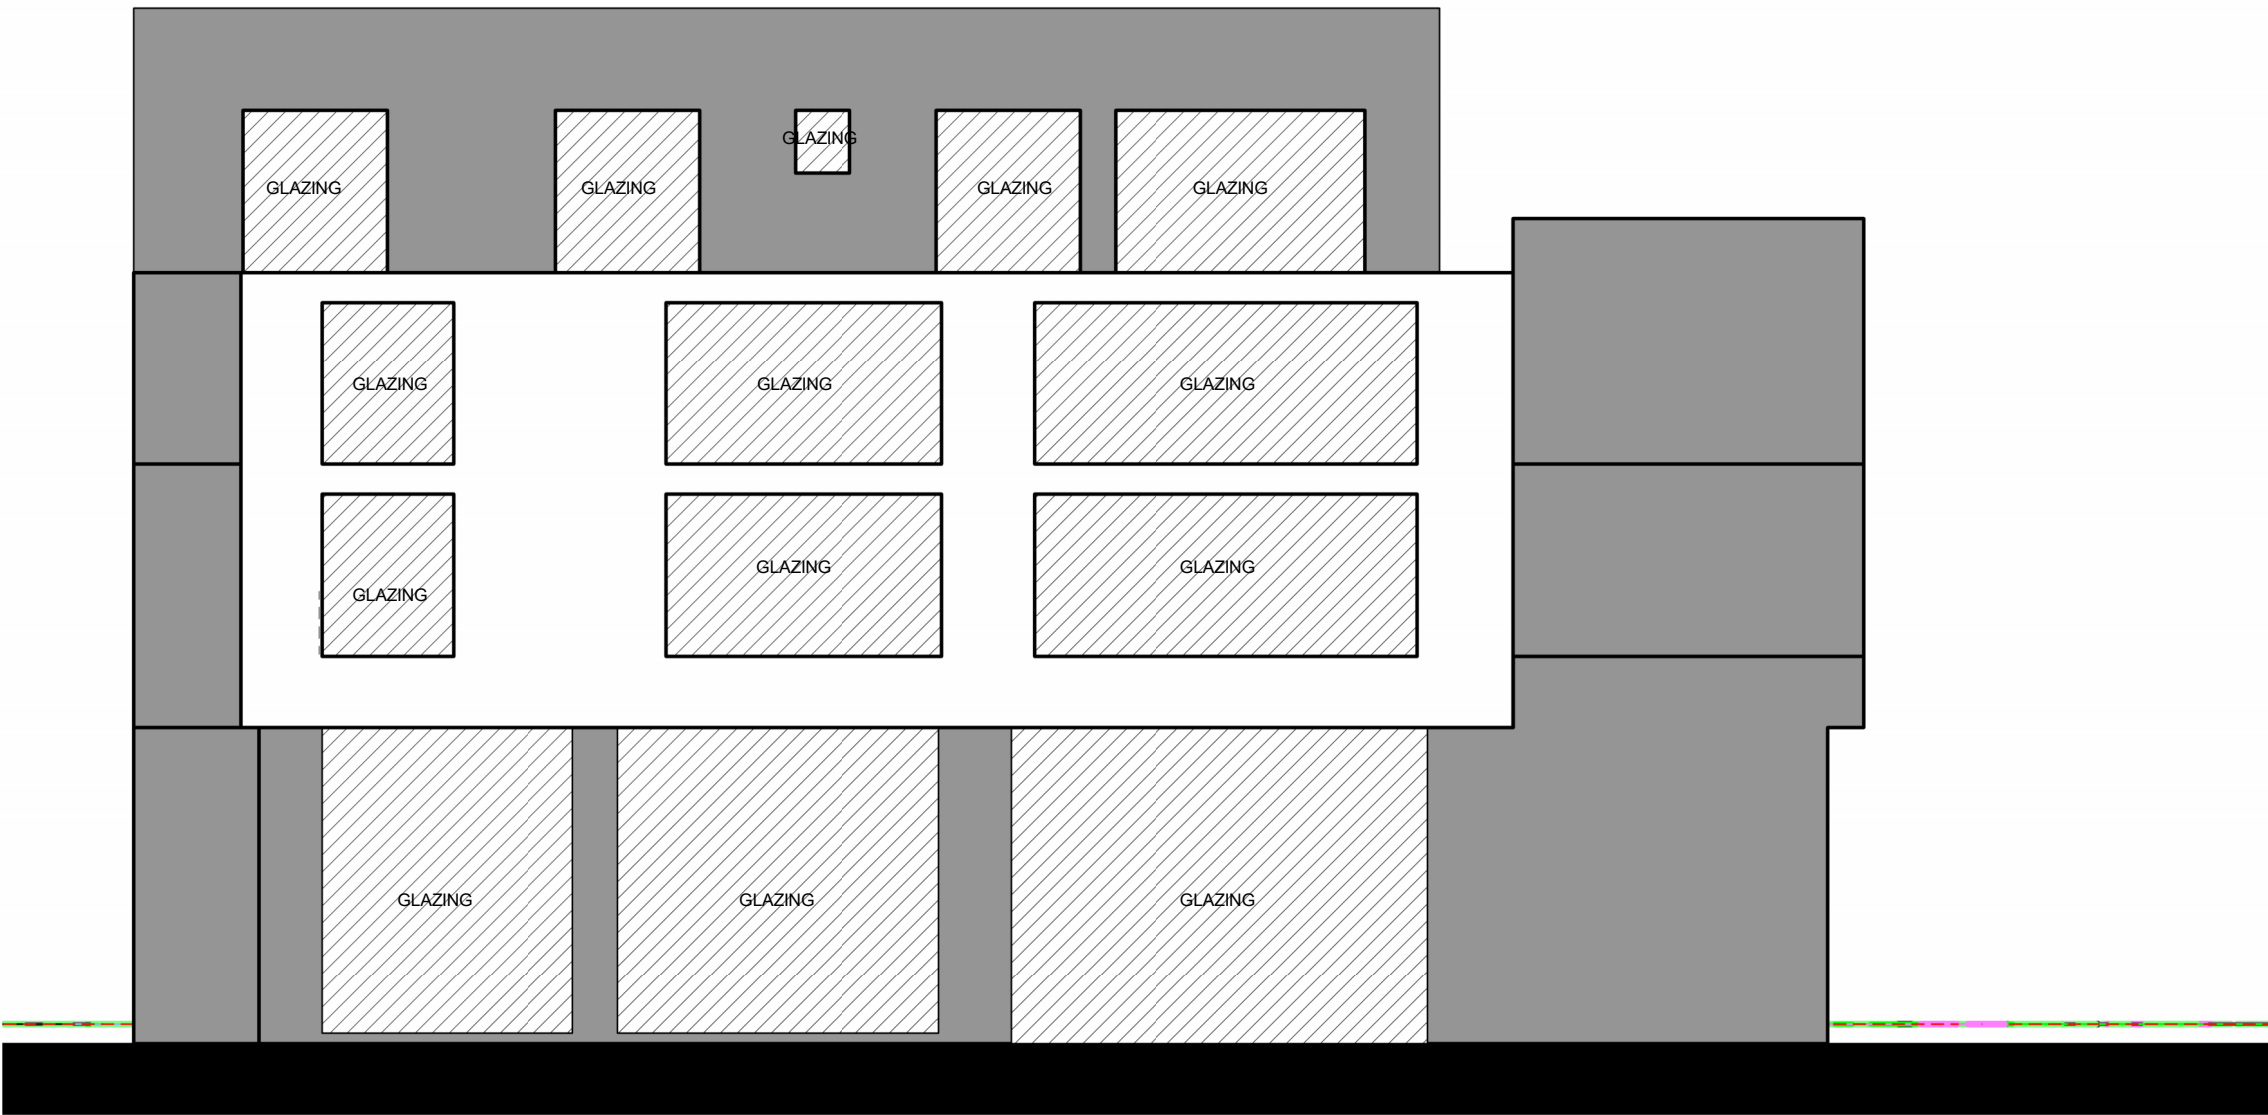


1 EAST BUILDING - EAST ELEVATION - OPENING CALCULATION
A304 SCALE: 3/32" = 1'-0"



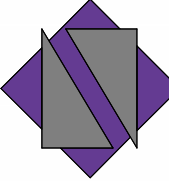

NETTA ARCHITECTS
621 NW 53rd Street, Suite 270
Boca Raton, Florida 33487
(561) 295-4500
www.nettaarchitects.com
CERTIFICATE OF AUTHENTICATION M18000001650

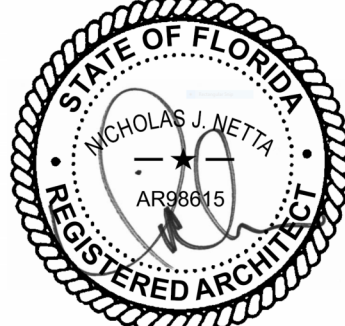


NICHOLAS J. NETTA, AIA, NCARB
FL REGISTRATION No. AR68815
FRANCISCO J. MELENDEZ, SR., AIA
FL REGISTRATION No. AR101881
HONG JIN, LEED, AIA
FL REGISTRATION No. AR102237

These drawings, or parts thereof, may not be reproduced in any form, by any method, for any purpose, without the prior written consent from NICHOLAS J. NETTA, ARCHITECT.

These drawings shall be used for the specific project location indicated within the Title Block, and shall not be used at any other location without prior consent from the ARCHITECT.

DATE OF SEAL: 11/19/2025

MULTIFAMILY RESIDENTIAL BUILDING

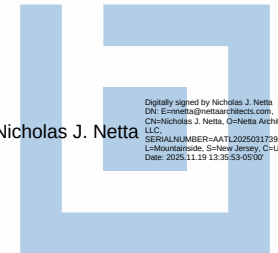

Nicholas J. Netta
109 S.E. 5th AVENUE
DELRAY BEACH, 33483 FL

SITE PLAN REVIEW SET

Submissions

Revisions

No.	DATE:	DESCRIPTION:
1	06-13-2024	TAC REVISION
2	07-03-2025	TAC REVISION 2


DATE:	11-01-2024
DESIGNER:	MA
MODELED:	CC
CHECKED:	MF
NETTA PROJECT #:	2221704_FL

Drawing title


EXTERIOR WALL
OPENINGS


Drawing no.

A304

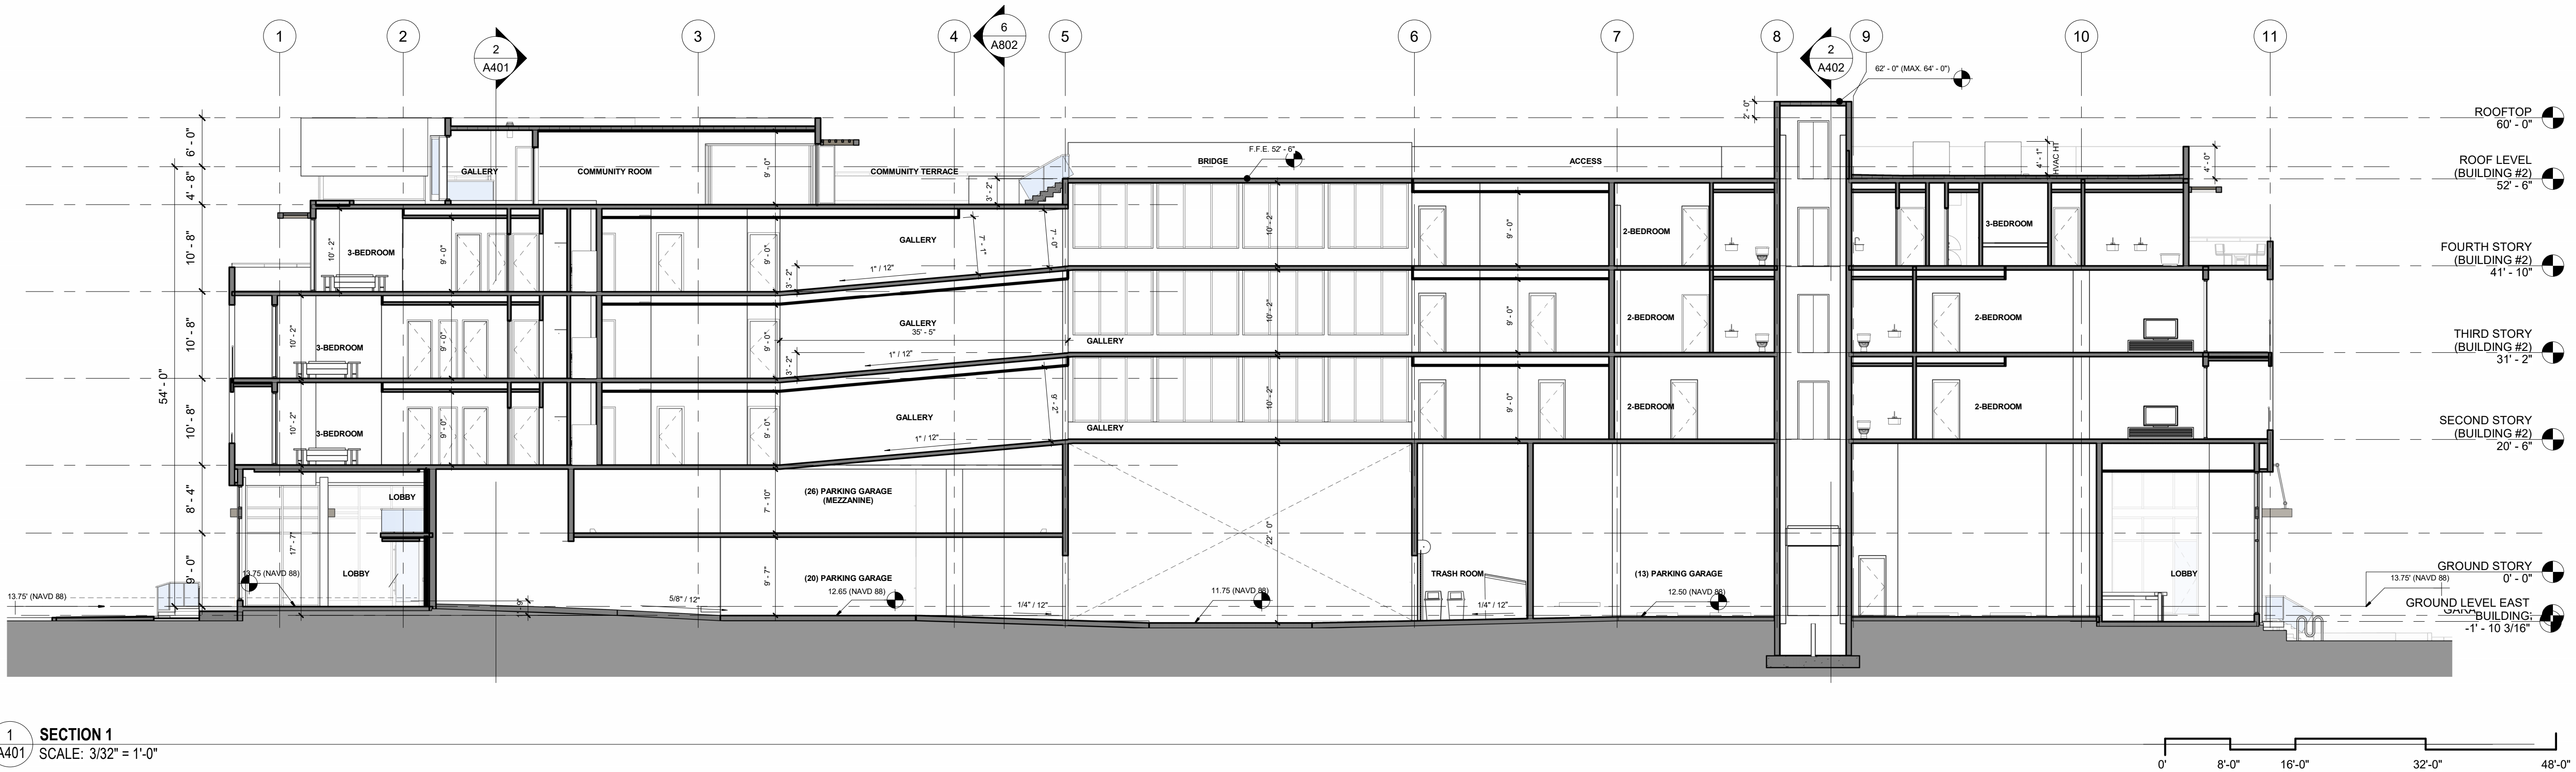


LOBBY AREA

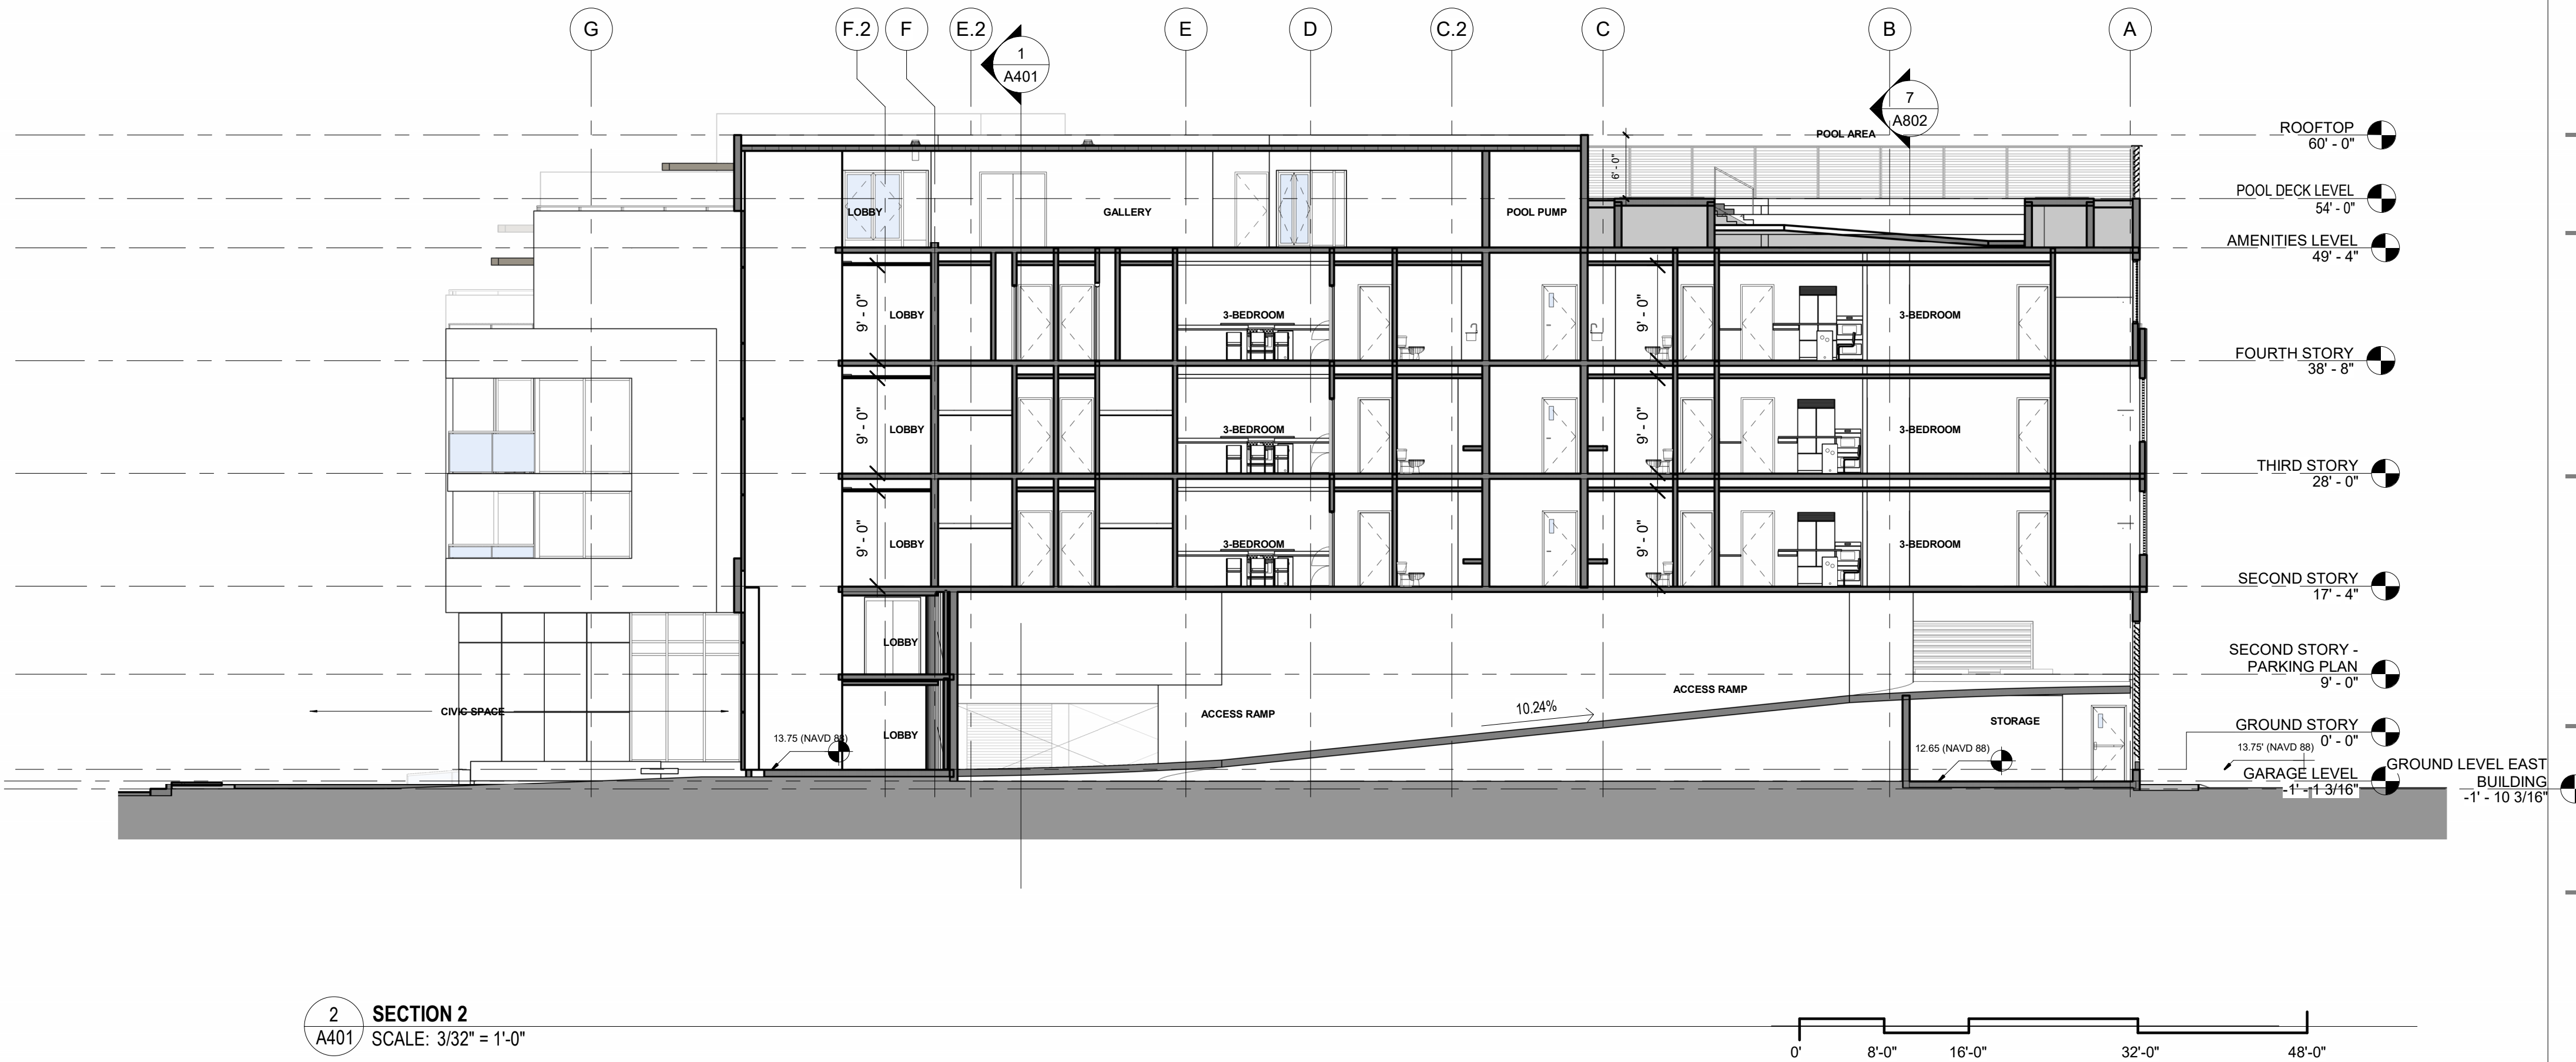

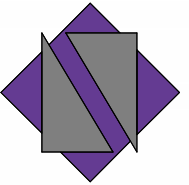

NETTA ARCHITECTS
621 NW 53rd Street, Suite 270
Boca Raton, Florida 33487
(561) 295-4500
www.nettaarchitects.com
CERTIFICATE OF AUTHENTICATION M18000001650

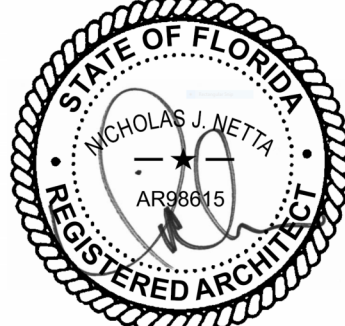

DATE OF SEAL: 11/19/2025

NICHOLAS J. NETTA, AIA, NCARB
FL REGISTRATION No. AR68815
FRANCISCO J. MELENDEZ, SR., AIA
FL REGISTRATION No. AR101881
WONG JIN, LEED, AIA
FL REGISTRATION No. AR102237

These drawings, or parts thereof, may not be reproduced in any form, by any method, for any purpose, without the prior written consent from NICHOLAS J. NETTA, ARCHITECT.

These drawings shall be used for the specific project location indicated within the Title Block, and shall not be used at any other location without prior consent from the ARCHITECT.

MULTIFAMILY RESIDENTIAL BUILDING

109 S.E. 5th AVENUE
DELRAY BEACH, 33483 FL

SITE PLAN REVIEW SET

Submissions

Revisions

No.	DATE:	DESCRIPTION:
1	06-13-2024	TAC REVISION
2	07-03-2025	TAC REVISION 2


DATE:	11-01-2024
DESIGNER:	MA
MODELER:	CC
CHECKED:	MF
NETTA PROJECT #:	2221704_FL

Drawing title

SECTIONS


Drawing no.

A401

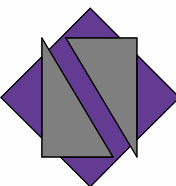

NETTA ARCHITECTS

621 NW 53rd Street, Suite 270
Boca Raton, Florida 33487
(561) 295-4500
www.nettaarchitects.com
CERTIFICATE OF AUTHENTICATION M18000001650

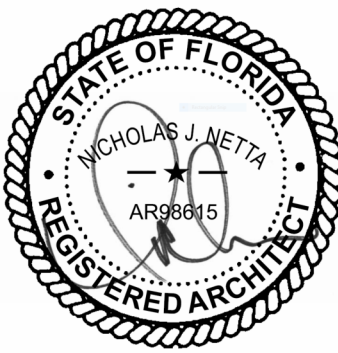

NICHOLAS J. NETTA, AIA, NCARB
FL REGISTRATION No. AR68815
FRANCISCO J. MELENDEZ, SR., AIA
FL REGISTRATION No. AR101881
HONG JIN, LEED, AIA
FL REGISTRATION No. AR102237

These drawings, or parts thereof, may not be reproduced in any form, by any method, for any purpose, without the prior written consent from NICHOLAS J. NETTA, ARCHITECT.
These drawings shall be used for the specific project location indicated within the Title Block, and shall not be used at any other location without prior consent from the ARCHITECT.



MULTIFAMILY RESIDENTIAL BUILDING

109 S.E. 5th AVENUE
DELRAY BEACH, 33483 FL

SITE PLAN REVIEW SET

Submissions

Revisions

No.	DATE:	DESCRIPTION:
1	06-13-2024	TAC REVISION
2	07-03-2025	TAC REVISION 2
3	09-19-2025	TAC REVISION 3


DATE: 11-01-2024
DESIGNER: MA
MODELED: CC
CHECKED: MF
NETTA PROJECT #: 2221704_FL

Drawing title


SECTIONS

Drawing no.

A402

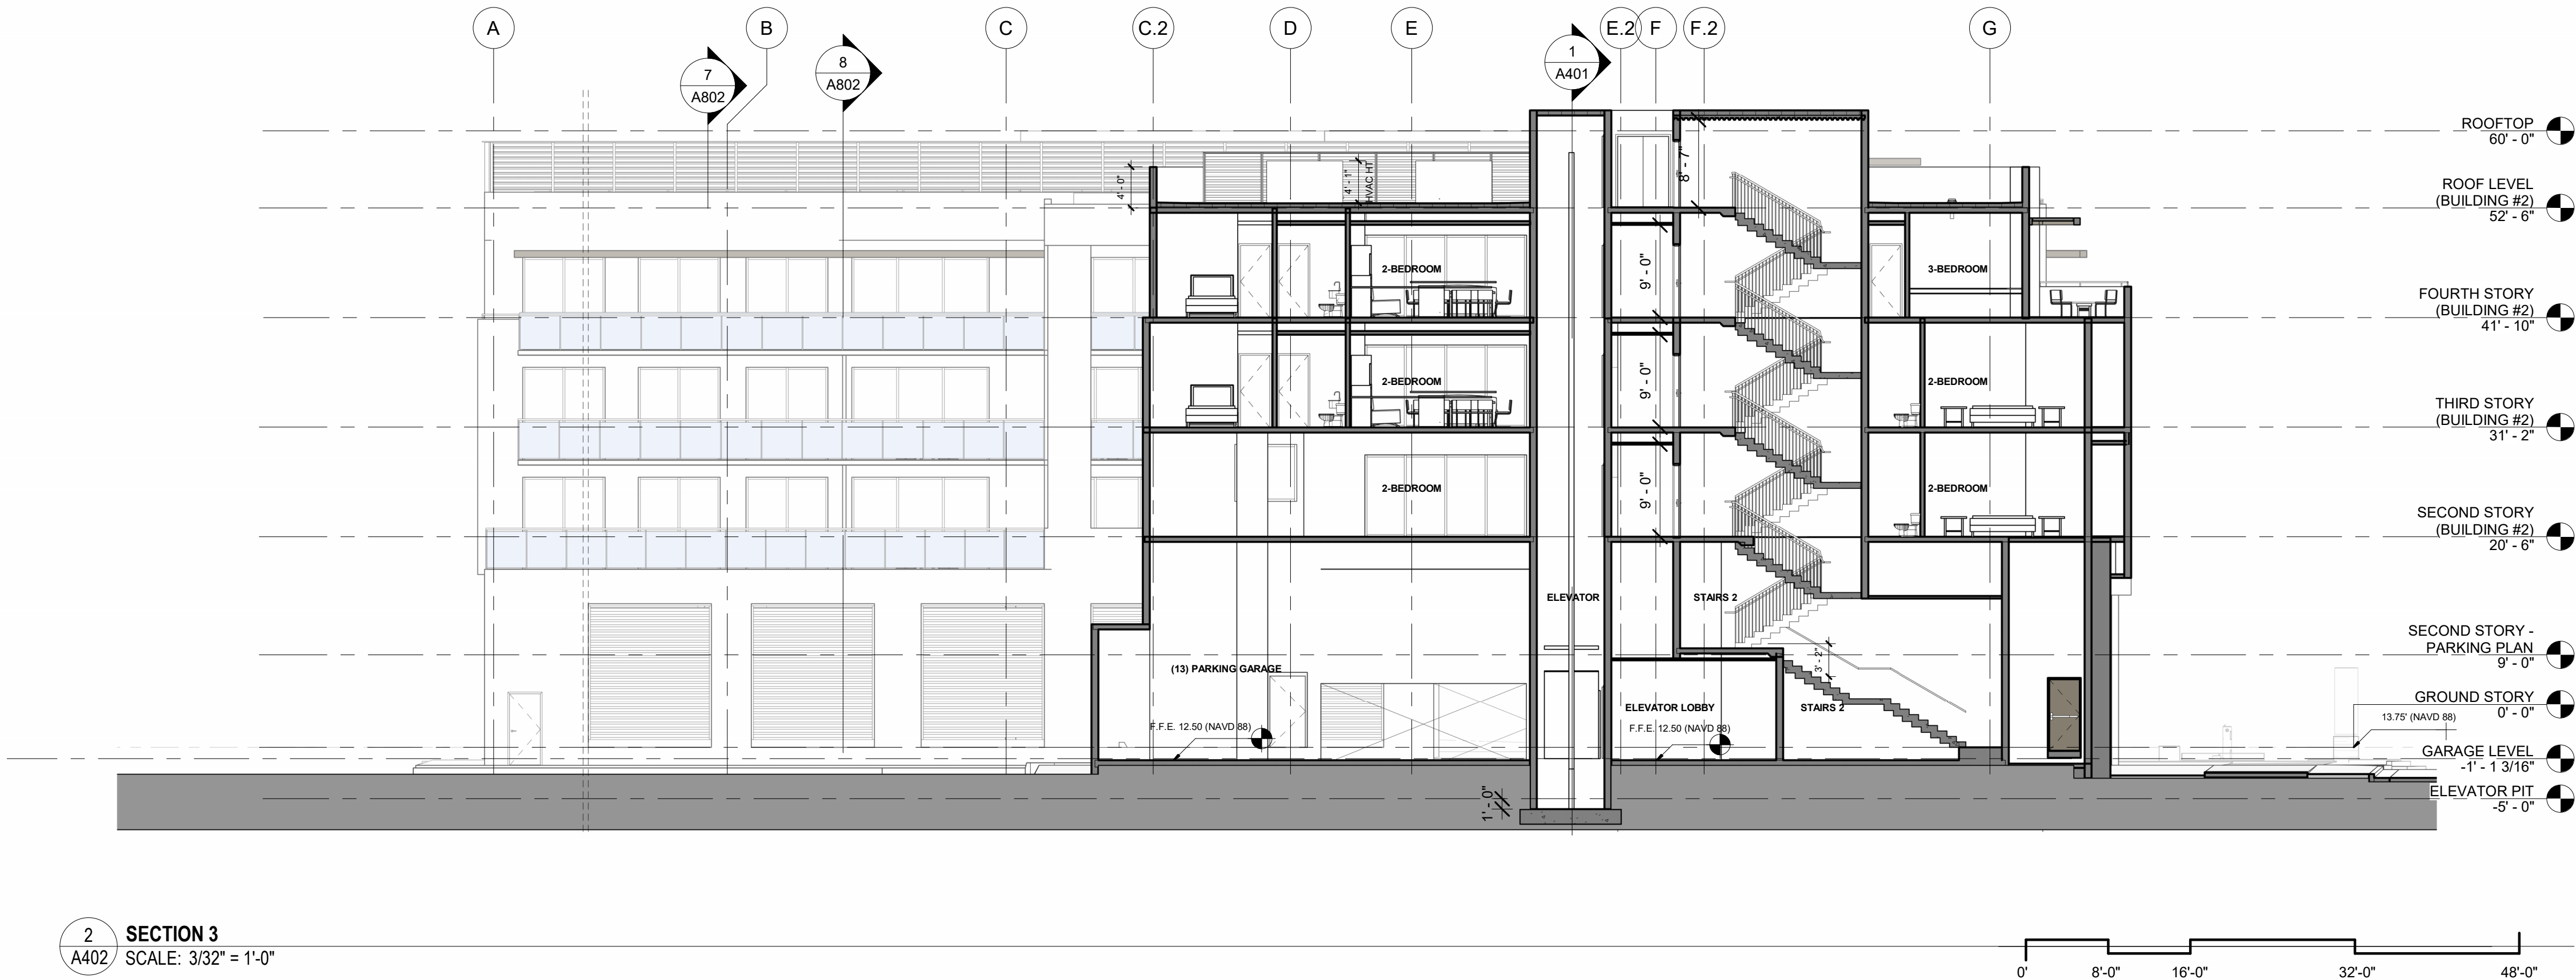


2 SECTION 3
A402 SCALE: 3/32" = 1'-0"

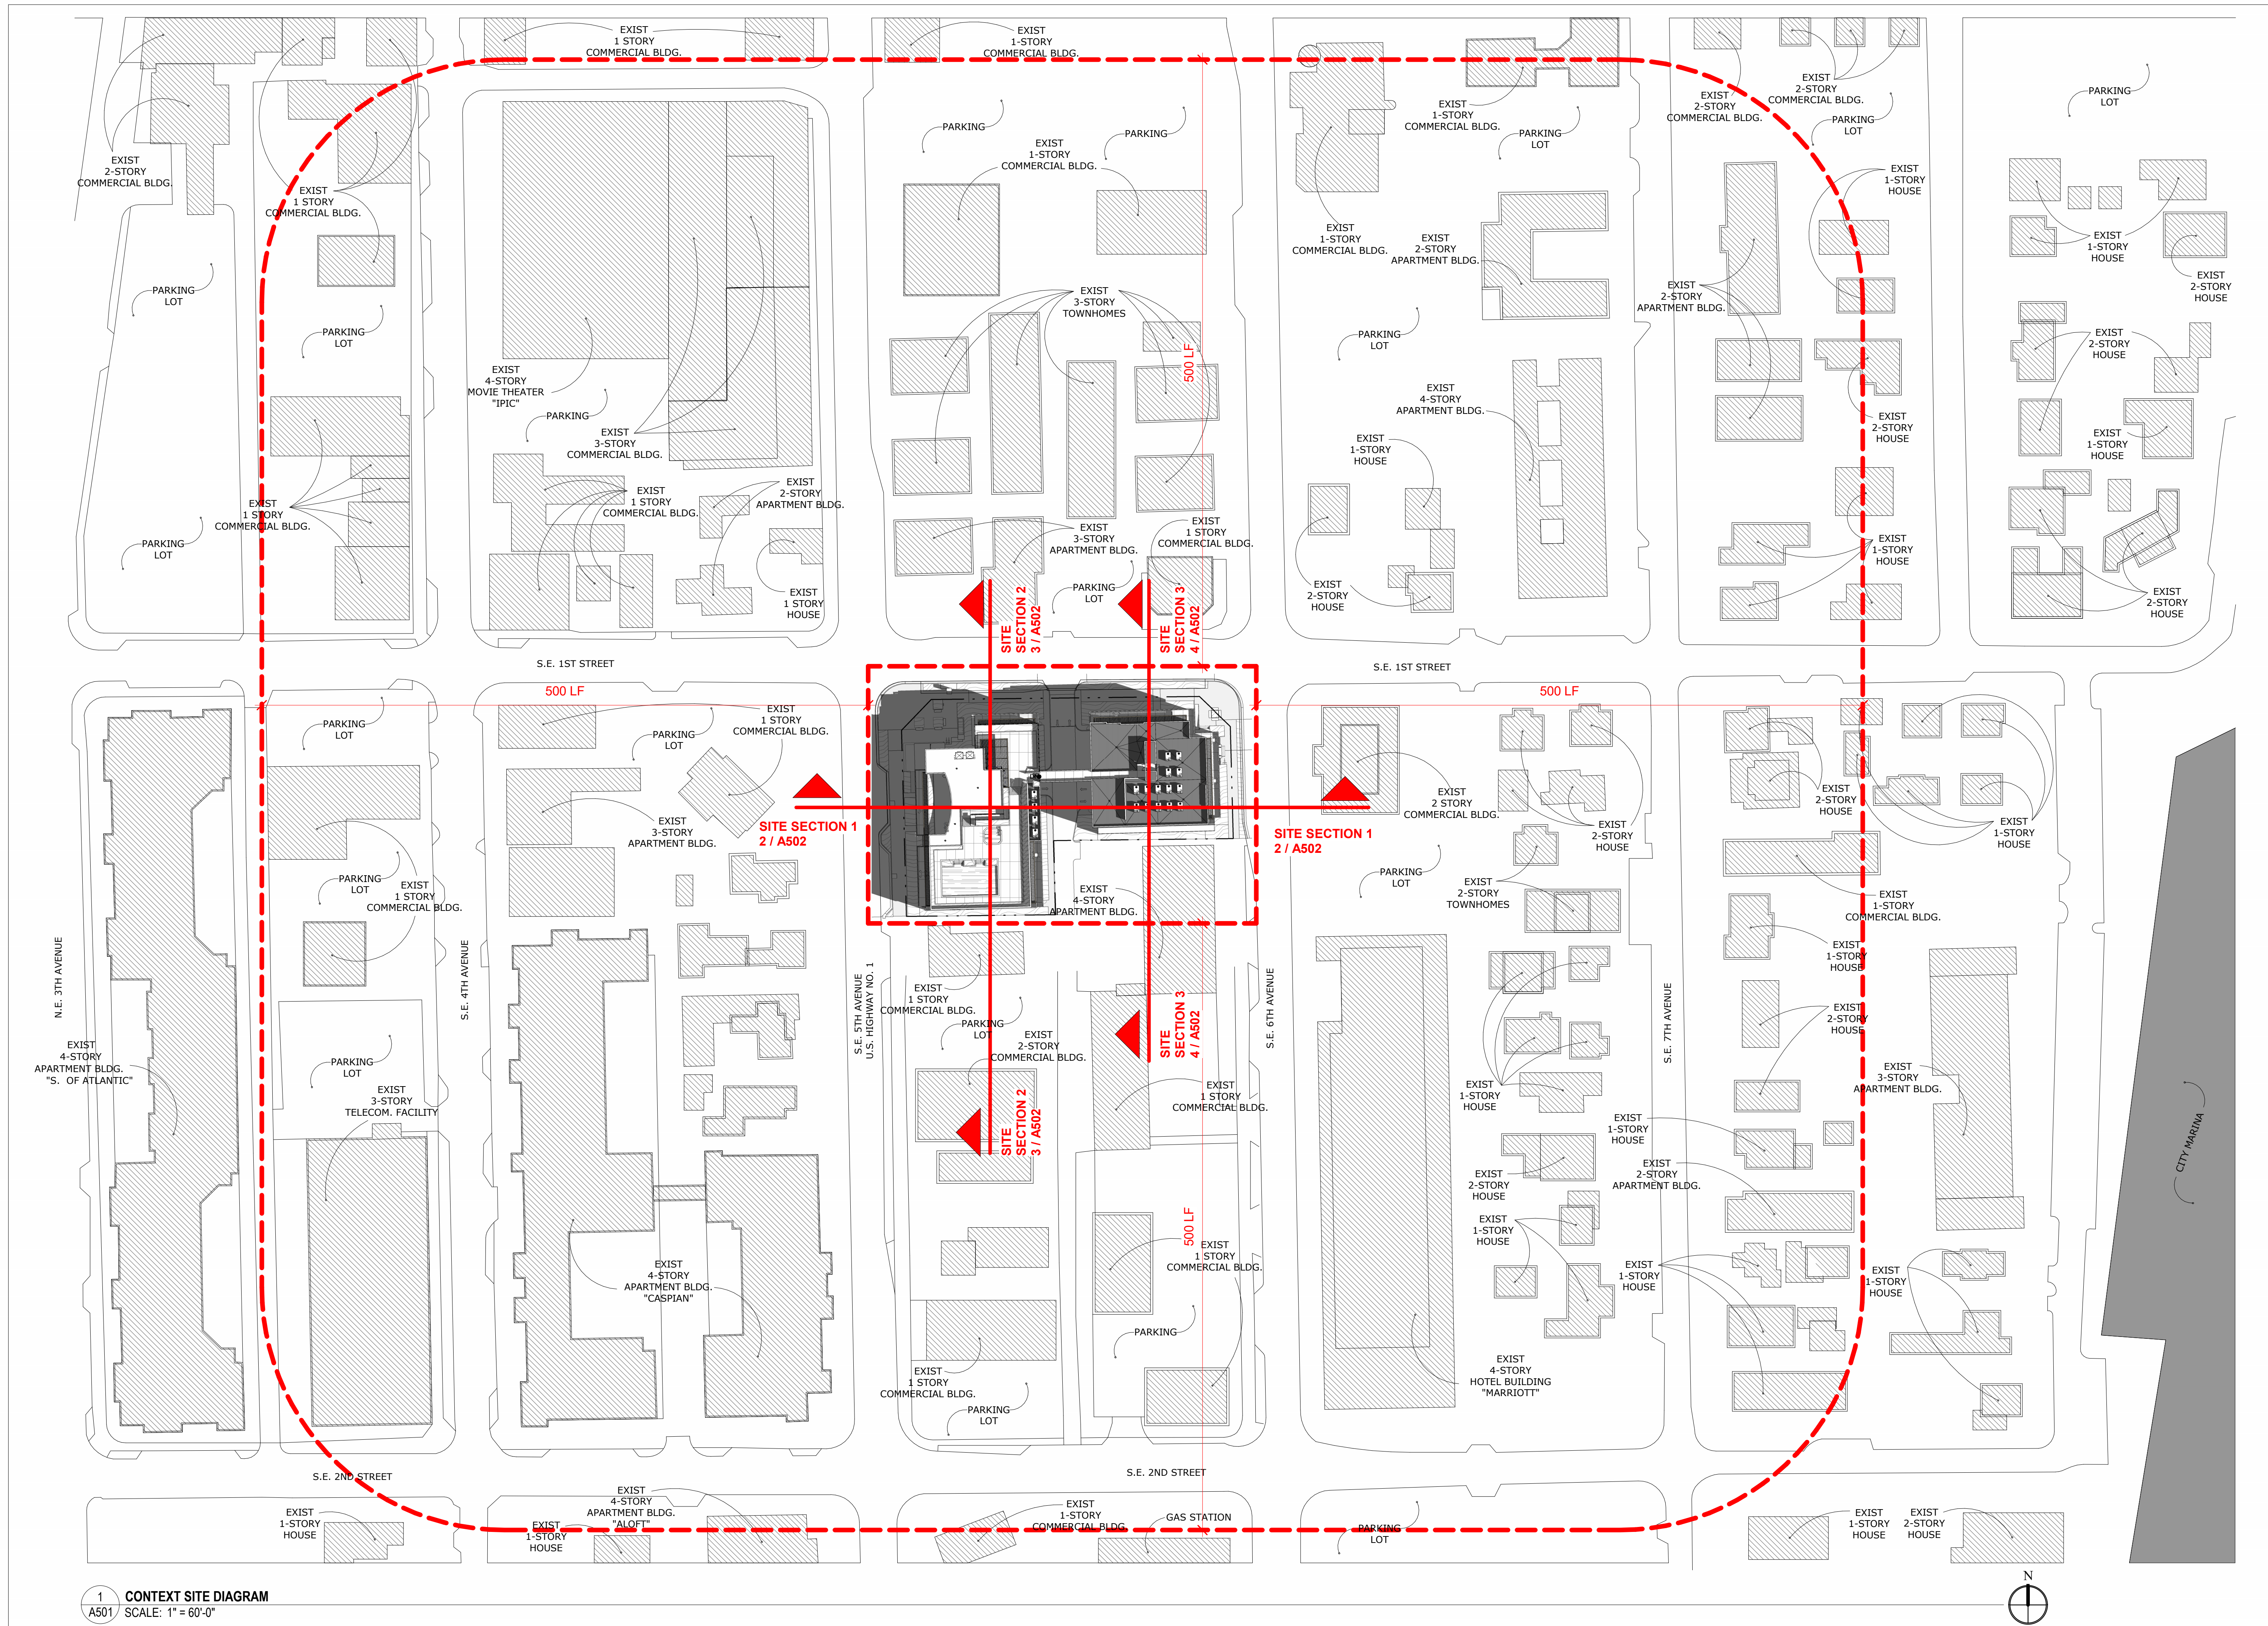


1
A501

CONTEXT SITE DIAGRAM
SCALE: 1" = 60'-0"

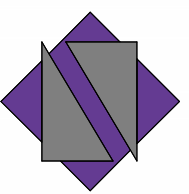

NETTA ARCHITECTS
621 NW 53rd Street, Suite 270
Boca Raton, Florida 33487
(561) 295-4500
www.nettaarchitects.com
CERTIFICATE OF AUTHENTICATION M1800001650

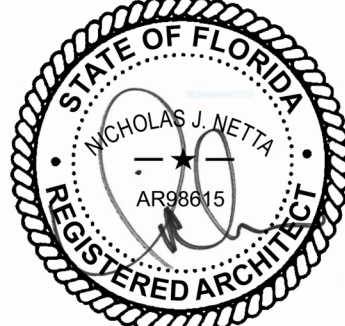

DATE OF SEAL: 11/19/2025

NICHOLAS J. NETTA, AIA, NCARB
FL REGISTRATION No. AR68815
FRANCISCO J. MELENDEZ, SR., AIA
FL REGISTRATION No. AR101881
HONG JIN, LEED, AIA
FL REGISTRATION No. AR102237

These drawings, or parts thereof, may not be reproduced in any form, by any method, for any purpose, without the prior written consent from NICHOLAS J. NETTA, ARCHITECT.

These drawings shall be used for the specific project location indicated within the Title Block, and shall not be used at any other location without prior consent from the ARCHITECT.

MULTIFAMILY RESIDENTIAL BUILDING

109 S.E. 5th AVENUE
DELRAY BEACH, 33483 FL

SITE PLAN REVIEW SET

Submissions

Revisions		
No.	DATE	DESCRIPTION
2	07-03-2025	TAC REVISION 2


DATE:	11-01-2024
DESIGNER:	MA
MODELED:	CC
CHECKED:	MF
NETTA PROJECT #:	2221704_FL

Drawing title


**CONTEXT SITE
DIAGRAM - MASSING**

Drawing no.


A501

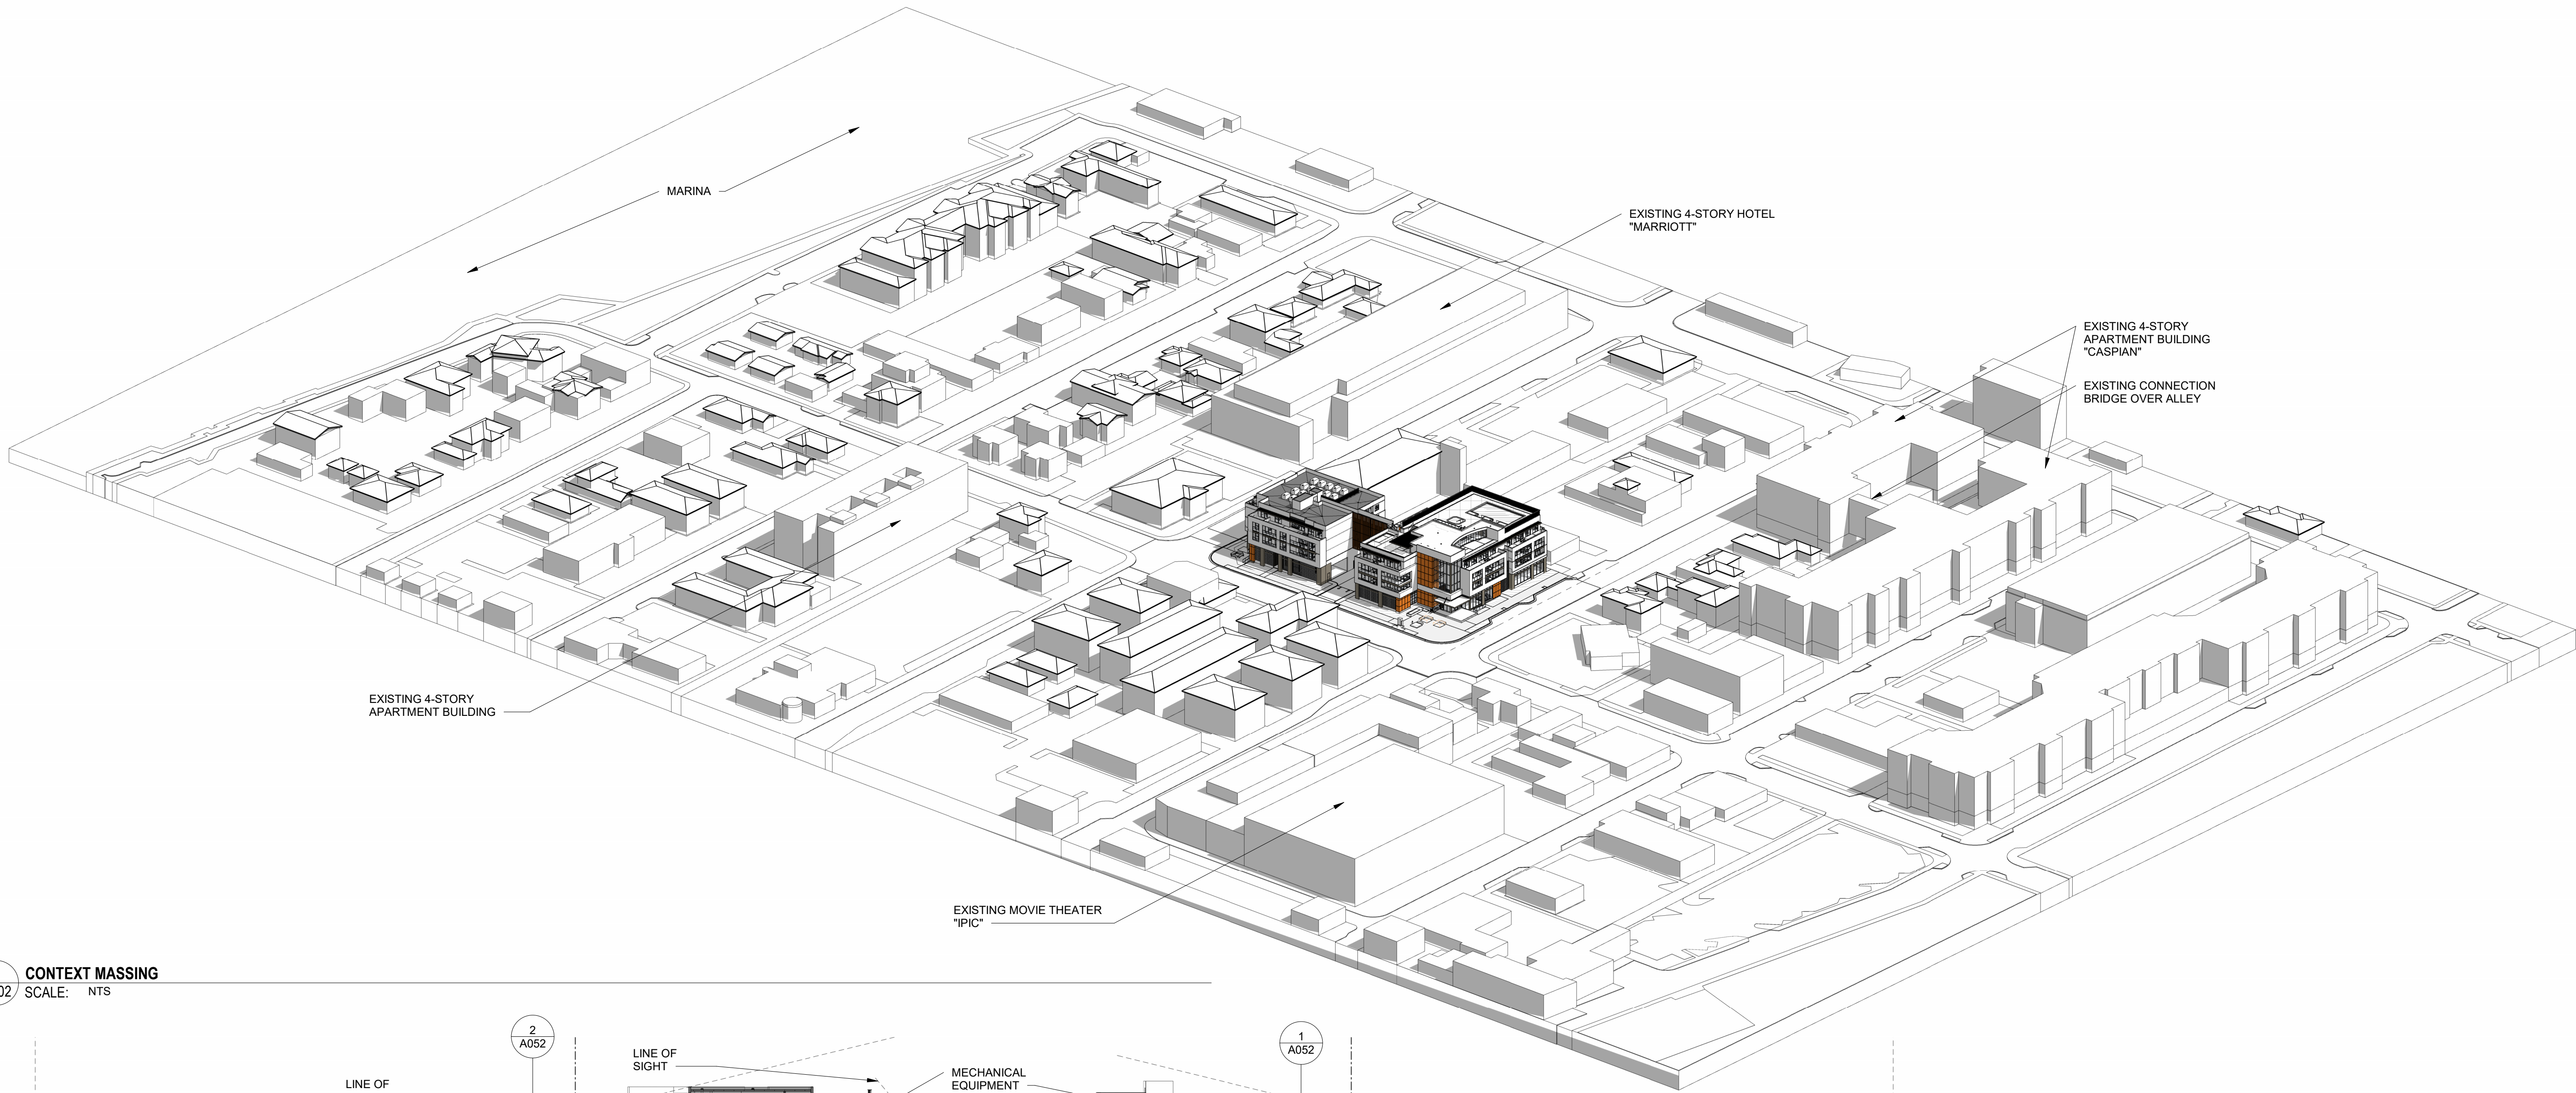


1
A502
CONTEXT MASSING
SCALE: NTS

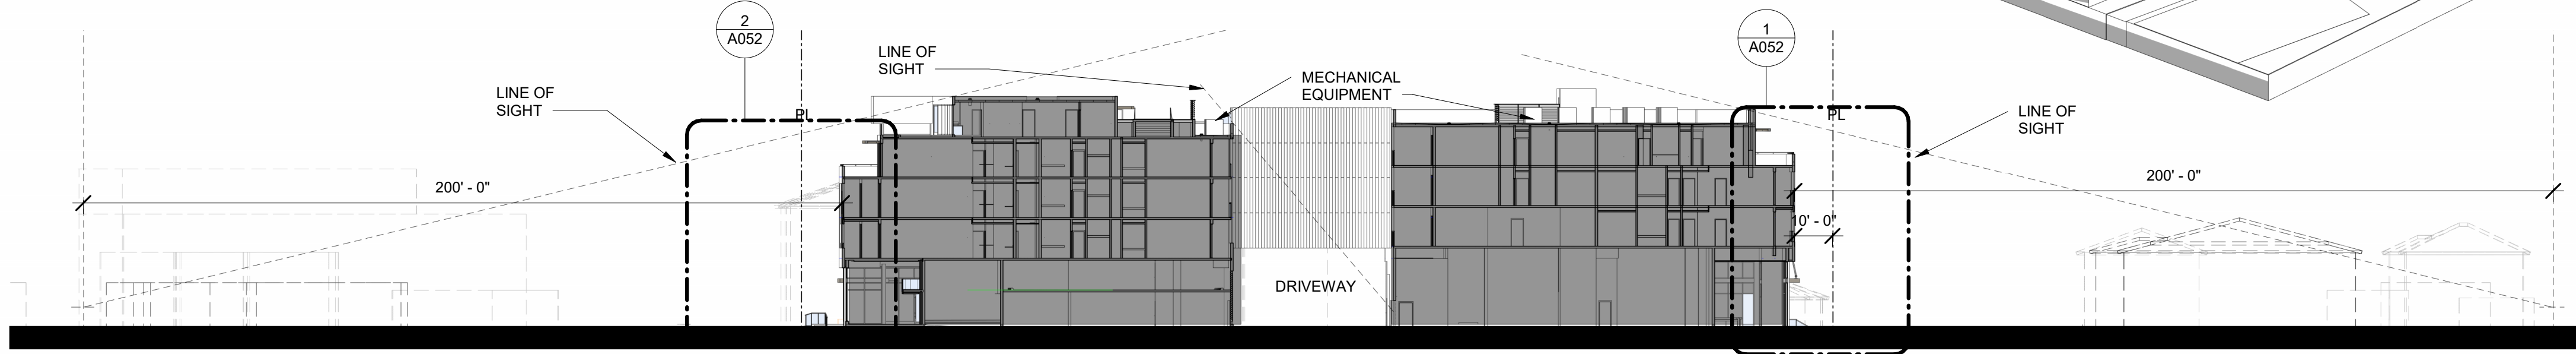


2
A502
SITE SECTION 1
SCALE: 1" = 30'-0"

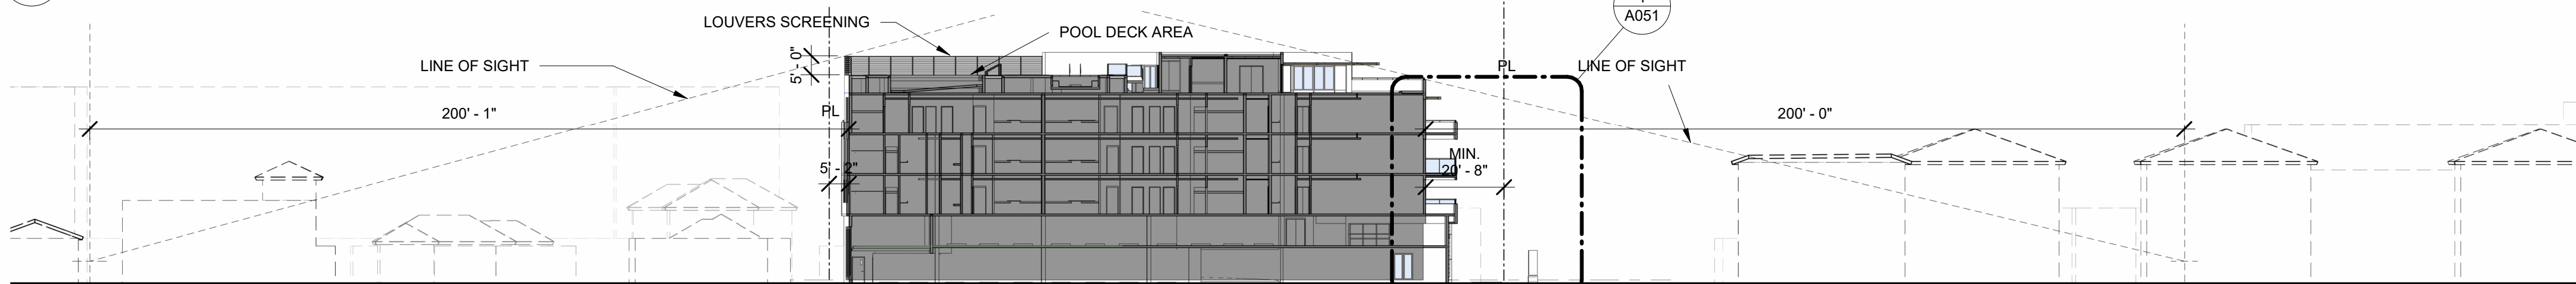

3
A502
SITE SECTION 2
SCALE: 1" = 30'-0"

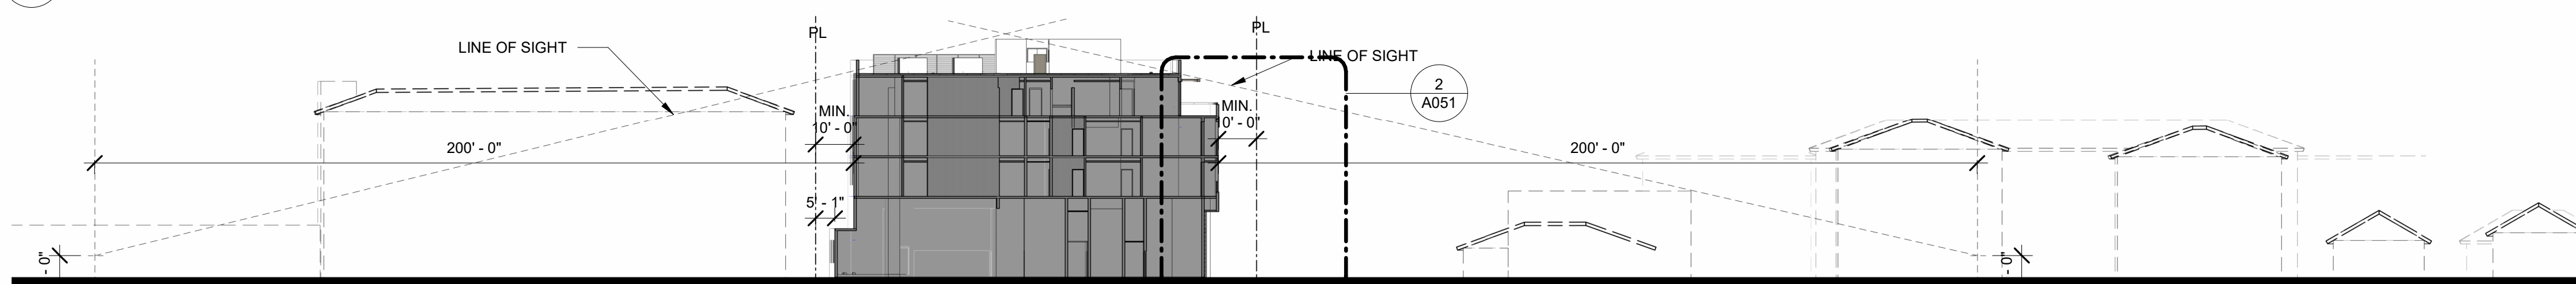


4
A502
SITE SECTION 3
SCALE: 1" = 30'-0"

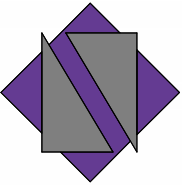

NETTA ARCHITECTS

621 NW 53rd Street, Suite 270
Boca Raton, Florida 33487
(561) 295-4500
www.nettaarchitects.com

CERTIFICATE OF AUTHENTICATION M18000001650

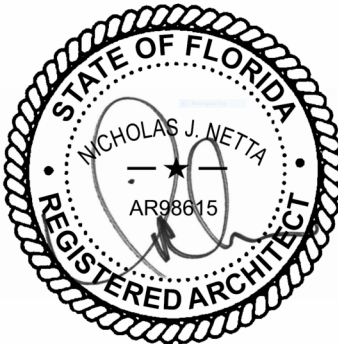

NICHOLAS J. NETTA, AIA, NCARB
FL REGISTRATION No. AR88615


FRANCISCO J. MELENDEZ, SR., AIA
FL REGISTRATION No. AR101881

HONG JIN, LEED, AIA
FL REGISTRATION No. AR102237

These drawings, or parts thereof, may not be reproduced in any form, by any method, for any purpose, without the prior written consent from

NICHOLAS J. NETTA, ARCHITECT.

These drawings shall be used for the specific project location indicated within the Title Block, and shall not be used at any other location without prior consent from the ARCHITECT.

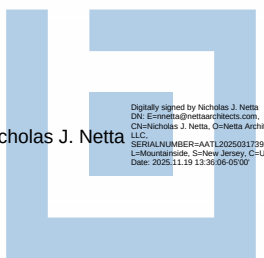

Nicholas J. Netta

109 S.E. 5th AVENUE
DELRAY BEACH, 33483 FL

MULTIFAMILY RESIDENTIAL BUILDING

SITE PLAN REVIEW SET

Submissions

Revisions

No.	DATE:	DESCRIPTION:
2	07-03-2025	TAC REVISION 2

DATE:	11-01-2024
DESIGNER:	MA
MODELER:	CC
CHECKED:	MF
NETTA PROJECT #:	2221704_FL

Drawing title

CONTEXT SITE
DIAGRAM - LINE OF
SIGHT


Drawing no.

A502



These drawings, or parts thereof, may not be reproduced in any form, by any method, for any purpose, without the prior written consent from

These drawings shall be used for the specific project location indicated within the Title Block, and shall not be used at any other location without prior consent from the ARCHITECT.

 

109 S.E. 5th AVENUE
DELRAY BEACH, 33483 FL

MULTIFAMILY RESIDENTIAL BUILDING

SITE PLAN REVIEW SET

Submissions

Revisions

No:	DATE:	DESCRIPTION:
1	06-13-2024	TAC REVISION
2	07-03-2025	TAC REVISION 2



DATE: 11-01-2024
DESIGNER: MA
MODELED: CC
CHECKED: MF
NETTA PROJECT #: 2221704 FL

Drawing title


GROUND STORY AND SECOND FL. PARKING - LIFE SAFETY PLAN

Drawing no.

A601

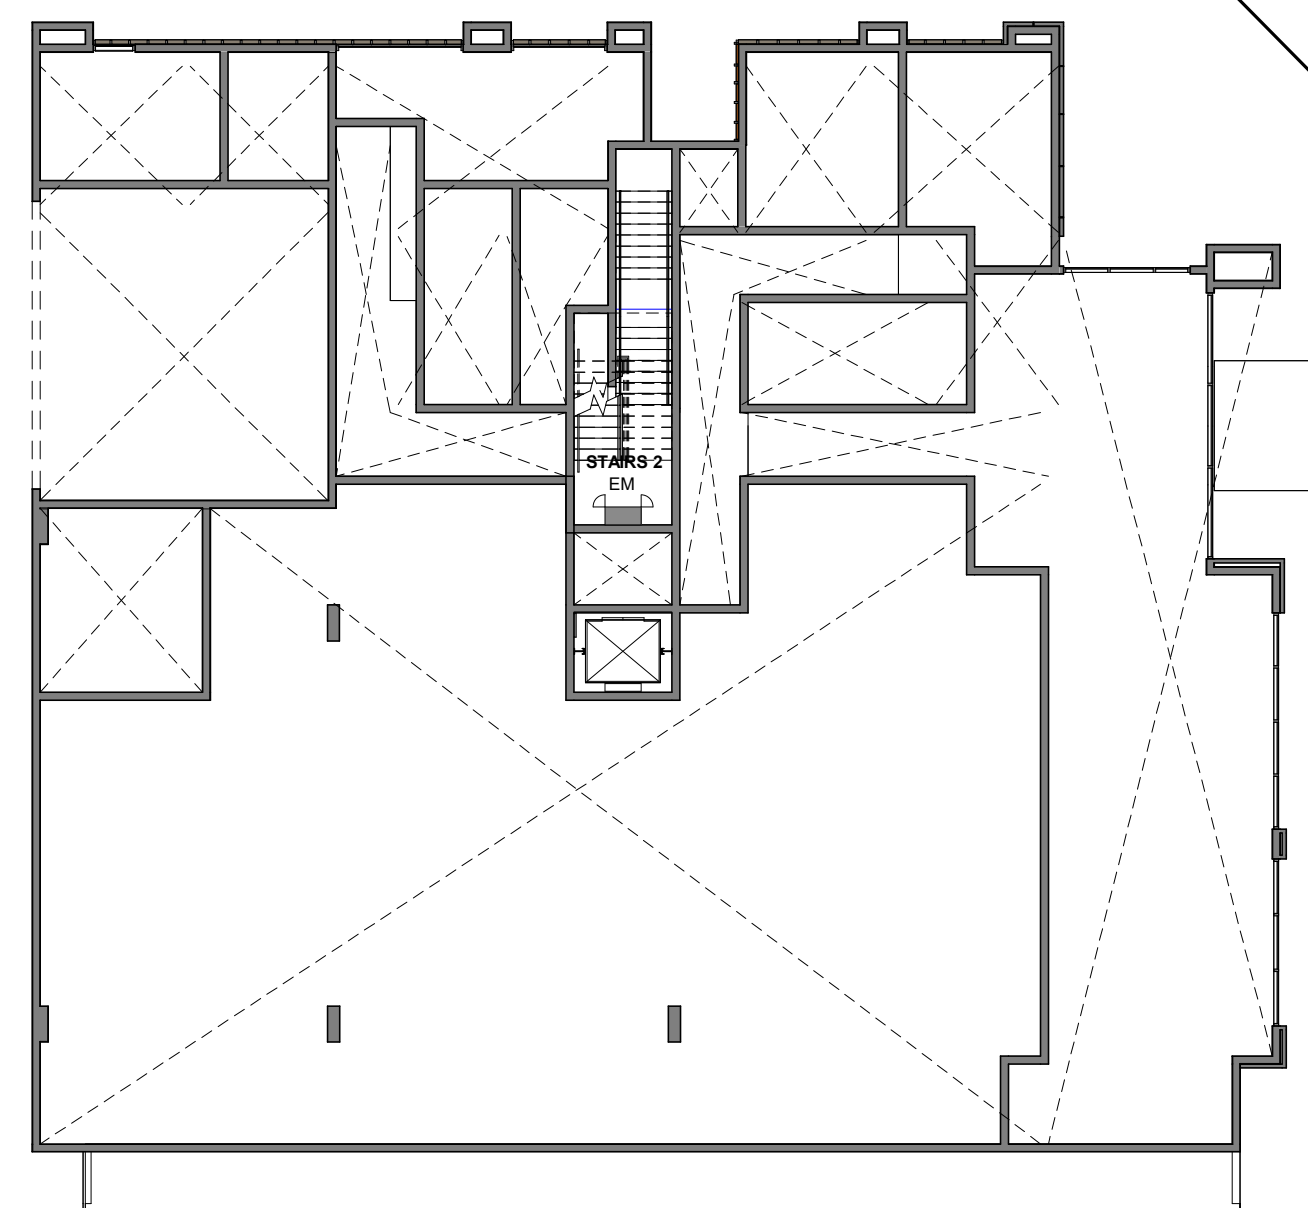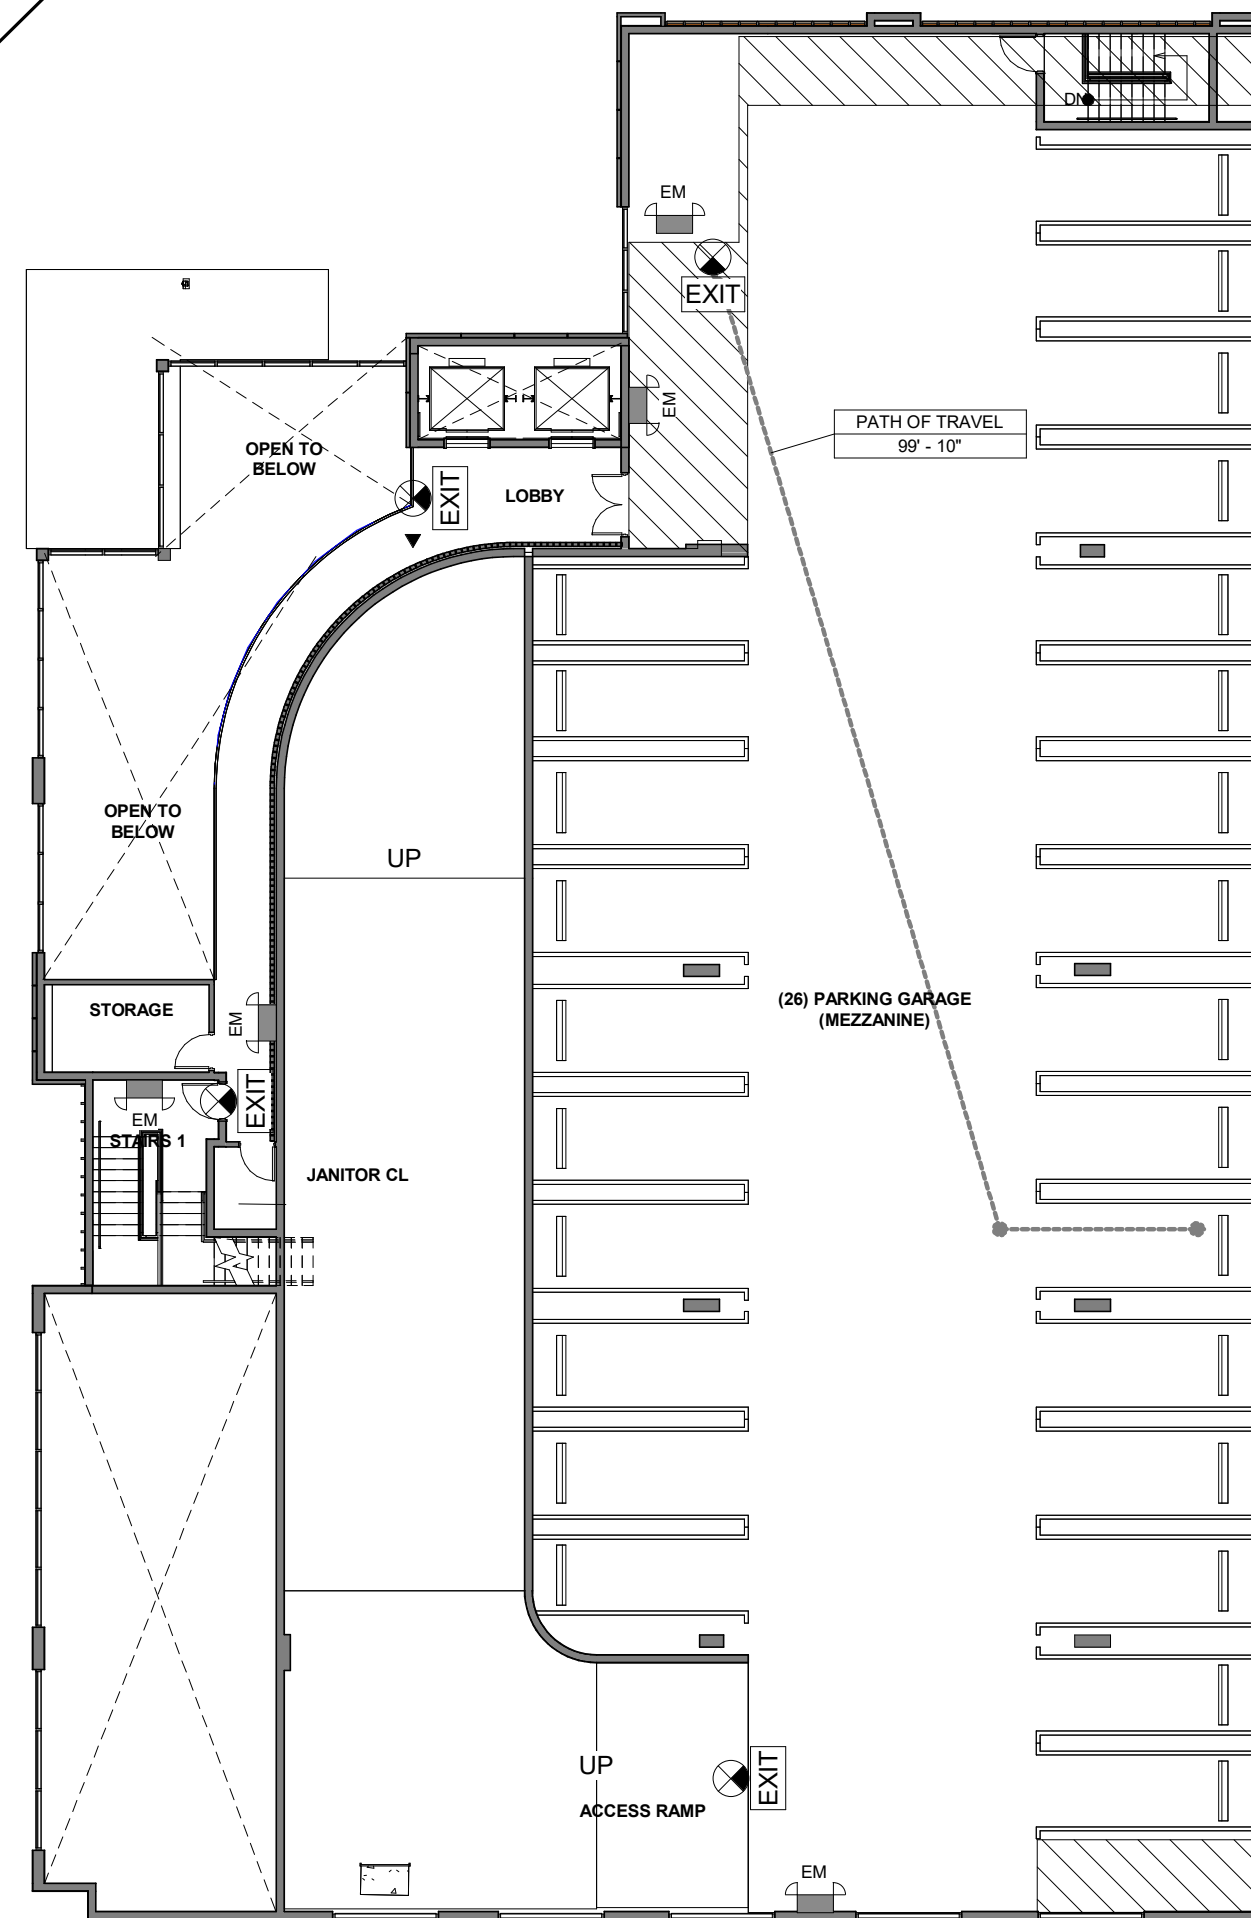

LIFE SAFETY LEGEND

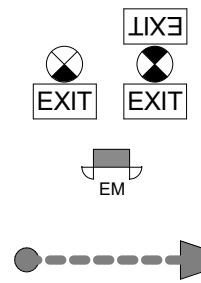

EXIT SIGN

EMERGENCY LIGHTING, "FROG EYES"

PATH OF TRAVEL

NOTES:

ALL APARTMENT AND EXIT DOORS WILL BE 90-MINUTE
FIRE RATED

THE STAIR WALLS AND THE APARMENT DEMISING WALLS WILL BE 1-HOUR FIRE RATED.

OCCUPANCY CALCULATION - SECOND LEVEL...


NAME	AREA	FUNCTION	LOAD FACTOR	OCC
(26) PARKING GARAGE (MEZZANINE)	8,623 SF	N / A	0	0
ACCESS RAMP	957 SF	CIRCULATION		0
JANITOR CL	43 SF	N / A		0
LOBBY	427 SF	CIRCULATION		0
STAIRS 1	186 SF	CIRCULATION		0
STAIRS 2	89 SF	CIRCULATION		0
STORAGE	112 SF	N / A		0
				0

OCCUPANCY CALCULATION - GROUND STORY

NAME	AREA	FUNCTION	LOAD FACTOR	OCC
BIKE ROOM	251 SF	STORAGE	500	1
GYM	1,034 SF	EXERCISE ROOMS	50	21
LOBBY	1,479 SF	STANDING SPACE	15	99
LOBBY	2,009 SF	STANDING SPACE	15	134
MAIL & PACKAGE RM.	112 SF	STORAGE	500	1
MAIL ROOM	173 SF	STORAGE	500	1
STORAGE	149 SF	STORAGE	500	1
STORAGE	203 SF	STORAGE	500	1
STORAGE	217 SF	STORAGE	500	1
STORAGE	149 SF	STORAGE	500	1
STORAGE	423 SF	STORAGE	500	1


262

2 SECOND LEVEL PARKING - LIFE SAFETY PLAN
A601 SCALE: 1/16" = 1'-0"

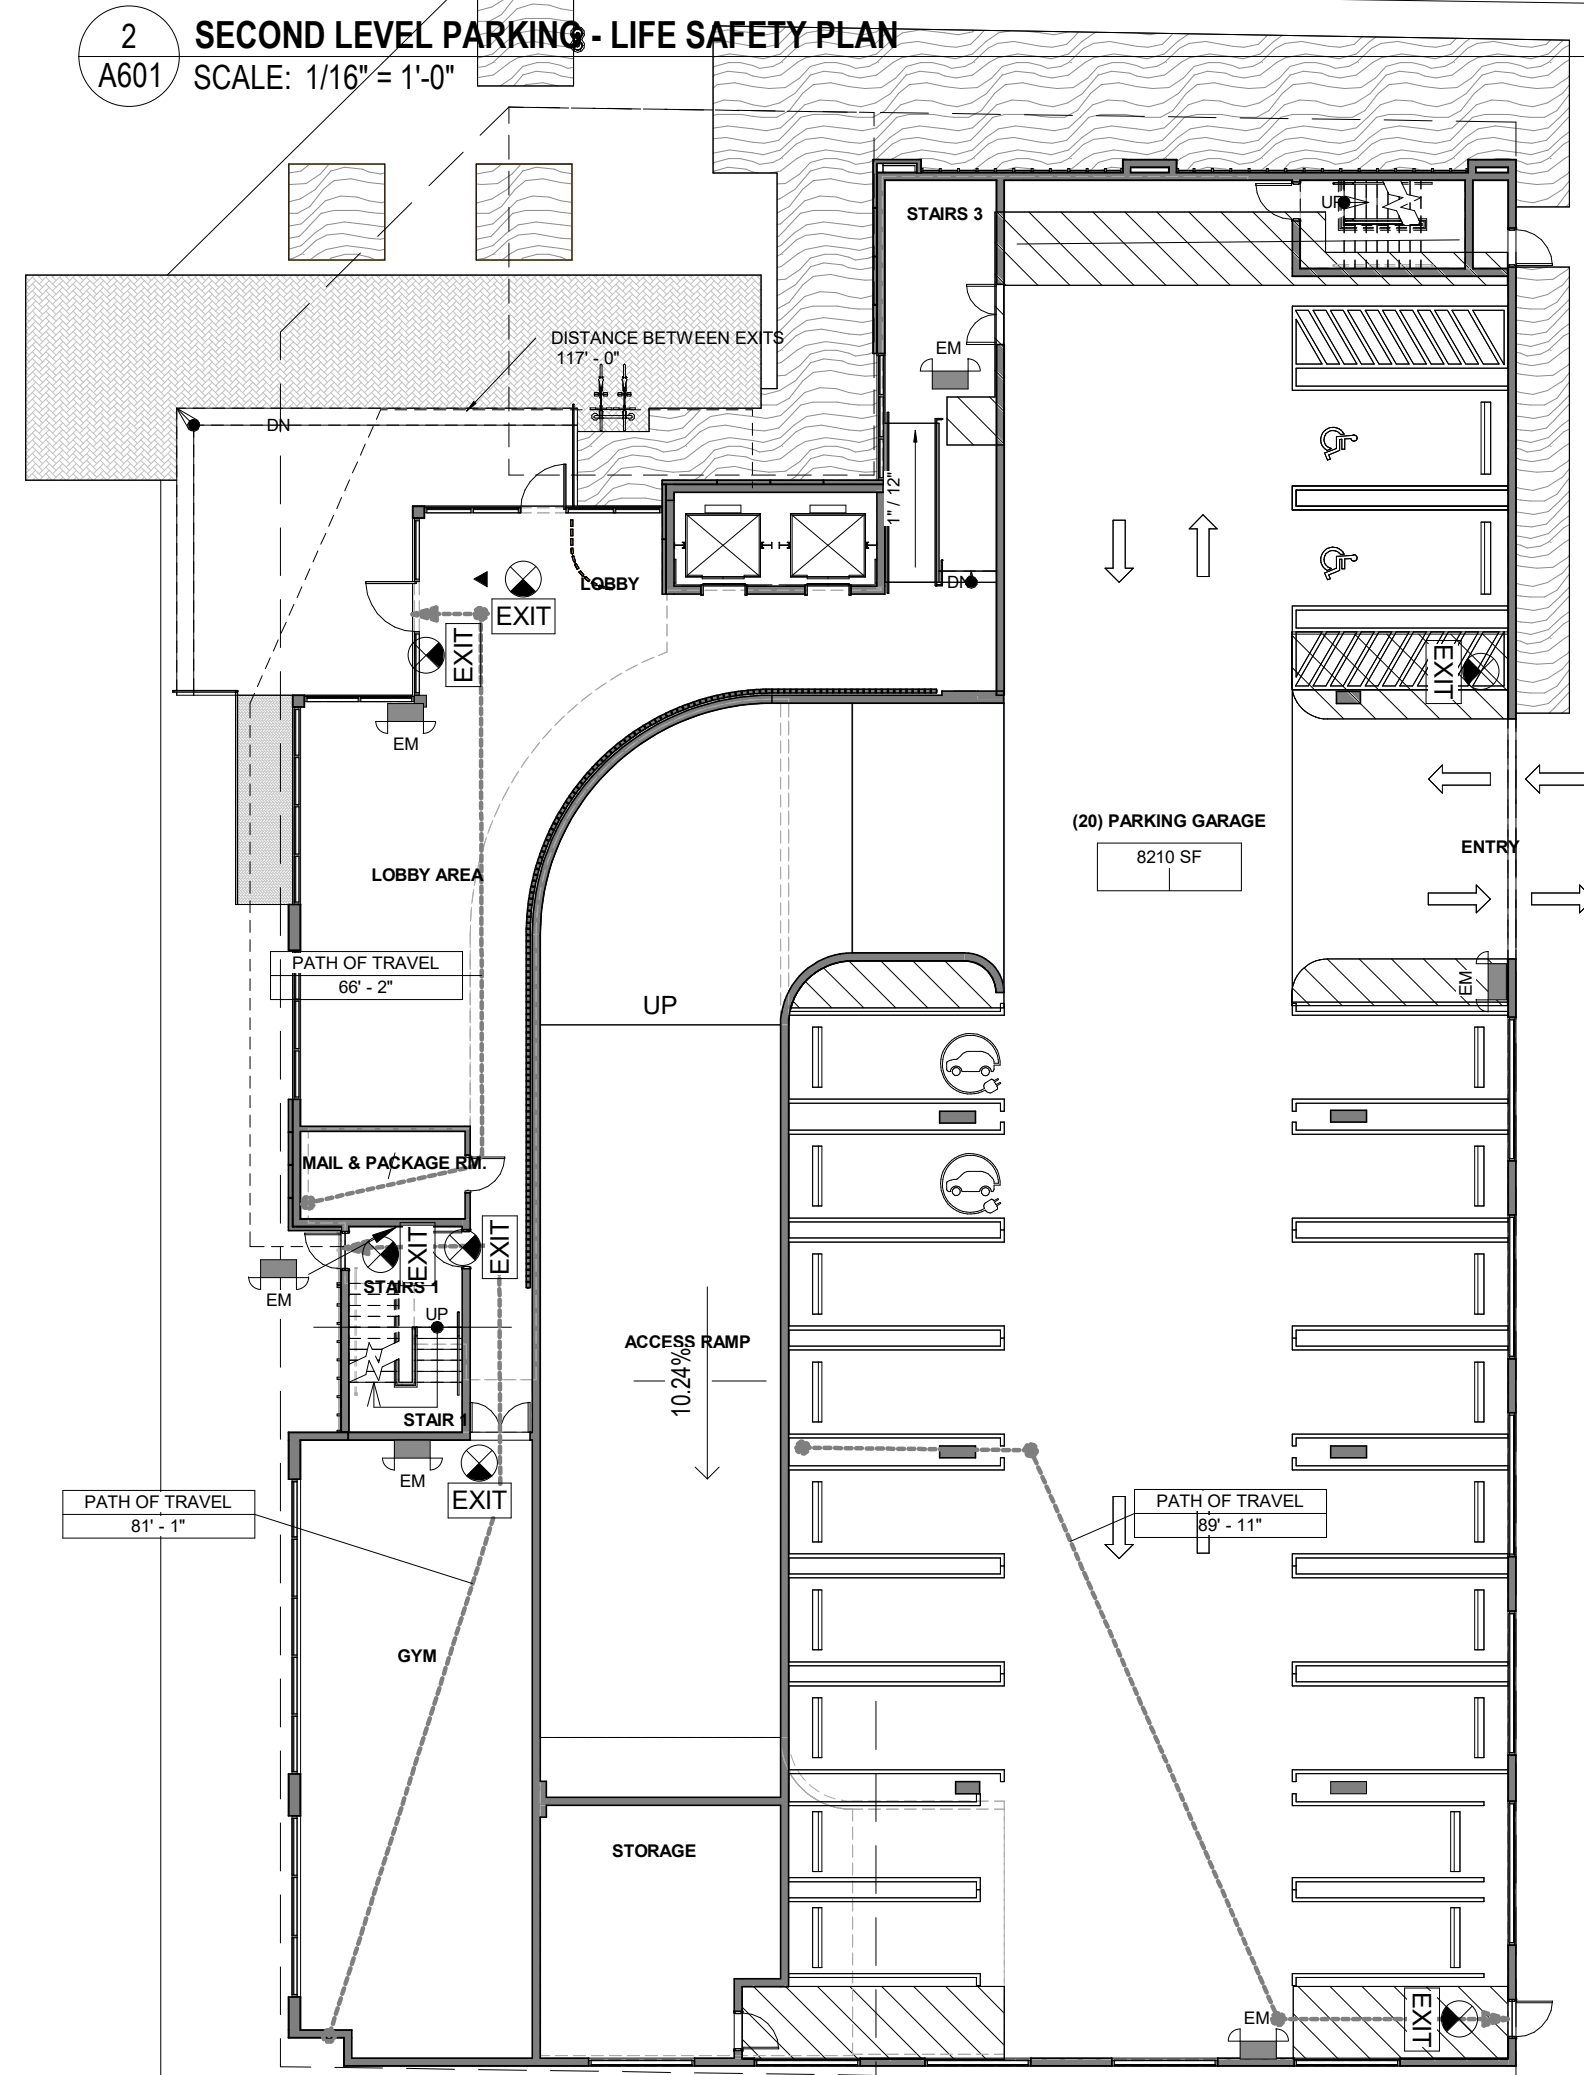

1
A601






GROUND STORY - FLOOR PLAN
SCALE: 1/16" = 1'-0"

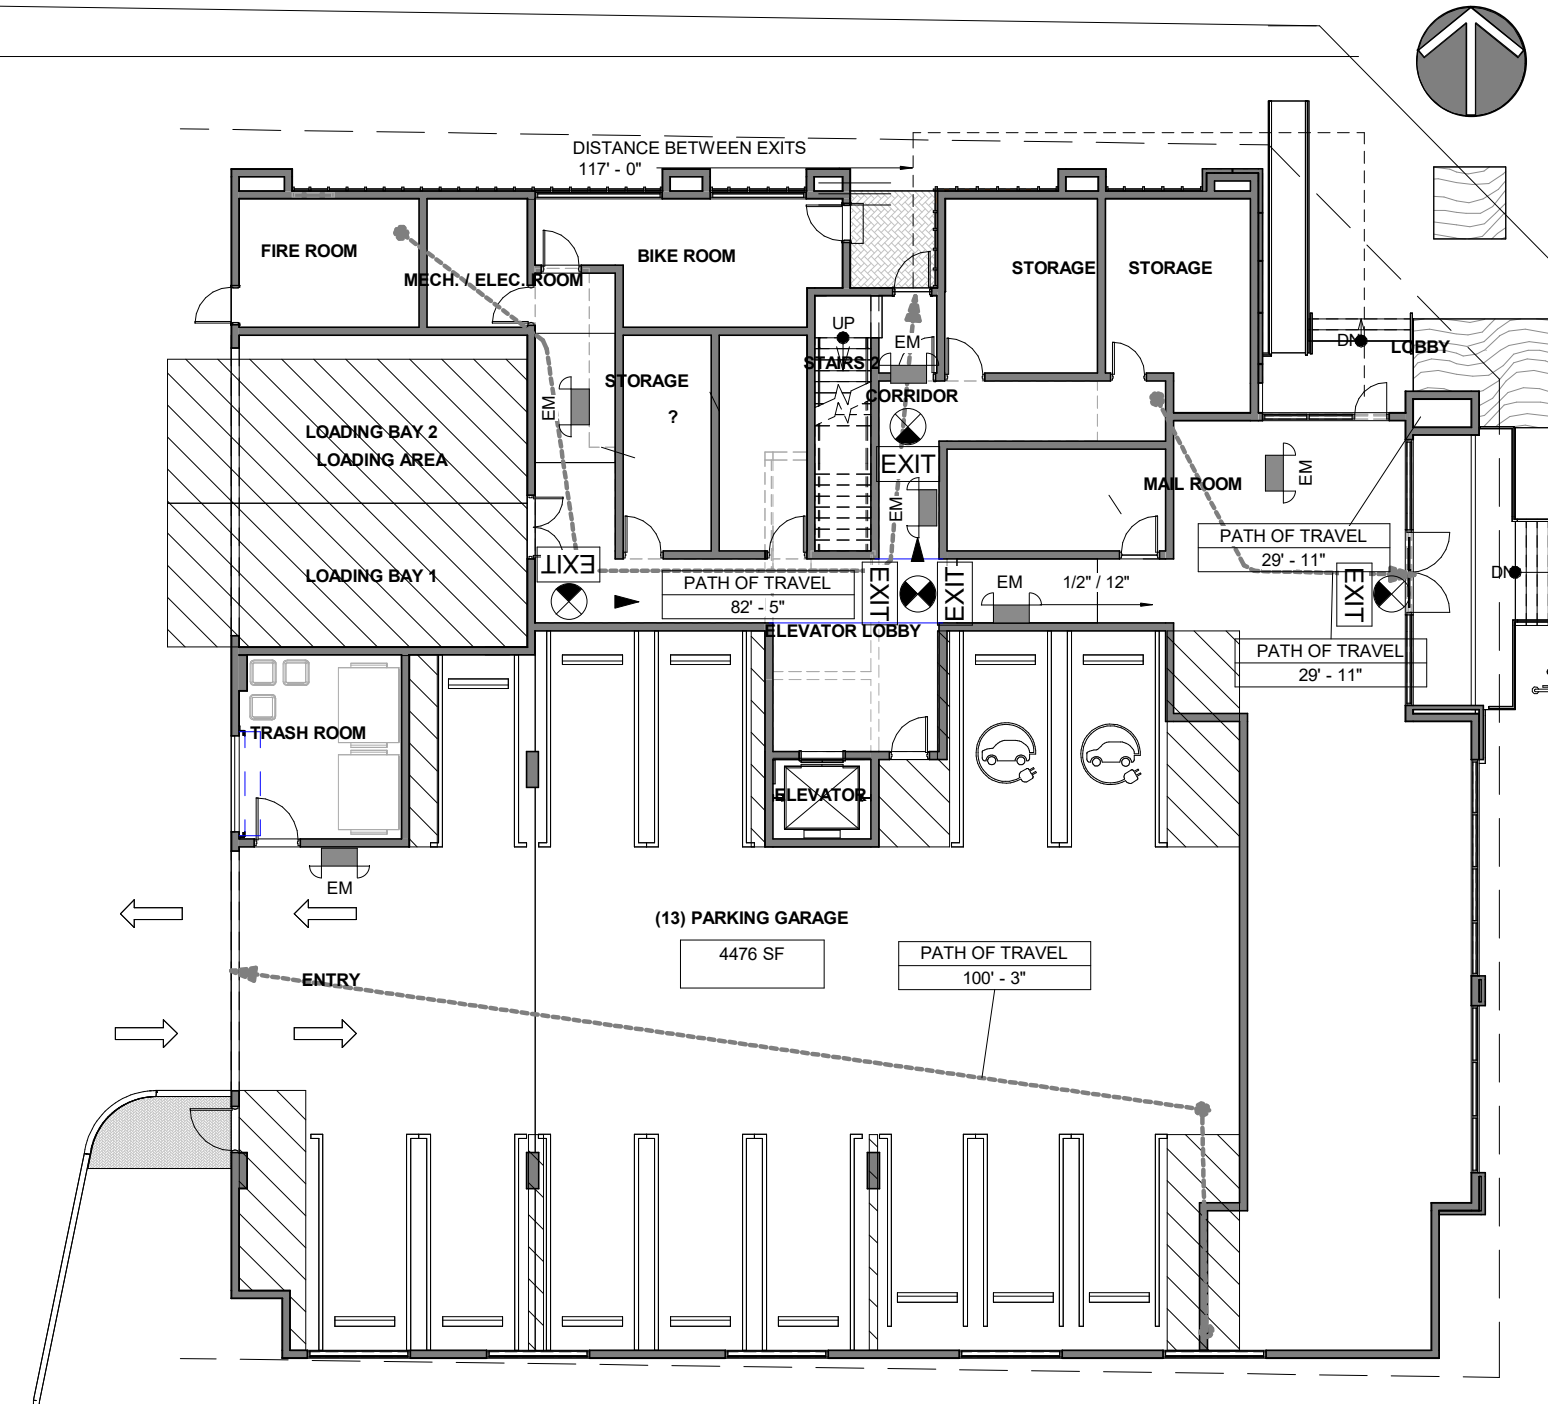


OCCUPANCY CALCULATION - GROUND STORY


NAME	AREA	FUNCTION	LOAD FACTOR	OCC
BIKE ROOM	251 SF	STORAGE	500	1
GYM	1,034 SF	EXERCISE ROOMS	50	21
LOBBY	1,479 SF	STANDING SPACE	15	99
LOBBY	2,009 SF	STANDING SPACE	15	134
MAIL & PACKAGE RM.	112 SF	STORAGE	500	1
MAIL ROOM	173 SF	STORAGE	500	1
STORAGE	149 SF	STORAGE	500	1
STORAGE	203 SF	STORAGE	500	1
STORAGE	217 SF	STORAGE	500	1
STORAGE	149 SF	STORAGE	500	1
STORAGE	423 SF	STORAGE	500	1

262

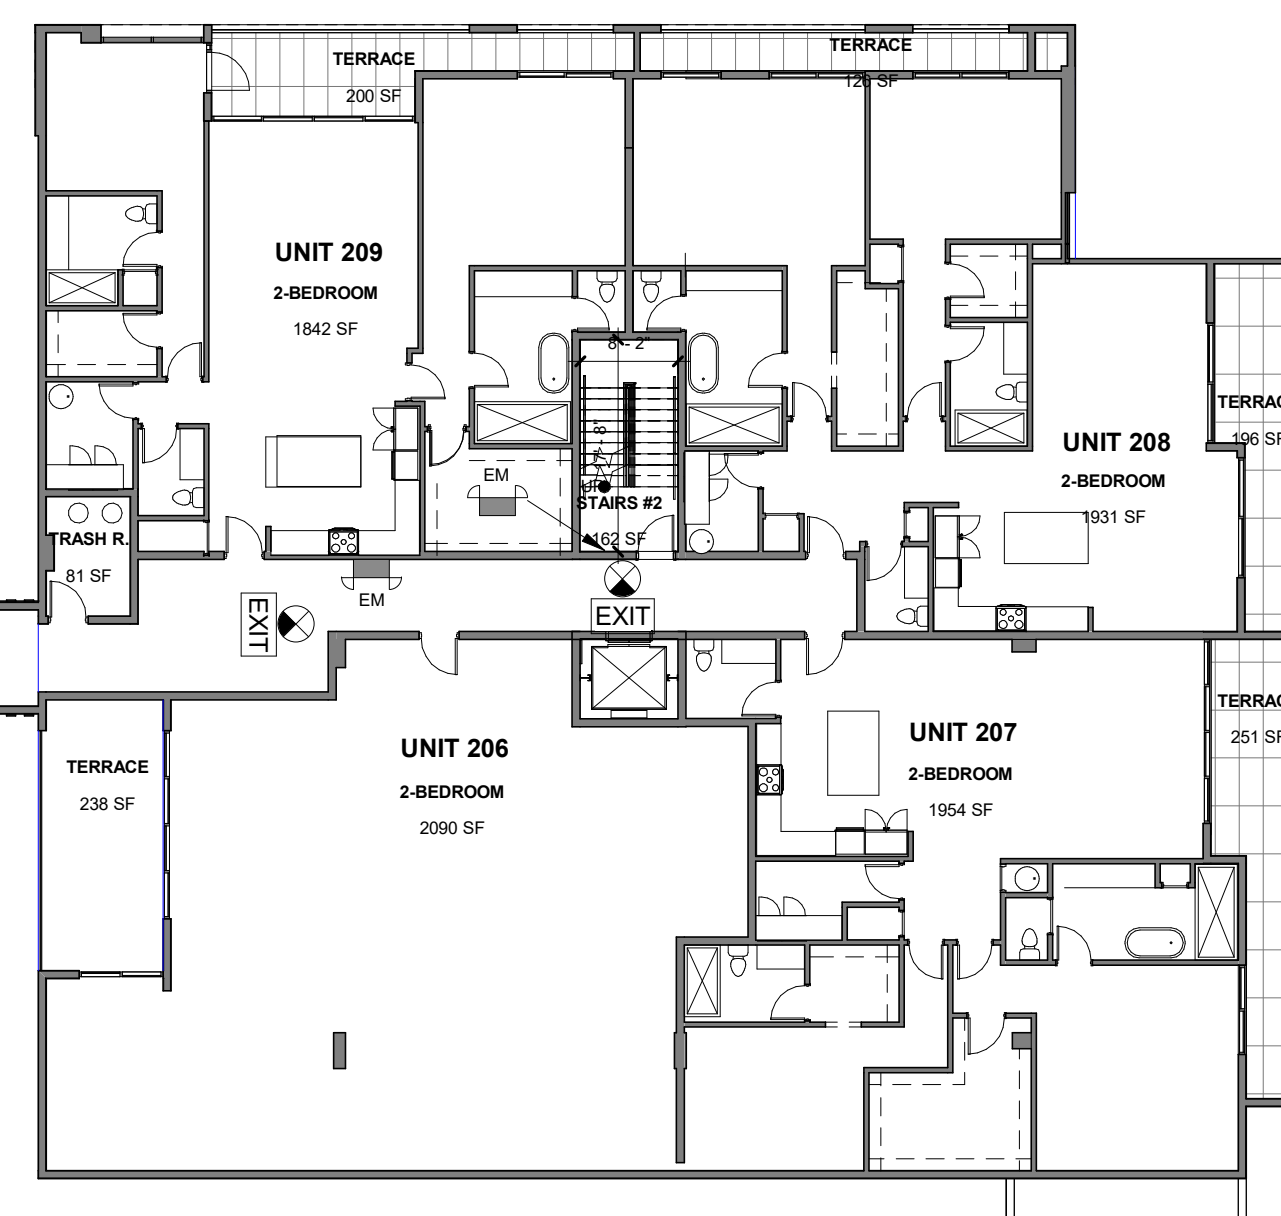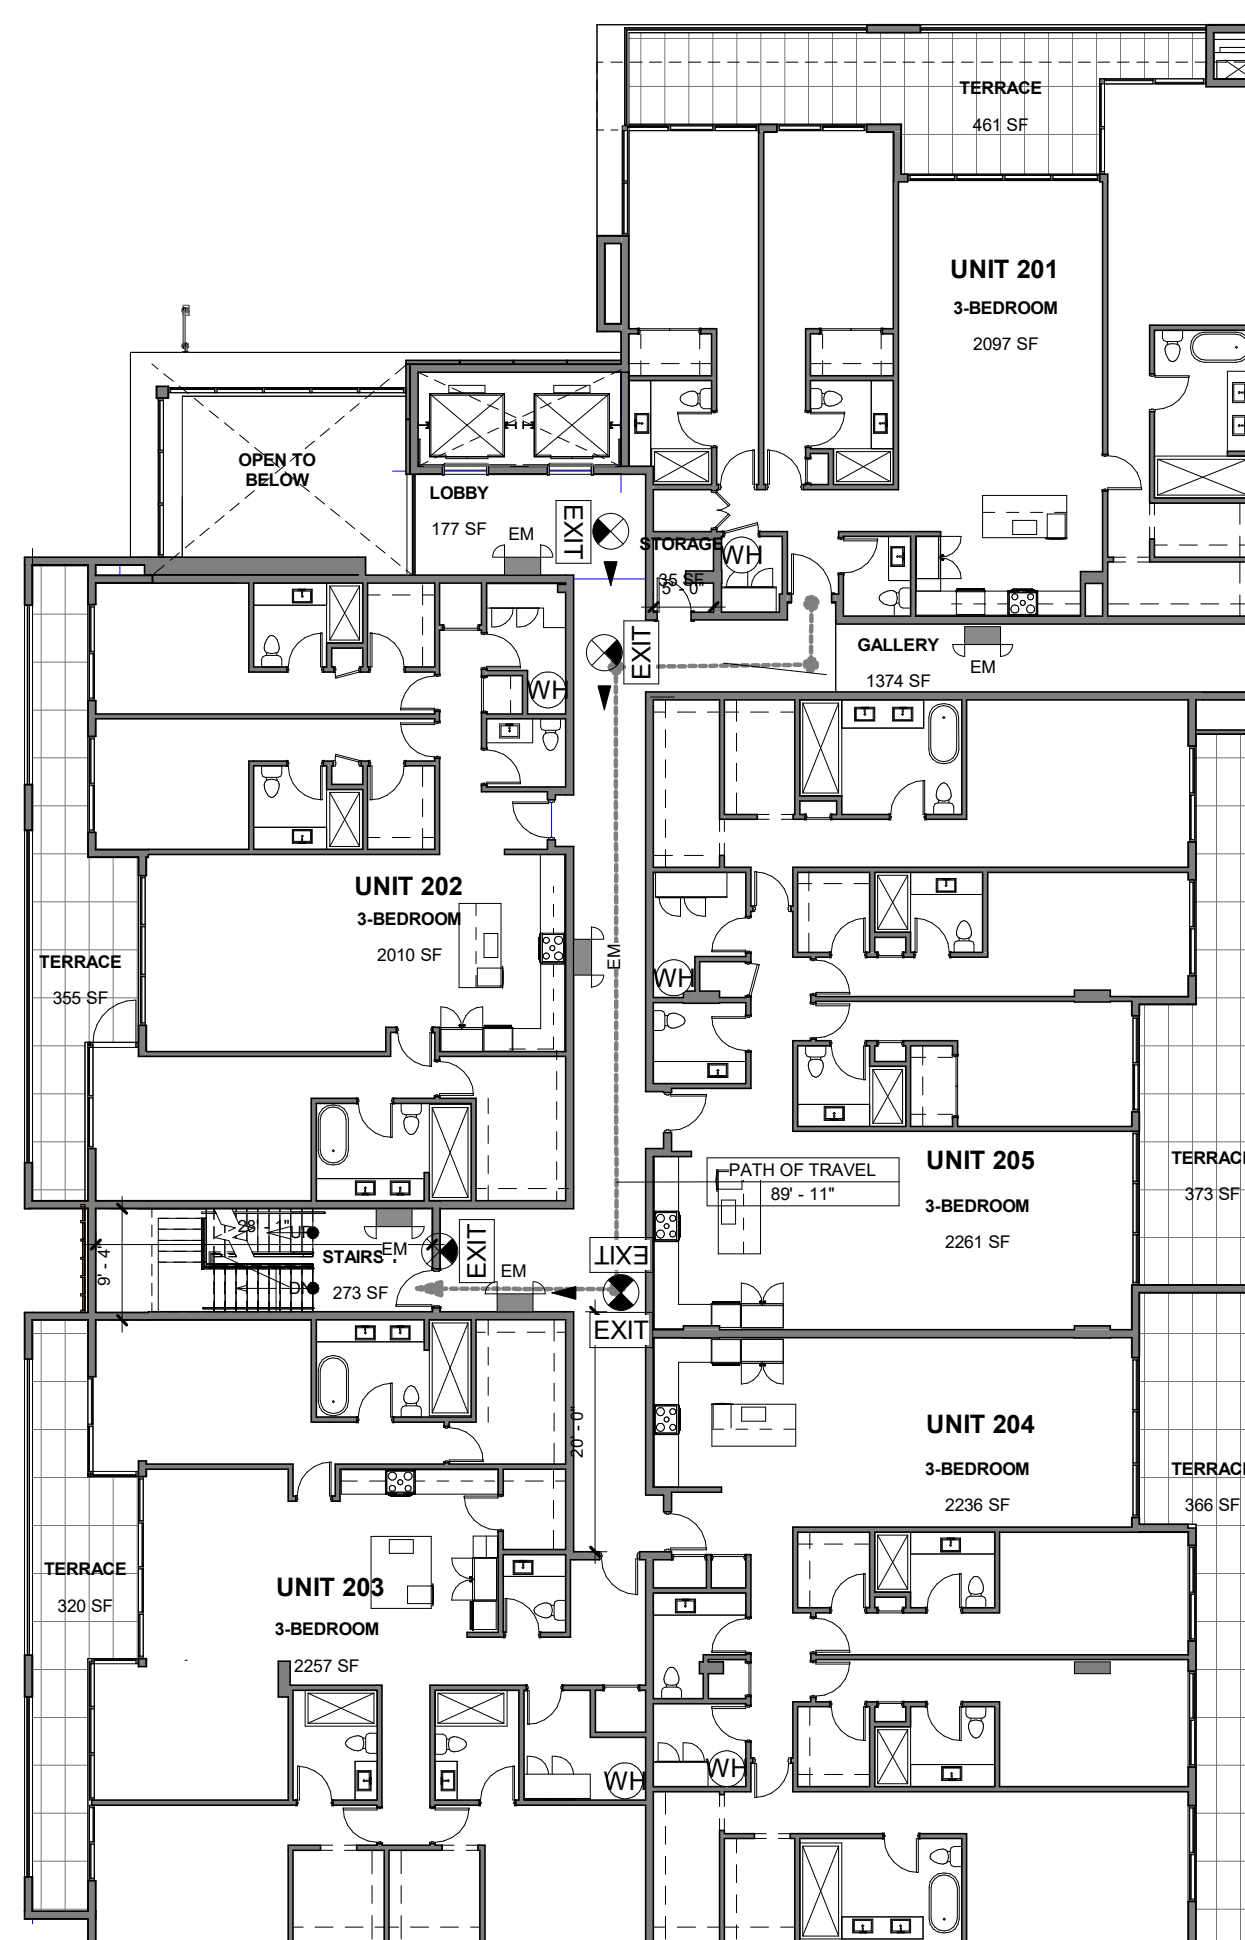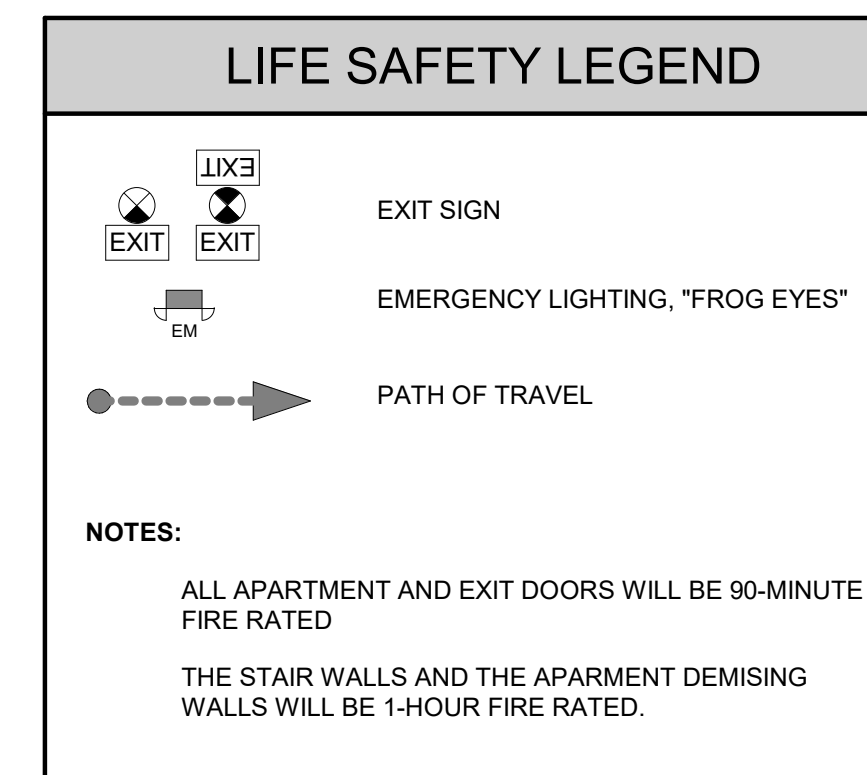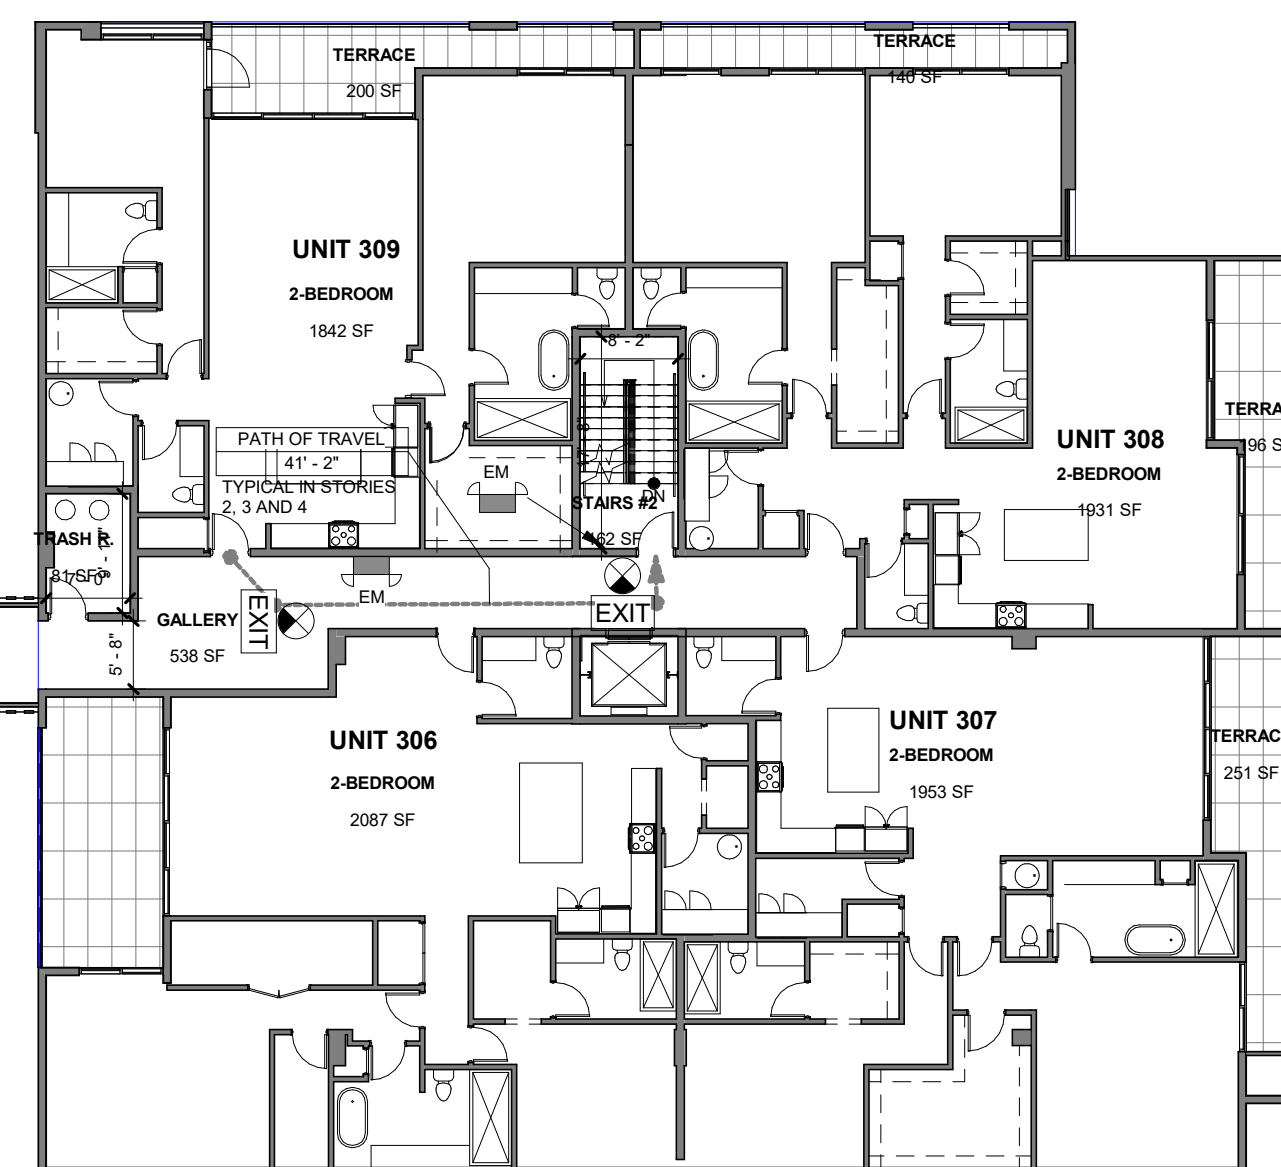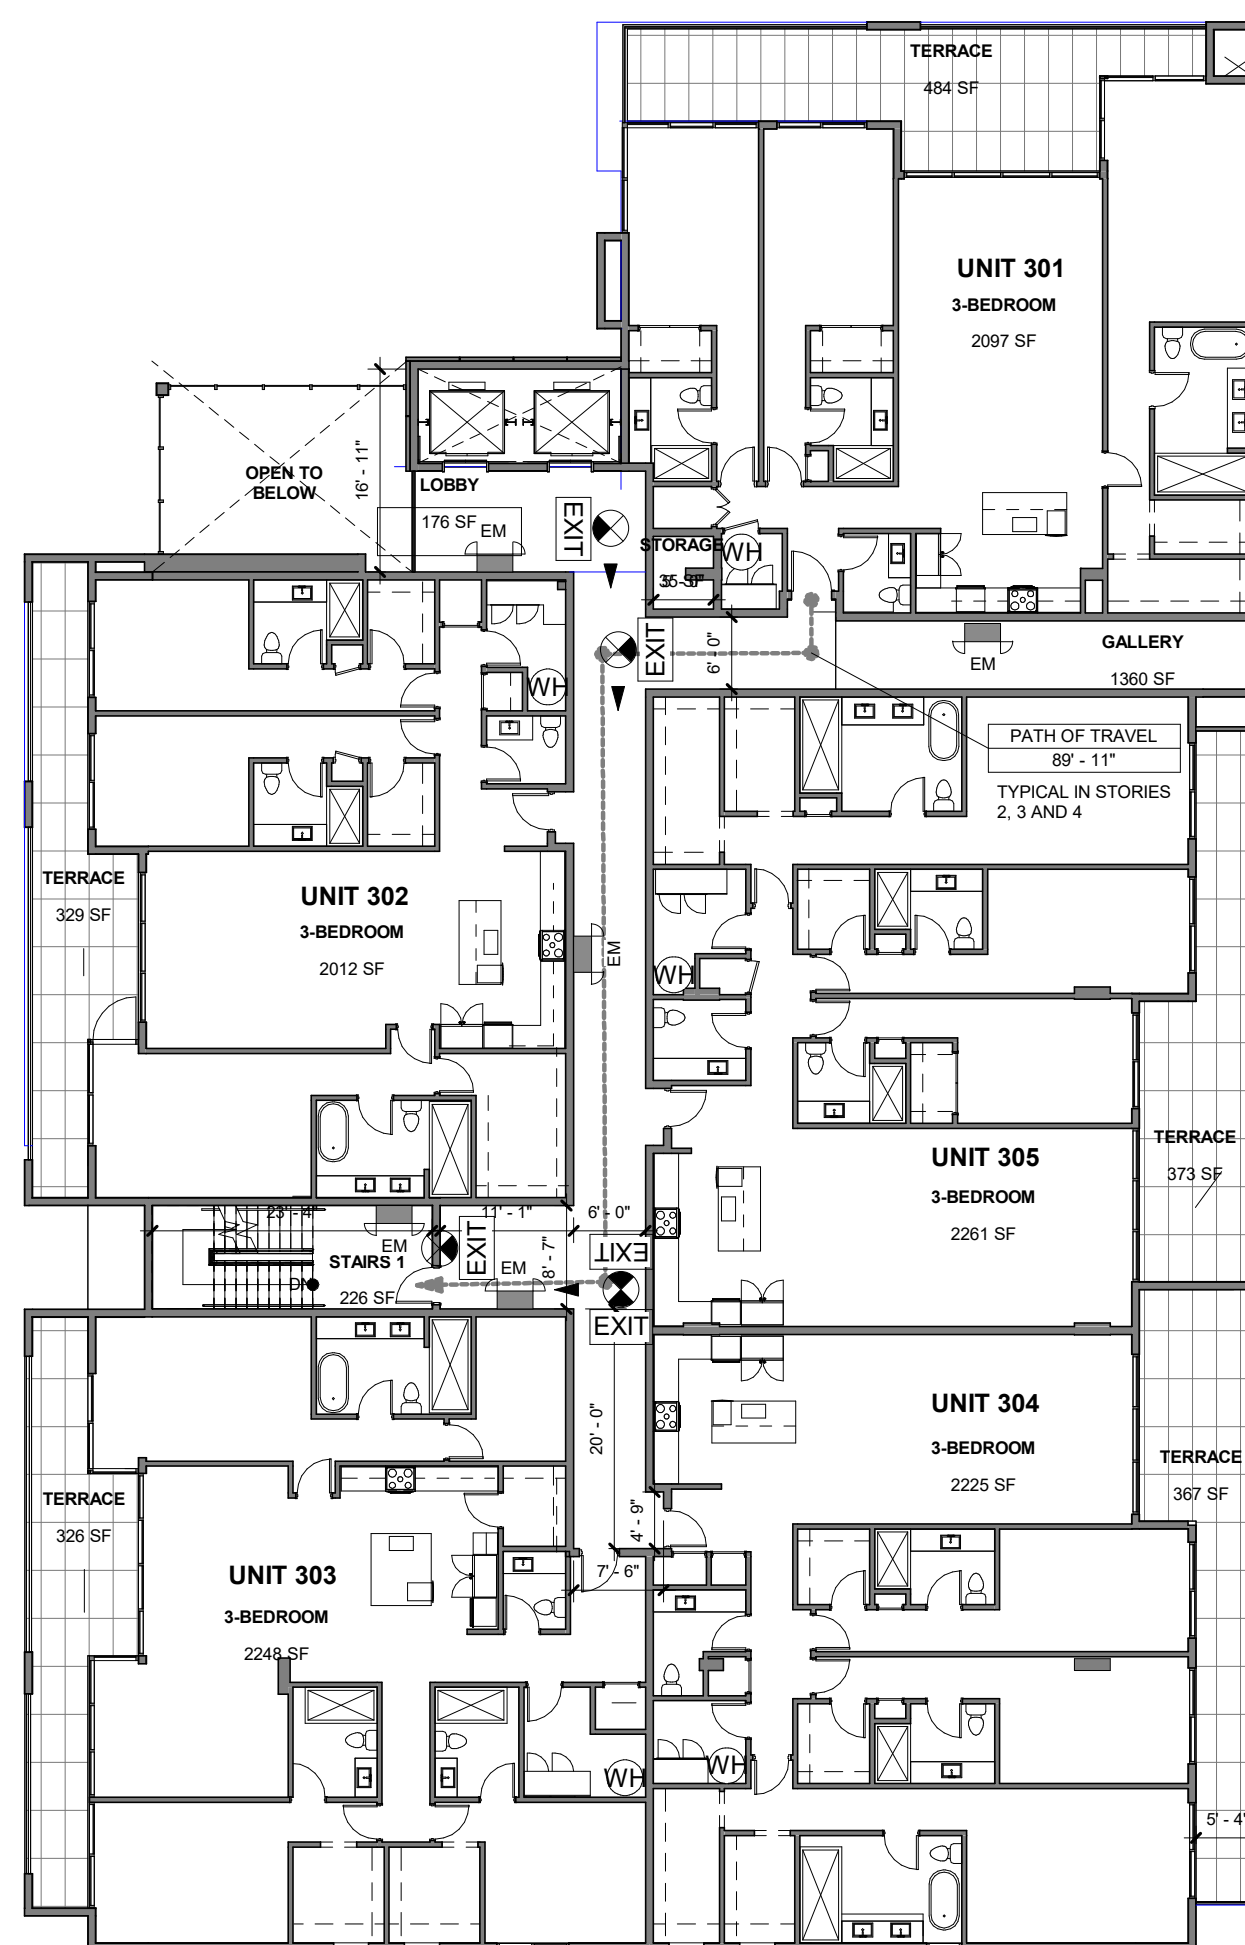

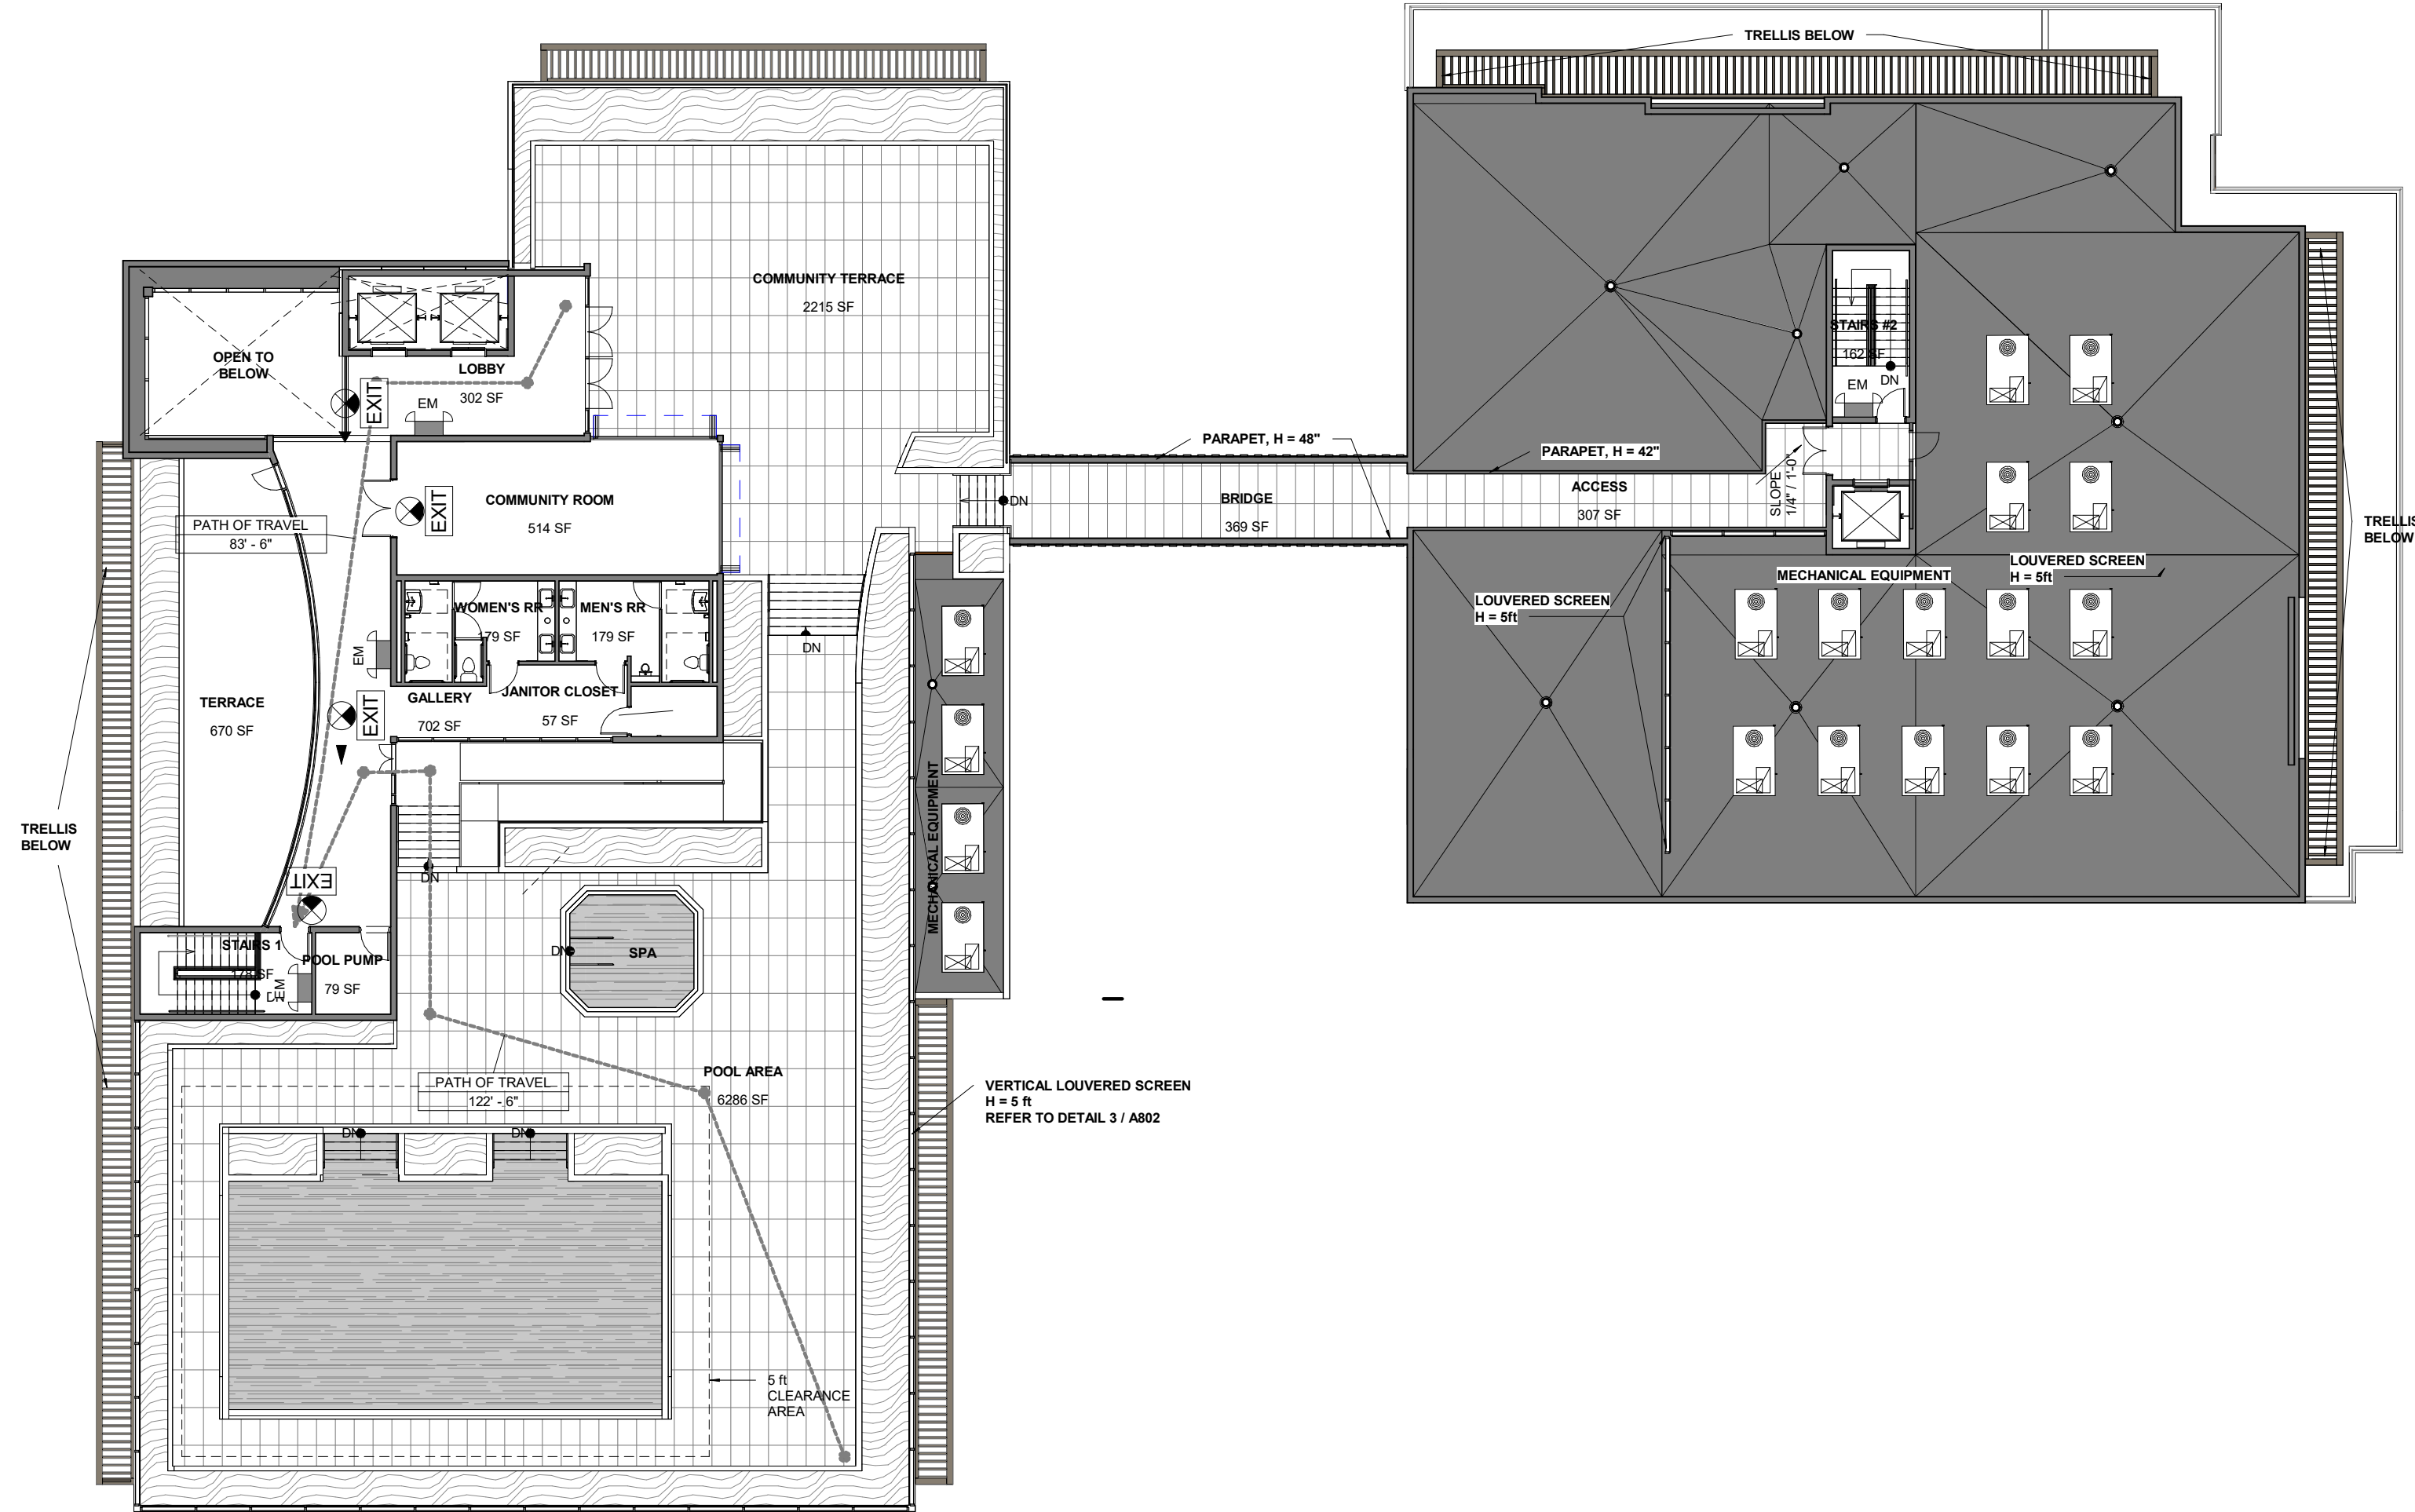

2 ROOFTOP AMENITIES STORY - LIFE SAFETY PLAN
A603 SCALE: 1/16" = 1'-0"

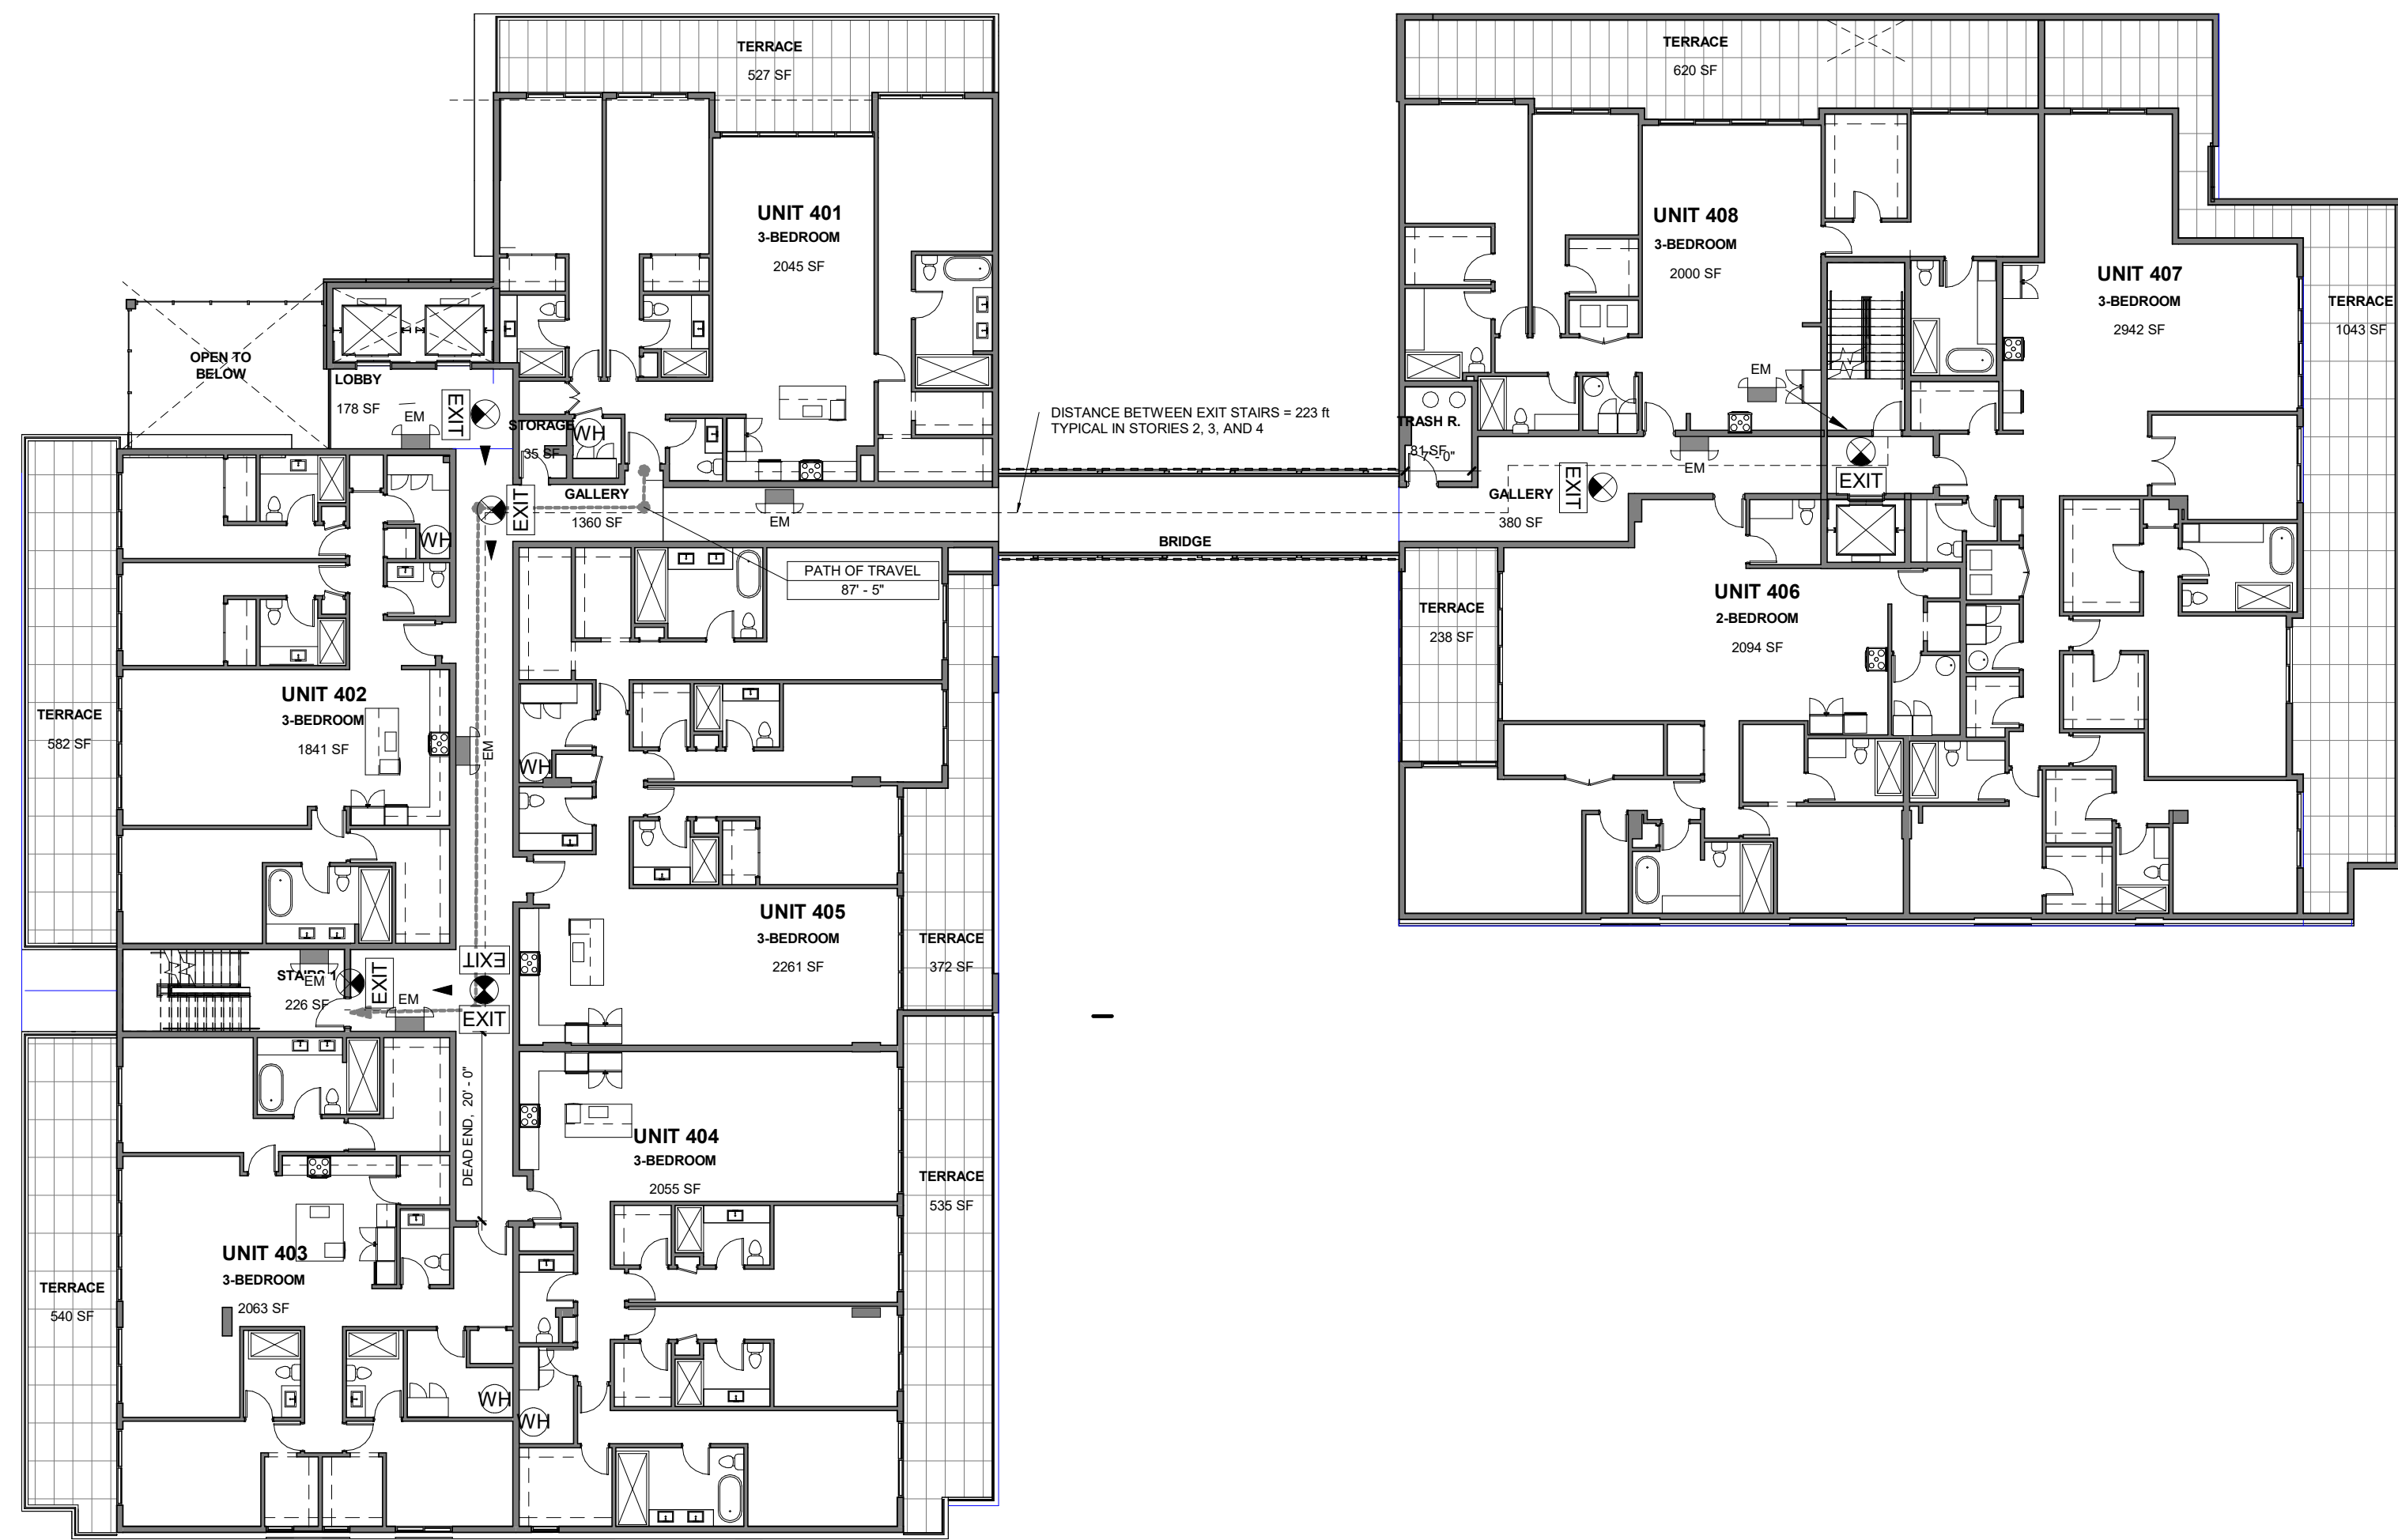

1 FOURTH STORY - LIFE SAFETY PLAN
A603 SCALE: 1/16" = 1'-0"

LIFE SAFETY LEGEND

EXIT

EXIT

EXIT SIGN

EM

EM

EMERGENCY LIGHTING, "FROG EYES"

PATH OF TRAVEL

PATH OF TRAVEL

NOTES:

ALL APARTMENT AND EXIT DOORS WILL BE 90-MINUTE FIRE RATED

THE STAIR WALLS AND THE APARTMENT DEMISING WALLS WILL BE 1-HOUR FIRE RATED.

OCCUPANCY CALCULATION - ROOFTOP...				
NAME	AREA	FUNCTION	LOAD FACTOR	OCC
COMMUNITY ROOM	514 SF	STANDING SPACE	15	35
LOBBY	302 SF	ASSEMBLY	15	21
POOL AREA	6,286 SF	SWIMMING POOL	50	126
				182

OCCUPANCY CALCULATION - FOURTH STORY					
APARTMENT	NAME	AREA	FUNCTION	LOAD FACTOR	OCC
UNIT 401	3-BEDROOM	2,045 SF	RESIDENTIAL	200	11
UNIT 402	3-BEDROOM	1,841 SF	RESIDENTIAL	200	10
UNIT 403	3-BEDROOM	2,063 SF	RESIDENTIAL	200	11
UNIT 404	3-BEDROOM	2,055 SF	RESIDENTIAL	200	11
UNIT 405	3-BEDROOM	2,261 SF	RESIDENTIAL	200	12
UNIT 406	2-BEDROOM	2,094 SF	RESIDENTIAL	200	11
UNIT 407	3-BEDROOM	2,942 SF	RESIDENTIAL	200	15
UNIT 408	3-BEDROOM	2,000 SF	RESIDENTIAL	200	10
					91

NETTA ARCHITECTS

621 NW 53rd Street, Suite 270
Boca Raton, Florida 33487
(561) 295-4500
www.nettaarchitects.com

CERTIFICATE OF AUTHENTICATION M18000001650

STATE OF FLORIDA
NICHOLAS J. NETTA
REGISTERED ARCHITECT
AR088615

NICHOLAS J. NETTA, AIA, NCARB
FL REGISTRATION No. AR088615
FRANCISCO J. MELENDEZ, SR., AIA
FL REGISTRATION No. AR101881
HONG JIN, LEED, AIA
FL REGISTRATION No. AR102237

These drawings, or parts thereof, may not be reproduced in any form, by any method, for any purpose, without the prior written consent from NICHOLAS J. NETTA, ARCHITECT.
These drawings shall be used for the specific project location indicated within the Title Block, and shall not be used at any other location without prior consent from the ARCHITECT.

DATE OF SEAL: 11/19/2025

NICHOLAS J. NETTA

109 S.E. 5th AVENUE
DELRAY BEACH, 33483 FL

MULTIFAMILY RESIDENTIAL BUILDING

SITE PLAN REVIEW SET

Submissions

Revisions		
No.	DATE:	DESCRIPTION:
1	06-13-2024	TAC REVISION
2	07-03-2025	TAC REVISION 2


DATE:	11-01-2024
DESIGNER:	MA
MODELED:	CC
CHECKED:	MF
NETTA PROJECT #:	2221704_FL

Drawing title

FOURTH AND FIFTH
STORY - LIFE SAFETY
PLAN

Drawing no.


A603

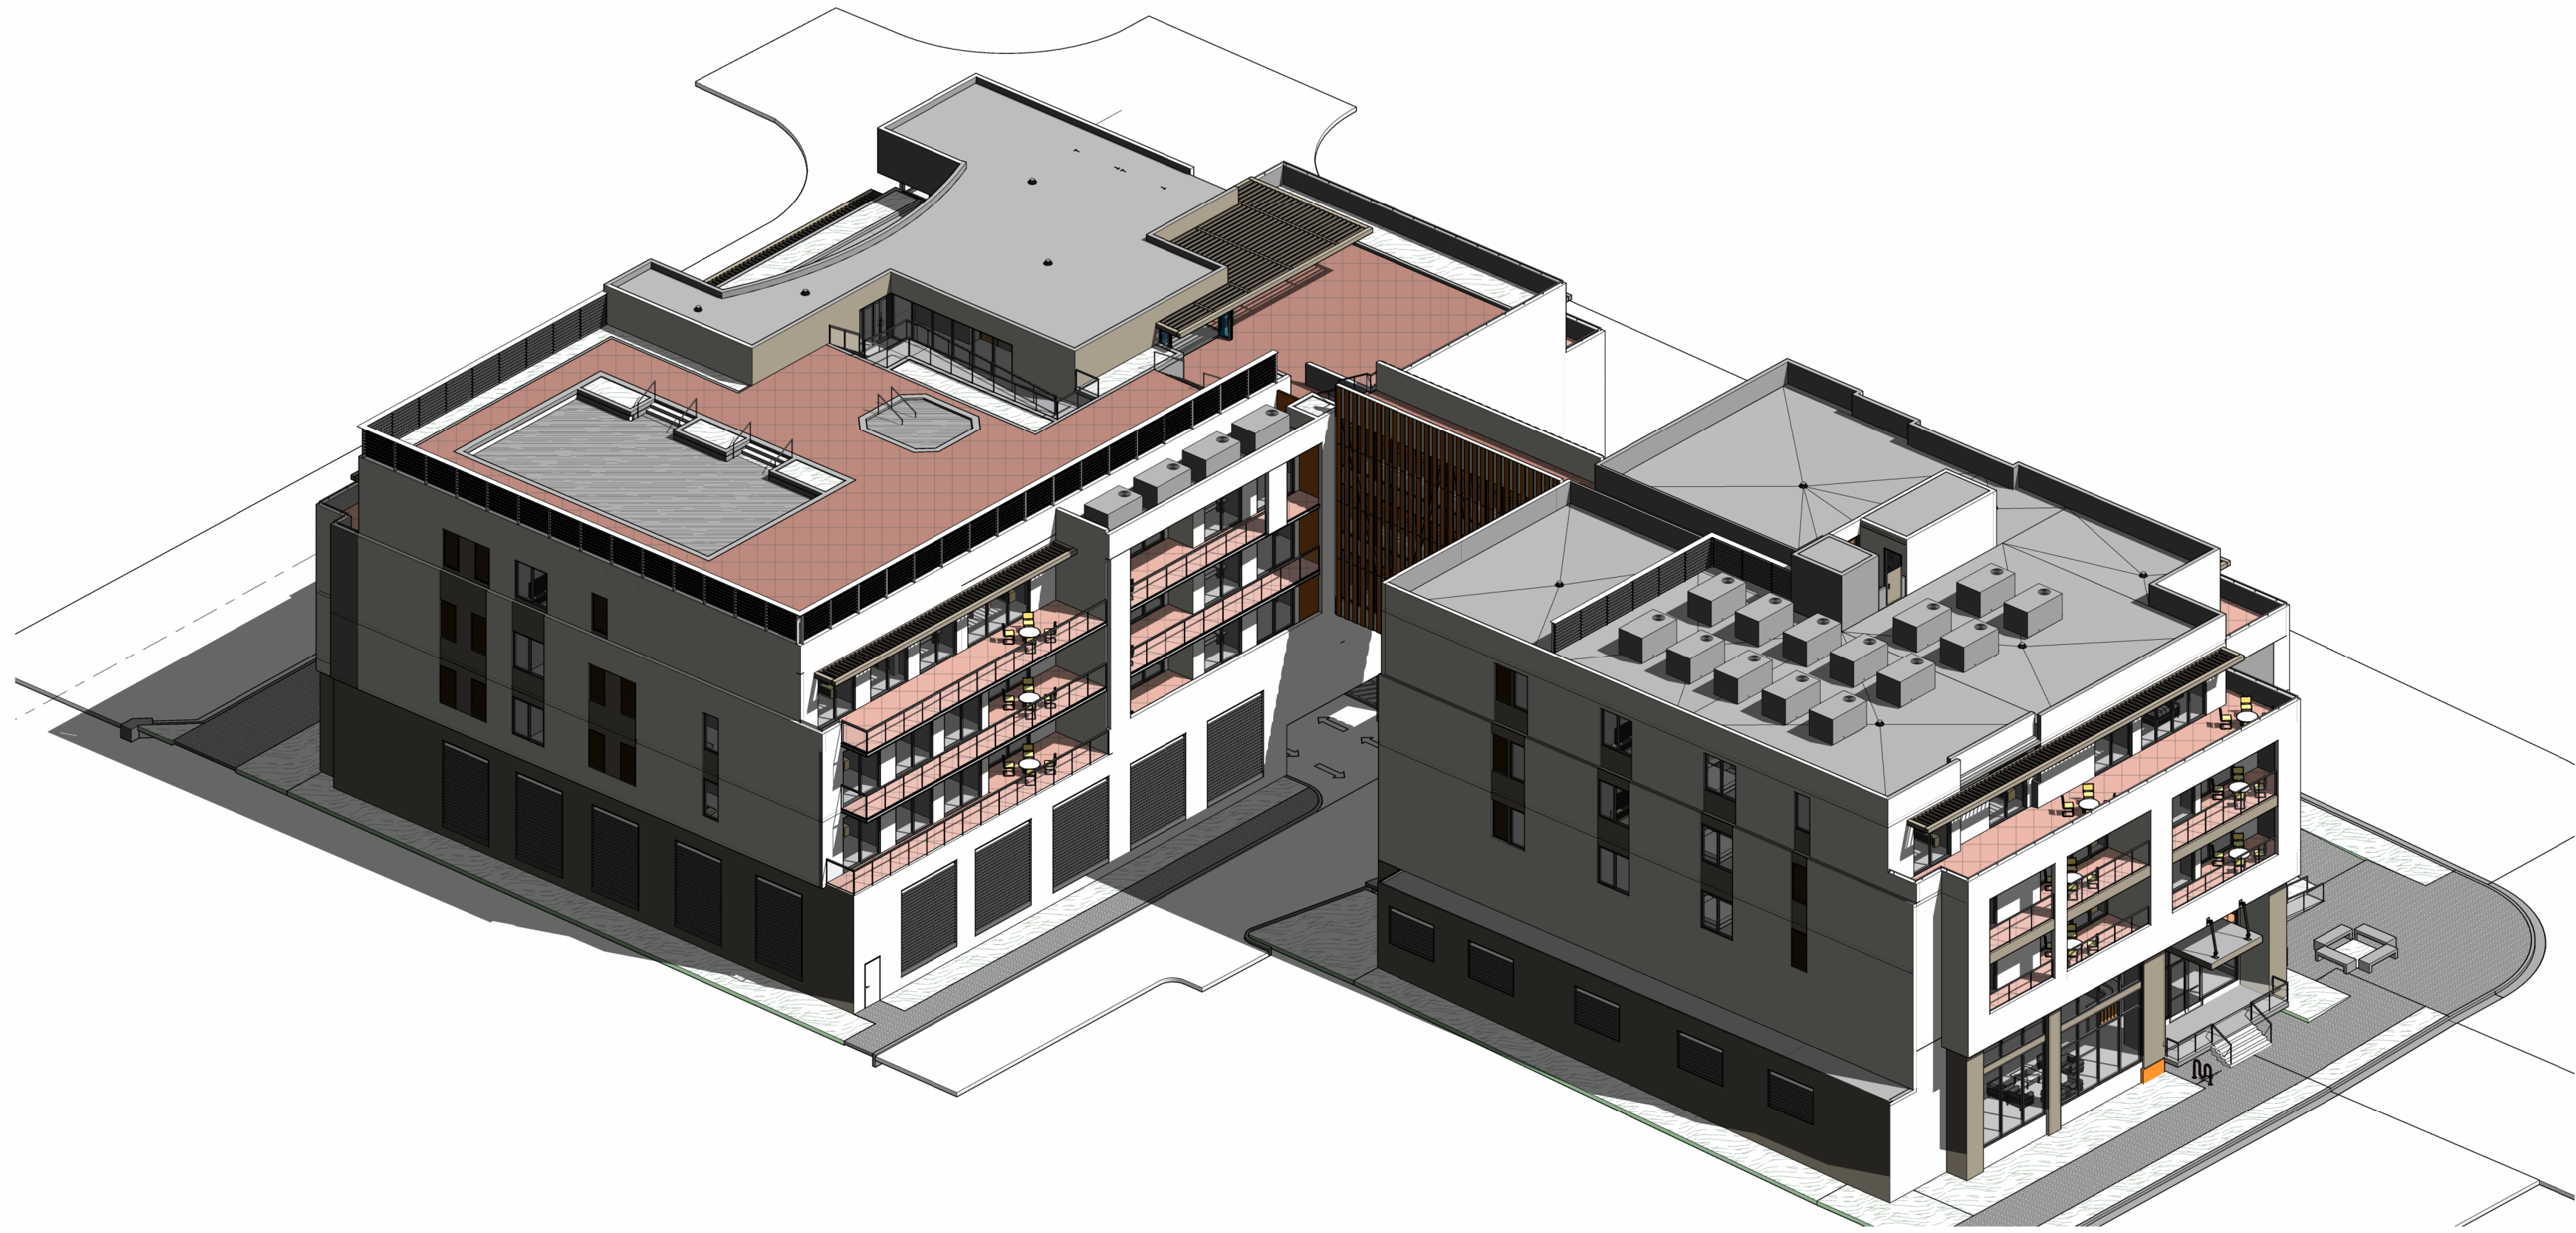

2 ISOMETRIC SE CORNER
A701 SCALE:




1 ISOMETRIC NW CORNER
A701 SCALE:

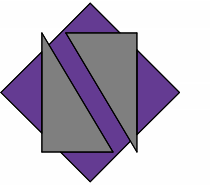

NETTA ARCHITECTS

621 NW 53rd Street, Suite 270
Boca Raton, Florida 33487
(561) 295-4500
www.nettaarchitects.com

CERTIFICATE OF AUTHENTICATION M18000001650

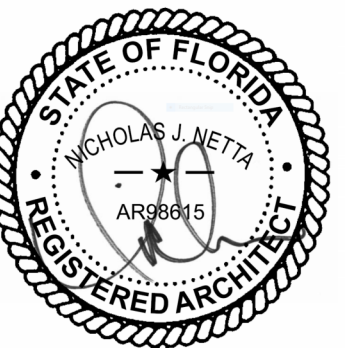


NICHOLAS J. NETTA, AIA, NCARB
FL REGISTRATION No. AR68615
FRANCISCO J. MELENDEZ, SR., AIA
FL REGISTRATION No. AR101881
HONG JIN, LEED, AIA
FL REGISTRATION No. AR102237

These drawings, or parts thereof, may not be reproduced in any form, by any method, for any purpose, without the prior written consent from

NICHOLAS J. NETTA, ARCHITECT.

These drawings shall be used for the specific project location indicated within the Title Block, and shall not be used at any other location without prior consent from the ARCHITECT.

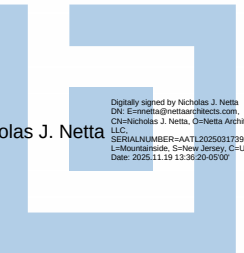

Nicholas J. Netta

109 S.E. 5th AVENUE
DELRAY BEACH, 33483 FL

MULTIFAMILY RESIDENTIAL BUILDING

SITE PLAN REVIEW SET

Submissions

Revisions

No.	DATE:	DESCRIPTION:
1	06-13-2024	TAC REVISION
2	07-03-2025	TAC REVISION 2







DATE: 11-01-2024
DESIGNER: MA
MODELED: CC
CHECKED: MF
NETTA PROJECT #: 2221704_FL

Drawing title

3D PERSPECTIVE
VIEWS

Drawing no.

A701

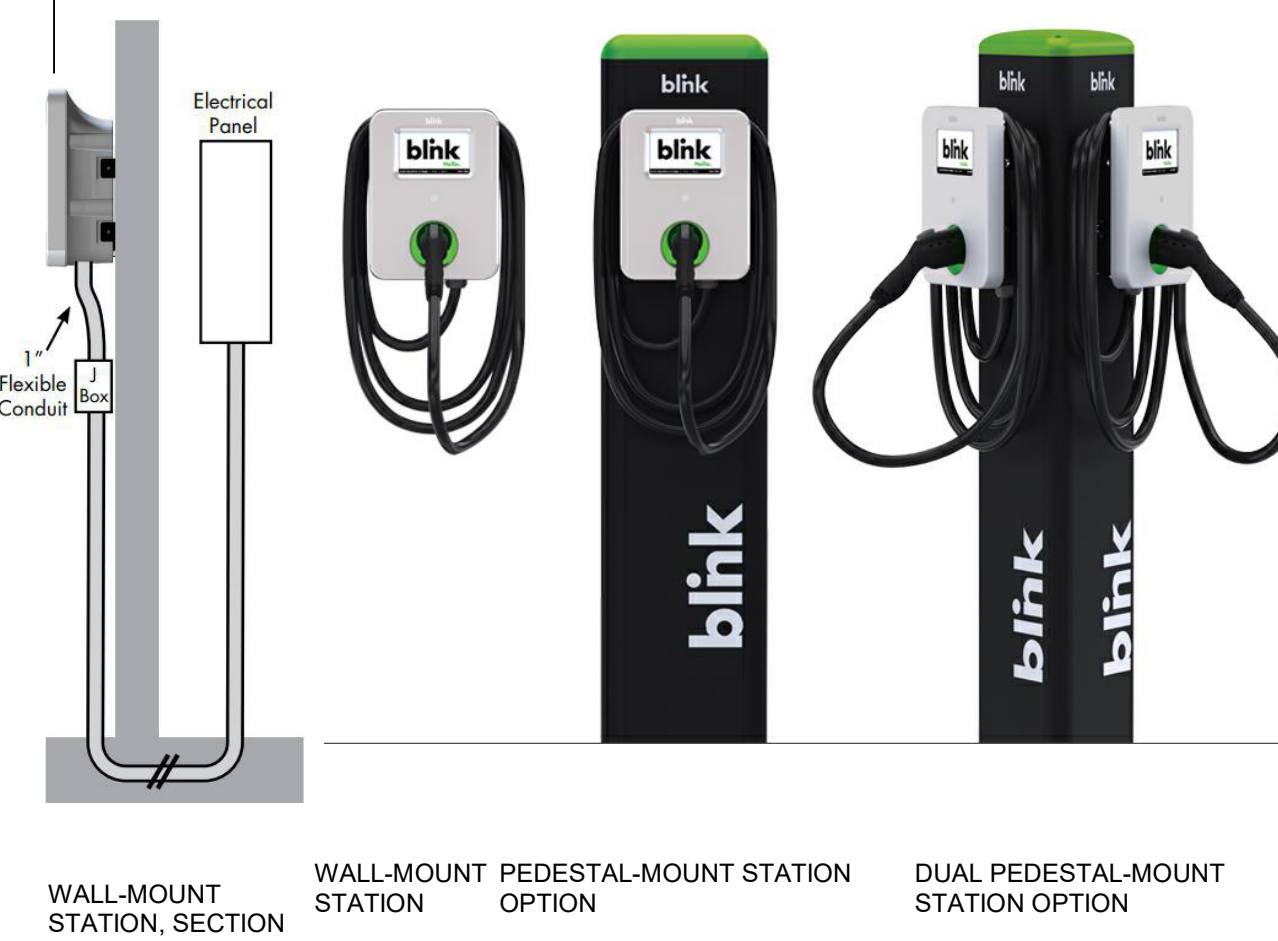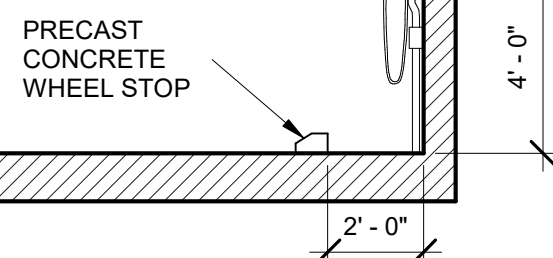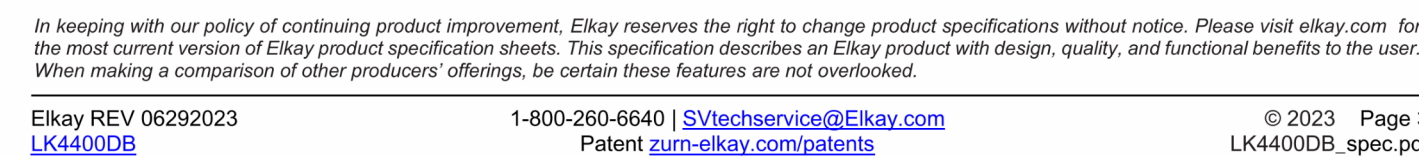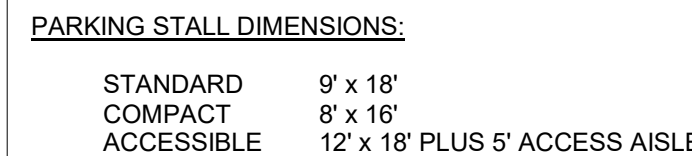  



The diagram illustrates the layout and dimensions of parking stalls. Key features include:

- Handicap and Other Signs (FTP-25):** Located above the sidewalk.
- Curb Cut Ramp:** Per F.D.O.T. Index No. 304.
- Sidewalk:** The area between the curb and the parking stalls.
- 18'-0" Stall Width:** The width of the standard and compact stalls.
- 4" White Stripes (Typ.):** The width of the white stripes on the stall boundaries.
- 4" Blue Stripe:** The width of the blue stripe on the handicap stall boundary.
- Handicap Symbol in White:** The international symbol of access (a person in a wheelchair) painted on the handicap stall.
- Precast Wheel Stop:** A concrete stop at the end of the ramp area.
- Handicap Stall Ramp in Blue:** A ramp area at the end of the handicap stall, 5'-0" wide.
- Dimensions:**
 - Stall Length:** 16'-0" (overall), 18'-0" (stall width).
 - Stall Widths:** 8'-0" (Compact Space), 9'-0" (Standard Space), 12'-0" (Handicap Stall), 5'-0" (Ramp Area).
 - Stall Spacing:** 2'-0" (between compact stalls), 2'-0" (between standard stalls), 3'-0" (between handicap stall and ramp area).
 - Other Dimensions:** 6'-0" (compact stall width), 7'-0" (standard stall width), 8'-0" (handicap stall width), 2' (ramp area width).

PARKING STALL DIMENSIONS:

STANDARD	9'x 18'
COMPACT	8'x 16'
HANDICAP	12'x 18' PLUS 5' RAMP AREA

 

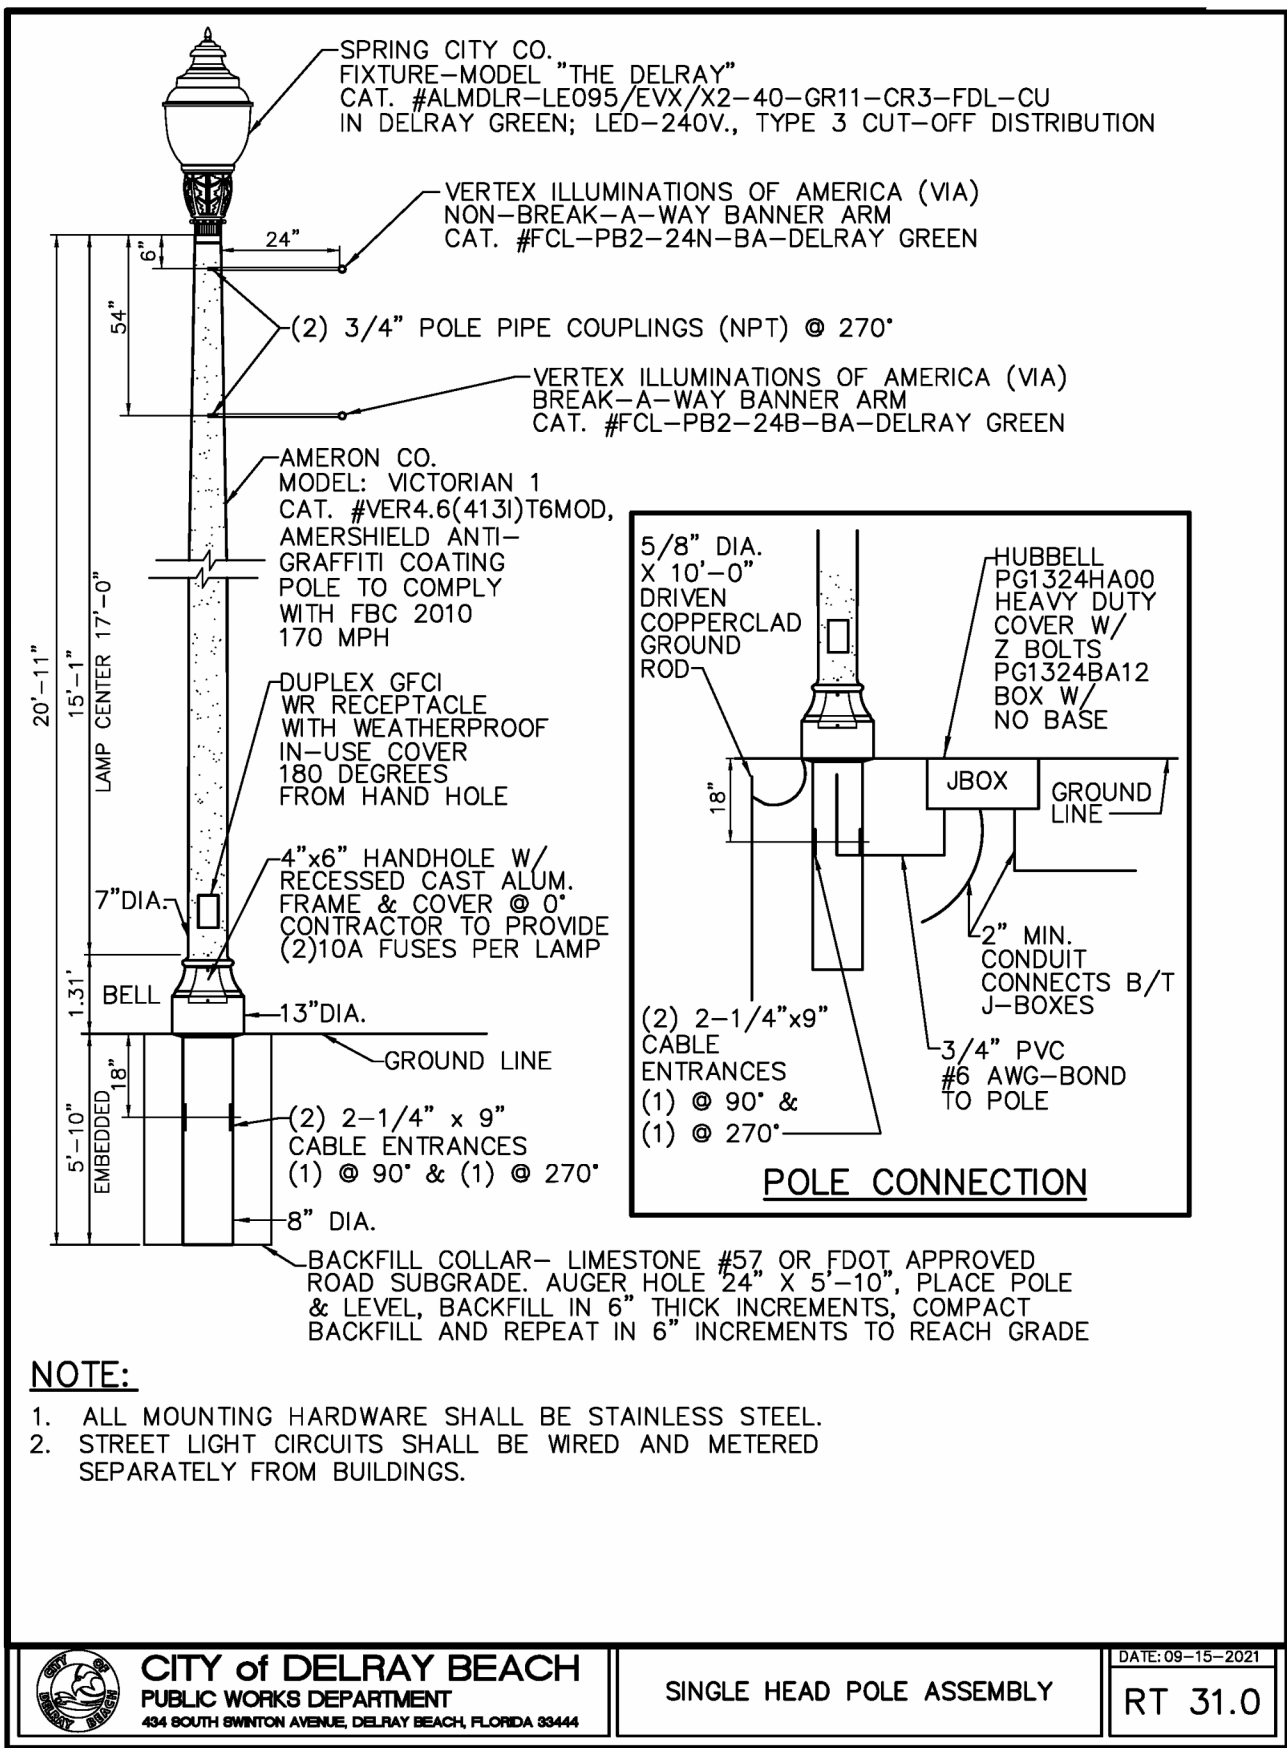

1 LIGHT TYPE EX


A801 N.T.S.

ULI-21241

Light Linear PT 8 Single Head Streetlight


microVos TECHNOLOGY

LIGMAN LIGHTING USA

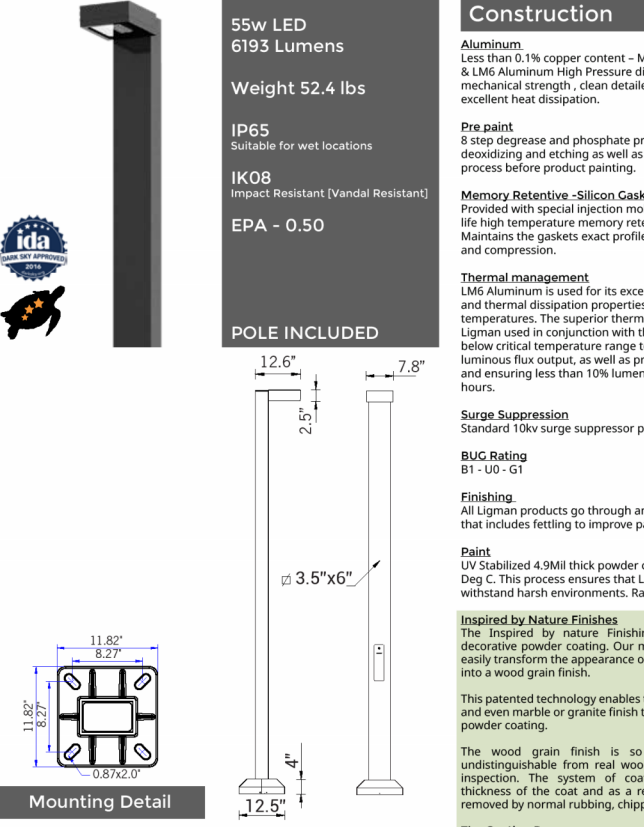


microVos TECHNOLOGY

Ligman's micro Variable Optical System provides the ability to interchange, mix & rotate optics to provide specific light distributions for optimized spacing and uniformity.

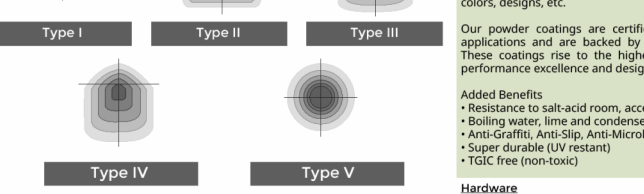

The variable optical system allows for the designer to create hybrid distributions for precise lighting requirements.

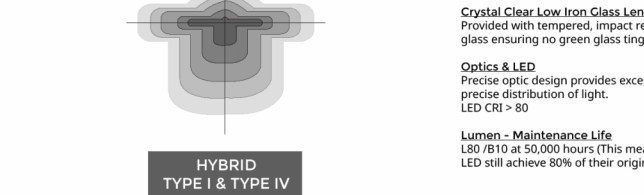



Ligman Lighting USA reserves the right to change specifications without notice. Due to the technical nature of the VOS technology, design and pricing may change without notice.

5 LIGHT TYPE SE

A801 N.T.S.

LINEAR ONE® EXTERIOR

ACCLAIM LIGHTING

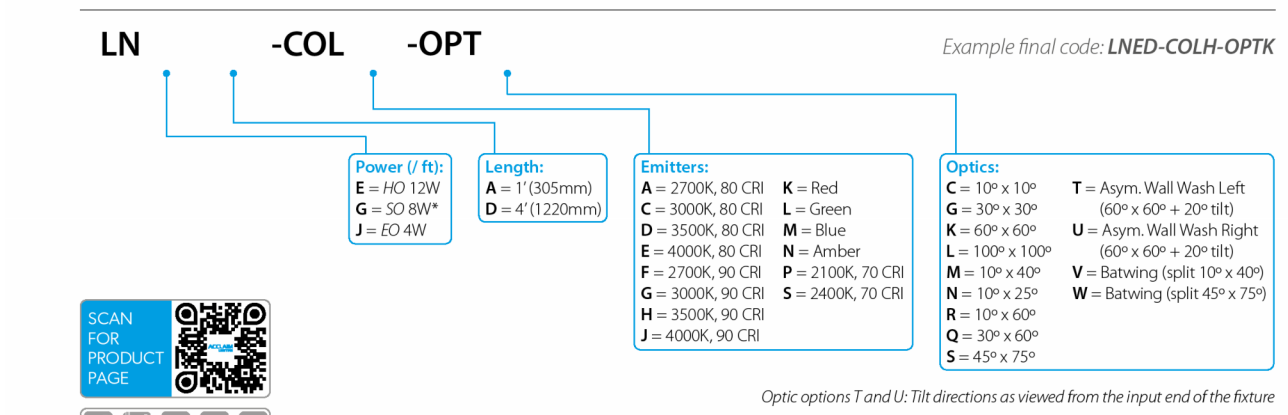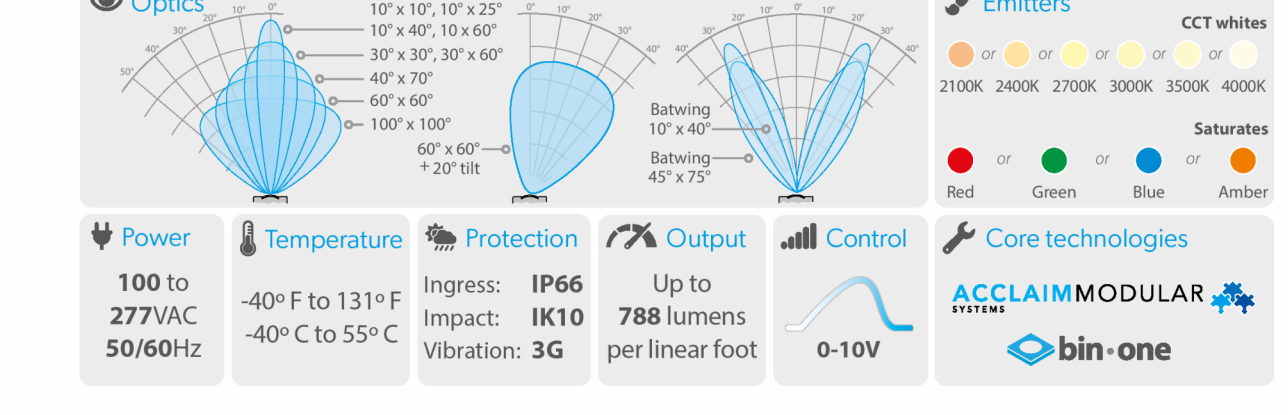

Specifications subject to change without notice / April 2023

2 LIGHT TYPE SA

A801 N.T.S.

UAB-30001

Abacus 1 Medium

microVos TECHNOLOGY

LIGMAN LIGHTING USA



microVos TECHNOLOGY

Ligman's micro Variable Optical System provides the ability to interchange, mix & rotate optics to provide specific light distributions for optimized spacing and uniformity.



The variable optical system allows for the designer to create hybrid distributions for precise lighting requirements.






Ligman Lighting USA reserves the right to change specifications without notice. Due to the technical nature of the VOS technology, design and pricing may change without notice.

6 LIGHT TYPE SF

A801 N.T.S.

wet BEAM4 LED SURFACE MOUNT

ACCLAIM LIGHTING

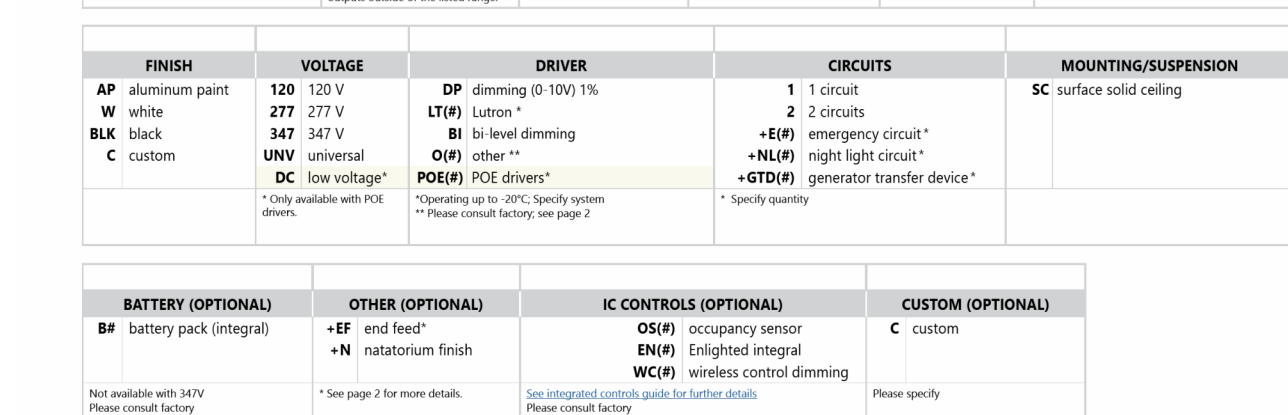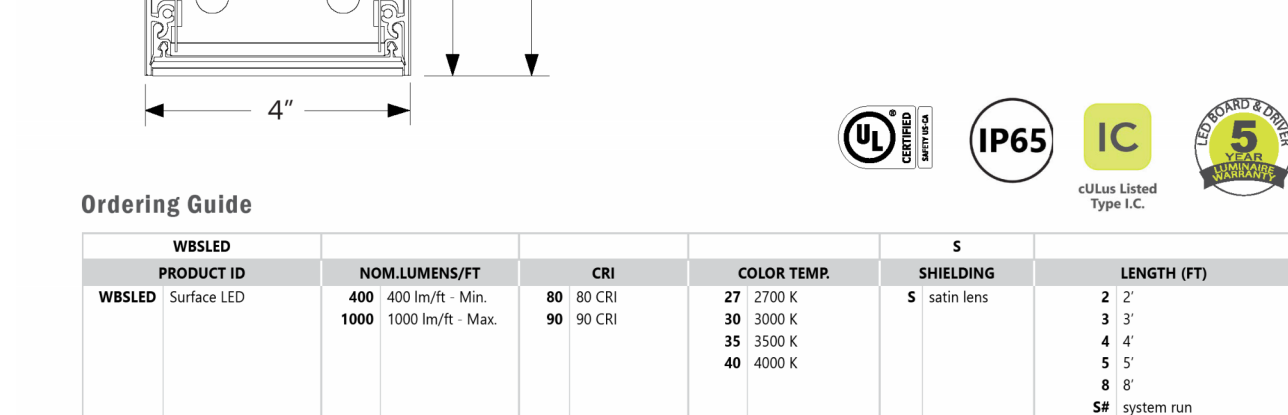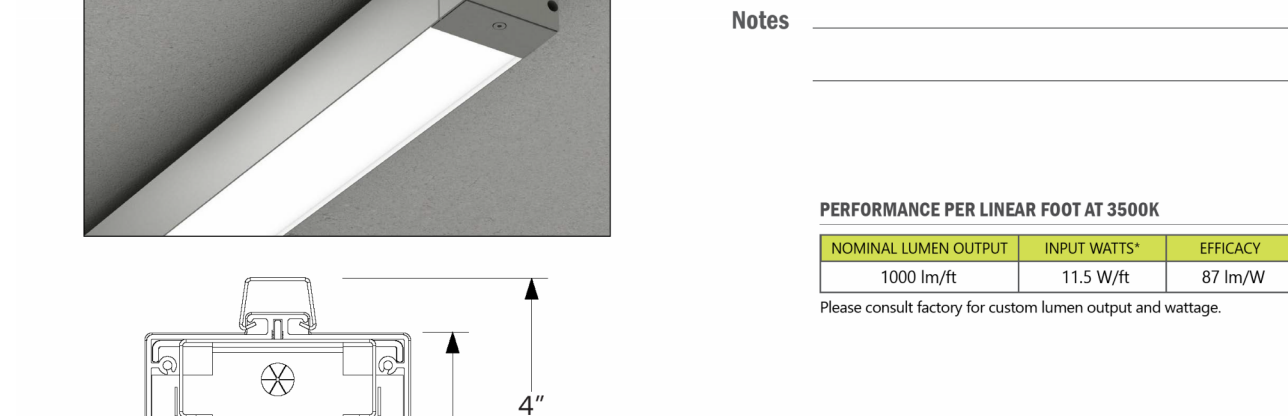

Specifications subject to change without notice / April 2023

3 LIGHT TYPE SB


A801 N.T.S.

URA-40691

Rado 6 Recessed

microVos TECHNOLOGY

LIGMAN LIGHTING USA

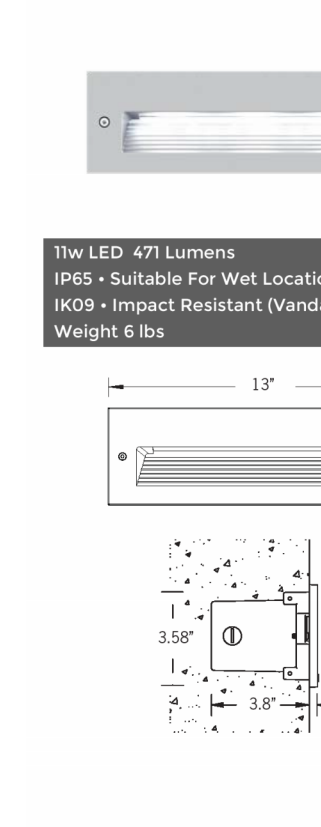


microVos TECHNOLOGY

Ligman's micro Variable Optical System provides the ability to interchange, mix & rotate optics to provide specific light distributions for optimized spacing and uniformity.



The variable optical system allows for the designer to create hybrid distributions for precise lighting requirements.

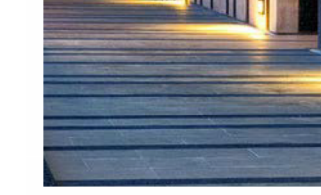



Ligman Lighting USA reserves the right to change specifications without notice. Due to the technical nature of the VOS technology, design and pricing may change without notice.

7 LIGHT TYPE SG

A801 N.T.S.

FLEX TUBE SPECTRUM™

ACCLAIM LIGHTING

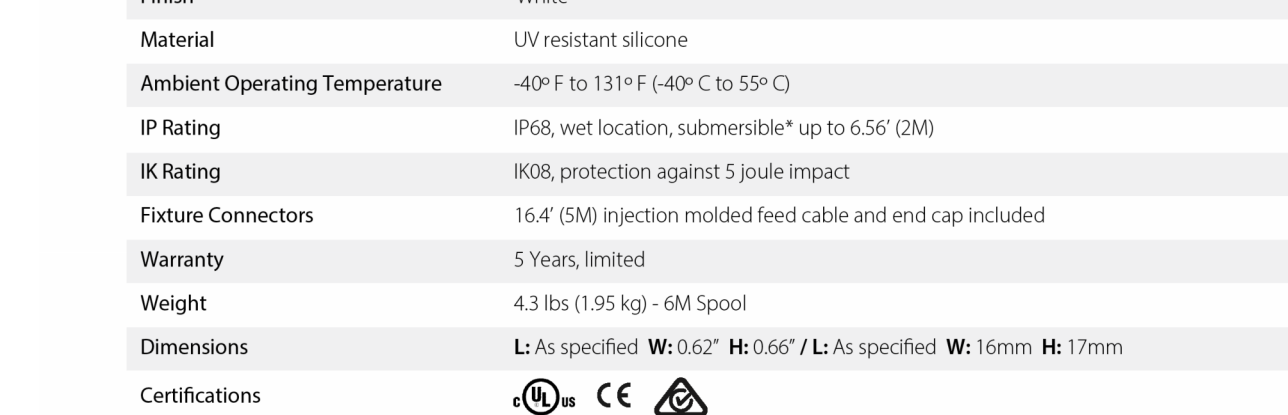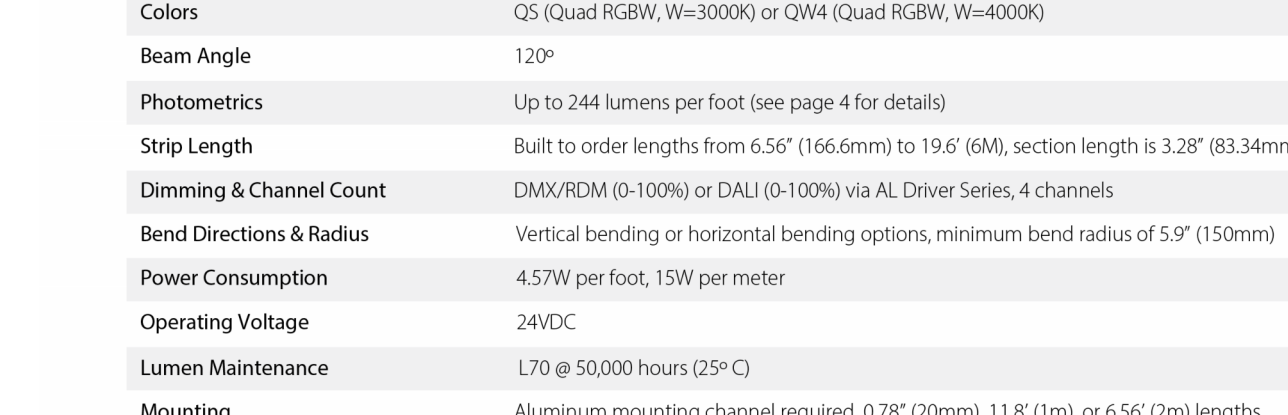

Specifications subject to change without notice / April 2023

4 LIGHT TYPE SC

A801 N.T.S.

KLK KUSA


MISTIK 028 CYL SPEC SHEET

microVos TECHNOLOGY



microVos TECHNOLOGY

Ligman's micro Variable Optical System provides the ability to interchange, mix & rotate optics to provide specific light distributions for optimized spacing and uniformity.

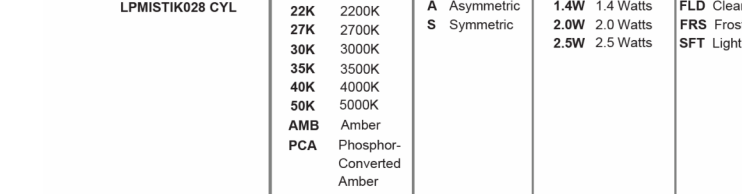

The variable optical system allows for the designer to create hybrid distributions for precise lighting requirements.



Ligman Lighting USA reserves the right to change specifications without notice. Due to the technical nature of the VOS technology, design and pricing may change without notice.


8 LIGHT TYPE SH

A801 N.T.S.

NETTA ARCHITECTS

621 NW 53rd Street, Suite 270
Boca Raton, Florida 33487
(561) 295-4500
www.nettaarchitects.com

CERTIFICATE OF AUTHENTICATION M1800001650

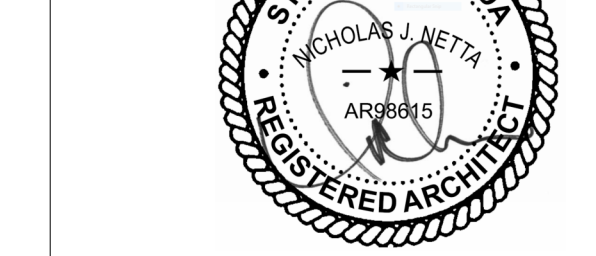

NICHOLAS J. NETTA, AIA, NCARB
FL REGISTRATION NO. AR88615
FRANCISCO J. MELENDEZ, SR., AIA
FL REGISTRATION NO. AR101881
HONG AN, LEED, AIA
FL REGISTRATION NO. AR102237

These drawings, or parts thereof, may not be reproduced in any form, by any method, for any purpose, without the prior written consent from NICHOLAS J. NETTA, ARCHITECT.

These drawings shall be used for the specific project location indicated within the Title Block, and shall not be used at any other location without prior consent from the ARCHITECT.

MULTIFAMILY RESIDENTIAL BUILDING

109 S.E. 5th AVENUE
DELRAY BEACH, 33483 FL

DATE OF SEAL: 11/19/2025

DATE: 11-01-2024

DESIGNER: MA
MODELED: CC
CHECKED: MF
NETTA PROJECT #: 2221704_FL

Drawing title

DETAILS

Drawing no.

A801

DATE: 11-01-2024

DESIGNER: MA

MODELED: CC

CHECKED: MF

NETTA PROJECT #: 2221704_FL

Drawing title

DETAILS

Drawing no.

A801

UPRA-10021
Prague 3 Large Bollard

microVos
TECHNOLOGY

LIGMAN
LIGHTING USA



Construction
Aluminum
Die Cast 316 Marine Grade 5000 extruded & Laser Aluminum High Pressure die casting provides excellent mechanical strength, chemical resistance and excellent finish.
IP65
Suitable for wet locations
IK08
Impact Resistant (Vertical Resistant)
Weight - 19.1 lbs

Construction
Aluminum
Die Cast 316 Marine Grade 5000 extruded & Laser Aluminum High Pressure die casting provides excellent mechanical strength, chemical resistance and excellent finish.
IP65
Suitable for wet locations
IK08
Impact Resistant (Vertical Resistant)
Weight - 12.5 lbs

UPRA-10011
Prague 2 Medium Bollard


microVos
TECHNOLOGY

LIGMAN
LIGHTING USA





Construction
Aluminum
Die Cast 316 Marine Grade 5000 extruded & Laser Aluminum High Pressure die casting provides excellent mechanical strength, chemical resistance and excellent finish.
IP65
Suitable for wet locations
IK08
Impact Resistant (Vertical Resistant)
Weight - 12.5 lbs


Construction
Aluminum
Die Cast 316 Marine Grade 5000 extruded & Laser Aluminum High Pressure die casting provides excellent mechanical strength, chemical resistance and excellent finish.
IP65
Suitable for wet locations
IK08
Impact Resistant (Vertical Resistant)
Weight - 12.5 lbs

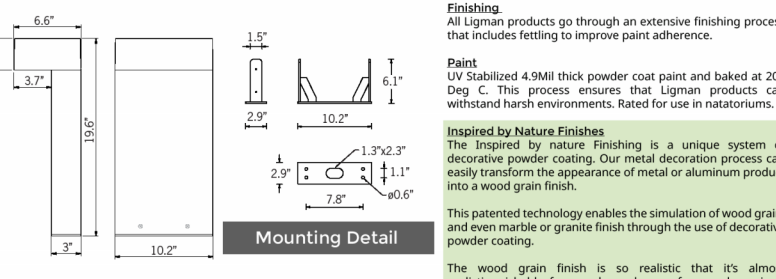



microVos
TECHNOLOGY

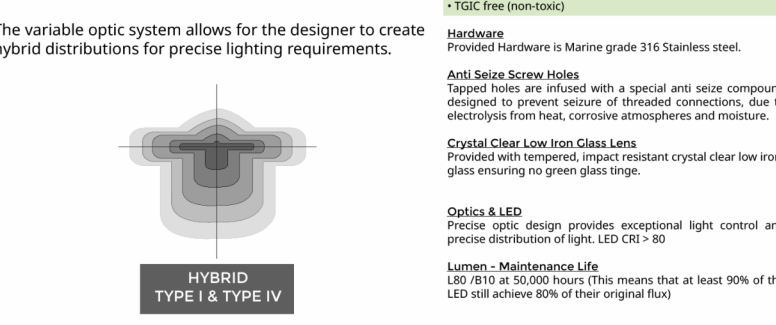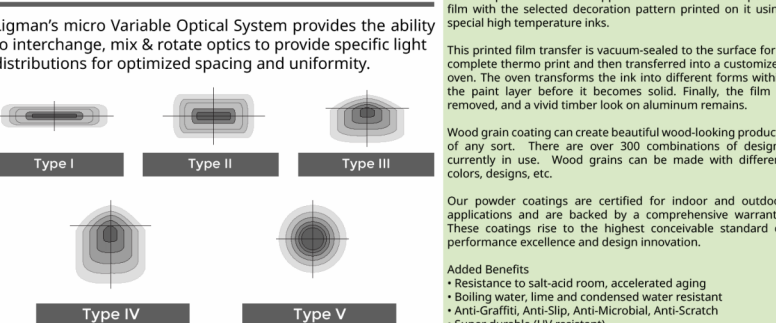

Light Type SI
N.T.S.

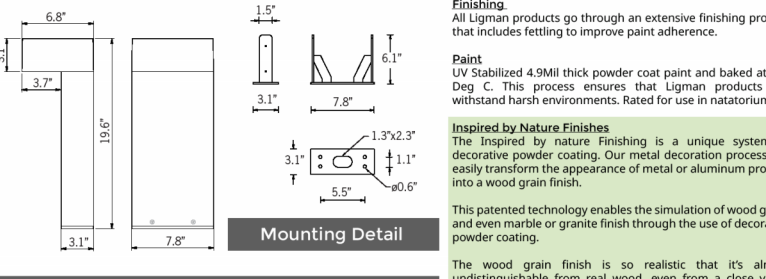

microVos
TECHNOLOGY

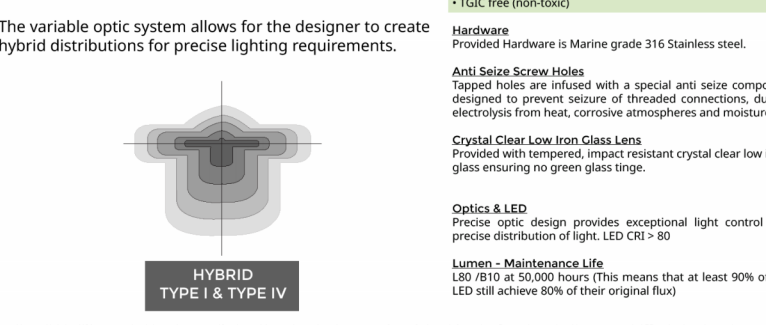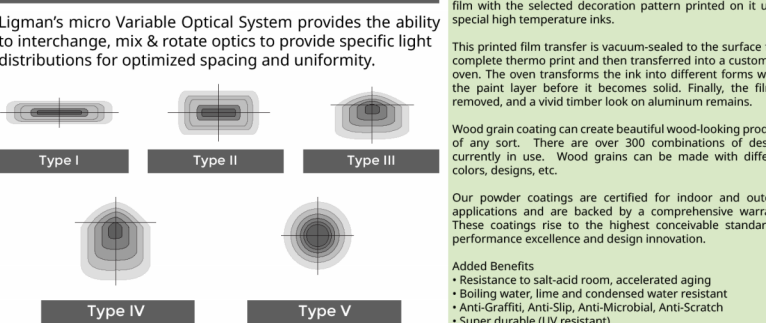

Light Type SI 1
N.T.S.

Project	Catalog #	Type	SJ-SK
Prepared by	Notes	Date	



McGraw-Edison
TT TopTier

Parking Garage Luminaire

Product Features

Product Certifications




Connected Systems


WaveLink Lite
Synapse

Dimensional Details

SURFACE MOUNT
CQ, MQ, WQ and RW D1-D6
D1-D6
Base luminaire weight: 18.2 lbs (8.3 kg)

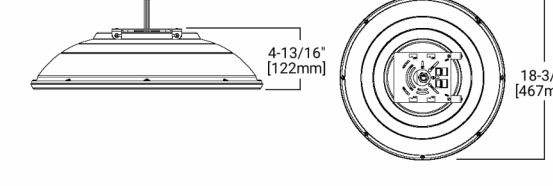

SURFACE MOUNT
CQ, MQ, WQ and RW D7+
D7-D6
Base luminaire weight: 20.1 lbs (9.1 kg)

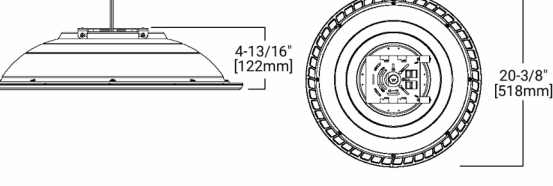


NOTES:
1. See the User Manual for details on the correct installation.
2. See the User Manual for details on the correct installation.

COOPER
Lighting Solutions


UGI-31651
Gino 3 Type I, II, III, IV & V Up/Downlight

LIGMAN
LIGHTING USA


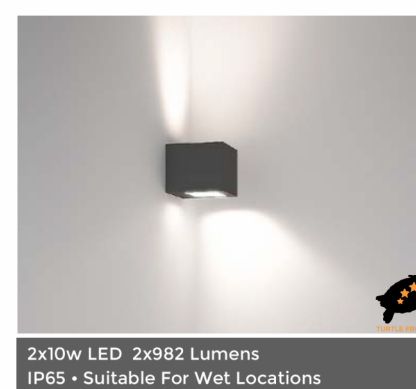


Construction
Aluminum
Die Cast 316 Marine Grade 5000 extruded & Laser Aluminum High Pressure die casting provides excellent mechanical strength, chemical resistance and excellent finish.
IP65
Suitable for wet locations
IK07
Impact Resistant
Weight 3.5 lbs


Construction
Aluminum
Die Cast 316 Marine Grade 5000 extruded & Laser Aluminum High Pressure die casting provides excellent mechanical strength, chemical resistance and excellent finish.
IP65
Suitable for wet locations
IK07
Impact Resistant
Weight 3.5 lbs

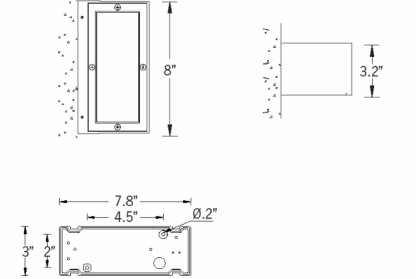

microVos
TECHNOLOGY

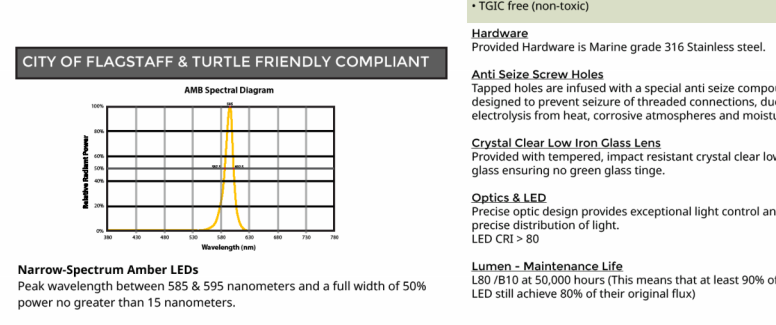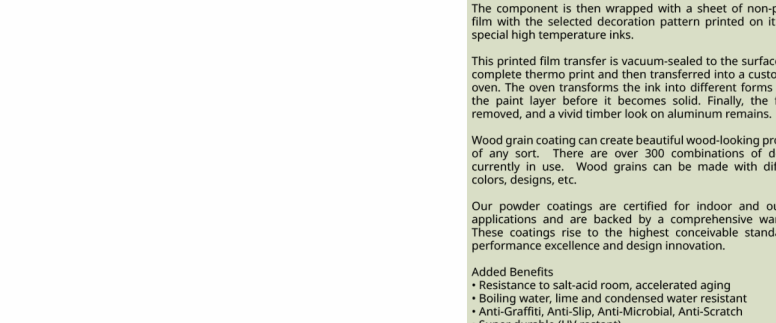





Light Type SW
N.T.S.

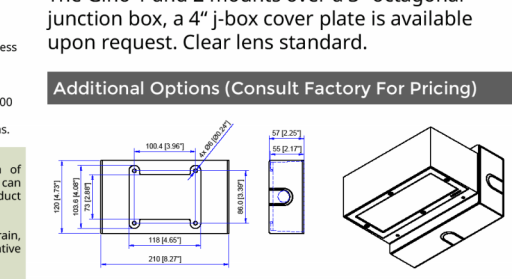

microVos
TECHNOLOGY



Light Type SW
N.T.S.

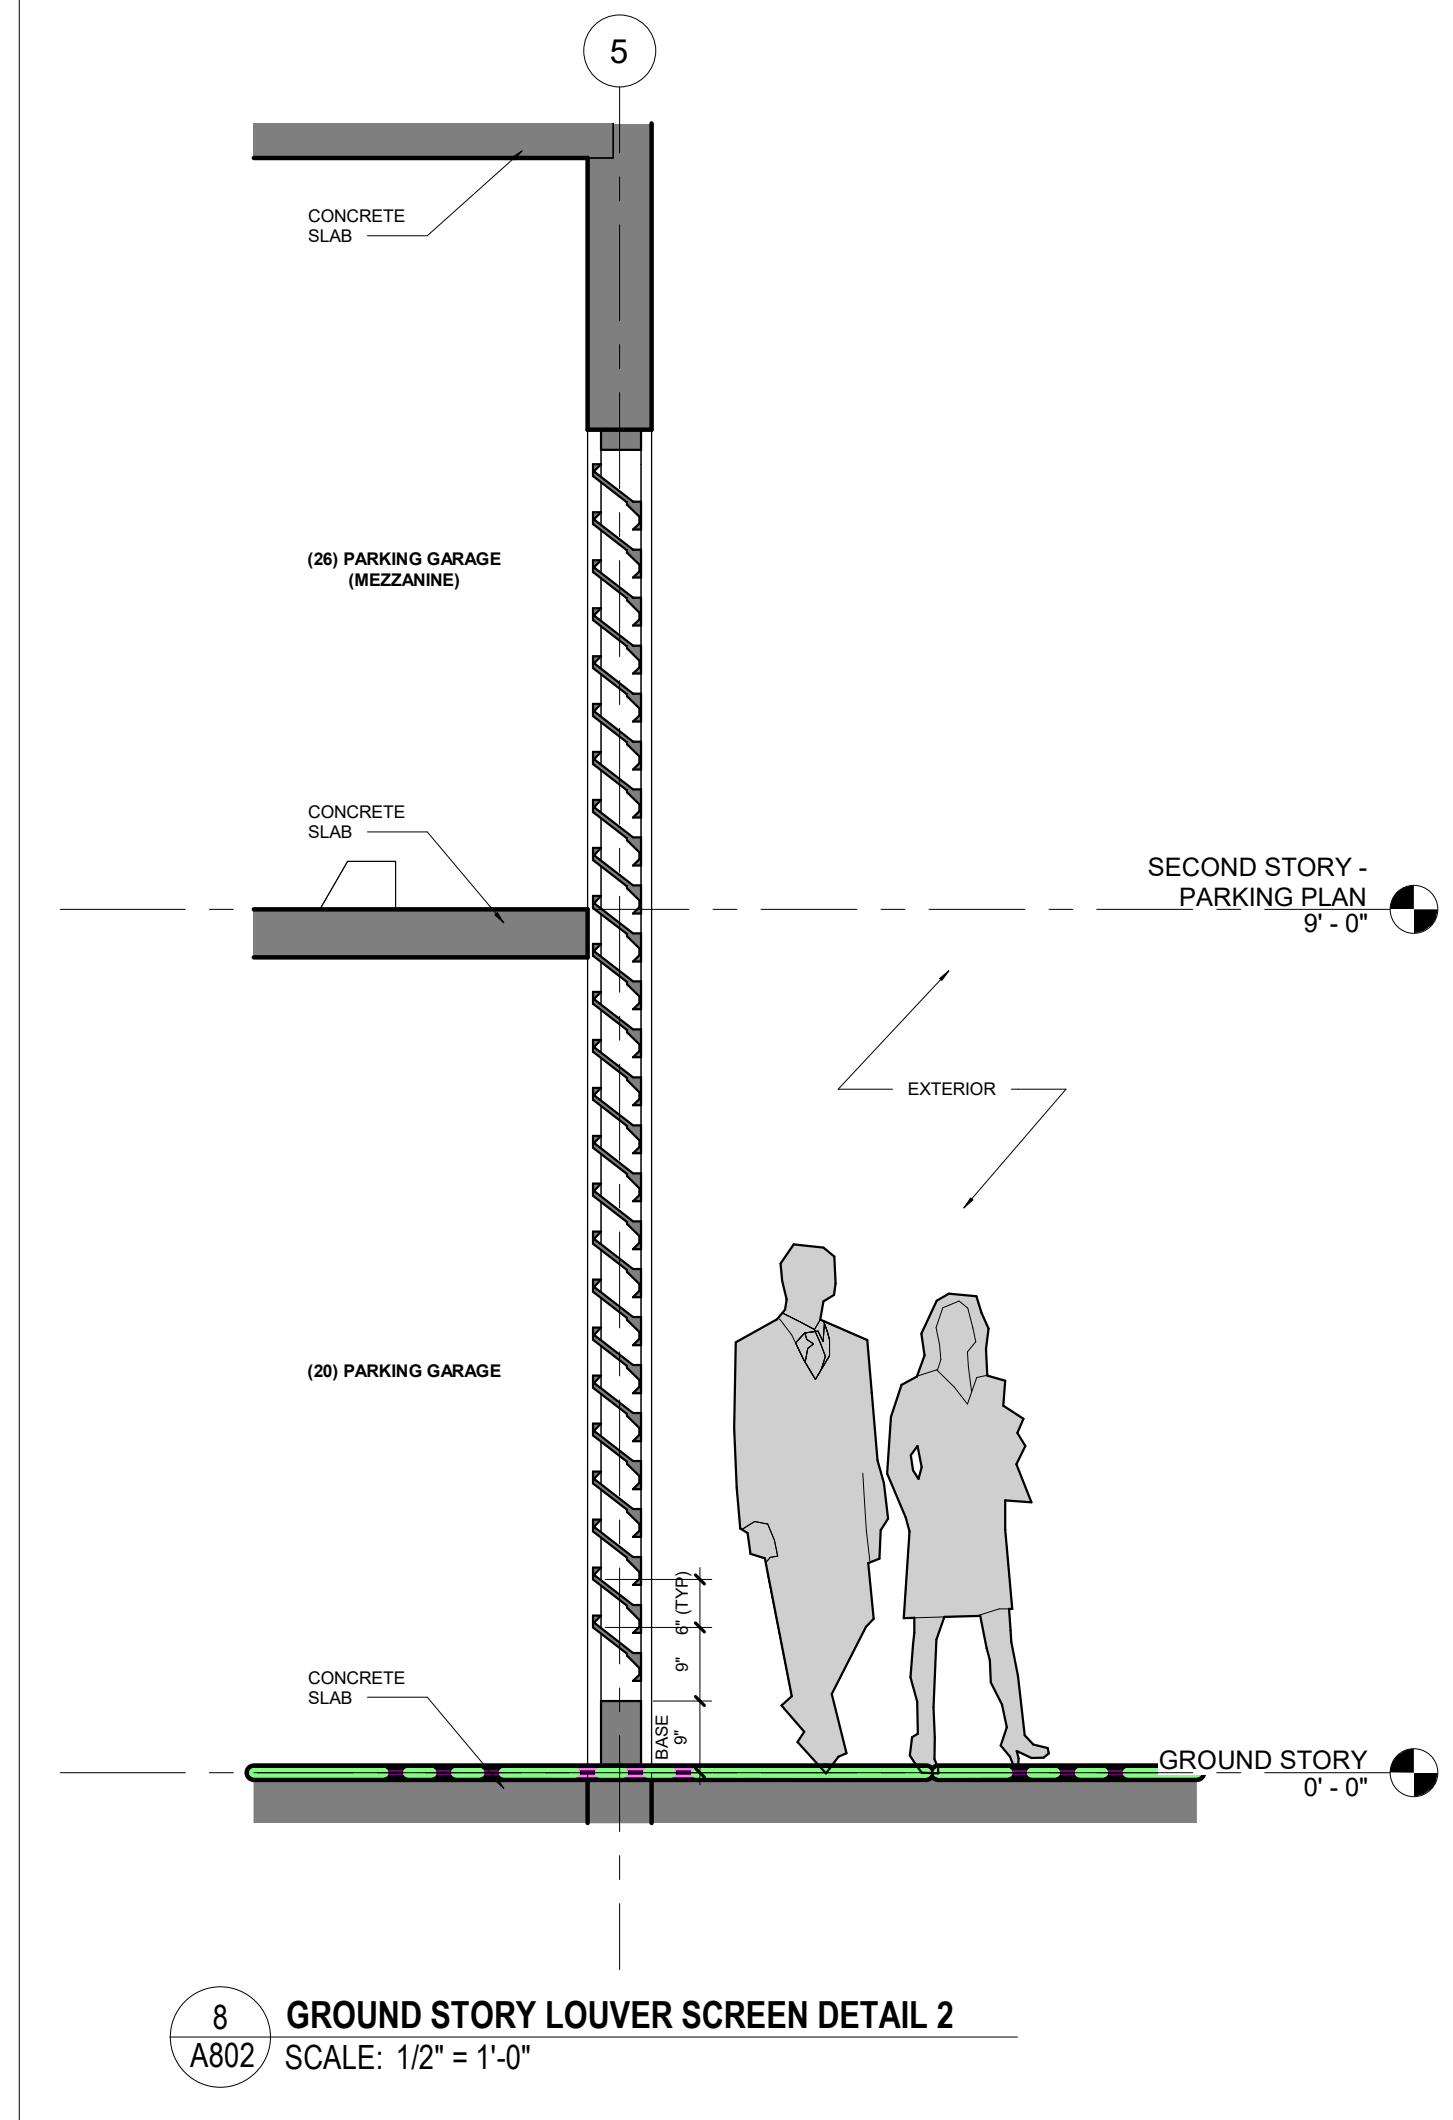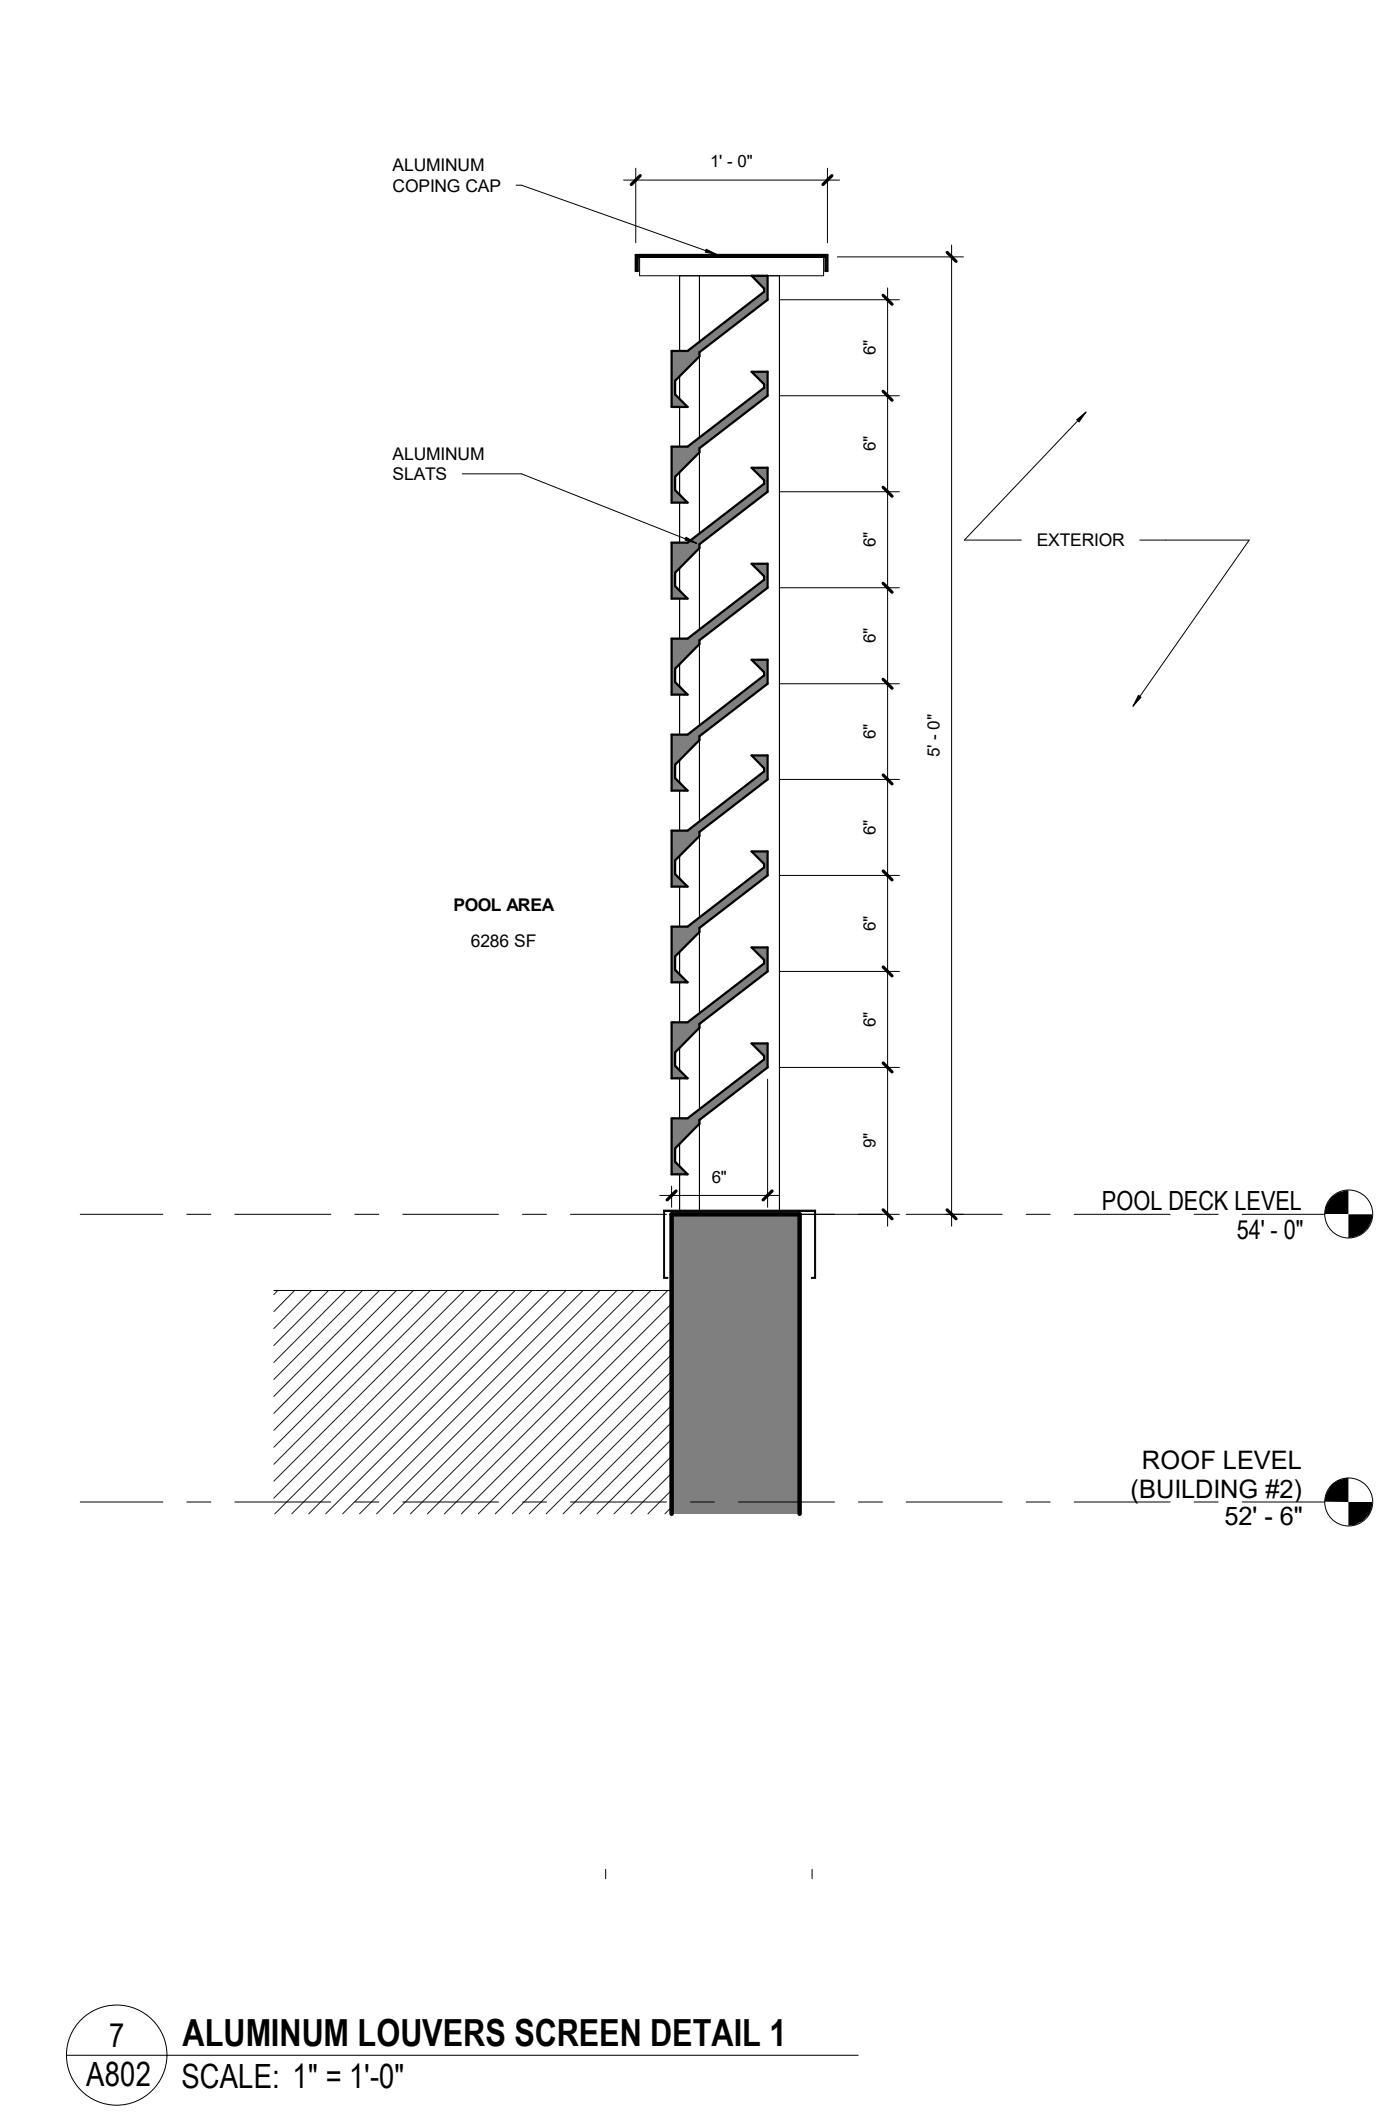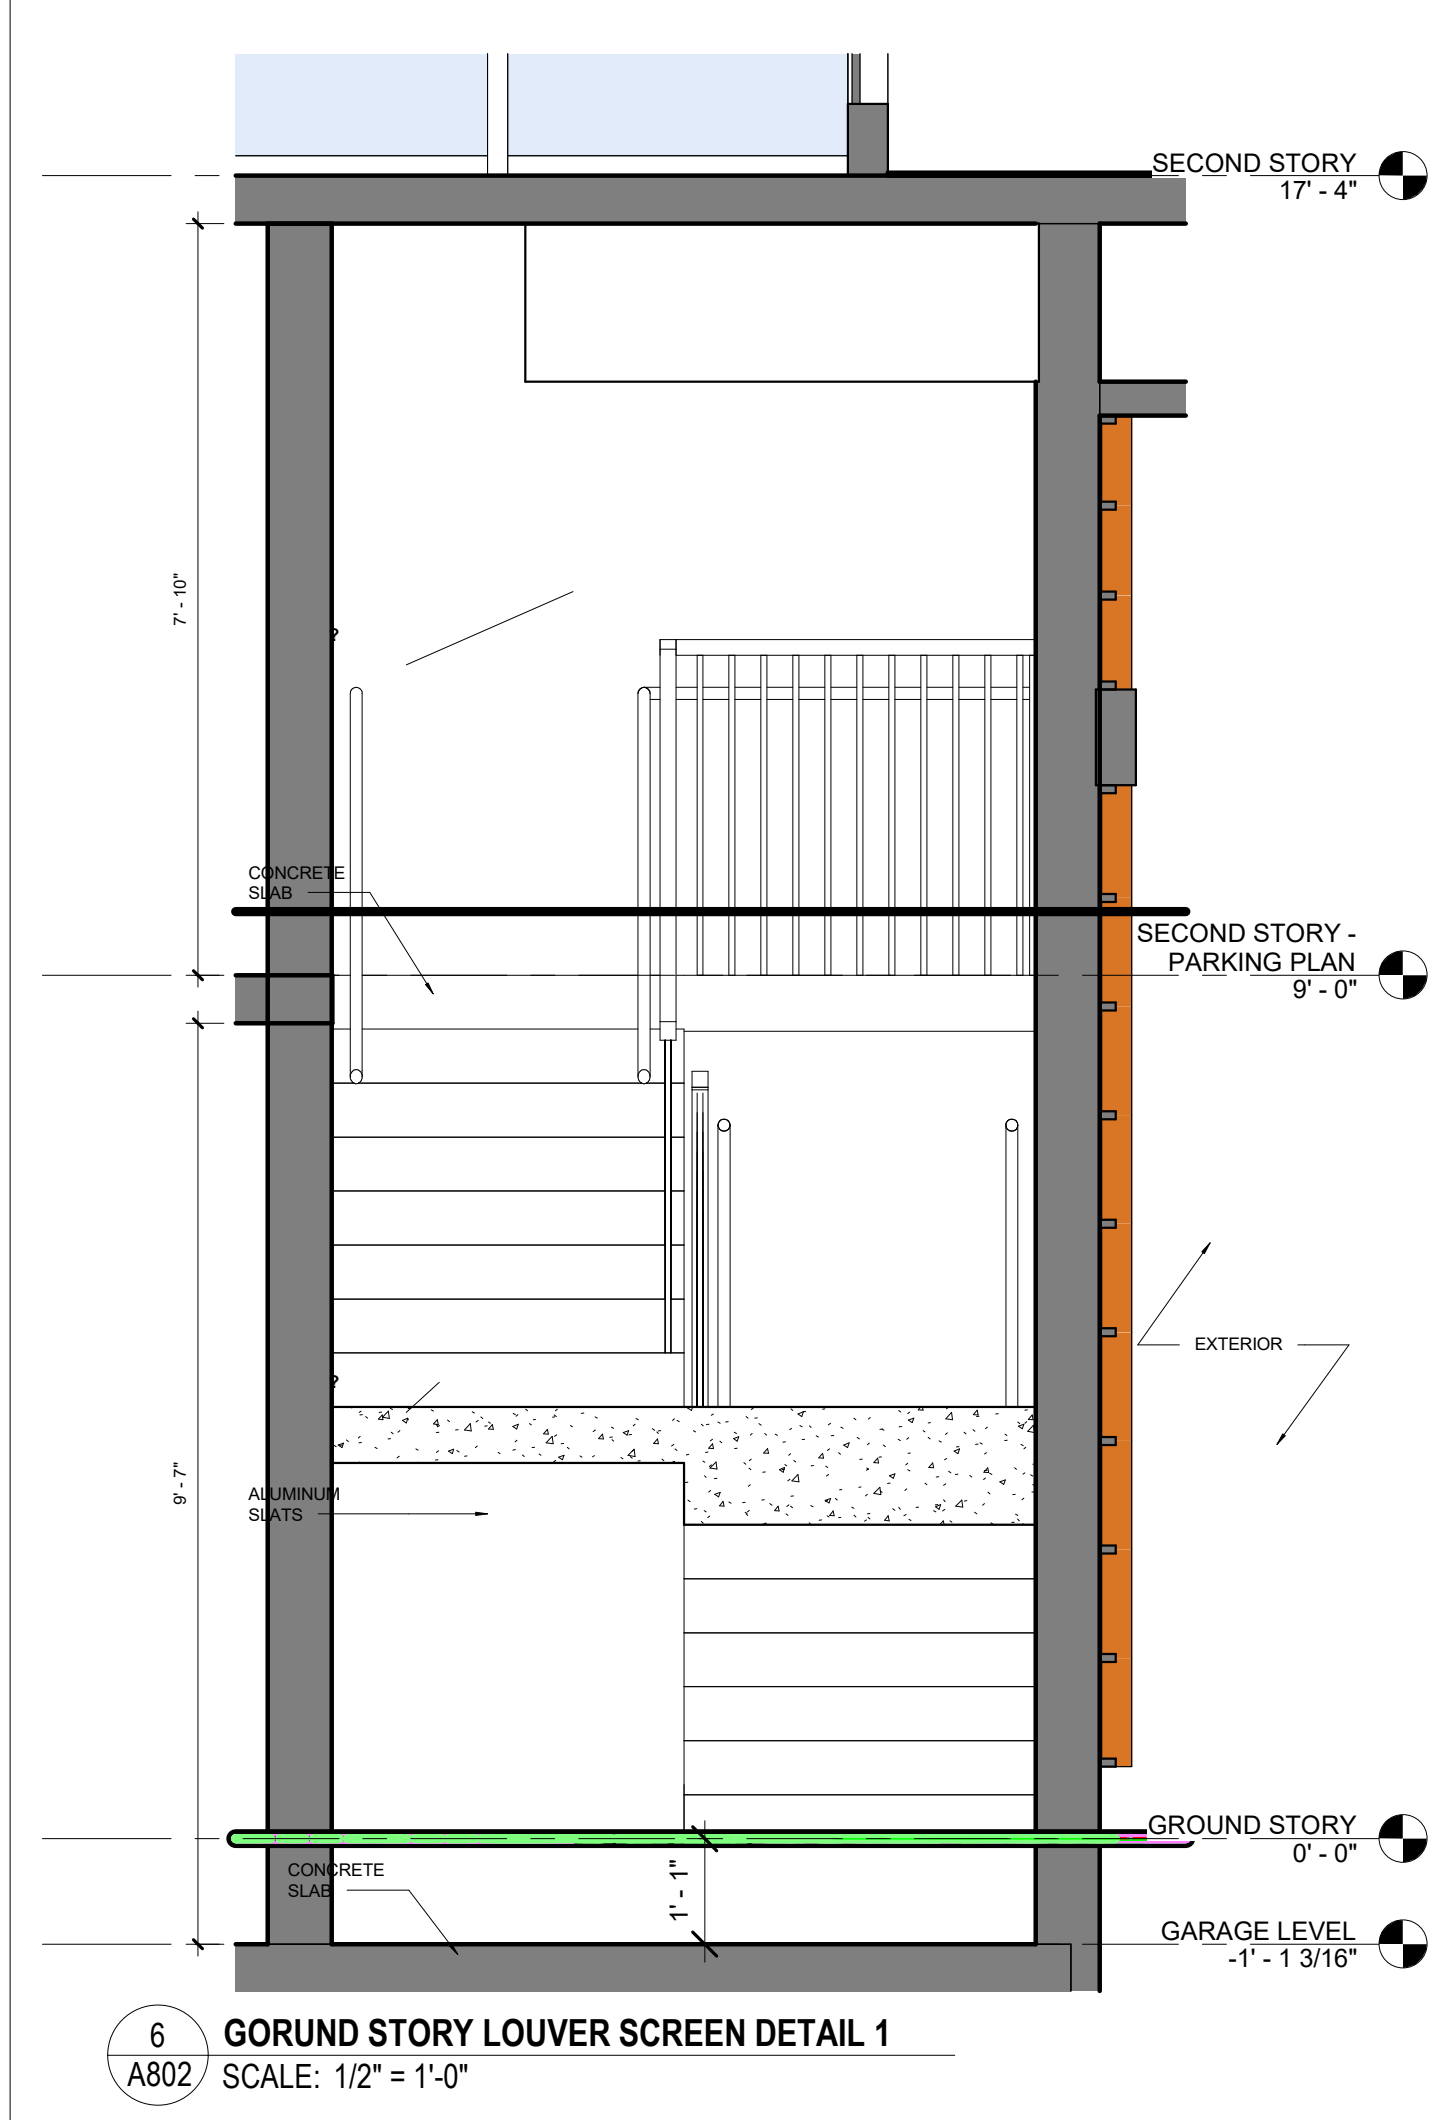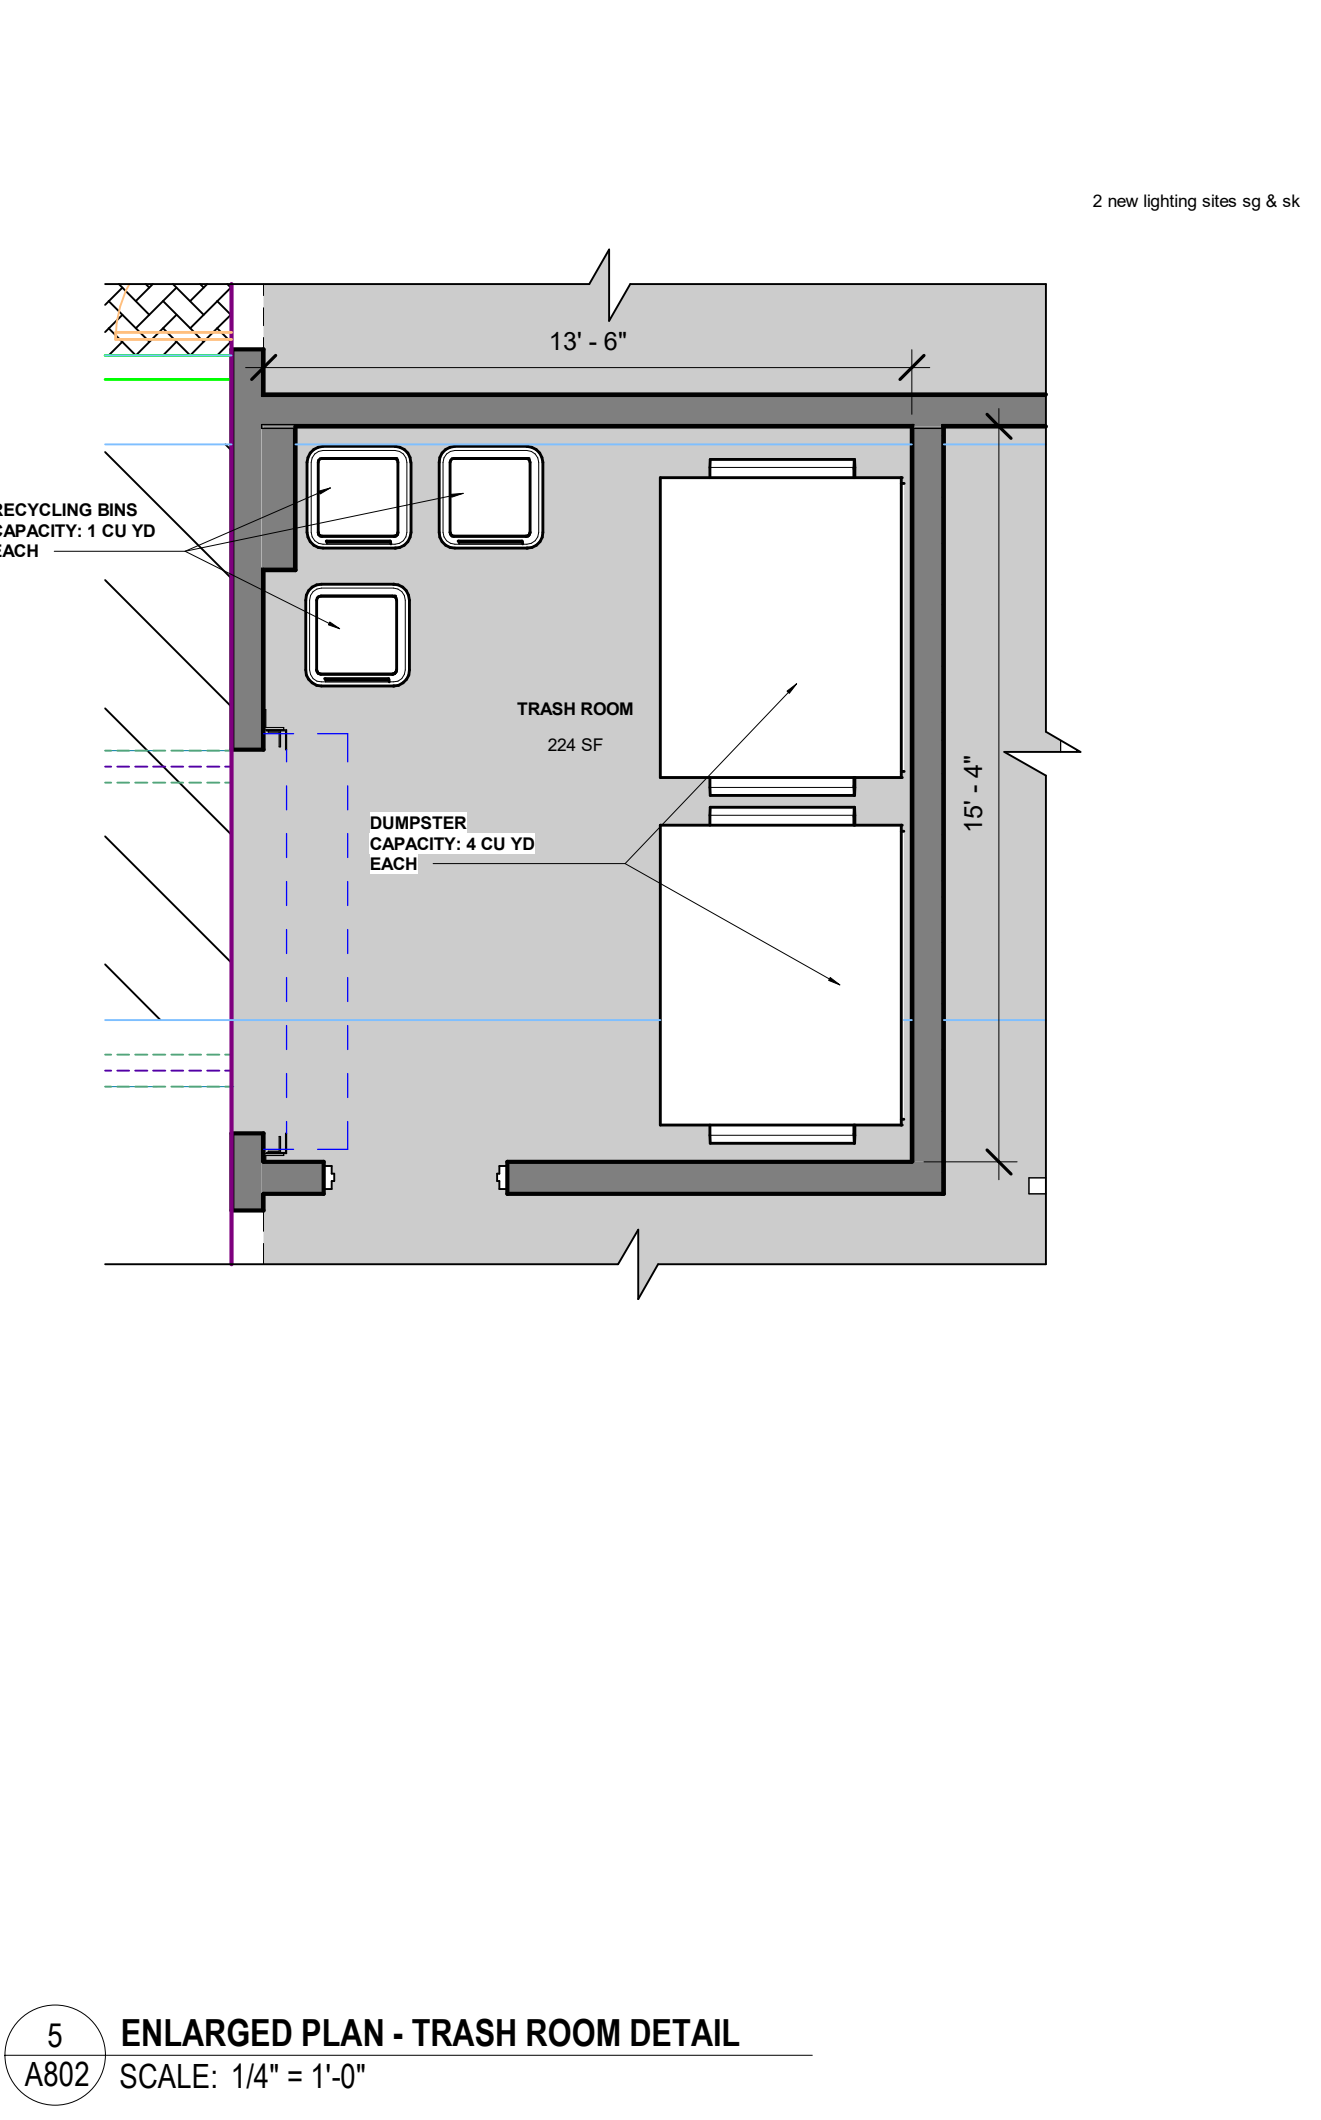

NETTA ARCHITECTS

621 NW 53rd Street, Suite 270
Boca Raton, Florida 33487
(561) 295-4500
www.nettaarchitects.com

CERTIFICATE OF AUTHENTICATION M1800001650

STATE OF FLORIDA
NICHOLAS J. NETTA
REGISTERED ARCHITECT
AR 68815

NICHOLAS J. NETTA, AIA, NCARB
FL REGISTRATION No. AR68815
FRANCISCO J. MELENDEZ, SR., AIA
FL REGISTRATION No. AR101881
HONG AN, LEED, AIA
FL REGISTRATION No. AR102237

These drawings, or parts thereof, may not be reproduced in any form, by any method, for any purpose, without the prior written consent from NICHOLAS J. NETTA, ARCHITECT.

These drawings shall be used for the specific project location indicated within the Title Block, and shall not be used at any other location without prior consent from the ARCHITECT.

Nicholas J. Netta

109 S.E. 5th AVENUE
DELRAY BEACH, 33483 FL

MULTIFAMILY RESIDENTIAL BUILDING

SITE PLAN REVIEW SET

Submissions


Revisions

No.	DATE	DESCRIPTION
1	06-13-2024	TAC REVISION
2	07-03-2025	TAC REVISION 2
3	09-19-2025	TAC REVISION 3

DATE: 11-01-2024
DESIGNER: MA
MODELED: CC
CHECKED: MF
NETTA PROJECT #: 2221704_FL

Drawing title


Drawing no.
A802

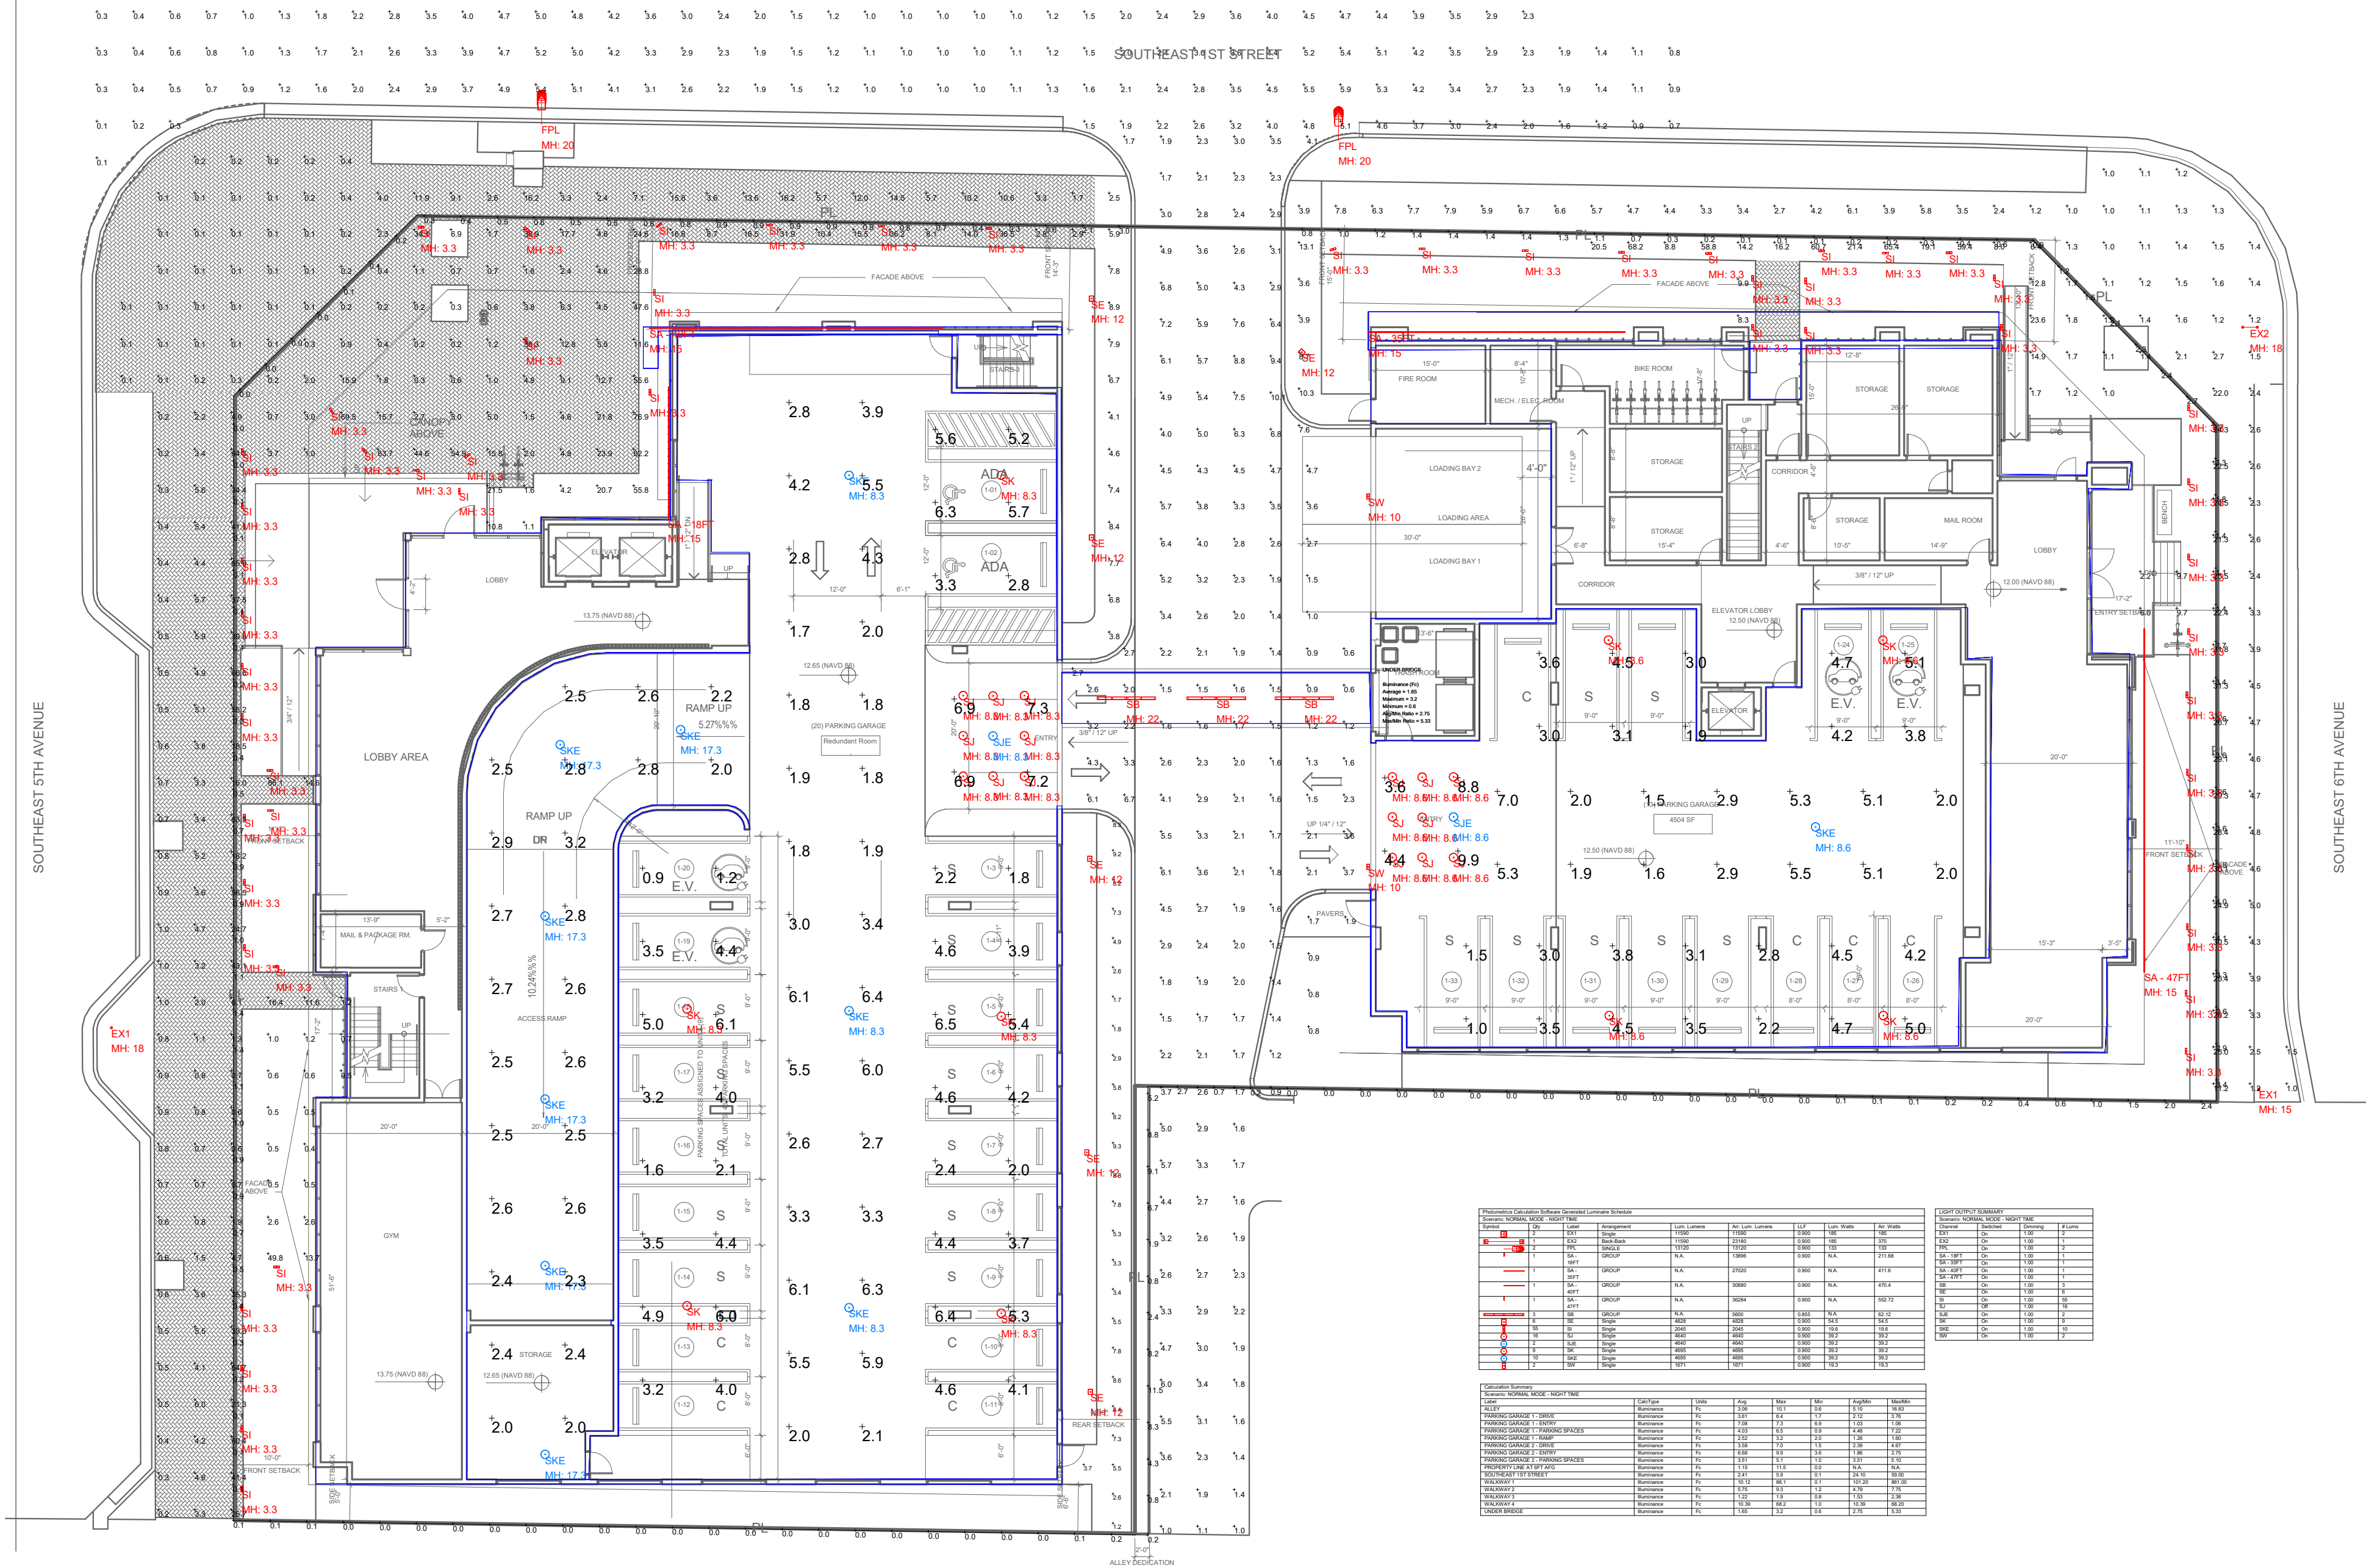

GROUND AND PARKING -
PHOTOMETRICS PLAN
1/16" = 1'-0"

- NOTES:
- ALL PROPOSED LIGHTING FIXTURES WILL BE CUT-OFF LUMINAIRES, NOT EXTENDING BEYOND THE HEIGHT OF THE BUILDING.
 - REFER TO SHEETS A801 AND A802 FOR LIGHT FIXTURES SPECS.


PNC Bank											
LIGHTING FIXTURE SCHEDULE											
TYPE	DESCRIPTION	MANF	CATALOG NUMBER	VOLT	LAMP COLOR	LUMENS	LAMP TYPE	DM TYPE	WATTS	MOUNTING	NOTES
9A	LED LINEAR WALL WASH	ACOLUM	UNO-COOL-ORTT / LNFCH / LNL	UNV	3000K	772 LMFT	LED	0-10V	8W/FT	SURFACE	
1A	8' LED LINEAR LUMINAIRE - WET LOCATION	ANIS	WBLED-700-80-30-5-6-FINISH-UNV-DR-1-SC-EEED	UNV	3000K	700 LMFT	LED	0-10V	7.7W/FT	SURFACE	
3C	LED OUTDOOR STRIP	ACOLUM	F2P127-140N	24V	3000K	244 LMFT	LED	DMX	4.9W/FT	SURFACE	NOTE 2
5D	BUILT-IN GAZEBO LUMINAIRE	TBD	OWNER FURNISHED / CONTRACTOR INSTALLED	TBD	TBD	TBD	TBD	TBD	TBD	SURFACE	
10	LED ALLEY LUMINAIRE	LIGMAN	ULJ-2154-55W-TX-WQ-FINISH-12-15027V	UNV	3000K	6193	LED	N/A	55W	12' POLE	
1F	LED WALL LUMINAIRE	LIGMAN	JAB-30001-14W-WQ-FINISH-12027V	UNV	3000K	783	LED	N/A	14W	WALL SURFACE	NOTE 1
1FE	LED WALL LUMINAIRE ON EMERGENCY VIA INVERTER	LIGMAN	JAB-30001-14W-WQ-FINISH-12027V	UNV	3000K	783	LED	N/A	14W	WALL SURFACE	NOTE 1
5E	LED STAIR LUMINAIRE	LIGMAN	JPAR4051-11W-WQ-FINISH-12027V	UNV	3000K	471	LED	N/A	11W	WALL SURFACE	NOTE 1
5EE	LED STAIR LUMINAIRE ON EMERGENCY VIA INVERTER	LIGMAN	JPAR4051-11W-WQ-FINISH-12027V	UNV	3000K	471	LED	N/A	11W	WALL SURFACE	NOTE 1
5H	LED LIGHTING	KLK	JPMST028-CYL-30A-S-2-5W-FRS	24V	3000K	216	LED	0-10V	2.5W	SURFACE	
5HE	LED LIGHTING ON EMERGENCY VIA INVERTER	KLK	JPMST028-CYL-30A-S-2-5W-FRS	24V	3000K	216	LED	0-10V	2.5W	SURFACE	
9	LED BOLLARD	LIGMAN	JPAR-10022-20W-TT-WQ-FINISH-12027V	UNV	3000K	2422	LED	N/A	20W	SURFACE	NOTE 1
9E	LED BOLLARD ON EMERGENCY VIA INVERTER	LIGMAN	JPAR-10022-20W-TT-WQ-FINISH-12027V	UNV	3000K	2422	LED	N/A	20W	SURFACE	NOTE 1
10E	LED BOLLARD	LIGMAN	JPAR-10011-14W-TT-WQ-FINISH-12027V	UNV	3000K	1385	LED	N/A	14W	SURFACE	NOTE 1
5IE	LED BOLLARD ON EMERGENCY VIA INVERTER	LIGMAN	JPAR-10011-14W-TT-WQ-FINISH-12027V	UNV	3000K	1385	LED	N/A	14W	SURFACE	NOTE 1
5J	LED ENTRY PARKING GARAGE LUMINAIRE	MCGRAW-EDISON	TT-CO-830-U-CO-FINISH	UNV	3000K	4640	LED	0-10V	39.2W	SURFACE	
5JE	LED ENTRY PARKING GARAGE LUMINAIRE W/ BATTERY PACK	MCGRAW-EDISON	TT-CO-830-U-CO-FINISH / BP	UNV	3000K	4640	LED	0-10V	39.2W	SURFACE	
5K	LED PARKING GARAGE LUMINAIRE	MCGRAW-EDISON	TT-CO-830-U-WQ-FINISH	UNV	3000K	4695	LED	0-10V	39.2W	SURFACE	
5KE	LED PARKING GARAGE LUMINAIRE W/ BATTERY PACK	MCGRAW-EDISON	TT-CO-830-U-WQ-FINISH / BP	UNV	3000K	4695	LED	0-10V	39.2W	SURFACE	
1F	POOL LUMINAIRE	TBD	OWNER FURNISHED / CONTRACTOR INSTALLED	TBD	TBD	TBD	TBD	TBD	TBD	POOL SURFACE	
9W	LED WALL LUMINAIRE	LIGMAN	JGA-31651-2X15W-TT-TA-WQ-FINISH-12027V	UNV	3000K	(2) 962	LED	N/A	(2) 15W	SURFACE	NOTE 1
1W	LED WALL LUMINAIRE ON EMERGENCY VIA INVERTER	LIGMAN	JGA-31651-2X15W-TT-TA-WQ-FINISH-12027V	UNV	3000K	(2) 962	LED	N/A	(2) 15W	SURFACE	NOTE 1
PH	FPL ROADWAY LUMINAIRE	ACL	AT82-K06LE10-1" BL-4K-3K-H05	TBD	4000K/3000K	13120	LED	TBD	133W	3P EXISTING POLE	
EX1	EXISTING LIGHT POLE	STREETWORKS	ANE-15A-1"-2-33	120V	N/A	11590	TBD	N/A	150W	1P EXISTING POLE	NOTE 3
EX2	DOUBLE HEAD EXISTING LIGHT POLE	STREETWORKS	(2) ANE-15B-1"-2-33	120V	N/A	(2) 11590	TBD	N/A	(2) 150W	1P EXISTING POLE	NOTE 3
FIXTURE SCHEDULE NOTES											
NOTE 1: ADVISE FINISH											
NOTE 2: ACOLUM POWER SUPPLY REQUIRED: MODEL: WALL-WB-24C2											
NOTE 3: FIXTURES MOUNTED ON 12' EXISTING POLE - 2' HEAD TO ACHIEVE 12' OVERALL HEIGHT											
FOR QUESTIONS PERTAINING TO THIS FIXTURE SCHEDULE PLEASE CONTACT: FOR QUESTIONS PERTAINING TO THIS FIXTURE SCHEDULE PLEASE CONTACT: QUOTATIONS@LIGHTINGDYNAMICS.COM (856) 844-0086											

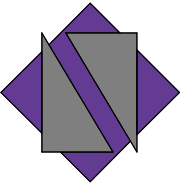

NETTA ARCHITECTS

621 NW 53rd Street, Suite 270
Boca Raton, Florida 33487
(561) 295-4500
www.nettaarchitects.com

CERTIFICATE OF AUTHENTICATION M18000001650

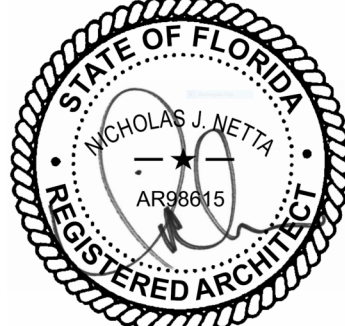

NICHOLAS J. NETTA, AIA, NCARB
FL REGISTRATION No. AR68615
FRANCISCO J. MELENDEZ, SR., AIA
FL REGISTRATION No. AR101881
HONG JIN, LEED, AIA
FL REGISTRATION No. AR102237

These drawings, or parts thereof, may not be reproduced in any form, by any method, for any purpose, without the prior written consent from NICHOLAS J. NETTA, ARCHITECT.

These drawings shall be used for the specific project location indicated within the Title Block, and shall not be used at any other location without prior consent from the ARCHITECT.

MULTIFAMILY RESIDENTIAL BUILDING

Nicholas J. Netta
109 S.E. 5th Avenue
DELRAY BEACH, 33483 FL

SITE PLAN REVIEW SET

Submissions

Revisions

No:	DATE:	DESCRIPTION:
1	06-13-2024	TAC REVISION
2	07-03-2025	TAC REVISION 2
3	09-19-2025	TAC REVISION 3

Drawing title

SITE AND PARKING - PHOTOMETRICS PLAN

Drawing no.

A850




GROUND LEVEL - PHOTOMETRICS
EMERGENCY PLAN
1/16" = 1'-0"


NOTES:

- ALL PROPOSED LIGHTING FIXTURES WILL BE CUT-OFF LUMINAIRES, NOT EXTENDING ABOVE THE HEIGHT OF THE BUILDING.
- REFER TO SHEETS A801 AND A802 FOR LIGHT FIXTURES SPECS.

PNC Bank											
LIGHTING FIXTURE SCHEDULE											
TYPE	DESCRIPTION	MANF.	CATALOG NUMBER	VOLT.	LAMP COLOR	LUMENS	LAMP TYPE	DM TYPE	WATTS	MOUNTING	NOTES
1A	LED LINEAR WALL WASH	ACCLAIM	340P-COL-CPTT-LMFCW-1-1602	UNV	3000K	773 LMFT	LED	0-10V	8WFT	SURFACE	
1B	8" LED LINEAR LUMINAIRE - WET LOCATION	AKIS	WBLED-700-80-30-5-6-FINISH-UNV-DR-1-SC-FEED	UNV	3000K	700 LMFT	LED	0-10V	7.7WFT	SURFACE	
1C	LED OUTDOOR STRIP	ACCLAIM	F2H-22P-CAQN	24V	3000K	244 LMFT	LED	DMX	4.57WFT		NOTE 2
1D	BUILT-IN GAZEBO LUMINAIRE	TBD	OWNER FURNISHED / CONTRACTOR INSTALLED	TBD	TBD	TBD	TBD	TBD	TBD	SURFACE	
1E	LED ALLEY LUMINAIRE	LIGMAN	ALA-12X41-50W-TX-W30-FINISH-12-12027TV	UNV	3000K	6193	LED	N/A	55W	12' POLE	
1F	LED WALL LUMINAIRE	LIGMAN	UAB-30001-14W-W30-FINISH-12027TV	UNV	3000K	783	LED	N/A	14W	WALL SURFACE	NOTE 1
1G	LED WALL LUMINAIRE ON EMERGENCY VIA INVERTER	LIGMAN	UAB-30001-14W-W30-FINISH-12027TV	UNV	3000K	783	LED	N/A	14W	WALL SURFACE	NOTE 1
1H	LED STAR LUMINAIRE	LIGMAN	URA0091-11W-W30-FINISH-12027TV	UNV	3000K	471	LED	N/A	11W	WALL SURFACE	NOTE 1
1J	LED STAR LUMINAIRE ON EMERGENCY VIA INVERTER	LIGMAN	URA0091-11W-W30-FINISH-12027TV	UNV	3000K	471	LED	N/A	11W	WALL SURFACE	NOTE 1
1K	LED LIGHTING	KLIK	1PMT0328-CYL-30K-6-2-5W-FRG	24V	3000K	216	LED	0-10V	2.5W	SURFACE	
1L	LED LIGHTING ON EMERGENCY VIA INVERTER	KLIK	1PMT0328-CYL-30K-6-2-5W-FRG	24V	3000K	216	LED	0-10V	2.5W	SURFACE	
1M	LED BOLLARD ON EMERGENCY VIA INVERTER	LIGMAN	UPRA-10022-20W-TT-W30-FINISH-12027TV	UNV	3000K	2422	LED	N/A	20W	SURFACE	NOTE 1
1N	LED BOLLARD	LIGMAN	UPRA-10022-20W-TT-W30-FINISH-12027TV	UNV	3000K	2422	LED	N/A	20W	SURFACE	NOTE 1
1O	LED BOLLARD	LIGMAN	UPRA-10011-14W-TT-W30-FINISH-12027TV	UNV	3000K	1385	LED	N/A	14W	SURFACE	NOTE 1
1P	LED BOLLARD ON EMERGENCY VIA INVERTER	LIGMAN	UPRA-10011-14W-TT-W30-FINISH-12027TV	UNV	3000K	1385	LED	N/A	14W	SURFACE	NOTE 1
1Q	LED ENTRY PARKING GARAGE LUMINAIRE	MCGRAW-EDISON	TT-D2-830-UQ-FINISH	UNV	3000K	4640	LED	0-10V	39.2W	SURFACE	
1R	LED ENTRY PARKING GARAGE LUMINAIRE W/ BATTERY PACK	MCGRAW-EDISON	TT-D2-830-UQ-FINISH / BP	UNV	3000K	4640	LED	0-10V	39.2W	SURFACE	
1S	LED PARKING GARAGE LUMINAIRE	MCGRAW-EDISON	TT-D2-830-UW-FINISH	UNV	3000K	4695	LED	0-10V	39.2W	SURFACE	
1T	LED PARKING GARAGE LUMINAIRE W/ BATTERY PACK	MCGRAW-EDISON	TT-D2-830-UW-FINISH / BP	UNV	3000K	4695	LED	0-10V	39.2W	SURFACE	
1U	POOL LUMINAIRE	TBD	OWNER FURNISHED / CONTRACTOR INSTALLED	TBD	TBD	TBD	TBD	TBD	TBD	POOL SURFACE	
1V	LED WALL LUMINAIRE	LIGMAN	UJA-31051-2X10W-TT-TA-W30-FINISH-12027TV	UNV	3000K	(2) 962	LED	N/A	(2) 10W	SURFACE	NOTE 1
1W	LED WALL LUMINAIRE ON EMERGENCY VIA INVERTER	LIGMAN	UJA-31051-2X10W-TT-TA-W30-FINISH-12027TV	UNV	3000K	(2) 962	LED	N/A	(2) 10W	SURFACE	NOTE 1
1X	FPL ROADWAY LUMINAIRE	AEL	ATRS2-40BL-EDS16-1" BK 4K-5K HDS	TBD	4000K-5000K	13120	LED	TBD	133W	20' EXISTING POLE	
1Y	EXISTING LIGHT POLE	STREETWORKS	ANE-15W-1'-2-33	120V	N/A	11550	TBD	N/A	155W	18' EXISTING POLE	NOTE 3
1Z	DOUBLE HEAD EXISTING LIGHT POLE	STREETWORKS	(2) ANE-15W-1'-2-33	120V	N/A	(2) 11550	TBD	N/A	(2) 155W	18' EXISTING POLE	NOTE 3
FIXTURE SCHEDULE NOTES											
NOTE 1: ADVISE FINISH											
NOTE 2: ACCLAIM POWER SUPPLY REQUIRED. MODEL: RAJD-400-24-C2											
NOTE 3: FIXTURES MOUNTED ON 18' EXISTING POLE + 2' HEAD TO ACHIEVE 18' OVERALL HEIGHT											
FOR QUESTIONS PERTAINING TO THIS FIXTURE SCHEDULE PLEASE CONTACT: FOR QUESTIONS PERTAINING TO THIS FIXTURE SCHEDULE PLEASE CONTACT QUOTATIONS@LIGHTINGDYNAMICS.COM (564) 944-8866											

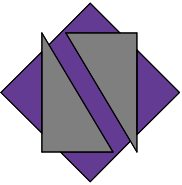

NETTA ARCHITECTS
621 NW 53rd Street, Suite 270
Boca Raton, Florida 33487
(561) 295-4500
www.nettaarchitects.com
CERTIFICATE OF AUTHENTICATION M1800001650

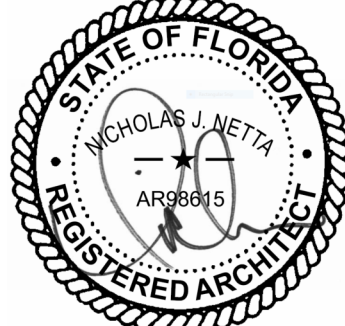

NICHOLAS J. NETTA, AIA, NCARB
FL REGISTRATION No. AR08815
FRANCISCO J. MELENDEZ, SR., AIA
FL REGISTRATION No. AR101881
WONG JIN, LEED, AIA
FL REGISTRATION No. AR102237

These drawings, or parts thereof, may not be reproduced in any form, by any method, for any purpose, without the prior written consent from NICHOLAS J. NETTA, ARCHITECT.

These drawings shall be used for the specific project location indicated within the Title Block, and shall not be used at any other location without prior consent from the ARCHITECT.

MULTIFAMILY RESIDENTIAL BUILDING

**109 S.E. 5th AVENUE
DELRAY BEACH, 33483 FL**

SITE PLAN REVIEW SET

Submissions

Revisions

No:	DATE:	DESCRIPTION:
1	06-13-2024	TAC REVISION
3	09-19-2025	TAC REVISION 3

Drawing title

**GROUND STORY -
EMERGENCY
PHOTOMETRICS
PLAN**


Drawing no.

A851



621 NW 53rd Street, Suite 270
Boca Raton, Florida 33487
(o) 561-295-4500
www.nettaarchitects.com
STATE OF AUTHENTICATION M18000001650

CERTIFICATE OF AUTHENTICATION M18000001650

 

NICHOLAS J. NETTA, AIA, NCARB
FL REGISTRATION No. AR98615
FRANCISCO J. MELENDEZ, SR., AIA
FL REGISTRATION No. AR101881
HONG JIN, LEED, AIA
FL REGISTRATION No. AR102237

FL REGISTRATION No. AR102237

These drawings, or parts thereof, may not be reproduced in any form, by any method, for any purpose, without the prior written consent from

NICHOLAS J. NETTA, ARCHITECT.

These drawings shall be used for the specific project location indicated within the Title Block, and shall not be used at any other location without prior consent from the ARCHITECT.

MULTIFAMILY RESIDENTIAL BUILDING



109 S.E. 5th AVENUE
DELRAY BEACH, 33483 FL

SITE PLAN REVIEW SET

Submissions

Revisions

No:	DATE:	DESCRIPTION:
1	06-13-2024	TAC REVISION
3	09-19-2025	TAC REVISION 3


DATE: 11-01-2024
DESIGNER: MA
MODELED: AB
CHECKED: MR
NETTA PROJECT #: 2221704_F

Drawing title

MEZZANINE -
PHOTOMETRICS
PLAN

Drawing no.

A852

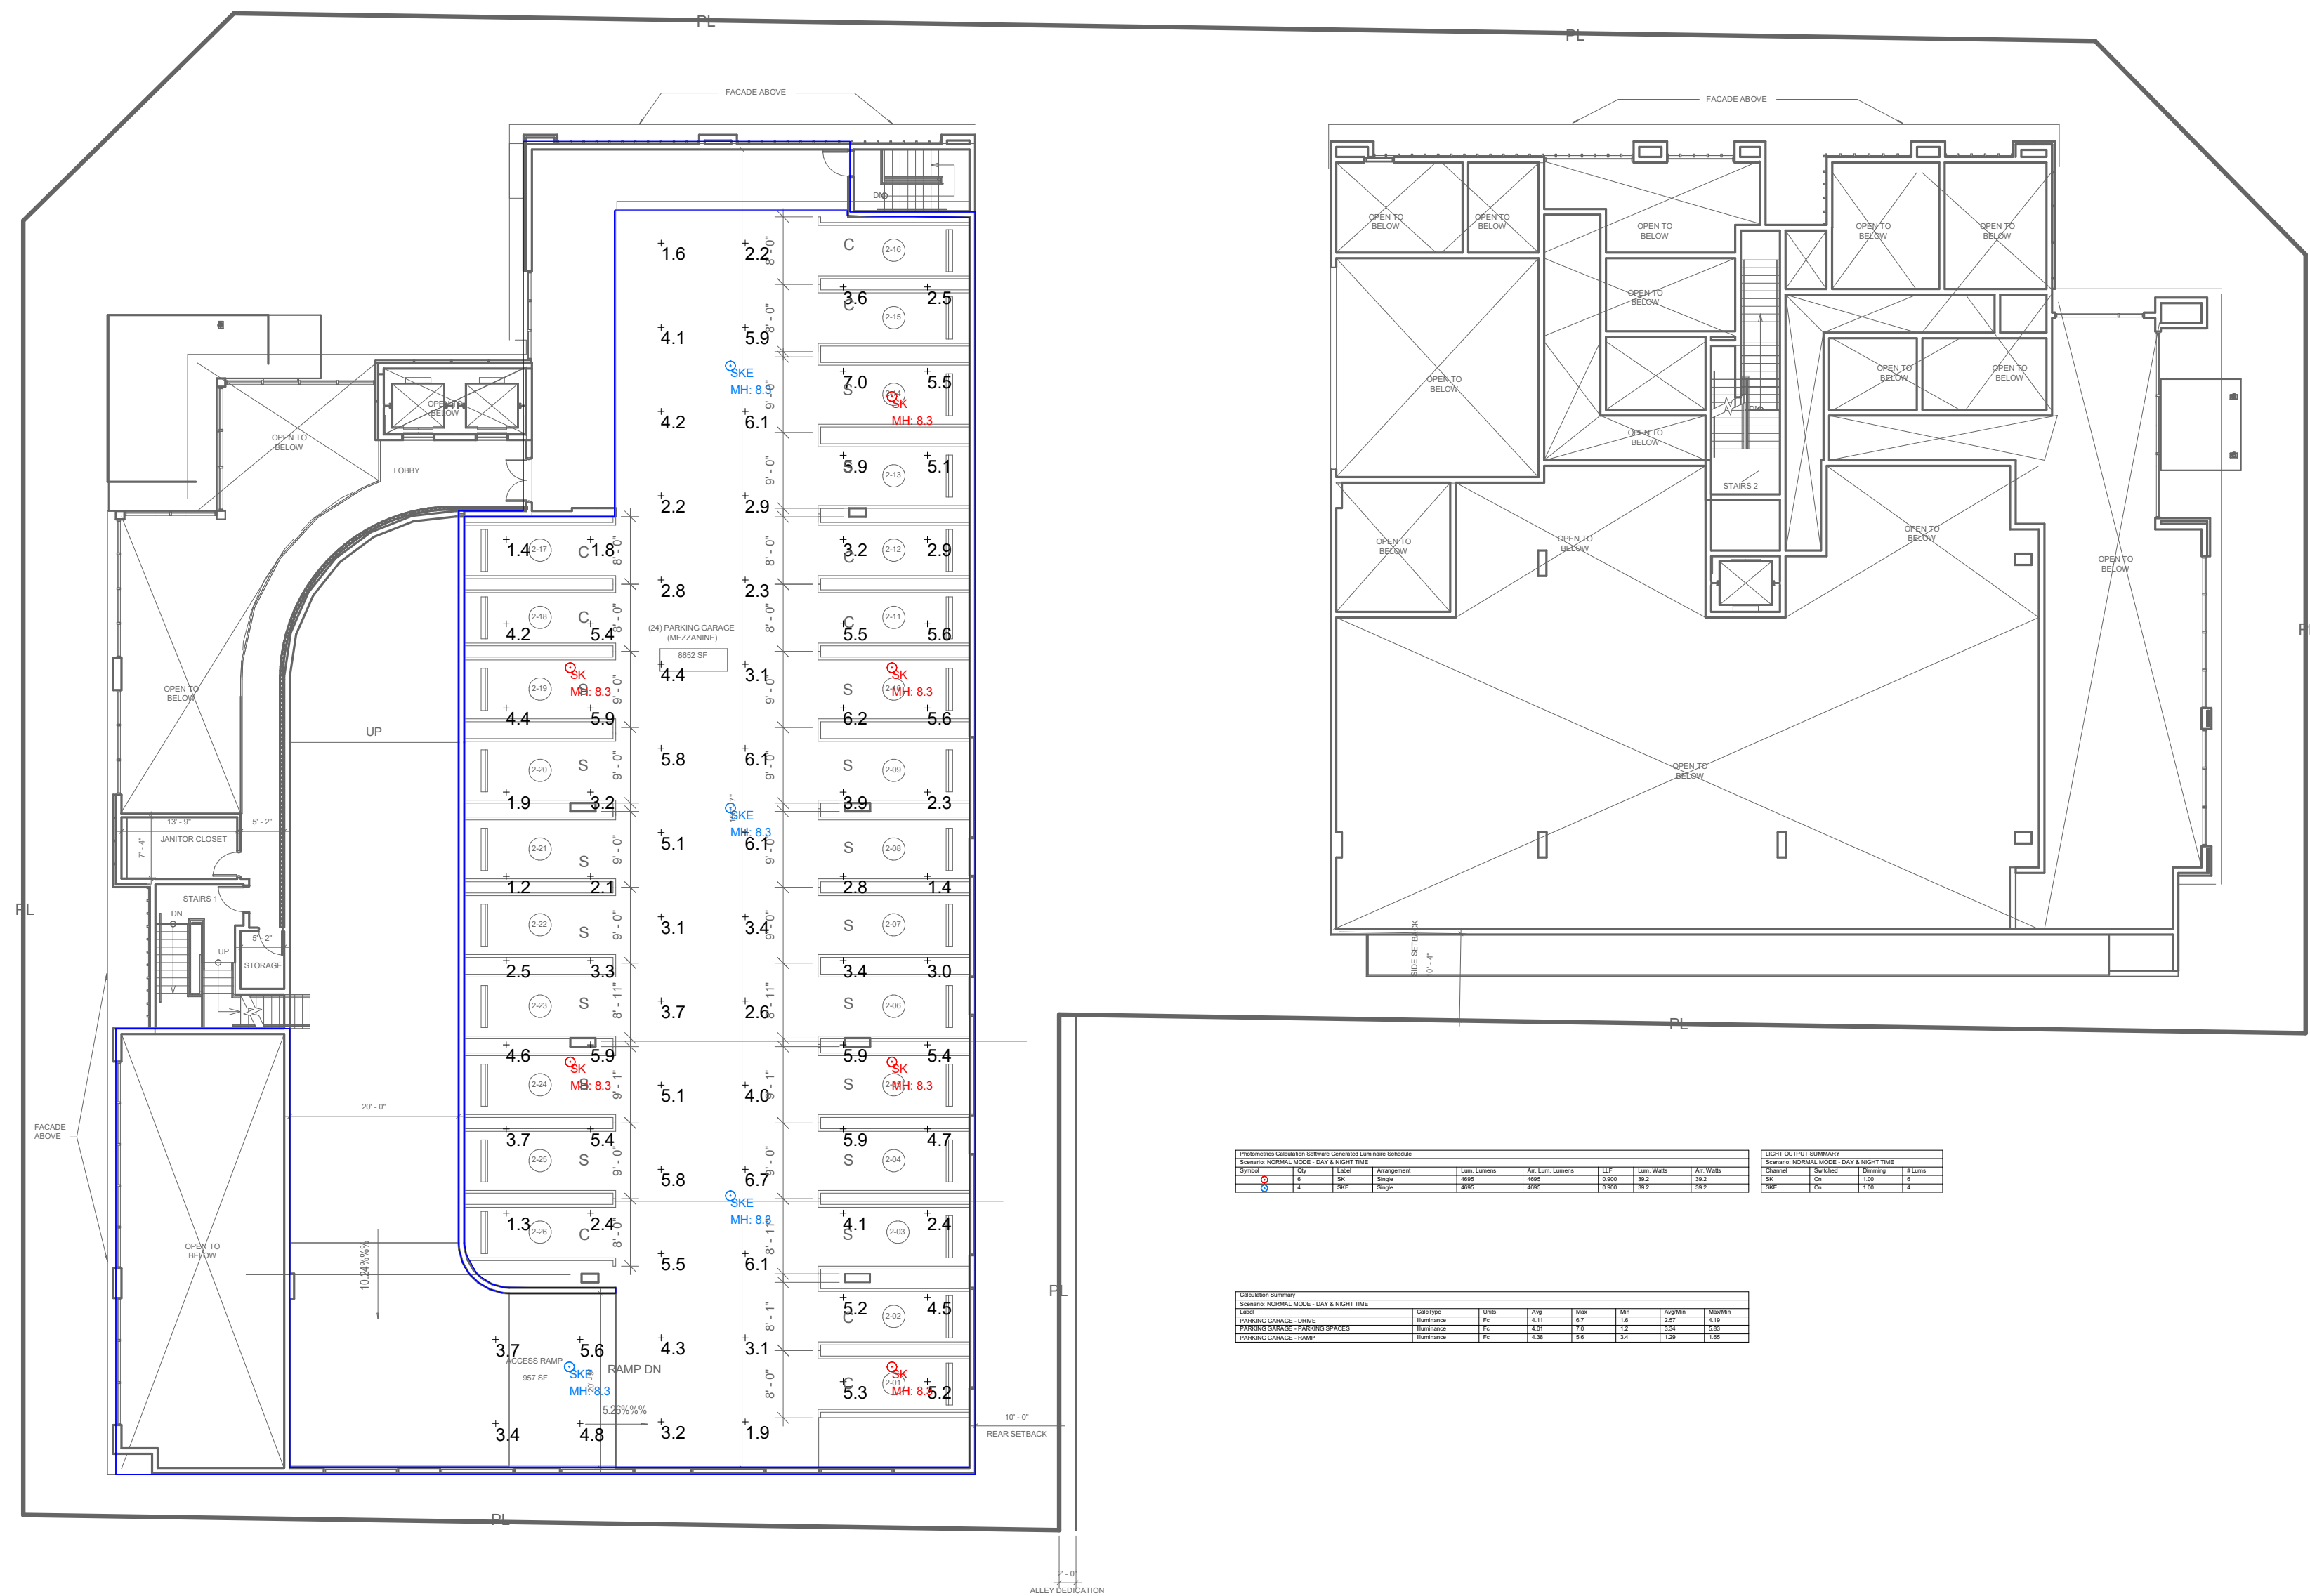

1 MEZZANINE PHOTOMETRICS PLAN
1/16" = 1'-0"

NOTES:

- ALL PROPOSED LIGHTING FIXTURES WILL BE CUT-OFF LUMINAIRES NOT EXTENDING BEYOND THE HEIGHT OF THE BUILDING.
- REFER TO SHEETS A801 AND A802 FOR LIGHT FIXTURES SPECS.

PNC Bank											
LIGHTING FIXTURE SCHEDULE											
TYPE	DESCRIPTION	MANF	CATALOG NUMBER	VOLT	LAMP COLOR	LUMENS	LAMP TYPE	DM TYPE	WATTS	MOUNTING	NOTES
1A	LED LINEAR WALL BASH		PNV-COLG-OTF-1LMC10-1LMC1	UNV	3000K	772 LMFT	LED	0-10V	8.0WFT	SURFACE	
1B	8 LED LINEAR LUMINAIRE - WET LOCATION	AVIS	WBS22-760-30-3-8-FINISH-UNV-1-SC-DEED	UNV	3000K	700 LMFT	LED	0-10V	7.0WFT	SURFACE	
3C	LED OUTDOOR STRIP	LIAMAN	FIN2P-MXON	24V	3000K	244 LMFT	LED	DMX	4.5W/FT	SURFACE	
3D	8x1.5-1/4 GAS280 LUMINAIRE	TBD	DINNER FURNISHED / CONTRACTOR INSTALLED	TBD	TBD	TBD	TBD	TBD	TBD	SURFACE	
3E	LED ALLEY LUMINAIRE	LIAMAN	SL272M-55W-TX-WD3-FINSH-12-1000V	UNV	3000K	6185 LED	N/A	15W	12 POLE	SURFACE	
3F	LED WALL LUMINAIRE	LIAMAN	WAB-30001-14W-WD3-FINSH-1000V	UNV	3000K	763 LED	N/A	14W	WALL SURFACE	NOTE 1	
3H	LED WALL LUMINAIRE ON EMERGENCY-VIA INVERTER	LIAMAN	WAB-30001-14W-WD3-FINSH-1000V	UNV	3000K	763 LED	N/A	14W	WALL SURFACE	NOTE 1	
3I	LED STAR LUMINAIRE	LIAMAN	JWA0001-11W-WD3-FINSH-1000V	UNV	3000K	471 LED	N/A	11W	WALL SURFACE	NOTE 1	
3J	LED STAR LUMINAIRE ON EMERGENCY-VIA INVERTER	LIAMAN	JWA0001-11W-WD3-FINSH-1000V	UNV	3000K	471 LED	N/A	11W	WALL SURFACE	NOTE 1	
3K	LED LIGHTING	KLK	PNV576028-CYL-30K-6-2 SW-FRS	24V	3000K	216 LED	LED	0-10V	2.0W	SURFACE	
3L	LED LIGHTING ON EMERGENCY-VIA INVERTER	KLK	PNV576028-CYL-30K-6-2 SW-FRS	24V	3000K	216 LED	LED	0-10V	2.0W	SURFACE	
3M	LED BOLLARD	LIAMAN	JFPA-10022-20W-1-WD3-FINSH-1000V	UNV	3000K	2432 LED	N/A	20W	SURFACE	NOTE 1	
3N	LED BOLLARDS ON EMERGENCY-VIA INVERTER	LIAMAN	JFPA-10022-20W-1-WD3-FINSH-1000V	UNV	3000K	2432 LED	N/A	20W	SURFACE	NOTE 1	
3O	LED BOLLARD	LIAMAN	JFPA-10011-14W-1-WD3-FINSH-1000V	UNV	3000K	1385 LED	N/A	14W	SURFACE	NOTE 1	
3P	LED BOLLARD ON EMERGENCY-VIA INVERTER	LIAMAN	JFPA-10011-14W-1-WD3-FINSH-1000V	UNV	3000K	1385 LED	N/A	14W	SURFACE	NOTE 1	
3Q	LED ENTRY PARKING GARAGE LUMINAIRE	MCORMAN-EDISON	TT-02-830-U-CD-FINSH	UNV	3000K	4640 LED	LED	0-10V	39.2W	SURFACE	
3R	LED ENTRY PARKING GARAGE LUMINAIRE W/ BATTERY PACK	MCORMAN-EDISON	TT-02-830-U-CD-FINSH / BP	UNV	3000K	4640 LED	LED	0-10V	39.2W	SURFACE	
3K	LED PARKING GARAGE LUMINAIRE	MCORMAN-EDISON	TT-02-830-U-WD3-FINSH	UNV	3000K	4696 LED	LED	0-10V	39.2W	SURFACE	
3K	LED PARKING GARAGE LUMINAIRE W/ BATTERY PACK	MCORMAN-EDISON	TT-02-830-U-WD3-FINSH / BP	UNV	3000K	4696 LED	LED	0-10V	39.2W	SURFACE	
3L	POOL LUMINAIRE	TBD	DINNER FURNISHED / CONTRACTOR INSTALLED	TBD	TBD	TBD	TBD	TBD	TBD	POOL SURFACE	
3M	LED WALL LUMINAIRE	LIAMAN	GS-2105-12V-2W-17-7A-WD3-FINSH-1000V	UNV	3000K	2182 LED	N/A	10.1W	SURFACE	NOTE 1	
3N	LED WALL LUMINAIRE ON EMERGENCY-VIA INVERTER	LIAMAN	GS-2105-12V-2W-17-7A-WD3-FINSH-1000V	UNV	3000K	2182 LED	N/A	10.1W	SURFACE	NOTE 1	
3O	FPL ROADWAY LUMINAIRE	AEL	AT82-40BLK-LED-1- RW-4K-165	TBD	4000K-5000K	15100	LED	TBD	330W	2X EXISTING POLE	
3S1	EXISTING LIGHT POLE	STREETWORKS	AME-150W-C-33	120V	N/A	11500	TBD	N/A	150W	IF EXISTING POLE	NOTE 3
3S2	DOUBLE END EXISTING LIGHT POLE	STREETWORKS	21-AME-150W-1-2-33	120V	N/A	211500	TBD	N/A	150W	IF EXISTING POLE	NOTE 3
FUTURE SCHEDULE NOTES											
NOTE 1: ADVISE FINISH											
NOTE 2: ACQUON POWER SUPPLY REQUIRED. MODEL: 400-24-62											
NOTE 3: FUTURE MOUNTING ON IF EXISTING POLE. * F. PLASD TO ADVISE IF CESSAL. HOSST											
FOR QUESTIONS PERTAINING TO THIS FUTURE SCHEDULE PLEASE CONTACT: QUOTATIONS@LIGHTINGDYNAMICS.COM, (866) 644-6286											




MEZZANINE - PHOTOMETRICS
EMERGENCY PLAN
1/16" = 1'-0"


NOTES:

- ALL PROPOSED LIGHTING FIXTURES WILL BE CUT-OFF LUMINAIRES, NOT EXTENDING BEYOND THE HEIGHT OF THE BUILDING.
- REFER TO SHEETS A801 AND A802 FOR LIGHT FIXTURES SPECS.

PNC Bank											
LIGHTING FIXTURE SCHEDULE											
TYPE	DESCRIPTION	MANF	CATALOG NUMBER	VOLT	LAMP COLOR	LUMENS	LAMP TYPE	DM TYPE	WATTS	MOUNTING	NOTES
1A	LED LINEAR WALL WASH	ACCLAIM	340" CQ-CQPT / LAMP / LAMP	UNV	3000K	773 LMFT	LED	0-10V	8WFT	SURFACE	
1B	8' LED LINEAR LUMINAIRE - WET LOCATION	AKIS	WBLED-700-80-30-5.6-FINISH-UNV-DR-1-SC-FEED	UNV	3000K	700 LMFT	LED	0-10V	7.7WFT	SURFACE	
1C	LED OUTDOOR STRIP	ACCLAIM	F2H-22" 24QIN	24V	3000K	244 LMFT	LED	DMX	4.57WFT	SURFACE	NOTE 2
1D	BUILT-IN GAZEBO LUMINAIRE	TBD	OWNER FURNISHED / CONTRACTOR INSTALLED	TBD	TBD	TBD	TBD	TBD	TBD	SURFACE	
1E	LED ALLEY LUMINAIRE	LIGMAN	ALA-21241-50W-TX-W30-FINISH-12-12027TV	UNV	3000K	6193	LED	N/A	55W	12' POLE	
1F	LED WALL LUMINAIRE	LIGMAN	UAB-30001-14W-W30-FINISH-12027TV	UNV	3000K	783	LED	N/A	14W	WALL SURFACE	NOTE 1
1G	LED WALL LUMINAIRE ON EMERGENCY VIA INVERTER	LIGMAN	UAB-30001-14W-W30-FINISH-12027TV	UNV	3000K	783	LED	N/A	14W	WALL SURFACE	NOTE 1
1H	LED STAR LUMINAIRE	LIGMAN	URA0091-11W-W30-FINISH-12027TV	UNV	3000K	471	LED	N/A	11W	WALL SURFACE	NOTE 1
1I	LED STAR LUMINAIRE ON EMERGENCY VIA INVERTER	LIGMAN	URA0091-11W-W30-FINISH-12027TV	UNV	3000K	471	LED	N/A	11W	WALL SURFACE	NOTE 1
1J	LED LIGHTING	KLIK	PMSTH0228-CYL-30A-3-2-5W-FRG	24V	3000K	216	LED	0-10V	2.5W	SURFACE	
1K	LED LIGHTING ON EMERGENCY VIA INVERTER	KLIK	PMSTH0228-CYL-30A-3-2-5W-FRG	24V	3000K	216	LED	0-10V	2.5W	SURFACE	
1L	LED BOLLARD	LIGMAN	UPRA-10022-20W-TX-W30-FINISH-12027TV	UNV	3000K	2422	LED	N/A	20W	SURFACE	NOTE 1
1M	LED BOLLARD ON EMERGENCY VIA INVERTER	LIGMAN	UPRA-10022-20W-TX-W30-FINISH-12027TV	UNV	3000K	2422	LED	N/A	20W	SURFACE	NOTE 1
1N	LED BOLLARD	LIGMAN	UPRA-10011-14W-TX-W30-FINISH-12027TV	UNV	3000K	1385	LED	N/A	14W	SURFACE	NOTE 1
1O	LED BOLLARD ON EMERGENCY VIA INVERTER	LIGMAN	UPRA-10011-14W-TX-W30-FINISH-12027TV	UNV	3000K	1385	LED	N/A	14W	SURFACE	NOTE 1
1P	LED ENTRY PARKING GARAGE LUMINAIRE	MCGRAW-EDISON	TT-D2-830-U-CQ-FINISH / BP	UNV	3000K	4640	LED	0-10V	39.2W	SURFACE	
1Q	LED ENTRY PARKING GARAGE LUMINAIRE W/ BATTERY PACK	MCGRAW-EDISON	TT-D2-830-U-CQ-FINISH / BP	UNV	3000K	4640	LED	0-10V	39.2W	SURFACE	
1R	LED PARKING GARAGE LUMINAIRE	MCGRAW-EDISON	TT-D2-830-U-WG-FINISH	UNV	3000K	4695	LED	0-10V	39.2W	SURFACE	
1S	LED PARKING GARAGE LUMINAIRE W/ BATTERY PACK	MCGRAW-EDISON	TT-D2-830-U-WG-FINISH / BP	UNV	3000K	4695	LED	0-10V	39.2W	SURFACE	
1T	POOL LUMINAIRE	TBD	OWNER FURNISHED / CONTRACTOR INSTALLED	TBD	TBD	TBD	TBD	TBD	TBD	POOL SURFACE	
1U	LED WALL LUMINAIRE	LIGMAN	UJA-31051-2X10W-TT-TA-W30-FINISH-12027TV	UNV	3000K	(2) 962	LED	N/A	(2) 10W	SURFACE	NOTE 1
1V	LED WALL LUMINAIRE ON EMERGENCY VIA INVERTER	LIGMAN	UJA-31051-2X10W-TT-TA-W30-FINISH-12027TV	UNV	3000K	(2) 962	LED	N/A	(2) 10W	SURFACE	NOTE 1
1W	FPL ROADWAY LUMINAIRE	AEL	ATRS-40BL-EDS16-1" BK 4K-5K HDS	TBD	4000K-5000K	13120	LED	TBD	133W	20' EXISTING POLE	
1X	EXISTING LIGHT POLE	STREETWORKS	ANE-150V-1-2-33	120V	N/A	11550	TBD	N/A	150W	18' EXISTING POLE	NOTE 3
1Y	DOUBLE HEAD EXISTING LIGHT POLE	STREETWORKS	(2) ANE-150V-1-2-33	120V	N/A	(2) 11550	TBD	N/A	(2) 150W	18' EXISTING POLE	NOTE 3
FIXTURE SCHEDULE NOTES											
NOTE 1: ADVISE FINISH											
NOTE 2: ACCLAIM POWER SUPPLY REQUIRED. MODEL: RAJD-400-24-02											
NOTE 3: FIXTURES MOUNTED ON 18' EXISTING POLE + 2' HEAD TO ACHIEVE 18' OVERALL HEIGHT											
FOR QUESTIONS PERTAINING TO THIS FIXTURE SCHEDULE PLEASE CONTACT: QUOTATIONS@LIGHTINGDYNAMICS.COM, (866) 844-8886											

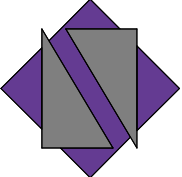

NETTA ARCHITECTS
621 NW 53rd Street, Suite 270
Boca Raton, Florida 33487
(561) 295-4500
www.nettaarchitects.com
CERTIFICATE OF AUTHENTICATION M18000001650

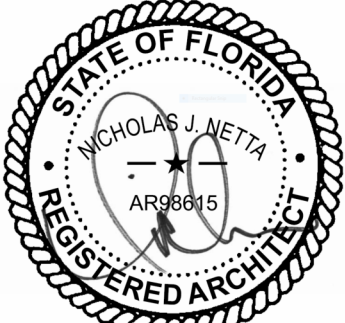

NICHOLAS J. NETTA, AIA, NCARB
FL REGISTRATION No. AR88815
FRANCISCO J. MELENDEZ, SR., AIA
FL REGISTRATION No. AR101881
HONG JIN, LEED, AIA
FL REGISTRATION No. AR102237

These drawings, or parts thereof, may not be reproduced in any form, by any method, for any purpose, without the prior written consent from NICHOLAS J. NETTA, ARCHITECT.

These drawings shall be used for the specific project location indicated within the Title Block, and shall not be used at any other location without prior consent from the ARCHITECT.

MULTIFAMILY RESIDENTIAL BUILDING

**109 S.E. 5th AVENUE
DELRAY BEACH, 33483 FL**

SITE PLAN REVIEW SET

Submissions

Revisions


No:	DATE:	DESCRIPTION:
3	09-19-2025	TAC REVISION 3

Drawing title

**MEZZANINE PARKING
- EMERGENCY
PHOTOMETRICS
PLAN**

Drawing no.

A853

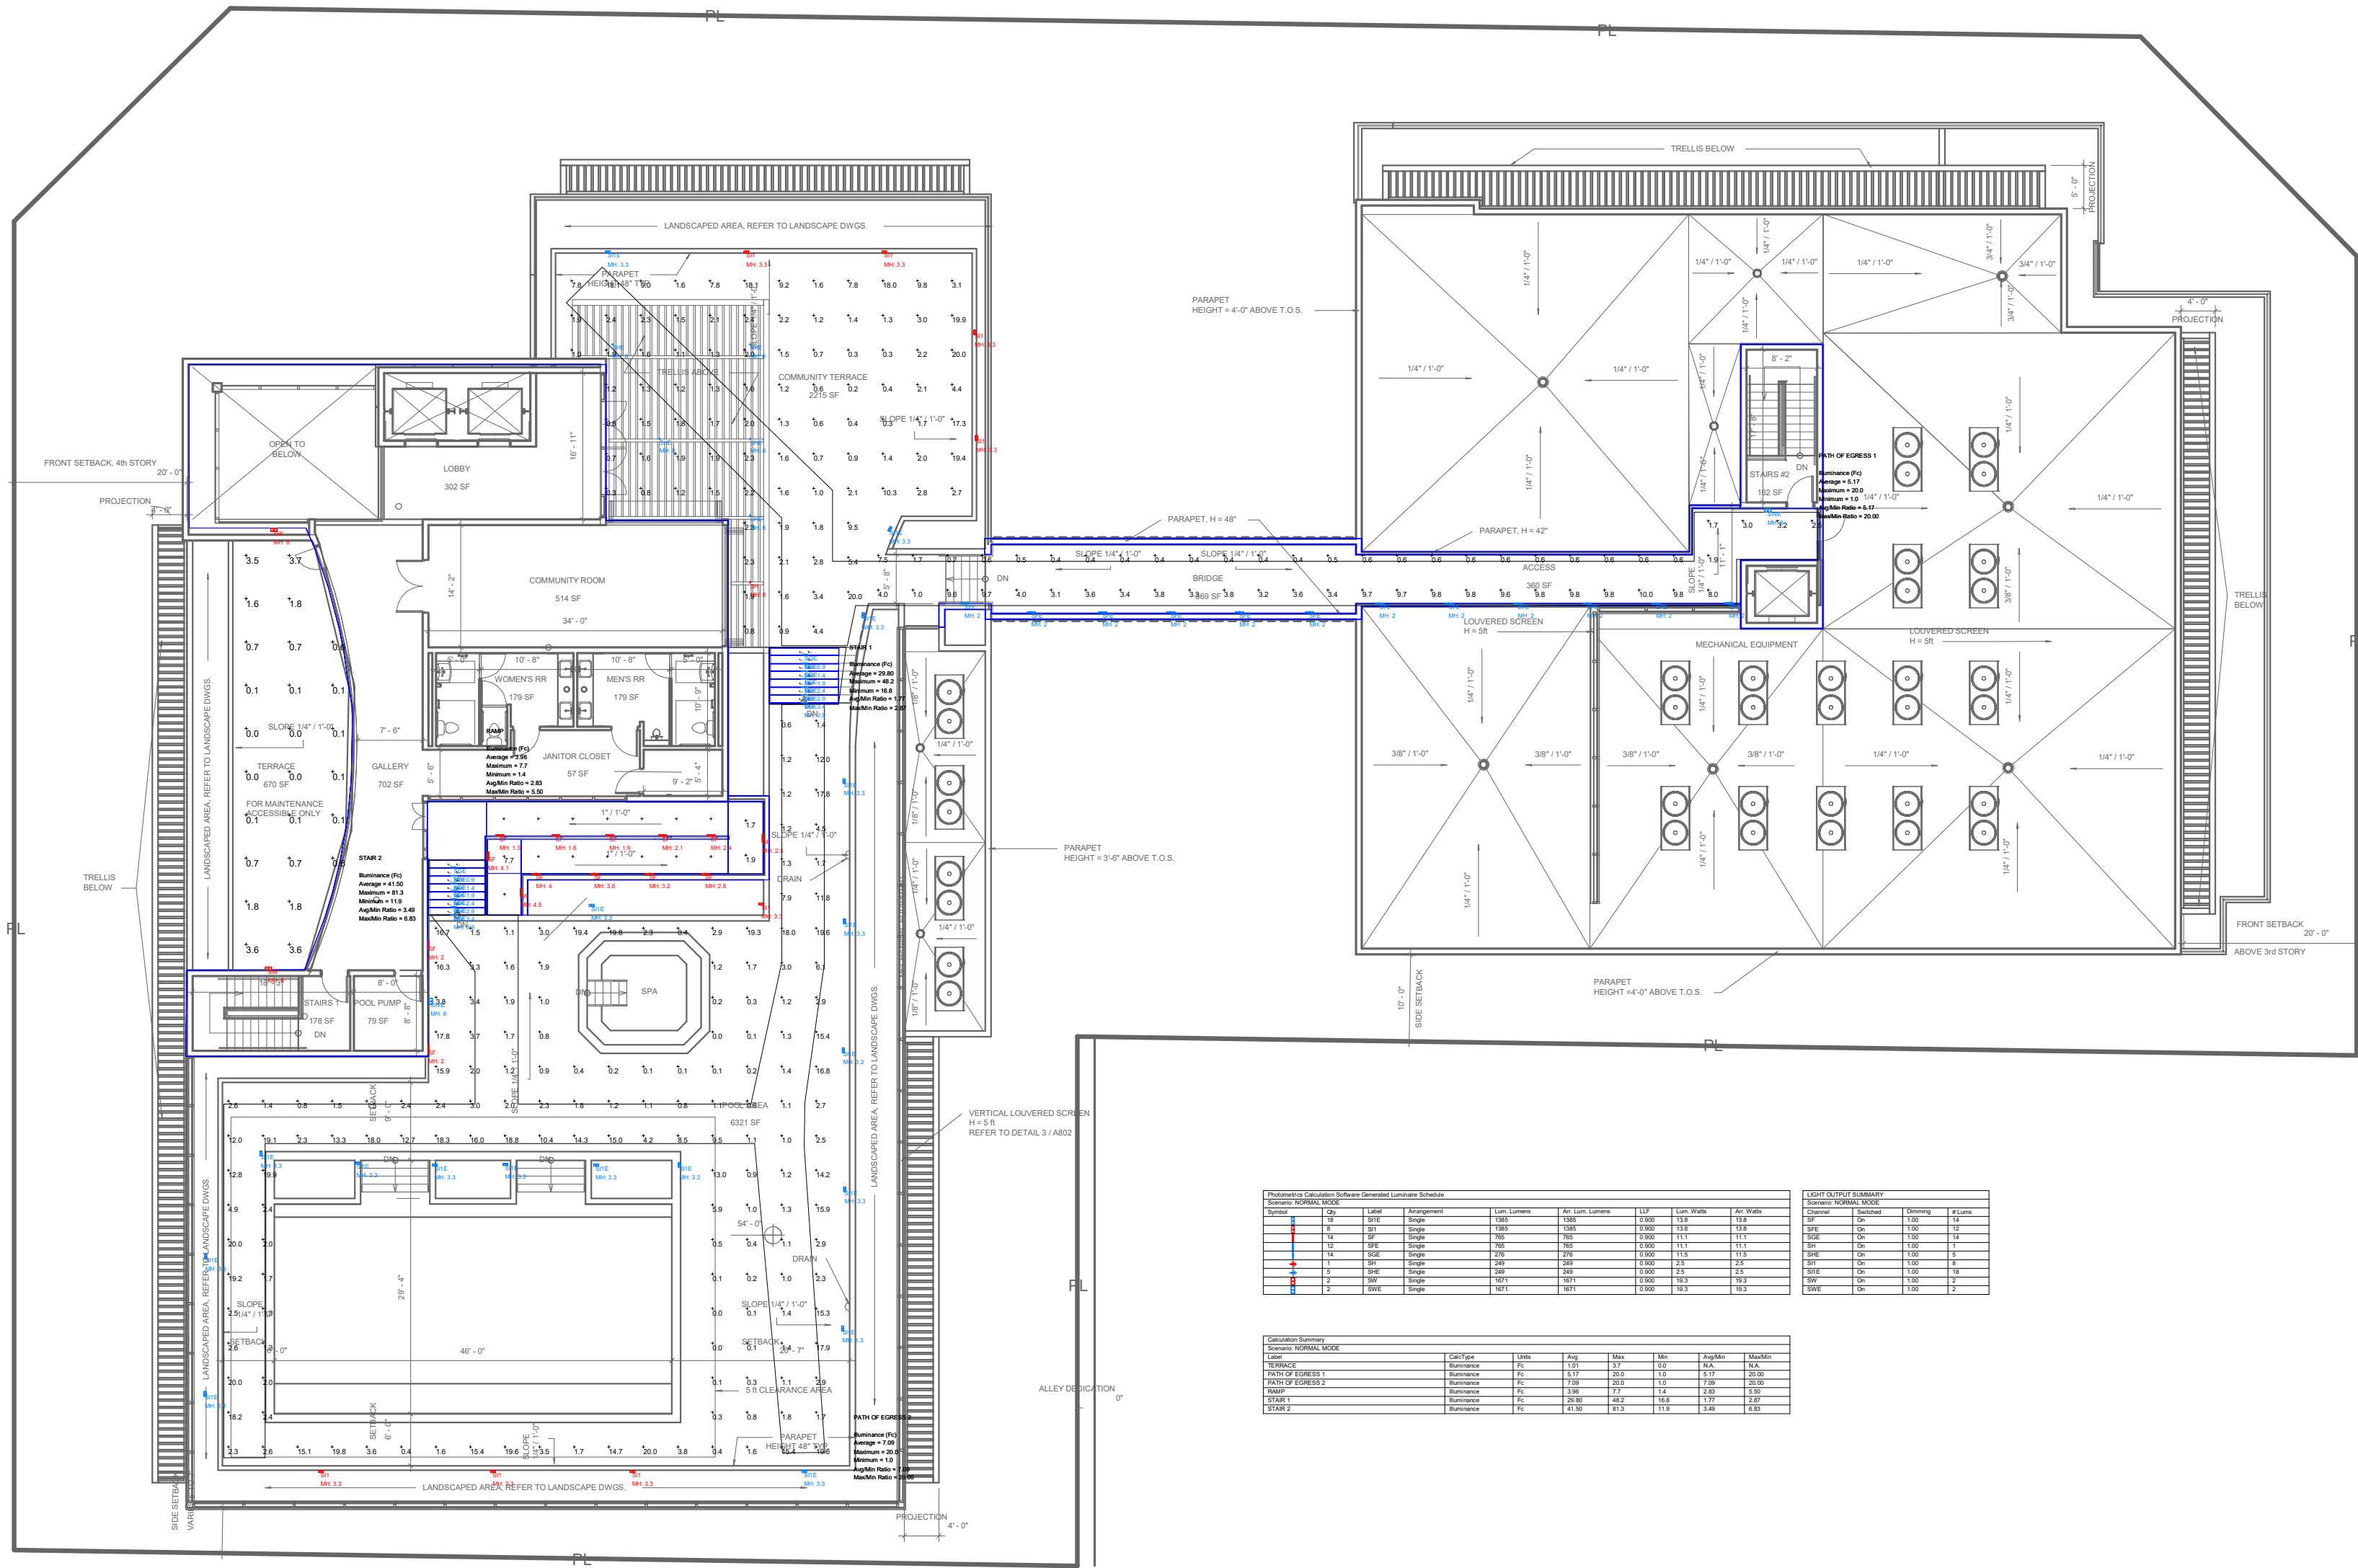


LIGHTING FIXTURE SPECIFICATIONS									
ITEM	DESCRIPTION	MANUFACTURER	MODEL	WATTAGE	VOLTS	BEAM SPREAD	FOOT CANDLE	NOTES	QUANTITY
1	LED LINEAR WALL WASH	ACCLAIM	360° COG-COPT / LANC / LANC	100W	120V	120°	100 FC		1
2	LED LINEAR LUMINAIRE - WET LOCATION	AKIS	W8LED-700-80-30-5.6-FINISH-UNV-DR-1-SC-FEED	100W	120V	120°	100 FC		1
3	LED OUTDOOR STRIP	ACCLAIM	F2H-22°-240IN	24V	3000K	244 LMFT	LED	DMX	4.57W/FT
4	BUILT-IN GAZEBO LUMINAIRE	TBD	OWNER FURNISHED / CONTRACTOR INSTALLED	TBD	TBD	TBD	TBD	TBD	TBD
5	LED ALLEY LUMINAIRE	LIGMAN	SL-12541-50W-TX-W30-FINISH-12-12027TV	UNV	3000K	6193	LED	N/A	55W
6	LED WALL LUMINAIRE	LIGMAN	JAB-30001-14W-W30-FINISH-12027TV	UNV	3000K	783	LED	N/A	14W
7	LED WALL LUMINAIRE ON EMERGENCY VIA INVERTER	LIGMAN	JAB-30001-14W-W30-FINISH-12027TV	UNV	3000K	783	LED	N/A	14W
8	LED STAR LUMINAIRE	LIGMAN	JRA0091-11W-W30-FINISH-12027TV	UNV	3000K	471	LED	N/A	11W
9	LED STAR LUMINAIRE ON EMERGENCY VIA INVERTER	LIGMAN	JRA0091-11W-W30-FINISH-12027TV	UNV	3000K	471	LED	N/A	11W
10	LED LIGHTING	KLIK	JPMSTH028-CYL-30K-6-2-5W-FRS	24V	3000K	216	LED	D-10V	2.5W
11	LED LIGHTING ON EMERGENCY VIA INVERTER	KLIK	JPMSTH028-CYL-30K-6-2-5W-FRS	24V	3000K	216	LED	D-10V	2.5W
12	LED BOLLARD	LIGMAN	JPR1-10022-20W-TX-W30-FINISH-12027TV	UNV	3000K	2422	LED	N/A	20W
13	LED BOLLARD ON EMERGENCY VIA INVERTER	LIGMAN	JPR1-10022-20W-TX-W30-FINISH-12027TV	UNV	3000K	2422	LED	N/A	20W
14	LED BOLLARD	LIGMAN	JPR1-10011-14W-TX-W30-FINISH-12027TV	UNV	3000K	1385	LED	N/A	14W
15	LED BOLLARD ON EMERGENCY VIA INVERTER	LIGMAN	JPR1-10011-14W-TX-W30-FINISH-12027TV	UNV	3000K	1385	LED	N/A	14W
16	LED ENTRY PARKING GARAGE LUMINAIRE	MCGRAW-EDISON	TT-D2-830-UQ-FINISH	UNV	3000K	4640	LED	D-10V	39.2W
17	LED ENTRY PARKING GARAGE LUMINAIRE W/ BATTERY PACK	MCGRAW-EDISON	TT-D2-830-UQ-FINISH / BP	UNV	3000K	4640	LED	D-10V	39.2W
18	LED PARKING GARAGE LUMINAIRE	MCGRAW-EDISON	TT-D2-830-UW-FINISH	UNV	3000K	4695	LED	D-10V	39.2W
19	LED PARKING GARAGE LUMINAIRE W/ BATTERY PACK	MCGRAW-EDISON	TT-D2-830-UW-FINISH / BP	UNV	3000K	4695	LED	D-10V	39.2W
20	POOL LUMINAIRE	TBD	OWNER FURNISHED / CONTRACTOR INSTALLED	TBD	TBD	TBD	TBD	TBD	TBD
21	LED WALL LUMINAIRE	LIGMAN	JSA-31051-2X10W-TX-TA-W30-FINISH-12027TV	UNV	3000K	(2) 962	LED	N/A	(2) 10W
22	LED WALL LUMINAIRE ON EMERGENCY VIA INVERTER	LIGMAN	JSA-31051-2X10W-TX-TA-W30-FINISH-12027TV	UNV	3000K	(2) 962	LED	N/A	(2) 10W
23	FPL ROADWAY LUMINAIRE	AEL	ATRSI-40BL-EDS16-1" BK 40-5K HDS	TBD	4000K-5000K	13120	LED	TBD	133W
24	EXISTING LIGHT POLE	STREETWORKS	ANE-150V-1'-2-33	120V	N/A	11550	TBD	N/A	155W
25	DOUBLE HEAD EXISTING LIGHT POLE	STREETWORKS	(2) ANE-150V-1'-2-33	120V	N/A	(2) 11550	TBD	N/A	(2) 155W


- NOTES:
- ALL PROPOSED LIGHTING FIXTURES WILL BE CUT-OFF LUMINAIRES, NOT EXTENDING BEYOND THE HEIGHT OF THE BUILDING.
 - REFER TO SHEETS A801 AND A802 FOR LIGHT FIXTURES SPECS.

PNC Bank									
LIGHTING FIXTURE SCHEDULE									
TYPE	DESCRIPTION	MANUFACTURER	CATALOG NUMBER	VOLTS	LAMP COLOR	LUMENS	LAMP TYPE	DM TYPE	WATTS
1A	LED LINEAR WALL WASH	ACCLAIM	360° COG-COPT / LANC / LANC	UNV	3000K	773 LMFT	LED	D-10V	8W/FT
1B	LED LINEAR LUMINAIRE - WET LOCATION	AKIS	W8LED-700-80-30-5.6-FINISH-UNV-DR-1-SC-FEED	UNV	3000K	700 LMFT	LED	D-10V	7.7W/FT
1C	LED OUTDOOR STRIP	ACCLAIM	F2H-22°-240IN	24V	3000K	244 LMFT	LED	DMX	4.57W/FT
1D	BUILT-IN GAZEBO LUMINAIRE	TBD	OWNER FURNISHED / CONTRACTOR INSTALLED	TBD	TBD	TBD	TBD	TBD	TBD
1E	LED ALLEY LUMINAIRE	LIGMAN	SL-12541-50W-TX-W30-FINISH-12-12027TV	UNV	3000K	6193	LED	N/A	55W
1F	LED WALL LUMINAIRE	LIGMAN	JAB-30001-14W-W30-FINISH-12027TV	UNV	3000K	783	LED	N/A	14W
1G	LED WALL LUMINAIRE ON EMERGENCY VIA INVERTER	LIGMAN	JAB-30001-14W-W30-FINISH-12027TV	UNV	3000K	783	LED	N/A	14W
1H	LED STAR LUMINAIRE	LIGMAN	JRA0091-11W-W30-FINISH-12027TV	UNV	3000K	471	LED	N/A	11W
1I	LED STAR LUMINAIRE ON EMERGENCY VIA INVERTER	LIGMAN	JRA0091-11W-W30-FINISH-12027TV	UNV	3000K	471	LED	N/A	11W
1J	LED LIGHTING	KLIK	JPMSTH028-CYL-30K-6-2-5W-FRS	24V	3000K	216	LED	D-10V	2.5W
1K	LED LIGHTING ON EMERGENCY VIA INVERTER	KLIK	JPMSTH028-CYL-30K-6-2-5W-FRS	24V	3000K	216	LED	D-10V	2.5W
1L	LED BOLLARD	LIGMAN	JPR1-10022-20W-TX-W30-FINISH-12027TV	UNV	3000K	2422	LED	N/A	20W
1M	LED BOLLARD ON EMERGENCY VIA INVERTER	LIGMAN	JPR1-10022-20W-TX-W30-FINISH-12027TV	UNV	3000K	2422	LED	N/A	20W
1N	LED BOLLARD	LIGMAN	JPR1-10011-14W-TX-W30-FINISH-12027TV	UNV	3000K	1385	LED	N/A	14W
1O	LED BOLLARD ON EMERGENCY VIA INVERTER	LIGMAN	JPR1-10011-14W-TX-W30-FINISH-12027TV	UNV	3000K	1385	LED	N/A	14W
1P	LED ENTRY PARKING GARAGE LUMINAIRE	MCGRAW-EDISON	TT-D2-830-UQ-FINISH	UNV	3000K	4640	LED	D-10V	39.2W
1Q	LED ENTRY PARKING GARAGE LUMINAIRE W/ BATTERY PACK	MCGRAW-EDISON	TT-D2-830-UQ-FINISH / BP	UNV	3000K	4640	LED	D-10V	39.2W
1R	LED PARKING GARAGE LUMINAIRE	MCGRAW-EDISON	TT-D2-830-UW-FINISH	UNV	3000K	4695	LED	D-10V	39.2W
1S	LED PARKING GARAGE LUMINAIRE W/ BATTERY PACK	MCGRAW-EDISON	TT-D2-830-UW-FINISH / BP	UNV	3000K	4695	LED	D-10V	39.2W
1T	POOL LUMINAIRE	TBD	OWNER FURNISHED / CONTRACTOR INSTALLED	TBD	TBD	TBD	TBD	TBD	TBD
1U	LED WALL LUMINAIRE	LIGMAN	JSA-31051-2X10W-TX-TA-W30-FINISH-12027TV	UNV	3000K	(2) 962	LED	N/A	(2) 10W
1V	LED WALL LUMINAIRE ON EMERGENCY VIA INVERTER	LIGMAN	JSA-31051-2X10W-TX-TA-W30-FINISH-12027TV	UNV	3000K	(2) 962	LED	N/A	(2) 10W
1W	FPL ROADWAY LUMINAIRE	AEL	ATRSI-40BL-EDS16-1" BK 40-5K HDS	TBD	4000K-5000K	13120	LED	TBD	133W
1X	EXISTING LIGHT POLE	STREETWORKS	ANE-150V-1'-2-33	120V	N/A	11550	TBD	N/A	155W
1Y	DOUBLE HEAD EXISTING LIGHT POLE	STREETWORKS	(2) ANE-150V-1'-2-33	120V	N/A	(2) 11550	TBD	N/A	(2) 155W
FIXTURE SCHEDULE NOTES									
NOTE 1: ADVISE FINISH									
NOTE 2: ACCLAIM POWER SUPPLY REQUIRED. MODEL: RAJD-400-24-02									
NOTE 3: FIXTURES MOUNTED ON 15' EXISTING POLE + 2' HEAD TO ACHIEVE 15' OVERALL HEIGHT									
FOR QUESTIONS PERTAINING TO THIS FIXTURE SCHEDULE PLEASE CONTACT: QUOTATIONS@LIGHTINGDYNAMICS.COM, (866) 844-8886									

ROOFTOP AMENITIES - PHOTOMETRICS
1 PLAN
1/16" = 1'-0"

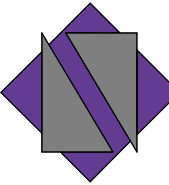

NETTA ARCHITECTS
621 NW 53rd Street, Suite 270
Boca Raton, Florida 33487
(561) 295-4500
www.nettaarchitects.com
CERTIFICATE OF AUTHENTICATION M1800001650

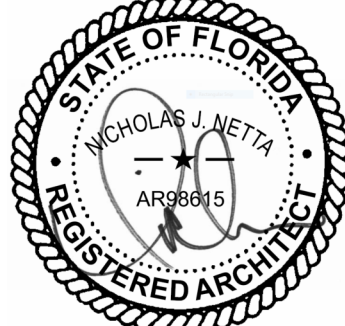

NICHOLAS J. NETTA, AIA, NCARB
FL REGISTRATION No. AR68615
FRANCISCO J. MELENDEZ, SR., AIA
FL REGISTRATION No. AR101881
HONG JIN, LEED, AIA
FL REGISTRATION No. AR102237

These drawings, or parts thereof, may not be reproduced in any form, by any method, for any purpose, without the prior written consent from NICHOLAS J. NETTA, ARCHITECT.

These drawings shall be used for the specific project location indicated within the Title Block, and shall not be used at any other location without prior consent from the ARCHITECT.

MULTIFAMILY RESIDENTIAL BUILDING

Nicholas J. Netta

109 S.E. 5th AVENUE
DELRAY BEACH, 33483 FL

SITE PLAN REVIEW SET

Submissions

Revisions

No.	DATE:	DESCRIPTION:
1	06-13-2024	TAC REVISION
3	09-19-2025	TAC REVISION 3


DATE: 11-01-2024
DESIGNER: MA
MODELED: AB
CHECKED: MF
NETTA PROJECT #: 2221704_FL

Drawing title

ROOFTOP AMENITIES
PHOTOMETRIC PLAN

Drawing no.

A854

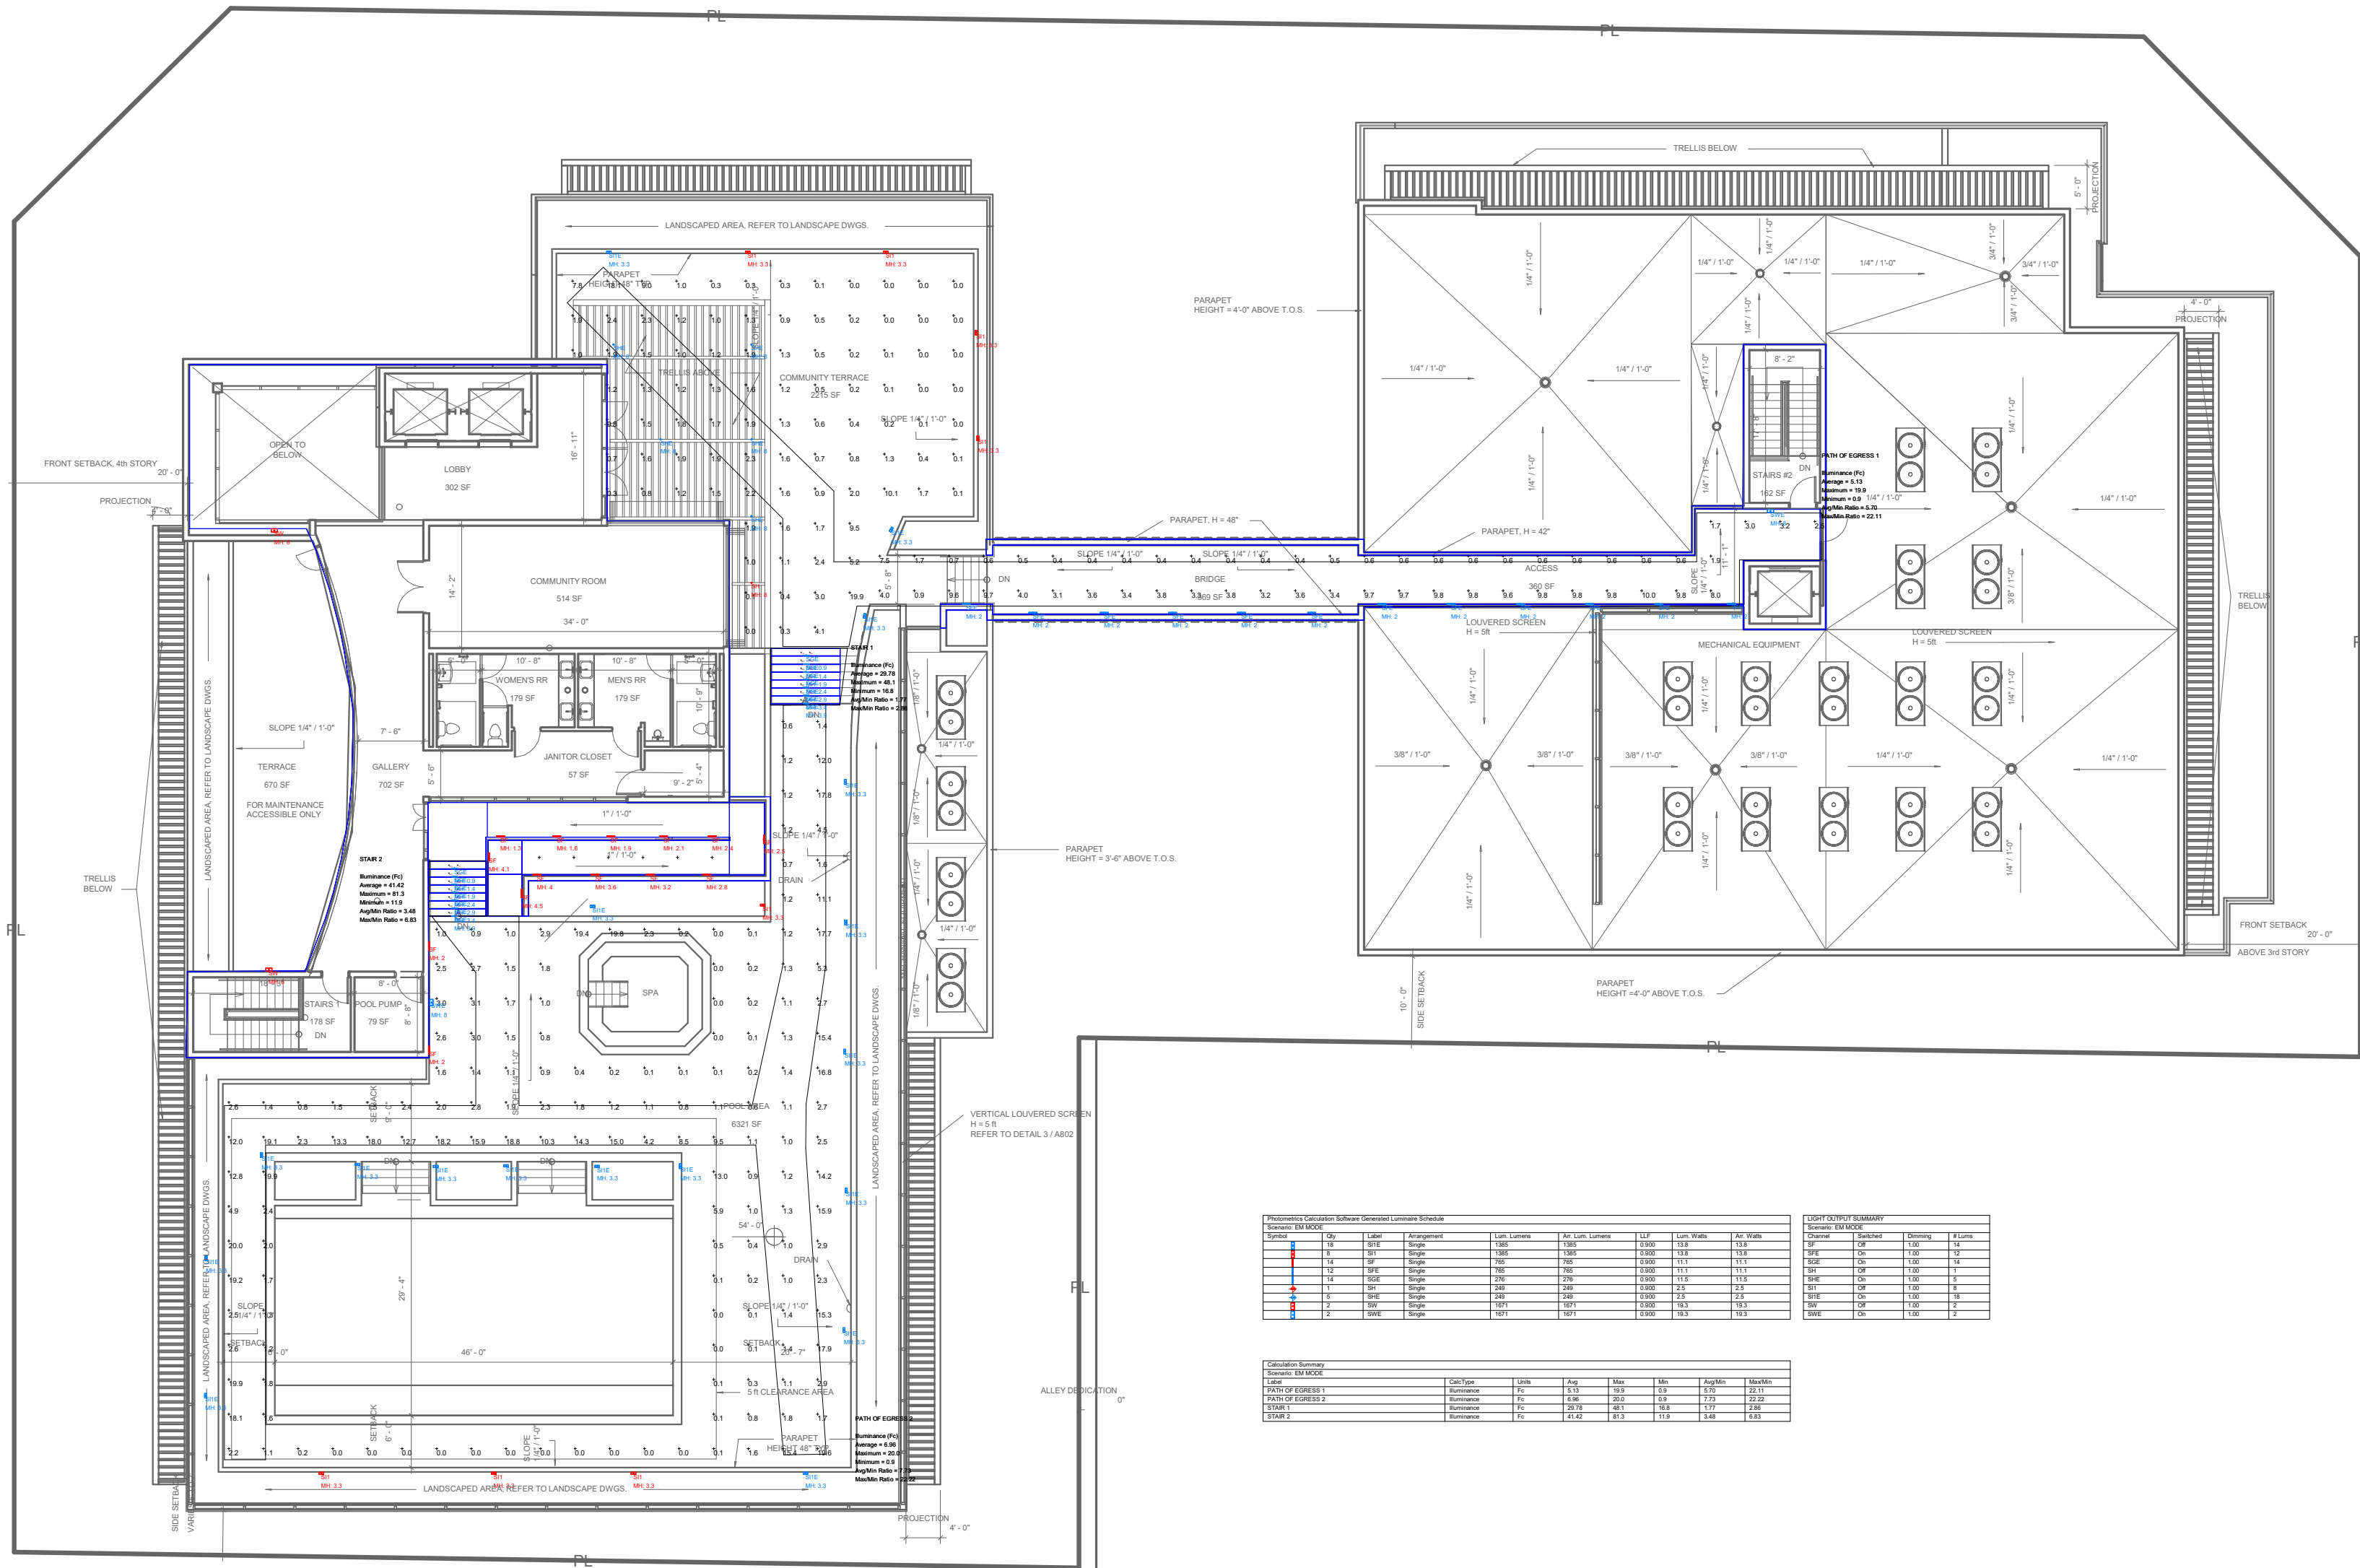

1 ROOFTOP AMENITIES - PHOTOMETRICS
EMERGENCY PLAN
1/16" = 1'-0"


Photometric Data Table											
Fixture	Model	Wattage	Beam Angle	Foot Candles	Foot Candles	Foot Candles	Foot Candles	Foot Candles	Foot Candles	Foot Candles	Foot Candles
1	ACOLAM	100W	120°	1.0	1.0	1.0	1.0	1.0	1.0	1.0	1.0
2	ACOLAM	100W	120°	1.0	1.0	1.0	1.0	1.0	1.0	1.0	1.0
- NOTES:
- ALL PROPOSED LIGHTING FIXTURES WILL BE CUT-OFF LUMINAIRES, NOT EXTENDING BEYOND THE HEIGHT OF THE BUILDING.
 - REFER TO SHEETS A801 AND A802 FOR LIGHT FIXTURES SPECS.


PNC Bank											
LIGHTING FIXTURE SCHEDULE											
TYPE	DESCRIPTION	MANF	CATALOG NUMBER	VOLT	LAMP COLOR	LUMENS	LAMP TYPE	DM TYPE	WATTS	MOUNTING	NOTES
1A	LED LINEAR WALL WASH	ACOLAM	3407-COL-GP-TT-LMFCW-1-1/2"	UNV	3000K	773 LMFT	LED	0-10V	8WFT	SURFACE	
1B	IF LED LINEAR LUMINAIRE - WET LOCATION	AKIS	WBLED-700-80-30-5-FINISH-UNV-DR-1-SC-FEED	UNV	3000K	700 LMFT	LED	0-10V	7.7WFT	SURFACE	
1C	LED OUTDOOR STRIP	ACOLAM	F2H-2P-24QDN	24V	3000K	244 LMFT	LED	DMX	4.87WFT	SURFACE	NOTE 2
1D	BUILT-IN GAZEBO LUMINAIRE	TBD	OWNER FURNISHED / CONTRACTOR INSTALLED	TBD	TBD	TBD	TBD	TBD	TBD	SURFACE	
1E	LED ALLEY LUMINAIRE	LIGMAN	SL-12541-50W-TX-W30-FINISH-12-12027TV	UNV	3000K	6193	LED	N/A	55W	12 POLE	
1F	LED WALL LUMINAIRE	LIGMAN	UAB-30001-14W-W30-FINISH-12027TV	UNV	3000K	783	LED	N/A	14W	WALL SURFACE	NOTE 1
1G	LED WALL LUMINAIRE ON EMERGENCY VIA INVERTER	LIGMAN	UAB-30001-14W-W30-FINISH-12027TV	UNV	3000K	783	LED	N/A	14W	WALL SURFACE	NOTE 1
1H	LED STAR LUMINAIRE	LIGMAN	URA0091-11W-W30-FINISH-12027TV	UNV	3000K	471	LED	N/A	11W	WALL SURFACE	NOTE 1
1I	LED STAR LUMINAIRE ON EMERGENCY VIA INVERTER	LIGMAN	URA0091-11W-W30-FINISH-12027TV	UNV	3000K	471	LED	N/A	11W	WALL SURFACE	NOTE 1
1J	LED LIGHTING	KLIK	PMSTH028-CYL-30K-6-2-5W-FRG	24V	3000K	216	LED	0-10V	2.5W	SURFACE	
1K	LED LIGHTING ON EMERGENCY VIA INVERTER	KLIK	PMSTH028-CYL-30K-6-2-5W-FRG	24V	3000K	216	LED	0-10V	2.5W	SURFACE	
1L	LED BOLLARD	LIGMAN	UPRA-10022-20W-TT-W30-FINISH-12027TV	UNV	3000K	2422	LED	N/A	20W	SURFACE	NOTE 1
1M	LED BOLLARD ON EMERGENCY VIA INVERTER	LIGMAN	UPRA-10022-20W-TT-W30-FINISH-12027TV	UNV	3000K	2422	LED	N/A	20W	SURFACE	NOTE 1
1N	LED BOLLARD	LIGMAN	UPRA-10011-14W-TT-W30-FINISH-12027TV	UNV	3000K	1385	LED	N/A	14W	SURFACE	NOTE 1
1O	LED BOLLARD ON EMERGENCY VIA INVERTER	LIGMAN	UPRA-10011-14W-TT-W30-FINISH-12027TV	UNV	3000K	1385	LED	N/A	14W	SURFACE	NOTE 1
1P	LED ENTRY PARKING GARAGE LUMINAIRE	MCGRAW-HILLSON	TT-02-830-U-W30-FINISH	UNV	3000K	4640	LED	0-10V	39.2W	SURFACE	
1Q	LED ENTRY PARKING GARAGE LUMINAIRE W/ BATTERY PACK	MCGRAW-HILLSON	TT-02-830-U-W30-FINISH / BP	UNV	3000K	4640	LED	0-10V	39.2W	SURFACE	
1R	LED PARKING GARAGE LUMINAIRE	MCGRAW-HILLSON	TT-02-830-U-W30-FINISH	UNV	3000K	4695	LED	0-10V	39.2W	SURFACE	
1S	LED PARKING GARAGE LUMINAIRE W/ BATTERY PACK	MCGRAW-HILLSON	TT-02-830-U-W30-FINISH / BP	UNV	3000K	4695	LED	0-10V	39.2W	SURFACE	
1T	POOL LUMINAIRE	TBD	OWNER FURNISHED / CONTRACTOR INSTALLED	TBD	TBD	TBD	TBD	TBD	TBD	POOL SURFACE	
1U	LED WALL LUMINAIRE	LIGMAN	UAB-30001-2X10W-TX-TA-W30-FINISH-12027TV	UNV	3000K	2180	LED	N/A	21.00W	SURFACE	NOTE 1
1V	LED WALL LUMINAIRE ON EMERGENCY VIA INVERTER	LIGMAN	UAB-30001-2X10W-TX-TA-W30-FINISH-12027TV	UNV	3000K	2180	LED	N/A	21.00W	SURFACE	NOTE 1
1W	PKL ROADWAY LUMINAIRE	ARL	ATRD-436-EDC16-TT-16-6K-HDS	TBD	4000K-0000K	15120	LED	TBD	133W	20' EXISTING POLE	
1X	EXISTING LIGHT POLE	STEEDSTROVS	AE-159-TT-2-33	120V	N/A	11550	TBD	N/A	130W	IF EXISTING POLE	NOTE 3
1Y	DOUBLE-HEAD EXISTING LIGHT POLE	STEEDSTROVS	2L-AE-159-TT-2-33	120V	N/A	23100	TBD	N/A	250W	IF EXISTING POLE	NOTE 3
FIXTURE SCHEDULE NOTES											
NOTE 1: ADDRESS FINISH											
NOTE 2: ACOLAM POWER SUPPLY REQUIRED. MODEL: WALL-400-8-AC											
NOTE 3: FIXTURES MOUNTED ON EX-1 EXISTING POLE. IF POSSIBLE TO ACHIEVE IF OVERALL HEIGHT											
FOR QUESTIONS PERTAINING TO THIS FUTURE SCHEDULE PLEASE CONTACT: QUOTATIONS@LIGHTINGMANIAC.COM, (866) 944-6388											



NORTH - WEST CORNER

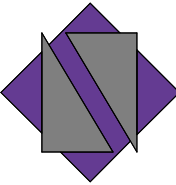

NETTA ARCHITECTS
621 NW 53rd Street, Suite 270
Boca Raton, Florida 33487
(561) 295-4500
www.nettaarchitects.com
CERTIFICATE OF AUTHENTICATION M18000001650

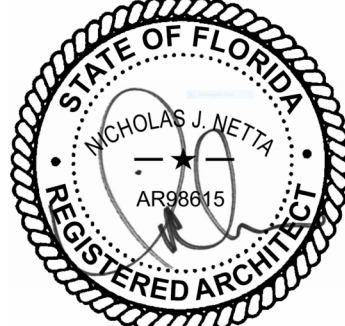


DATE OF SEAL: 11/19/2025

NICHOLAS J. NETTA, AIA, NCARB
FL REGISTRATION No. AR88615
FRANCISCO J. MELENDEZ, SR., AIA
FL REGISTRATION No. AR101881
HONG JIN, LEED, AIA
FL REGISTRATION No. AR102237

These drawings, or parts thereof, may not be reproduced in any form, by any method, for any purpose, without the prior written consent from NICHOLAS J. NETTA, ARCHITECT.

These drawings shall be used for the specific project location indicated within the Title Block, and shall not be used at any other location without prior consent from the ARCHITECT.

MULTIFAMILY RESIDENTIAL BUILDING

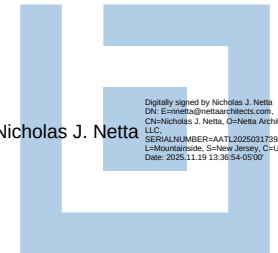

109 S.E. 5th AVENUE
DELRAY BEACH, 33483 FL

SITE PLAN REVIEW SET

Submissions		
Revisions		
No:	DATE:	DESCRIPTION:
1	06-13-2024	TAC REVISION
2	07-03-2025	TAC REVISION 2

DATE:	11-01-2024
DESIGNER:	MA
MODELED:	CC
CHECKED:	MF
NETTA PROJECT #:	2221704_FL

Drawing title

RENDERINGS

Drawing no.

A901