


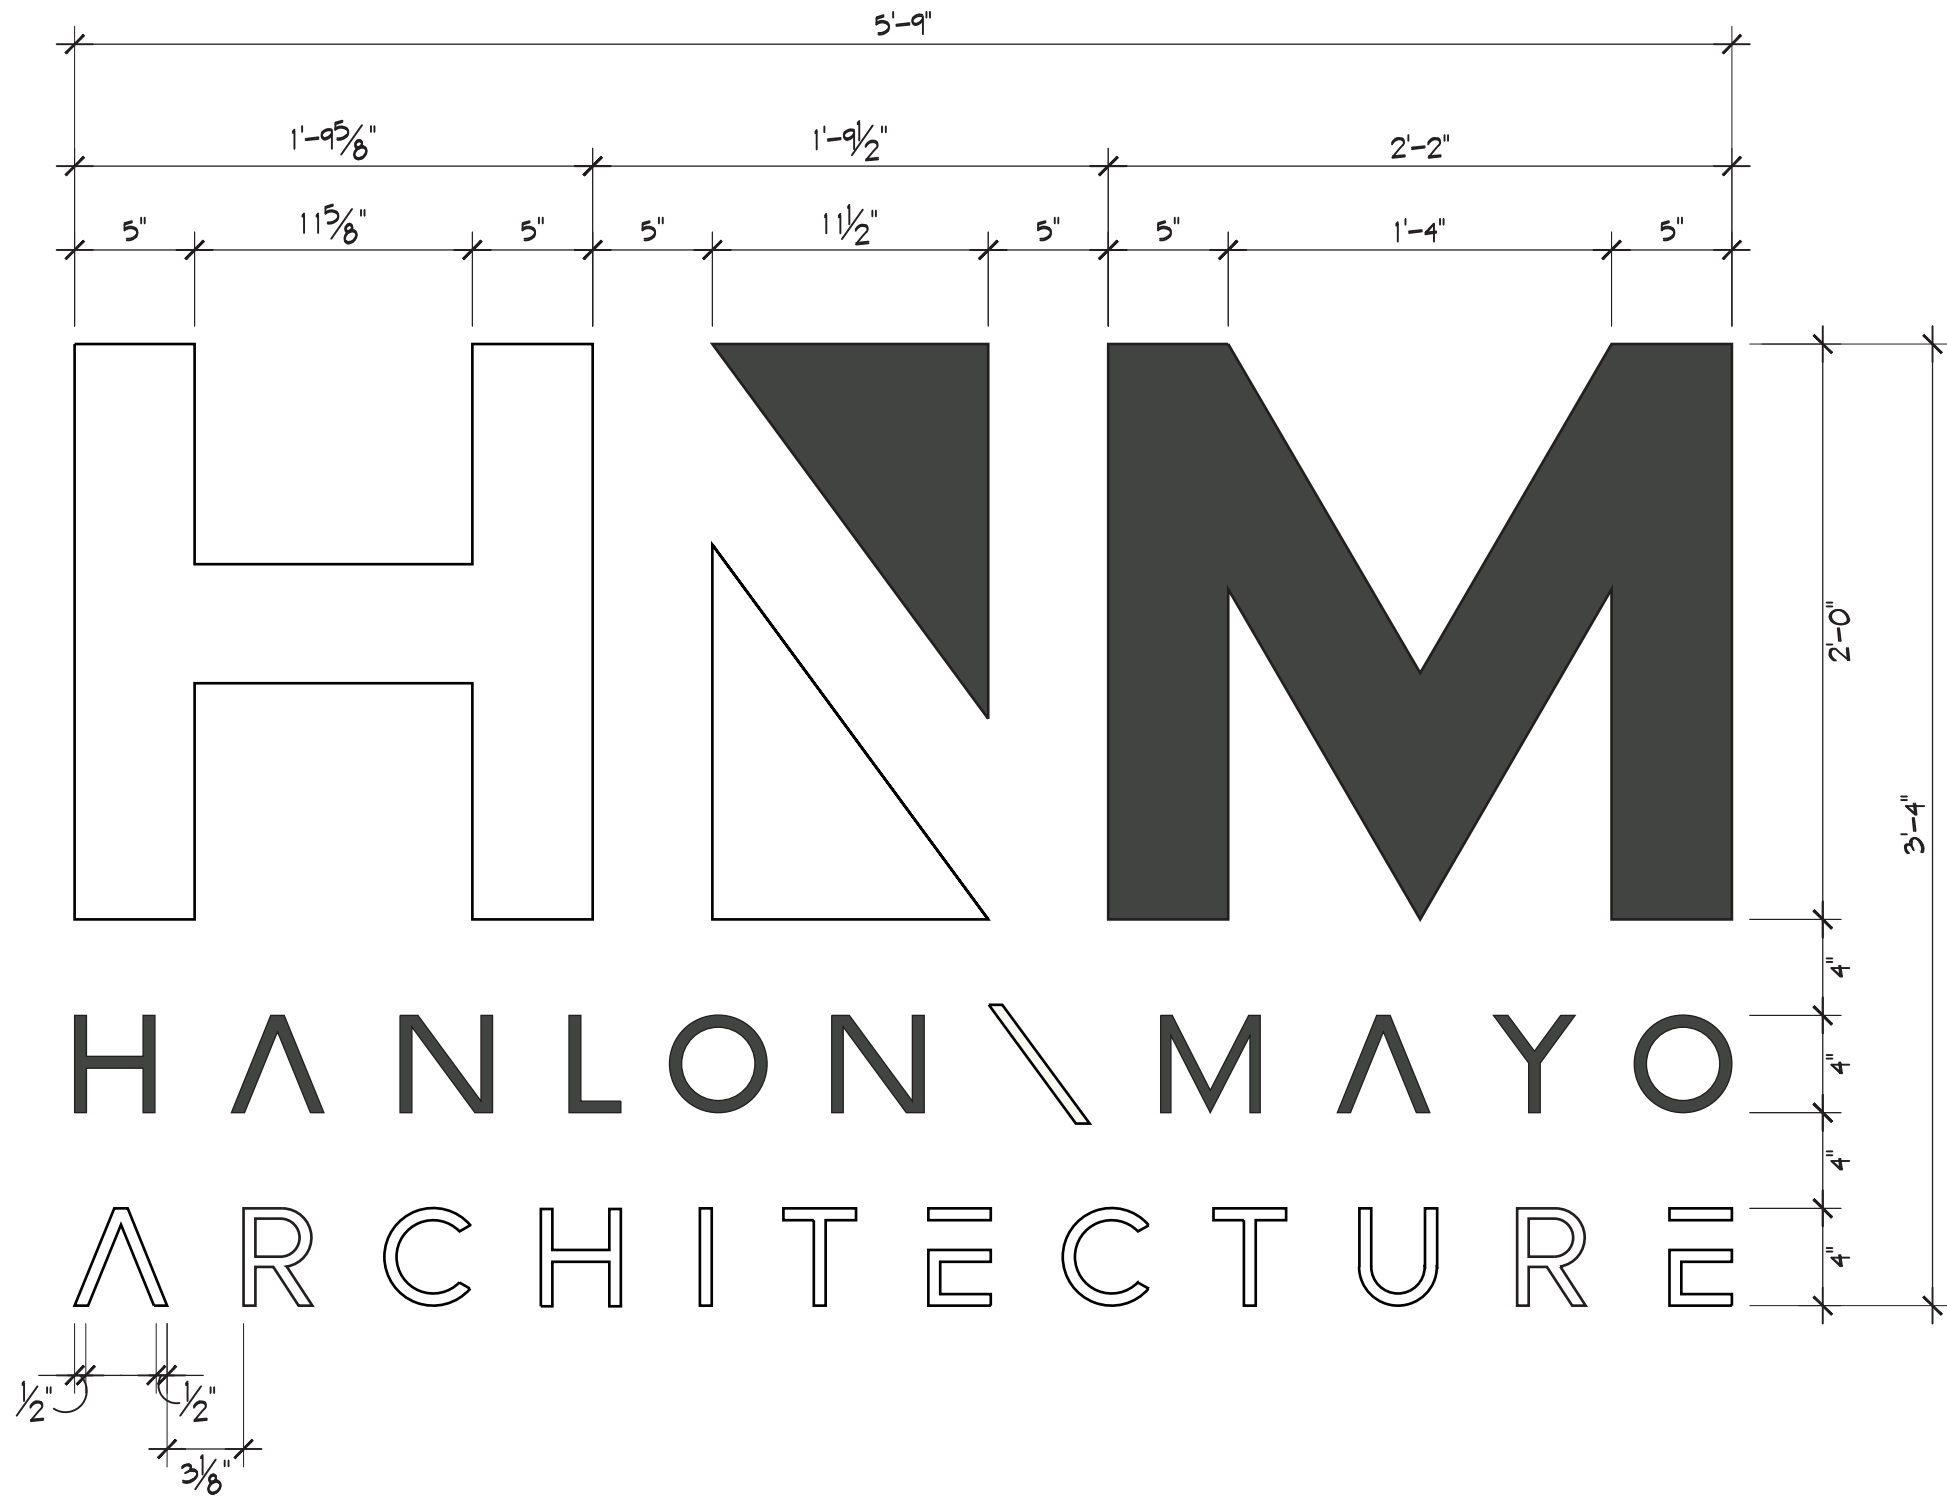

HNM ARCHITECTURE OFFICES

Sign Permit
143 S. Swinton Ave
Delray Beach, Florida

NO. DATE
REVISION

ALL DRAWINGS, SPECIFICATIONS AND RELATED DOCUMENTS ARE THE COPYRIGHT PROPERTY OF THE ARCHITECT AND MUST BE RETURNED UPON REQUEST. REPRODUCTION OF DRAWINGS, SPECIFICATIONS AND RELATED DOCUMENTS IN PART OR WHOLE IS FORBIDDEN WITHOUT THE ARCHITECT'S WRITTEN PERMISSION.

CONTRACTOR MUST CHECK AND VERIFY ALL DIMENSIONS AND FIELD CONDITIONS AND NOTIFY ARCHITECT/ENGINEER IMMEDIATELY OF ANY DISCREPANCIES.



MICHAEL W. HANLON
FLORIDA REGISTERED ARCHITECT REG. NUMBER: AR007270
ELECTRONIC SIGNATURE SERIAL NUMBER:

HNM PROJECT NUMBER:
17-030

ISSUED DATE:
2023-10-10

SCALE:
1 1/2"=1'-0"

TITLE:
SOUTH & WEST
COLORED
ELEVATIONS

DRAWING NUMBER:

A-4.5



1 SOUTH ELEVATION
3/8"=1'-0"



2 WEST ELEVATION
3/8"=1'-0"

HNM ARCHITECTURE OFFICES
Sign Permit
143 S. Swinton Ave
Delray Beach, Florida

NO.	DATE	REVISION
ALL DRAWINGS, SPECIFICATIONS AND RELATED DOCUMENTS ARE THE COPYRIGHT PROPERTY OF THE ARCHITECT AND MUST BE RETURNED UPON REQUEST. REPRODUCTION OF DRAWINGS, SPECIFICATIONS AND RELATED DOCUMENTS IN PART OR WHOLE IS FORBIDDEN WITHOUT THE ARCHITECT'S WRITTEN PERMISSION.		
CONTRACTOR MUST CHECK AND VERIFY ALL DIMENSIONS AND FIELD CONDITIONS AND NOTIFY ARCHITECT/ENGINEER IMMEDIATELY OF ANY DISCREPANCIES.		



MICHAEL W. HANLON
FLORIDA REGISTERED ARCHITECT, REG. NUMBER: AR0017270

ELECTRONIC SIGNATURE, SERIAL NUMBER:

HNM PROJECT NUMBER:	17-030	
ISSUED DATE:		2023-10-10
SCALE:		3/8"=1'-0"

TITLE:
SOUTH & WEST
COLORED
ELEVATIONS

DRAWING NUMBER:

A-4.5