

IT IS A VIOLATION OF THE LAW FOR ANY PERSON UNLESS ACTING UNDER THE DIRECTION OF A LICENSED ARCHITECT TO ALTER THESE PLANS AND SPECIFICATIONS. THIS DOCUMENT CONTAINS PROPERTY INFORMATION AND SHALL NOT BE USED OR REPRODUCED, OR ITS CONTENTS DISCLOSED, IN WHOLE OR IN PART, WITHOUT THE PRIOR WRITTEN CONSENT OF GALLO HERBERT ARCHITECTS. COPYRIGHT 2024 GALLO HERBERT ARCHITECTS

A NEW COMMERCIAL BUILDING FOR DELRAY INDUSTRIAL PROPERTIES

905 S.W. 14TH AVE, DELRAY BEACH, FL 33444



DRAWING INDEX

GENERAL:

001 G-001 COVER SHEET
002 G-002 SPECIFICATIONS
003 G-003 LIFE SAFETY PLAN

004 V1

SURVEY

CIVIL:

005 C1.0 GENERAL NOTES & SPECIFICATIONS
006 C2.0 SITE DEMOLITION PLAN
007 C3.0 SITE GEOMETRY, MARKING, & SIGNAGE PLAN
008 C4.0 SITE PAVING, GRADING, & DRAINAGE PLAN
009 C4.1 GENERAL CONSTRUCTION DETAILS
010 C4.2 DRAINAGE DETAILS
011 C4.3 DRAINAGE DETAILS
012 C5.0 SITE UTILITY PLAN
013 C5.1 WATER & SEWER DETAILS
014 C6.0 STORM WATER POLLUTION PREVENTION PLAN
015 C6.1 STORM WATER POLLUTION PREVENTION DETAILS

PLUMBING:

045 P-100 PLUMBING NOTES, SPECS, AND DETAILS
046 P-101 PLUMBING SITE PLAN
047 P-102 SANITARY PLAN OVER ALL
048 P-102.1 SANITARY PLAN BAYS 1,2,3,4, & 5
049 P-102.2 SANITARY PLAN BAYS 6,7,8,9,& 10
050 P-103 DOMESTIC WATER PLAN OVERALL
051 P-103.1 DOMESTIC WATER PLAN BAYS 1,2,3,4 & 5
052 P-103.2 DOMESTIC WATER PLAN BAYS 6,7,8,9 & 10
053 P-104 SANITARY & CONDENSATE ISOMETRIC BAYS 1-5
054 P-105 SANITARY ISOMETRIC BAYS 6-10
055 P-106 DOMESTIC ISOMETRIC BAYS 1-5
056 P-107 DOMESTIC ISOMETRIC BAYS 6-10

MECHANICAL:

057 M-100 MECHANICAL NOTES, SPECS, AND DETAILS
058 M-101.1 MECHANICAL PLAN BAYS 1 THRU 5
059 M-101.2 MECHANICAL PLAN BAYS 6 THRU 10

LANDSCAPE:

016 L-1 LANDSCAPE PLAN
017 L-2 LANDSCAPE DETAILS
018 IR-1 IRRIGATION PLAN
019 IR-2 IRRIGATION DETAILS

STRUCTURAL:

020 S-000 STRUCTURAL NOTES AND SPECS
21 S-100 STRUCTURAL FOUNDATION PLAN-SOUTH HALF
022 S-101 STRUCT. FOUNDATION PLAN-NORTH HALF
023 S-200 STRUCT DETAILS DUMPSTER GENERATOR ENCL.
024 S-201 STRUCT SECTIONS & DETAILS
025 S-300 COMPONENT PRESSURES
026 SP000 ACCESSORY STRUCTURES SPECS & NOTES
026.1 SP100 GENERATOR ENCLOSURE STRUCTURE
026.2 SP200 DUMPSTER ENCLOSURES STRUCTURES

ARCHITECTURAL:

027 AS1.01 SITE PLAN
028 AS1.02 SITE DETAILS
029 AS1.03 TRUCK TURN
030 AS1.04 COMPOSITE SITE PLAN
031 AS1.05 FENCING SITE PLAN
032 A-101 FLOOR PLAN
033 A-101.1 COLUMN DIMENSION PLAN
034 A-102 REFLECTED CEILING PLAN
035 A-103 ROOF PLAN
036 A-201 EXTERIOR ELEVATIONS
037 A-301 BUILDING SECTIONS
038 A-401 ENLARGED PLANS & TOILET ELEV. S
039 A-501 WALL SECTIONS
040 A-601 DOOR SCHEDULES AND DETAILS
041 A-602 STOREFRONT & WINDOW DETAILS
042 AF-101 ARCH FINISHES

FIRE PROTECTION

043 FP-100 FIRE PROTECTION NOTES, SPECS, DETAILS
044 FP-101 FIRE PROTECTION 61-G PLAN

PROJECT DIRECTORY

PROJECT LOCATION

905 S.W. 14TH AVE
DELRAY BEACH, FL 33444

ARCHITECT

GALLO HERBERT ARCHITECTS
1311 WEST NEWPORT CENTER DRIVE, SUITE A
DEERFIELD BEACH, FLORIDA 33442
PH: (954) 794-0300
CONTACT: JOHN E. TICE, VICE PRESIDENT FL AR14771

BERLIN CONSULTING ENGINEERS

Joseph S. Berlin, Sr. & Milton Malpartida
4701 ROTHSCILD DRIVE
CORAL SPRINGS, FLORIDA 33067
954-333-6560

LANDSCAPE ARCHITECT

KIMBERLY MOYER RLA
4808 NW 10TH AVENUE
OAKLAND PARK BLVD.
OAKLAND PARK, FLORIDA 33334
PH: (954) 492-9609
CONTACT: KIMBERLY MOYER

IRRIGATION DESIGN

KENNETH DIDONATO
2210 HOLLYWOOD BLVD.
HOLLYWOOD, FL 33020
954-923-2555

CIVIL ENGINEER

MILLER LESSG ENGINEERS
5747 N. ANDREWS WAY
FORT LAUDERDALE, FLORIDA 33309
CONTACT: WILLIAM SCHIPSKE

SURVEYOR

PULICE LAND SURVEYORS
5381 NOB HILL ROAD
SUNRISE, FLORIDA 33351
CONTACT: JOHN F. PULICE
954-572-1777

PROJECT INFORMATION

OWNER

DELRAY INDUSTRIAL
PROPERTIES, LLC

SCOPE OF WORK

CONSTRUCTION OF NEW LIGHT INDUSTRIAL USE
BUILDING ON VACANT PORTION OF SITE. SINGLE
STORY STEEL PRE-ENGINEERED BUILDING WITH
MASONRY, STONE AND STEEL. EXTERIOR FINISHES.
NOTE: EXISTING BUILDING ON SOUTH PORTION OF
LOT IS ALSO A PRE-ENGINEERED STEEL BUILDING
WITH OFFICES AND WAREHOUSE TYPE SPACE.

ASSOCIATED SITE WORK, SITE ENTRANCE
MODIFICATIONS, PARKING RE-STRIPING AND NEW
GENERATOR ENCLOSURE TO SERVICE EXIST. AND NEW
BUILDINGS.

PROJECT DATA

APPLICABLE CODES


DELRAY BEACH LAND DEVELOPMENT REGULATIONS
FLORIDA BUILDING CODE 7 TH EDITION FBC 2020
FLORIDA BUILDING CODE ACCESSIBILITY FBC 2020 7TH EDITION

FLORIDA FIRE PREVENTION CODE (FFPC) 7TH EDITION
BASED ON NFPA 1-2018 EDITION AND NFPA 101 2018 EDITION

NATIONAL ELECTRICAL CODE (NFPA 70) 2017 EDITION

OCCUPANCY CLASSIFICATION: B-BUSINESS
TYPE OF CONSTRUCTION: III-B
MAX AREA: \$-1 IIB SPRINKLERED= 76,000 SF
MAX HEIGHT ALLOWED: 75'-0"
MAX STORIES ALLOWED: 4 STORIES
SPRINKLED YES, BOTH NEW AND EXISTING
FRONTAGE: 50' AVERAGE

LOCATION MAP

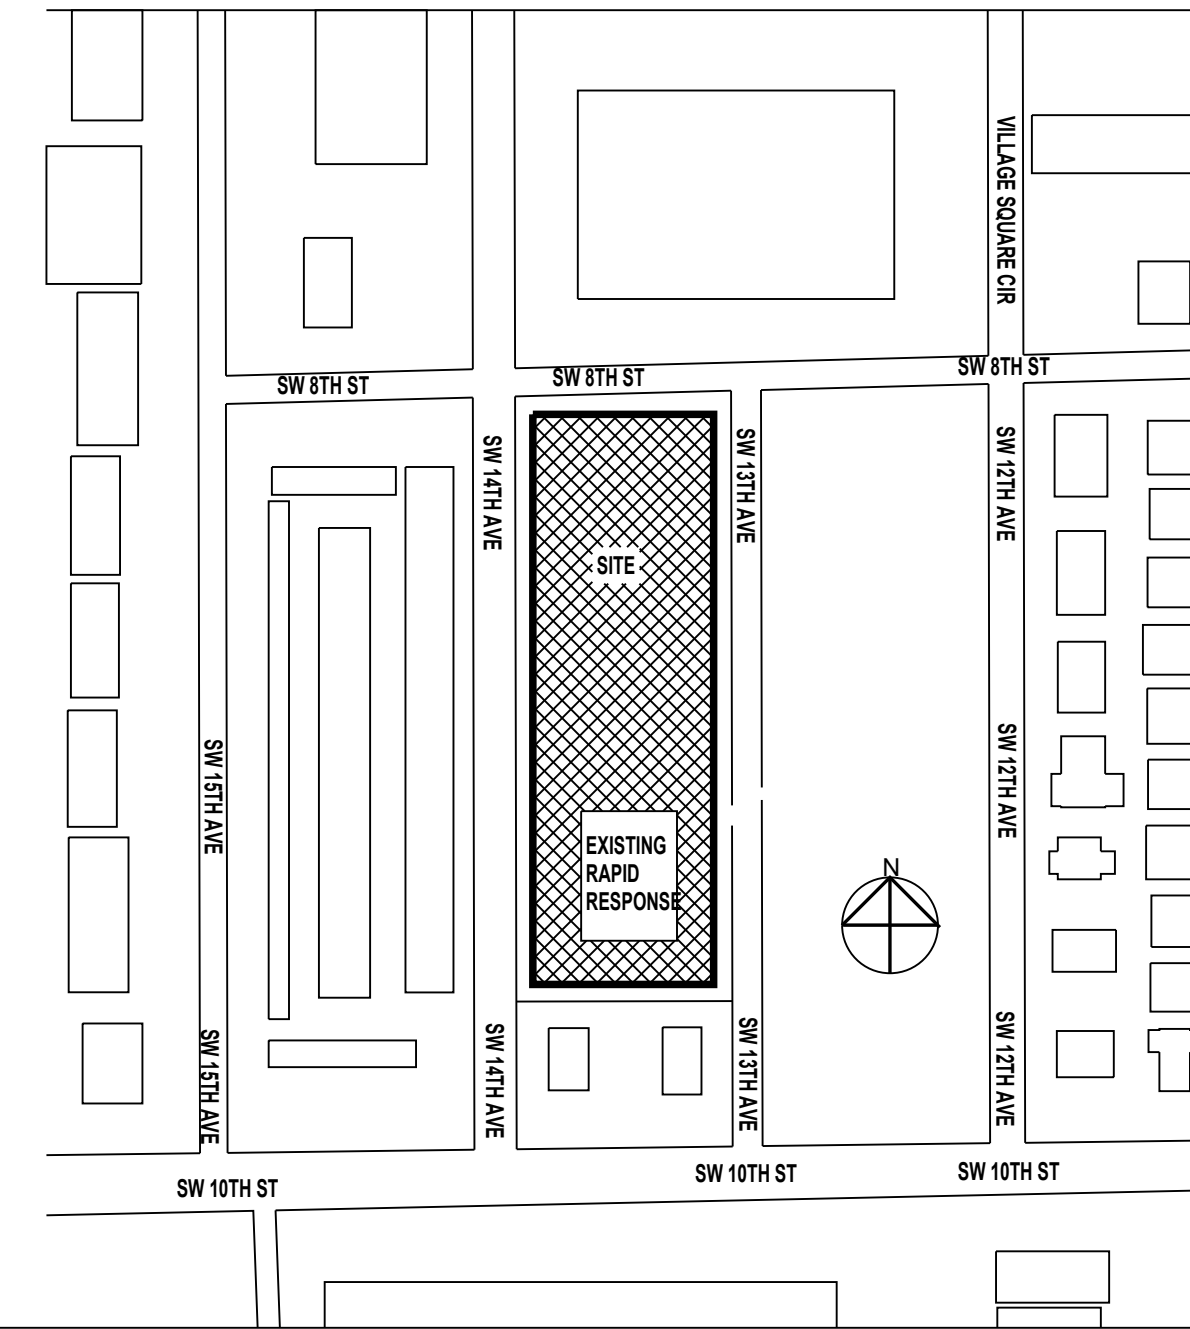

LIGHT INDUSTRIAL USES
RESEARCH AND DEVELOPMENT 4.4.26 (B) (1)

WHOLESALE STORAGE AND DISTRIBUTION 4.4.26 (B) 2
INDUSTRIAL MANUFACTURING AND ASSEMBLY 4.4.26(B)(3)

GENERAL BUSINESS OFFICES

MEDICAL FACILITIES ARE NOT PERMITTED

SELF STORAGE FACILITIES

URBAN AGRICULTURE

ACCESSORY USES PER 4.4.26 (C) DELRAY BEACH LDR

NOTE: NOT MORE THAN 25 GALLON PER GRA OF
REGULATED SUBSTANCES ALLOWED ON SITE

NOTE ABOUT GREEN BUILDING REQUIREMENT:
THIS NEW BUILDING HAS LESS THAN 15,000 SQUARE
FEET OF AIR CONDITIONED SPACE OUT OF THE
20,216 OVERALL SQUARE FEET SO THEREFORE IS
NOT REQUIRED TO MEET THE DELRAY BEACH
GREEN BUILDING REQUIREMENT.
THE BUILDING WILL BE DESIGNED TO MEET OR
EXCEED THE FLORIDA ENERGY CODE IN EFFECT AT
TIME OF PERMIT SUBMITTAL.

E

D

PROJECT

DELRAY
INDUSTRIAL
PROPERTIES, LLC

905 SW 14TH AVE
DELRAY BEACH, FL
33444

OWNER

REVISIONS		
No.	Description	Date
1	PERMIT / BID	4/29/24
2	UPDATE DWG LIST	2024-05-15
3	UPDATE DWG LIST	2024-05-29
4	BUILDING PERMIT	2024-08-02
5	P & Z CONDITIONS	2025-01-30

PROJECT STATUS

PERMIT / BID

DATE

2022

PROJECT NUMBER

6322

SCALE

AS NOTED

DRAWN BY

AD / NA

CHECKED BY

DRAWING TITLE

COVER &
INDEX

DRAWING NUMBER

G-001



AA26001731

SEAL

IT IS A VIOLATION OF THE LAW FOR ANY PERSON, UNLESS ACTING UNDER THE DIRECTION OF A LICENSED ARCHITECT, TO ALTER THESE PLANS AND SPECIFICATIONS. THIS DOCUMENT CONTAINS PROPERTY INFORMATION AND SHALL NOT BE USED OR REPRODUCED, OR ITS CONTENTS DISCLOSED, IN WHOLE OR IN PART, WITHOUT THE PRIOR WRITTEN CONSENT OF GALLO HERBERT ARCHITECTS. COPYRIGHT 2024 GALLO HERBERT ARCHITECTS. ARCHITECTS CONTRACTOR(S) SHALL VERIFY EXISTING CONDITIONS AND CORRELATE DIMENSIONS PRIOR TO PROVIDING THE WORK DETAILED IN THESE DRAWINGS, AND SHALL PROMPTLY NOTIFY THE DESIGNER OF ANY DISCREPANCIES.

SITE DATA TABLE

PROJECT ADDRESS: 905 SW 14TH AVENUE DELRAY BEACH, FLORIDA

LAND USE DESIGNATION: IND (INDUSTRIAL)
ZONING DESIGNATION: LI (LIGHT INDUSTRIAL)

SITE AREA EXISTING: **110,853 S.F.** (2.54 ACRES) PER SURVEY
MINUS 5 FOOT R.O.W. DEDICATION EAST PROPERTY= **108,008 SF**

PROJECT AREA: THE ENTIRE SITE AREA PLUS SOME OFF STREET WORK
AT NEW AND REMODELED DRIVEWAY ENTRANCES. SEE CIVIL.

EXISTING BUILDING GROUND FLOOR AREA: 10,866
EXISTING BUILDING SECOND FLOOR AREA: 2,113
EXISTING BUILDING TOTAL FLOOR AREA: 12,979 = 12,979

PROPOSED NEW ONE STORY BUILDING AREA = 20,216
PROPOSED TOTAL BUILDING AREAS = 33,195

FLOOR AREA RATIO EXISTING BLDG= 12,979 / 108,008= .120
FLOOR AREA RATIO EXISTING AND NEW BUILDING COMBINED=
33,195 / 108,008= .307

SITE COVERAGE= 10,866+20,216=31,082 / = **28.8%**
MAX COVERAGE= 50%

SETBACK REQUIREMENTS:

NEW PROPOSED BUILDING

	REQUIRED	PROVIDED
FRONT	10 FT	57'-0.5"
SIDE STREET	10 FT	88'-5"
SIDE INTERIOR	5 FT	NOT APPLICABLE
REAR	10 FT	57'-0.5"
MAX HEIGHT	48 FT	20'-8"

NEW GENERATOR ENCLOSURE ON EAST PROPERTY SETBACK REQUIRES 10FT
PROVIDING 5'-10" AFTER R.O.W. DEDICATION.

SITE AREA CALCULATIONS BASED ON 108,008 SF SITE AREA

GROUND FLOOR FOOTPRINT EXIST. & PROPOSED BUILDING = 31,056 SF = **28.8%**

VEHICLE USE AREAS & WALKS & PAVED PAVED = **51,130 SF** = **47.3%**

OPEN SPACE (NON VEHICULAR NATURAL PLANTED)= **25,822 SF** = **23.9%**
OPEN SPACE REQUIRED=25%

TOTAL = **108,008 SF** = **100.0%**

INTERIOR LANDSCAPE REQD = 10% OF VUA. 5113
INTERIOR LANDSCAPE PROVIDED = 18,373

PARKING CALCULATIONS

REQUIRED SPACES:

EXISTING BUILDING OFFICE= 4 / 1000 FOR 1ST 3000 SF =12 SPACES & REMAINDER
AT 3.5 / 1000 4294-3000= 1294 (1,294 X 3.5=4.5)= 5 SPACES= 17 SPACES

EXISTING BUILDING WAREHOUSE= 1/1000 SF = 8725 / 1000= 9 SPACES

NEW PROPOSED BUILDING OFFICE= 4 /1000 FOR 1ST 3000 SF = 2800 = 11 SPACES

NEW PROPOSED BUILDING WAREHOUSE= 1 / 1000= 17,416 / 1000= 17 SPACES

TOTAL REQUIRED SPACES EXISTING BUILDING = 26

TOTAL REQUIRED SPACES NEW BUILDING = 28

GRAND TOTAL PARKING REQUIRED = 54

PARKING PROVIDED =74

INCLUDES 3 ACCESSIBLE SPACES AND 15 COMPACT SPACES

COMPACT SPACES UP TO 30% ALLOWED 15/ 71 = 21% PROVIDED.
OR 15 / 54= 28%

LEGEND

PROPERTY LINE

NEW CONCRETE CURB

SEE CIVIL

EXISTING TREE

EXISTING FIRE DEPARTMENT CONNECTION

ADJACENT STREET CENTER LINE

UTILITY EASEMENT LINE

NEW FENCE AND GATE. NOTE

EXISTING AND NEW FENCES ARE

DETAILED SHEET AS102

EXISTING FENCE TO REMAIN

STREET CENTER LINE

RIGHT OF WAY ADJACENT

PROPERTIES.

EXISTING MASONRY SITE

WALL SOUTH PROPERTY

GREEN BUILDING REQUIREMENT CALCULATIONS

EXISTING BUILDING

AIR CONDITIONED SPACES

GROUND FLOOR = 2115 SF

SECOND FLOOR AIR

CONDITIONED SPACE = 2139 SF

TOTAL = 4254 SF

NEW BUILDING AIR CONDITIONED

SPACES OFFICE ONLY= 2746 SF

TOTAL EXISTING AND NEW

AIR CONDITIONED SPACE= 7000 SF

GREEN BUILDING REQUIREMENTS

15,000 SF AIR CONDITIONED.

S W 14TH AVENUE

S W 13TH AVENUE

S W 8TH STREET

EXISTING TWO STORY OFFICE & WAREHOUSE
10,840 SF GROUND FLOOR
2,139 SF SECOND FLOOR
12,979 TOTAL
WAREHOUSE AREA=10840-2115=8725 SF
OFFICE AREA GROUND FLR = 2115 SF
OFFICE AREA SECOND FLR = 2179 SF
TOTAL OFFICE AREA = 4294 SF

PROPOSED NEW ONE STORY COMMERCIAL BUILDING
20,216 S.F.
OFFICES AREA= 2746 SF

GENERATOR NOTE: GENERATORS ARE IN THE REAR YARD AND ARE SCREENED FROM VIEW WITH A WALL EQUAL TO HEIGHT OF GENERATOR. A HEDGE IS ALSO PLANNED IN FRONT OF THE SCREEN WALL. THE GENERATOR MAY BE OPERATED FOR EXERCISING PURPOSES ONE TIME PER WEEK EXCLUDING SUNDAYS FOR A PERIOD NOT EXCEEDING 30 MINUTES BETWEEN THE HOURS OF 10:00AM AND 6:00PM.

TENANT SPACES ARE FOR SMALL START-UP TYPE BUSINESSES WHICH MAY UTILIZE BOTH INVENTORY AND OFFICE SPACE. A TYPICAL EXAMPLE WOULD BE THAT OF A RESIDENTIAL WINDOW SHADE INSTALLER OR FLOORING INSTALLER WHICH WOULD REQUIRE BOTH OFFICE AND WAREHOUSE TYPE SPACE TO FUNCTION.

NOTE: GATES ARE INTENDED TO REMAIN OPEN DURING BUSINESS HOURS

1 SITE PLAN

AS101 SCALE : 1"=20'-0"

0 20' 40' 80' NORTH



AA26001731

[SEAL]

[PROJECT]

DELRAY INDUSTRIAL PROPERTIES, LLC

905 SW 14TH AVE
DELRAY BEACH, FL
33444

[OWNER]

[REVISIONS]

No.	Description	Date
1	PERMIT / BID	4/29/24
2	COMPACT PARKING	5/7/24
3	GENERATOR UPDATE	5/17/24
4	SPRAB COMMENTS	7/18/24
5	SPRAB COMMENTS	7/29/24
6	MOVE GENERATORS	1/6/25
7	FPL XFMR. AREA MOD	3/6/25

[PROJECT STATUS]

PERMIT / BID

[DATE]

2022

[PROJECT NUMBER]

6322

[SCALE]

AS NOTED

[DRAWN BY]

AD / NA



[CHECKED BY]

[DRAWING TITLE]


SITE PLAN

[DRAWING NUMBER]


AS1.01

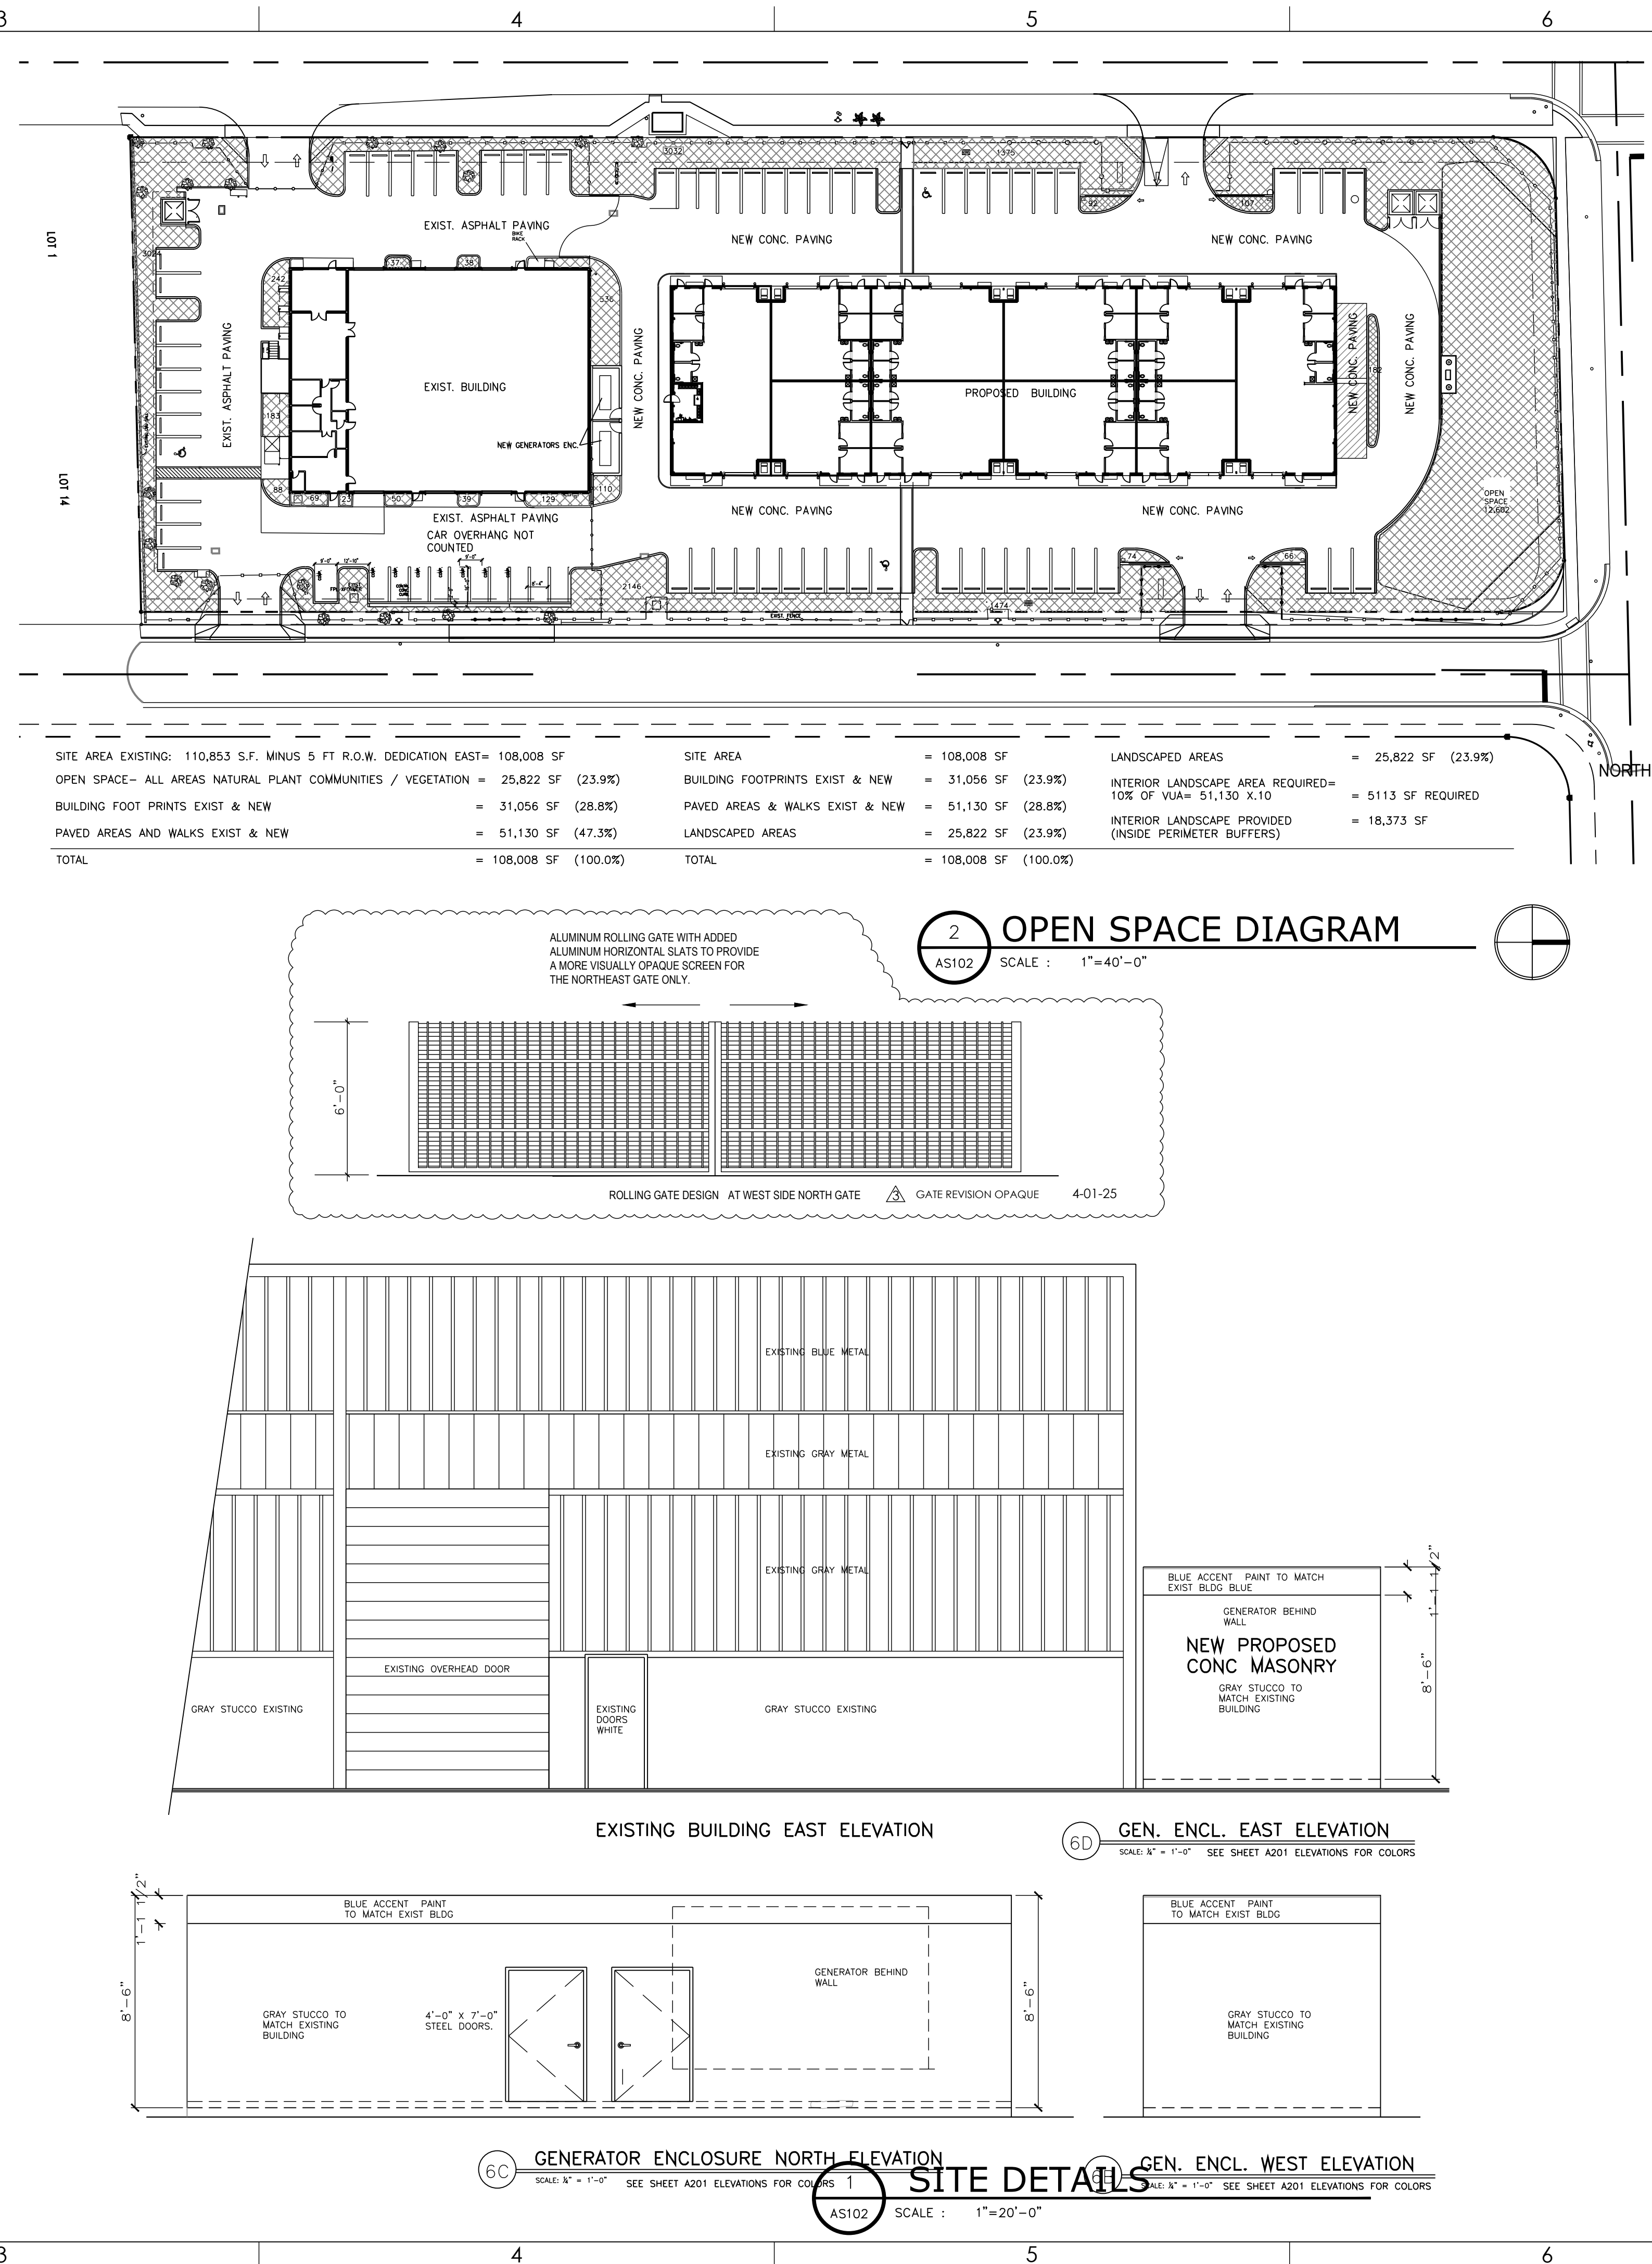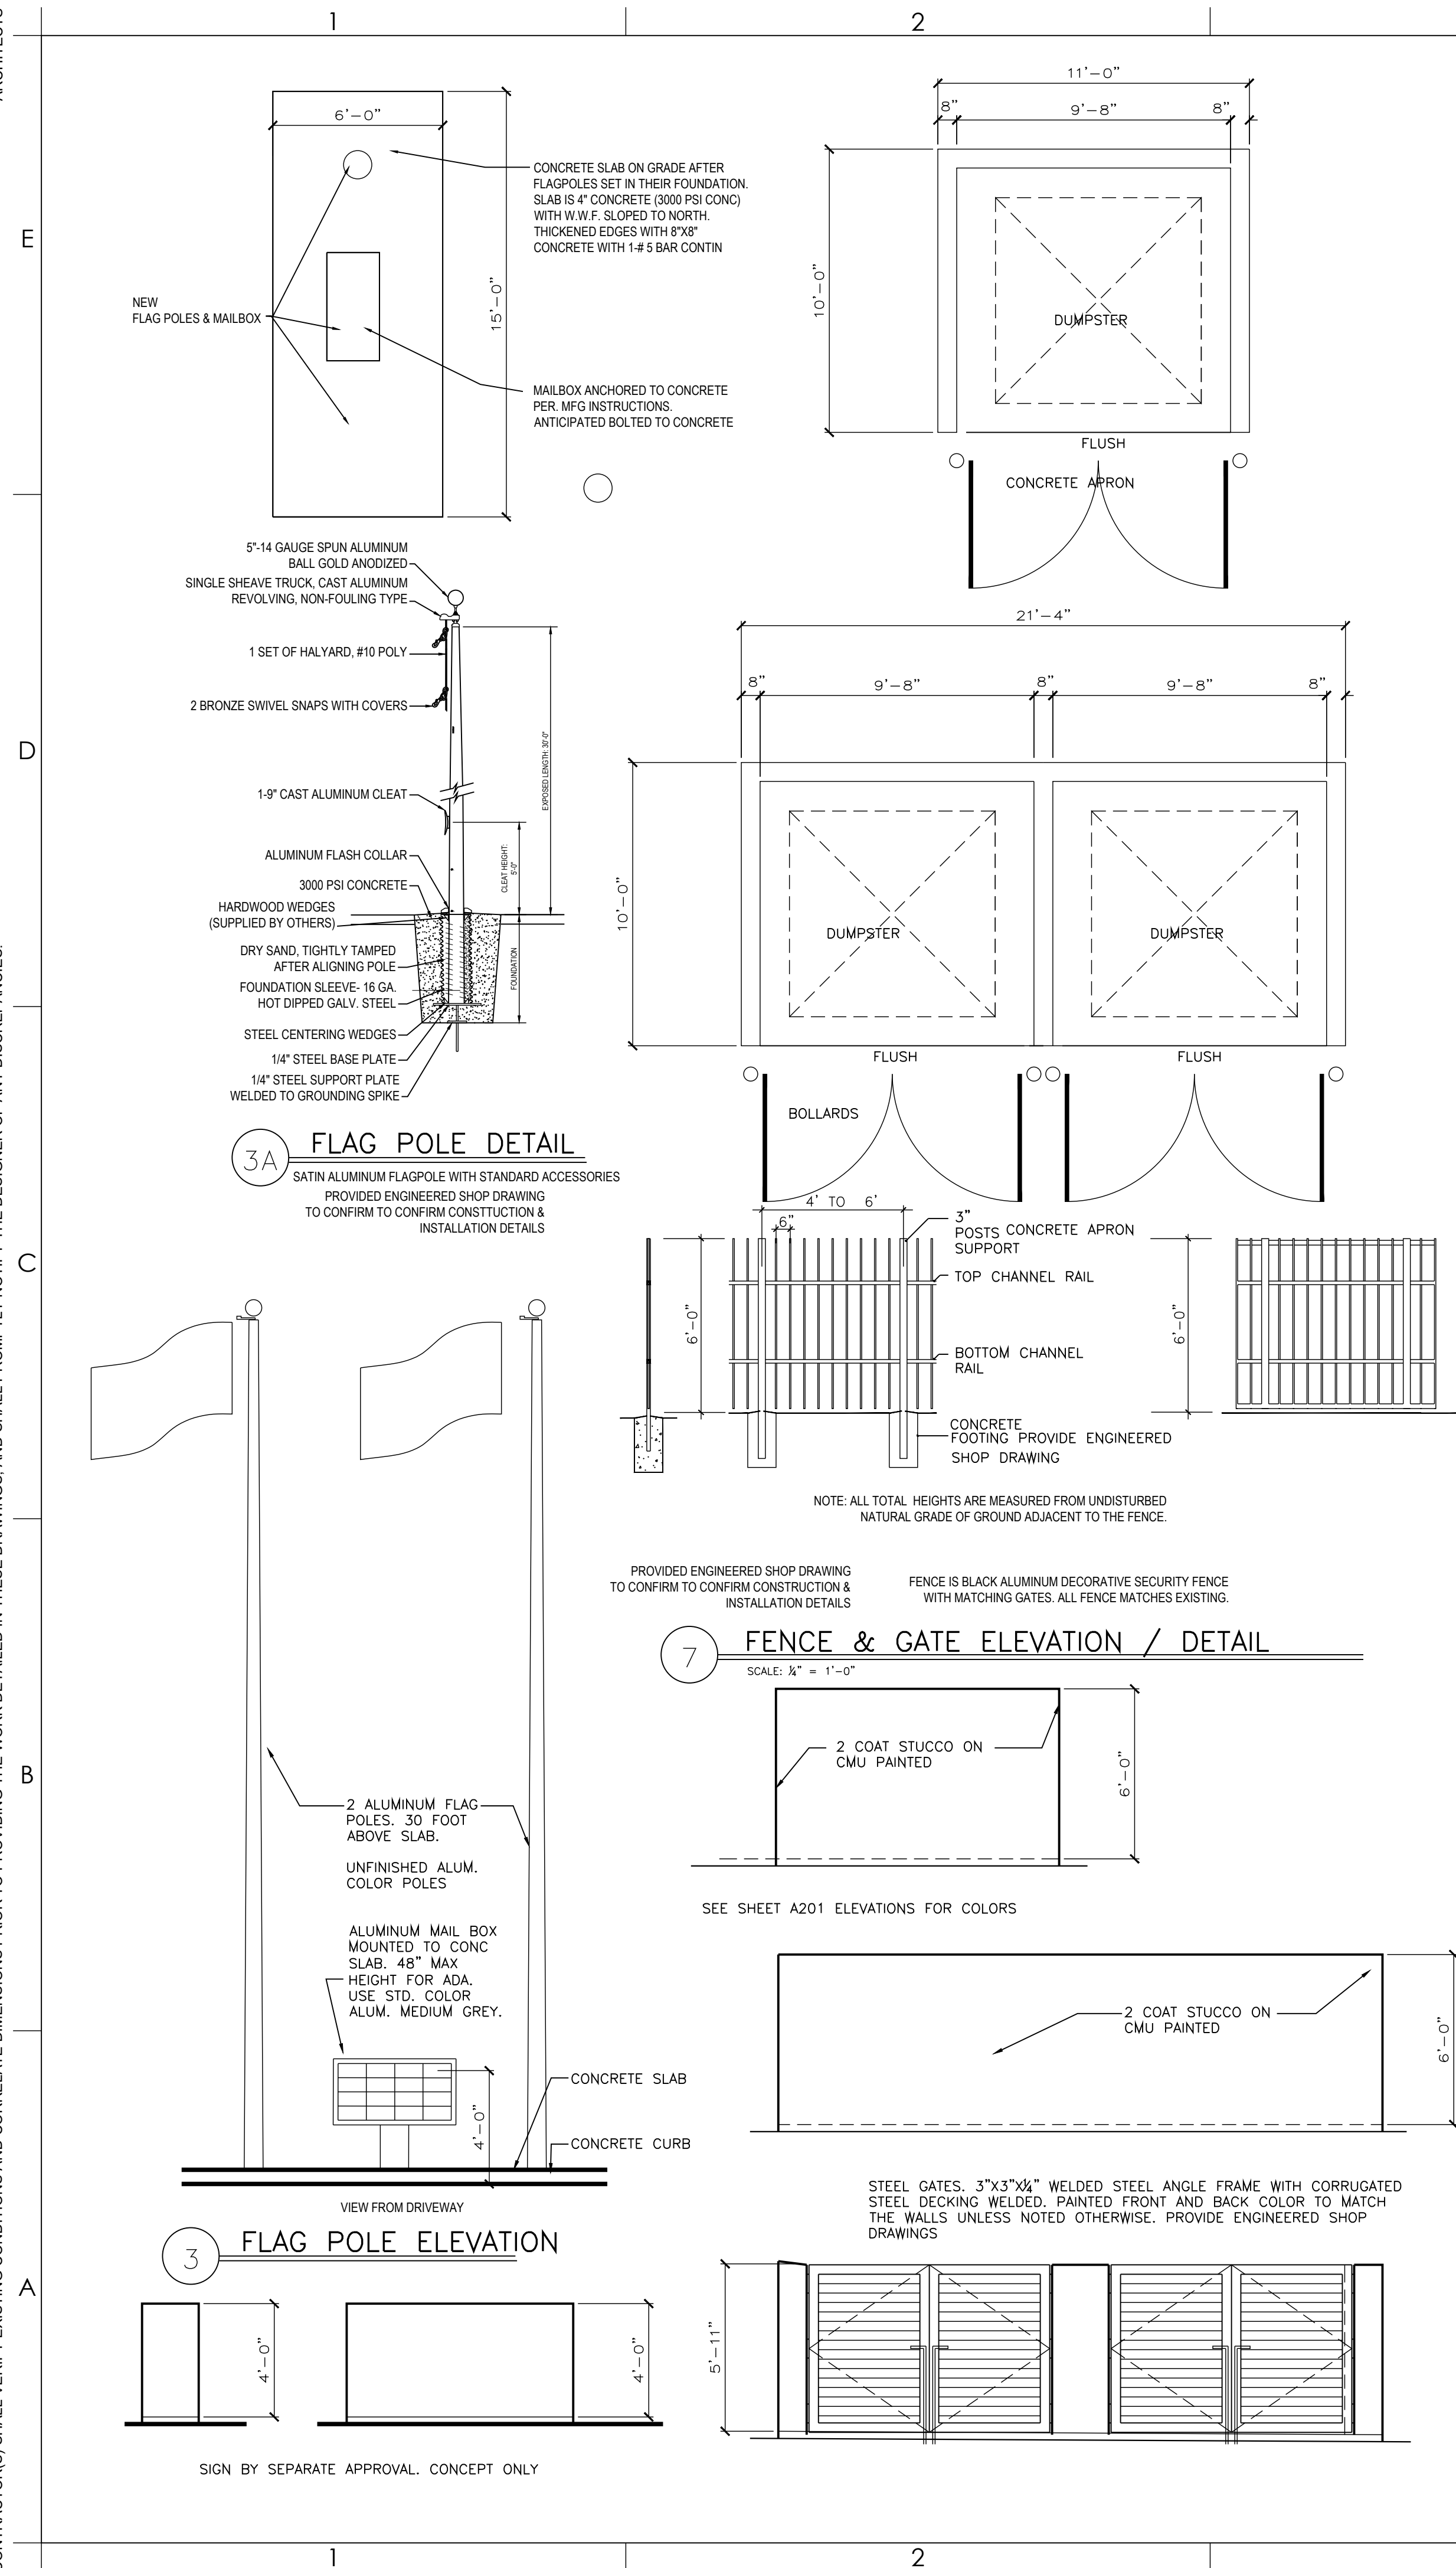

IT IS A VIOLATION OF THE LAW FOR ANY PERSON, UNLESS ACTING UNDER THE DIRECTION OF A LICENSED ARCHITECT TO ALTER THESE PLANS AND SPECIFICATIONS. THIS DOCUMENT CONTAINS PROPERTY INFORMATION AND SHALL NOT BE USED OR REPRODUCED, OR ITS CONTENTS DISCLOSED, IN WHOLE OR IN PART, WITHOUT THE PRIOR WRITTEN CONSENT OF GALLO HERBERT ARCHITECTS. COPYRIGHT 2024 GALLO HERBERT ARCHITECTS

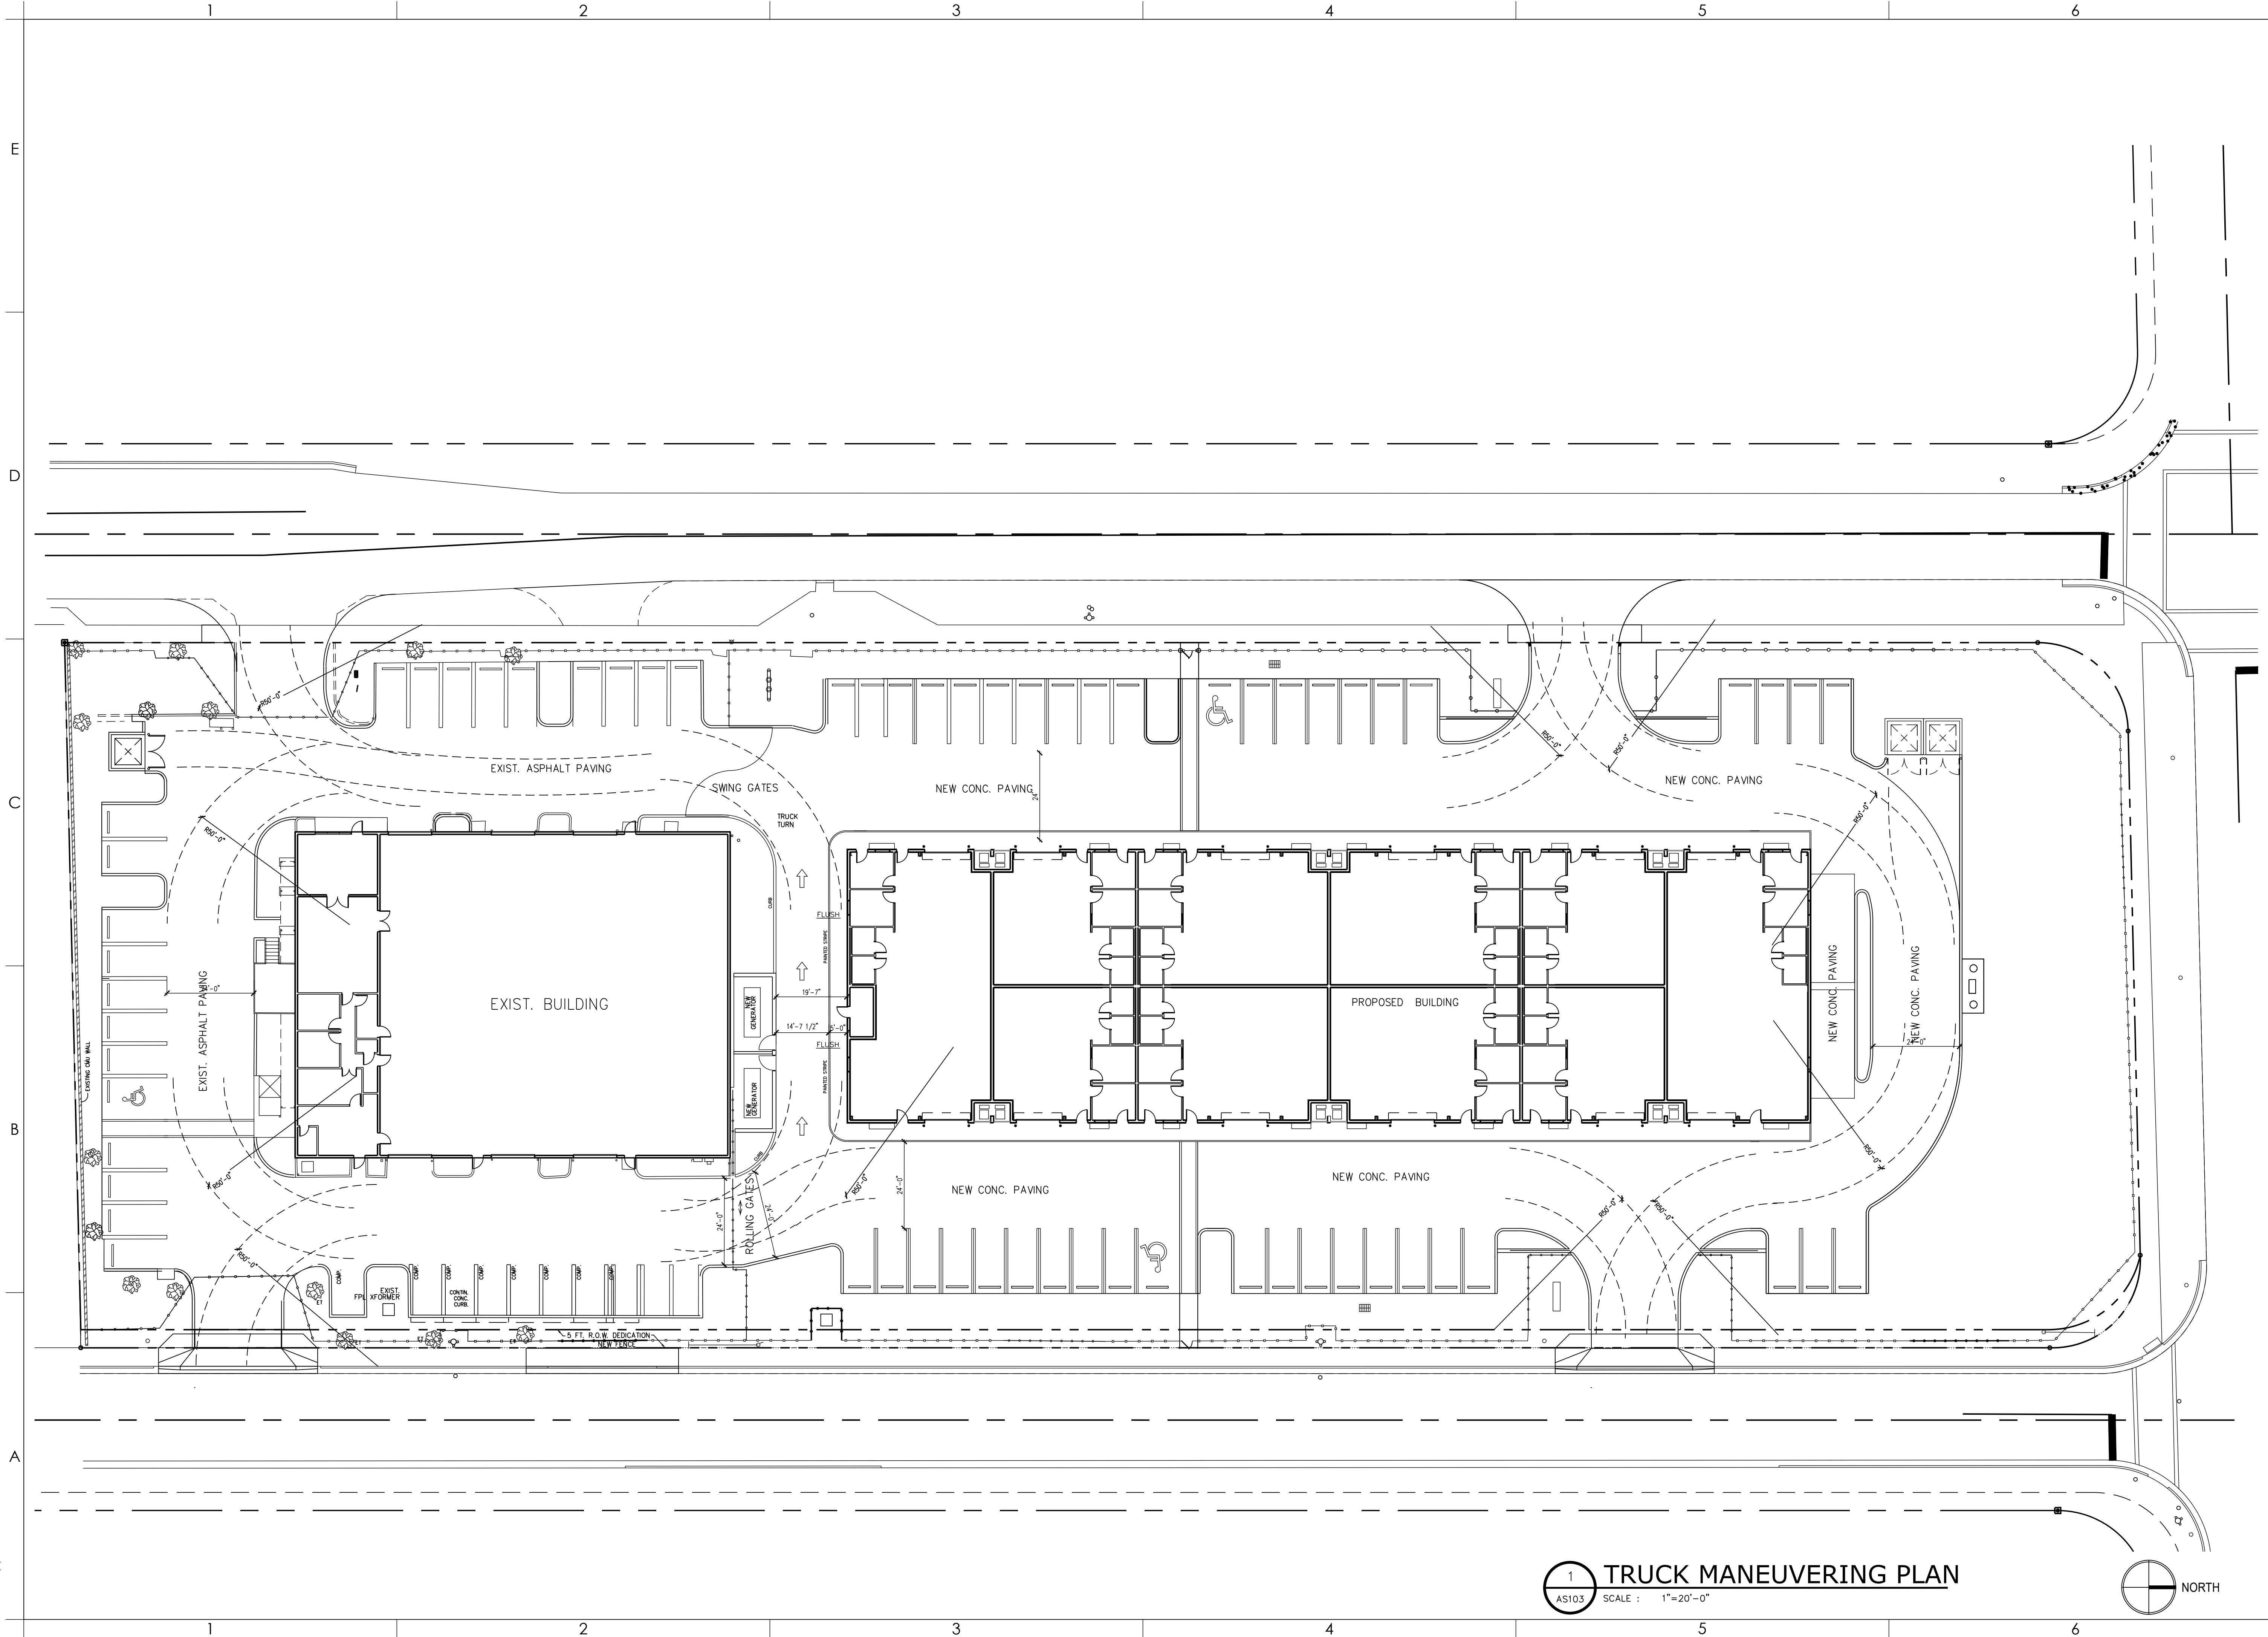

1 TRUCK MANEUVERING PLAN
AS103 SCALE : 1"=20'-0"

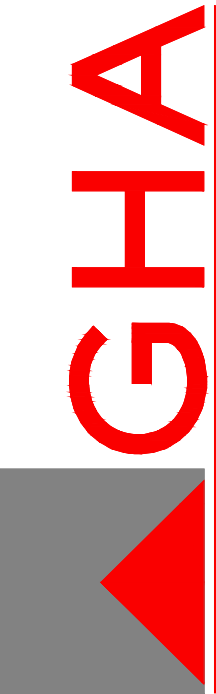

AA26001731

[SEAL]

PROJECT

DELRAY INDUSTRIAL PROPERTIES, LLC

905 SW 14TH AVE
DELRAY BEACH, FL 33444

OWNER

REVISIONS		
No.	Description	Date
B	PERMIT / BID	4/29/24
A	MOVE GENERATORS	1/6/25

PROJECT STATUS

PERMIT / BID

DATE

2022

PROJECT NUMBER

6322

SCALE

AS NOTED

DRAWN BY

AD / NA

CHECKED BY






DRAWING TITLE

TRUCK TURN

DRAWING NUMBER

AS1.03

IT IS A VIOLATION OF THE LAW FOR ANY PERSON, UNLESS ACTING UNDER THE DIRECTION OF A LICENSED ARCHITECT, TO ALTER THESE PLANS AND SPECIFICATIONS. THIS DOCUMENT CONTAINS PROPERTY INFORMATION AND SHALL NOT BE USED OR REPRODUCED, OR ITS CONTENTS DISCLOSED, IN WHOLE OR IN PART, WITHOUT THE PRIOR WRITTEN CONSENT OF GALLO HERBERT ARCHITECTS. COPYRIGHT 2024 GALLO HERBERT ARCHITECTS

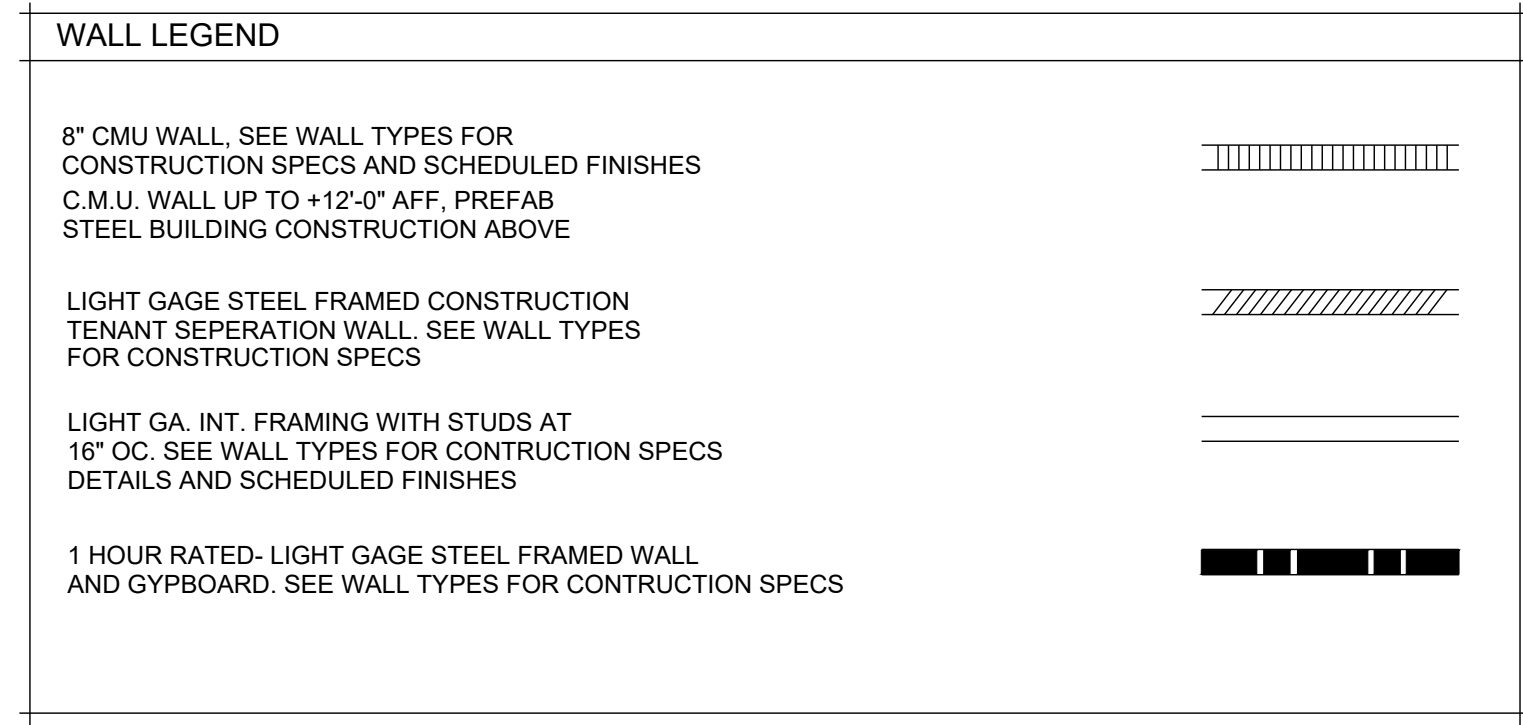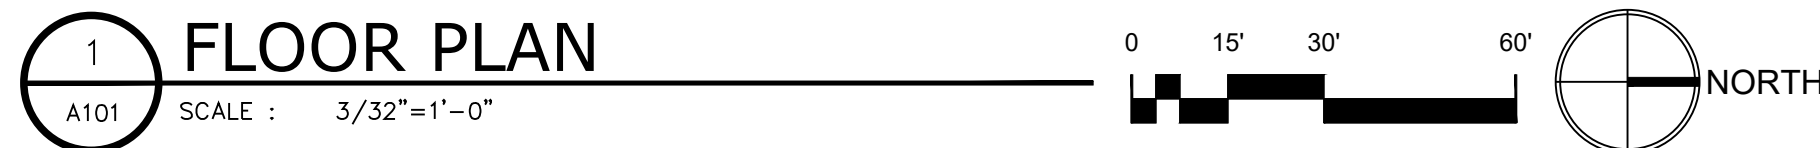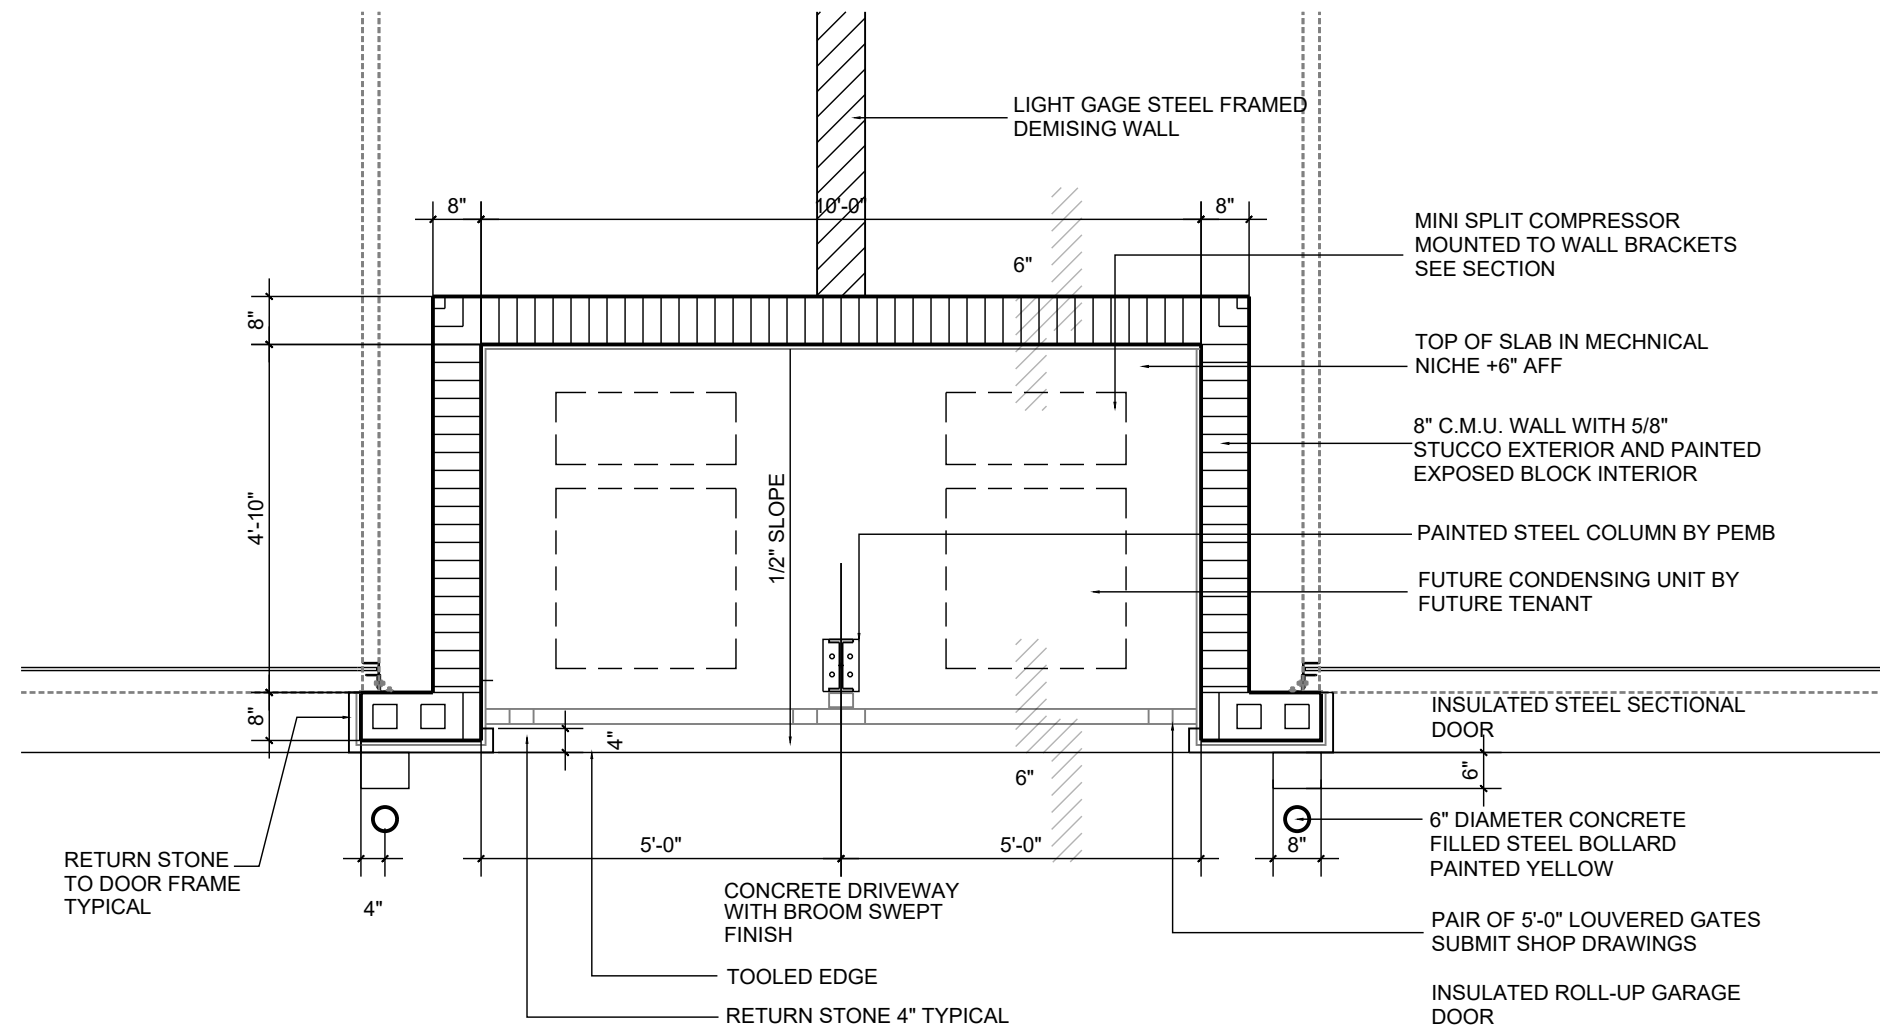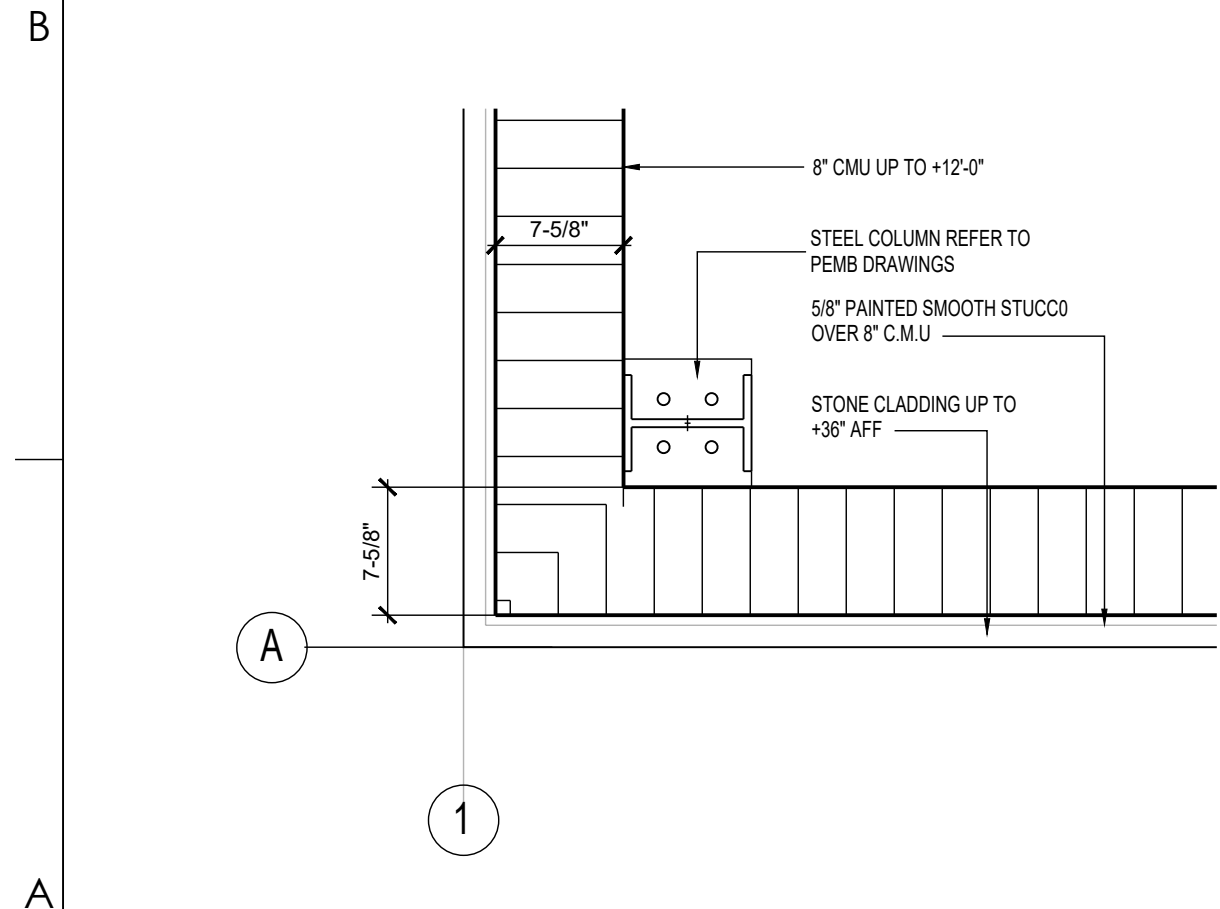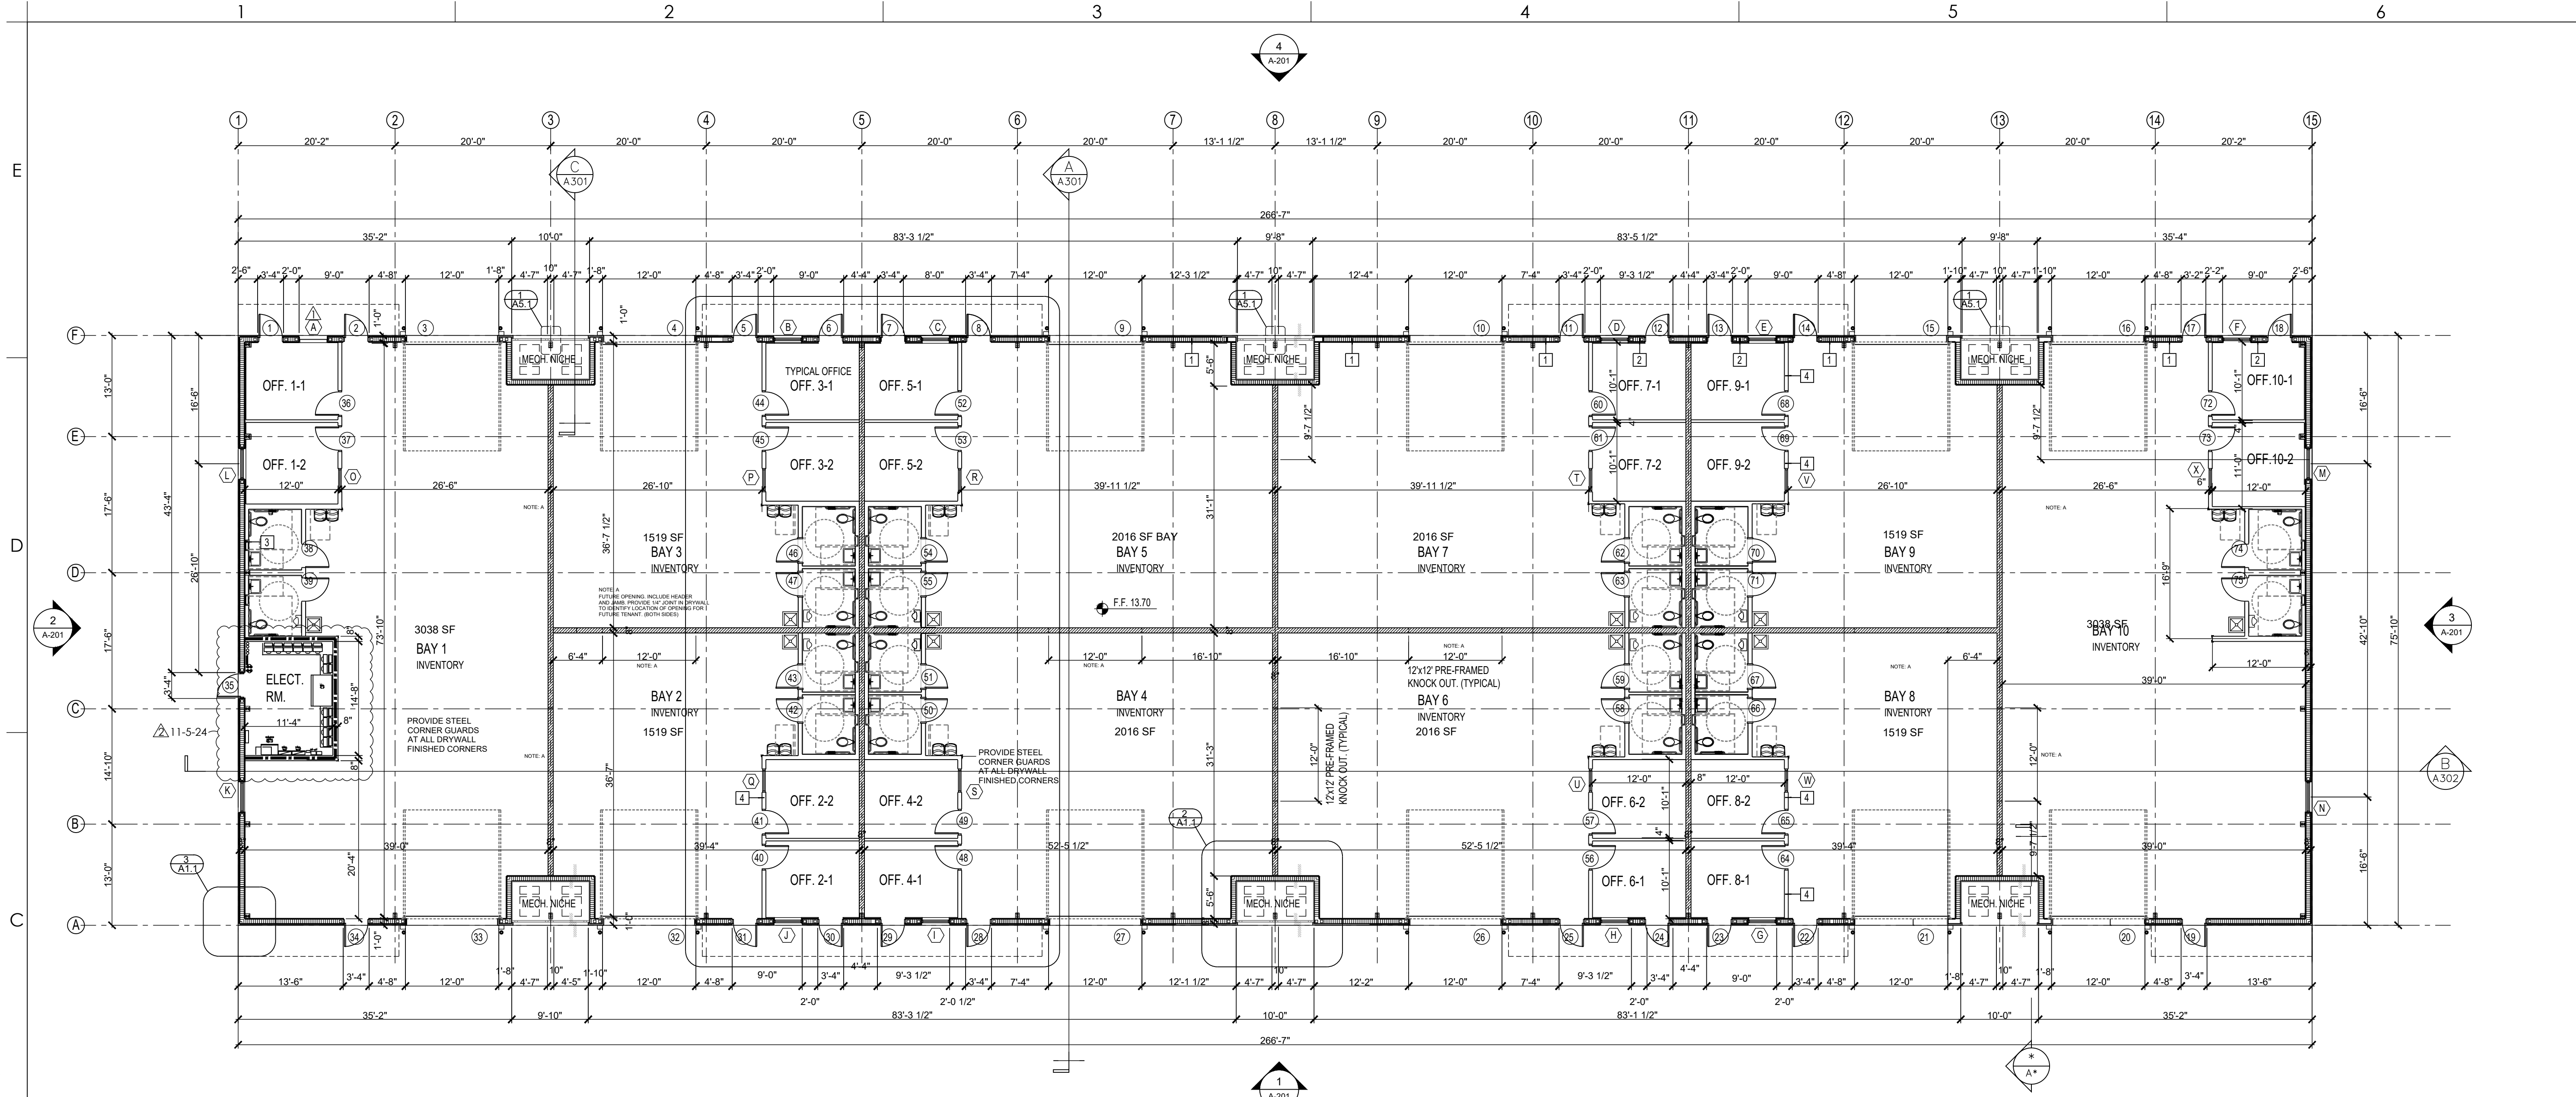



PROJECT
DELRAY
INDUSTRIAL
PROPERTIES, LLC

905 SW 14TH AVE
DELRAY BEACH, FL
33444

REVISIONS		
No.	Description	Date
1	PERMIT / BID	4/29/24
2	GLAZING TAGS	6-5-24
3	ELECTRICAL RM.	11-5-24

PROJECT STATUS
PERMIT / BID
DATE
2022
PROJECT NUMBER
6322
SCALE
AS NOTED
DRAWN BY
AD / NA
CHECKED BY
DRAWING TITLE

FLOOR PLAN
DRAWING NUMBER
A-101

 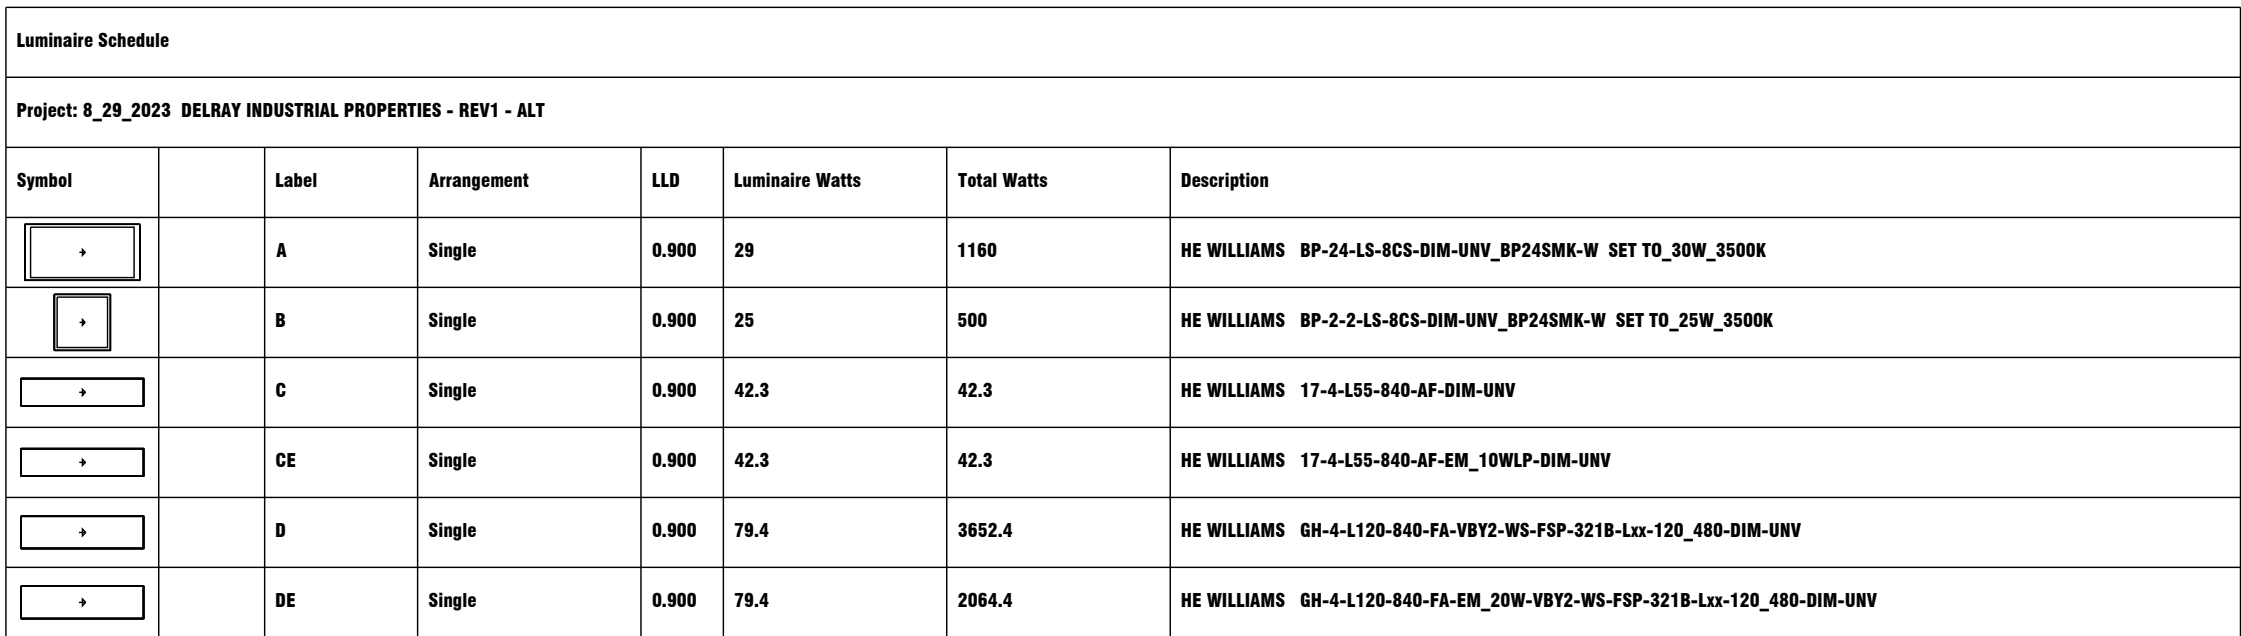

1 REFLECTED CEILING PLAN
A102 SCALE : 3/32" = 1'-0" 0 15' 30' 60' NORTH



AA26001731

SEAL

PROJECT
DELRAY
INDUSTRIAL
PROPERTIES, LLC

905 SW 14TH AVE
DELRAY BEACH, FL
33444

OWNE

[illegible]

PROJECT STATUS

PERMIT / BID

DATE _____

2023

SUBJECT NUMBER

6322

SCALE

S NOTED

AWN BY _____ CHECKED BY _____


D / NA

REFLECTED
CEILING PLAN

WING NUMBER

A -102

IT IS A VIOLATION OF THE LAW FOR ANY PERSON, UNLESS ACTING UNDER THE DIRECTION OF A LICENSED ARCHITECT TO ALTER THESE PLANS AND SPECIFICATIONS. THIS DOCUMENT CONTAINS PROPERTY INFORMATION AND SHALL NOT BE USED OR REPRODUCED, OR ITS CONTENTS DISCLOSED, IN WHOLE OR IN PART, WITHOUT THE PRIOR WRITTEN CONSENT OF GALLO HERBERT ARCHITECTS COPYRIGHT 2024 GALLO HERBERT ARCHITECTS

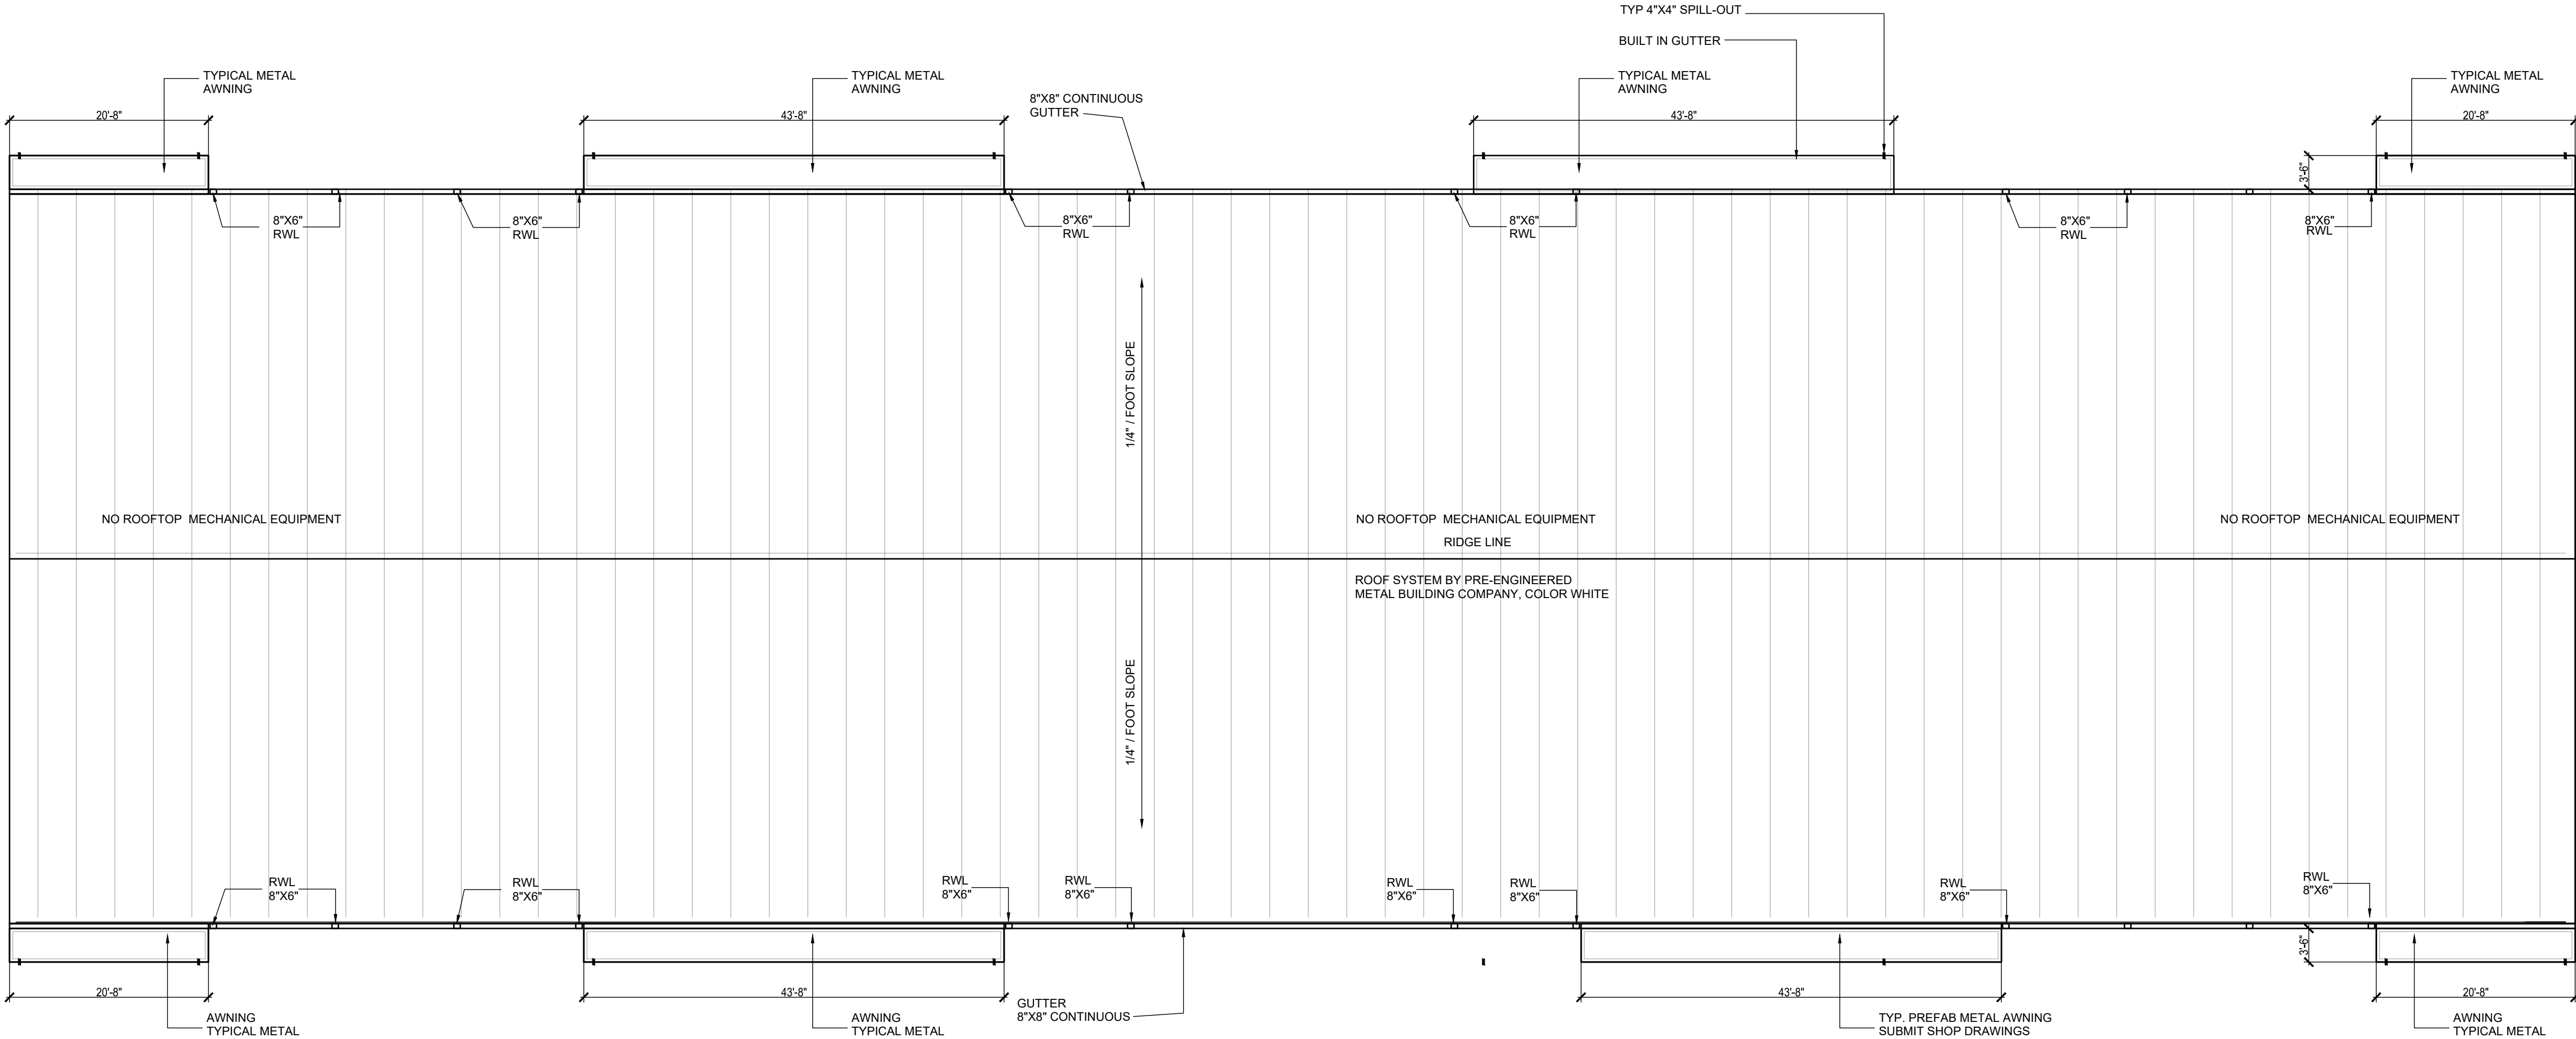

1 ROOF PLAN
A-103 SCALE : 3/32" = 1'-0"



PROJECT
DELRAY INDUSTRIAL PROPERTIES, LLC

905 SW 14TH AVE
DELRAY BEACH, FL 33444


REVISIONS		
No.	Description	Date
1	PERMIT / BID	4/29/24

PROJECT STATUS
PERMIT / BID
DATE
2022
PROJECT NUMBER
6322
SCALE
AS NOTED

DRAWN BY
AD / NA
CHECKED BY
DRAWING TITLE
ROOF PLAN

DRAWING NUMBER
A-103

IT IS A VIOLATION OF THE LAW FOR ANY PERSON UNLESS ACTING UNDER THE DIRECTION OF A LICENSED ARCHITECT TO ALTER THESE PLANS AND SPECIFICATIONS. THIS DOCUMENT CONTAINS PROPERTY INFORMATION AND SHALL NOT BE USED OR REPRODUCED, OR ITS CONTENTS DISCLOSED, IN WHOLE OR IN PART, WITHOUT THE PRIOR WRITTEN CONSENT OF GALLO HERBERT ARCHITECTS. COPYRIGHT 2024 GALLO HERBERT ARCHITECTS

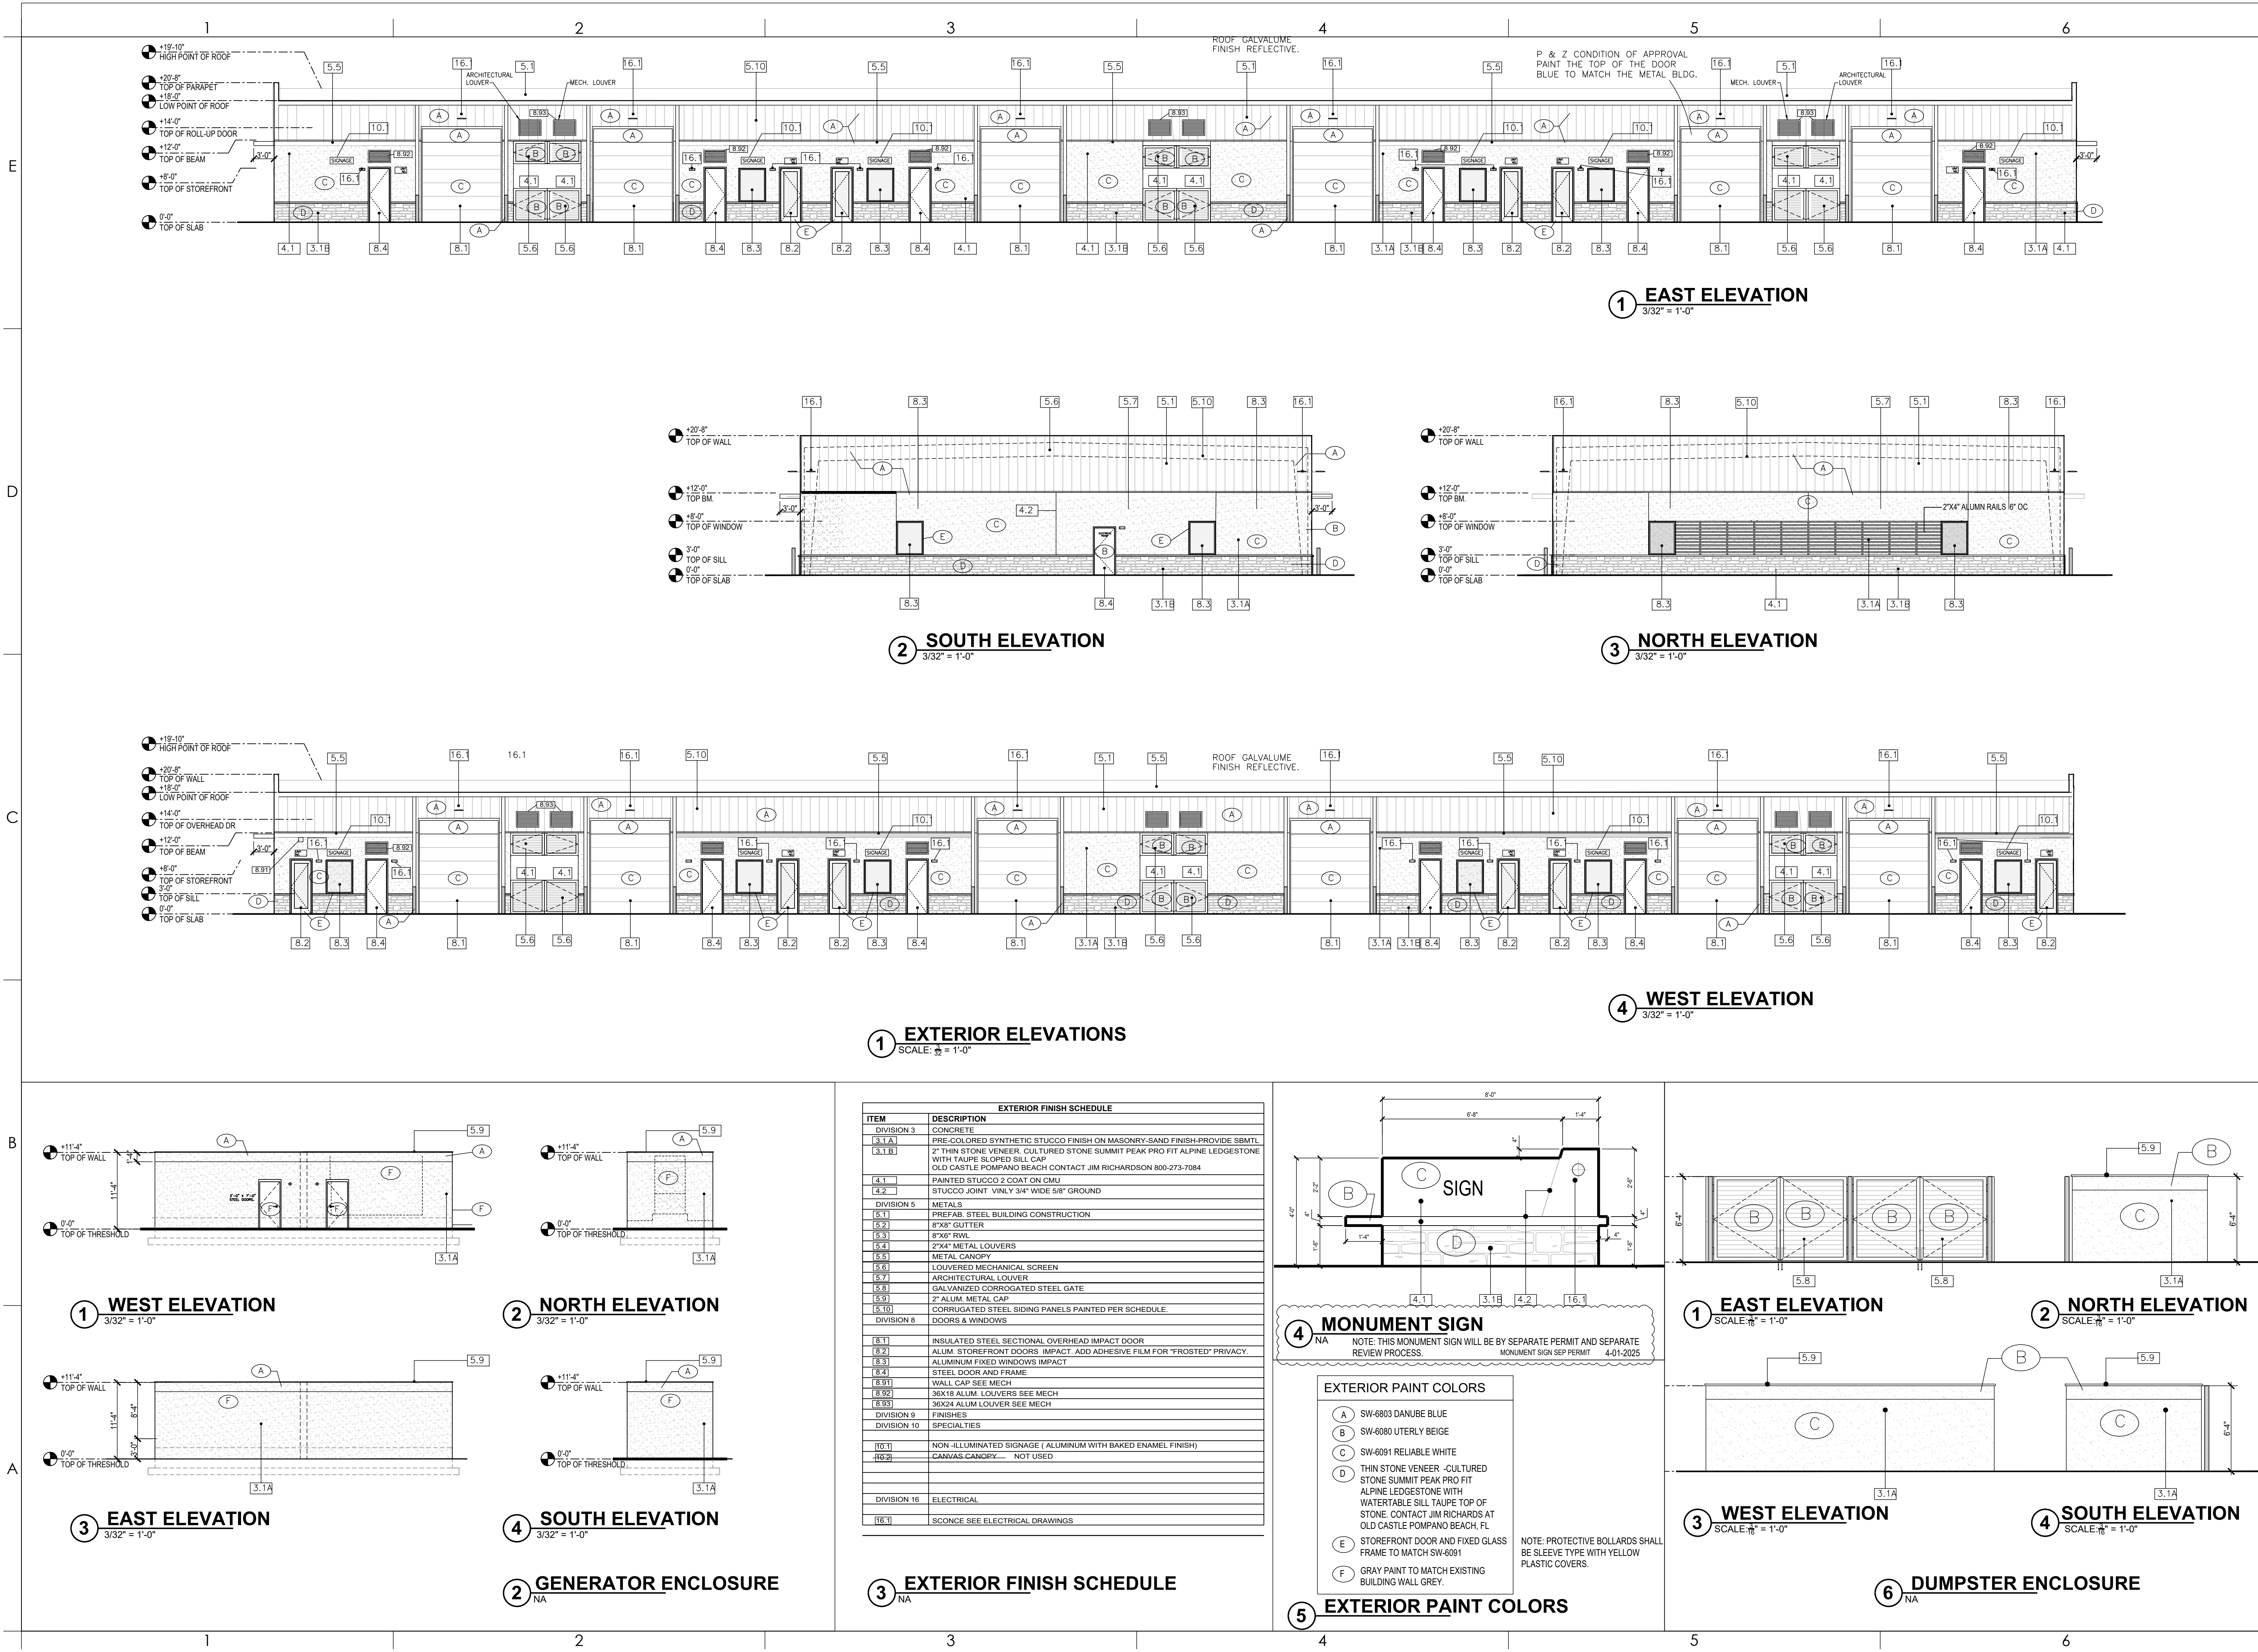

GHA
GALLO HERBERT ARCHITECTS
331 WINDYBROOK CIRCLE, DELRAY BEACH, FL 33444
P: 561.994.0300 F: 561.994.0301
AA26001731
[SEAL]


PROJECT
DELRAY INDUSTRIAL PROPERTIES, LLC
905 SW 14TH AVE
DELRAY BEACH, FL 33444
OWNER

REVISIONS

No.	Description	Date
1	PERMIT / BID	4/29/24
2	P & Z CONDITIONS	1-30-2025
3	MONUMENT SIGN SEP PERMIT	4-01-2025




PROJECT STATUS
PERMIT / BID
DATE: 2022
PROJECT NUMBER: 6322
SCALE: AS NOTED
DRAWN BY: AD / NA
CHECKED BY: []
DRAWING TITLE: EXTERIOR ELEVATIONS
DRAWING NUMBER: A-201

IT IS A VIOLATION OF THE LAW FOR ANY PERSON, UNLESS ACTING UNDER THE DIRECTION OF A LICENSED ARCHITECT TO ALTER THESE PLANS AND SPECIFICATIONS. THIS DOCUMENT CONTAINS PROPERTY INFORMATION AND SHALL NOT BE USED OR REPRODUCED, OR ITS CONTENTS DISCLOSED, IN WHOLE OR IN PART, WITHOUT THE PRIOR WRITTEN CONSENT OF GALLO HERBERT ARCHITECTS. COPYRIGHT 2024 GALLO HERBERT ARCHITECTS. CONTRACTOR(S) SHALL VERIFY EXISTING CONDITIONS AND CORRELATE DIMENSIONS PRIOR TO PROVIDING THE WORK DETAILED IN THESE DRAWINGS, AND SHALL PROMPTLY NOTIFY THE DESIGNER OF ANY DISCREPANCIES.

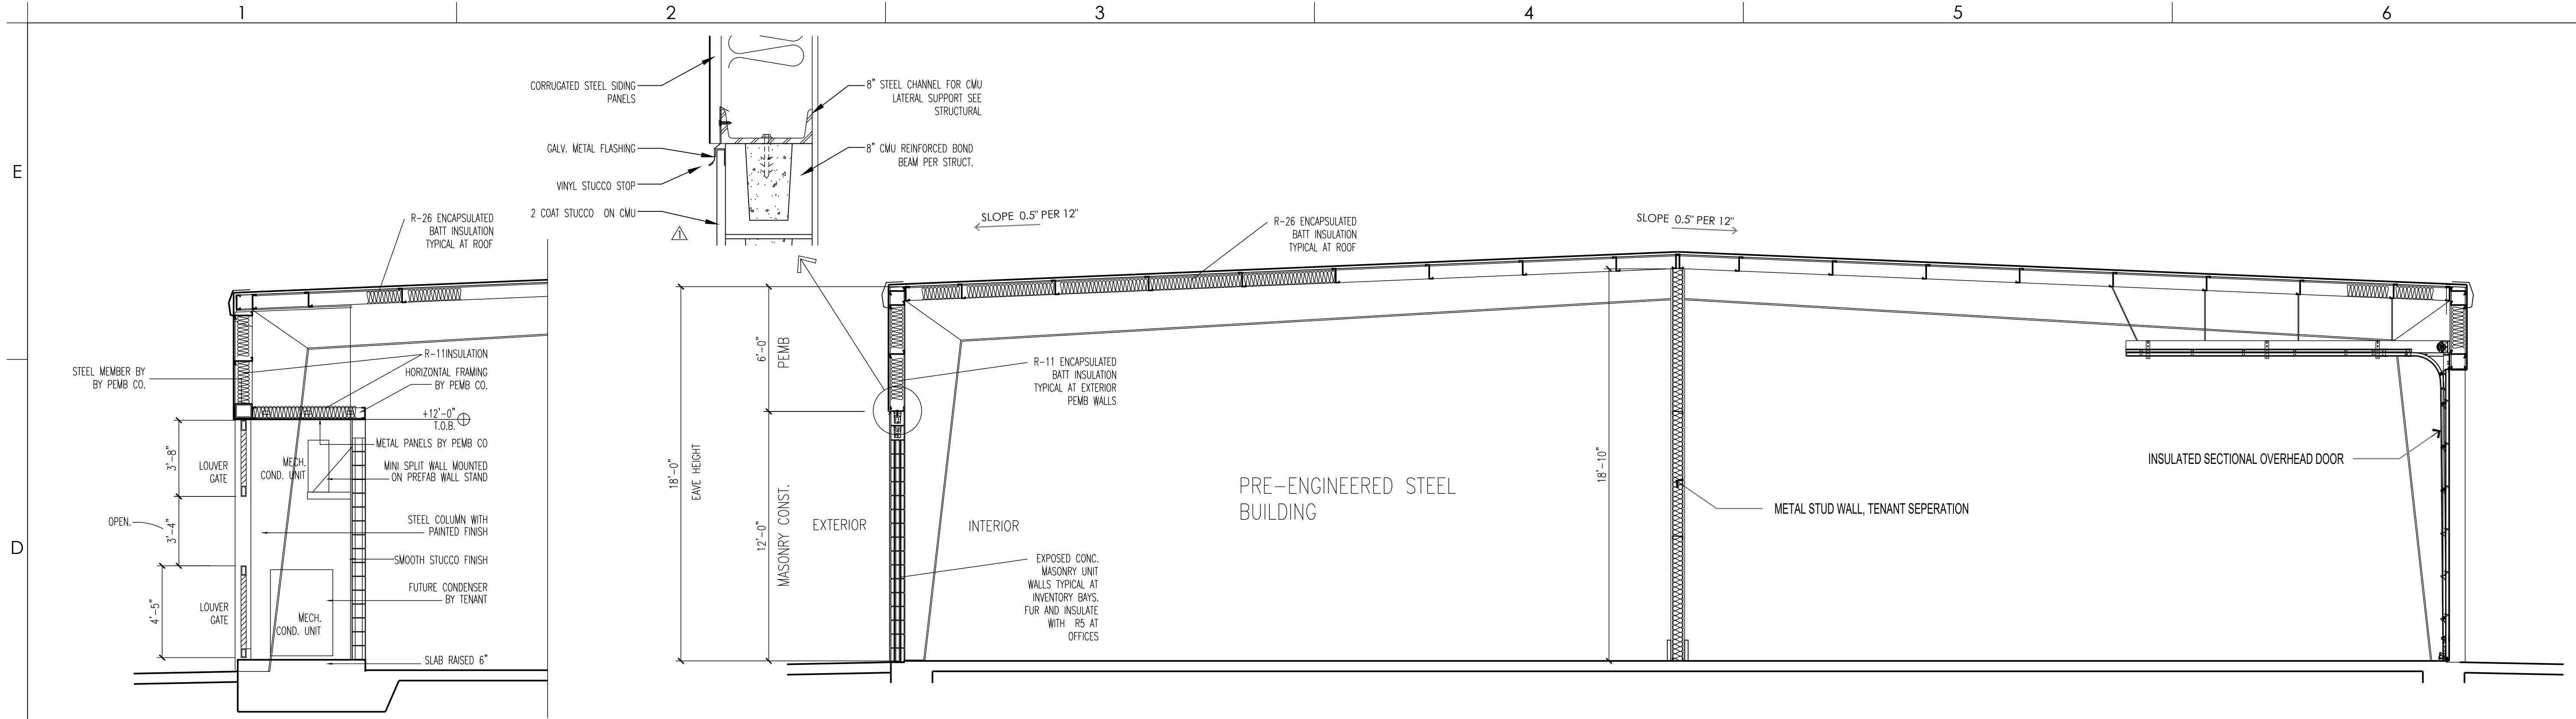

SECTION AT MECHANICAL NICHE
A-301 SCALE : 1/4"=1'-0"

BUILDING SECTION EAST / WEST
A-3 SCALE : 1/4"=1'-0"

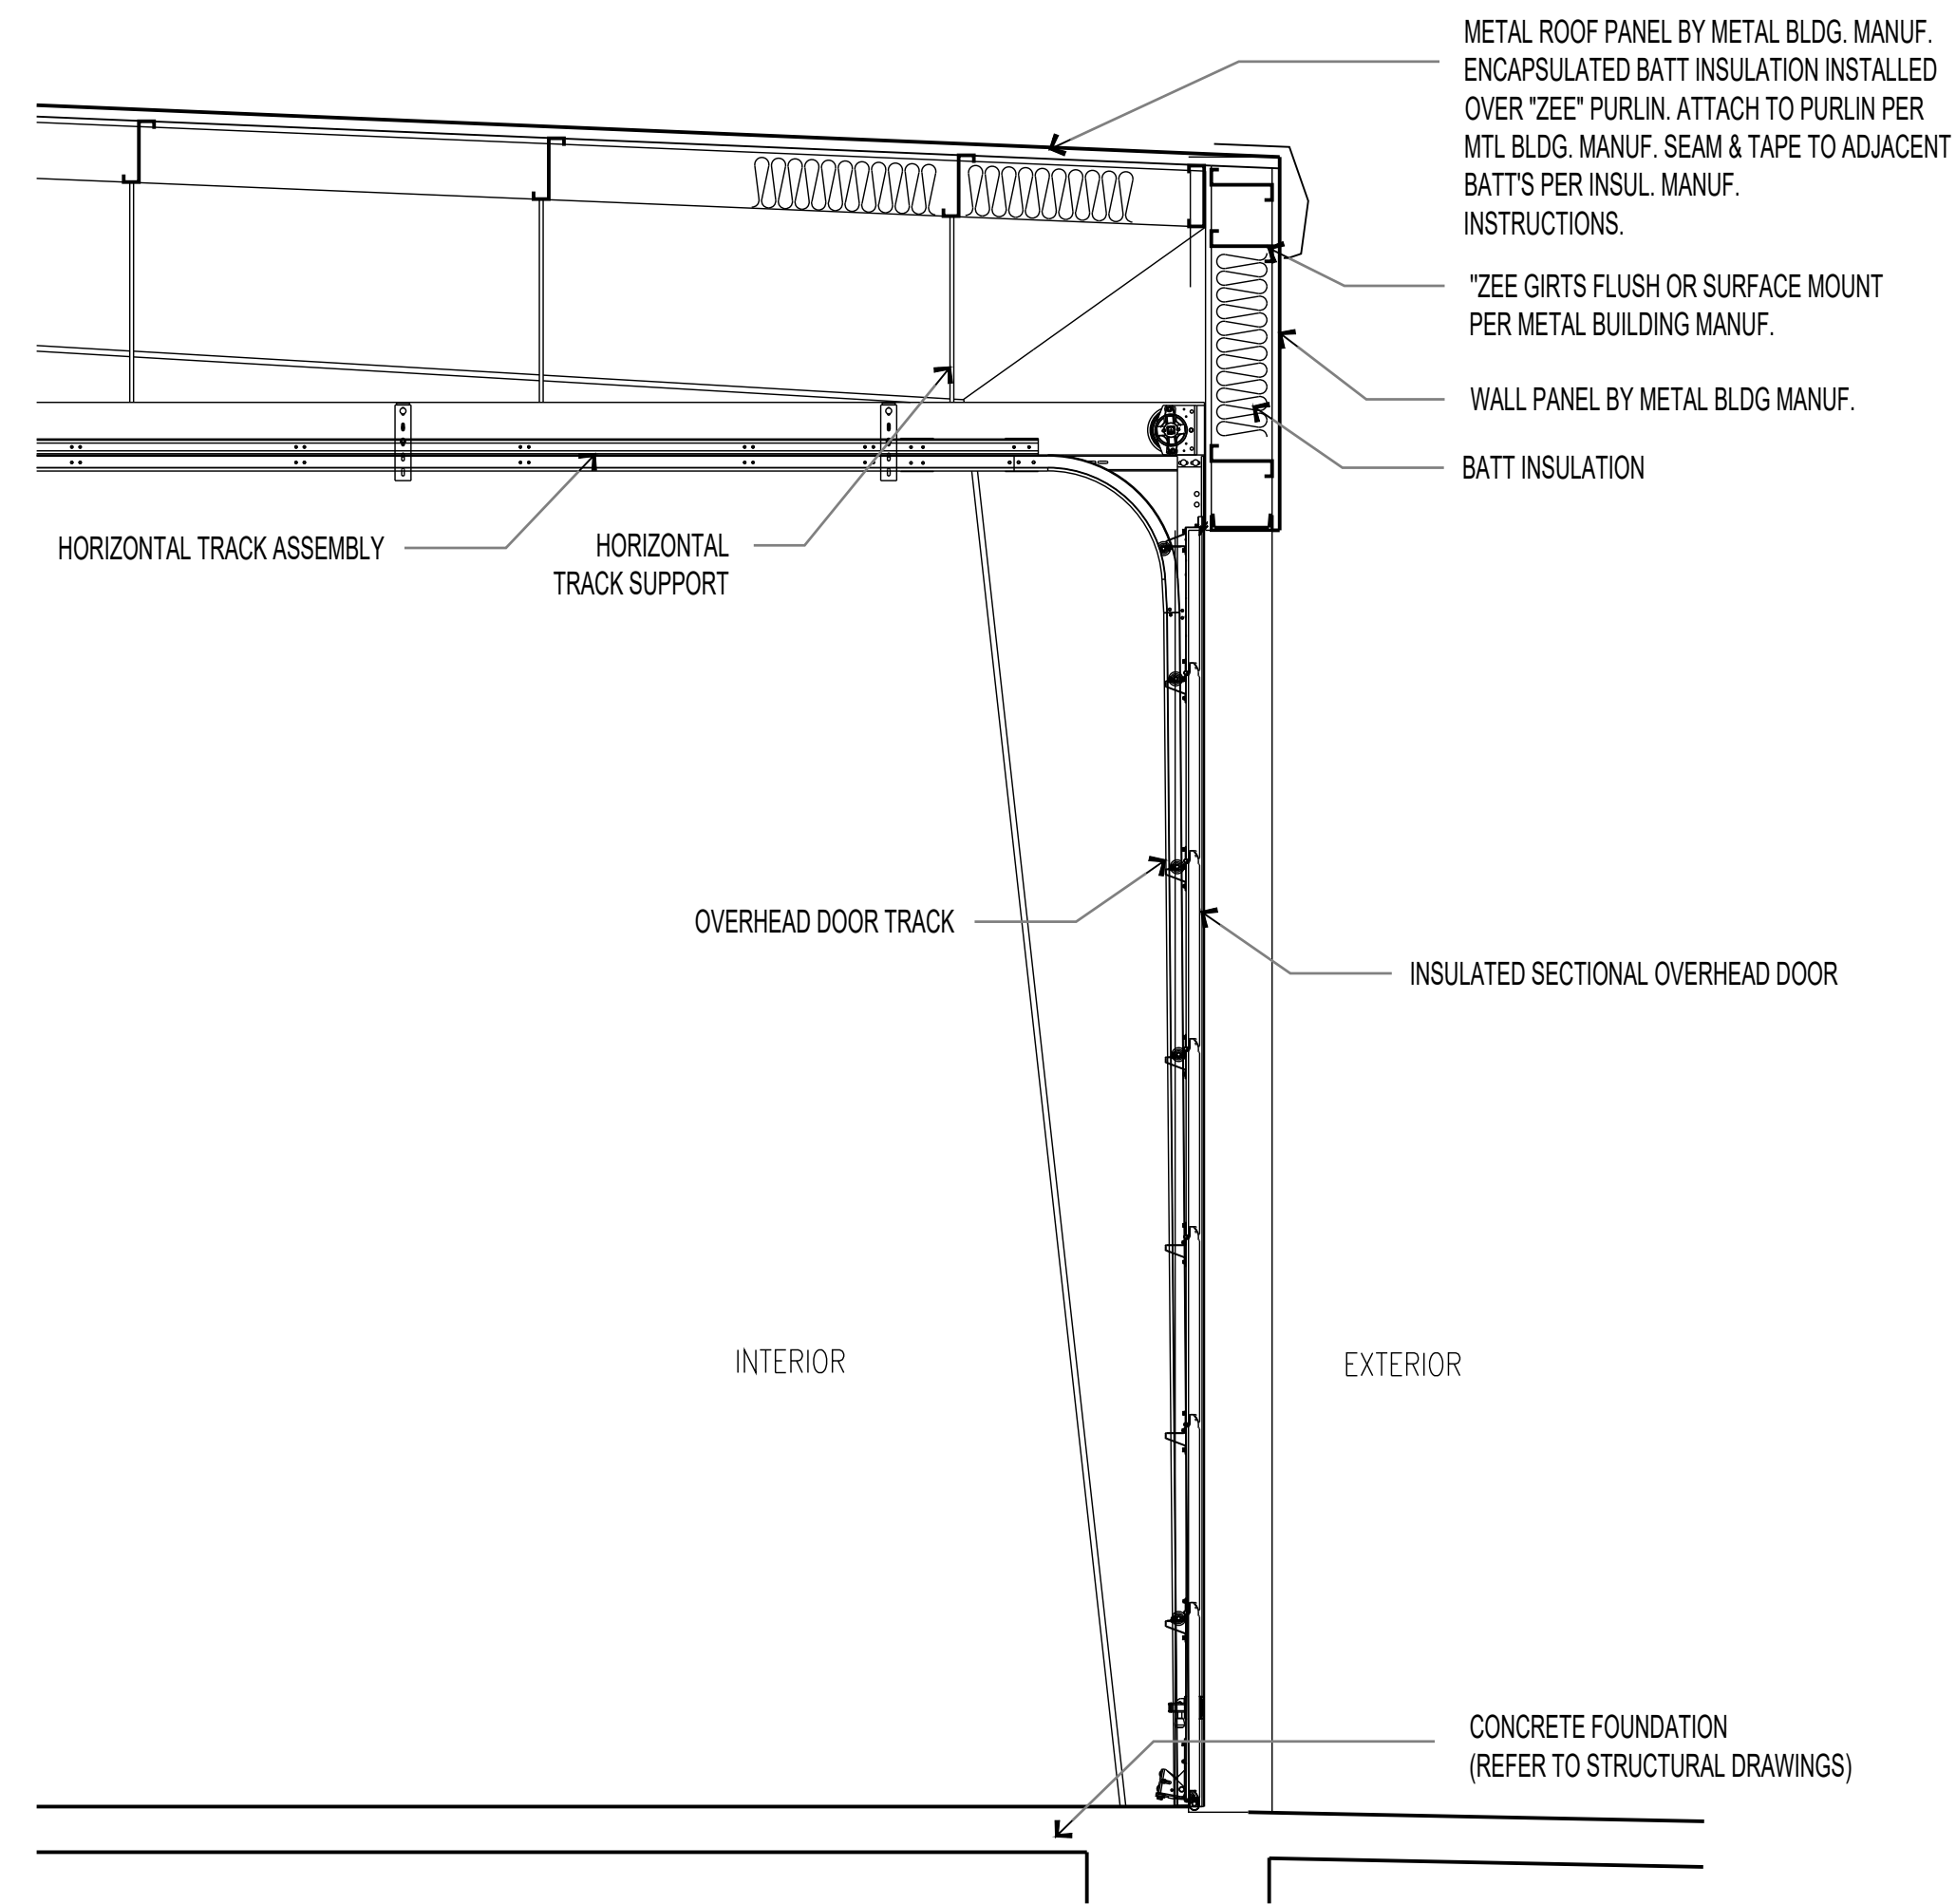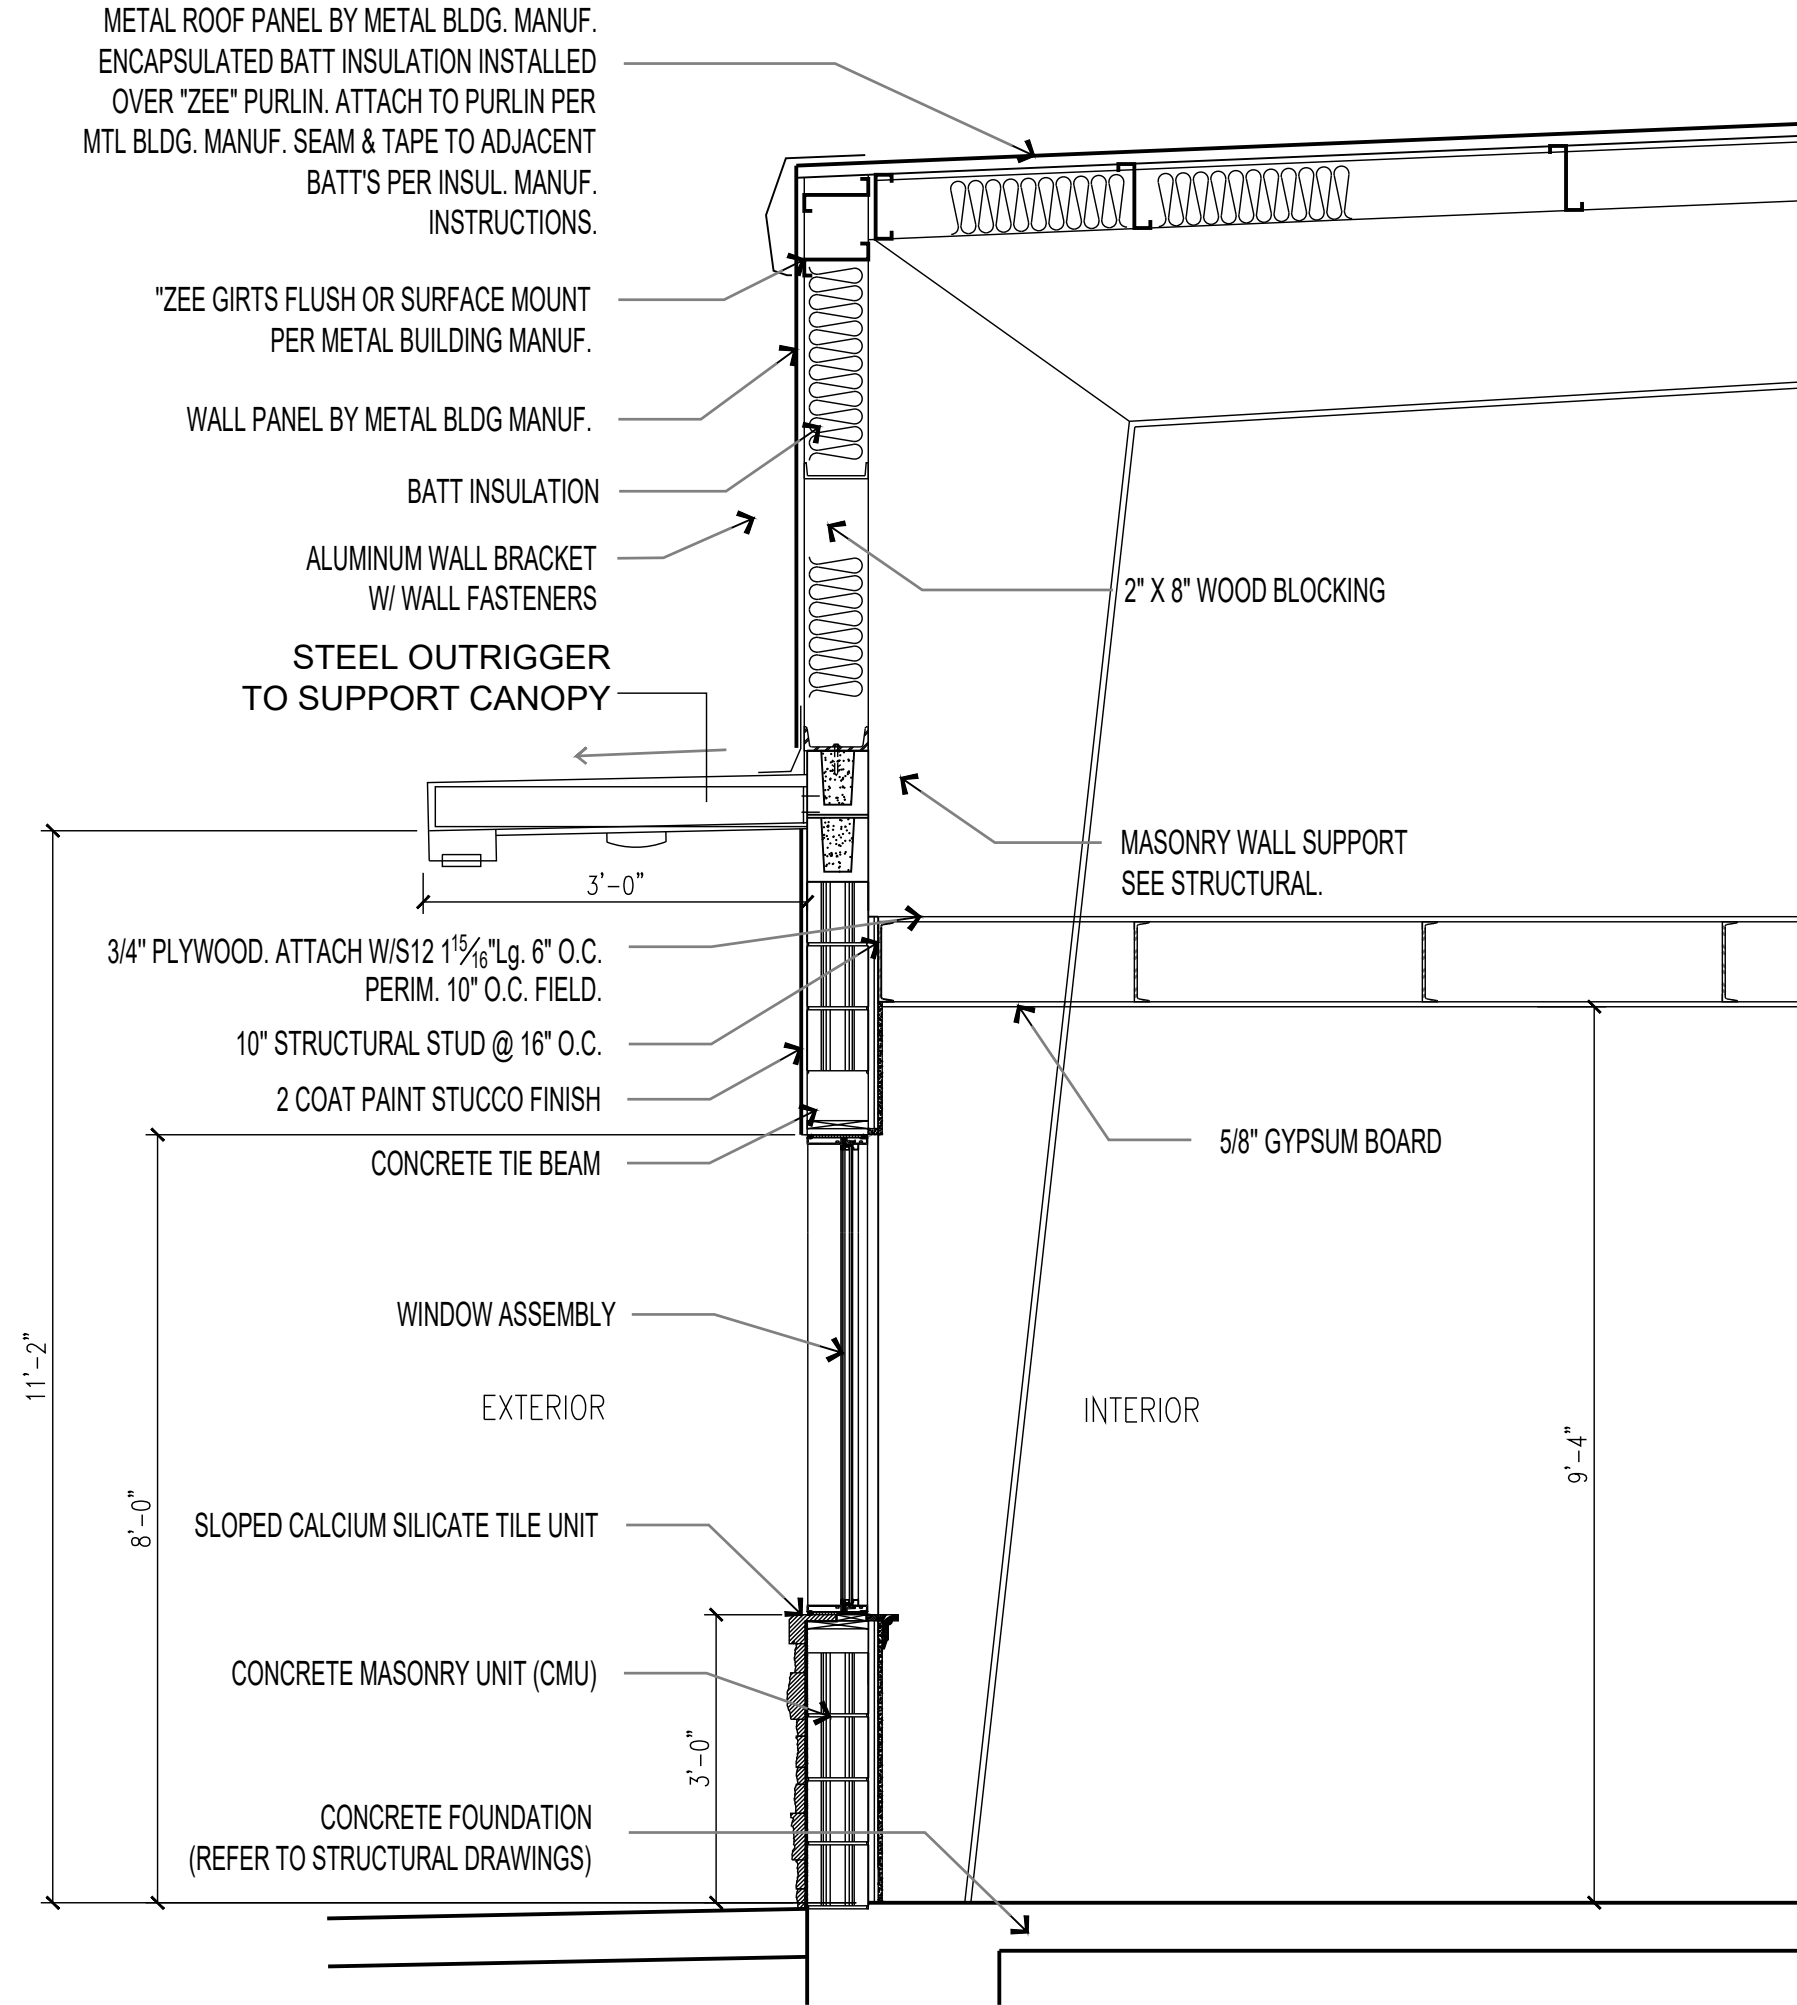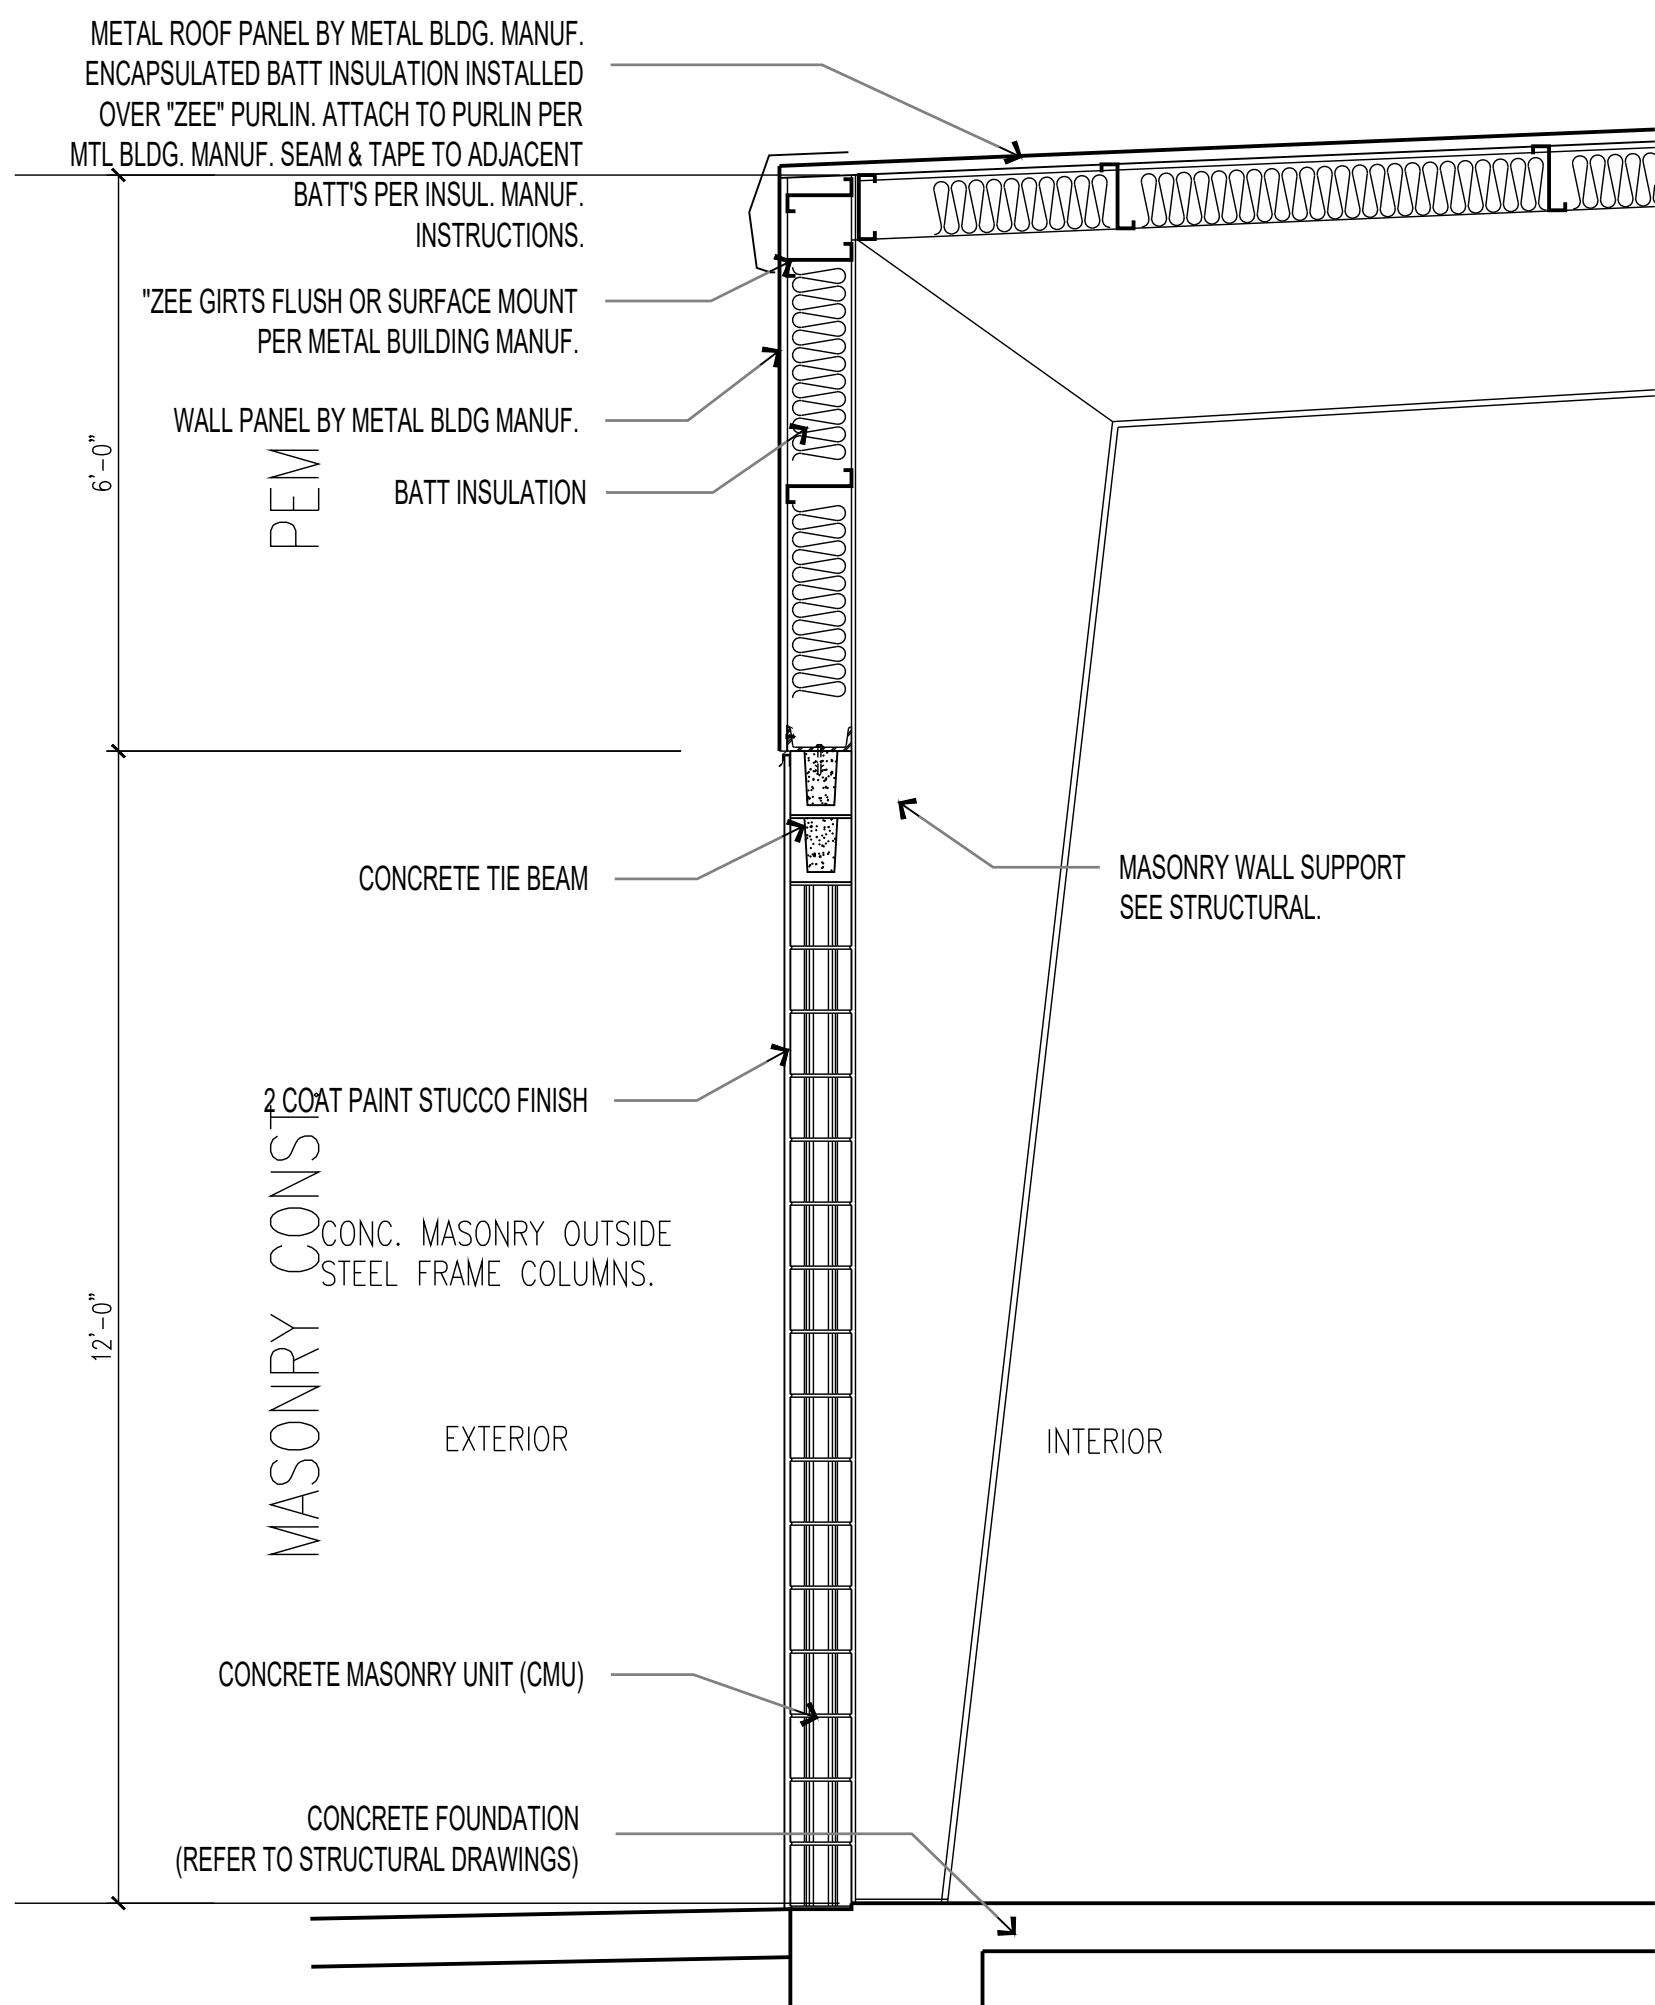

WALL SECTIONS
A-3 SCALE : 1/2"=1'-0"



PROJECT
DELRAY INDUSTRIAL PROPERTIES, LLC

905 SW 14TH AVE
DELRAY BEACH, FL 33444

OWNER


REVISIONS		
No.	Description	Date
1	PERMIT / BID	4/29/24
2	REVISION	5-7-24

PROJECT STATUS
PERMIT / BID
DATE
2022
PROJECT NUMBER
6322
SCALE
AS NOTED

A DRAWN BY
AD / NA
CHECKED BY
DRAWING TITLE
SECTIONS

DRAWING NUMBER
A-301

IT IS A VIOLATION OF THE LAW FOR ANY PERSON, UNLESS ACTING UNDER THE DIRECTION OF A LICENSED ARCHITECT TO ALTER THESE PLANS AND SPECIFICATIONS. THIS DOCUMENT CONTAINS PROPERTY INFORMATION AND SHALL NOT BE USED OR REPRODUCED, IN WHOLE OR IN PART, WITHOUT THE PRIOR WRITTEN CONSENT OF GALLO HERBERT ARCHITECTS. COPYRIGHT 2024 GALLO HERBERT ARCHITECTS. CONTRACTOR(S) SHALL VERIFY EXISTING CONDITIONS AND CORRELATE DIMENSIONS PRIOR TO PROVIDING THE WORK DETAILED IN THESE DRAWINGS, AND SHALL PROMPTLY NOTIFY THE DESIGNER OF ANY DISCREPANCIES.

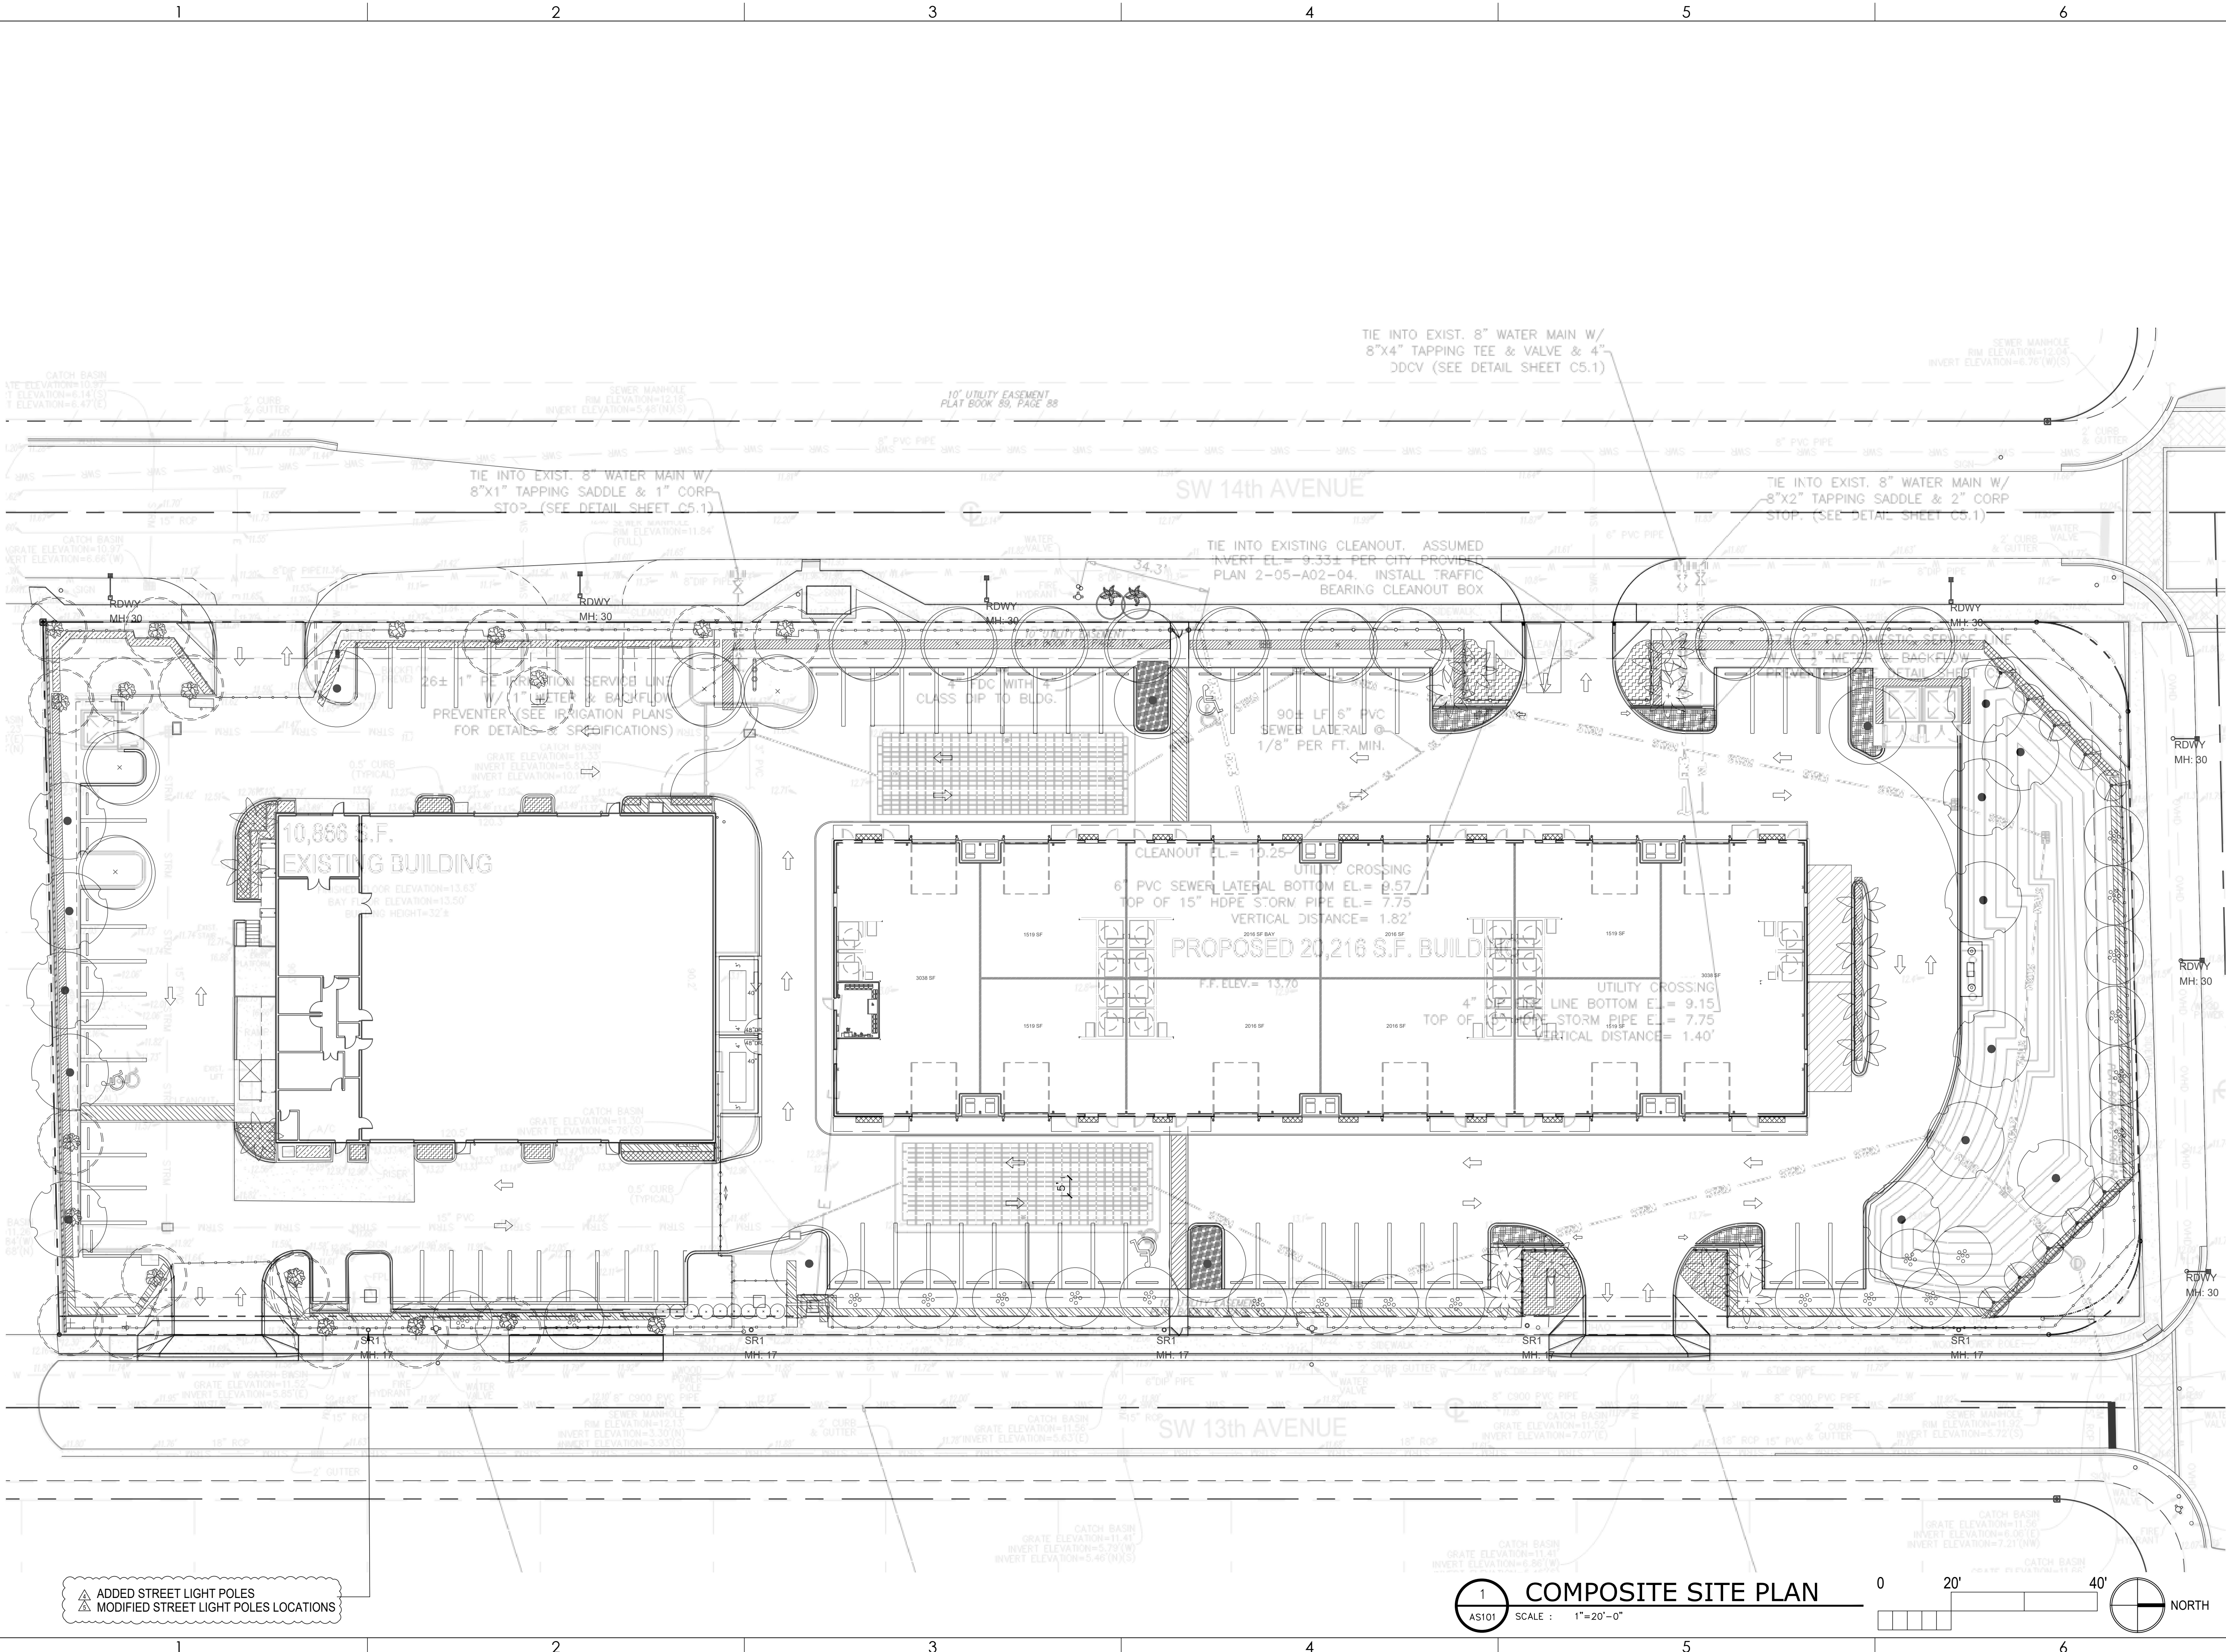

PROJECT
DELRAY
INDUSTRIAL
PROPERTIES, LLC


905 SW 14TH AVE
DELRAY BEACH, FL
33444

REVISIONS		
No.	Description	Date
1	PERMIT / BID	4/29/24
2	SPRAB RESUBMITTAL	2023-08-04
3	SPRAB RESUBMITTAL	2023-10-02
4	SPRAB RESUBMITTAL	2024-05-10
5	SPRAB RESUBMITTAL	2024-07-22
6	STREET LIGHTS MOD.	2024-08-28
7	PLAN UPDATE	2025-04-01

PROJECT STATUS
SPRAB
DATE
5-24-2024
PROJECT NUMBER
6322
SCALE
AS NOTED
DRAWN BY
AD / NA
CHECKED BY
DRAWING TITLE

COMPOSITE SITE PLAN
DRAWING NUMBER
AS1.04

IT IS A VIOLATION OF THE LAW FOR ANY PERSON, UNLESS ACTING UNDER THE DIRECTION OF A LICENSED ARCHITECT, TO ALTER THESE PLANS AND SPECIFICATIONS. THIS DOCUMENT CONTAINS PROPERTY INFORMATION AND SHALL NOT BE USED OR REPRODUCED, IN WHOLE OR IN PART, WITHOUT THE PRIOR WRITTEN CONSENT OF GALLO HERBERT ARCHITECTS. COPYRIGHT 2024 GALLO HERBERT ARCHITECTS

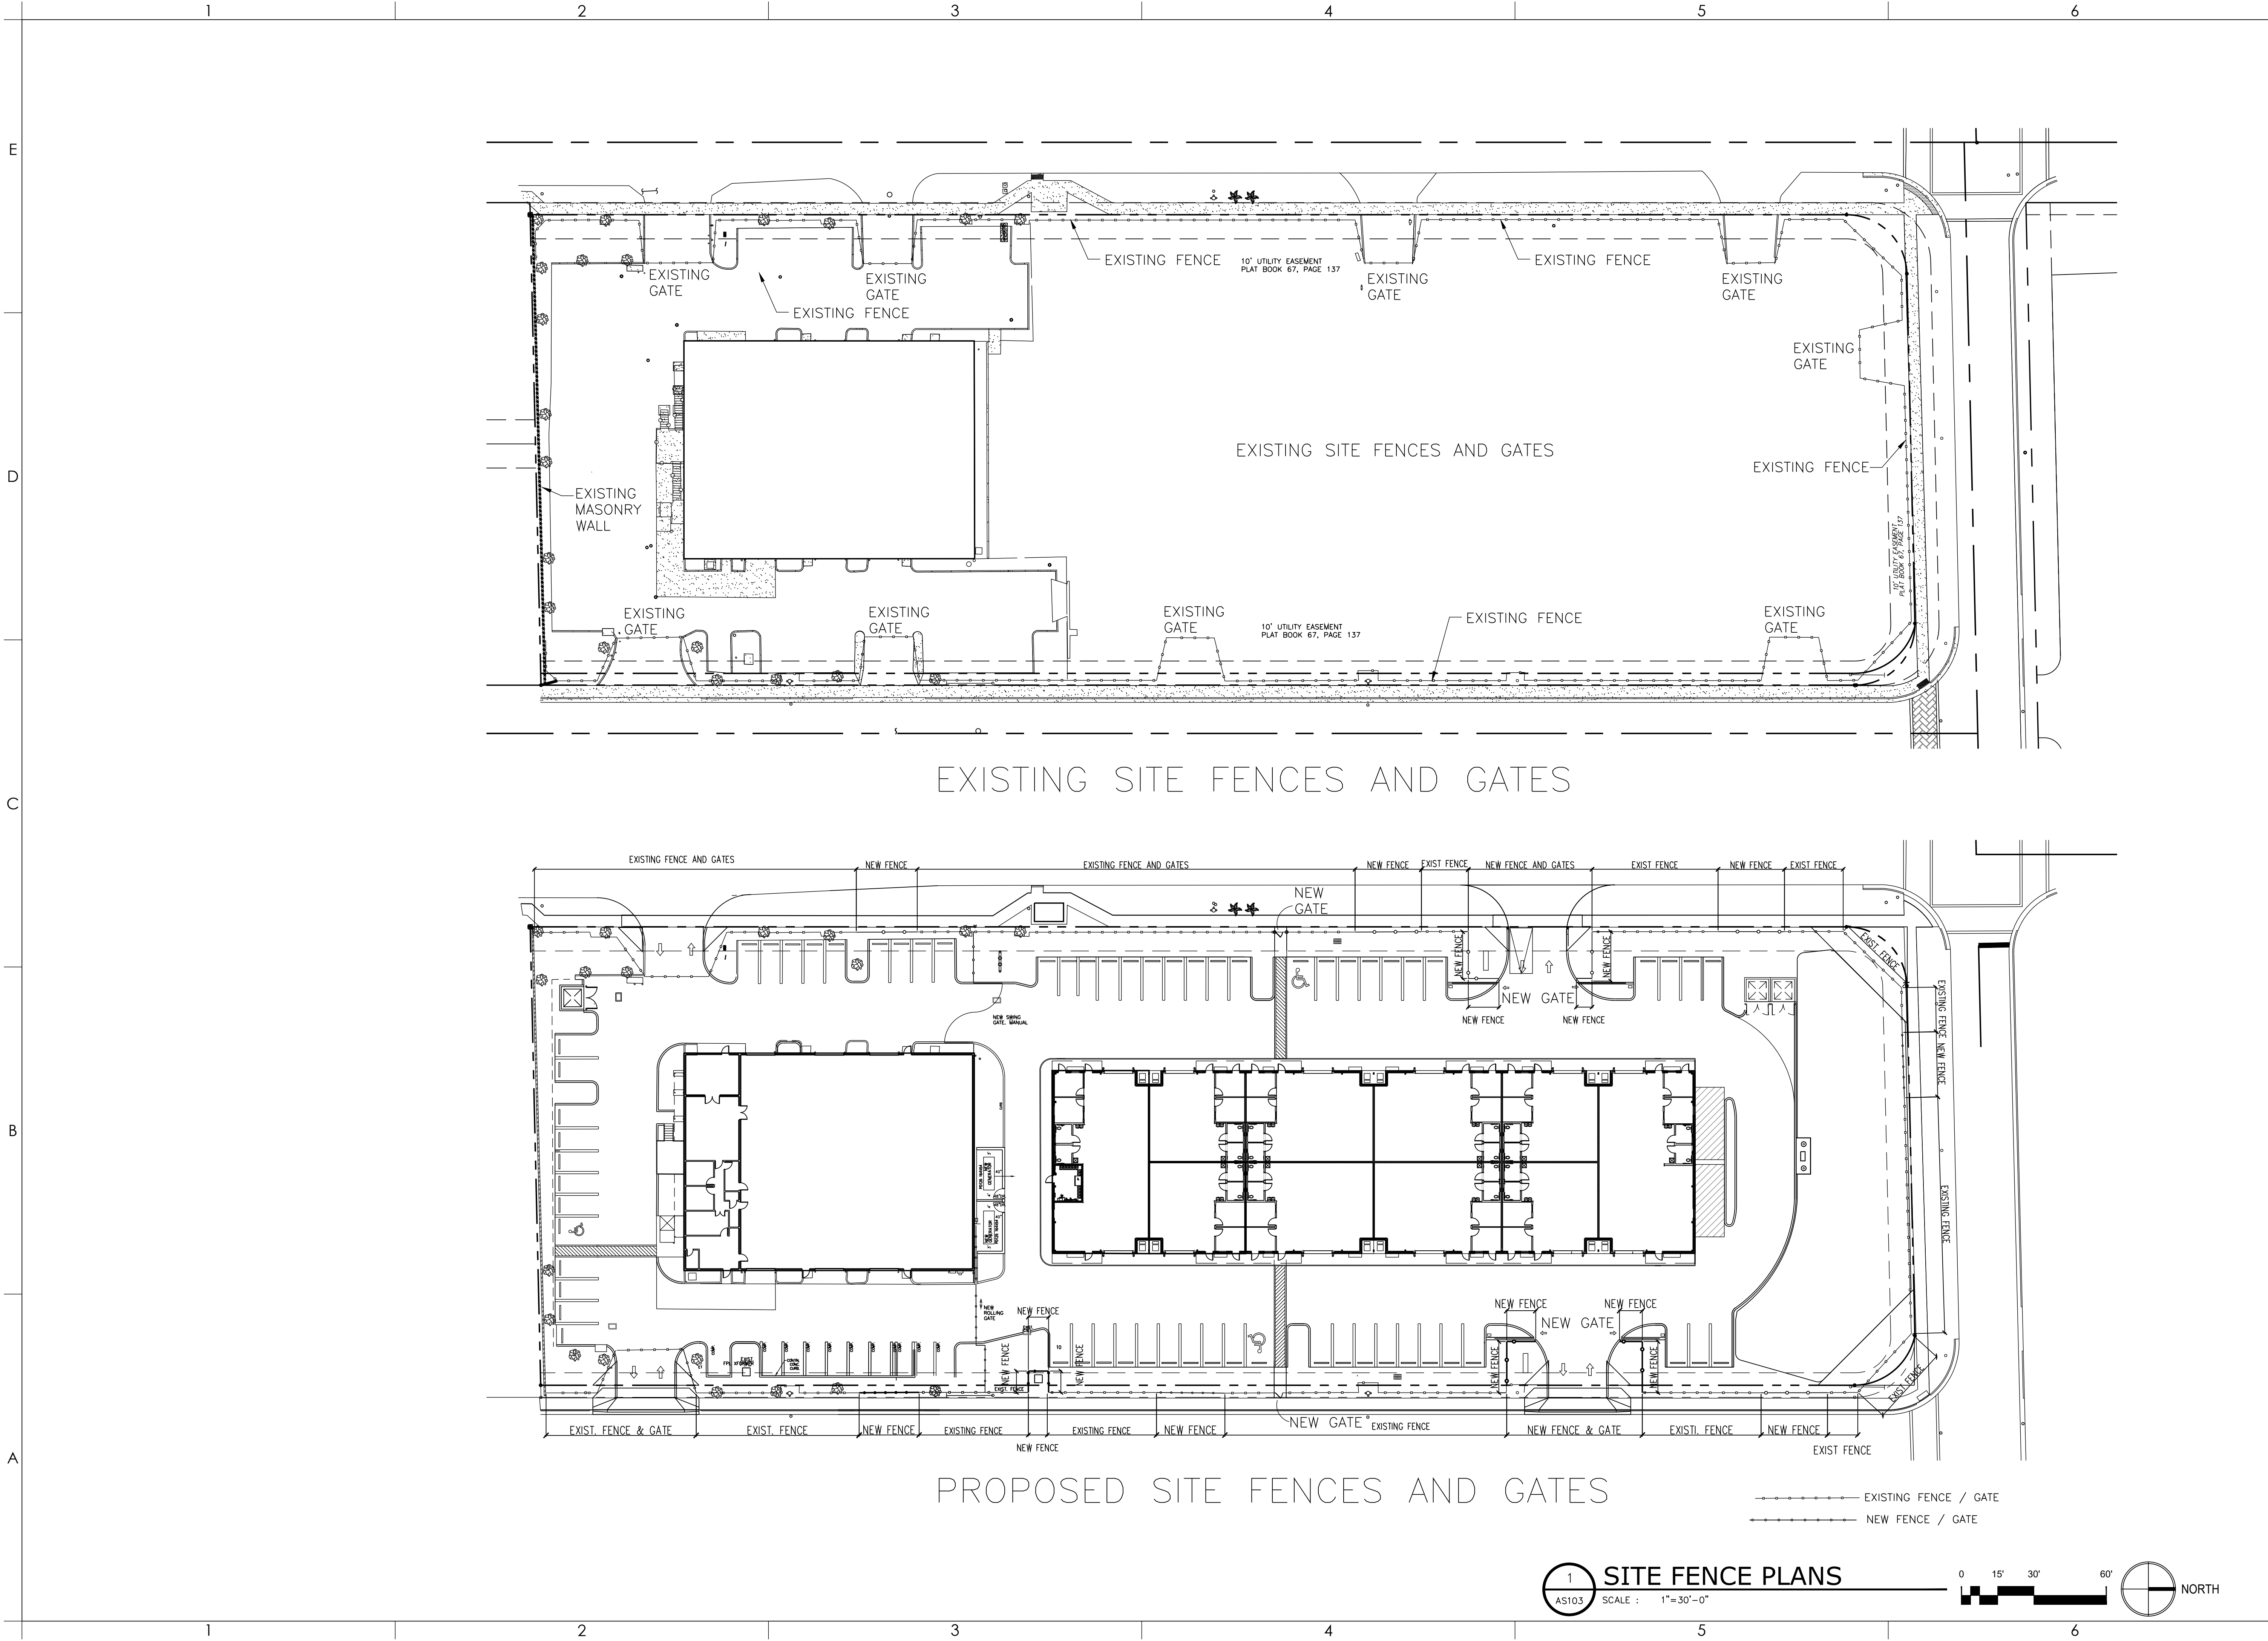

AA26001731

[SEAL]

[PROJECT]

DELRAY
INDUSTRIAL
PROPERTIES, LLC

905 SW 14TH AVE
DELRAY BEACH, FL
33444

[OWNER]

[REVISIONS]

No.	Description	Date
1	PERMIT / BID	4/29/24
2	ISSUED 5-6-24	5-7-24
3	GENERATOR MOVE	1-13-2025
4	FENCE NOTE	4-3-2025

[PROJECT STATUS]

PERMIT / BID

[DATE]

2022

[PROJECT NUMBER]

6322

[SCALE]

AS NOTED

[DRAWN BY]

AD / NA

[CHECKED BY]

[DRAWING TITLE]

SITE FENCE

[DRAWING NUMBER]

AS1.05

