

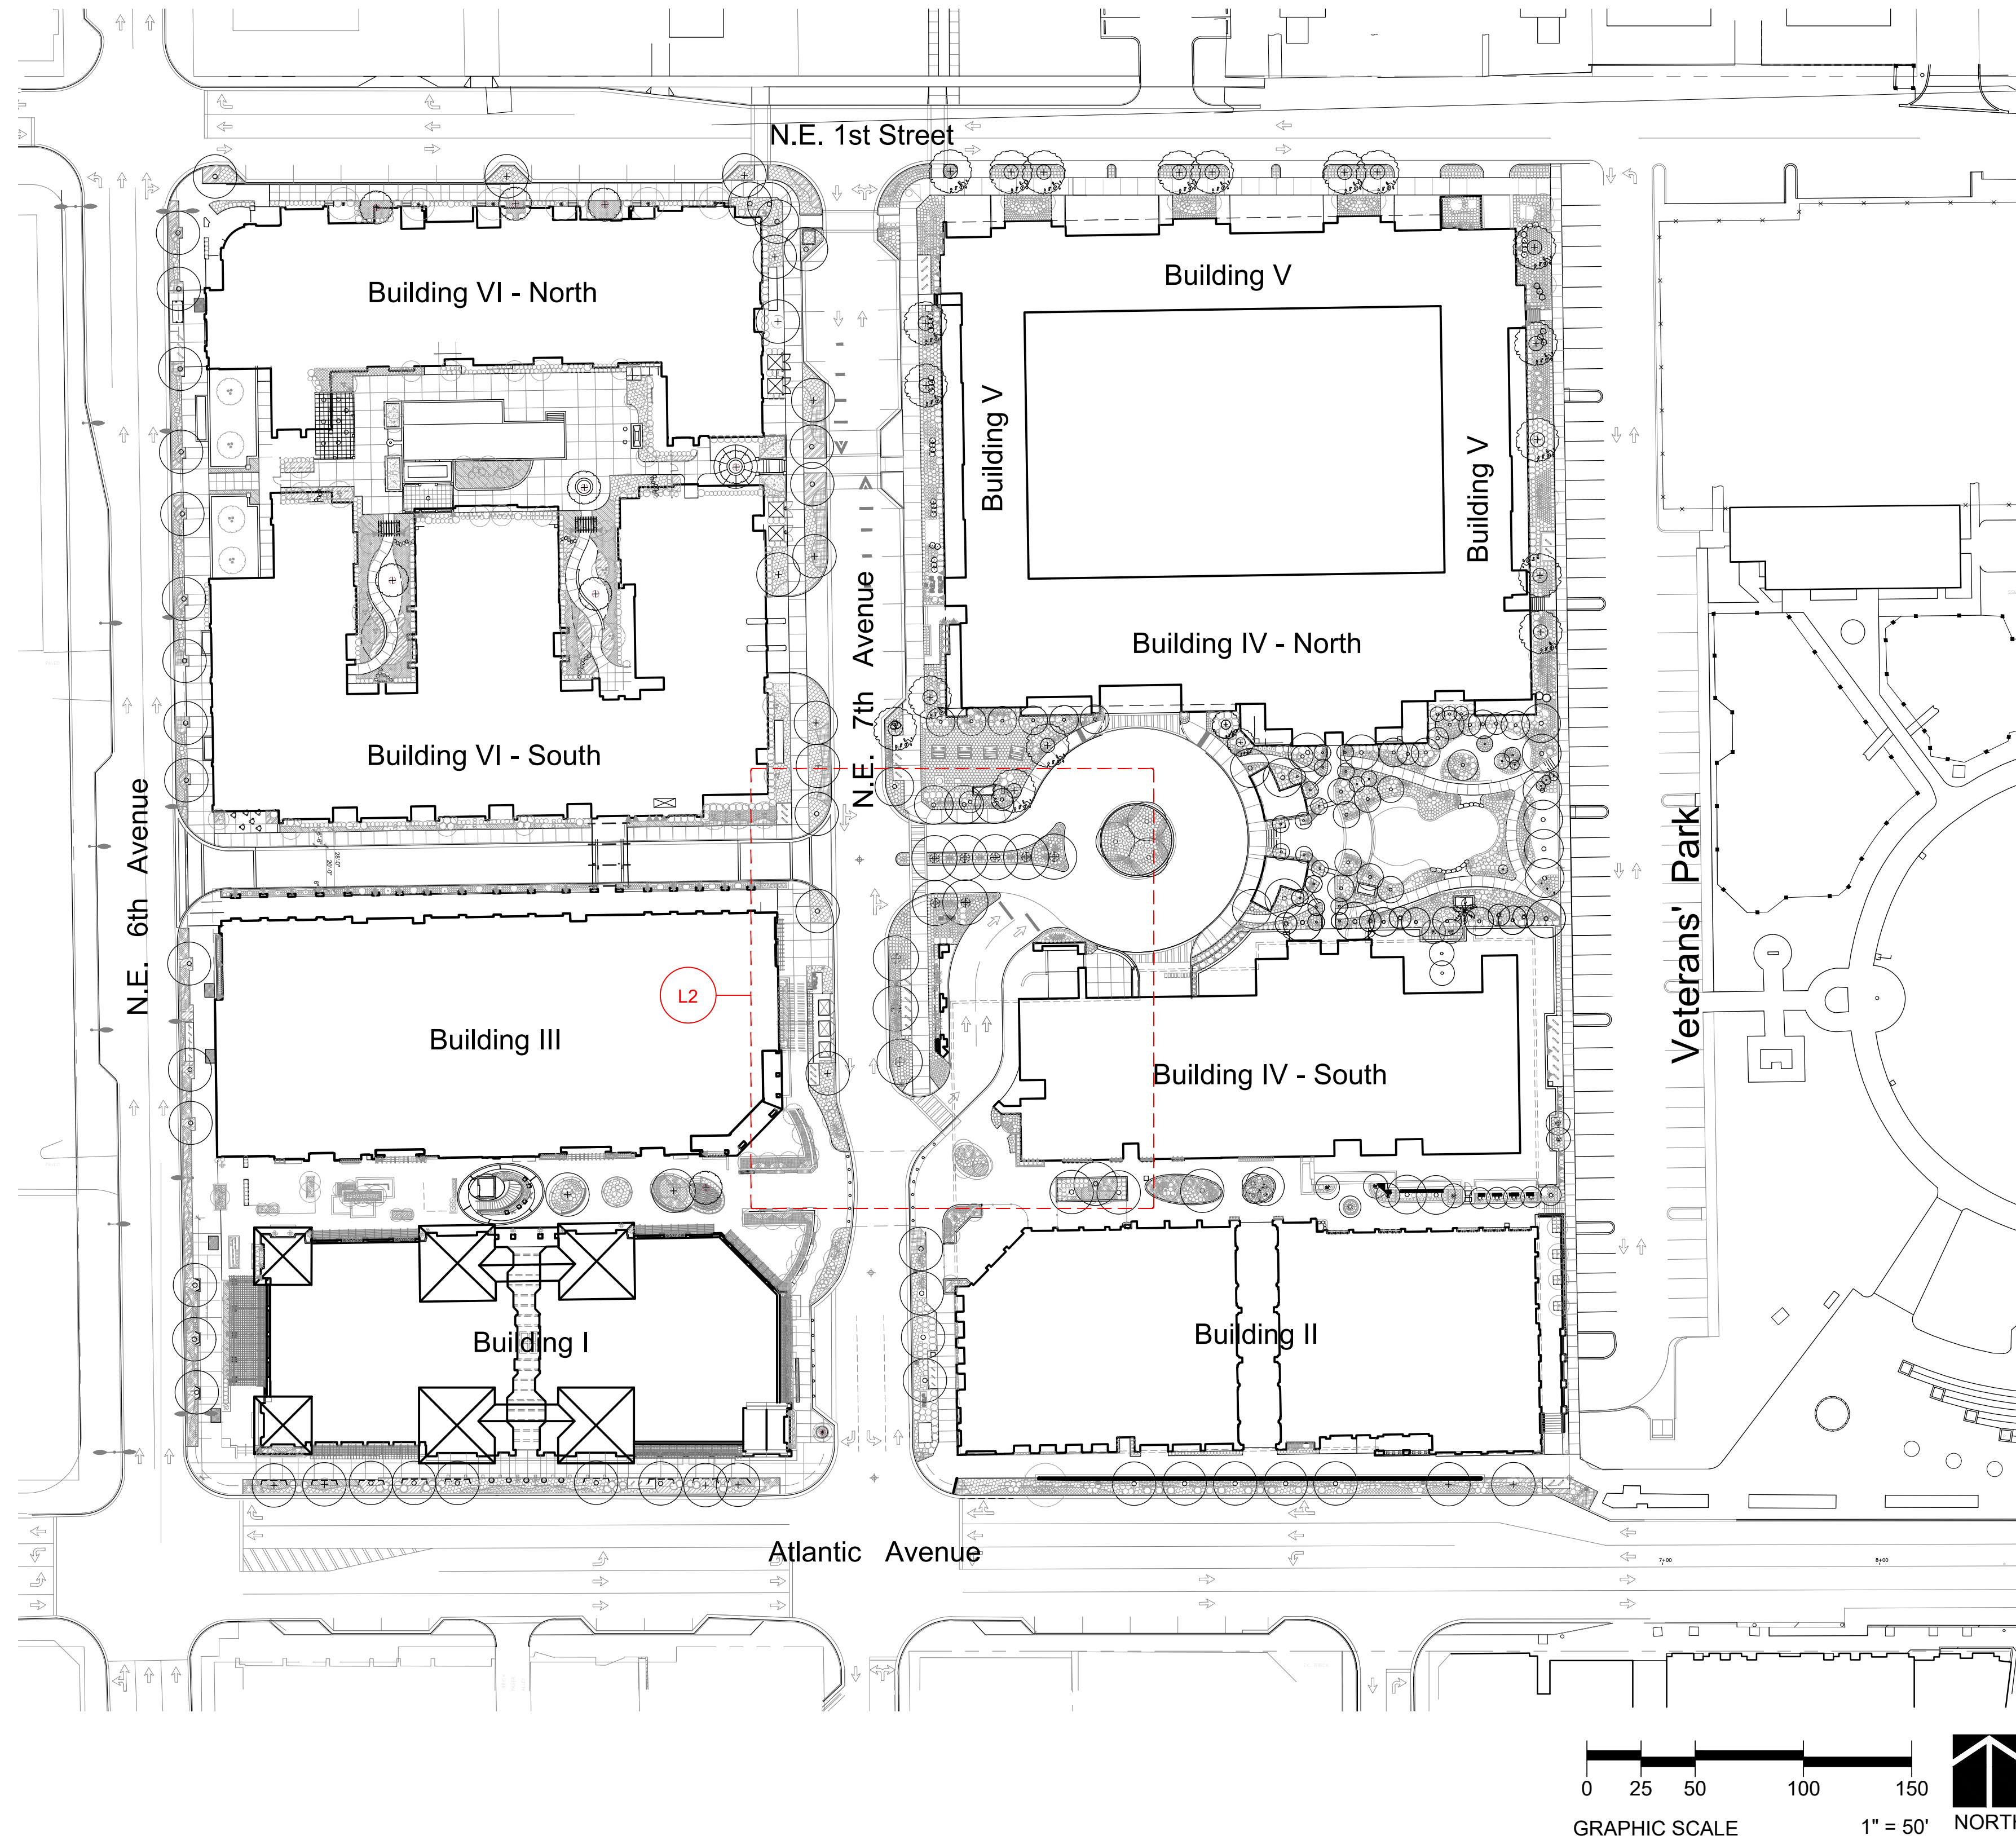


EXHIBIT 1.1
WAIVER APPLICATION
2025-09-19


Atlantic Crossing Phase II
Waiver Request 4.4.13(F)(4)(a)
Front Setbacks
KA# 220066

MKSK
LANDSCAPE ARCHITECTURE • URBAN PLANNING
462 SOUTH LUDLOW ALLEY
COLUMBUS, OH 43215
614 6212796 MKSKSTUDIOS.COM

Site Plan Exhibit 1.1

Date 09-19-25
Scale As Noted
PN# c17107.03

Drawing No.
L-1

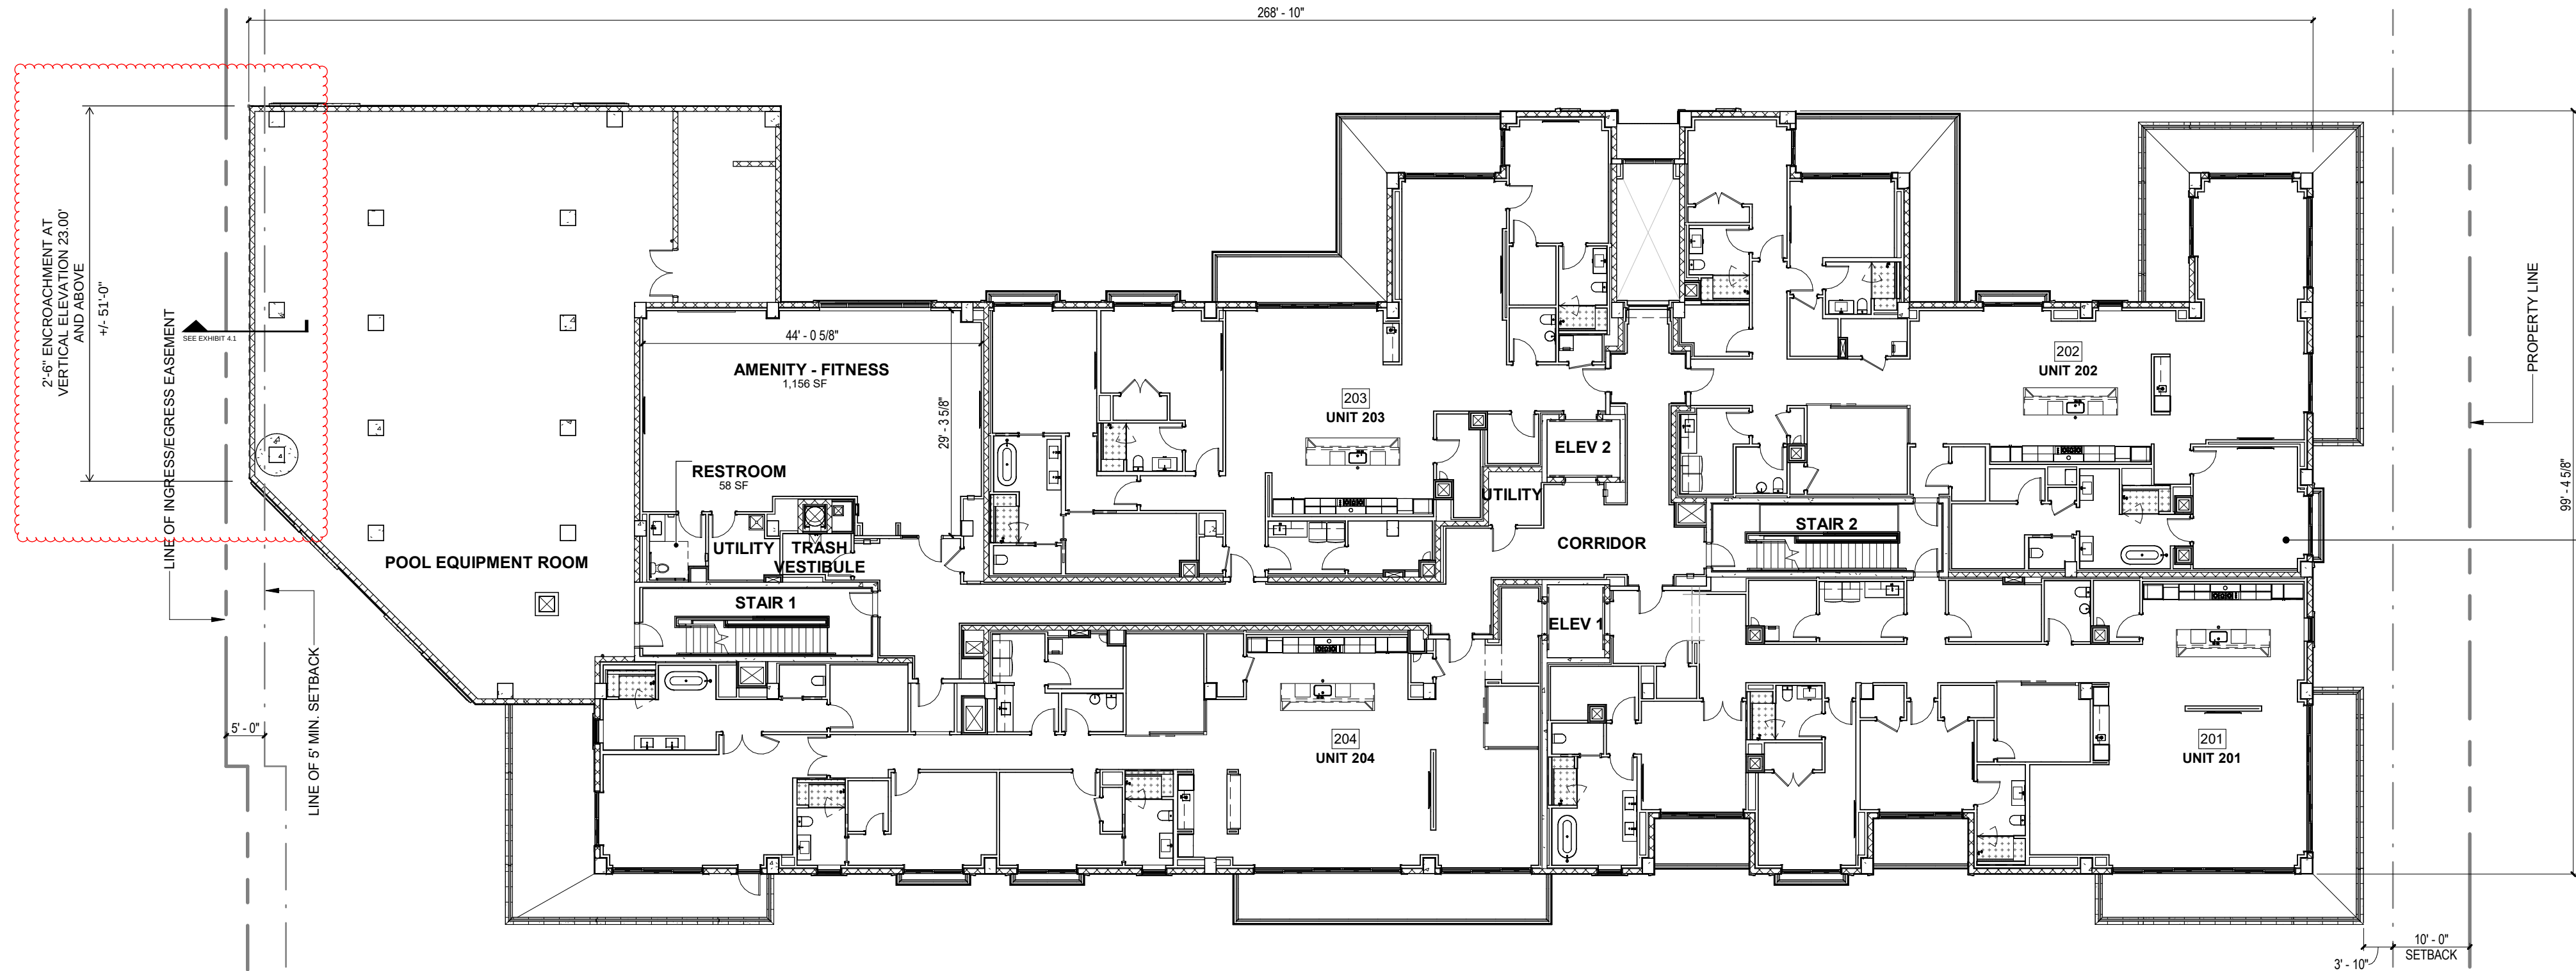

BLDG IV-S - SECOND FLOOR

SCALE 1/16" = 1'-0"

RESPONSE TO 2.12.14 STAFF COMMENTS

- BUILDING III NORTHWEST FOOTPRINT ADJUSTED DUE TO ADDITION OF RAMP AT NE 6TH AVENUE.
- ADJUSTED EASMENT LINE ON WEST SIDE OF NE 7TH AVE.
- FLOOR PLANS REFLECT RESIDENTIAL UNIT COUNTS.

RESPONSE TO 2.6.15 STAFF COMMENTS

- REFORMATTED UNIT MATRIX.

SETTLEMENT MODIFICATION 4.21.2017


- ADD ARCADE TO THE NORTH AND REDUCED SQUARE FOOTAGES ACCORDINGLY
- DELETED CANTILEVER ON NORTH AT SECOND FLOOR.

SETTLEMENT MODIFICATION 4.29.2022

- FIRST FLOOR: REDUCED AMOUNT OF RETAIL/COMMERCIAL AREA, REDUCED NUMBER OF RESIDENTIAL CONDO UNITS FROM 5 TO 3, ADJUSTED LOCATION AND ORGANIZATION OF BUILDING UTILITY AND CIRCULATION SPACES.
- SECOND FLOOR: REDUCED NUMBER OF RESIDENTIAL CONDO UNITS FROM 9 TO 4, REVISED STORAGE AREA TO FITNESS AMENITY SPACE.

BLDG IV-S SECOND FLOOR UNIT MIX	
3-BEDROOM* (2-BED + DEN)	0
4-BEDROOM* (3-BED + DEN)	4
5-BEDROOM* (4-BED + DEN)	0
TOTAL 2ND FLOOR BLDG IV-S	4

BLDG IV-S SECOND FLOOR AMENITY	
NAME	AREA
AMENITY - FITNESS	1,156 SF
UNISEX 1	58 SF
TOTAL	1,214 SF

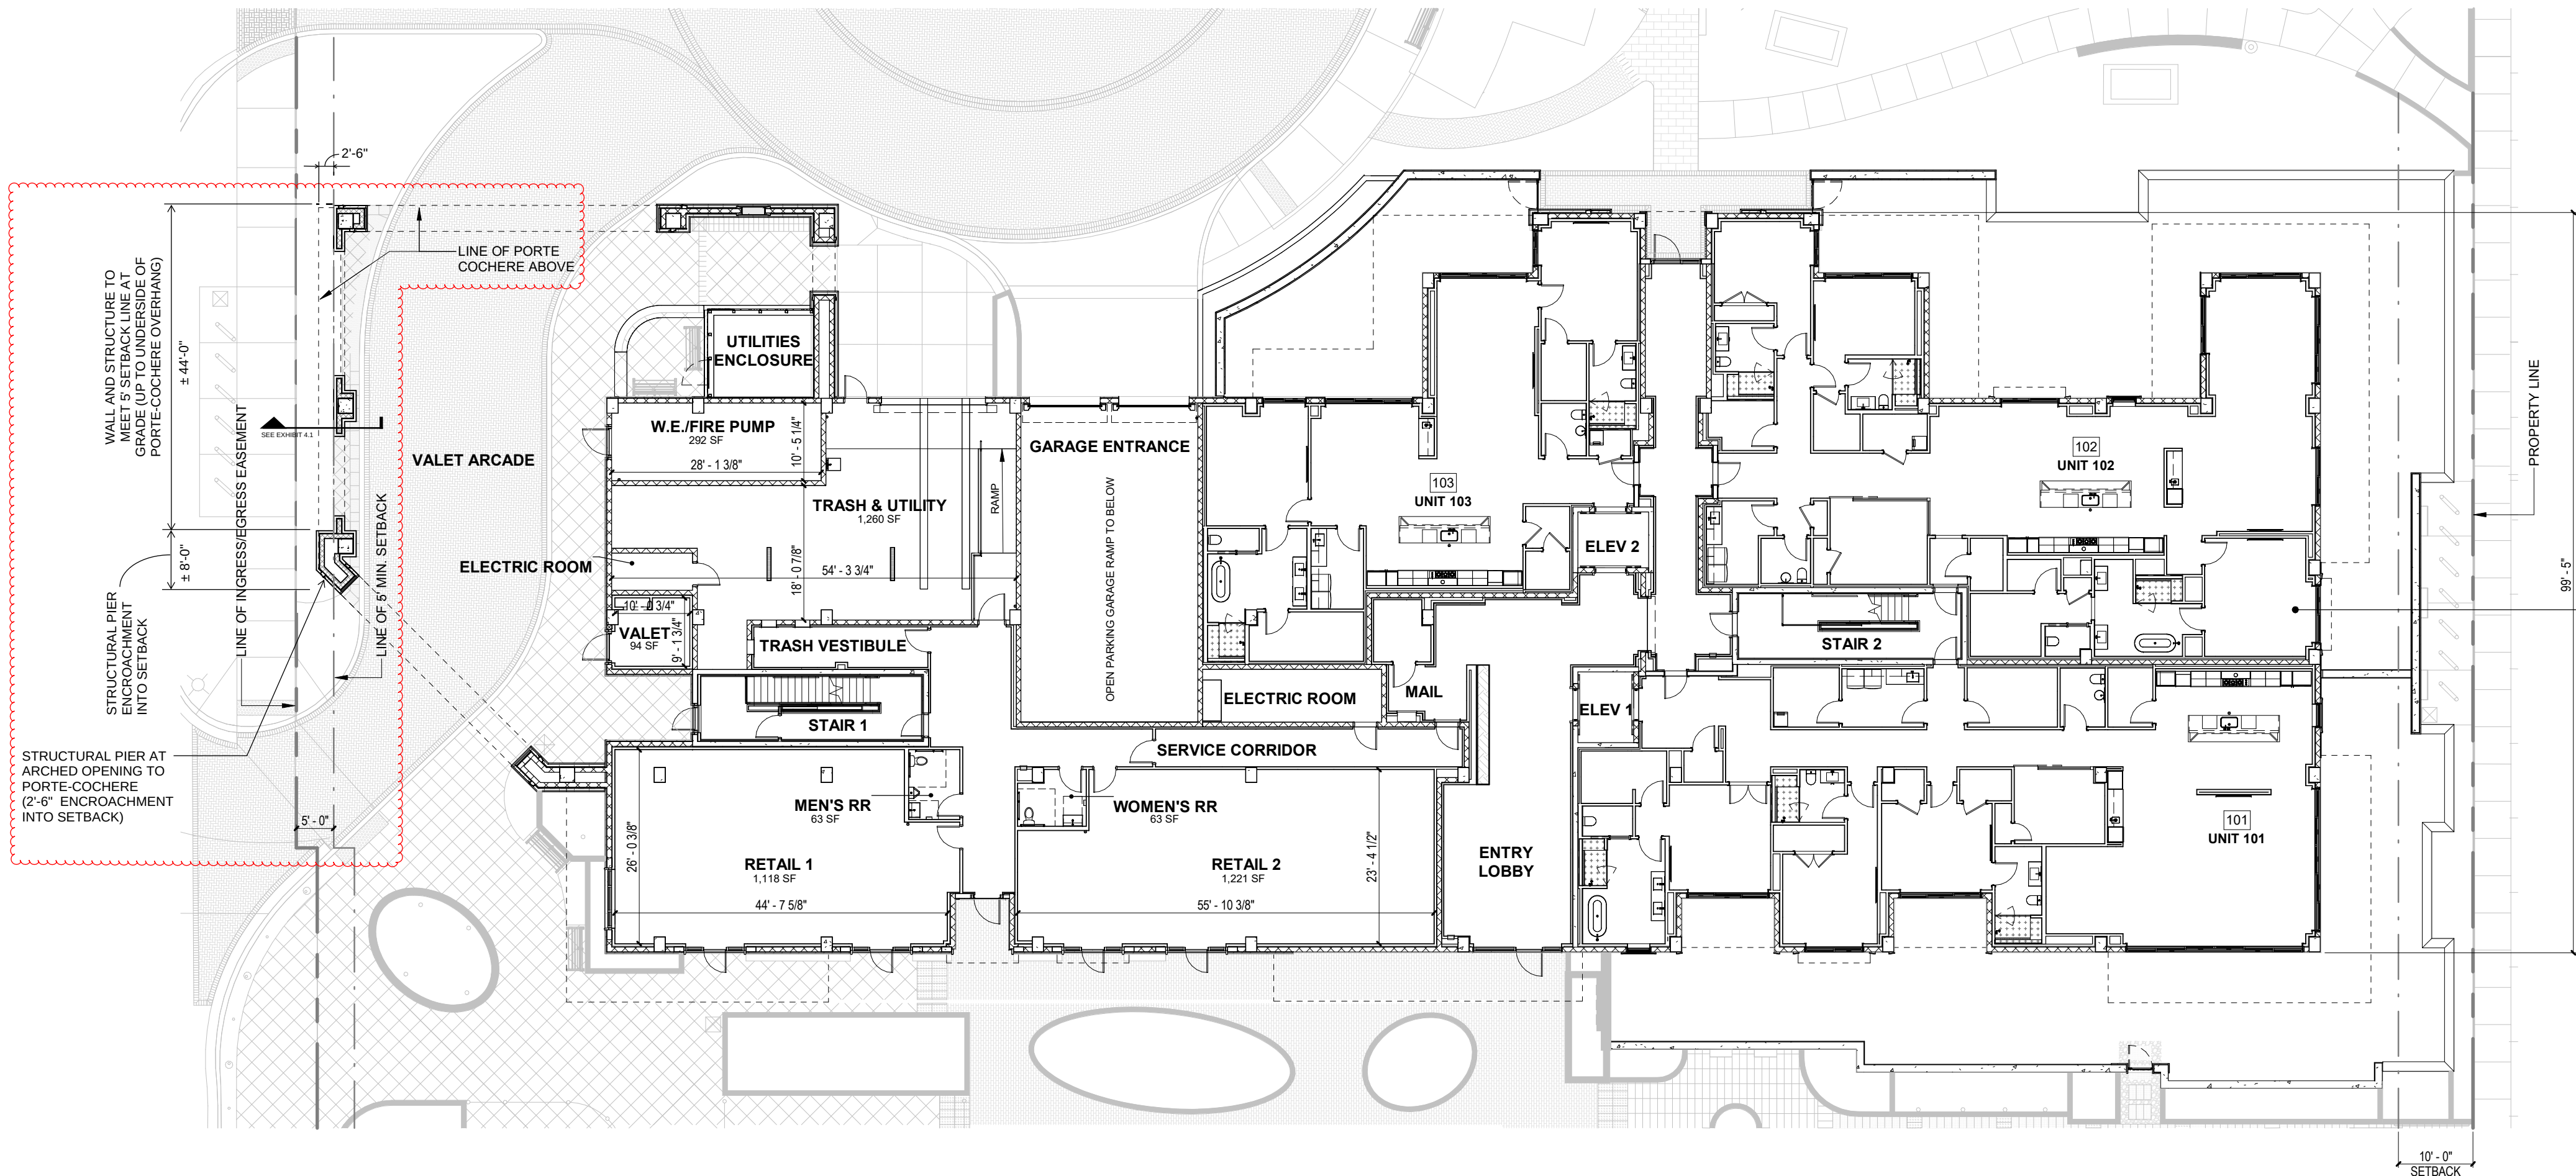


BLDG IV-S - FIRST FLOOR

SCALE 1/16" = 1'-0"

BLDG IV-S FIRST FLOOR UNIT MIX	
3-BEDROOM* (2-BED + DEN)	1
4-BEDROOM* (3-BED + DEN)	2
5-BEDROOM* (4-BED + DEN)	0
TOTAL 1ST FLOOR BLDG IV-S	3

BLDG IV-S FIRST FLOOR NON RESIDENTIAL GROSS	
NAME	AREA
BUILDING IV - RETAIL 1	1,118 SF
BUILDING IV - RETAIL 2	1,221 SF
TRASH AND UTILITY	1,260 SF
VALET	94 SF
WATER ENTRY / FIRE PUMP	292 SF
MEN'S RESTROOM	63 SF
WOMEN'S RESTROOM	63 SF
TOTAL	4,111 SF

EXHIBIT 2.1
WAIVER APPLICATION
2025-09-19

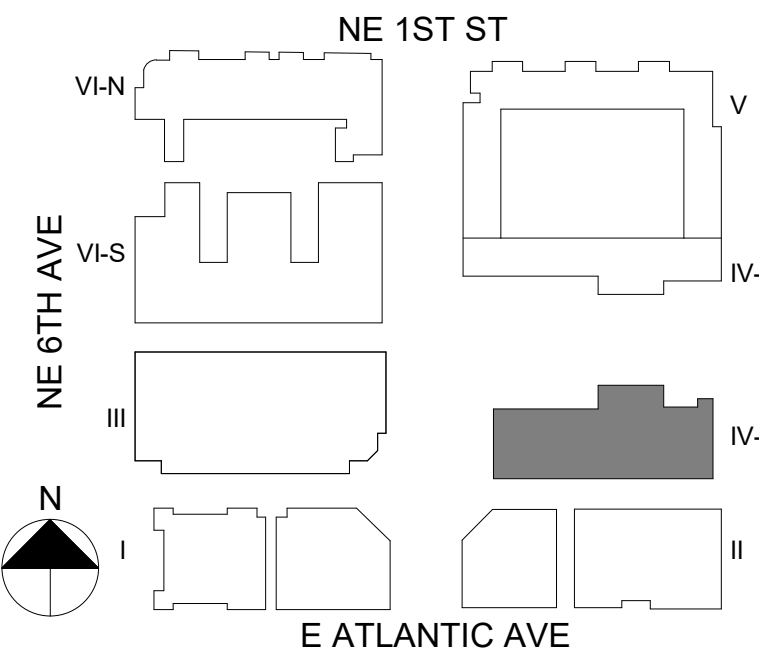

06.06.2025 LEVEL I MODIFICATION - BLDG IV-S
03.08.2024 FOR RECORD
07.14.2023 RESPONSE TO TAC COMMENTS
03.31.2023 RESPONSE TO TAC COMMENTS

DATE:	ISSUE / REVISIONS:
06.18.2013	SITE PLAN SUBMITTAL
09.17.2013	RESPONSE TO STAFF COMMENTS
10.29.2013	10/18 STAFF RESPONSE
11.14.2014	RESPONSE TO 02.12.24 STAFF COMMENTS
04.21.2017	SETTLEMENT MODIFICATION
04.29.2022	CLASS III MODIFICATION
10.21.2022	RESPONSE TO STAFF COMMENTS
02.10.2023	RESPONSE TO STAFF COMMENTS

Note: 2020 FLORIDA FIRE PREVENTION CODE, 7TH EDITION
2018 NATION FIRE PROTECTION ASSOCIATION W/ AMENDMENTS NFPA101,
LIFESAFETY CODE & NFPA 1, FIRE CODE, LIFESAFETY CODE, 2009 EDITION

BLDG IV-S FIRST & SECOND FLOOR PLANS


SHEET NUMBER

A4.1

DATE: 06.06.2025

DRAWN BY:


0' 2' 4' 8' 12' 16' FEET
SCALE

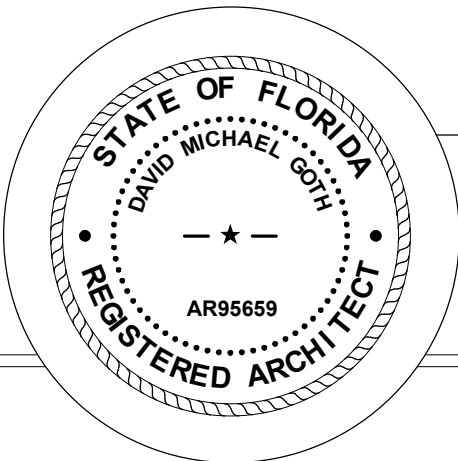

**LUPTON
RAUSCH**
ARCHITECTURE +
INTERIOR DESIGN

Atlantic Crossing

Project Number: 22046.0

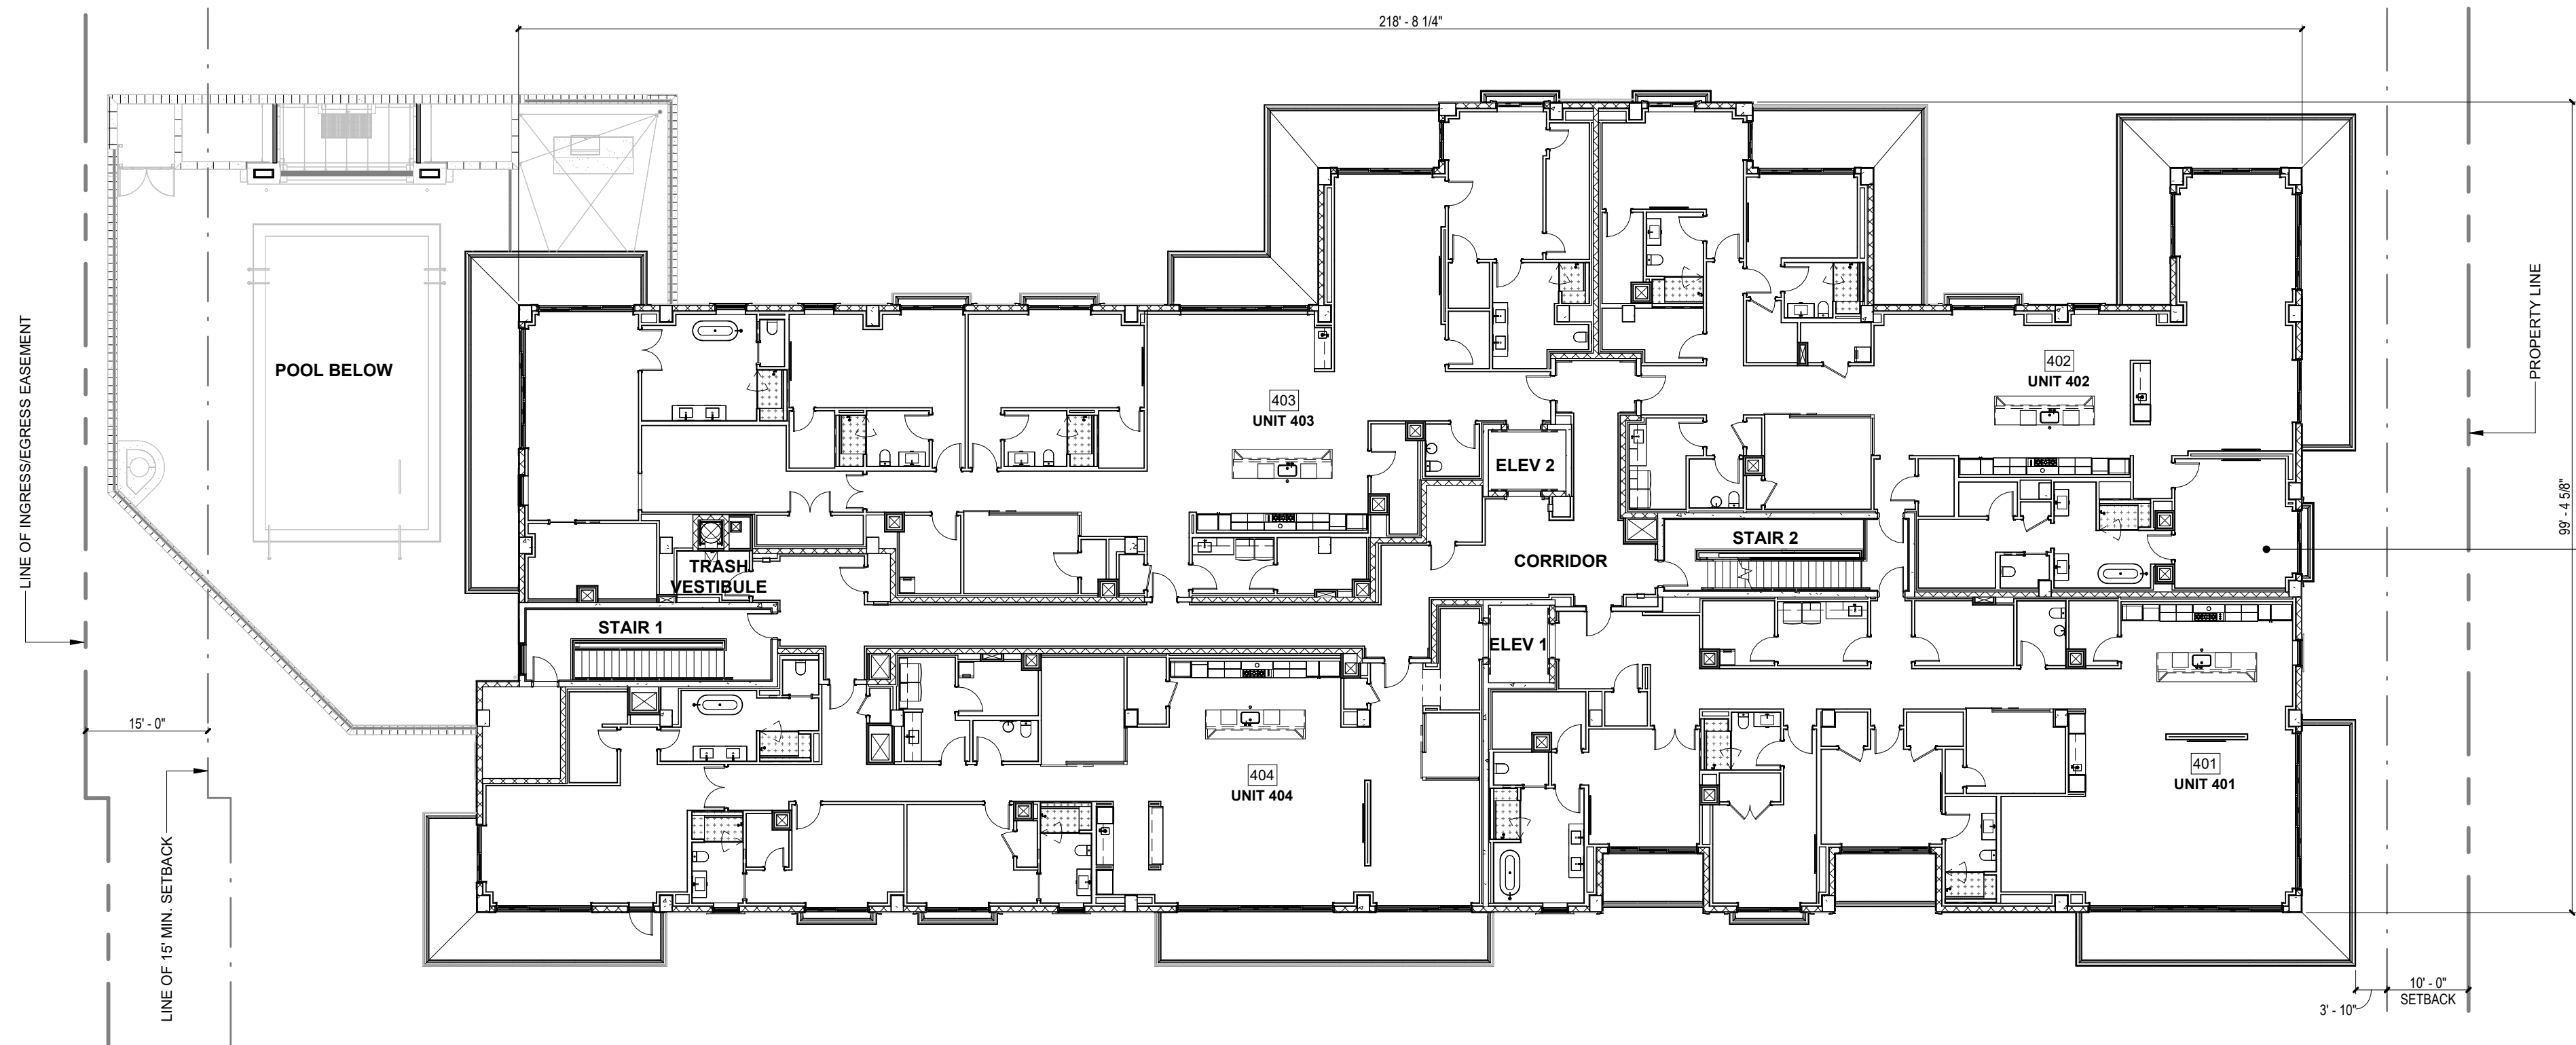

RESPONSE TO 2.12.14 STAFF COMMENTS

- FLOOR PLANS REFLECT RESIDENTIAL UNIT COUNTS
- PROVIDE ADDITIONAL VEGETATION AT POOL DECK AREA.

RESPONSE TO 2.6.15 STAFF COMMENTS

- REFORMATTED UNIT MATRIX.


CLASS III MODIFICATION 04-29-2022

- THIRD FLOOR: REDUCED NUMBER OF RESIDENTIAL CONDO UNITS FROM 9 TO 4.
- FOURTH FLOOR: REDUCED NUMBER OF RESIDENTIAL CONDO UNITS FROM 7 TO 4, DELETED COMMON ROOF DECK AMENITY SPACE.

BLDG IV-S FOURTH FLOOR UNIT MIX	
3-BEDROOM* (2-BED + DEN)	0
4-BEDROOM* (3-BED + DEN)	3
5-BEDROOM* (4-BED + DEN)	1
TOTAL - 4TH FLOOR BLDG IV-S	4

BLDG IV-S - FOURTH FLOOR

SCALE 1/16" = 1'-0"

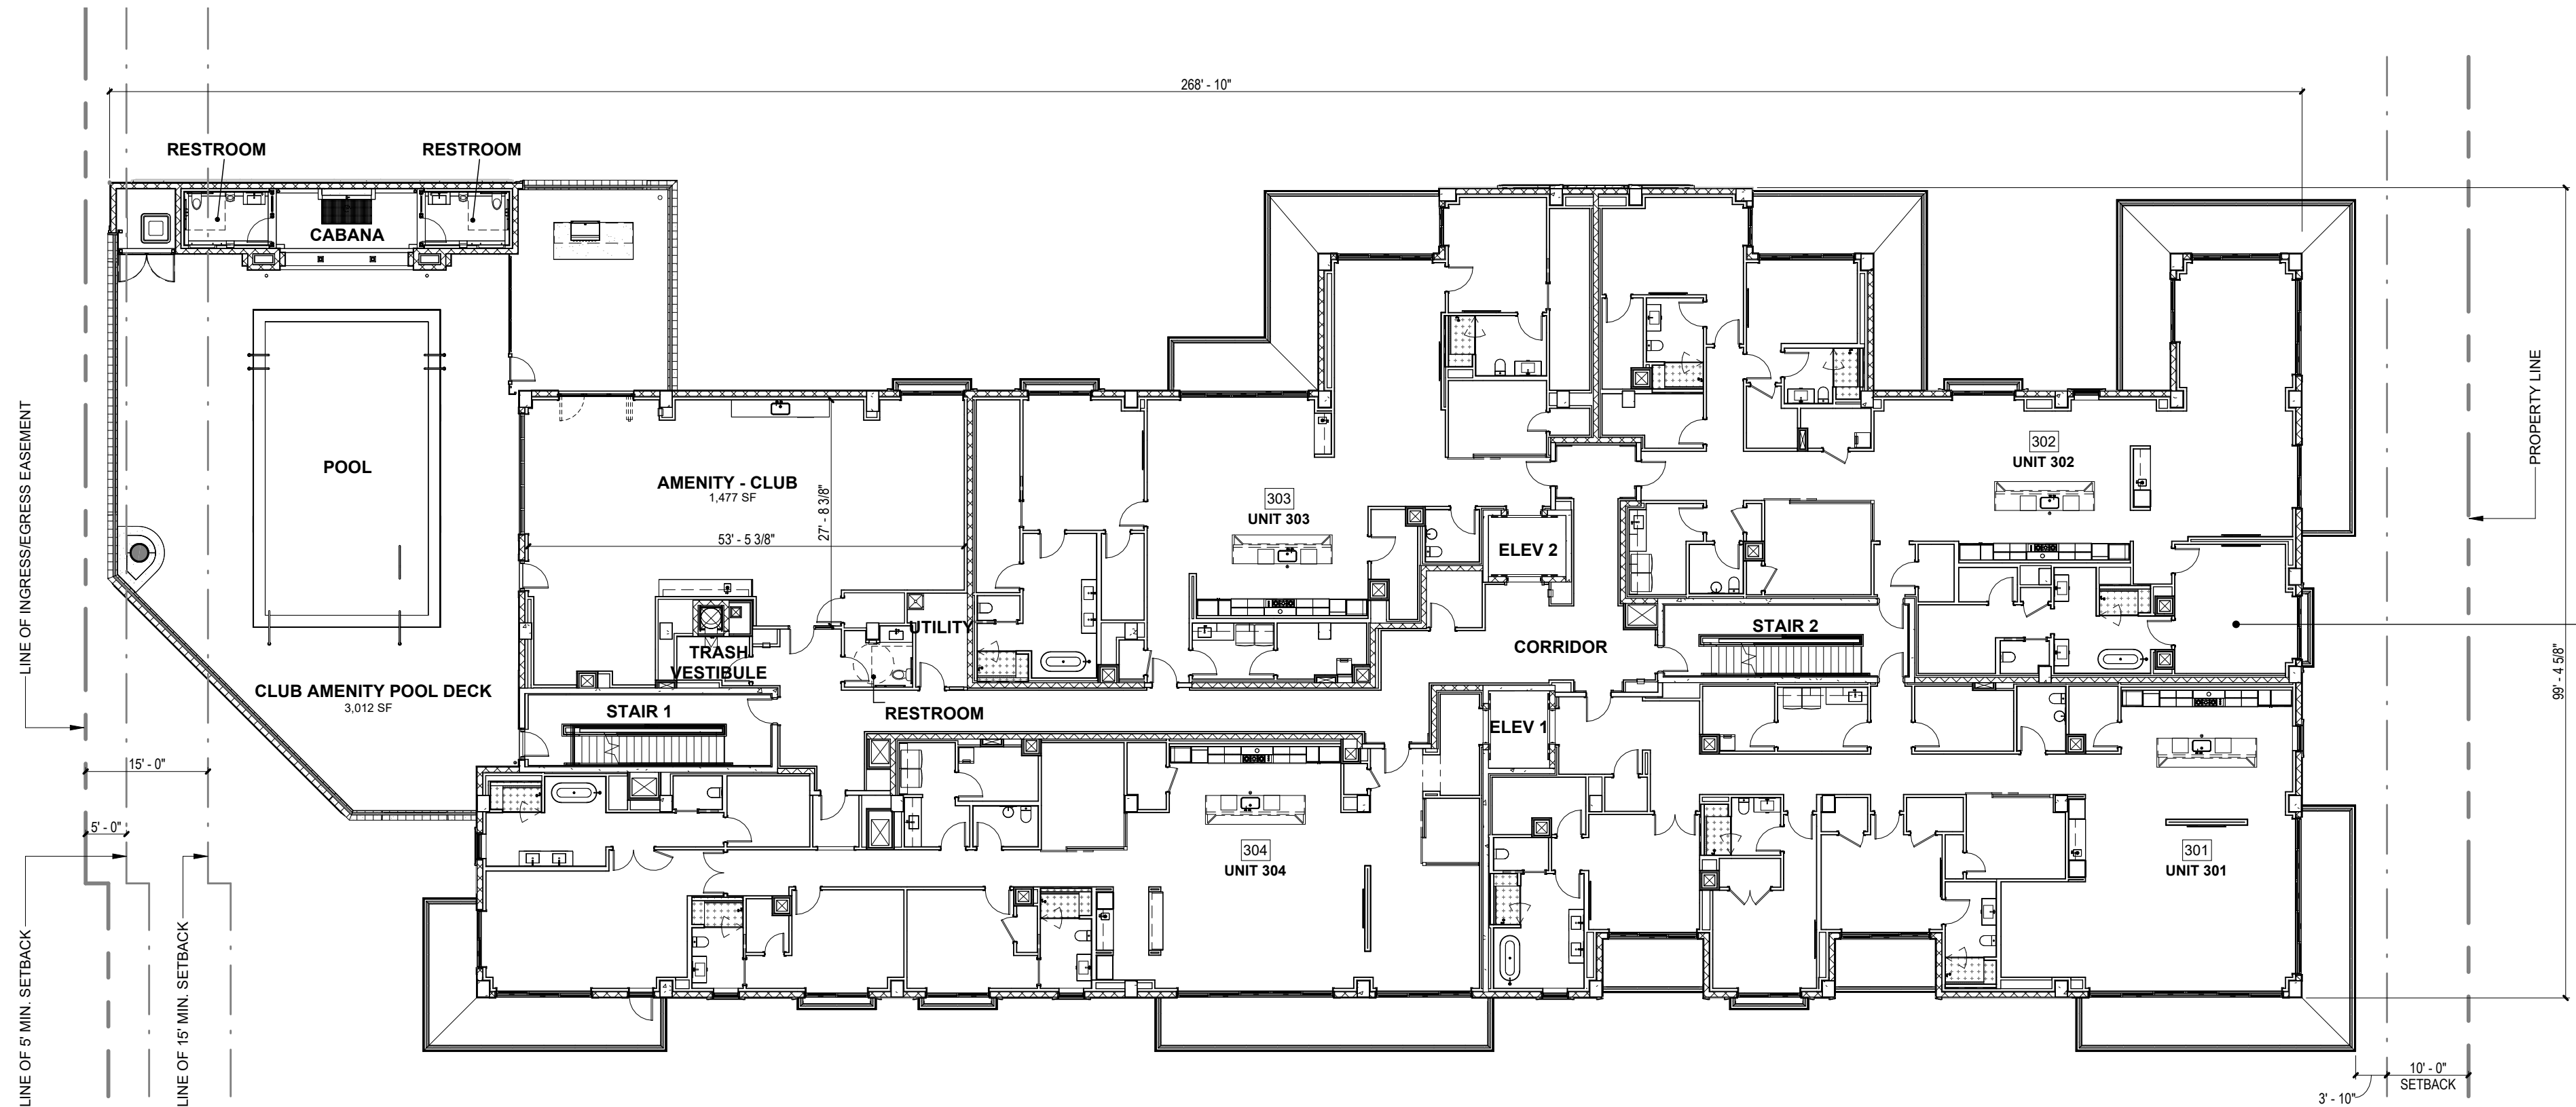

BLDG IV-S THIRD FLOOR UNIT MIX	
3-BEDROOM* (2-BED + DEN)	1
4-BEDROOM* (3-BED + DEN)	3
5-BEDROOM* (4-BED + DEN)	0
TOTAL - 3RD FLOOR BLDG IV-S	4


BLDG IV-S THIRD FLOOR AMENITY	
NAME	AREA
AMENITY - CLUB	1,477 SF
UNISEX 1	57 SF
TOTAL	1,534 SF

BLDG IV-S - THIRD FLOOR

SCALE 1/16" = 1'-0"

06.06.2025	LEVEL I MODIFICATION - BLDG IV-S
03.08.2024	FOR RECORD
07.14.2023	RESPONSE TO TAC COMMENTS
03.31.2023	RESPONSE TO TAC COMMENTS
DATE:	ISSUE / REVISIONS:
06.18.2013	SITE PLAN SUBMITTAL
09.17.2013	RESPONSE TO STAFF COMMENTS
10.29.2013	10/18 STAFF RESPONSE
11.14.2014	RESPONSE TO 02.12.24 STAFF COMMENTS
04.21.2017	SETTLEMENT MODIFICATION
04.29.2022	CLASS III MODIFICATION
10.21.2022	RESPONSE TO STAFF COMMENTS
02.10.2023	RESPONSE TO STAFF COMMENTS

BLDG IV-S THIRD & FOURTH FLOOR PLANS

 


DRAWN BY:


SHEET NUMBER

A4.2

DATE:06.06.2025


EXHIBIT 2.2
WAIVER APPLICATION
2025-09-19

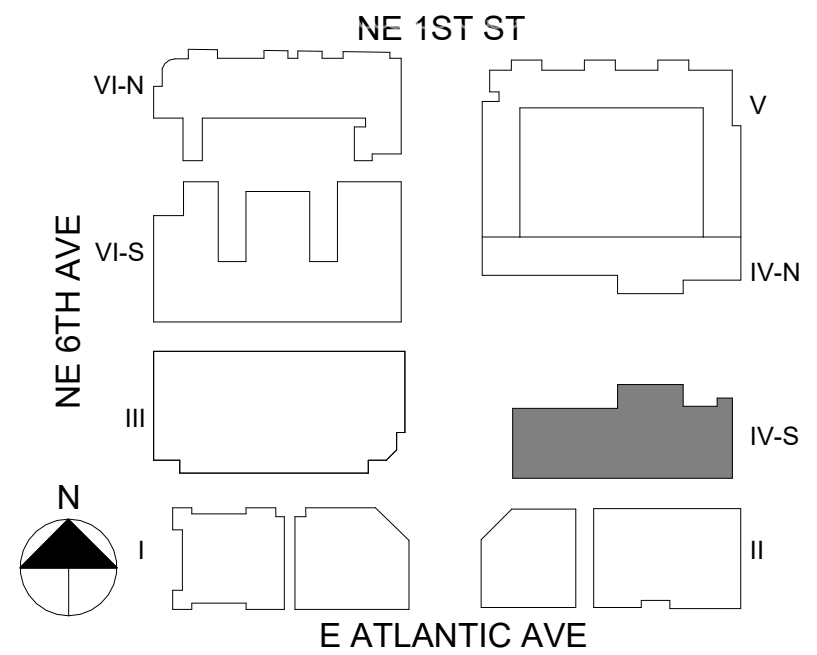

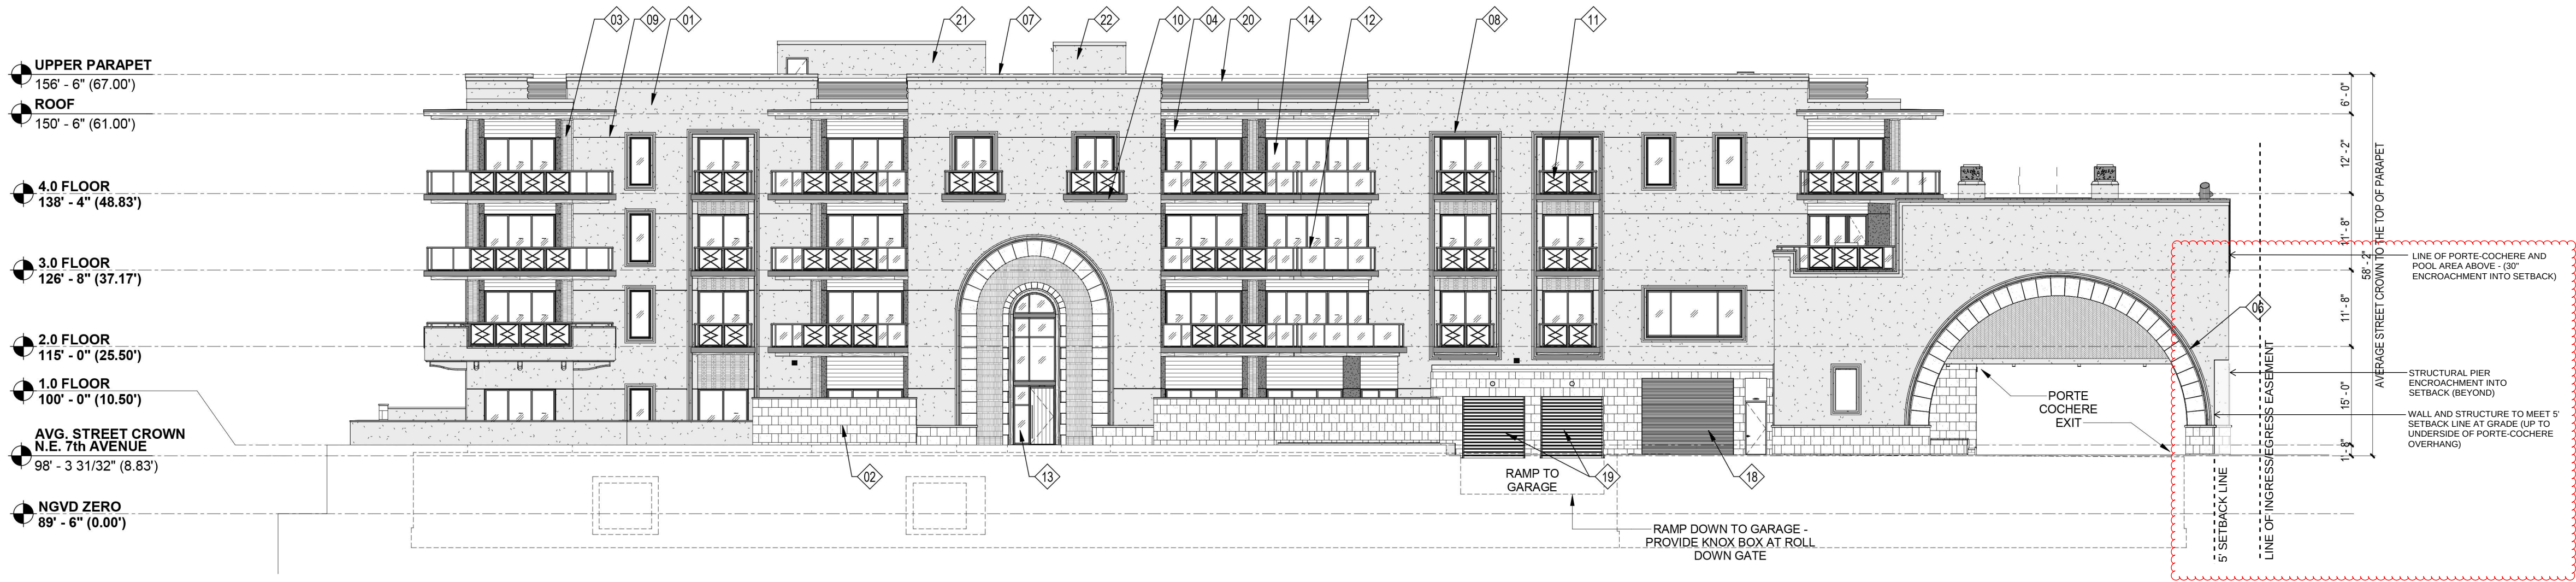


BLDG IV-S - NORTH ELEVATION

SCALE 1/16" = 1'-0"

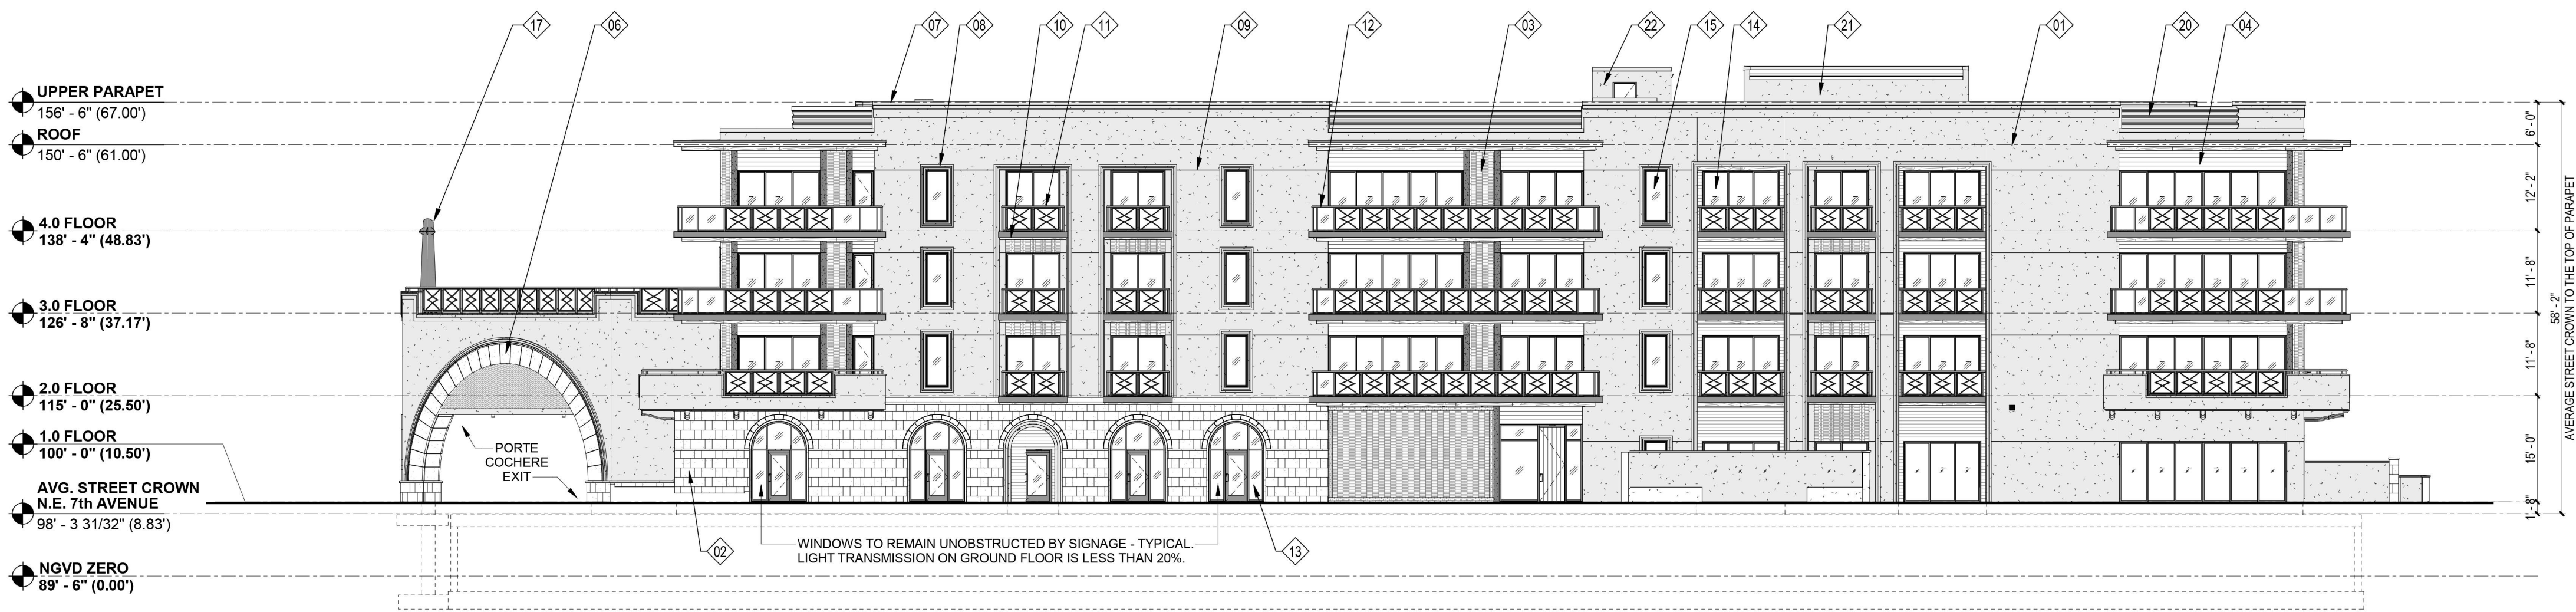


BLDG IV-S - SOUTH ELEVATION

SCALE 1/16" = 1'-0"

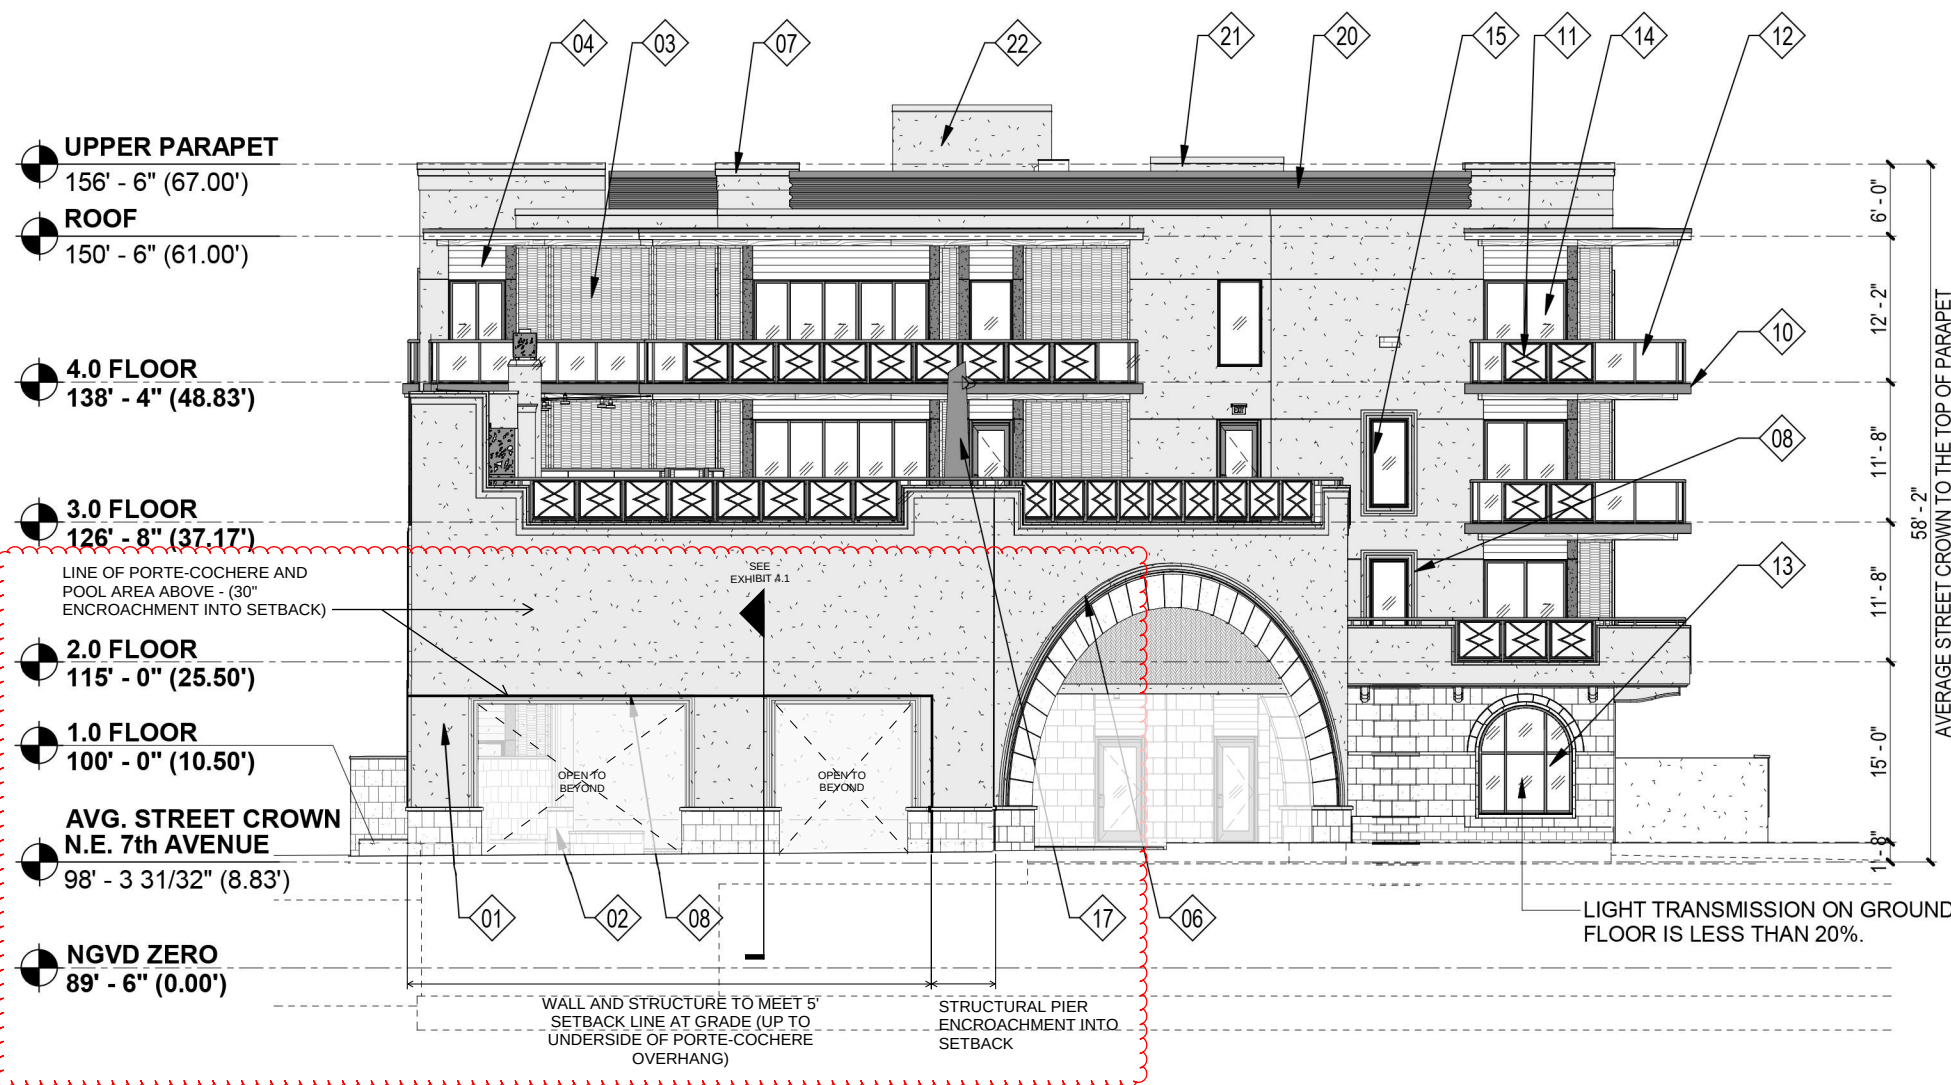

BLDG IV-S - WEST ELEVATION

SCALE 1/16" = 1'-0"

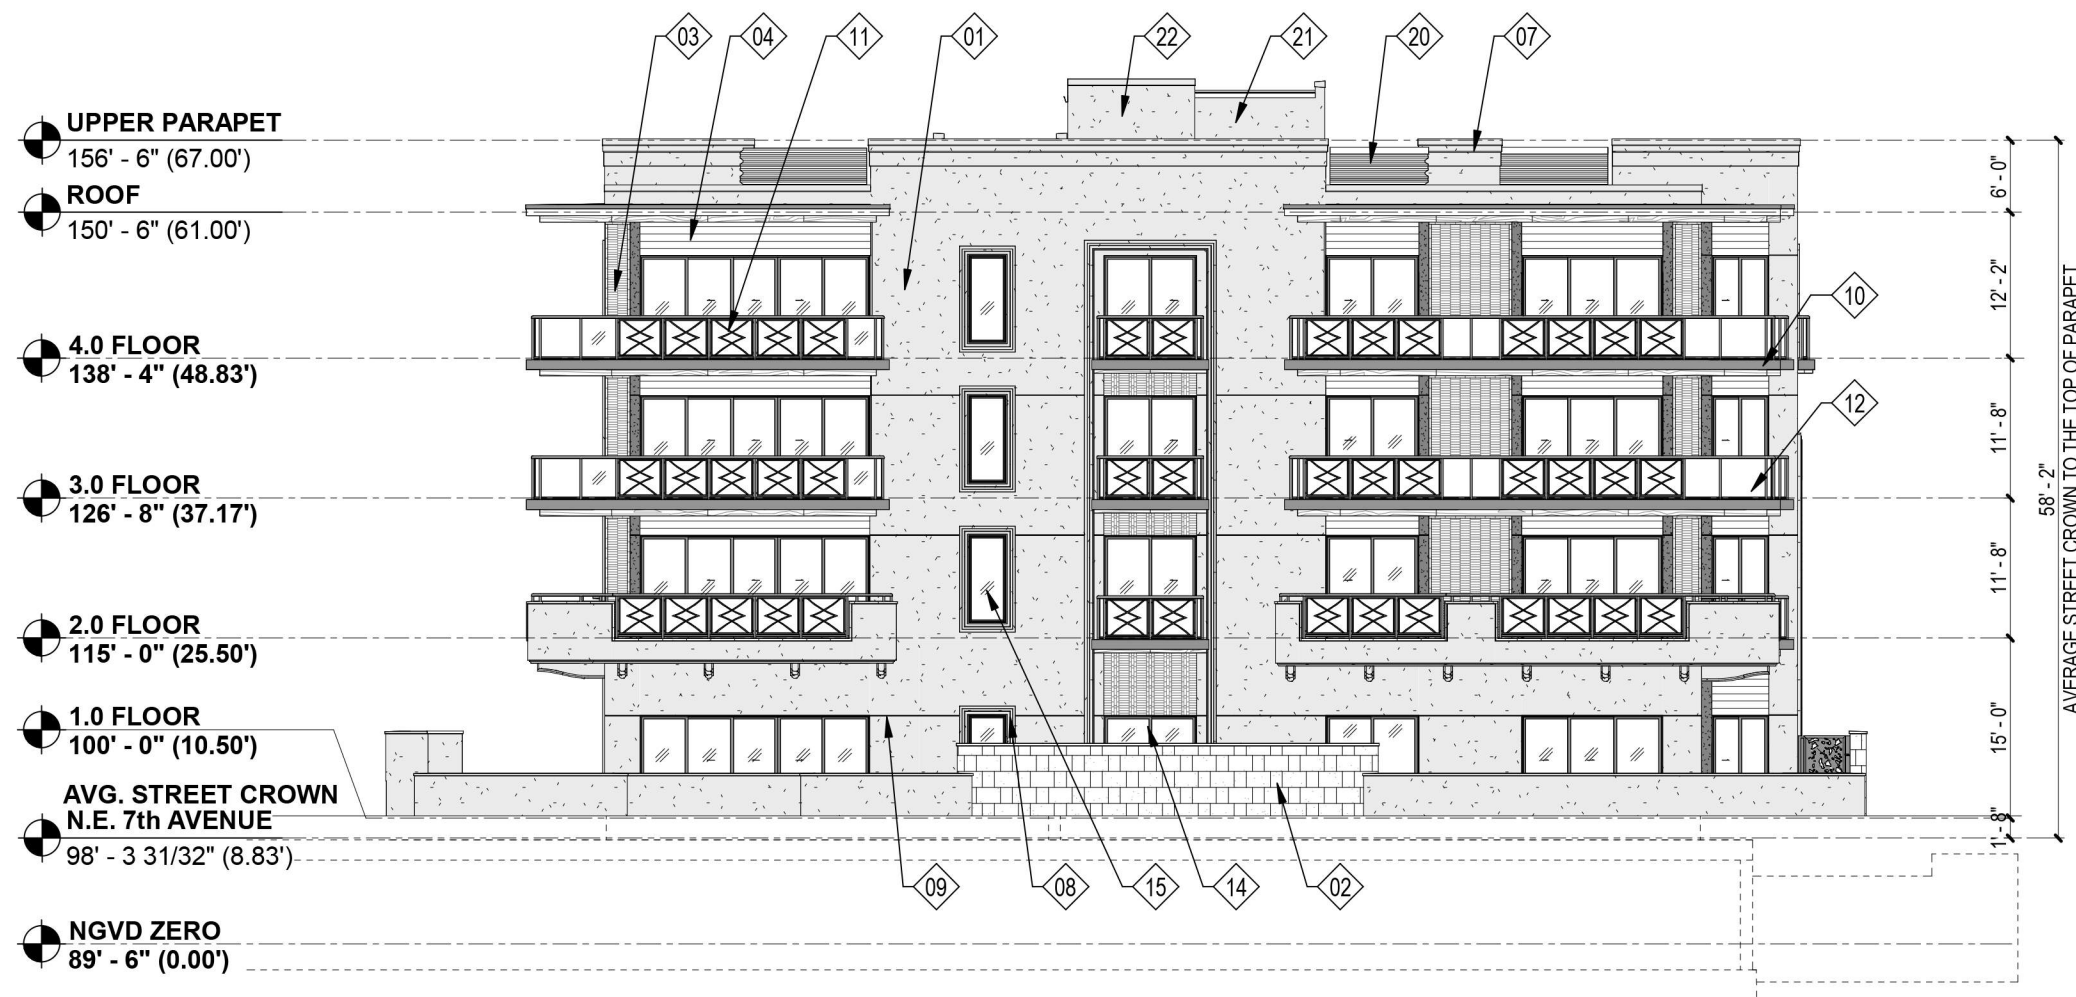

BLDG IV-S - EAST ELEVATION

SCALE 1/16" = 1'-0"

BUILDING IV-S MATERIAL LEGEND

- STUCCO - COLOR SW 7549 "STUDIO TAUPE"
- STONE WALL TILE - LIMESTONE
- CERAMIC WALL TILE - BLUE BLEND
- CERAMIC WALL TILE ACCENT - BLUE BLEND
- ALUMINUM HORIZONTAL SIDING TO MATCH AZEK ENGLISH WALNUT

ELEVATION NOTES

NOTE: ALL WALL CLADDING SHALL BE STUCCO UNLESS OTHERWISE NOTED.

- STUCCO - COLOR SW 7549 "STUDIO TAUPE"
- STONE WALL TILE - LIMESTONE
- CERAMIC WALL TILE - BLUE BLEND
- ALUMINUM HORIZONTAL SIDING - TO MATCH AZEK "ENGLISH WALNUT"
- CAP AT STONE TILE - TO MATCH STONE TILE
- TRIM AT STONE TILE - TO MATCH STONE TILE
- PARAPET TRIM, STUCCO ON FOAM PROFILE - COLOR TO MATCH STUCCO
- OPENING TRIM, STUCCO ON FOAM PROFILE - COLOR TO MATCH STUCCO
- STUCCO CONTROL JOINT
- ALUMINUM BALCONY FASCIA - COLOR BRONZE
- ALUMINUM RAILING - COLOR BRONZE
- GLASS RAILING WITH ALUMINUM POSTS AND CAP - COLOR BRONZE
- ALUMINUM STOREFRONT - COLOR BRONZE
- ALUMINUM SLIDING RESIDENTIAL DOOR SYSTEM - COLOR BRONZE
- ALUMINUM CLAD WOOD WINDOW - COLOR BRONZE
- ALUMINUM POOL TRELLIS - COLOR SW-6083 "SABLE"
- MAST FOR SCULPTURE
- ALUMINUM OVERHEAD DOOR - COLOR BRONZE
- ALUMINUM COILING GRILLE - COLOR BRONZE
- ALUMINUM MECHANICAL EQUIPMENT SCREEN - COLOR BRONZE
- STAIR PENTHOUSE BEYOND
- ELEVATOR PENTHOUSE BEYOND

NOTE:
ALL ELEVATIONS SHOWN ARE NGVD 1929 VALUE.
NGVD 1929 VALUE - 1.532' = NAVD 1988 VALUE.


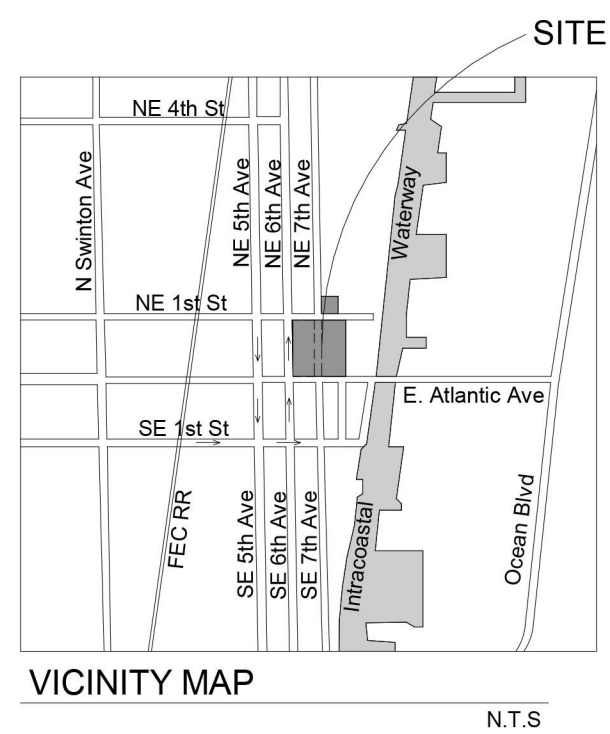


EXHIBIT 3.1
WAIVER APPLICATION
2025-09-19

BLDG IV-S ELEVATIONS


SHEET NUMBER

 

DRAWN BY:

A4.4

DATE: 06.06.2025

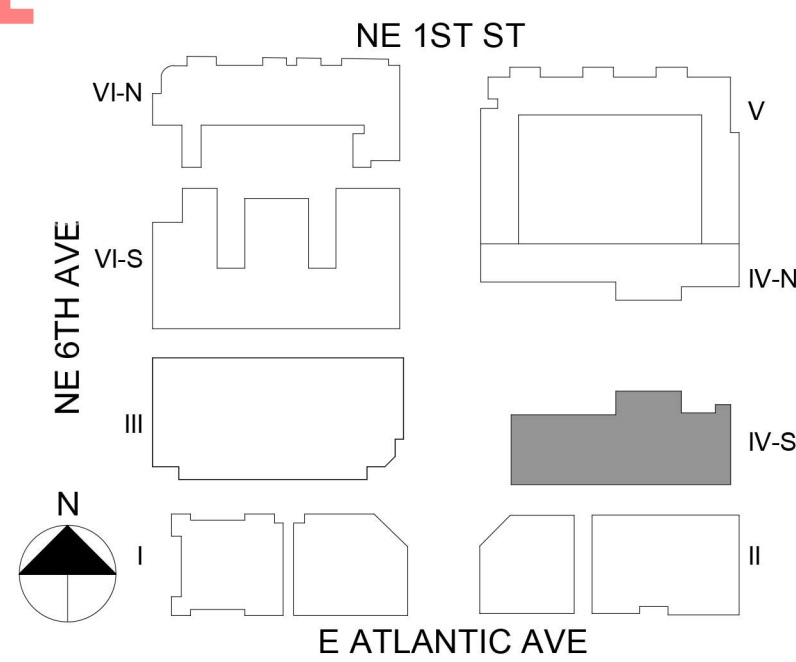

06.06.2025	LEVEL I MODIFICATION - BLDG IV-S
03.08.2024	FOR RECORD
12.14.2023	RESPONSE TO SPRAB HEARING
07.14.2023	RESPONSE TO TAC COMMENTS
03.31.2023	RESPONSE TO TAC COMMENTS
DATE:	ISSUE / REVISIONS:
06.18.2013	SITE PLAN SUBMITTAL
09.17.2013	RESPONSE TO STAFF COMMENTS
10.29.2013	10/18 STAFF RESPONSE
11.14.2014	RESPONSE TO 02.12.24 STAFF COMMENTS
04.21.2017	SETTLEMENT MODIFICATION
04.29.2022	CLASS III MODIFICATION
10.21.2022	RESPONSE TO STAFF COMMENTS
02.10.2023	RESPONSE TO STAFF COMMENTS

T/ PARAPET BLOCKING LOW
152' - 7 1/2" (63.13')

4.0 FLOOR
138' - 4" (48.83')

3.0 FLOOR
126' - 8" (37.17')

2.0 FLOOR
115' - 0" (25.50')

FINISHED SOFFIT
112'-6"

5' MIN. SEBACK LINE.
(FACE OF STONE VENEER)

1.0 FLOOR
100' - 0" (10.50')

T/ PT SLAB
98' - 2" (8.67')

B

B.4

T/ PARAPET BLOCKING
152' - 7 1/2"

FINISHED SOFFIT
149' - 6 1/2"

MASONRY ROUGH OPENING
147' - 0"

FINISHED SOFFIT
136' - 10 1/2"

MASONRY ROUGH OPENING
135' - 4"

A


INGRESS/EGRESS
EASEMENT

SURFACE RELATION, AS TO
INGRESS/EGRESS
EASEMENT
112'-13 1/2"

2' - 6"


2' - 6"

5'-0"

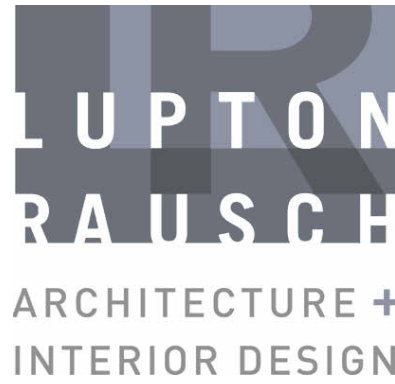

Atlantic Crossing

Project Number: 22046.0

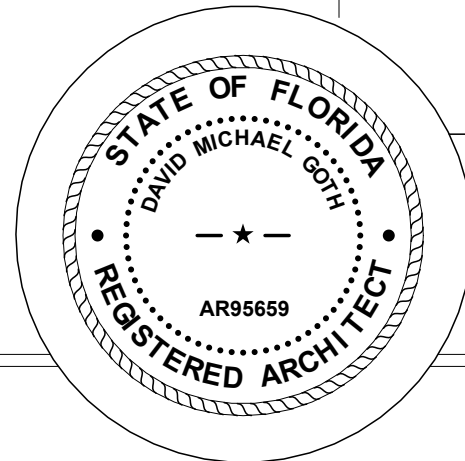

DATE: ISSUE / REVISIONS:


WALL SECTIONS

SHEET NUMBER


7.1

DATE: 06.06.2025

DRAWN BY:

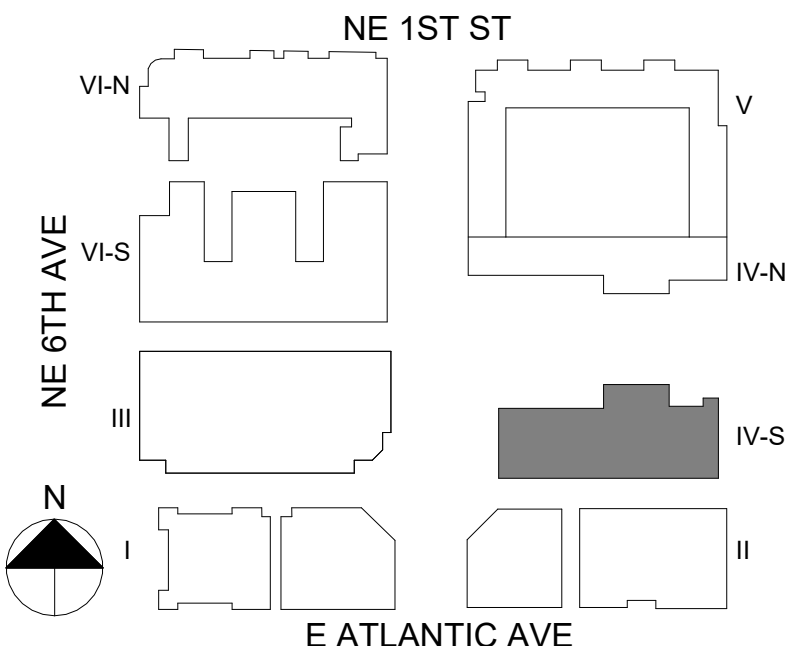

Oct 10, 2025
H:\2025\FL220174.DWG\ENGINEERING\DRAWINGS\EXHIBITS\5-25 FPL EASEMENT EXHIBIT-----LAYOUT: FPL EASEMENT SITE PLAN

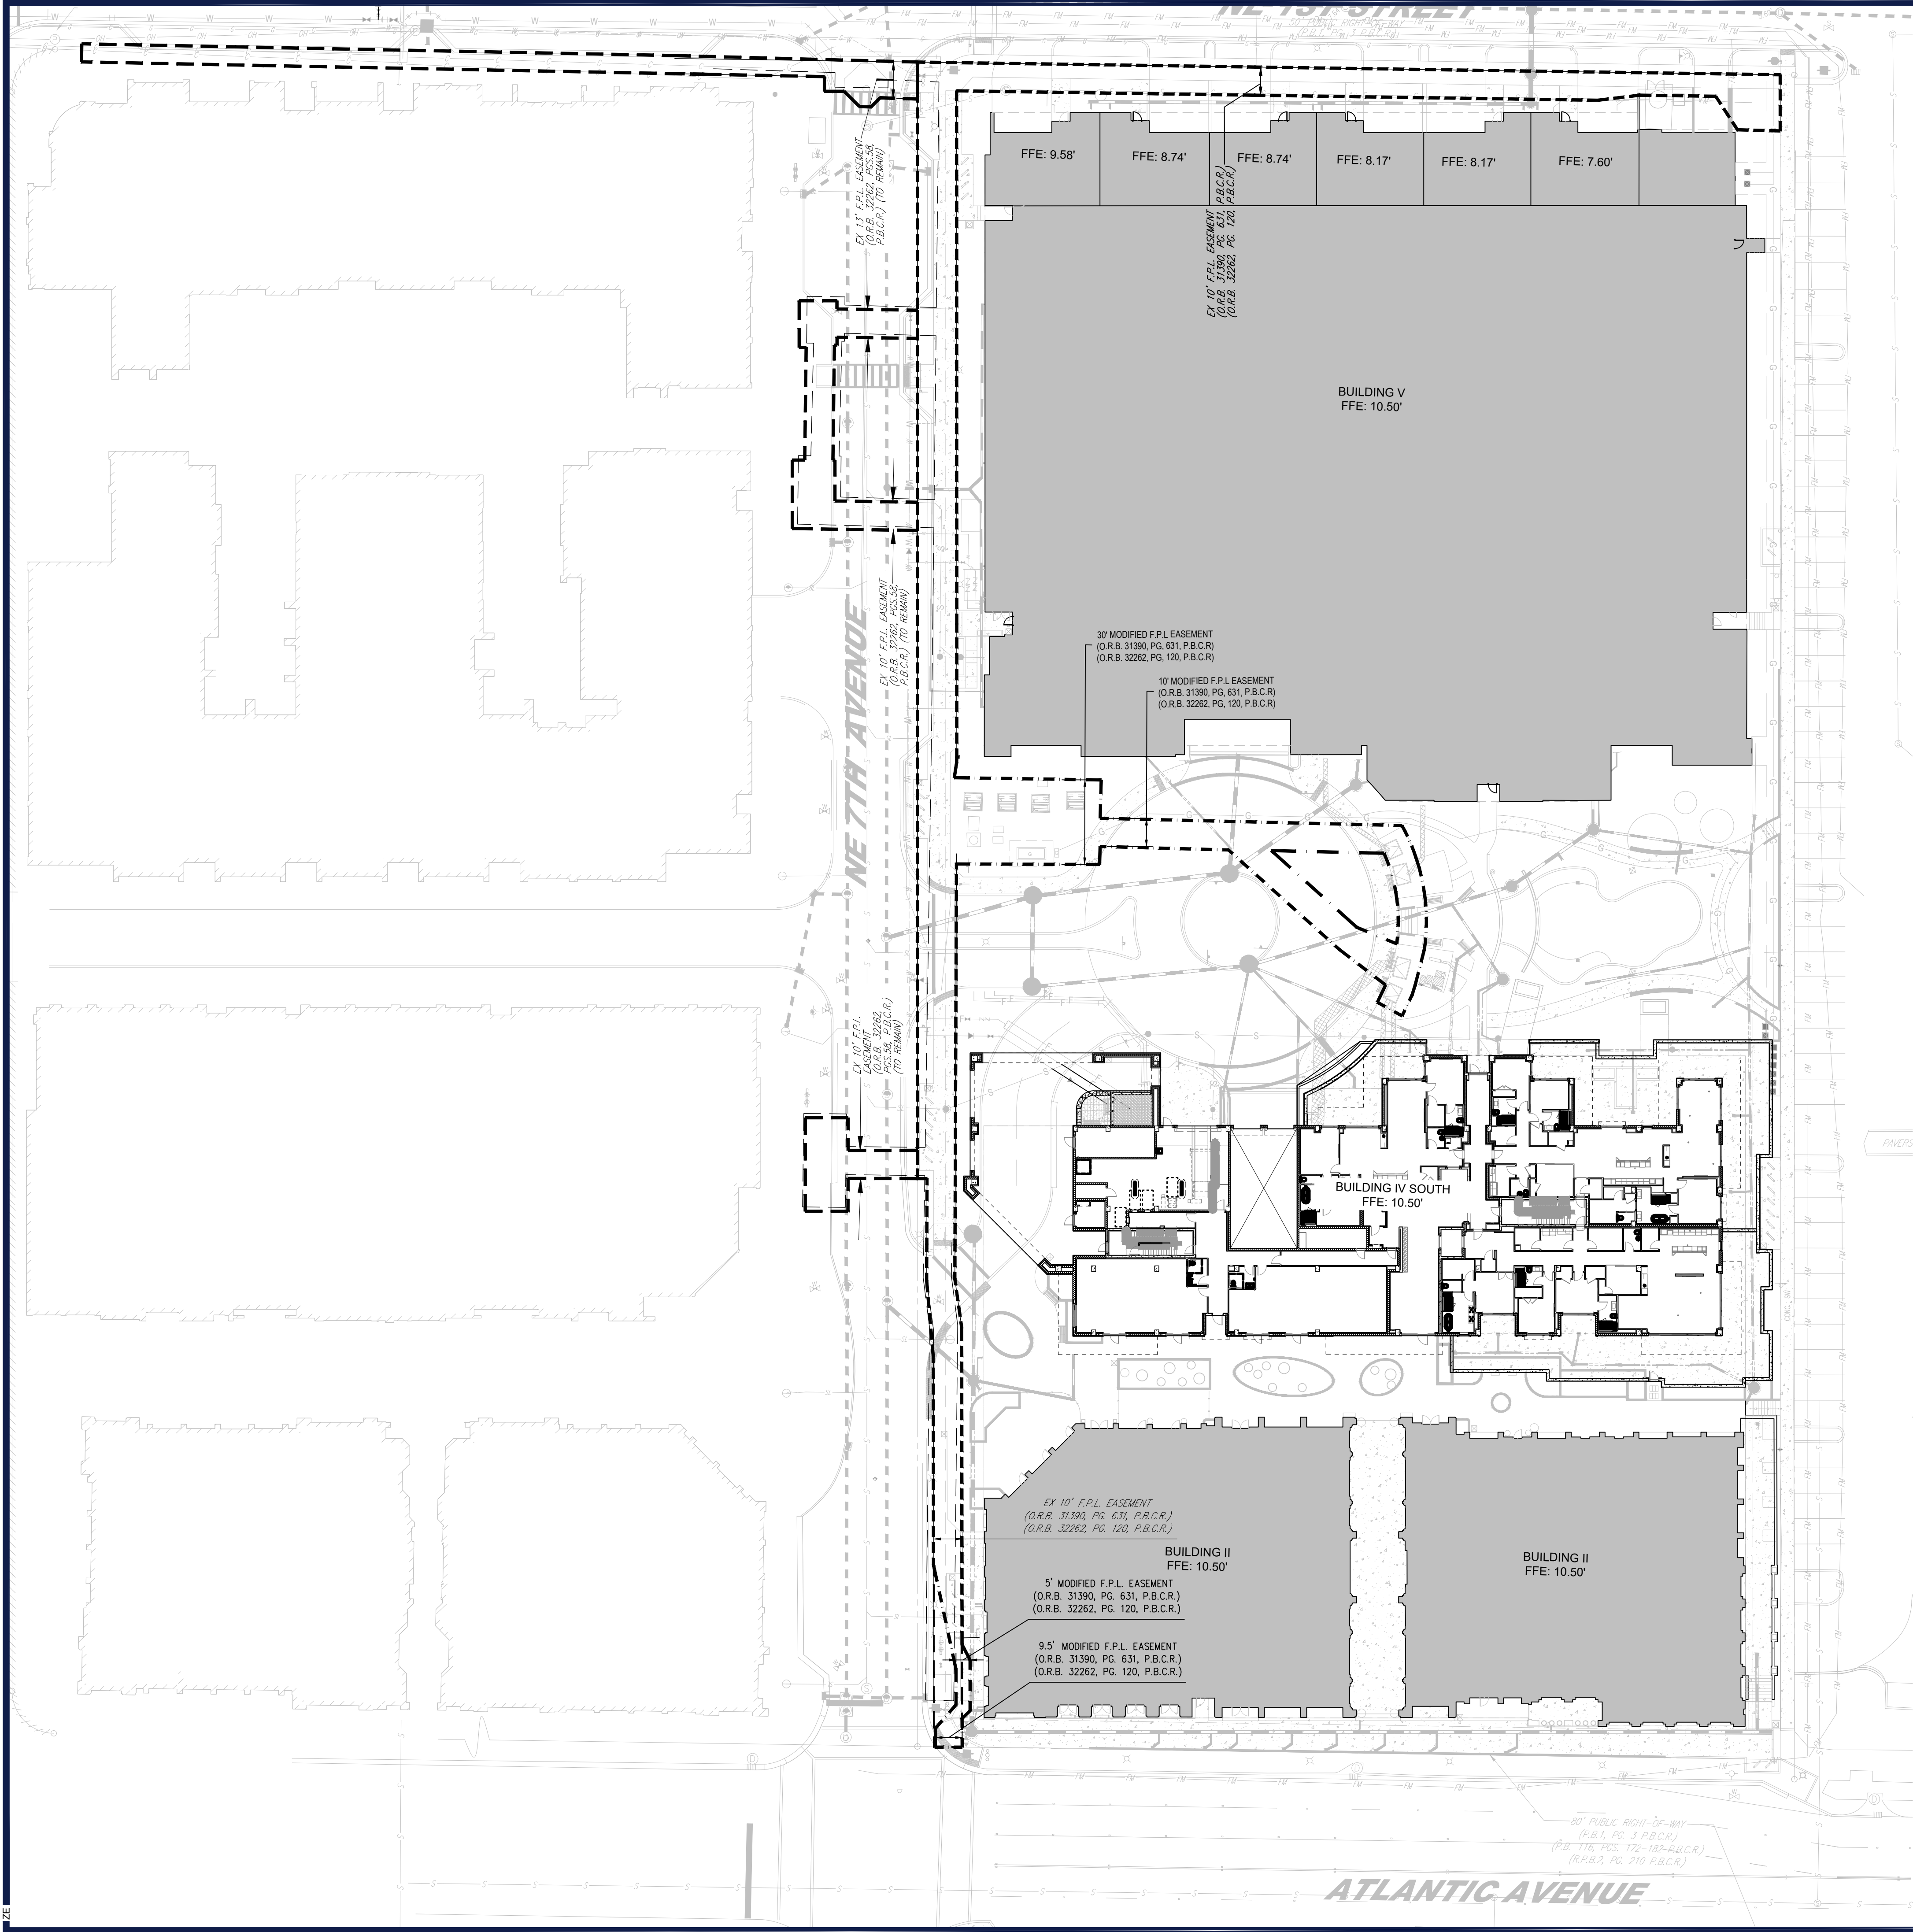

LEGEND:

- EX FPL EASEMENT
- MODIFIED FPL EASEMENT

BOHLER

SITE CIVIL AND CONSULTING ENGINEERING
LAND SURVEYING
PROGRAM MANAGEMENT
LANDSCAPE ARCHITECTURE
SUSTAINABLE DESIGN
PERMITTING SERVICES
TRANSPORTATION SERVICES

REVISIONS				
REV	DATE	COMMENT	DRAWN BY	
1				
2				
3				
4				
5				
6				

811

Know what's below.
Call before you dig.
ALWAYS CALL 811
It's fast. It's free. It's the law.

NOT APPROVED FOR CONSTRUCTION

THIS DRAWING IS INTENDED FOR MUNICIPAL AND/OR AGENCY REVIEW AND APPROVAL. IT IS NOT INTENDED AS A CONSTRUCTION DOCUMENT UNLESS INDICATED OTHERWISE.

PROJECT No.: FLB220174
DRAWN BY: JH
CHECKED BY: AS
DATE: 5/22/2025
CAD ID:

PROJECT:

PROP.
SITE PLAN
DOCUMENTS

FOR

EDWARDS
INTRACOASTAL,
LLC

ATLANTIC
CROSSING - PHASE 2
777 E. ATLANTIC AVENUE
DELRAY BEACH, FL 33483
PALM BEACH COUNTY

BOHLER

1900 NW CORPORATE BOULEVARD
SUITE 101E
BOCA RATON, FLORIDA 33431
Phone: (561) 571-0280
Fax: (561) 571-0281
FLORIDA BUSINESS CERT. OF AUTH. No. 30780

THIS ITEM HAS BEEN DIGITALLY SIGNED AND SEALED BY ANDREW RONALD SAVAGE, PE, ON THE DATE ADJACENT TO THE SEAL. PRINTED COPIES OF THIS DOCUMENT ARE NOT CONSIDERED SIGNED AND SEALED AND THE SIGNATURE MUST BE VERIFIED ON ANY ELECTRONIC COPIES.

SHEET TITLE:
PROPOSED & REMAINING FPL EASEMENT PLAN

SHEET NUMBER:
S-1

ORG. DATE -

EXHIBIT 5.1
WAIVER APPLICATION
2025-10-10

