


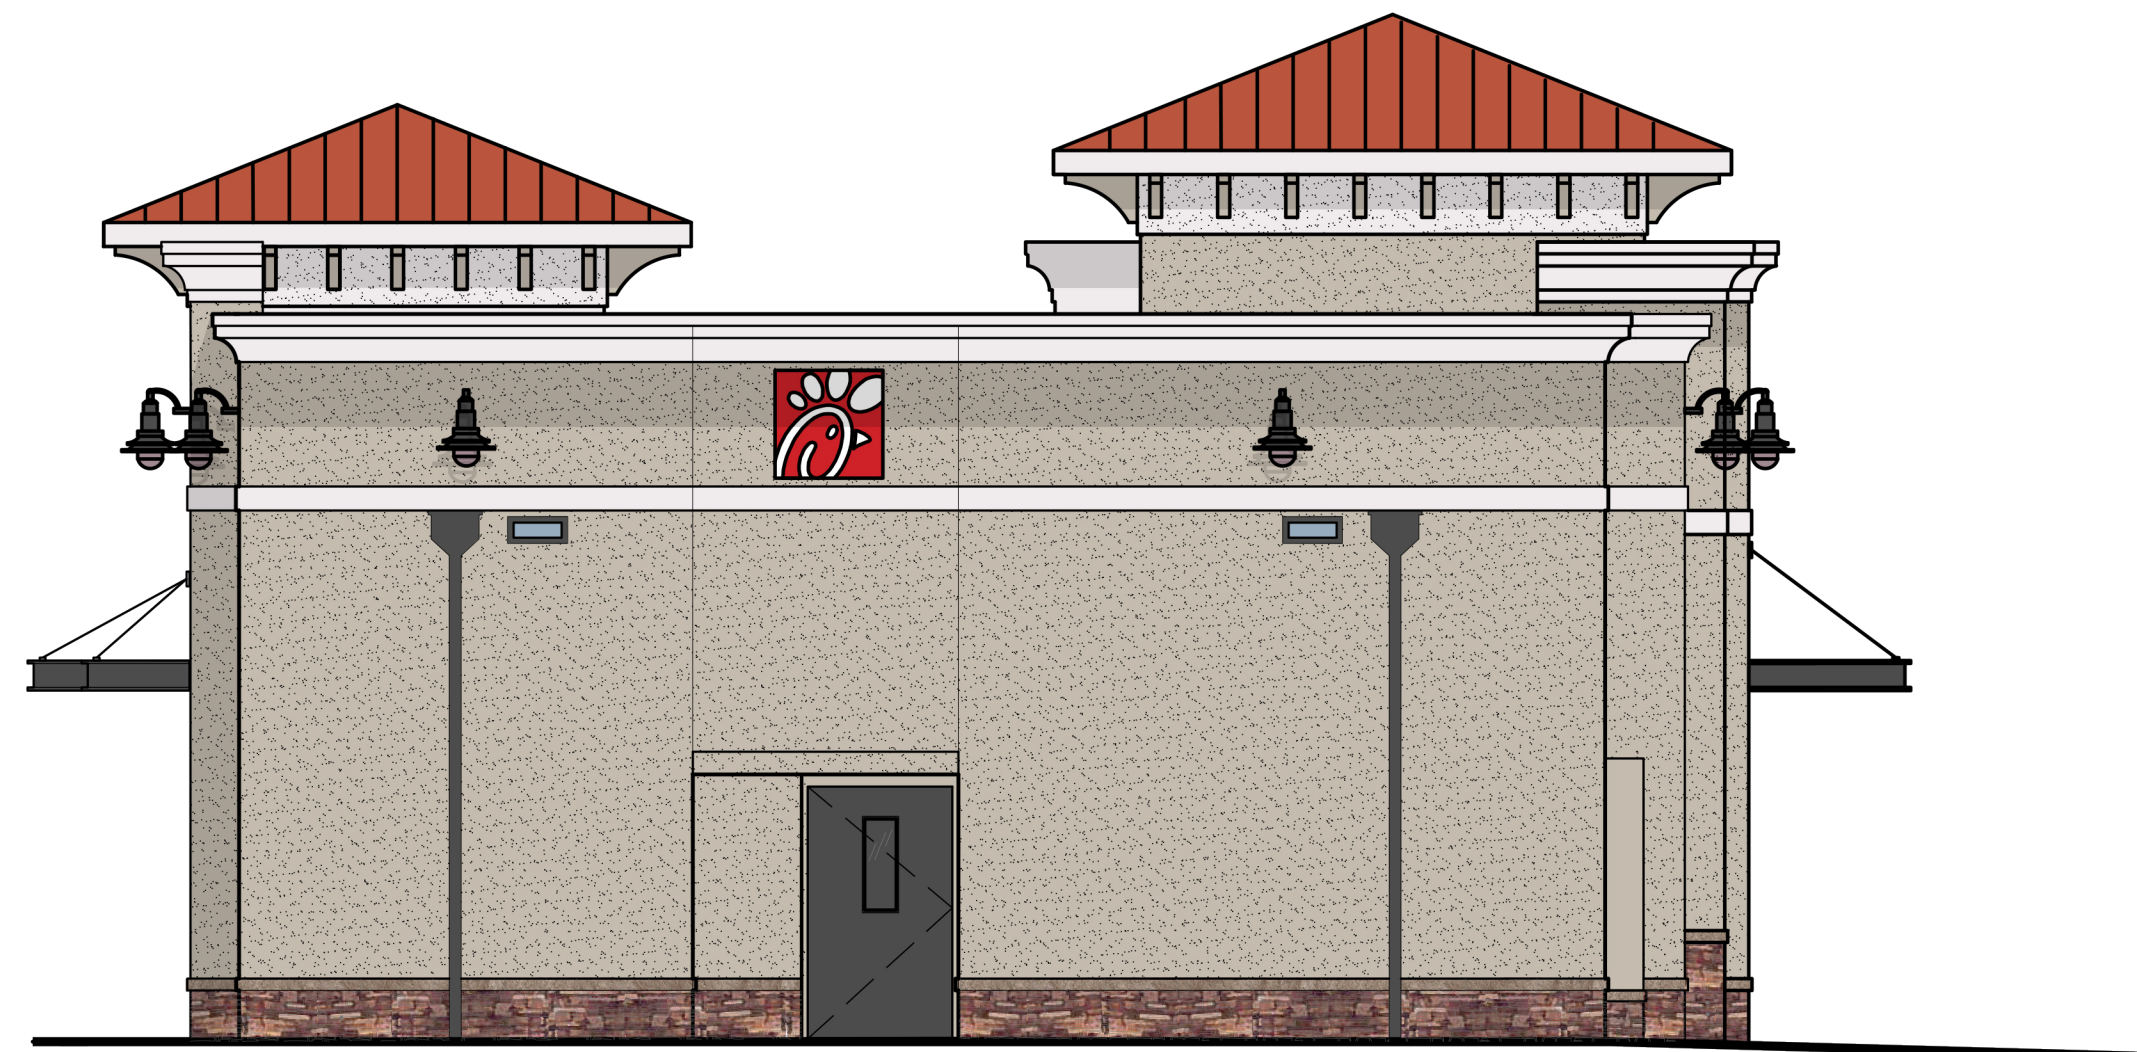

4 SOUTH ELEVATION
3/16"=1'-0"




3 WEST ELEVATION
3/16"=1'-0"



2 EAST ELEVATION
3/16"=1'-0"



1 NORTH ELEVATION
3/16"=1'-0"

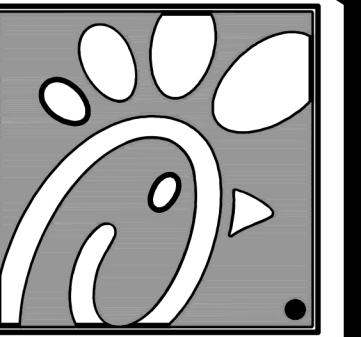

5200 Buffington Rd.
Atlanta Georgia,
30349-2998

Revisions:


Mark	Date	By
△	04/02/2018	

CITY COMMENTS

Mark	Date	By
△		

Mark	Date	By
△		

Seal

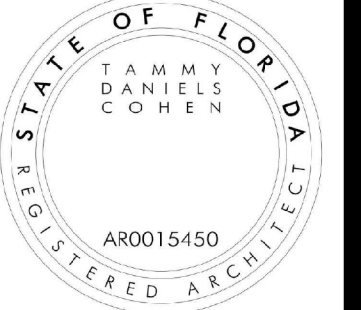

COHEN CARNAGGIO REYNOLDS
ARCHITECTURE INTERIORS DESIGN
2920 FIRST AVENUE SOUTH
BIRMINGHAM, ALABAMA 35233
COCAARCHITECTS.NET
205.324.8894 F

STORE:
ATLANTIC & MILITARY
FSR
S08H-N-SQ-LG-R
4823 WEST ATLANTIC
AVENUE
DELRAY BEACH,
FLORIDA 33445

SHEET TITLE
EXTERIOR
ELEVATIONS

VERSION: 2017-028
ISSUE DATE: 04-2017

Job No. : 17-060
Store : 03707
Date : 01.05.18
Drawn By : JR
Checked By: RB

Sheet

A-2.2A