

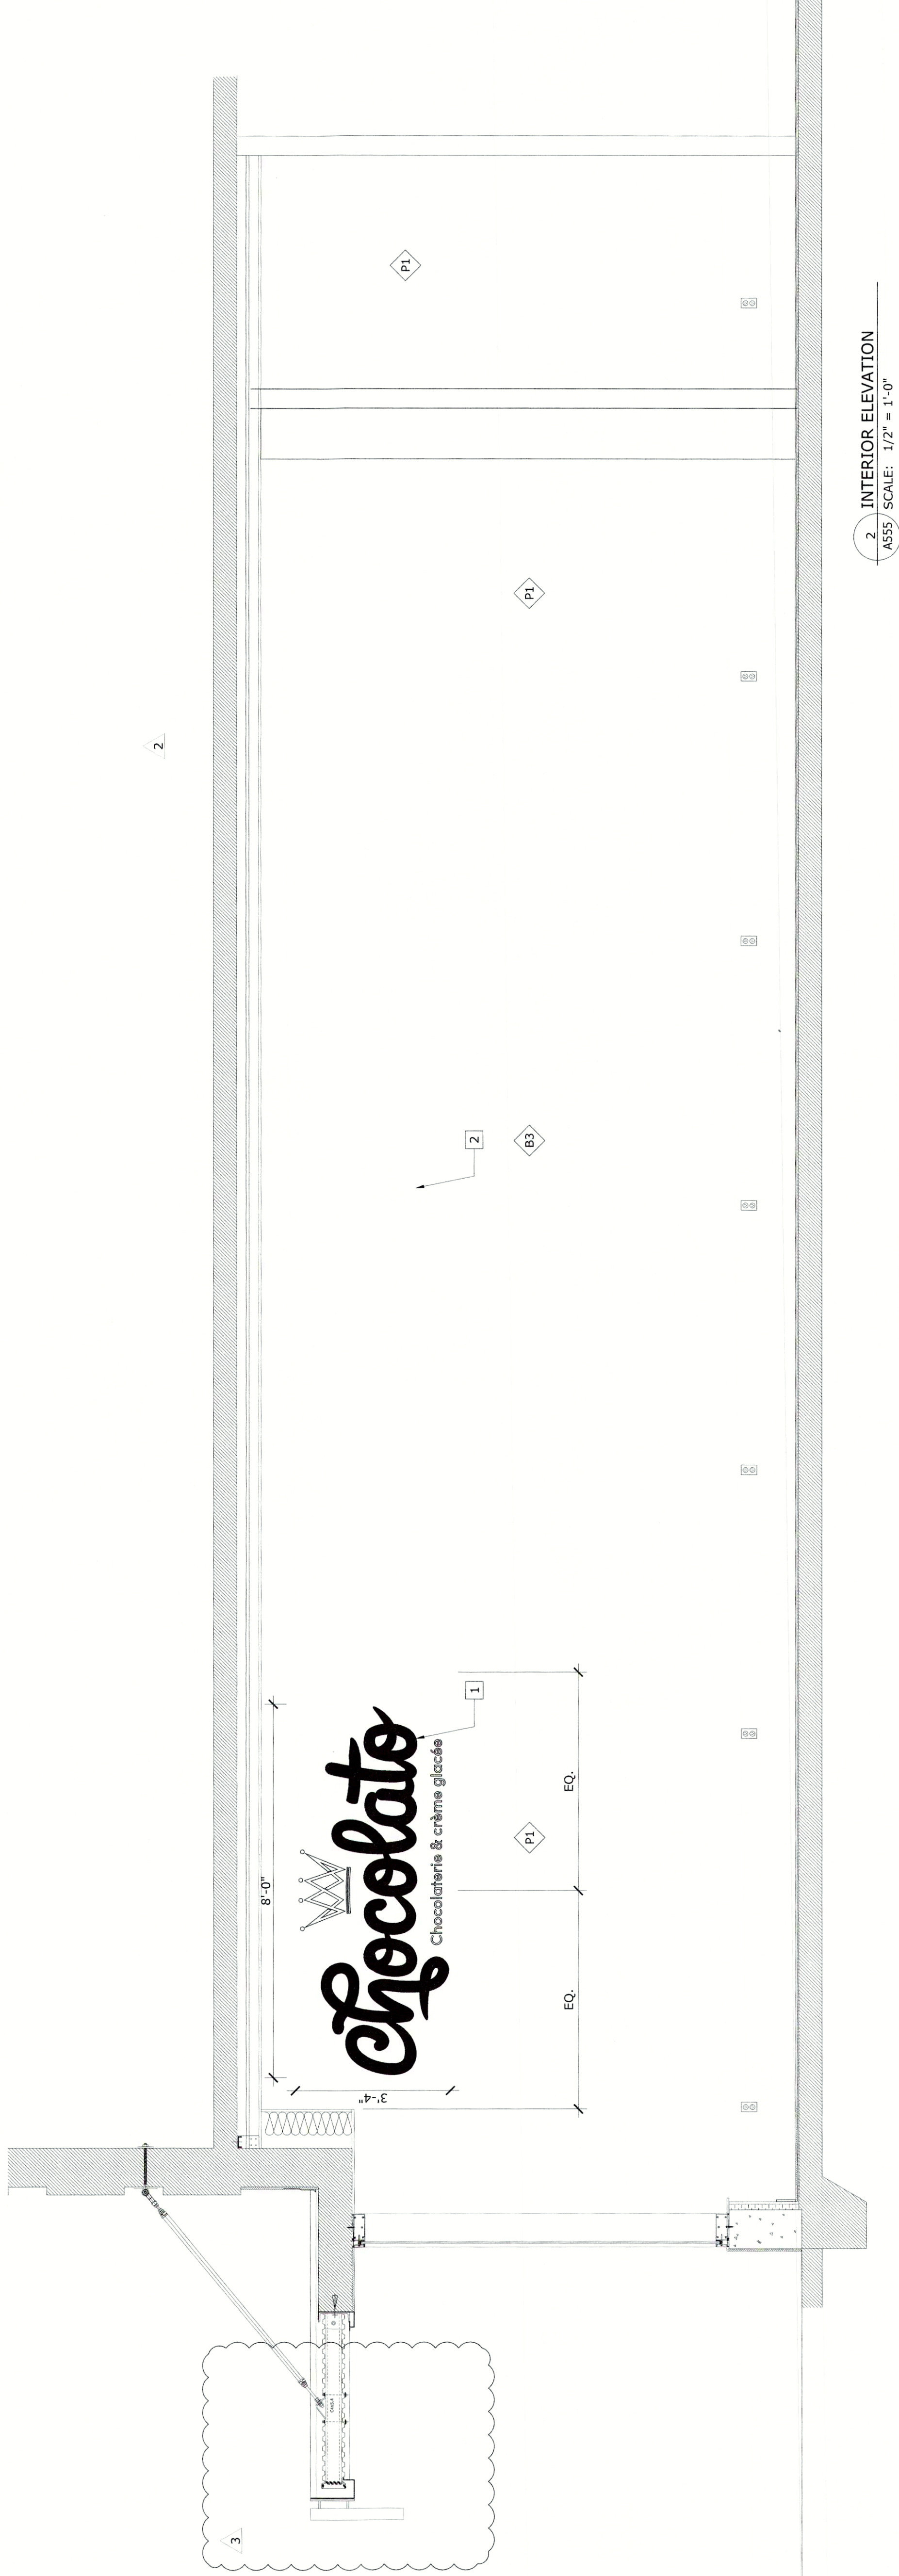
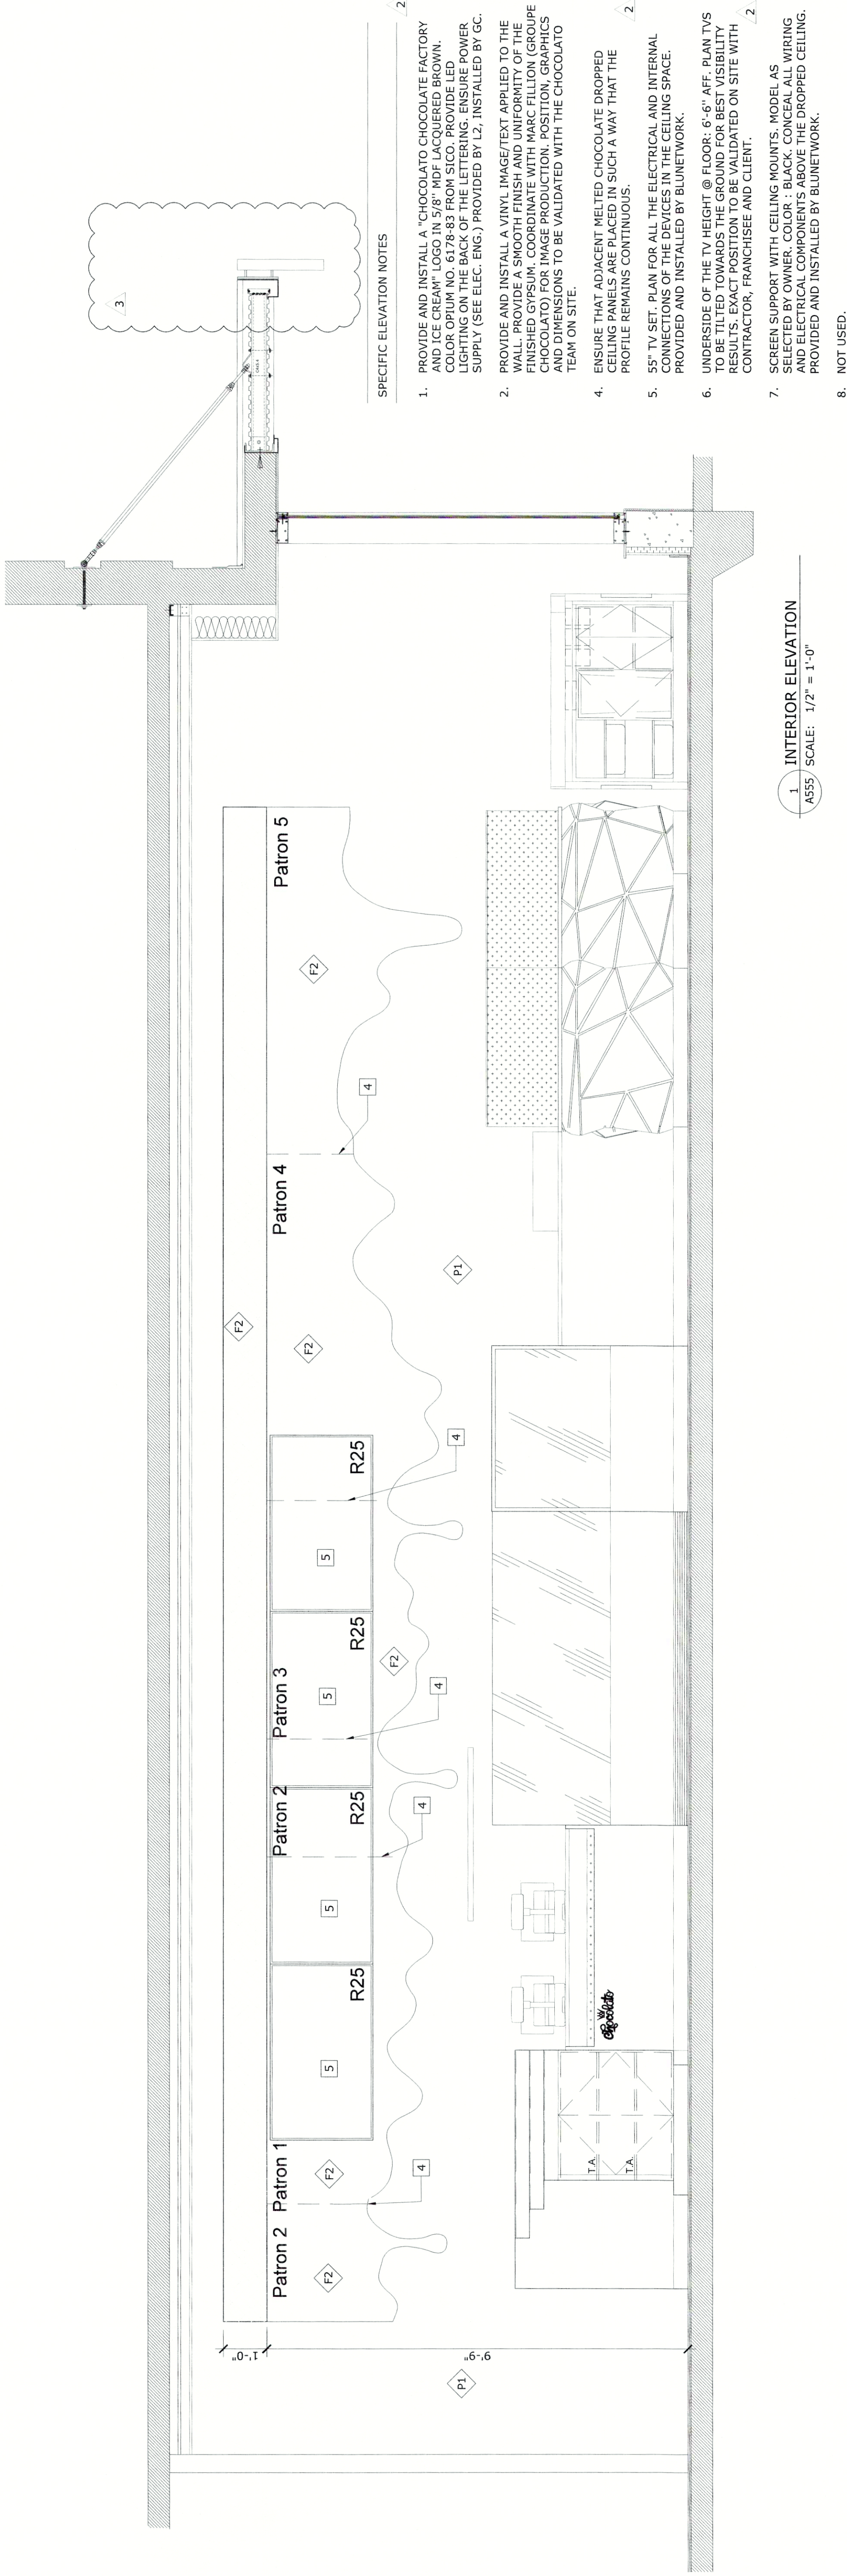


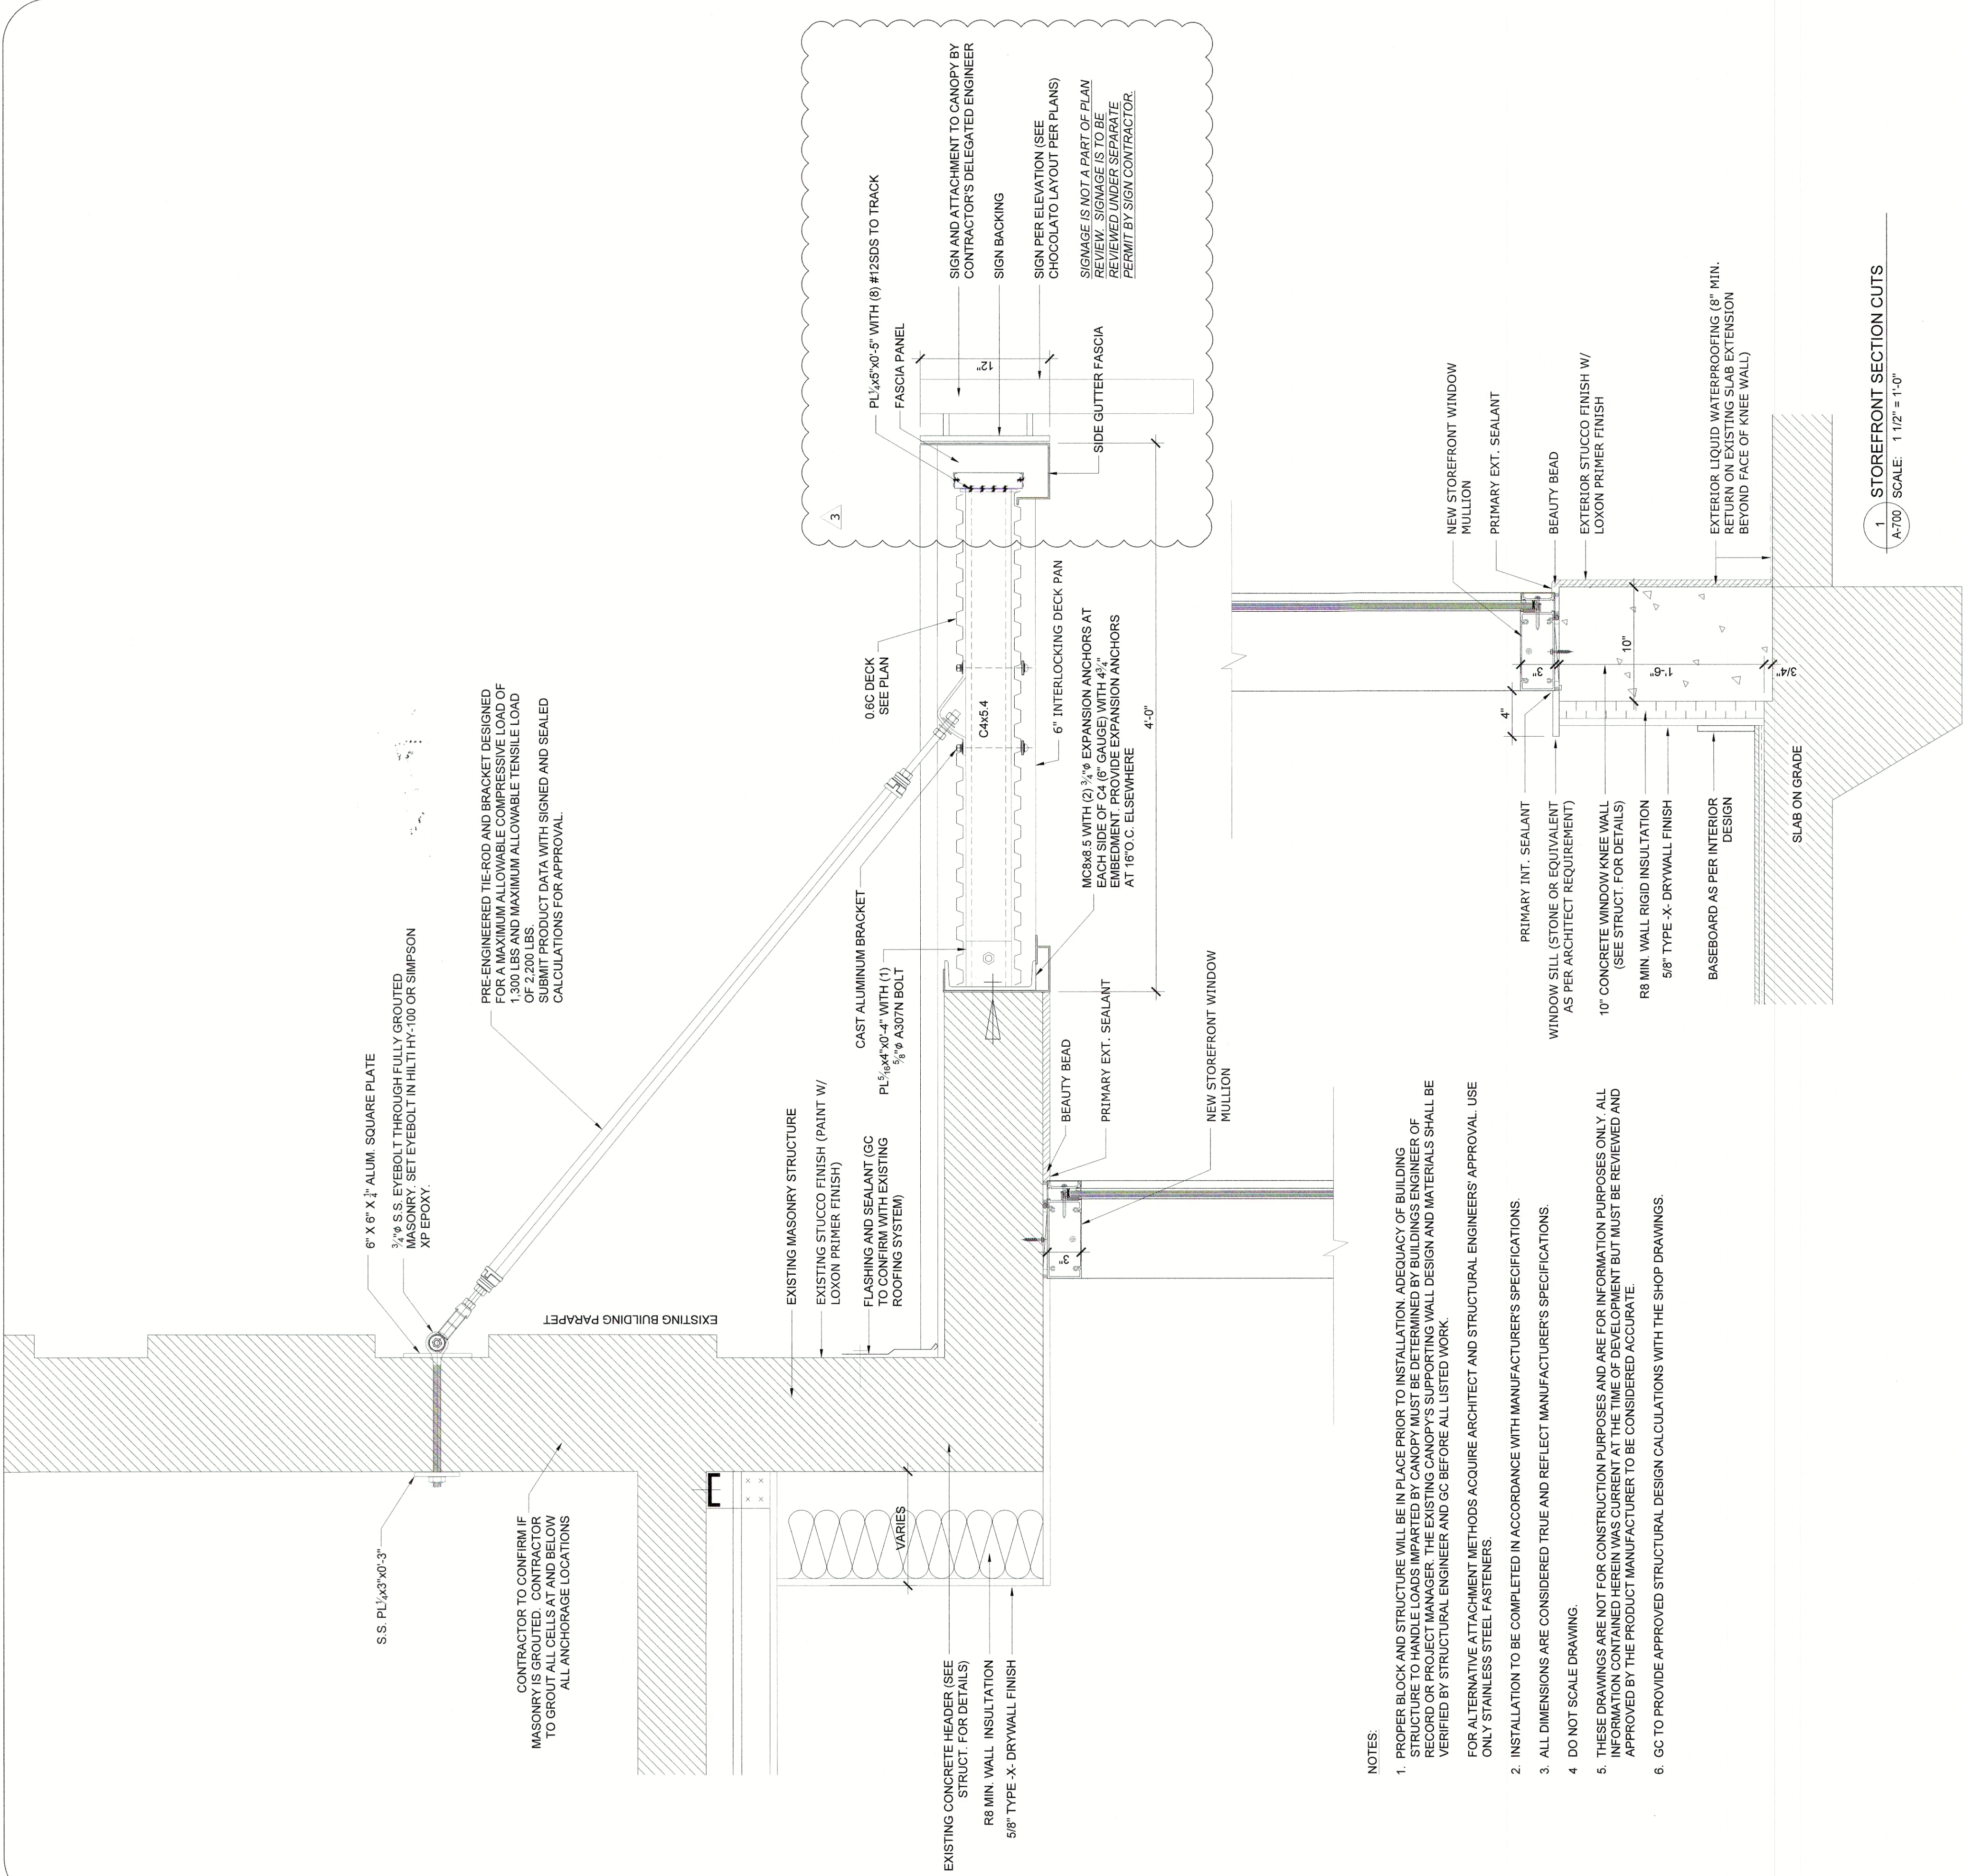

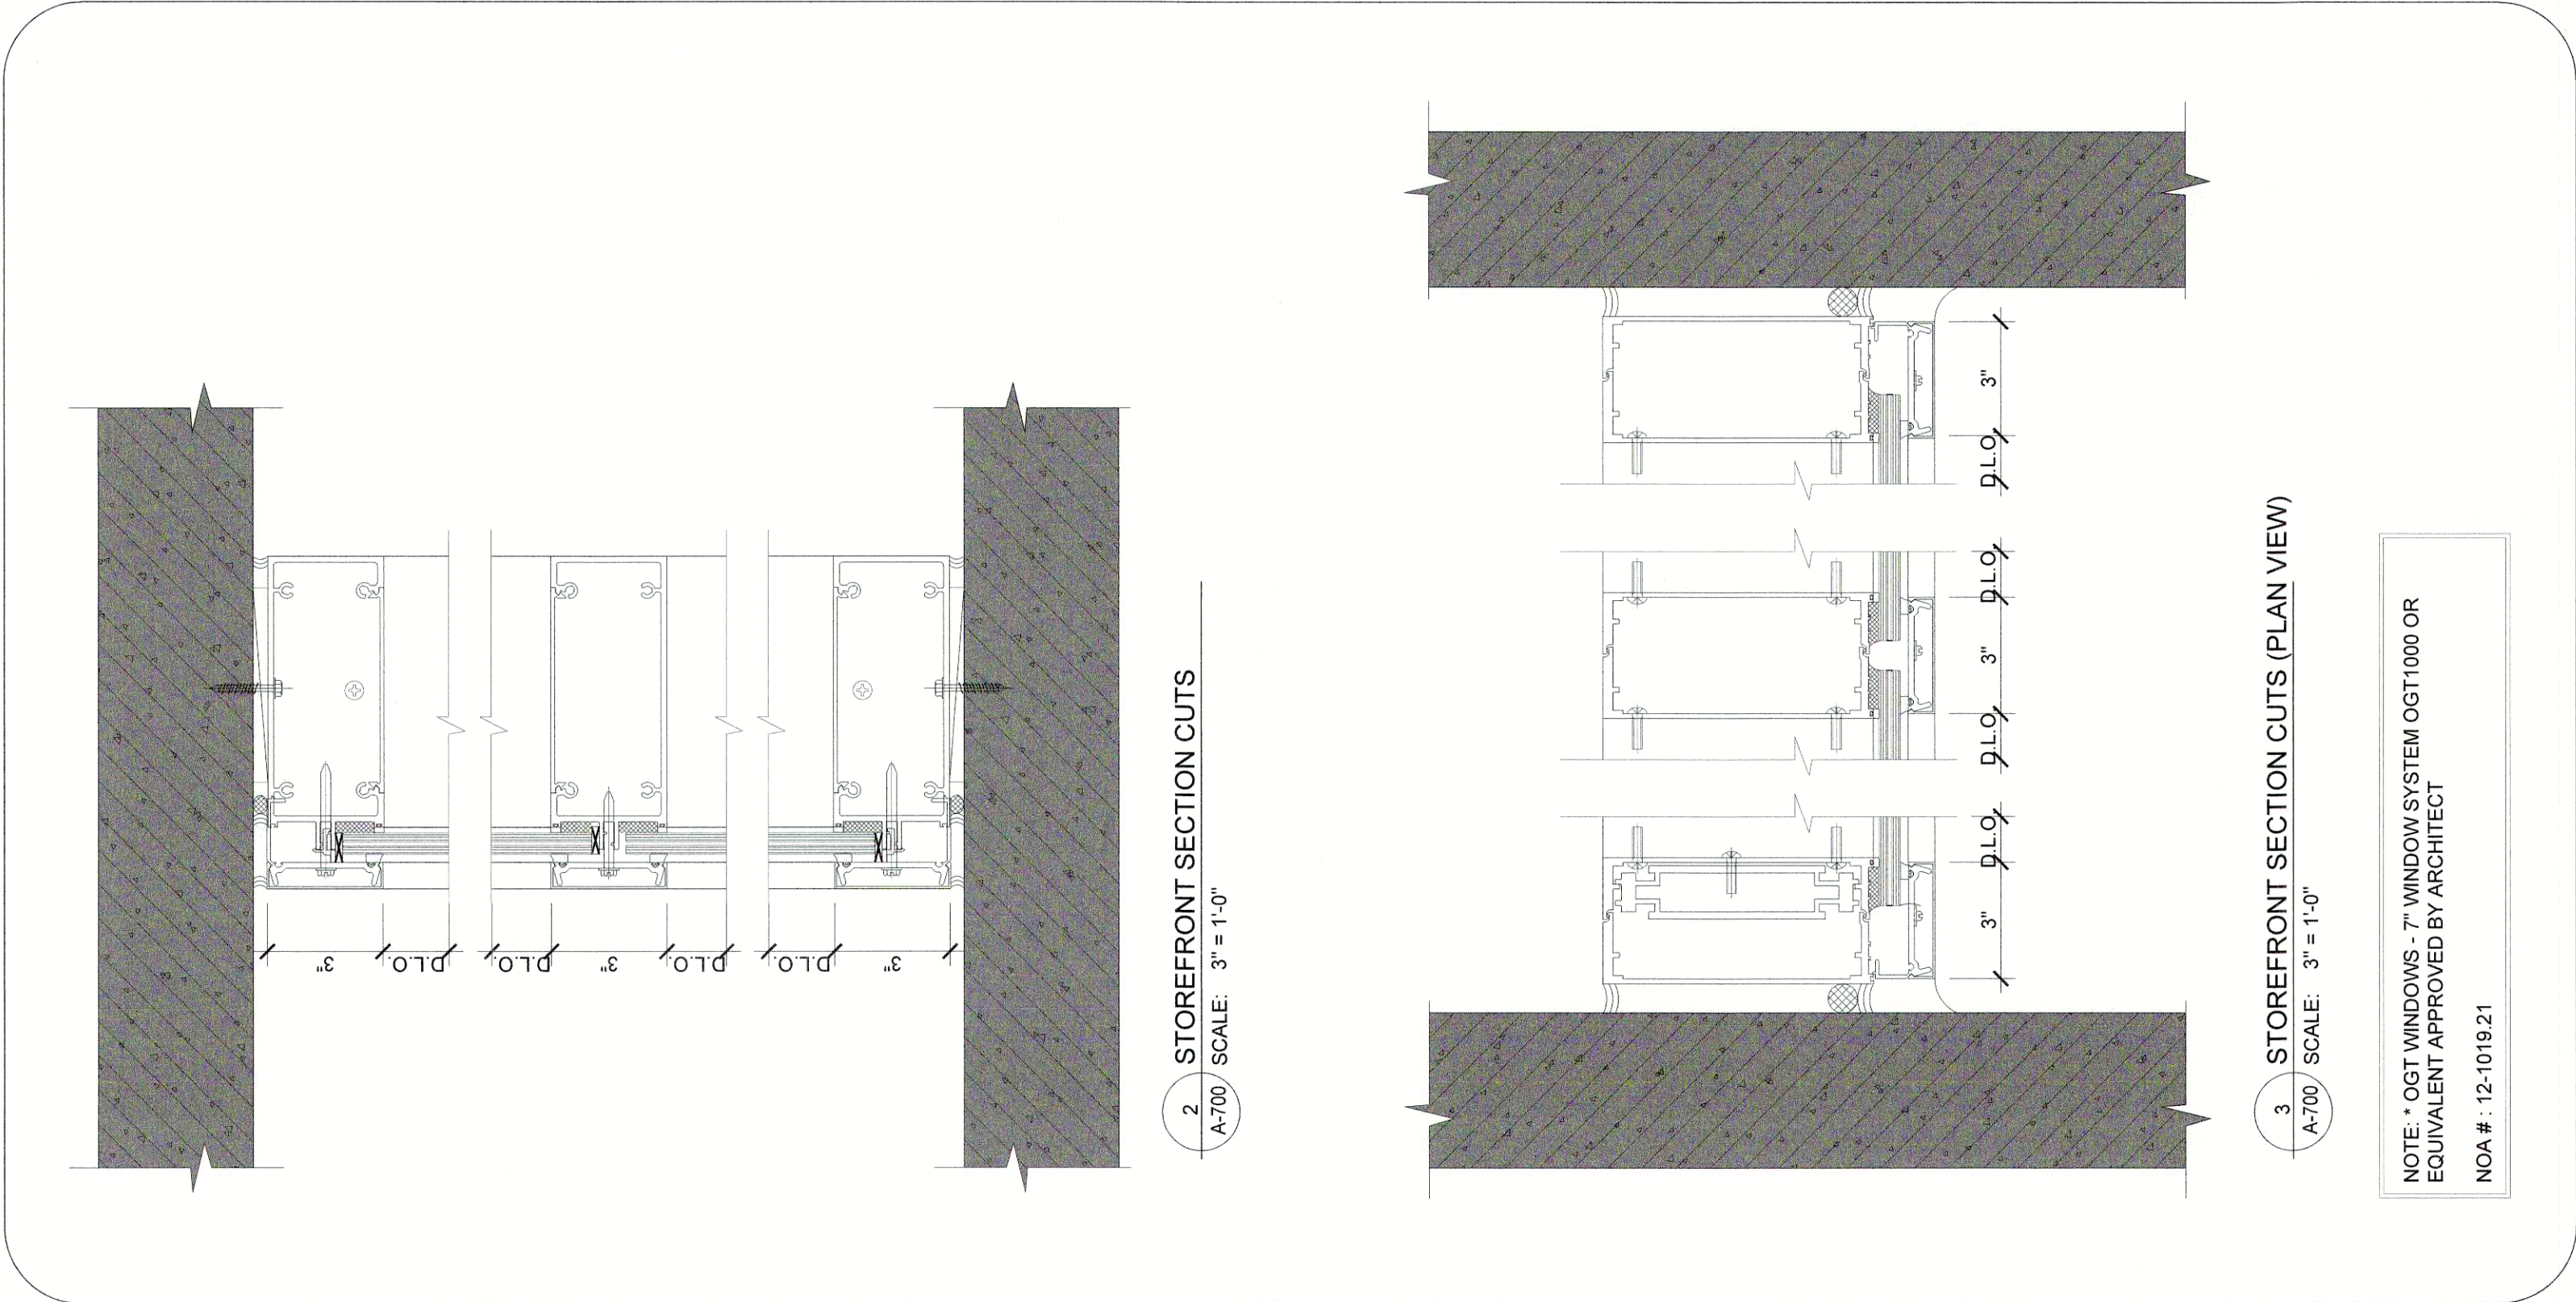

ELEVATION NOTES

INSTALLING NEW SIGNS AND CHANGING THE FACE OF AN EXISTING SIGN REQUIRE A SIGN PERMIT. EACH SIGN REQUIRES A PERMIT APPLICATION AND TWO SETS OF PLANS. THE PLANS (EXHIBITS) NEED TO BE DRAWN TO SCALE, WITH THE SIGN DRAWING TO SCALE ON THE BUILDING PLANS NEED TO BE SEALED, AND WIND LOAD CALCULATIONS NEED TO ACCOMPANY THE APPLICATION.

IF THE SIGN IS ELECTRIC, AN ELECTRIC RISER DIAGRAM IS NEEDED. ON FREE STANDING SIGN APPLICATIONS, SUBMIT A PHOTOCOPY OF THE SURVEY SHOWING THE PROPOSED LOCATION, AND ALSO SHOW ANY OTHER FREESTANDING SIGNS THAT MAY BE ON THE PROPERTY.

SIGN PERMITS CAN BE APPLIED FOR BY A SIGN CONTRACTOR OR A GENERAL CONTRACTOR. IF A CONTRACTOR IS APPLYING, THE APPLICATION MUST BE SIGNED AND NOTARIZED BY THE QUALIFIER FOR THE CONTRACTOR. NOT BY AN AUTHORIZED REPRESENTATIVE OF THE CONTRACTOR. IF THE SIGN IS FOR THE OWNER, SIGHTING APPROVAL TO INSTALL THE SIGN ON THE PROPERTY, NEEDS TO ACCOMPANY ALL APPLICATIONS.

APPLICATIONS NEED TO BE SUBMITTED TO THE BUILDING DIVISION FOR REVIEW. ALL SIGN PERMITS REQUIRE AN ELECTRICAL FINAL INSPECTION (FOR A NEW SIGN, AND A SIGN FINAL INSPECTION.

SIGN PERMIT APPLICATION

FEES

REVIEW FEE: \$25 UPON APPLICATION

NON-ILLUMINATED SIGNS: \$3.00 PER SQUARE FOOT OF SIGN AREA, PER FACE

ILLUMINATED SIGNS: \$20.00 ELECTRICAL PERMIT FEE, PLUS AN ADDITIONAL \$3.00 PER SQUARE FOOT.

FEES ARE DUE AT THE TIME OF PERMIT ISSUANCE. SIGNS INSTALLED WITHOUT A PERMIT WILL BE CHARGED TRIPLE THE FEE AMOUNT IN ADDITION TO HAVING TO CORRECT ANY CITY CODE VIOLATIONS, INCLUDING TAKING DOWN THE SIGN, IF NECESSARY.

SIGN CODE

THE SIGN CODE IS PART OF THE LAND DEVELOPMENT REGULATIONS. THE SIGN CODE PROVIDES INFORMATION ON DESIGN STANDARDS, SIGN DEFINITIONS, AND ADMINISTRATIVE PROCEDURES USED TO REVIEW SIGN PROPOSALS.

- OUTDOOR WALL SIGN BACKLIT, LOGO IN CHANNEL / REVERSED CHANNEL LETTERS WITH LIGHT / SLOGAN IN LASER CUT METAL LETTERING (NO LIGHT), INSTALLED ON METAL PANEL AND MOUNTING BRACKET. "CHOCOLATO, CHOCOLATERIE & CREME GLACEE". TO COORDINATE WITH THE MANUFACTURER, COLORS SUCH AS:
 - WHITE, SICO 6185-11 "MUSHROOM MOUSSE"
 - BROWN, SICO 6176-89 "OPUM"

- PROVIDE AND INSTALL THE STORE HOURS OF OPERATION IN WINDOW STICKER VINYL. VECTOR DRAWINGS AVAILABLE BY OWNERSHIP IF REQUIRED.

- PROVIDE AND INSTALL A WINDOW STICKER VINYL "CHOCOLATO, CHOCOLATERIE & CREME GLACEE". VECTOR DRAWINGS AVAILABLE BY OWNERSHIP IF REQUIRED.

- PROVIDE AND INSTALL A WINDOW STICKER VINYL FOR ADDRESS NUMBER. SHALL BE MIN. 2'-0" IN WIDTH.


- NEW OVERHEAD STOREFRONT CANOPY AS PER DETAILS ON A-700.

- NEW STOREFRONT SYSTEM W/ APPROVED NOA / SEE A-700.

- EXISTING BRICK FACADE SIDE FINISH / TO BE PAINTED COLOR IVORY (TBD) AS APPROVED BY OWNER AND ARCHITECT. USE LOXON ACRYLIC CONCRETE AND MASONRY WATERPROOFING COATING BY SHERWIN-WILLIAMS.


- NEW STOREFRONT CONCRETE KNEE WALL W/ STUCCO FINISH TO BE PAINTED COLOR IVORY (TBD) AS APPROVED BY OWNER AND ARCHITECT.

- CANOPY HANGER RODS. SEE A-700.

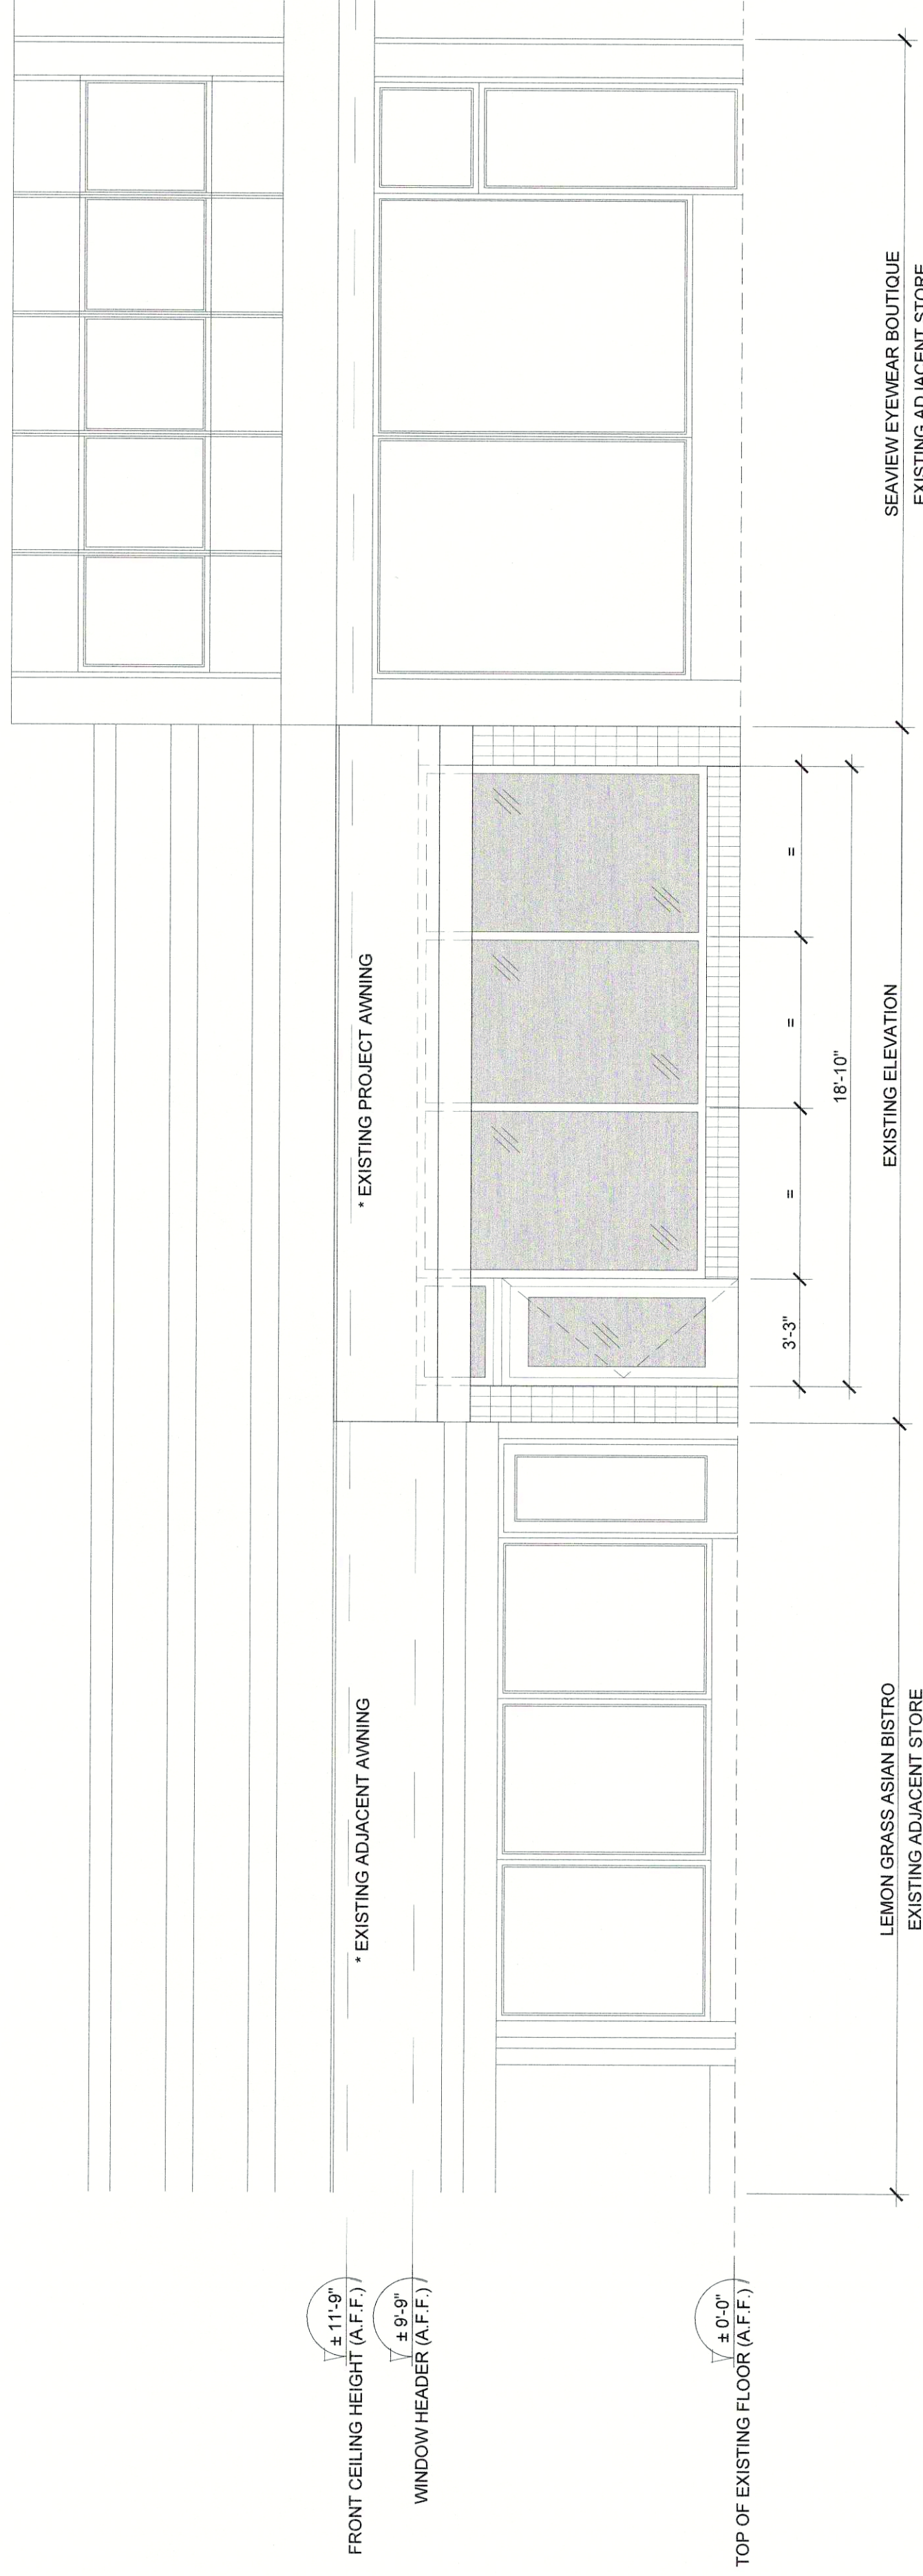


1 FRONT ELEVATION EXISTING
A-500 / SCALE: 1/4" = 1'-0"

* ALL DIMENSIONS FOR NEW STOREFRONT OPENINGS SHALL BE VERIFIED ON SITE BY GC

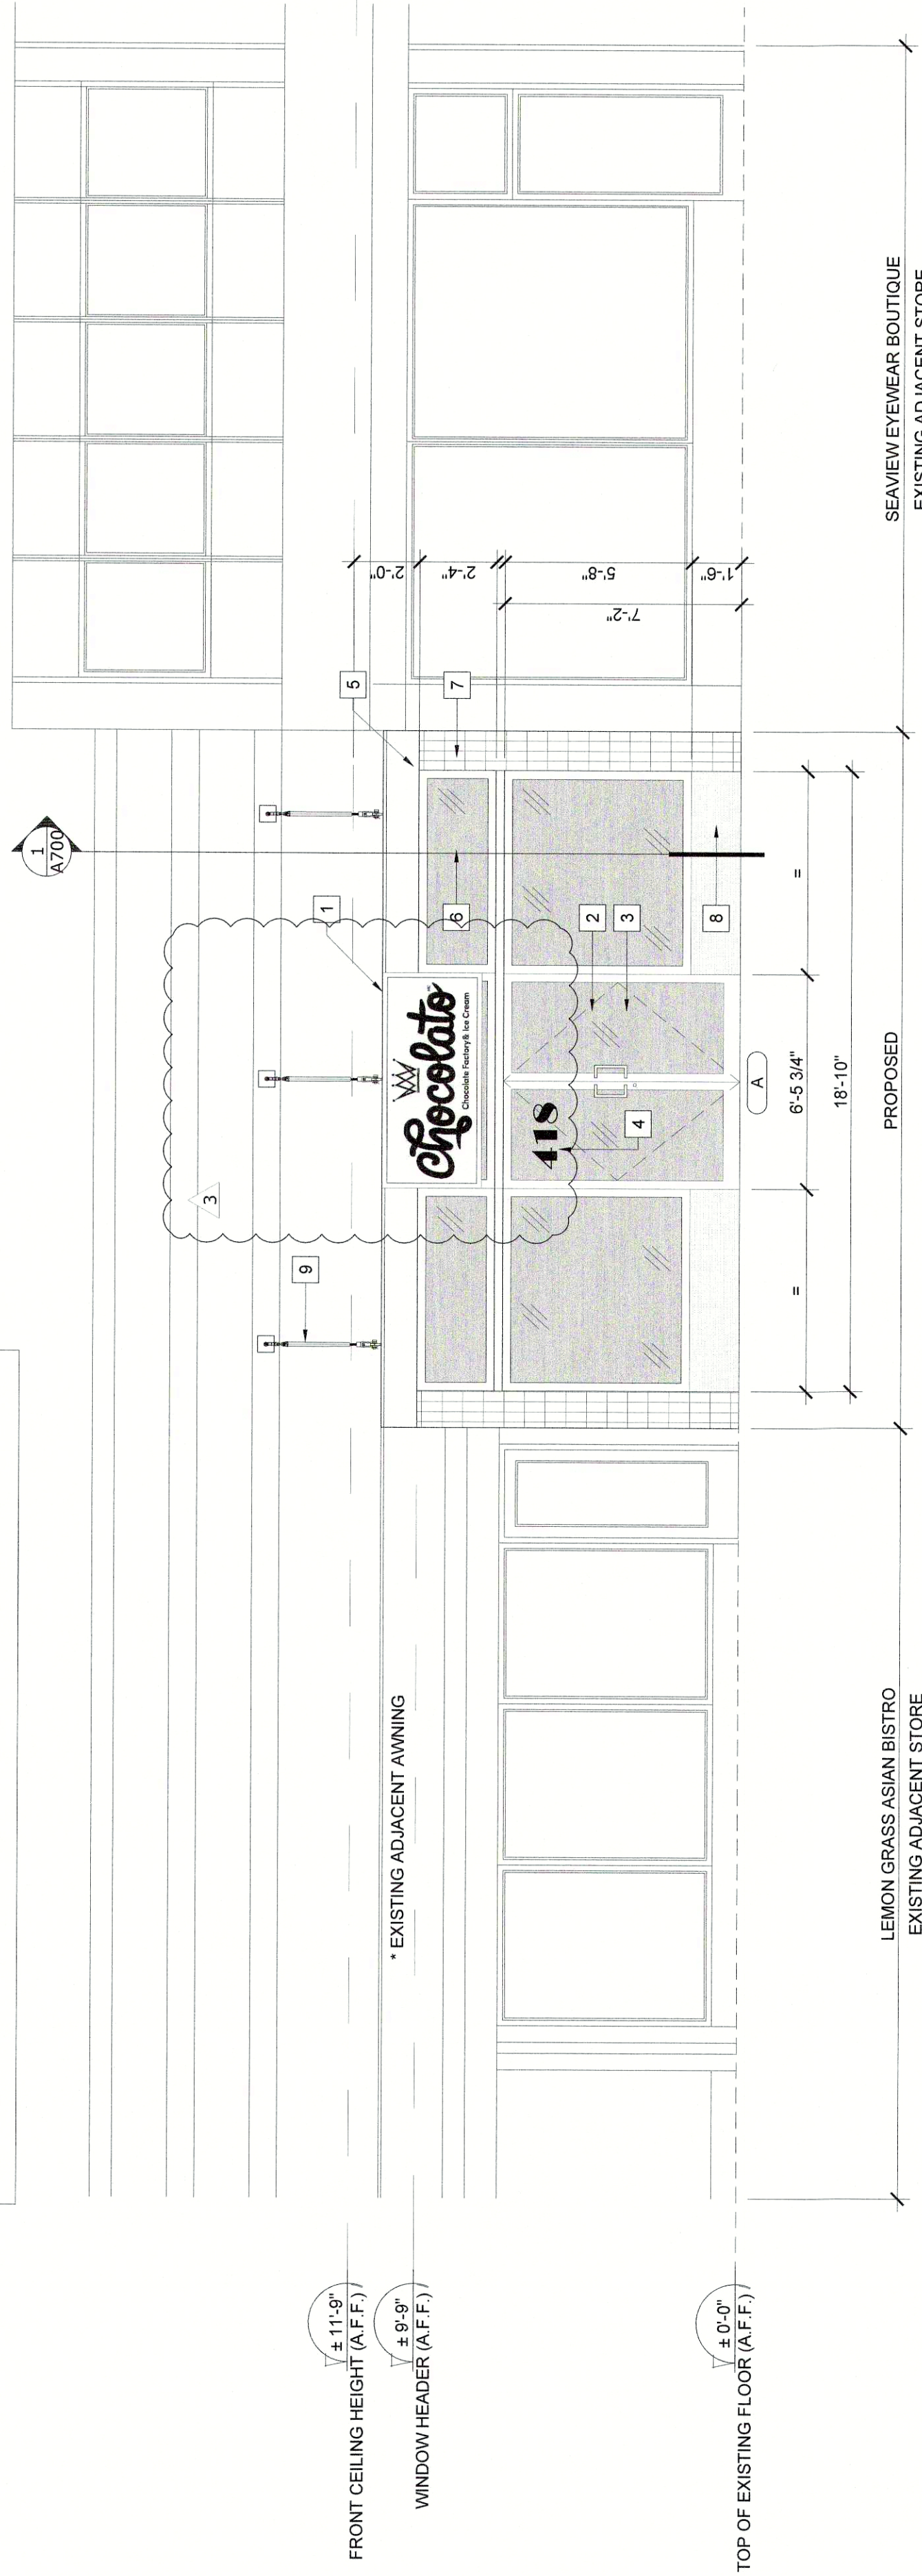

2 FRONT ELEVATION - PROPOSED
A-500 / SCALE: 1/4" = 1'-0"

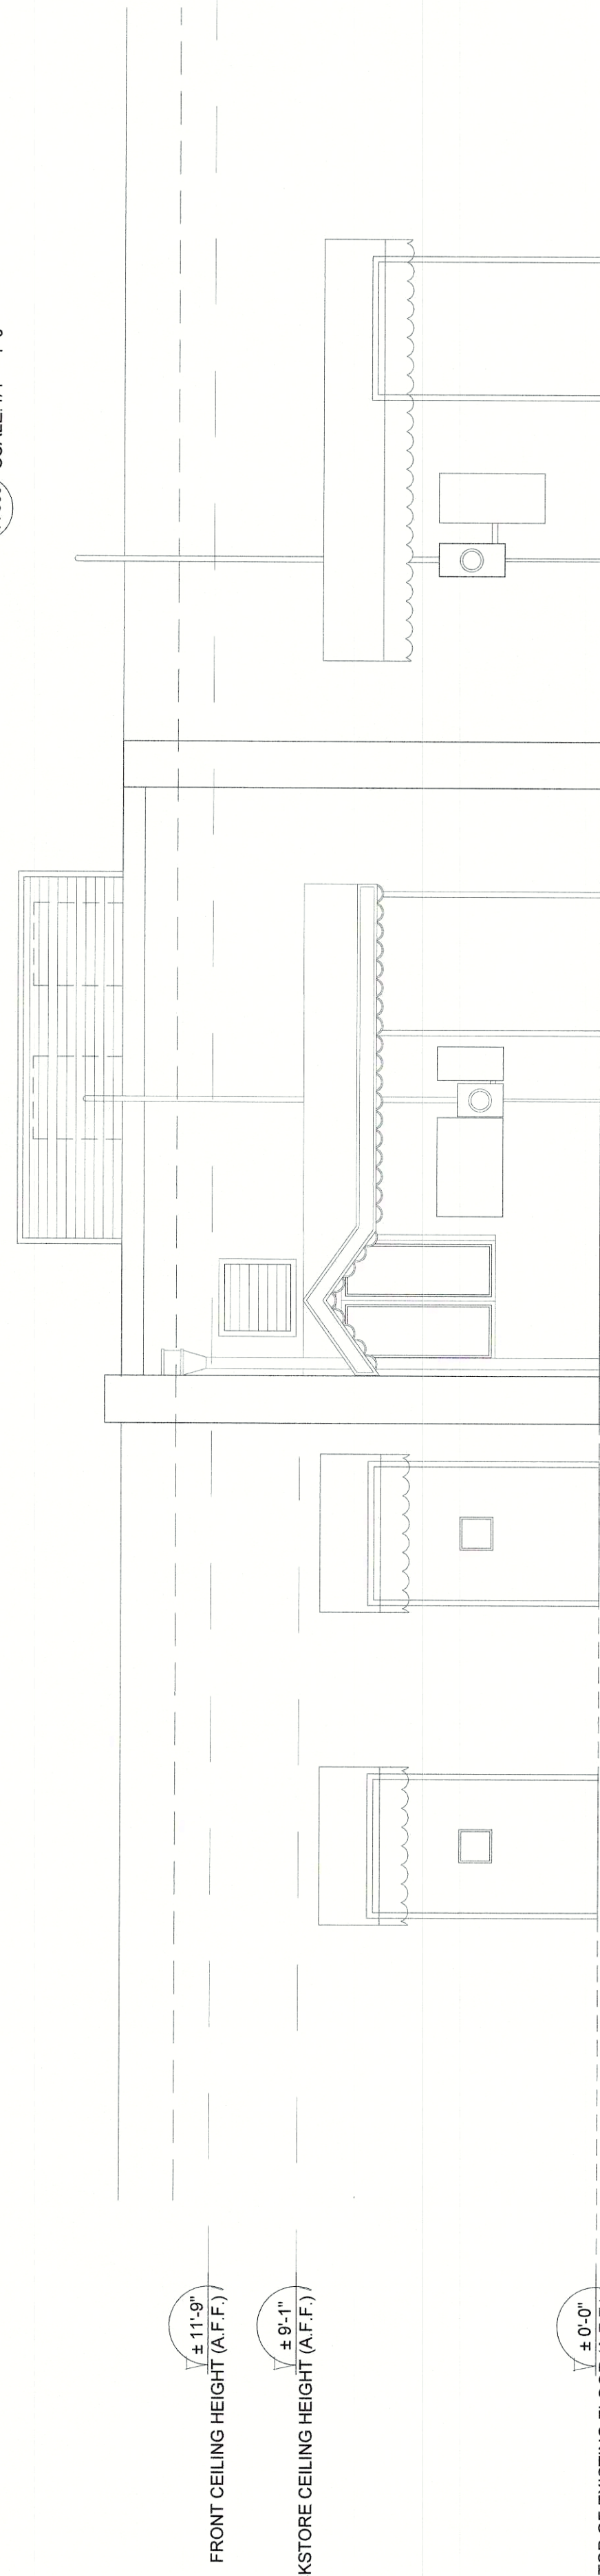

3 REAR EXISTING ELEVATION
A-500 / SCALE: 1/4" = 1'-0"

* EXISTING REAR ELEVATION SHALL ONLY BE PAINTED / COLOR IVORY (TBD) AS APPROVED BY OWNER AND ARCHITECT. USE LOXON ACRYLIC CONCRETE AND MASONRY WATERPROOFING COATING BY SHERWIN-WILLIAMS.

SHEET

A500

PROJECT No.: 1906
DATE: 10.21.2019
DRAWN BY: ARAB
CHECKED BY: ARAB

REVISIONS
No. DATE DESCRIPTION

- 01.20.20 BLDG DPT
- 02.20.20 OWNER/DESIGN
- 09.06.20 TEAM COORD.

This drawing is the property of AEI Designs, LLC. It is to be used for the project and location specified. It is not to be reproduced, stored in a retrieval system, or transmitted in any form or by any means, electronic, mechanical, photocopying, recording, or by any information storage and retrieval system, without the prior written permission of AEI Designs, LLC.

CHOCOLATO FLORIDA
418 E ATLANTIC AVE.
DELRAY BEACH, FL 33483



AEI Designs, LLC
AA3003881
20833 Biscayne Blvd, Ste 4-1321
Aventura, FL 33160



AEI Designs, LLC
AA200003681
20533 Boulevard
Aventura, FL 33180

SEAL



CHOCOLATO FLORIDA
418 E ATLANTIC AVE.
DELRAY BEACH, FL 33483

PROJECT TITLE

INTERIOR ELEVATIONS

SHEET TITLE



No.	DATE	DESCRIPTION
1	01.20.20	BLOG DPT COMMENTS
2	01.20.20	OWNER/DESIGN
3	09.06.20	TEAM COORD.

This drawing, as an instrument of service, is the property of AEI Designs, LLC. It is to be used only for the project and location specified herein. Any other use without the written permission of AEI Designs, LLC is prohibited.

PROJECT No.: 1906
DATE: 10.21.2019
DRAWN BY: ARIAB
CHECKED BY: ARIAB

SHEET

A555

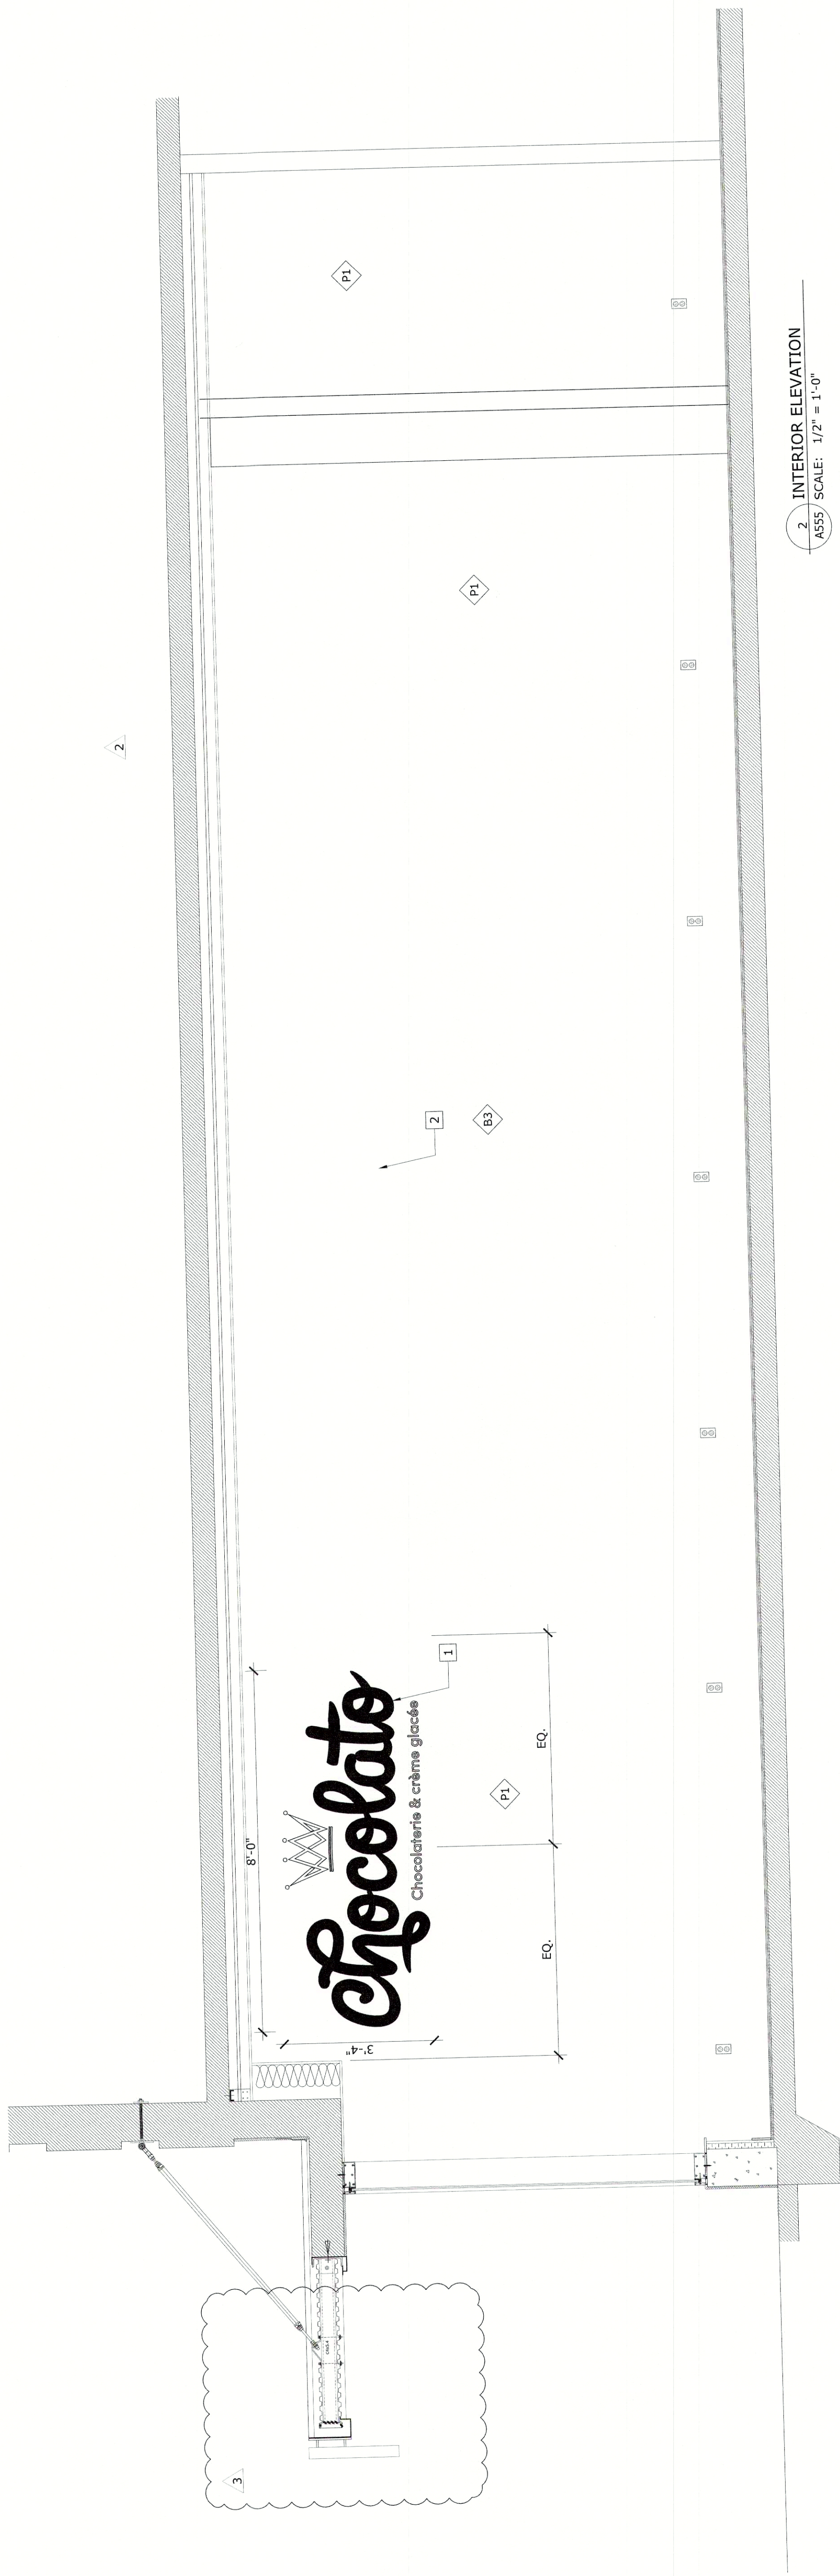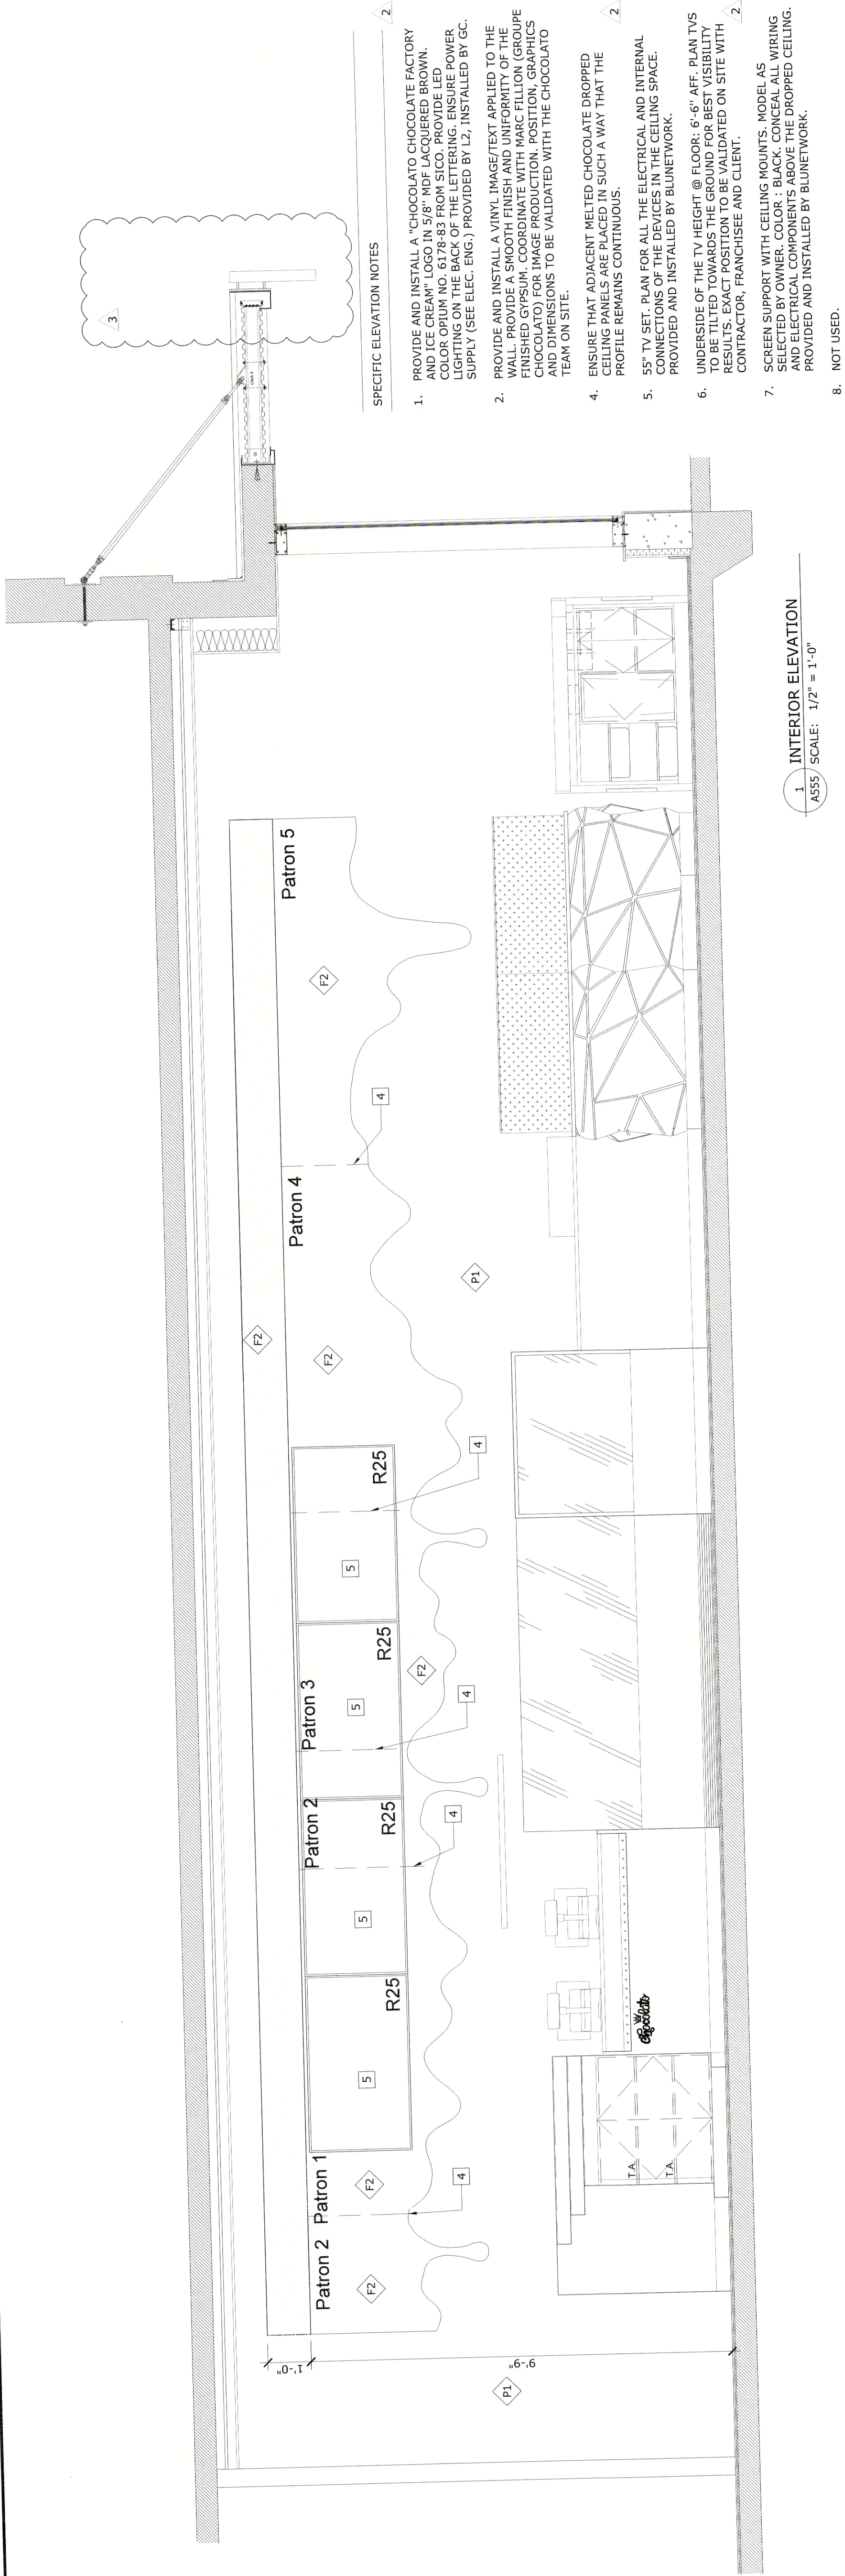

2 INTERIOR ELEVATION
A555 SCALE: 1/2" = 1'-0"



NO.	DATE	DESCRIPTION
1	01.20.20	BLDG DPT
2	01.20.20	OWNER COMMENTS
3	09.06.20	TEAM COORD.

This drawing is the property of AEI Designs, LLC. It is to be used for the project and location specified. It is not to be reproduced, copied, or used for any other project without the written permission of AEI Designs, LLC.

PROJECT NO.: 1906
DATE: 10.21.2019
DRAWN BY: ARAB
CHECKED BY: ARAB

SHEET

A500

ELEVATION NOTES
INSTALLING NEW SIGNS AND CHANGING THE FACE OF AN EXISTING SIGN REQUIRE A SIGN PERMIT. EACH SIGN REQUIRES A SEPARATE APPLICATION AND TWO SETS OF PLANS. THE PLANS (EXHIBITS) NEED TO BE DRAWN TO SCALE, WITH THE SIGN DRAWN TO SCALE ON THE BUILDING. PLANS NEED TO BE SEALED AND WIND LOAD CALCULATIONS NEED TO ACCOMPANY THE APPLICATION.
IF THE SIGN IS ELECTRIC, AN ELECTRICAL RISE DIAGRAM IS NEEDED. ON FREE STANDING SIGN APPLICATIONS, SUBMIT A RISE DIAGRAM SHOWING THE PROPOSED LOCATION, AND ALSO SHOW ANY OTHER FREESTANDING SIGNS THAT MAY BE ON THE PROPERTY.
SIGN PERMITS CAN BE APPLIED FOR BY A SIGN CONTRACTOR OR A GENERAL CONTRACTOR. IF A CONTRACTOR IS APPLYING, THE APPLICATION MUST BE SIGNED AND NOTARIZED BY THE QUALIFIER FOR THE CONTRACTOR, NOT BY AN AUTHORIZED AGENT. A LETTER FROM THE OWNER OF THE PROPERTY OR AGENT FOR THE OWNER, STATING APPROVAL TO INSTALL THE SIGN ON THE PROPERTY, NEEDS TO ACCOMPANY ALL APPLICATIONS.
APPLICATIONS NEED TO BE SUBMITTED TO THE BUILDING DIVISION FOR REVIEW. ALL SIGN PERMITS REQUIRE AN ELECTRICAL FINAL INSPECTION FOR A NEW SIGN, AND A SIGN FINAL INSPECTION.

SIGN PERMIT APPLICATION

FEES

REVIEW FEE: \$25 UPON APPLICATION.

NON-ILLUMINATED SIGNS: \$3.00 PER SQUARE FOOT OF SIGN AREA, PER FACE.

ILLUMINATED SIGNS: \$20.00 ELECTRICAL PERMIT FEE, PLUS AN ADDITIONAL \$3.00 PER SQUARE FOOT.

FEES ARE DUE AT THE TIME OF PERMIT ISSUANCE. SIGNS INSTALLED WITHOUT A PERMIT WILL BE CHARGED TRIPLE THE FEE AND AN ADDITIONAL \$100.00 FINE FOR VIOLATION. SIGNS INSTALLED WITHOUT A PERMIT WILL BE CHARGED TRIPLE THE FEE AND AN ADDITIONAL \$100.00 FINE FOR VIOLATION. INCLUDING TAKING DOWN THE SIGN, IF NECESSARY.

SIGN CODE

THE SIGN CODE IS PART OF THE LAND DEVELOPMENT REGULATIONS. THE SIGN CODE PROVIDES INFORMATION ON DESIGN STANDARDS, SIGN DEFINITIONS, AND ADMINISTRATIVE PROCEDURES USED TO REVIEW SIGN PROPOSALS.

1. OUTDOOR WALL SIGN, BACKLIT, LOGO IN CHANNEL, OR BEVELLED CHANNEL LETTERS WITH LIGHT, (LOGO IN CHANNEL OUT CREME GLACEE); TO COORDINATE WITH THE MANUFACTURER, COLORS SUCH AS:
- WHITE, SICO 6185-11 "MUSHROOM HOUSE"
- BROWN, SICO 6178-83 "OPUM"

2. PROVIDE AND INSTALL THE STORE HOURS OF OPERATION IN WINDOW STICKER VINYL. VECTOR DRAWINGS AVAILABLE BY OWNERSHIP IF REQUIRED.

3. PROVIDE AND INSTALL A WINDOW STICKER VINYL "CHOCOLATO, CHOCOLATERIE & CREME GLACEE" VECTOR DRAWINGS AVAILABLE BY OWNERSHIP IF REQUIRED.

4. PROVIDE AND INSTALL A WINDOW STICKER VINYL FOR ADDRESS NUMBER. SHALL BE MIN. 2" IN WIDTH.

5. NEW OVERHEAD STOREFRONT CANOPY AS PER DETAILS ON A-700.

6. NEW STOREFRONT SYSTEM W/ APPROVED NOA / SEE A-700.

7. EXISTING BRICK FACADE (BEE FINISH) TO BE PAINTED COLOR IVORY (TBD) AS APPROVED BY OWNER AND ARCHITECT. USE LOXON ACRYLIC CONCRETE AND MASONRY WATERPROOFING COATING BY SHERWIN-WILLIAMS.

8. NEW 1ST FLOOR CONCRETE KNEE WALL W/ STUCCO FINISH TO BE PAINTED COLOR IVORY (TBD) AS APPROVED BY OWNER AND ARCHITECT.

9. CANOPY HANGER RODS SEE A-700.

* ALL DIMENSIONS FOR NEW STOREFRONT OPENINGS SHALL BE VERIFIED ON SITE BY GC

1 FRONT ELEVATION EXISTING
A-500 / SCALE: 1/4" = 1'-0"

2 FRONT ELEVATION - PROPOSED
A-500 / SCALE: 1/4" = 1'-0"

3 REAR EXISTING ELEVATION
A-500 / SCALE: 1/4" = 1'-0"


* EXISTING REAR ELEVATION SHALL ONLY BE PAINTED COLOR IVORY (TBD) AS APPROVED BY OWNER AND ARCHITECT. USE LOXON ACRYLIC CONCRETE AND MASONRY WATERPROOFING COATING BY SHERWIN-WILLIAMS.




No.	DATE	DESCRIPTION
1	01.20.20	BLDG DPT
2	01.20.20	COMMENTS
3	09.06.20	CHANGES TEAM COORD.

This drawing, as an instrument of service, is the property of AEI Designs, LLC. It is to be used only for the project and location specified herein. It is not to be reproduced, stored in a retrieval system, or transmitted in any form or by any means, electronic, mechanical, photocopying, recording, or by any information storage and retrieval system, without the prior written permission of AEI Designs, LLC.

PROJECT No.	1908
DATE	10.21.2018
DRAWN BY	ARIAB
CHECKED BY	ARIAB

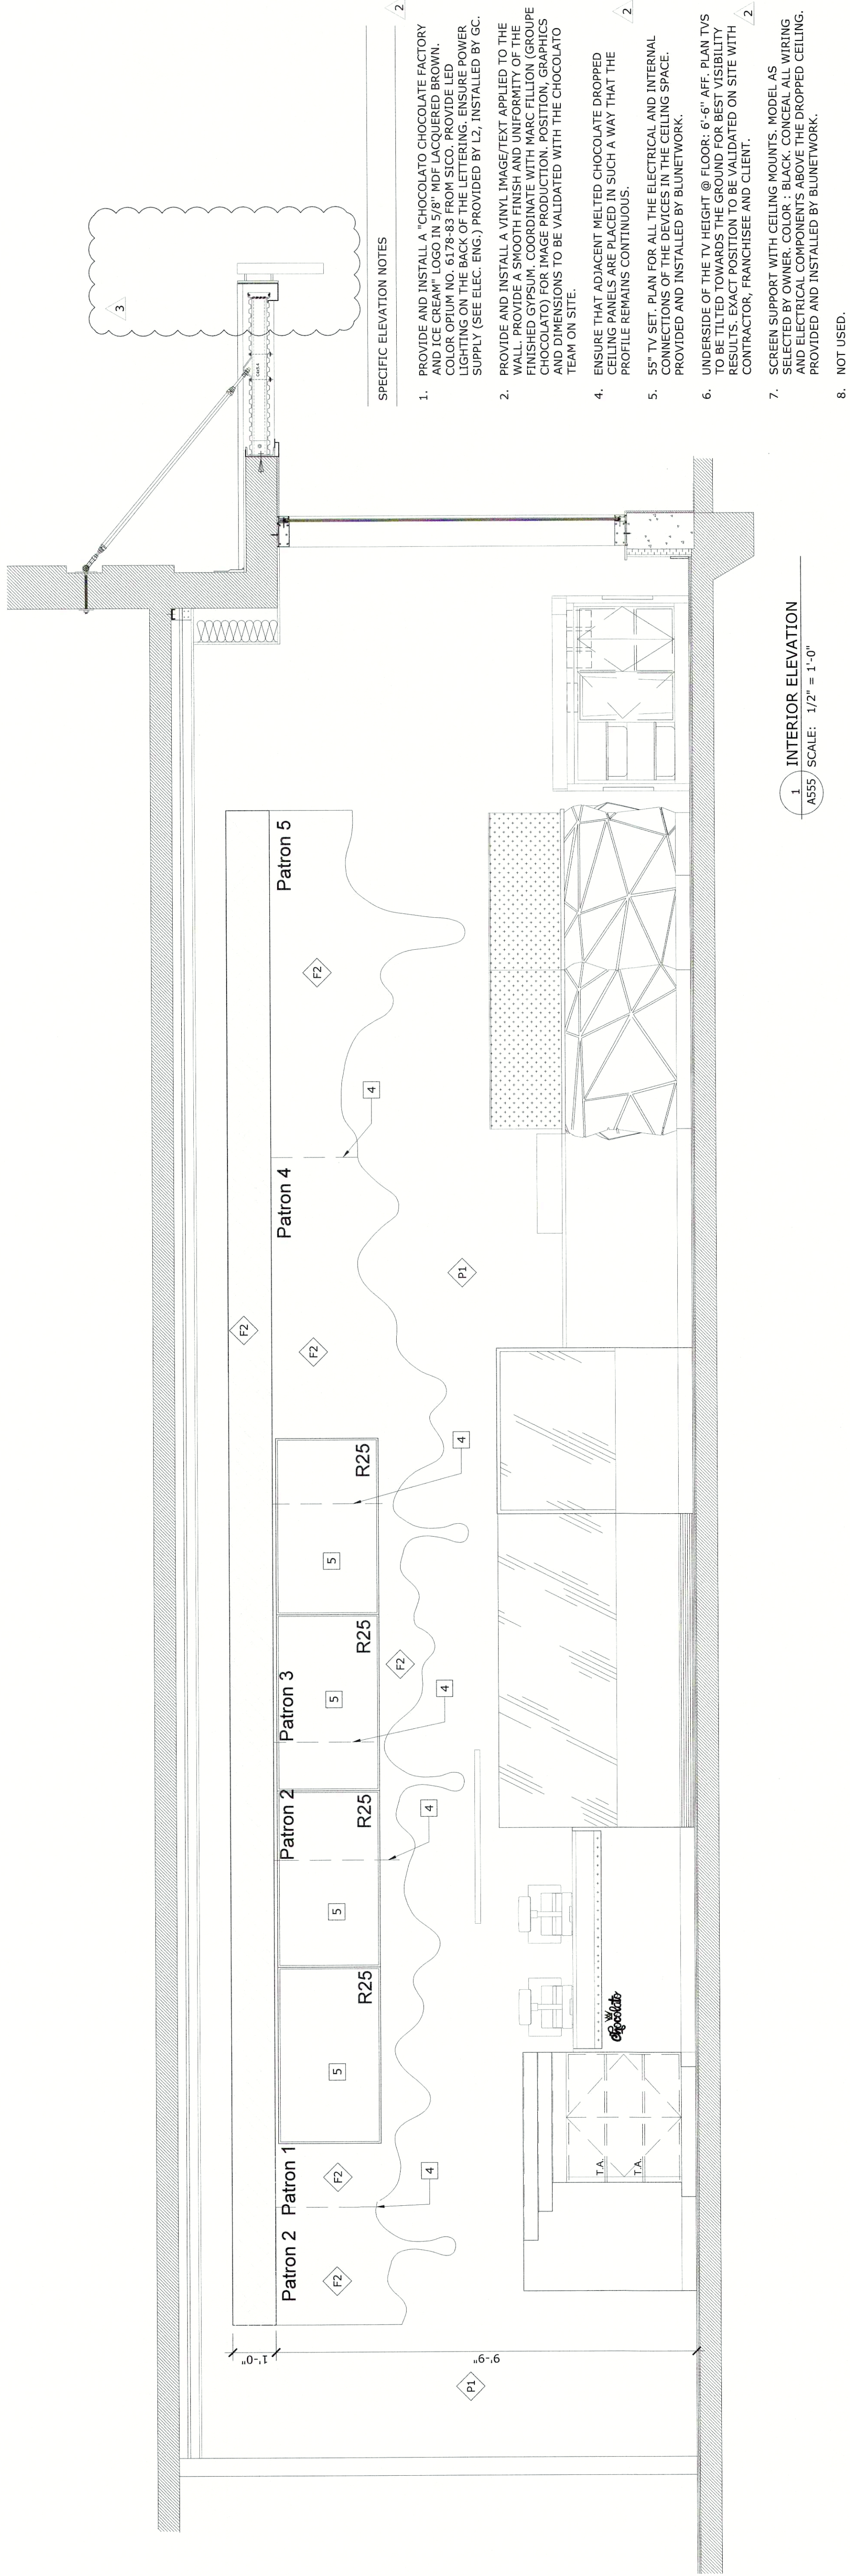

1 INTERIOR ELEVATION
A555 SCALE: 1/2" = 1'-0"

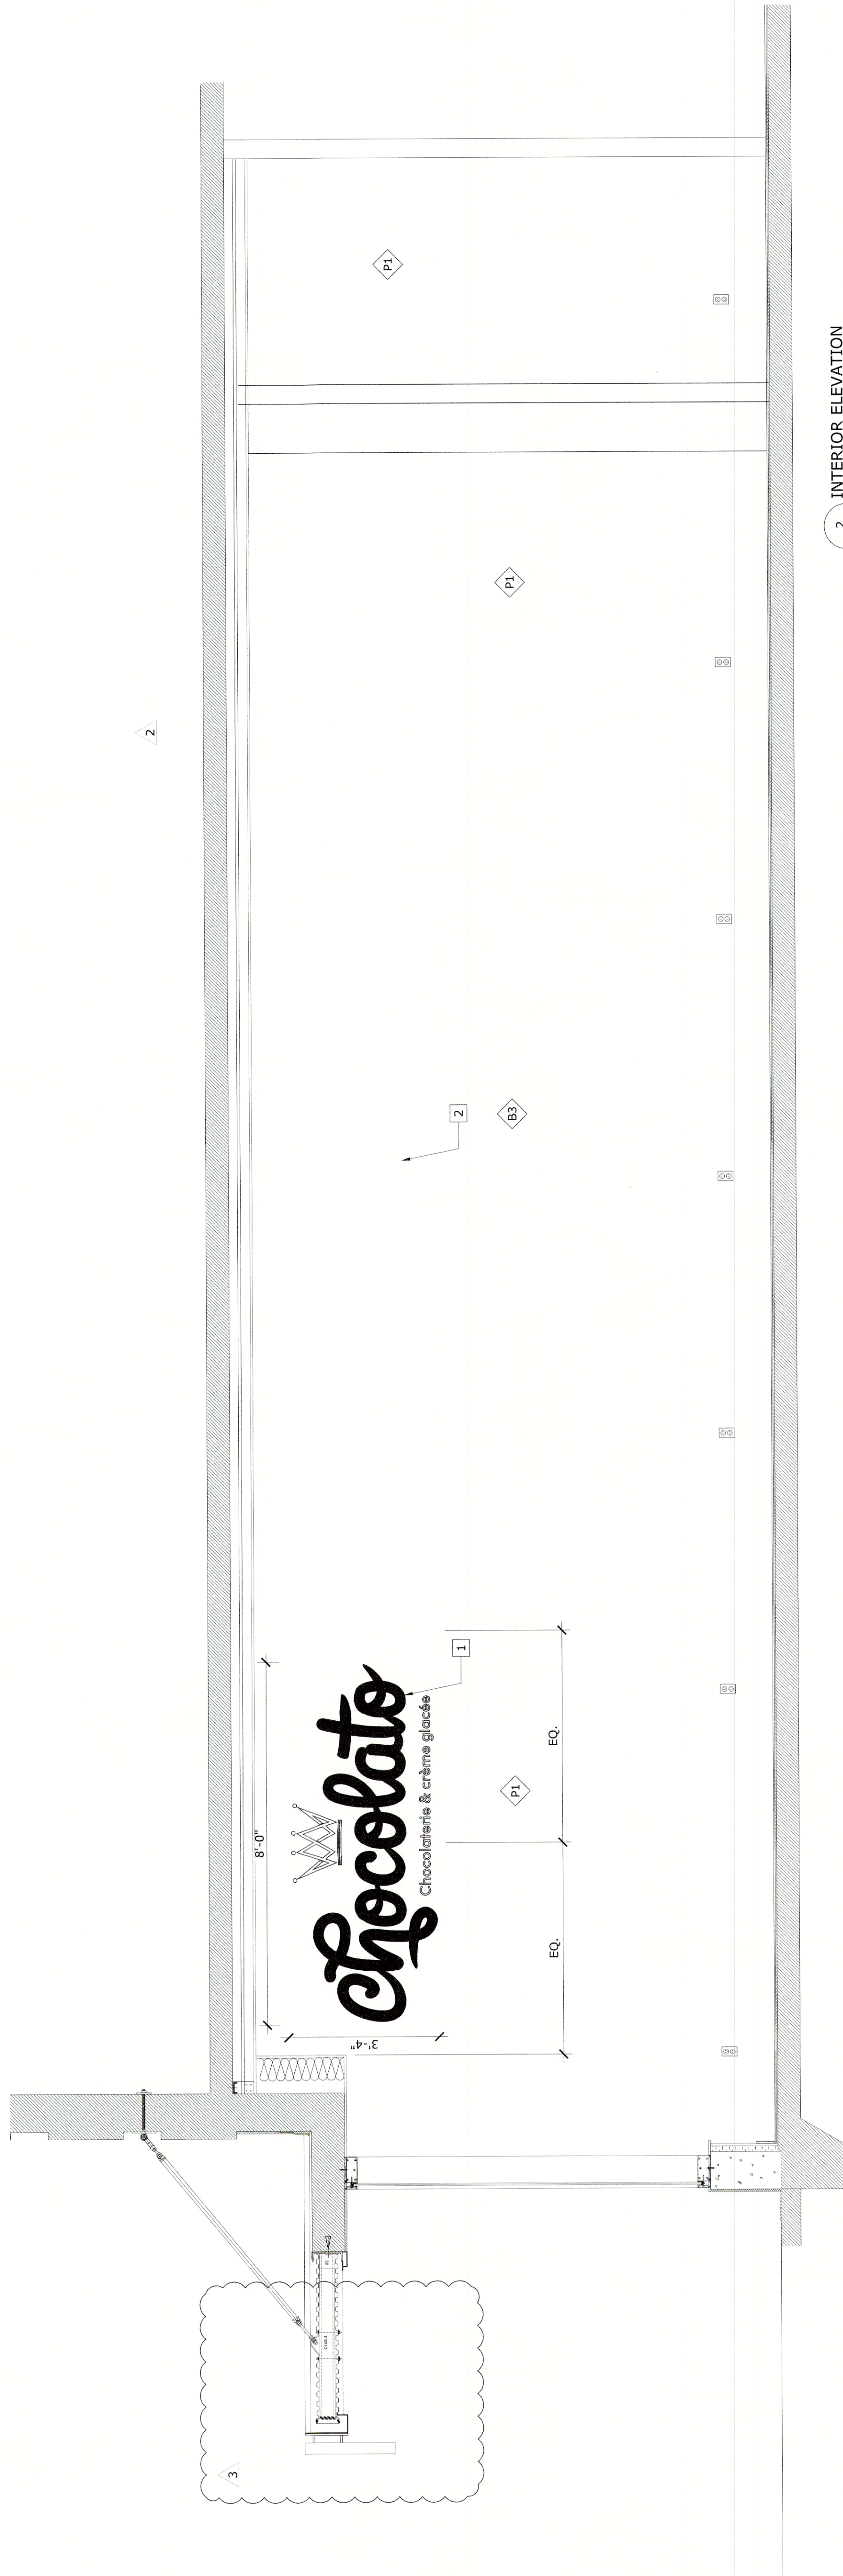

2 INTERIOR ELEVATION
A555 SCALE: 1/2" = 1'-0"

