

1. TYPE OF CONSTRUCTION: GLASS V. PROTECTED, GROUPS A3/R3 OCCUPANCY PREPARED USING THE FLORIDA BUILDING CODE 2023 EDITION.
2. CONSTRUCTION SHALL FOLLOW THE FLORIDA BUILDING CODE AS ADAPTED BY THE COUNTY AND ALL APPLICABLE AMENDMENTS.
3. BUILDER SHALL COORDINATE ALL THE WORK OF ALL TRADES.
4. BUILDER SHALL REVIEW DRAWINGS IN THEIR ENTIRETY BEFORE STARTING WORK. THE BUILDER SHALL ACCEPT FULL RESPONSIBILITY FOR ANY ERRORS OR OMISSIONS NOT ACCEPTED IMMEDIATELY IN WRITING OF THE ARCHITECT. BACKORDERS WILL NOT BE ACCEPTED. DO NOT SCALE DRAWINGS.
5. SUBMIT MINIMUM THREE (3) COPIES OF SHOP DRAWINGS AS REQUIRED BELOW.
6. THESE PLANS, AS DRAWN AND NOTED, COMPLY WITH THE BUILDING DEVELOPER ENERGY REQUIREMENTS OF THE F.B.C. CHAPTER 13 ENERGY EFFICIENCY. CONSTRUCTION SHALL FAMILIARIZE HIMSELF WITH THE GOVERNING CODE IN ITS ENTIRETY AND BUILD IN CONFORMANCE WITH ALL PROVISIONS OF THE CODE WHICH MAY NOT BE SPECIALLY ADDRESSED ON THE PLANS AND NOTED. BUILDER IS RESPONSIBLE FOR ADEQUATE BRACING OF STRUCTURAL OR NON-STRUCTURAL MEMBERS DURING CONSTRUCTION.
7. BUILDER IS RESPONSIBLE FOR ADEQUATE BRACING OF STRUCTURAL OR NON-STRUCTURAL MEMBERS DURING CONSTRUCTION.
8. CABINET SUPPLIER TO PROVIDE SHOP DRAWINGS TO THE BUILDER.
9. WINDOW AND DOOR SUPPLIER TO PROVIDE SHOP DRAWING TO BUILDER.
10. ALL WINDOWS AND DOORS SHALL BE GALVALUMED AND WEATHER STRIPPED. WINDOW UNITS SHALL DISPLAY LABELS SHOWING COMPLIANCE WITH THE F.B.C. ENERGY CONSERVATION CODE.
11. ALL CONSTRUCTION IN BROWARD AND DADE COUNTIES SHALL COMPLY WITH THE HIGH VELOCITY HURRICANE ZONE (HVHZ) SECTIONS OF THE F.B.C.

1. THE ARCHITECTURAL SITE PLAN, IF PROVIDED IN THESE DOCUMENTS IS FOR GENERAL LOCATION OF THE HOUSE, POOL, DRIVEWAYS AND SITE FEATURES ONLY. THE G.C. OR OWNER SHALL PROVIDE A PRELIMINARY LOT FIT PERFORMED BY A LICENCED SURVEYOR AT 50 PERCENT COMPLETION OF PROJECT. THE SURVEYOR IS RESPONSIBLE FOR VERIFYING BUILDING LOT FIT, LOT COVERAGE, EASEMENT LOCATIONS, SET BACKS, AND ALL SITE DIMENSIONS PRIOR TO PERMIT AND CONSTRUCTION. THE GENERAL CONTRACTOR SHALL VERIFY THE ARCHITECTURAL SITE PLAN AND SURVEYORS REPORT ABOUT THE GENERAL CONTRACTOR AND ARCHITECT SHALL BE NOTIFIED IN WRITING PRIOR TO PERMITTING AND CONSTRUCTION. NO WORK SHALL BE PERFORMED UNTIL THE GENERAL CONTRACTOR RESOLVES THESE CONFLICTS.

1. CONCRETE SHALL CONFORM TO ASTM C94 / 94M-17A, SHALL HAVE A MAXIMUM WATER/CEMENT RATIO OF 0.85 AND SHALL HAVE 3000 PSI COMPRESSIVE STRENGTH IN 28 DAYS (UNLESS NOTED OTHERWISE) ALL CONCRETE WORK SHALL BE IN ACCORDANCE WITH 403.30-19 AND THIS 402-06-01. ALL CONCRETE MASONRY WORK SHALL BE IN ACCORDANCE WITH THIS 403-20-17.
2. MINIMUM CONCRETE COVER - SHALL BE: SLABS ON GRADE - 2" UNIFORMED - 3/4" BEAMS AND COLUMNS - 1 1/2" FORMED CONCRETE BELOW GRADE - VAPOR BARRIER CONCRETE BELOW GRADE - 3"
3. REINFORCING STEEL: GRADE 60 (F_y=60,000) ASTM A615/A 615M-15en1.
4. DETAIL OF CONCRETE REINFORCEMENT SHALL BE IN ACCORDANCE WITH "THE MANUAL OF STANDARD PRACTICE FOR REINFORCED CONCRETE CONSTRUCTION" AS PUBLISHED BY THE CONCRETE REINFORCING STEEL INSTITUTE UNLESS NOTED OTHERWISE.
5. ADEQUATE VERTICAL AND HORIZONTAL SHORING SHALL BE PROVIDED TO SAFELY SUPPORT ALL LOADS DURING CONSTRUCTION.
6. DOMELS COLUMN AND WALL REINFORCING TO FOOTING WITH SAME SIZE AND NUMBER OF DOMELS AS VERTICAL BEAMS ABOVE.
7. REINFORCING STEEL SHALL BE LAPPED 48 BAR DIA. MIN. WHERE SPICED AND SHALL BE WIRE TIED TOGETHER. PROVIDER CORNER BAR SIZE AND NUMBER AS HORIZ. BEAM REINFORCING AT EACH FACE. LAP 48 BAR DIA. MIN.
8. PLACING DRAWINGS ON BAR LISTS SHALL CONFORM TO ACSI'S "MANUAL OF STANDARD PRACTICE FOR DESIGN AND CONSTRUCTION OF REINFORCED CONCRETE" AS PUBLISHED BY THE CONCRETE REINFORCING STEEL INSTITUTE UNLESS NOTED OTHERWISE.

1. FLOOR SLAB SHALL BE 4" THICK POURED CONCRETE SLAB WITH 6" X 8" X 10' WOODEN A WALK ON 6 MIL VISQUEON (OR EQUAL) ON CLEAN WELL COMPACTED FILL PRE TREATED FOR TERMITES. WMM SHALL BE LOCATED IN THE MIDDLE TO UPPER HALF OF THE SLAB DEPTH AND MUST BE SUPPORTED AT 5'-0" O/C EACH WAY WITH APPROVED MATERIALS.
2. ALL REINFORCING STEEL TO BE GRADE 60.
3. COLUMN AND WALL CENTERLINES SHALL COINCIDE WITH FOOTING CENTERLINES UNLESS OTHERWISE NOTED.
4. FOOTING DESIGN BASED ON ASSUMED SOIL BEARING CAPACITY OF 2500 P.S.F.. CONTRACTOR TO SUBMIT SOIL BEARING TEST RESULTS OR SOIL BEARING CAPACITY REPORT BY A FLORIDA REGISTERED ENGINEER.
5. ALL SITE PREPARATIONS & DRAINAGE RECOMMENDATIONS MADE IN THE SITE SPECIFIC GEOTECHNICAL REPORT MUST BE STRICTLY ADHERED TO.
6. FILL PLACED WITHIN 5'-0" OF THE CONSTRUCTION PERIMETER SHALL CONSIST OF CLEAN SAND (NO. 17 LEAF) AND 1" LUMP CLAYSTONE COMPACTED TO ACHIEVE A MINIMUM OF 95% MODIFIED PROCTOR (ASTM D 1557-12E).
7. AFTER STANDARD CLEANING AND GRUBBING HAS BEEN COMPLETED AND APPROVED, APPLY VIBRATORY COMPACTOR WITH A MINIMUM OF FOUR PASSES TO THE EXISTING GROUND.
8. SLABS SHALL NOT BE LOADED UNTIL 12 HOURS HAS ELAPSED.
9. SPICES SHALL BE 48 BAR DIAMETERS AND CONTINUOUS ALONG ALL CORNERS AND CHANGES IN DIRECTION. CORNER BARS SHALL BE 48 BAR DIAMETERS EACH WAY.
10. ALL MONOLITHIC FOOTINGS HAVE BEEN CHECKED FOR THE USE OF TRANSFER OF MOMENTUM AT JOINTS. AN INTERNATIONAL ANALYSIS SHALL BE SUBMITTED, BUT ONLY IF REQUESTED BY THE BUILDING OFFICIAL.
11. CONCRETE FOR FOUNDATIONS AND FOOTINGS SHALL BE 2500 PSI MIN. MAXIMUM WATER/CEMENT RATIO MUST NOT EXCEED 0.65.

1. SCHEDULED HOOPS AND STIRRUPS SHALL BE PLACED AT EACH END (E.E.) OF BEAM OR THROUGH (T.T.) BEAM AS INDICATED ON BEAM SCHEDULE. STIRRUPS SHALL BE TYPE 5-6 AND HOOPS SHALL BE TYPE 1-2. TYPE 1 CRYS BAR BONDS UNLESS OTHERWISE NOTED.
2. ALL BEAM (MARK "T") TOP BARS SHALL BE CONTINUOUS UNLESS OTHERWISE NOTED.
3. ALL THE BEAMS (MARK "BT") REINFORCING SHALL BE CONTINUOUS THROUGH THE - BEAMS ONLY. ALL SPLICES TO BE A MINIMUM OF 48 BAR DIAMETERS.
4. BUNDLE ALL STRUCTURAL BEAM TOP BARS IN PAIRS OVER SUPPORTS WITH TOP BARS FROM ADJACENT BEAMS. (UNO).
5. DROP BOTTOM OF THE BEAMS AS REQUIRED AT WINDOW & DOOR HEADS (20" MAX.) AND 2-45 BOTTOM IF DROP EXCEEDS 8".
6. THE BEAM SCHEDULE DEPTHS ARE MINIMUM AND MAY BE INCREASED 8" TO FIT BLOCK WORK.
7. ALL ADDED LONGITUDINAL BEAM REINFORCING SHALL EXTEND 6" MINIMUM INTO SUPPORT UNLESS OTHERWISE NOTED.
8. REFER TO CONCRETE NOTES FOR INFORMATION ON CONCRETE AND STEEL SPECIFICATIONS.
9. ONE-QUARTER OF MAXIMUM BOTTOM REINFORCING STEEL AREA OF EITHER ADJACENT BEAM SHALL BE USED TO SUPPORT LAP WITH A CLASS "A" TENSION LAP SPACE ON EACH SIDE OF SUPPORT.
10. MARK "C" IN REINFORCING COLUMN BETWEEN TWO BEAMS INDICATES THAT REINFORCING SHALL BE CONTINUOUS THRU THESE TWO BEAMS.

1. STRUCTURAL STEEL SHALL CONFORM TO THE AISC "SPECIFICATION FOR THE DESIGN, FABRICATION AND ERECTION OF STRUCTURAL STEEL FOR BUILDINGS". MATERIALS SHALL CONFORM TO THE APPLICABLE ASTM SPECIFICATION AS FOLLOWS: W SHAPES - A992/A 992M-22, OTHER SHAPES - A36/A 36M-14, PLATES A36/A 36M-14, BOLTS - A 307-21 TUBULAR - ASTM A500/A500M-21 GRADE B (46 KSI)

2. WELDED CONSTRUCTION SHALL CONFORM TO THE AMERICAN WELDING SOCIETY "STRUCTURAL WELDING CODE". ELECTRODES FOR FIELD AND SHOP WELDS SHALL BE A.W.S. A5.1 E70XX.

CONCRETE UNITS TO BE ASTM C 90-16a. ASTM GRADES N OR NR. PROVIDE PRECAST LINTELS AS NECESSARY, (Y_m = 2000 PPS)

2. MORTAR TYPE M PER ASTM C 270-14a.

3. CONCRETE FILL.

A. CELLS LINTELS AND BOND BEAMS WHERE SPECIFIED SHALL BE FILLED W/ 3000 PSI PEA GRAVEL CONCRETE.

B. THE MIX DESIGN SHALL BE APPROVED BY THE ENGINEER.

C. ALL CONCRETE SHALL BE OF A FLUID CONSISTENCY WITH A SLUMP OF 9"-11" MAX. SHALL GUARANTEE THAT THE CONSISTENCY SHALL BE AS FLUID AS POSSIBLE FOR POURING WITHOUT SEGREGATION OF THE CONSTITUENT PARTS.

D. THE USE OF ADMIXTURES SHALL NOT BE PERMITTED WITHOUT WRITTEN CONSENT OF THE ENGINEER.

4. REINFORCING:

VERTICAL:

A. ASTM A615/A 615M-150w. PER REINFORCING SECTION (GRADE 60).

B. WHEN A FOUNDATION FOOTING DOES NOT LINE UP WITH A VERTICAL CORE, IT SHALL NOT BE SLOPED MORE THAN ONE HORIZONTAL IN SIX VERTICAL ALIGNMENT, EVEN THOUGH IT IS IN AN ADJACENT CELL TO THE VERTICAL WALL REINFORCING.

C. VERTICAL REINFORCING STEEL SHALL HAVE A MINIMUM CLEARANCE OF ONE-HALF INCH FROM THE MASONRY.

D. VERTICAL REINFORCING SHALL BE AS LOCATED ON THE PLAN AND AS INDICATED IN THE COLUMN SCHEDULE.

E. VERTICAL REINFORCING EACH SIDE OF ANY OPENING, IF REQUIRED, SHALL BE CONTINUOUS TO THE TOP BEAM. PRECAST LINTELS SHALL HAVE OPENINGS TO ALLOW REINFORCING BARS TO CONTINUE UNINTERRUPTED.

HORIZONTAL:

A. HORIZONTAL REINFORCING SHALL BE PROVIDED AS SCHEDULED IN THE BEAM SCHEDULE.

B. HORIZONTAL JOINT REINFORCEMENT SHALL CONSIST OF AT LEAST 9 GA UNDER TIE REINFORCEMENT SPACED MORE THAN 16" O/C NEXT REINFORCEMENT SHALL ALSO BE PROVIDED AT THE BOTTOM AND TOP OF ALL OPENINGS AND EXTEND NOT LESS THAN 24" BEYOND THE OPENING. PROVIDE 8" MIN EMBEDMENT INTO CONCRETE COLUMNS AND BEAMS AND FULL DEPTH LAPS AT ALL MASONRY "L" AND "T" INTERSECTIONS.

5. GENERAL:

A. STRUCTURAL DESIGN IS IN ACCORDANCE WITH T.M.S. 402-16, BUILDING CODE REQUIREMENTS FOR MASONRY STRUCTURES AND THE COMMENTARY ON BUILDING CODE REQUIREMENTS FOR MASONRY STRUCTURES.

B. CONSTRUCTION SHALL BE IN ACCORDANCE WITH T.M.S. 602-16, SPECIFICATIONS FOR MASONRY STRUCTURES AND THE COMMENTARY ON SPECIFICATIONS FOR MASONRY STRUCTURES.

C. IN HWY AREAS THE BUILDER SHALL EMPLOY A SPECIAL INSPECTOR APPROVED BY THE BUILDING OFFICIAL TO ENSURE COMPLIANCE WITH THE APPROVED STRUCTURAL PLANS IN ACCORDANCE WITH SECTION 2122.2-4 F.B.C.

D. VERTICAL CELLS TO BE GROUTED SHALL HAVE VERTICAL ALIGNMENT SUFFICIENT TO MAINTAIN A CLEAR, UNOBSTRUCTED CONT. CELL.

7. CLEANOUT OPENINGS SHALL BE PROVIDED AT THE BOTTOM OF GROUTED CELLS AT EACH END OVER 4'-0" HIGH. CLEANOUTS SHALL BE SEALED AFTER CROWING AND INSPECTION AND BEFORE GROUTING.

- FLORIDA BUILDING CODE 8TH EDITION (2023)
- FLORIDA EXISTING BUILDING CODE, ALTERATION LEVEL II (2023)
- NEC 2020
- A.S.C.E.- 7-22

1. A PERMANENT SIGN WHICH IDENTIFIES THE TERTIARY TREATMENT PROVIDER AND NEED FOR RESPIRATION AND TREATMENT CONTRACT REVIEW SHALL BE PROVIDED. THE SIGN SHALL BE POSTED NEAR THE WATER HEATER OR ELECTRICAL PANEL.
2. PROVIDE 3" STEEL POST OR BOLLARD OR THE BUMPER IN FRONT OF ALL EQUIPMENT (HVAC, CHW, WASHER/DRYER) LOCATED IN THE GARAGE AT FLOOR LEVEL PER F.B.C. MECHANICAL CODE.
3. PROVIDE 1/2 PT. 1" STREPS VERTICALLY AT THE CEILING AND FLOOR LEVELS. HORIZONTALLY AT INTERVALS NOT EXCEEDING 10'-0", AND ALL OTHER LOCATIONS PER F.B.C. SECTION 8302.11.
4. ALL GLAZING WITHIN 24"(48" IN HWHZ) AND PARALLEL TO A DOOR SHALL BE TEMPERED. ALL WINDOWS OR GLASS ENCLOSURES AT OR WITHIN 36" OF TUBS AND SHOWERS WITH SILLS OR 36" OF ANY FLOOR SHALL BE TEMPERED. ALL GLASS IN SIDEWALKS, SLIDING GLASS DOORS AND FRENCH DOORS SHALL BE TEMPERED.
5. EXPRESS WINDOWS SHALL BE OPERABLE FROM THE INSIDE WITHOUT THE USE OF TOOLS. GROUND FLOOR WINDOWS SHALL HAVE A MINIMUM NET OPENING OF 3"4" HIGH, 20" WIDE AND MIN NET AREA OF 5.7 S.F. FOR 2ND FLOOR WINDOWS AND 5.0 S.F. FOR 1ST FLOOR WINDOWS. THE BOTTOM OF THE OPENING SHALL NOT BE MORE THAN 4"4" ABOVE THE FLOOR, LATCH AT 54" A.F.F. MAX. IN HWHZ AREAS THERE IS MORE THAN A 4'-0" DROP, THE SILL SHALL BE NO LESS THAN 3" A.F.F. OR PROVIDE AN APPROVED SPEEDWAD.
6. ALL BATHROOM FLOORS SHALL BE OF APPROVED IMPERVIOUS MATERIALS.
7. IN AREAS OTHER THAN HWHZ FIDZ GLASS THICKNESS SHALL BE DETERMINED USING TABLE 2405.3 & 3.A. OF F.B.C. AS THE MINIMUM THICKNESS ALLOWED.
8. IN HWHZ AREAS PROVIDE HURRICANE SHUTTERS AS PER F.B.C. SECTION 24-13 UNLESS THE EXTERIOR WALL COMPONENTS OF THE ENCLOSED BUILDING HAS SPECIFIC PRODUCT APPROVAL TO PRESERVE THE ENCLOSED BUILDING ENVELOPE AGAINST IMPACT LOADS AS SET FORTH IN CHAPTER 18.
9. POCKETS AT STAIRS, LANDINGS & BALCONIES SHALL BE SPACED TO PREVENT PASSAGE OF A 4" DIAMETER SPHERE.
10. PROVIDE A MINIMUM OF 4" CLEAR ALL AROUND AIR HANDLER UNITS.
11. IN ZERO LOT LINE HOUSES: DRYER VENTS, EXHAUST FANS & KITCHEN HOODS SHALL NOT VENT THROUGH THE SIDE WALL AND MUST MAINTAIN A 10'-0" SETBACK.

1. THE TRUSS AND FLOOR SYSTEM LAYOUT SHOWN ON THIS SHEET IS SCHEMATIC IN NATURE. HOWEVER, THE SUPPORTING SUPERSTRUCTURE HAS BEEN DESIGNED UNDER THE ASSUMPTION THAT ALL TRUSS CHORDS AND MEMBERS WILL BE FULLY PARALLEL. FANIN G.T. FLOOR SYSTEM DESIGNERS LAYOUT.
2. THIS FRAMING SCHEME (DIRECTION OF TRUSSES AND SLABS, MAJOR G.T. BEARING POINTS, ETC.) CAN BE MODIFIED ONLY AFTER OBTAINING PERMISSION FROM THE PRIME PROFESSIONAL OF RECORD WHO MUST REVIEW PROPOSED CHANGES AND AUTHORIZE STRUCTURAL REVISIONS ACCORDINGLY.
3. FINAL SIGNED AND SEALED ENGINEERING TRUSS AND FLOOR SYSTEM DESIGN MUST BE SUBMITTED TO THIS OFFICE FOR REVIEW. TRUSS AND FLOOR SYSTEM DESIGNERS MUST PROVIDE ALL TRUSS CHORDS AS PART OF THE DESIGN.
4. TRUSS AND FLOOR SYSTEM MANUFACTURER SHALL SUBMIT (2) COPIES OF SHOP DRAWINGS AND ENGINEERING CALCULATIONS SIGNED AND SEALED BY A FLORIDA REGISTERED ENGINEER, OF THEIR DESIGN FOR REVIEW INCLUDING TWO (2) COPIES FOR ARCHITECT/ENGINEERS REVIEW PRIOR TO FABRICATION. REVIEW OF SHOP DRAWINGS IS A COURTESY BY ARCHITECT/ENGINEER AND HE WHO MUST RELY UPON THE MANUFACTURER OF HIS RESPONSIBILITY TO PROVIDE A LAYOUT THAT FULLY INTEGRATES WITH THE ARCHITECT/ENGINEERS SUPERSTRUCTURE. IF THERE IS ANY CONFLICT OR ADDITIONAL STRUCTURE NEEDED, THE TRUSS AND FLOOR SYSTEM DESIGNERS SHALL NOTIFY THE ARCHITECT/ENGINEER IN WRITING OF THE SPECIFIC AREAS OF CONFLICT.
5. TRUSSES ARE TO BE DESIGNED TO CARRY LOADS OF ATTC AND MISC. EQUIPMENT. COORDINATE LOCATIONS WITH BUILDER PRIOR TO FABRICATION AND INDICATE ON TRUSS DRAWINGS. THE BUILDER SHALL BE RESPONSIBLE FOR THE COMPLETE COORDINATION BETWEEN THE TRUSS DESIGN AND AIR CONDITIONING DESIGN REQUIREMENTS.
6. ARCHITECT NOR ENGINEER ACCEPTS ANY RESPONSIBILITY FOR STRUCTURAL BEAMS, BRACING, AND FLOORING. THE ARCHITECT/ENGINEER SHALL REVIEW TRUSS SYSTEM DRAWINGS, SIGNED AND SEALED BY A FLORIDA REGISTERED ENGINEER.
7. ALL INTERIOR LOAD BEARING PARTITIONS TO BE CONSTRUCTED WITH CLIPS, TOP AND BOTTOM CHAIR STUD.

1. STRUCTURAL WOOD AND TIMBER FRAMING SHALL CONFORM TO THE "TIMBER CONSTRUCTION MANUAL" AS PUBLISHED BY THE AMERICAN INSTITUTE OF TIMBER CONSTRUCTION.

9. ALL WOOD IN CONTACT WITH MASONRY OR CONCRETE SHALL BE PRESSURE TREATED, PROVIDING AN APPROVED MOISTURE VAPOR BARRIER BETWEEN THE CONCRETE OR OTHER CEMENTITIOUS MATERIALS AND THE WOOD AS PER CODE.

10. BUILDER SHALL BE RESPONSIBLE FOR PROVIDING ADEQUATE BRACING AND BRIDGING USED DURING ERECTION OF TRUSSES AND STRUCTURAL SLABS TO PREVENT COLLAPSE OR DAMAGE.

11. HEADERS FOR FRAMED OPENINGS GREATER THAN 4'-0" MUST BE ENGINEERED AND STAMPED BY THE TRUSS MANUFACTURER. (UNLESS NOTED OTHERWISE)

12. ALL HEADERS OVER DOORS AND WINDOWS TO BE (2) OR (3) 2X12'S UNLESS OTHERWISE NOTED. (FOR WOOD FRAME CONSTRUCTION DEPENDING ON ALL WALL THICKNESS).

13. DIMENSIONAL LUMBER SHALL BE SOUTHERN PINE, NO. 2 OR BETTER AND SHALL PROVIDE ALLOWABLE STRESS VALUES OF 1200 PSI IN BENDING FOR A SINGLE MEMBER, 90 PSI FOR MEMBERS IN COMPRESSION, AND SHALL HAVE A MINIMUM ELASTICITY OF 1000 KSI OR BETTER, AS DETERMINED BY AN APPROVED LUMBER GRADING AGENCY.

14. NON-BEARING INTERIOR PARTITIONS MAY BE CONSTRUCTED OF 25 GAUGE GIE CHANNEL TYPE STUDS AT 24" O/C WITH MATCHING TRACKS TOP AND BOTTOM, WITH 1/2" GYPSUM DRYWALL EACH SIDE. ATTACH DRYWALL WITH 1" LONG BUGLE HEAD DRYWALL SCREWS AT 12" O/C MAX.

15. METAL LATH OVER SHEATHING SHALL BE 3/8" X 5'-0" W-GRIVE OR IMPLIED. CEILINGS AND SOFFITS SHALL BE HIGH BID TYPE, FASTEN TO SUBSTRATE AT 8" O/C AS FOLLOWS:
CEILING: 3/4" LATH OVER 1/2" WOOD PLY OR 1/2" WOOD VENEER, HORIZONTAL AND VERTICAL WOOD FRAMING MEMBERS // NAILS OR STAPLES TO PROVIDE AT LEAST 1-3/4" PENERATION INTO HORIZONTAL WOOD FRAMING MEMBERS, AND 3/4" PENERATION INTO VERTICAL WOOD FRAMING MEMBERS. ON HORIZONTAL WOOD FRAMING MEMBERS, COMMON NAILS SHALL BE BENT OVER TO ENGAGE AT LEAST THREE STRAINS OF LATH, OR BE BENT OVER A RIB WHEN THE RIB LATH IS INSTALLED, SHEATHING: 1/4 GAUGE STAPLES 1" LEG, 7/16" CROWN METAL NAIL. HORIZONTAL STAPLE SPACING #12 x 1-1/2" WASHED HEAD STAPLES SHALL NOT BE USED FOR STAPLES OR CEILING.

16. WHERE CEMENT PLASTER IS APPLIED TO LATH OVER FRAME CONSTRUCTION, BONDING OF THE PLASTER TO THE WATER BARRIER SHALL BE PREVENTED BY PROVIDING A DBL. LAYER OF WATER BARRIER OR BY INSTALLING A HOUSE WRAP BENEATH THE WATER BARRIER.

17. PNEUMATIC FASTENERS SYSTEM TO BE ULT-COIL NAIL PROGRAM. TYPE TO BE CWF 1120 1-1/2" LUMINO 1/2" AND .120" DIAMETER WOOD.

18. WHEN WOOD POSTS ARE NOT IN A FIRE-RATED WALL, FIRE RATE POST AS FOLLOWS: WRAP POST ON ALL SIDES FROM BASE TO TOP TO UNDERSIDE OF BEARING WITH (1) LAYER OF 5/8" TYPE "C" GYPSUM WALL BOARD. THIS WILL PROVIDE A ONE HOUR RATING FOR THE POST.

19. TRUSS MANUFACTURER SHALL DESIGN TRUSSES TO COMPLY WITH ALL SUPERIMPOSED WIND LOADS PER F.E.C. 2023.

MECHANICAL NOTES

1. ALL HEATING, AIR CONDITIONING, REFRIGERATION AND VENTILATION EQUIPMENT SHALL CONFORM TO THE REQUIREMENTS SET FORTH IN THE "FLORIDA BUILDING CODE MECHANICAL" AND FLORIDA BUILDING CODE ENERGY CONSERVATION .

2. A 4" CLEARANCE IS TO BE MAINTAINED AROUND ALL AIR HANDLING UNITS.

3. PROVIDE FIRE DAMPERS AT SUPPLY AND RETURN LOCATIONS WHICH PASS THROUGH RATED ASSEMBLIES & ANY.

4. ALL DUELLING ROOMS MUST HAVE HVAC RETURNS. RETURNS MAY BE DUCTED, JUMPERS OR TRANSFER GRIDS.

5. A/C UNITS MAY HAVE CODE. PAD OR OTHER APPROVED MATERIAL EXTENDING AWAY. ACCESS GRADE IS SHALL BE SUBMITTED A MIN. OF 6" AW. ADDITIONAL GRADE. PADS SHALL BE A MINIMUM 4'-0"x3'-0" PAD FOR DOUBLE UNIT.

1. CONTRACTOR SHALL VERIFY WITH F.P.A. THE LOCATION OF SERVICE AND SHALL LOCATE METER & PANELS AS REQUIRED.
2. ALL WIRE SHALL BE THIN COPPER, UNLESS NOTED OTHERWISE.
3. WIRE REQUIRED BY OTHER CODES, SERVICE AND FEEDER CONDUCTORS SHALL BE COPPER OF EQUAL AMPACITY.
4. ALL BRANCH CIRCUITS IN RACEWAY OR NON METALLIC SHEATHED CABLE.
5. COORDINATE RACEWAY INSTALLATIONS WITH OTHER TRADES PRIOR TO CONSTRUCTION.
6. VERIFY ALL CONDUCTORS AND BREAKERS WITH EQUIPMENT MANUFACTURER SPECIFICATIONS.
7. PROVIDE DISCONNECT SWITCH OF SIZE AS REQUIRED BY LOAD AND UNITS.
8. PROVIDE NON-FUSIBLE GENERAL DUTY SWITCHES AT A/C EQUIP. AND AT PUPS NOT ISSIBLE FROM CIRCUIT BREAKER PANEL AND AS PER MANUFACTURER RECOMMENDATIONS.
9. PROVIDE GFCI PROTECTION FOR ALL BATHROOM, GARAGE, EXTERIOR, KITCHEN, LAUNDRY AND WET BAR OUTLETS PER NEC 210.8(A).
10. ELECTRICAL FIXTURES, TRIM AND APPLIANCES SHALL BE UL APPROVED AND AS SELECTED BY OWNER.
11. PROVIDE PRE-WIRED TELEPHONE OUTLETS AS SHOWN ON PLAN.
12. PROVIDE PRE-WIRED T.V. OUTLETS FOR CABLE AS SHOWN ON PLANS.
13. DEDICATED CIRCUITS SHALL HAVE NO MORE THEN 6 DUPLEX RECEPTABLES.
14. ALL CLOSET LIGHTING SHALL COMPLY WITH NEC SEC. 410.8.
15. THE BRANCH CIRCUITS CONTAINING SMOKE DETECTORS SHALL HAVE ARC-FAULT PROTECTION PER NEC SEC. 210.13. SMOKE DETECTORS SHALL BE CONNECTED TO ARC-FAULT PROTECTION. ALL SMOKE DETECTORS SHALL HAVE SELF CONTAINED BATTERY BACK-UP. DETECTORS SHALL BE TANDER WIRED SO ALL DETECTORS SHOD SIMULTANEOUSLY.
16. PREWIRE FOR GARAGE DOOR OPENER SENSOR.
17. PROVIDE ARC-FAULT CIRCUIT INTERRUPTOR PROTECTION IN DWELLING UNIT LIVING, DINING, FAMILY ROOM, BEDS, KITCHENS, BEDROOMS, SUNROOMS, CLOSETS, HALLWAYS OR SM. ROOMS PER NEC 210-12 (b).
18. SMOKE DETECTORS REQUIRED ON ALL HVAC UNITS WITH 2001 CFM OR MORE.
19. CEILING AREA 110 V. SMOKE DETECTORS SHALL NOT BE CLOSER THAN 3 FT. FROM THE DOWNS TO BATHROOMS, WASHING/DRYERS, A/C COOLING APPLIANCES & KITCHENS. SMOKE DETECTORS MAY BE WITHIN 20 FT. OF A COOLING APPLIANCE IF THEY ARE OF THE PHOTOELECTRIC TYPE.
20. CARBON MONOXIDE ALARM TO BE INSTALLED WITHIN 10' OF A ROOM USED FOR SLEEPING PURPOSES WHEN THE BUILDING HAS A FOSSIL BURNING HEAT OR APPLIANCE. A PREFALCE, OR AN ATTACHED GARAGE. PRIMARY POWER SHALL COME FROM THE BUILDING MAIN SERVICE. BACKUP POWER IS SERVED BY THE LOCAL POWER UTILITY. SUCH ALARMS SHALL HAVE BATTERY BACKUP.
21. IF USED, A COMBINATION SMOKE/ CARBON MONOXIDE ALARM SHALL BE LISTED OR LABELED BY A NATIONALLY RECOGNIZED TESTING LABORATORY.
22. TAMPER RESISTANT RECEPTABLES ARE REQUIRED IN DWELLING UNITS IN ALL AREAS SPECIFIED IN NEC 210.52 FOR 125 VOLTS, 1 & 20A RECEPTABLES PER NEC 408.11
23. INTERSYSTEM BONDING TERMINATION FOR CONNECTING INTERSYSTEM BONDING AND GROUNDING CONDUCTORS SHALL BE PROVIDED FOR TV, COMMUNICATIONS, RADIO, CATV, ETC. PER NEC 250.94.

PLUMBING NOTES

1. ALL PLUMBING FIXTURES SHALL BE INSTALLED IN ACCORDANCE WITH SECTION 405, F.B.C.
2. ALL PLUMBING FIXTURES SHALL MEET THE REQUIREMENTS OF TABLE 604.3, F.B.C.
3. DISPOSITION OF RAIN WATER SHALL COMPLY WITH F.B.C. PLUMBING CODE CHAPTER 11.
4. ALL PLUMBING PENETRATIONS MUST BE A MINIMUM OF 12" 0"-FROM ROOF JACKS.
5. CONDENSATE DRAINS MUST BE A MINIMUM OF 1/2" OFF THE BUILDING.

DRAWING INDEX

D-1	COVER SHEET	A-4-4	NORTH ELEVATIONS (EX. & PROPOSED)
AS-1	SITE PLAN (1" = 10'-0")	A-4-5	FACADE TRIPARTITE COMPOSITION
COMP-1	COMPOSITE PLAN	A-5-1	BUILDING SECTION & DETAILS
EX-0	EXISTING SITE PLAN	A-5-2	ARCHIVE W/ STOREFRONT DETAILS
EX-1	EXISTING FLOOR PLAN	A-5-3	STREETSCAPE ELEVATIONS
EX-2	EXISTING ELEVATIONS	A-6-1	BUILDING RENDERING (NEST ELEVATION)
D-1	DEMOLITION PLAN	A-6-2	BUILDING 3D RENDERINGS
A-0	DOOR & WINDOW SCHEDULES	A-6-3	EXISTING PHOTOGRAPHS
A-1	GROUND FLOOR PLAN	S-4	ROOF FRAMING PLAN
A-2	2ND FLOOR PLAN	E-1	GRD. FLR. ELECTRICAL/SECURITY PLAN
A-3	3RD FLOOR/ROOFTOP TERR. PLAN	E-2	2ND FLOOR ELECTRICAL PLAN
A-4	NEST ELEVATIONS (EX. & PROPOSED)	E-3	3RD FLR. ROOFTOP TERR. ELEC. PLAN
A-4-2	EAST ELEVATIONS (EX. & PROPOSED)	L-1	GRD. FLR. LIFE SAFETY PLAN
A-4-3	SOUTH ELEVATIONS (EX. & PROPOSED)	LS-2	GRD. FLR. ROOF TERR. LIFE SAFETY PLAN

ABV	ABOVE	EXT.	EXTERIOR
AFF	ABOVE FINISHED FLOOR	F.B.C.	FLORIDA BUILDING CODE
AIR	AIR HANDLER UNIT	F.R.	FIRE RATED
B.F.	IN FLOD	F.R.	FIRE DOOR
B.P.	IN PASS	F.N.L.	FINISHED
B.L.C.	BLACK	F.L.	FLOOR
B.L.C.	BELOW	G.T.	GRIDER TRUSS
B.R.C.	BEARING	G.	GAUGE
B.T.N.	BOTTOM	G.V.	GALVANIZED
C.G.	CEILING	G.M.F.	GROUND FAULT INTERRUPT
C.O.	CONCRETE MASONRY UNITS	G.L.	GLASS
C.C.	COLUMN	G.W.B.	GYPSUM WALLBOARD
C.C.	CONC.	G.W.B.	GYPSUM WALLBOARD
C.M.T.	CASSETMENT	G.P. BD.	
D.B.L.	DOUBLE	H.G.T.	HEIGHT
D.A.	DIAMETER	H.O.P.S.	HOOPS
D.S.P.	DISPOSAL	H.R.	HOUR
D.P.	DESIGN PRESSURE	H.S.	HORIZONTAL SLIDING
D.R.	DOOR	H.W.H.	HIGH VELOCITY HURRICANE ZONE
D.W.	DISH WASHER	I.N.S.	INSULATION
E.E.	EACH END	I.N.T.	INTERIOR
E.L.C.	ELECTRICAL	L.	LONG
E.L.V.	ELEV.	L.I.	LINE
E.S.	EACH SIDE	L.T.	LAUNDRY
		L.T.	LAUNDRY TUB

M.C.	MEDICINE CABINET	SMS	SHEET METAL SCREWS
M.R.H.	MEAN ROOF HEIGHT	ST.	STIRRUPS
M.T.	METAL THRESHOLD	STL.	STEEL
M.F.	MEXAMER	SW	SWITCH
MFR.	MANUFACTURER	S.W.O.T.	SEAWALL OVERTURNING FORCE
MICRO.	MICROWAVE	TEMP.	TEMPERED
MIR.	MIRROR	T.B.	TAPPING BOLT
M.O.	MASONRY OPENING	T.O.	TAPPING OUT
MON.	MONOLITHIC	T.O.B.B.	TOP OF MASONRY BOND BEAM
MOT.	METAL	T.O.P.L.	TOP OF WOOD PLATE
O.A.D.	OVER HEAD DOOR	T.O.T.	TOP OF THE BEAM
O.C.	ON CENTER	TYP.	TYPICAL
P.F.	POUNDS PER LINEAR FOOT	U.L.	UNLESS NOTED OTHERWISE
P.S.F.	POUNDS PER SQUARE FOOT	UL.	UNDERMINTERS LABORATORIES
P.S.I.	POUNDS PER SQUARE INCH	U.P.	UPRIFT IN
P.	PRESSURE TREATED	V.A.	WEDGE ANCHORS
PARTNL.	PARTITION	W.	WITH
PKT.	POCKET	WC	WATER CLOSET
PLND.	PLYWOOD	WOOD	WOOD
R.O.	ROUGH OPENING		
S.C.	SOLID CORE		
S.G.D.	SLIDING GLASS DOOR		
SF	SQUARE FOOT		
SH	SINGLE HUNG		

"UPTON PARK"
103 NW 5TH AVE
CITY OF DELRAY BEACH
FLORIDA

THESE PLANS WERE PREPARED USING THE 2023 FLORIDA
BUILDING CODE, 8TH ED. - BUILDING AND ASCE 7-22.

①	DUPLEX RECEPTACLE / ARC FAULT INTERRUPT AT 12" A.F.F.	①	SINGLE RECEPTACLE DEDICATED
②	DUPLEX RECEPTACLE AT BASE	②	SINGLE RECEPTACLE DEDICATED SWITCHED
③	DUPLEX RECEPTACLE AT 8" ABV. COUNTER	③	SINGLE RECEPTACLE DEDICATED UNDERCOUNTER
④	DUPLEX RECEPTACLE GROUND FAULT INTERRUPT	④	DUPLEX RECEPTACLE- ARC FAULT INTERRUPT @ 12"
⑤	DUPLEX RECEPTACLE AT 8" ABV. COUNTER GROUND FAULT INTERRUPT	⑤	DUPLEX RECEPTACLE TOP REC. SWITCHED ARC FAULT INTERRUPT
⑥	DUPLEX RECEPTACLE TOP REC. SWITCHED	⑥	SWITCH SINGLE POLE
⑦	DUPLEX RECEPTACLE WATERPROOF GROUND FAULT INTERRUPT	⑦	SWITCH THREE WAY
⑧	DUPLEX RECEPTACLE UNDER COUNTER	⑧	SWITCH FOUR WAY
⑨	QUADRUPLUX RECEPTACLE	⑨	SWITCH DIMMER
⑩	DUPLEX RECEPTACLE FLUSH IN FLOOR	⑩	SWITCH 4-WAY

	TELEVISION JACK PREWIRE		FAN BOX
	HVAC THERMOSTAT		JUNC. BOX
	INTERCOM AT 60" A.F.F.		W/ O
	SECURITY KEYPAD		FLOOR
	DOOR CHIME		FLOOR LIGHT
	PUSH BUTTON		INCAN FIXTU
	TELEPHONE OUTLET AT 12" A.F.F.		INCAN FIXTU
	TELEPHONE OUTLET FLUSH IN FLOOR		H.W. C.O.
	DEDICATED DATA LINE		H.H. VAPOR
	CENTRAL VACUUM RECEPTACLE		RECESSED EYE
	SECURITY LIGHTS		CARELESS EYE

ION		LOW VOLT. SMOKE DETECTOR
ILE FAN		SMOKE DETECTOR
R NO/ LIGHT		EXHAUST FAN
RESCENT FIXTURE		EXHAUST FAN /LIGHT COMBO
RESCENT FIXTURE		SPEAKER IN CLG.
DI-ESCENT LIGHT RE CLG. MNTD.		LY DOOR RELEASE
DI-ESCENT LIGHT RE WALL. MNTD.		VOLUME CONTROL
AT MOUNTED		SWITCH DISCONNECT
AT R PROF		BREAKER PANEL
SSD ALL		F.P.M. METER & DISC.
ION MONOXIDE CTOR		LOW VOLTAGE TRANSFORMER

	DETAIL SCALE		1 2 3 4 INTERIOR ELEVATION
	DETAIL SCALE		DOOR LABEL
	SECTION SCALE		WINDOW LABEL
	SECTION SCALE		COLUMN LABEL
	INTERIOR ELEV. SCALE		FOOTING LABEL

	SHEARWALL LABEL		OR FO
	BEAM LABEL		PO CO
	TRUSS CONNECTOR LABEL		NO CO
	REVISION		BE CO
	NORTH ARROW		FR AB
	BREAK LINE		BE
	SCALE: 1/8" = 1'-0"		FL
	TRUSS CONNECTOR LABEL		FL

OUT FILLED CELL SEE FOUNDATION PLAN		POTSHELF HEIGHT AS NOTED
CURED CONCRETE COLUMN		DROPPED SOFFIT HEIGHT AS NOTED
NON-BEARING FRAME CONSTRUCTION		ARCHED OPENING SEE PLAN OR ELEV.
BEARING FRAME CONSTRUCTION		1 HOUR FIRE RATED WALL
FRAME CONSTRUCTION ABOVE OR BELOW		2 HOUR FIRE RATED WALL
FRAME HEIGHT CHANGE		4 HOUR FIRE RATED WALL
DOOR ELEVATION		MASONRY CONSTRUCTION TYPICAL

revisions	
no.	date
-TAC COMMENTS (JUNE 24)	12/19/2024
-TAC COMMENTS (JAN 25)	03/04/2025
-TAC COMMENTS (MAR 25)	04/01/2025

designed	GTD/SMS
drawn	GTD
checked	SMS
date	05/15/20
scale	1/4" = 1'
job no.	24-XXXX

Shawn M. Stambaugh, PE
FL LIC. 01850 - C.A. 20210

project

**COMMERCIAL PROJECT
2 STORY ADDITION**

103 NW 5TH AVENUE
CITY OF DELRAY BEACH
FLORIDA

QEA
QUANTUM ENGINEERING ASSOCIATES INC.

Structural Engineering
●
Cost Segregation

6415 LAKE WORTH ROAD SUITE 105
GREENACRES, FL 33463
561.202.6994
WWW.QEASSOCIATES.COM

drawing
COVER SHEET

sheet
C-1

of

revisions	
no.	date
-TAC COMMENTS (JUNE 24)	12/19/2024
-TAC COMMENTS (JAN 25)	03/04/2025
-TAC COMMENTS (MAR 25)	04/01/2025

designed

drawn

checked

date

scale

job no.

GTD/SMS

GTD

SMS

05/15/2024

1/4" = 1'-0"

24-XXXX-ARC

Shawn M. Stambaugh, PE

FL LIC. #1850 - CA, 20210

COMMERCIAL PROJECT

2 STORY ADDITION

103 NW 5TH AVENUE

CITY OF DELRAY BEACH

FLORIDA

project



Structural Engineering

•

Cost Segregation

6415 LAKE WORTH ROAD SUITE 105

GREENACRES, FL 33463

954.202.6914

WWW.QEASSOCIATES.COM

drawing

PROJECT

COMPOSITE

PLAN

sheet

COMP. -1

of

COMPOSITE LEGEND

- EXISTING BLDG.

DEMOLITION AREAS

NEW PROPOSED GROUND FLR. A/C AREAS

PROPOSED GENERAL CIRCULATION

PROPOSED ARCADE W/ STOREFRONT
- PROPOSED UNIT A/C AREAS


PROPOSED BALCONIES

PROPOSED COV'D. ROOFTOP AREAS

PROPOSED ROOFTOP DECK AREAS

PROPOSED ROOFTOP PLANTERS

EXISTING PROPERTY LINE

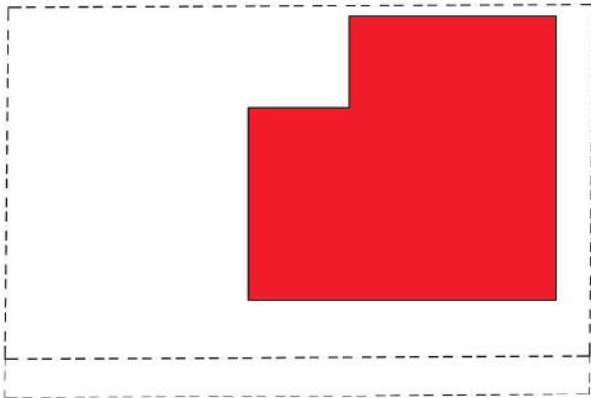


GROUND FLOOR

EXISTING PROPERTY LINE




GROUND FLOOR

EXISTING PROPERTY LINE

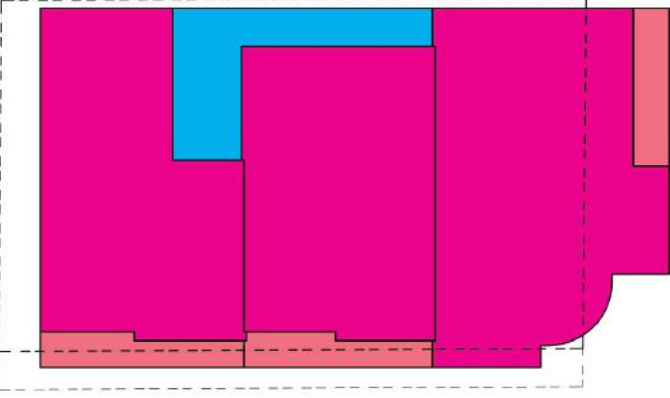


SECOND FLOOR

EXISTING PROPERTY LINE

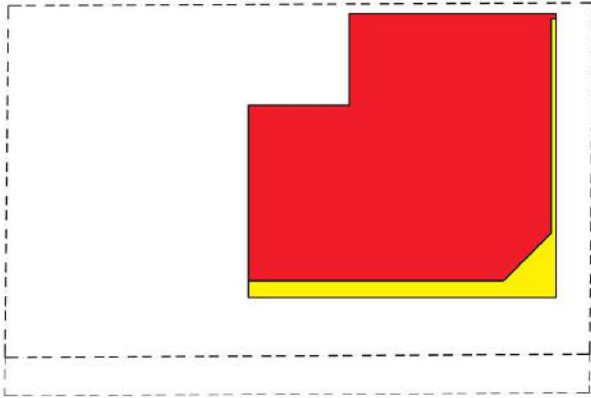


GROUND FLOOR

EXISTING PROPERTY LINE

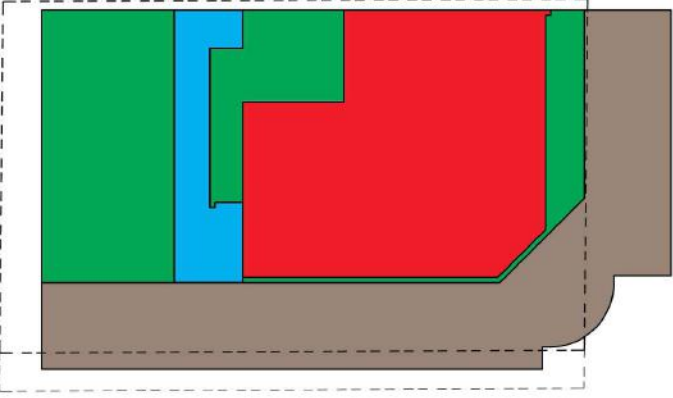

GROUND FLOOR

EXISTING PROPERTY LINE

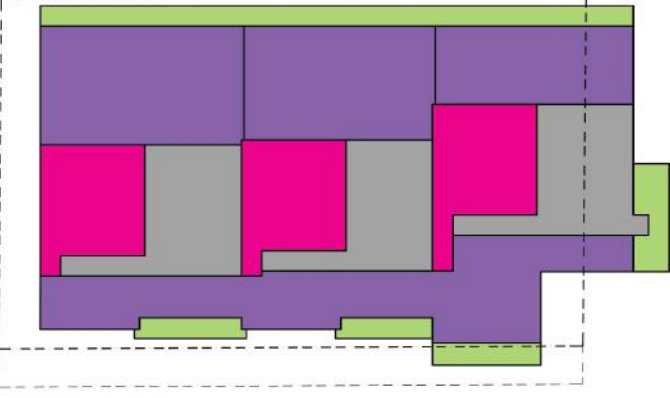

ROOF TERRACE




revisions	
no.	date
-TAC COMMENTS (JUNE 24)	12/19/2024
-TAC COMMENTS (JAN 25)	03/04/2025
-TAC COMMENTS (MAR 25)	04/01/2025

designed	GTD/SMS
drawn	GTD
checked	SMS
date	05/15/2024
scale	1/4" = 1'-0"
job no.	24-XXXX-ARC

Shawn M. Stambaugh, PE
FL LIC. #1850 - CA. 20210

EX. BLDG.	
EX. A/C FIRST FLOOR	1,330 S.F.
TOTAL A/C SQ. FEET	1,330 S.F.

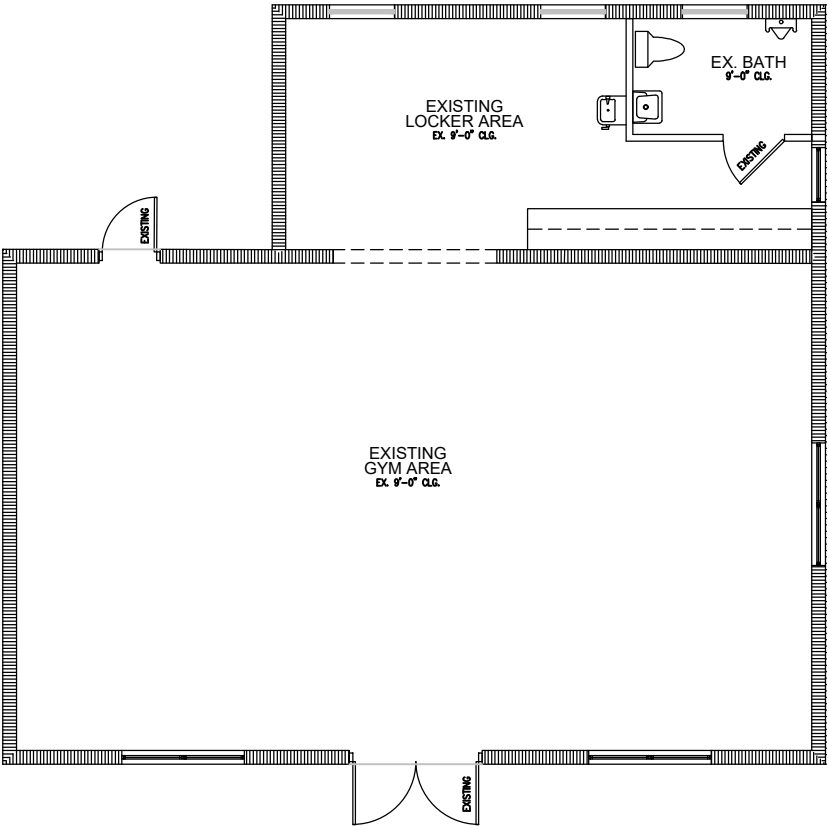

COMMERCIAL PROJECT
2 STORY ADDITION
103 NW 5TH AVENUE
CITY OF DELRAY BEACH
FLORIDA
project



Structural Engineering
•
Cost Segregation


6415 LAKE WORTH ROAD SUITE 105
GREENACRES, FL 33463
866.202.6914
WWW.QEASSOCIATES.COM

drawing
EXISTING
GROUND
FLOOR PLAN


sheet
EX-1

of




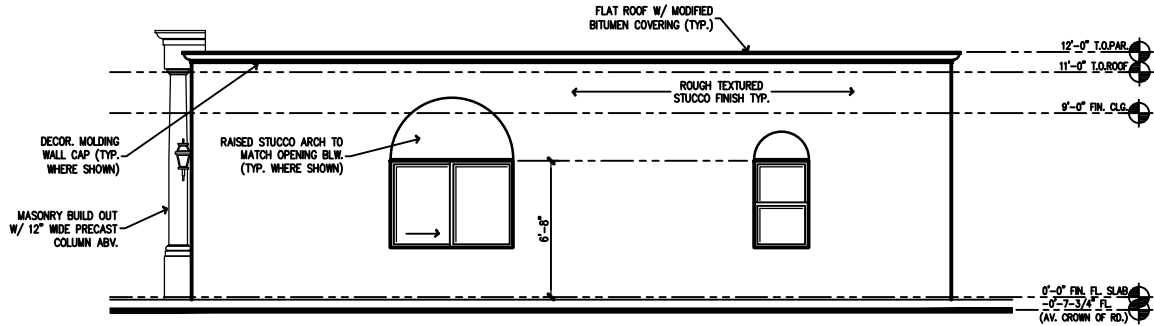


EXISTING 1ST. ST. (SOUTH) ELEVATION

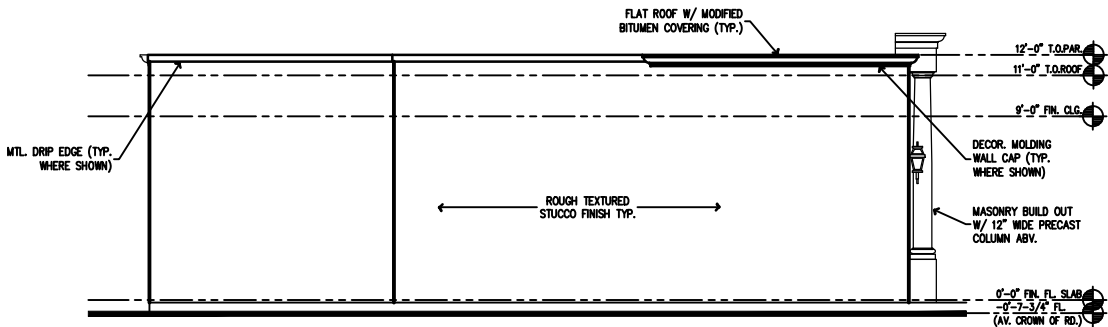

EXISTING NORTH ELEVATION

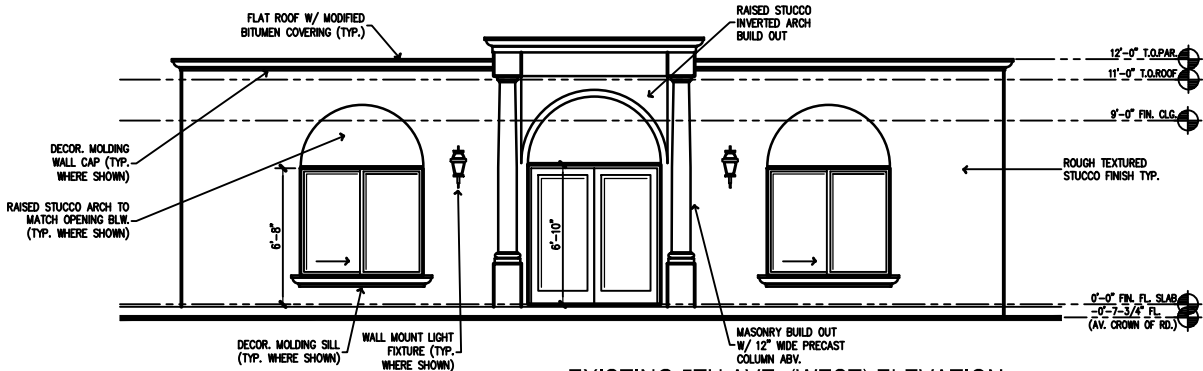

EXISTING 5TH AVE. (WEST) ELEVATION

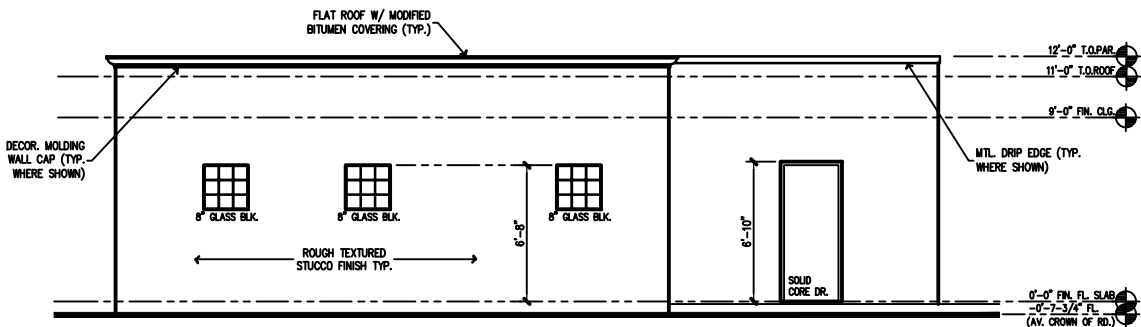

EXISTING EAST ELEVATION

revisions	no.	date
-TAC COMMENTS (JUNE 24)	12	12/19/2024
-TAC COMMENTS (JAN 25)	13	03/04/2025
-TAC COMMENTS (MAR 25)	14	04/01/2025

designed GTO/SMS
drawn GTO
checked SMS
date 05/15/2024
scale 1/4" = 1'-0"
job no. 24-XXXXLARC

Shawn M. Stambaugh, PE
FL LIC. #1850 - CA. 26210

COMMERCIAL PROJECT
2 STORY ADDITION
103 NW 5TH AVENUE
CITY OF DELRAY BEACH
FLORIDA
project

QEA
QUANTUM ENGINEERING ASSOCIATES INC.

Structural Engineering
•
Cost Segregation

6415 LAKE WORTH ROAD SUITE 105
GREENACRES, FL 33463
866.202.6904
WWW.QEASSOCIATES.COM

drawing
EXISTING
ELEVATIONS

sheet
EX-2

of

NOTE: ALL WINDOW AND DOOR GLAZING TO BE IMPACT RESISTANT, NON-REFLECTIVE, LOW-UV & NON-INSULATED. CLEAR, NO-TINT GLAZING ON GROUND FLOOR. LIGHT GREY TINT MAYBE BE UTILIZED ON UPPER FLOORS. ALL WINDOWS AND DOORS TO HAVE ALUMINUM FRAMES & TO BE OF WHITE COLOR.

DOOR SCHEDULE														
MARK	STYLE	DOOR		R.O.		D.P.		NOTES	MATERIAL	FRAME COLOR	GLASS			TINT
		WD	HGT	W	H	+	-				COLOR	LIGHT TRANS. REDUCTION	VIS. LIGHT TRANSMIT.	
001	DOUBLE EXTERIOR	6'-8"	8'-0"	84"	124"	XX.XX	XXX.XX	Sgl. Pane w/ transom abv.	ALUMINUM	WHITE	CLEAR	20%	0.8	NO
002	DOUBLE EXTERIOR	6'-8"	8'-0"	84"	124"	XX.XX	XXX.XX	Sgl. Pane w/ transom abv.	ALUMINUM	WHITE	CLEAR	20%	0.8	NO
003	DOUBLE EXTERIOR	6'-8"	8'-0"	84"	124"	XX.XX	XXX.XX	Sgl. Pane w/ transom abv.	ALUMINUM	WHITE	CLEAR	20%	0.8	NO
004	SINGLE EXTERIOR	3'-0"	8'-0"	40"	96"	XX.XX	XX.XX	Solid core	ALUMINUM	WHITE	CLEAR	20%	0.8	N/A
005	SINGLE EXTERIOR	3'-0"	8'-0"	40"	96"	XX.XX	XX.XX	Solid core	ALUMINUM	WHITE	CLEAR	20%	0.8	N/A
006	SINGLE	2'-10"	8'-0"	-	-	-	-		-	-	-	-	-	-
007	SINGLE EXTERIOR	3'-0"	8'-0"	40"	96"	XX.XX	XX.XX	Sgl. Lite - main egress	ALUMINUM	WHITE	CLEAR	20%	0.8	ALLOWED
008	SINGLE EXTERIOR	3'-0"	8'-0"	40"	96"	XX.XX	XX.XX	Sgl. Lite - main egress	ALUMINUM	WHITE	CLEAR	20%	0.8	ALLOWED
009	SINGLE EXTERIOR	3'-0"	8'-0"	40"	96"	XX.XX	XX.XX	Sgl. Lite - main egress	ALUMINUM	WHITE	CLEAR	20%	0.8	ALLOWED
010	SLIDING DOUBLE EXTERIOR	6'-0"	8'-0"	74"	96"	XX.XX	XX.XX	2 Pnl.	ALUMINUM	WHITE	CLEAR	20%	0.8	ALLOWED
011	SLIDING DOUBLE EXTERIOR	6'-0"	8'-0"	74"	96"	XX.XX	XX.XX	2 Pnl.	ALUMINUM	WHITE	CLEAR	20%	0.8	ALLOWED
012	SINGLE EXTERIOR	3'-0"	8'-0"	40"	96"	XX.XX	XX.XX	Sgl. Lite	ALUMINUM	WHITE	CLEAR	20%	0.8	ALLOWED
013	SLIDING DOUBLE EXTERIOR	6'-0"	8'-0"	74"	96"	XX.XX	XX.XX	2 Pnl.	ALUMINUM	WHITE	CLEAR	20%	0.8	ALLOWED
014	BIFOLD	2'-0"	8'-0"	-	-	-	-		-	-	-	-	-	-
015	SINGLE	2'-8"	8'-0"	-	-	-	-		-	-	-	-	-	-
016	POCKET	2'-8"	8'-0"	-	-	-	-		-	-	-	-	-	-
017	SINGLE	2'-8"	8'-0"	-	-	-	-		-	-	-	-	-	-
018	SLIDING DOUBLE	5'-0"	8'-0"	-	-	-	-		-	-	-	-	-	-
019	SLIDING DOUBLE	5'-8"	8'-0"	-	-	-	-		-	-	-	-	-	-
020	SINGLE	2'-8"	8'-0"	-	-	-	-		-	-	-	-	-	-
021	SLIDING DOUBLE	6'-0"	8'-0"	-	-	-	-		-	-	-	-	-	-
022	SLIDING DOUBLE	5'-8"	8'-0"	-	-	-	-		-	-	-	-	-	-
023	BIFOLD	2'-8"	8'-0"	-	-	-	-		-	-	-	-	-	-
024	SINGLE	2'-8"	8'-0"	-	-	-	-		-	-	-	-	-	-
025	SLIDING DOUBLE	6'-0"	8'-0"	-	-	-	-		-	-	-	-	-	-
026	SINGLE	2'-8"	8'-0"	-	-	-	-		-	-	-	-	-	-
027	SLIDING DOUBLE	5'-0"	8'-0"	-	-	-	-		-	-	-	-	-	-
028	POCKET	2'-8"	8'-0"	-	-	-	-		-	-	-	-	-	-
029	SINGLE	2'-8"	8'-0"	-	-	-	-		-	-	-	-	-	-
030	BIFOLD DOUBLE	4'-0"	8'-0"	-	-	-	-		-	-	-	-	-	-
031	BIFOLD	2'-4"	8'-0"	-	-	-	-		-	-	-	-	-	-
032	SINGLE EXTERIOR	3'-4"	6'-8"	44"	82"	XX.XX	XXX.XX	Sgl. Lite	ALUMINUM	WHITE	CLEAR	20%	0.8	ALLOWED
033	SINGLE EXTERIOR	3'-4"	6'-8"	44"	82"	XX.XX	XXX.XX	Sgl. Lite	ALUMINUM	WHITE	CLEAR	20%	0.8	ALLOWED
034	SINGLE EXTERIOR	3'-4"	6'-8"	44"	82"	XX.XX	XXX.XX	Sgl. Lite	ALUMINUM	WHITE	CLEAR	20%	0.8	ALLOWED

WINDOW SCHEDULE															
MARK	TYPE	STYLE	SIZE		R.O.		D.P.		NOTES	MATERIAL	FRAME	GLASS		TINT	
			W	H	W	H	+	-			COLOR	COLOR	LIGHT TRANS. REDUCTION		VS. LIGHT TRANSMITT.
001	FIXED	PICTURE	7'-4"	6'-2"	80"	100"	XXX.XX	XXX.XX	Dbl. Pane w/ gls. Abv.	ALUMINUM	WHITE	CLEAR	20%	0.8	NO
002	FIXED	TRANSOM	7'-4"	2'-0"	78"	100"	XXX.XX	XXX.XX	Sgl. Pane	ALUMINUM	WHITE	CLEAR	20%	0.8	NO
003	FIXED	TRANSOM	7'-0"	2'-0"	84"	124"	XXX.XX	XXX.XX	Sgl. Pane	ALUMINUM	WHITE	CLEAR	20%	0.8	NO
004	3860HR*	HORIZONTAL SLIDER	3'-8"	6'-2"	122"	100"	XXX.XX	XXX.XX	Modified w/ 1" Gl's btwn. & Abv. W/ gls. Abv.	ALUMINUM	WHITE	CLEAR	20%	0.8	NO
005	FIXED	PICTURE	3'-8"	6'-2"	132"	100"	XXX.XX	XXX.XX	Sgl. Pane	ALUMINUM	WHITE	CLEAR	20%	0.8	NO
006	3860HR*	HORIZONTAL SLIDER	3'-8"	6'-2"	122"	100"	XXX.XX	XXX.XX	Modified w/ 1" Gl's btwn. & Abv. W/ gls. Abv.	ALUMINUM	WHITE	CLEAR	20%	0.8	NO
007	FIXED	TRANSOM	11'-0"	2'-0"	132"	100"	XXX.XX	XXX.XX	Sgl. Pane	ALUMINUM	WHITE	CLEAR	20%	0.8	NO
008	FIXED	PICTURE	4'-0"	6'-2"	50"	100"	XXX.XX	XXX.XX	Sgl. Pane w/ gls. Abv.	ALUMINUM	WHITE	CLEAR	20%	0.8	NO
009	FIXED	TRANSOM	4'-0"	2'-0"	50"	100"	XXX.XX	XXX.XX	Sgl. Pane	ALUMINUM	WHITE	CLEAR	20%	0.8	NO
010	FIXED	TRANSOM	7'-0"	2'-0"	84"	124"	XXX.XX	XXX.XX	Sgl. Pane	ALUMINUM	WHITE	CLEAR	20%	0.8	NO
011	6060HR	HORIZONTAL SLIDER	6'-2"	6'-2"	74"	100"	XXX.XX	XXX.XX	W/ f. Gl's. Abv.	ALUMINUM	WHITE	CLEAR	20%	0.8	NO
012	FIXED	TRANSOM	6'-2"	2'-0"	70"	100"	XXX.XX	XXX.XX	W/ transom abv.	ALUMINUM	WHITE	CLEAR	20%	0.8	NO
013	61060HR	HORIZONTAL SLIDER	6'-10"	6'-6"	86"	100"	XXX.XX	XXX.XX	W/ transom abv.	ALUMINUM	WHITE	CLEAR	20%	0.8	NO
014	FIXED	TRANSOM	6'-10"	2'-0"	86"	100"	XXX.XX	XXX.XX	Sgl. Pane	ALUMINUM	WHITE	CLEAR	20%	0.8	NO
015	61060HR	HORIZONTAL SLIDER	6'-10"	6'-6"	86"	100"	XXX.XX	XXX.XX	W/ transom abv.	ALUMINUM	WHITE	CLEAR	20%	0.8	NO
016	FIXED	TRANSOM	6'-10"	2'-0"	86"	100"	XXX.XX	XXX.XX	Sgl. Pane	ALUMINUM	WHITE	CLEAR	20%	0.8	NO
017	3060HR*	HORIZONTAL SLIDER	3'-2"	6'-2"	116"	100"	XXX.XX	XXX.XX	Modified w/ 1" Gl's btwn. & Abv. W/ gls. Abv.	ALUMINUM	WHITE	CLEAR	20%	0.8	NO
018	FIXED	PICTURE	3'-4"	6'-2"	116"	100"	XXX.XX	XXX.XX	Sgl. Pane	ALUMINUM	WHITE	CLEAR	20%	0.8	NO
019	3060HR*	HORIZONTAL SLIDER	3'-2"	6'-2"	116"	100"	XXX.XX	XXX.XX	Modified w/ 1" Gl's btwn. & Abv. W/ gls. Abv.	ALUMINUM	WHITE	CLEAR	20%	0.8	NO
020	FIXED	TRANSOM	9'-8"	2'-0"	116"	100"	XXX.XX	XXX.XX	Sgl. Pane	ALUMINUM	WHITE	CLEAR	20%	0.8	NO
021	FIXED	TRANSOM	7'-0"	2'-0"	84"	124"	XXX.XX	XXX.XX	Sgl. Pane	ALUMINUM	WHITE	CLEAR	20%	0.8	NO
022	FIXED	PICTURE	3'-2"	3'-2"	38"	38"	XXX.XX	XXX.XX	12" Gl's. Block	ALUMINUM	WHITE	CLEAR	20%	0.8	N/A
023	FIXED	PICTURE	3'-2"	3'-2"	38"	38"	XXX.XX	XXX.XX	12" Gl's. Block	ALUMINUM	WHITE	CLEAR	20%	0.8	N/A
024	FIXED	PICTURE	3'-2"	3'-2"	38"	38"	XXX.XX	XXX.XX	12" Gl's. Block	ALUMINUM	WHITE	CLEAR	20%	0.8	N/A
025	2032	CASEMENT	2'-2"	3'-2"	28"	42"	XXX.XX	XXX.XX	Obscure temp.	ALUMINUM	WHITE	CLEAR	20%	0.8	ALLOWED
026	6050HR	HORIZONTAL SLIDER	6'-1"	5'-1"	75"	63"	XXX.XX	XXX.XX	Egress	ALUMINUM	WHITE	CLEAR	20%	0.8	ALLOWED
027	FIXED	PICTURE	3'-2"	5'-0"	116"	62"	XXX.XX	XXX.XX	(3) Eq. Pnls.	ALUMINUM	WHITE	CLEAR	20%	0.8	ALLOWED
028	-	PICTURE	3'-2"	5'-0"	-	-	-	-	-	ALUMINUM	WHITE	CLEAR	20%	0.8	ALLOWED
029	-	PICTURE	3'-2"	5'-0"	-	-	-	-	-	ALUMINUM	WHITE	CLEAR	20%	0.8	ALLOWED
030	FIXED	PICTURE	3'-2"	5'-0"	116"	62"	XXX.XX	XXX.XX	(3) Eq. Pnls.	ALUMINUM	WHITE	CLEAR	20%	0.8	ALLOWED
031	-	PICTURE	3'-2"	5'-0"	-	-	-	-	-	ALUMINUM	WHITE	CLEAR	20%	0.8	ALLOWED
032	-	PICTURE	3'-2"	5'-0"	-	-	-	-	-	ALUMINUM	WHITE	CLEAR	20%	0.8	ALLOWED
033	FIXED	PICTURE	3'-2"	8'-0"	38"	98"	XXX.XX	XXX.XX	Sgl. Pane	ALUMINUM	WHITE	CLEAR	20%	0.8	ALLOWED
034	FIXED	PICTURE	3'-2"	8'-0"	38"	98"	XXX.XX	XXX.XX	Sgl. Pane	ALUMINUM	WHITE	CLEAR	20%	0.8	ALLOWED
035	FIXED	PICTURE	3'-2"	8'-0"	38"	98"	XXX.XX	XXX.XX	Sgl. Pane	ALUMINUM	WHITE	CLEAR	20%	0.8	ALLOWED
036	FIXED	PICTURE	3'-2"	8'-0"	38"	98"	XXX.XX	XXX.XX	Sgl. Pane	ALUMINUM	WHITE	CLEAR	20%	0.8	ALLOWED
037	FIXED	PICTURE	3'-2"	8'-0"	38"	98"	XXX.XX	XXX.XX	Sgl. Pane	ALUMINUM	WHITE	CLEAR	20%	0.8	ALLOWED
038	FIXED	PICTURE	3'-2"	8'-0"	38"	98"	XXX.XX	XXX.XX	Sgl. Pane	ALUMINUM	WHITE	CLEAR	20%	0.8	ALLOWED
039	FIXED	PICTURE	3'-2"	8'-0"	38"	98"	XXX.XX	XXX.XX	Sgl. Pane	ALUMINUM	WHITE	CLEAR	20%	0.8	ALLOWED
040	FIXED	PICTURE	3'-2"	8'-0"	38"	98"	XXX.XX	XXX.XX	Sgl. Pane	ALUMINUM	WHITE	CLEAR	20%	0.8	ALLOWED
041	FIXED	PICTURE	3'-2"	8'-0"	38"	98"	XXX.XX	XXX.XX	Sgl. Pane	ALUMINUM	WHITE	CLEAR	20%	0.8	ALLOWED
042	FIXED	PICTURE	3'-2"	8'-0"	38"	98"	XXX.XX	XXX.XX	Sgl. Pane	ALUMINUM	WHITE	CLEAR	20%	0.8	ALLOWED
043	2032	CASEMENT	2'-2"	3'-2"	28"	42"	XXX.XX	XXX.XX	Obscure temp.	ALUMINUM	WHITE	CLEAR	20%	0.8	ALLOWED
044	2032	CASEMENT	2'-2"	3'-2"	28"	42"	XXX.XX	XXX.XX	Obscure temp.	ALUMINUM	WHITE	CLEAR	20%	0.8	ALLOWED
045	6050HR	HORIZONTAL SLIDER	6'-1"	5'-1"	75"	63"	XXX.XX	XXX.XX	Egress	ALUMINUM	WHITE	CLEAR	20%	0.8	ALLOWED
046	FIXED	TRANSOM	6'-0"	2'-0"	74"	26"	XXX.XX	XXX.XX		ALUMINUM	WHITE	CLEAR	20%	0.8	ALLOWED
047	FIXED	TRANSOM	5'-8"	3'-0"	70"	38"	XXX.XX	XXX.XX		ALUMINUM	WHITE	CLEAR	20%	0.8	ALLOWED
048	FIXED	TRANSOM	3'-0"	3'-0"	38"	38"	XXX.XX	XXX.XX		ALUMINUM	WHITE	CLEAR	20%	0.8	ALLOWED
049	FIXED	TRANSOM	5'-8"	3'-0"	70"	38"	XXX.XX	XXX.XX		ALUMINUM	WHITE	CLEAR	20%	0.8	ALLOWED
050	FIXED	TRANSOM	3'-0"	3'-0"	38"	38"	XXX.XX	XXX.XX		ALUMINUM	WHITE	CLEAR	20%	0.8	ALLOWED
051	FIXED	TRANSOM	5'-8"	3'-0"	70"	38"	XXX.XX	XXX.XX		ALUMINUM	WHITE	CLEAR	20%	0.8	ALLOWED
052	FIXED	TRANSOM	3'-0"	3'-0"	38"	38"	XXX.XX	XXX.XX		ALUMINUM	WHITE	CLEAR	20%	0.8	ALLOWED

PRODUCT APPROVAL				
MANUFACTURER	DESCRIPTION	PRODUCT	FL/ADA No.	EXPRES
LARSON INDUSTRIES, INC.	EXTERIOR WINDOWS	SERIES "500-7700" ALUM. SINGLE HANG WINDOW-LHM	23-1010.03	12/01/2026
LARSON INDUSTRIES, INC.	EXTERIOR WINDOWS	SERIES "2000" OUTSWING ALUM. CASEMENT WINDOW-LHM	24-0104.04	03/04/2026
LARSON INDUSTRIES, INC.	EXTERIOR WINDOWS	SERIES "4000/5000" ALUM. FIXED WINDOW-LHM	23-1010.02	06/22/2027
LARSON INDUSTRIES, INC.	SGL./DBL. EXTERIOR DOORS	SERIES "2000 LA PORTE" 6'-0" OUTSWING GLAZED ALUMINUM French Doors - LHM	23-1012.03	06/09/2026
PST INDUSTRIES, INC.	EXT. SLIDING GLASS DOORS	SERIES "500-770" ALUMINUM SLIDING GLASS DOOR w/ 90 PDL. & 120 PDL. COORDERS - LHM	24-1210.08	02/17/2030
SEKIS GLASS BLOCK, INC.	EXT. GLASS BLOCK	HIGH PERFORMANCE RESISTANT GLASS BLOCK PANELS	23-1012.14	10/09/2026
GAF	FLAT ROOF AREAS	GAF CONVENTIONAL BUILT-UP ROOF SYSTEMS FOR WOOD DECKS	24-0208.04	11/04/2025

revisions
no. _____ date _____
-TAC COMMENTS (JUNE 24) 12/19/2024
-TAC COMMENTS (JUN 25) 03/04/2025
-TAC COMMENTS (AUG 25) 04/01/2025

designed 6TD/SMS
drawn 6TD
checked SMS
date 05/15/2024
scale 1/4" = 1'-0"
job no. 24-XXXXLARC

Shawn M. Stambaugh, PE
FL LIC. #1850 - CA. 26210

COMMERCIAL PROJECT
2 STORY ADDITION
103 NW 5TH AVENUE
CITY OF DELRAY BEACH
FLORIDA
project



Structural Engineering
•
Cost Segregation

6415 LAKE WORTH ROAD SUITE 105
GREENACRES, FL 33463
561-202-6904
WWW.QEASSOCIATES.COM

drawing
DOOR &
WINDOW
SCHEDULES

sheet
A-0

revisions	no.	date
-TAC COMMENTS (JUNE 24)	12/19/2024	
-TAC COMMENTS (JUN 25)	03/04/2025	
-TAC COMMENTS (MAR 25)	04/01/2025	

designed GTO/SMS
drawn GTO
checked SMS
date 05/15/2024
scale 1/4" = 1'-0"
job no. 24-XXXXLARC

Shawn M. Stambaugh, PE
FL LIC. #1850 - CA. 26210

COMMERCIAL PROJECT
2 STORY ADDITION
103 NW 5TH AVENUE
CITY OF DELRAY BEACH
FLORIDA
project

QEA
QUANTUM ENGINEERING ASSOCIATES INC.

Structural Engineering
Cost Segregation

6415 LAKE WORTH ROAD SUITE 105
GREENACRES, FL 33463
866.202.6914
WWW.QEASSOCIATES.COM


drawing
**GROUND
FLOOR PLAN**

sheet
A-1

of

EX. BLDG.	
EX. A/C FIRST FLOOR	1,255 S.F.
ADD'L. A/C AREA	309 S.F.
TOTAL A/C SQ. FEET	1,564 S.F.

RETAIL UNIT AREA	
A/C FLR. AREA	618 S.F.
TOTAL A/C SQ. FEET	618 S.F.

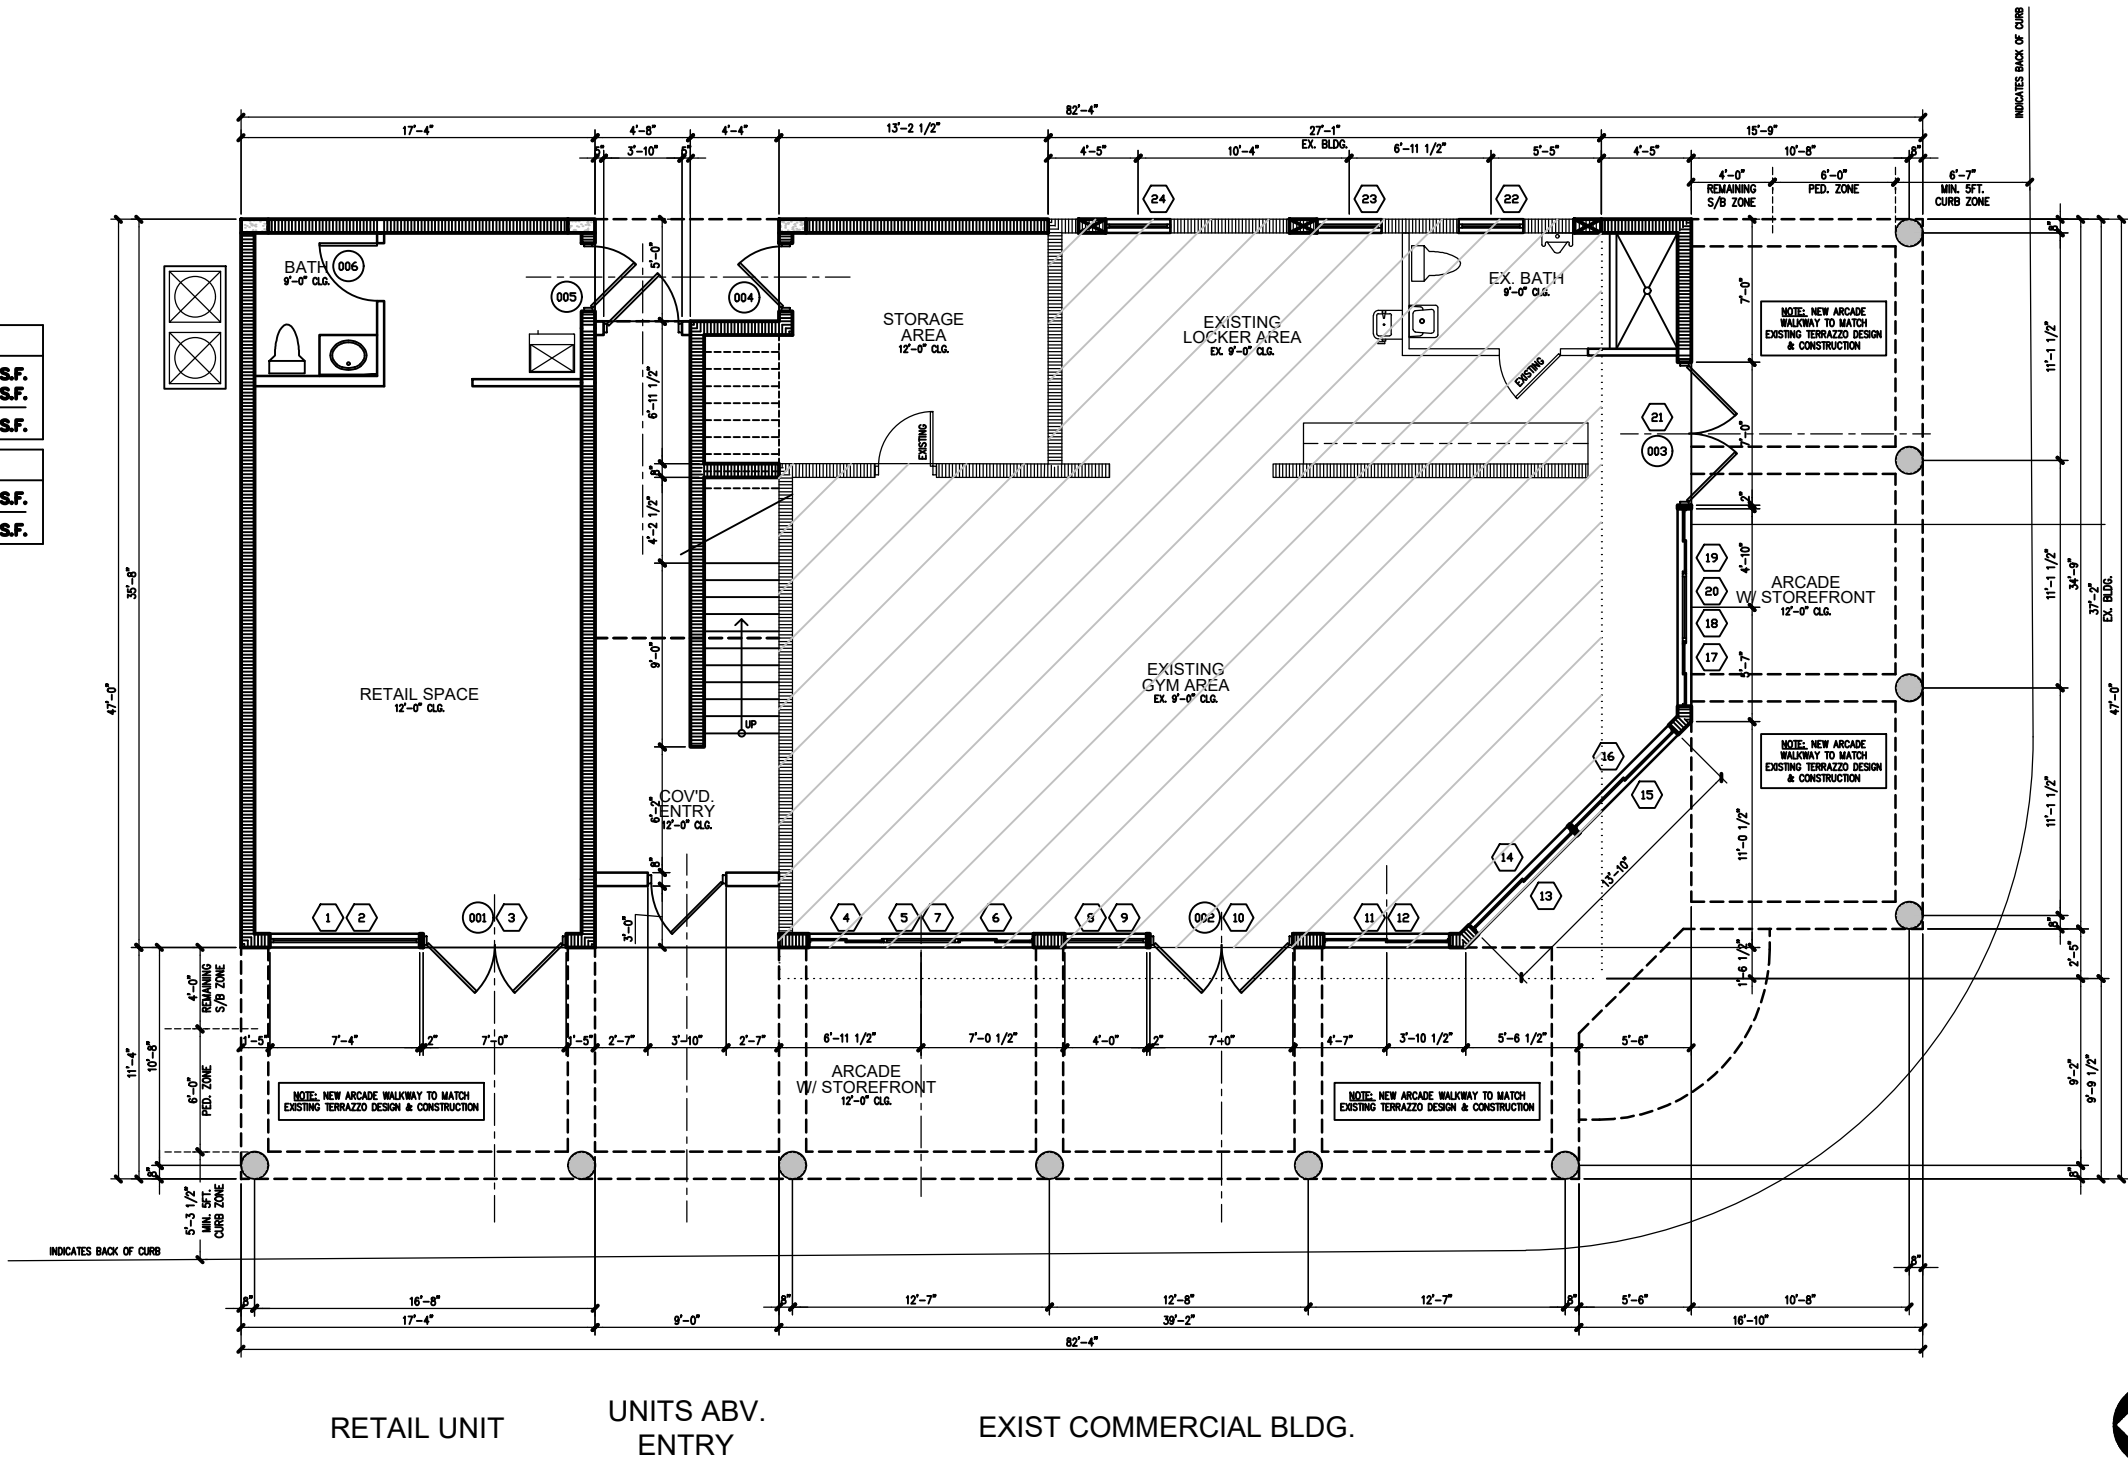

revisions	
no.	date
-TAC COMMENTS (JUNE 24)	12/19/2024
-TAC COMMENTS (JAN 25)	03/04/2025
-TAC COMMENTS (MAY 25)	04/01/2025

designed	GTD/SMS
drawn	GTD
checked	SMS
date	05/15/2024
scale	1/4" = 1'-0"
job no.	24-XXXXLARC

Shawn M. Stambaugh, PE
FL LIC. #1850 - CA. 20210

COMMERCIAL PROJECT
2 STORY ADDITION
103 NW 5TH AVENUE
CITY OF DELRAY BEACH
FLORIDA
project

QEA
QUANTUM ENGINEERING ASSOCIATES INC.

Structural Engineering
•
Cost Segregation

6415 LAKE WORTH ROAD SUITE 105
GREENACRES, FL 33463
863-205-6904
WWW.QEASSOCIATES.COM

drawing
2ND FLOOR
PLAN


sheet
A-2

of

UNIT "A" AREA	
MAIN A/C FLOOR	961 S.F.
LANDING AREA	142 S.F.
TOTAL A/C SQ. FEET	1,103 S.F.
OPEN BALCONY	108 S.F.
COV'D. DECK	217 S.F.
OPEN USABLE DECK	507 S.F.
TOTAL SQUARE FEET	1,935 S.F.

UNIT "B" AREA	
MAIN A/C FLOOR	953 S.F.
LANDING AREA	142 S.F.
TOTAL A/C SQ. FEET	1,095 S.F.
OPEN BALCONY	100 S.F.
COV'D. DECK	195 S.F.
OPEN USABLE DECK	476 S.F.
TOTAL SQUARE FEET	1,866 S.F.

UNIT "C" AREA	
MAIN A/C FLOOR	1,213 S.F.
LANDING AREA	142 S.F.
TOTAL A/C SQ. FEET	1,355 S.F.
OPEN BALCONY	97 S.F.
COV'D. DECK	217 S.F.
OPEN USABLE DECK	444 S.F.
TOTAL SQUARE FEET	2,113 S.F.

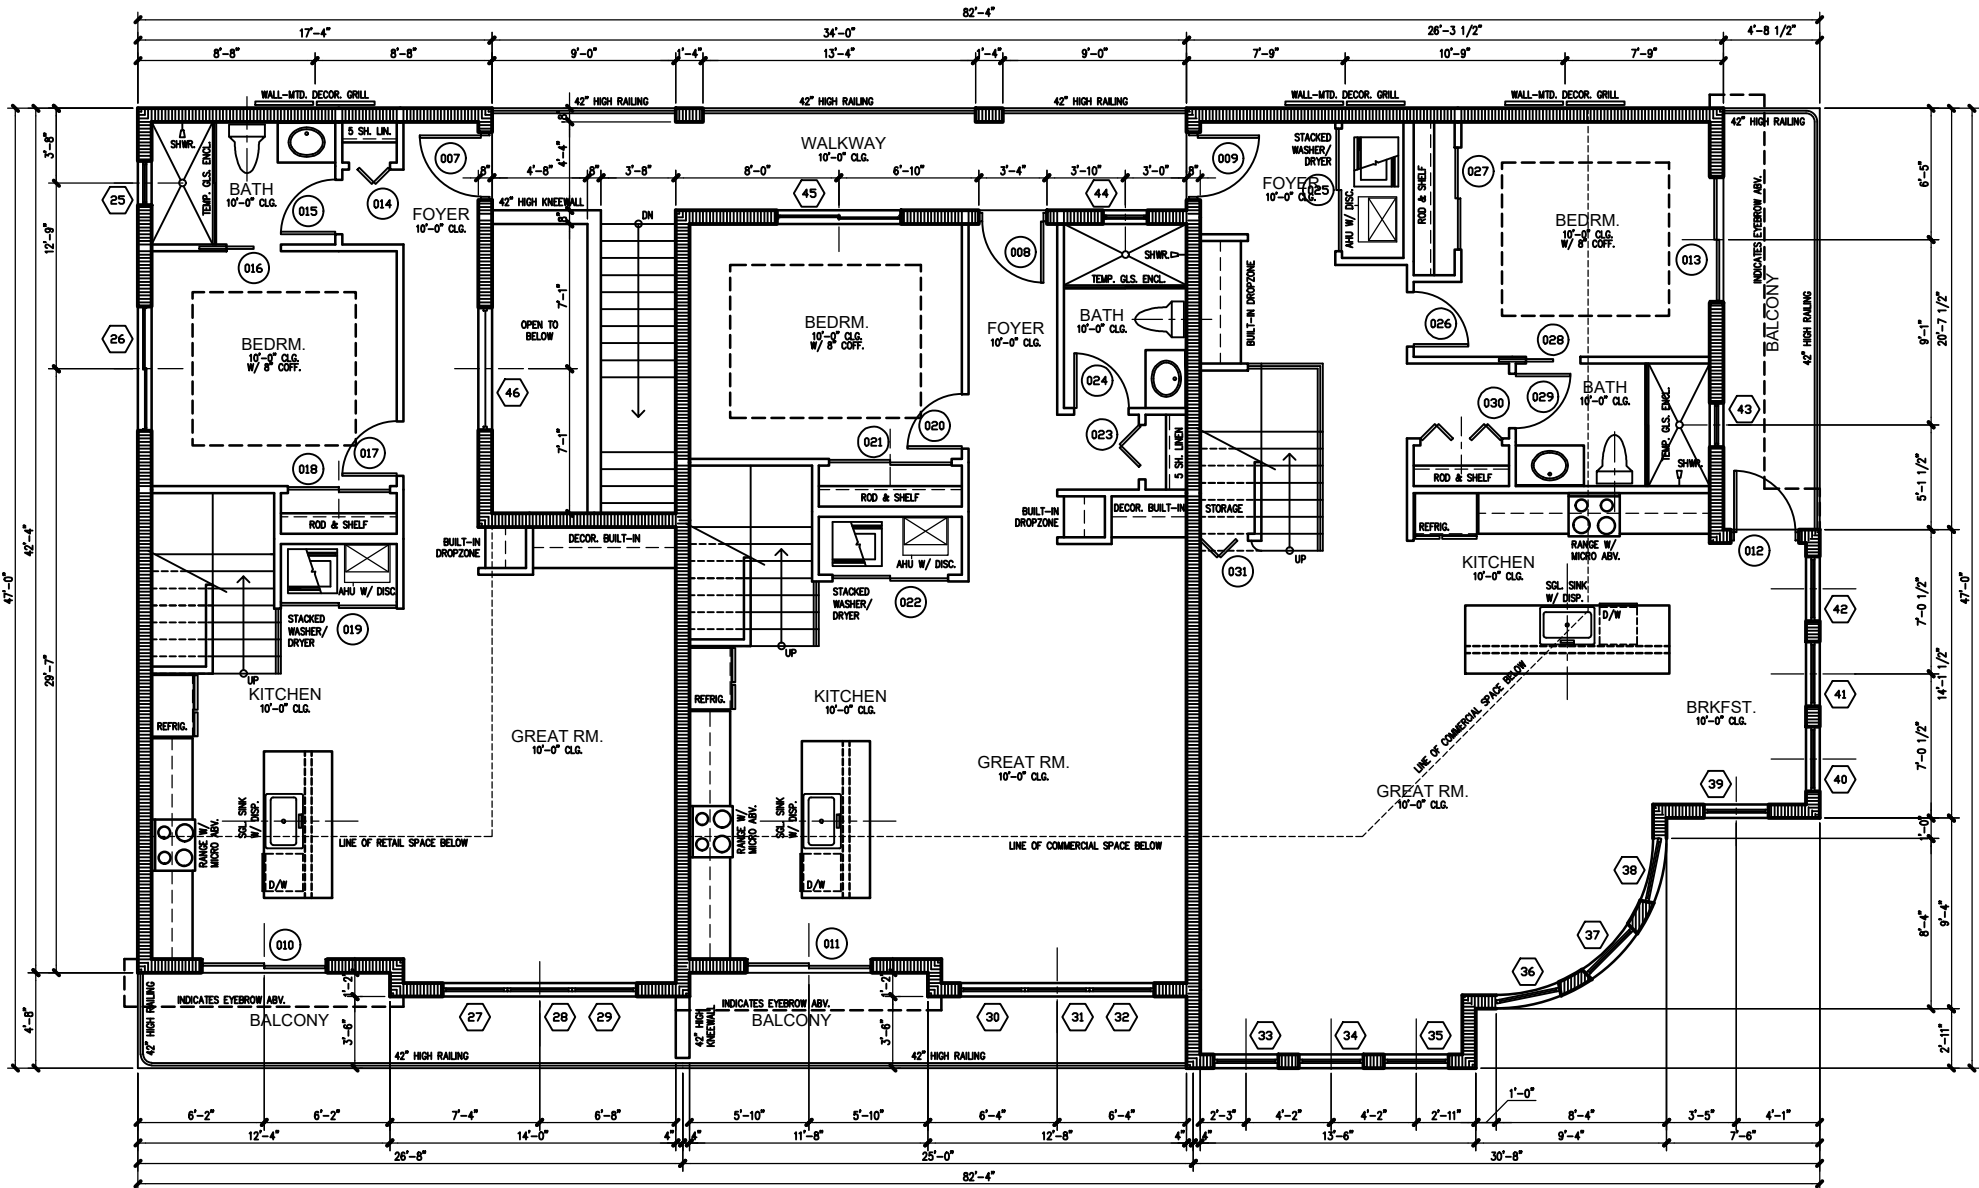


UNIT A

UNIT B

UNIT C




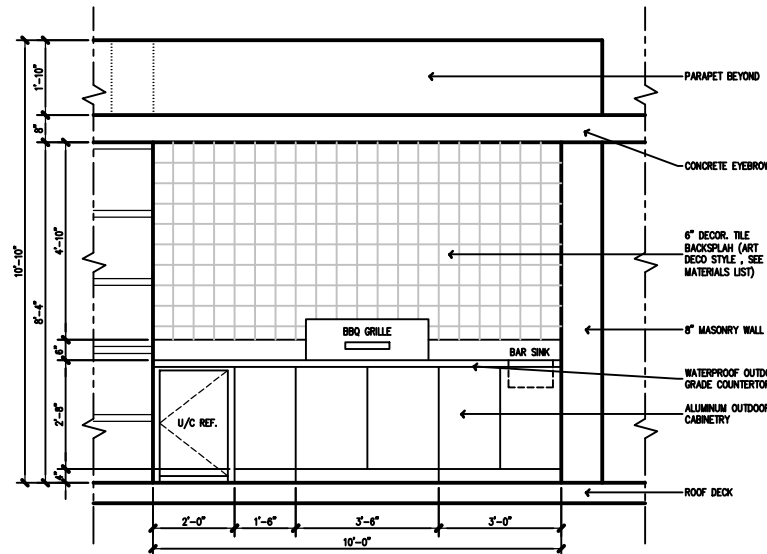

1 SUMMER KITCHEN ELEV.
ROOFTOP TYPICAL
SCALE: 1/2" = 1'-0"



DECOR. WALL TILE SAMPLE
NOTE: SUPPLY MAY VARY AT TIME OF INSTALLATION, CONTRACTOR TO
SUBMIT SIMILAR ALTERNATE FOR APPROVAL PRIOR TO INSTALL.

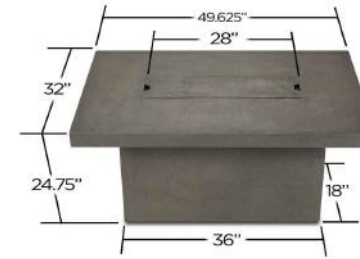


2 FIRE PIT DIMENSIONS
VENTURA RECTANGULAR FIRE TABLE (MODEL # 9640 LP)
BY REALFLAME FIREPLACES

revisions	no.	date
-TAC COMMENTS (JUNE 24)	12/19/2024	
-TAC COMMENTS (JAN 25)	03/04/2025	
-TAC COMMENTS (MAY 25)	04/01/2025	

designed GTO/SMS
drawn GTO
checked SMS
date 05/15/2024
scale 1/4" = 1'-0"
job no. 24-XXXXLARC

Shawn M. Stambaugh, PE
FL LIC. #1850 - CA. 26210

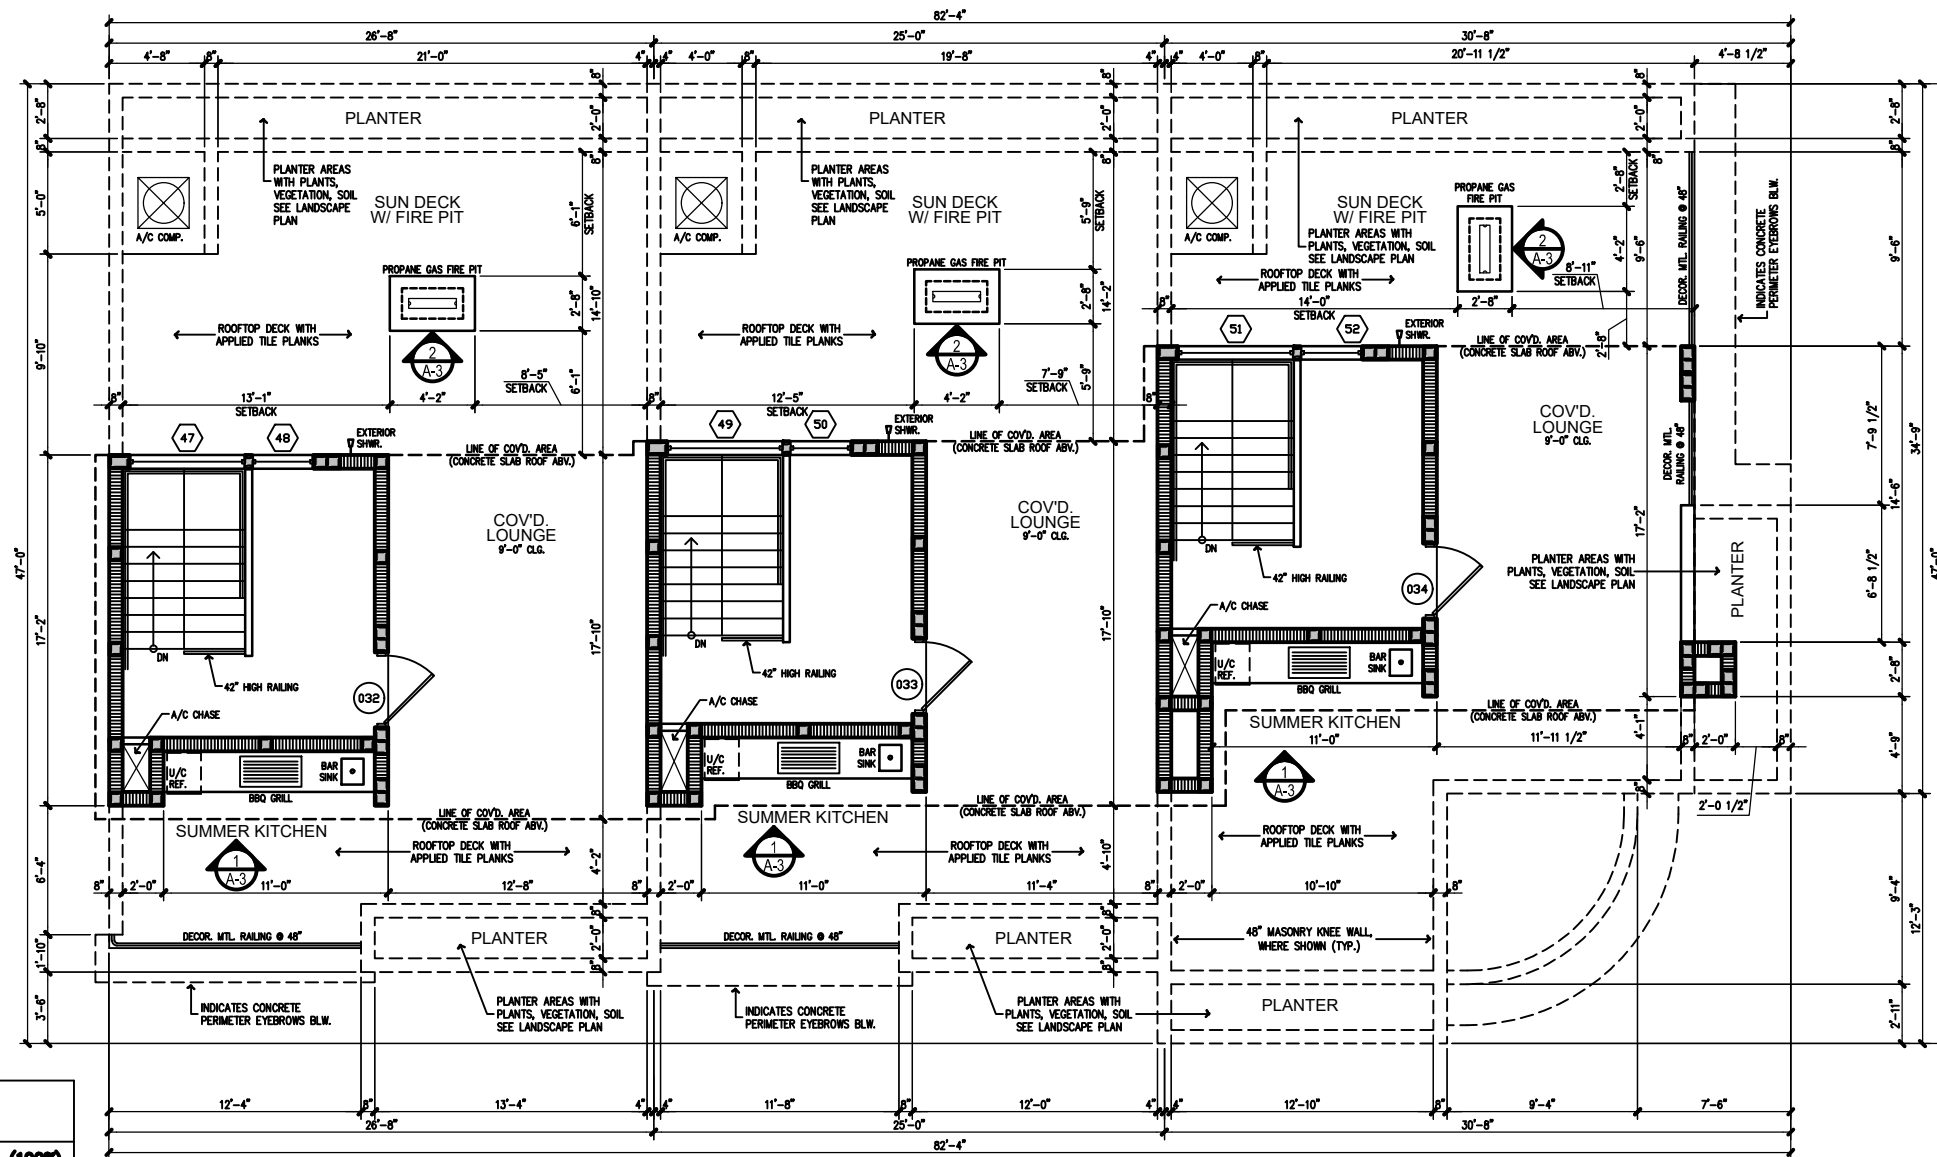

ROOFTOP LANDSCAPE CALC. (LDR Section 4.3.3(RR)(3))	
TOTAL ROOFTOP AREA	2,721 SF. (100%)
MIN. REQ'D. LANDSCAPE	272 SF. (10.0%)
PROVIDED PLANTER L'SCAPE	276 SF. (10.14%)

UNIT A

UNIT B

UNIT C

COMMERCIAL PROJECT
2 STORY ADDITION
103 NW 5TH AVENUE
CITY OF DELRAY BEACH
FLORIDA
project

QEA
QUANTUM ENGINEERING ASSOCIATES INC.

Structural Engineering
Cost Segregation

6415 LAKE WORTH ROAD SUITE 105
GREENACRES, FL 33463
866.202.6904
WWW.QEASSOCIATES.COM

drawing
3RD FLOOR/
ROOFTOP
TERRACE
PLAN
sheet
A-3
of

revisions	no.	date
-TAC COMMENTS (JUNE 24)	12	12/19/2024
-TAC COMMENTS (JAN 25)	13	03/04/2025
-TAC COMMENTS (MAY 25)	14	04/01/2025

designed GTO/SMS
drawn GTO
checked SMS
date 05/15/2024
scale 1/4" = 1'-0"
job no. 24-XXXXLARC

Shawn M. Stambaugh, PE
FL LIC. #1850 - CA. 26210

COMMERCIAL PROJECT
2 STORY ADDITION
103 NW 5TH AVENUE
CITY OF DELRAY BEACH
FLORIDA
project

QEA
QUANTUM ENGINEERING ASSOCIATES INC.



Structural Engineering
•
Cost Segregation

6415 LAKE WORTH ROAD SUITE 105
GREENACRES, FL 33463
863-202-6904
WWW.QEASSOCIATES.COM

drawing
**WEST
ELEVATIONS**

sheet
A-4.1

of

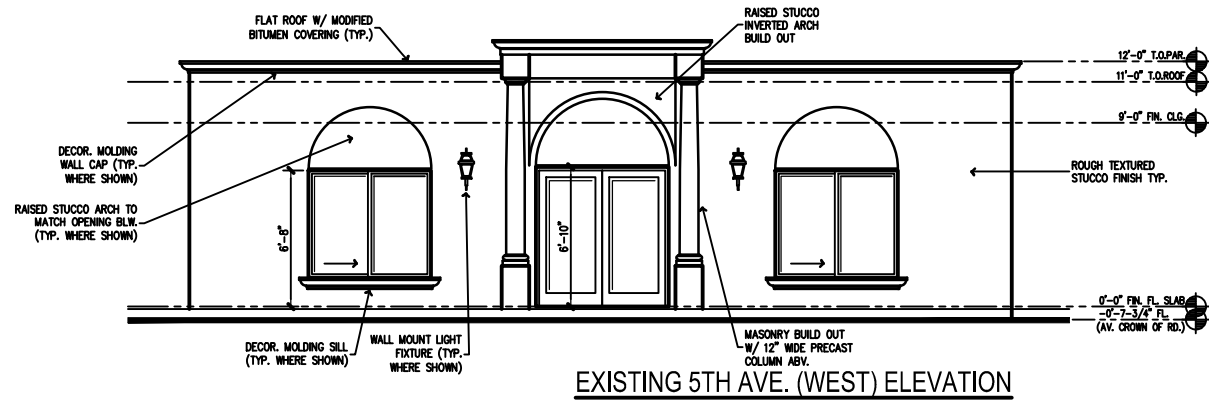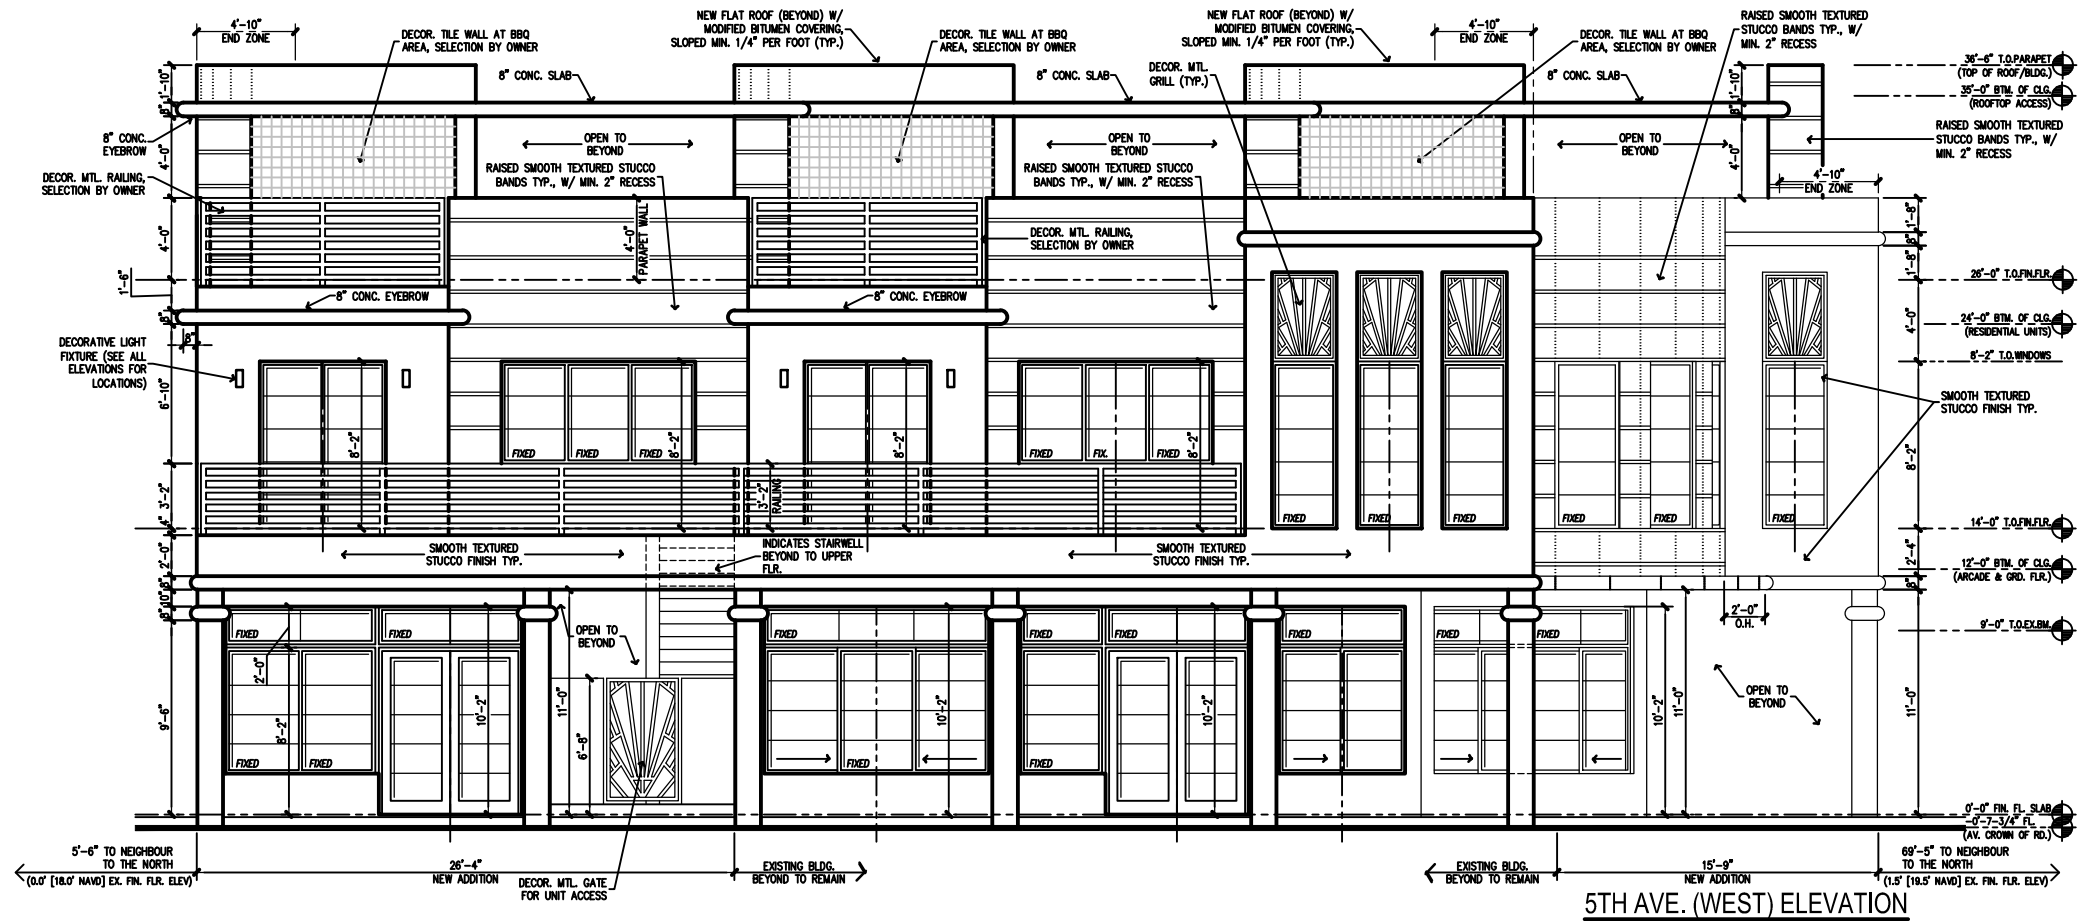

revisions	
no.	date
-TAC COMMENTS (JUNE 24)	12/19/2024
-TAC COMMENTS (JAN 25)	03/04/2025
-TAC COMMENTS (MAR 25)	04/01/2025

designed GTO/SMS
drawn GTO
checked SMS
date 05/15/2024
scale 1/4" = 1'-0"
job no. 24-XXXXLARC

Shawn M. Stambaugh, PE
FL LIC. #1850 - CA, 26210

COMMERCIAL PROJECT
2 STORY ADDITION
103 NW 5TH AVENUE
CITY OF DELRAY BEACH
FLORIDA
project

QEA
QUANTUM ENGINEERING ASSOCIATES INC.



Structural Engineering
•
Cost Segregation

6415 LAKE WORTH ROAD SUITE 105
GREENACRES, FL 33463
866-202-6904
WWW.QEASSOCIATES.COM

drawing
**EAST
ELEVATIONS**

sheet
A-4.2

of

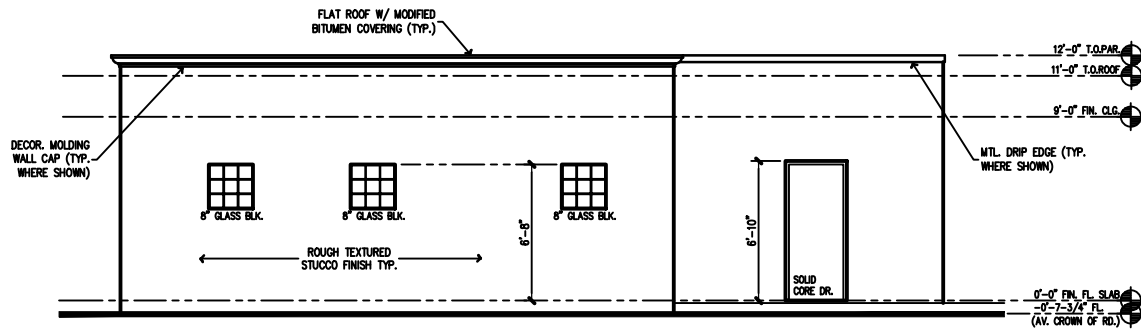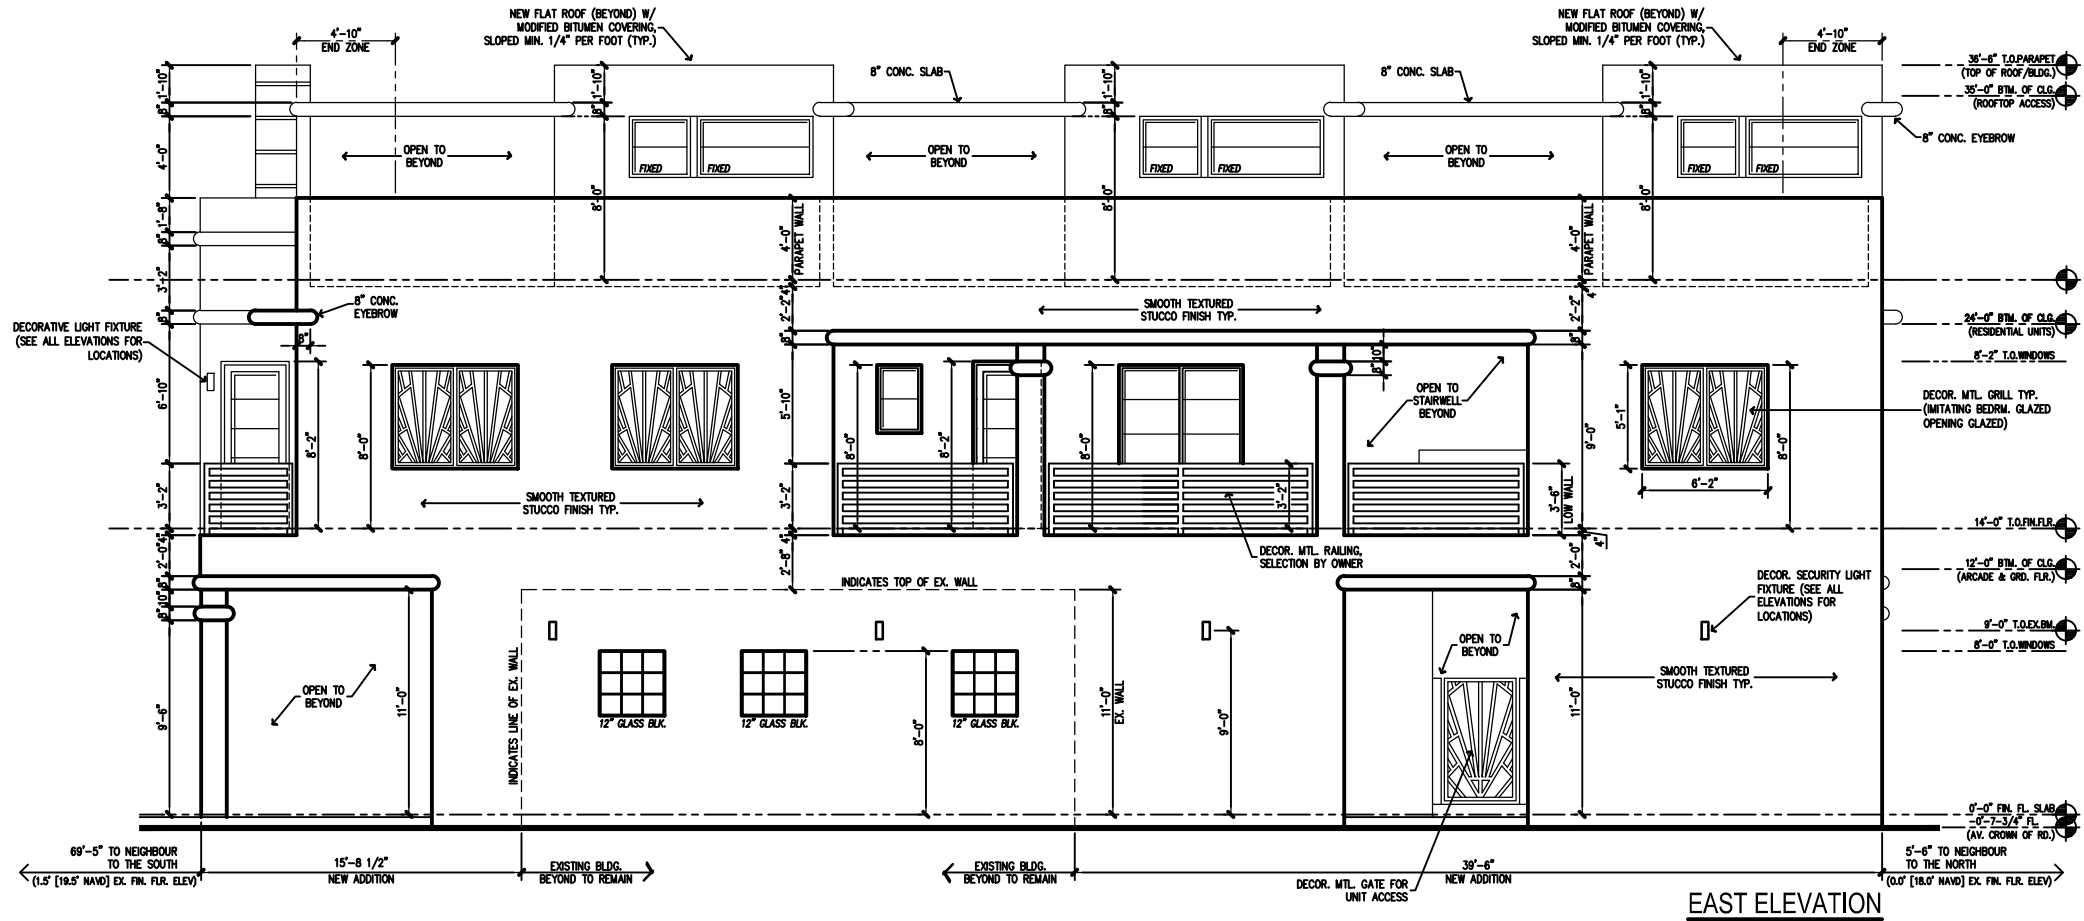

EXISTING EAST ELEVATION

revisions	no.	date
-TAC COMMENTS (JUNE 24)	12	12/19/2024
-TAC COMMENTS (JAN 25)	13	03/04/2025
-TAC COMMENTS (MAR 25)	14	04/01/2025

designed	GTD/SMS
drawn	GTD
checked	SMS
date	05/15/2024
scale	1/4" = 1'-0"
job no.	24-XXXX-ARC

Shawn M. Stambaugh, PE
FL LIC. #1850 - CA. 26210

COMMERCIAL PROJECT
2 STORY ADDITION
103 NW 5TH AVENUE
CITY OF DELRAY BEACH
FLORIDA
project

QEA
QUANTUM ENGINEERING ASSOCIATES INC.



Structural Engineering
•
Cost Segregation

6415 LAKE WORTH ROAD SUITE 105
GREENACRES, FL 33463
863-202-6904
WWW.QEASSOCIATES.COM

drawing
**NORTH
ELEVATIONS**

sheet
A-4.4

of

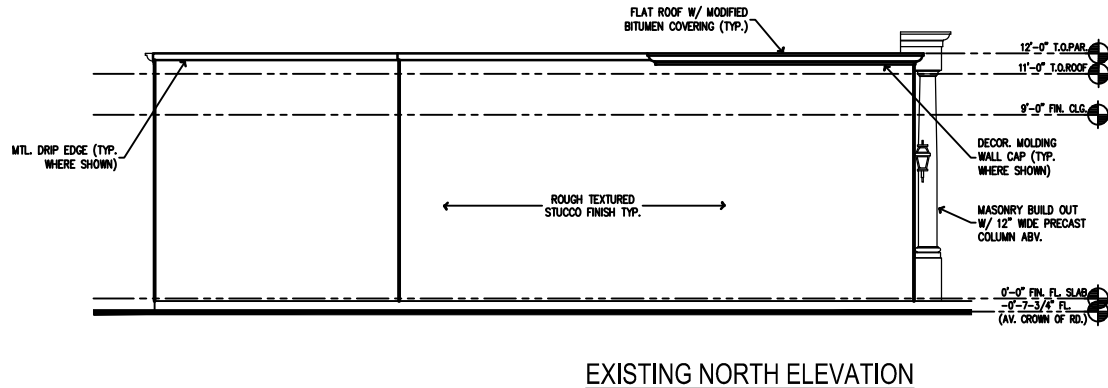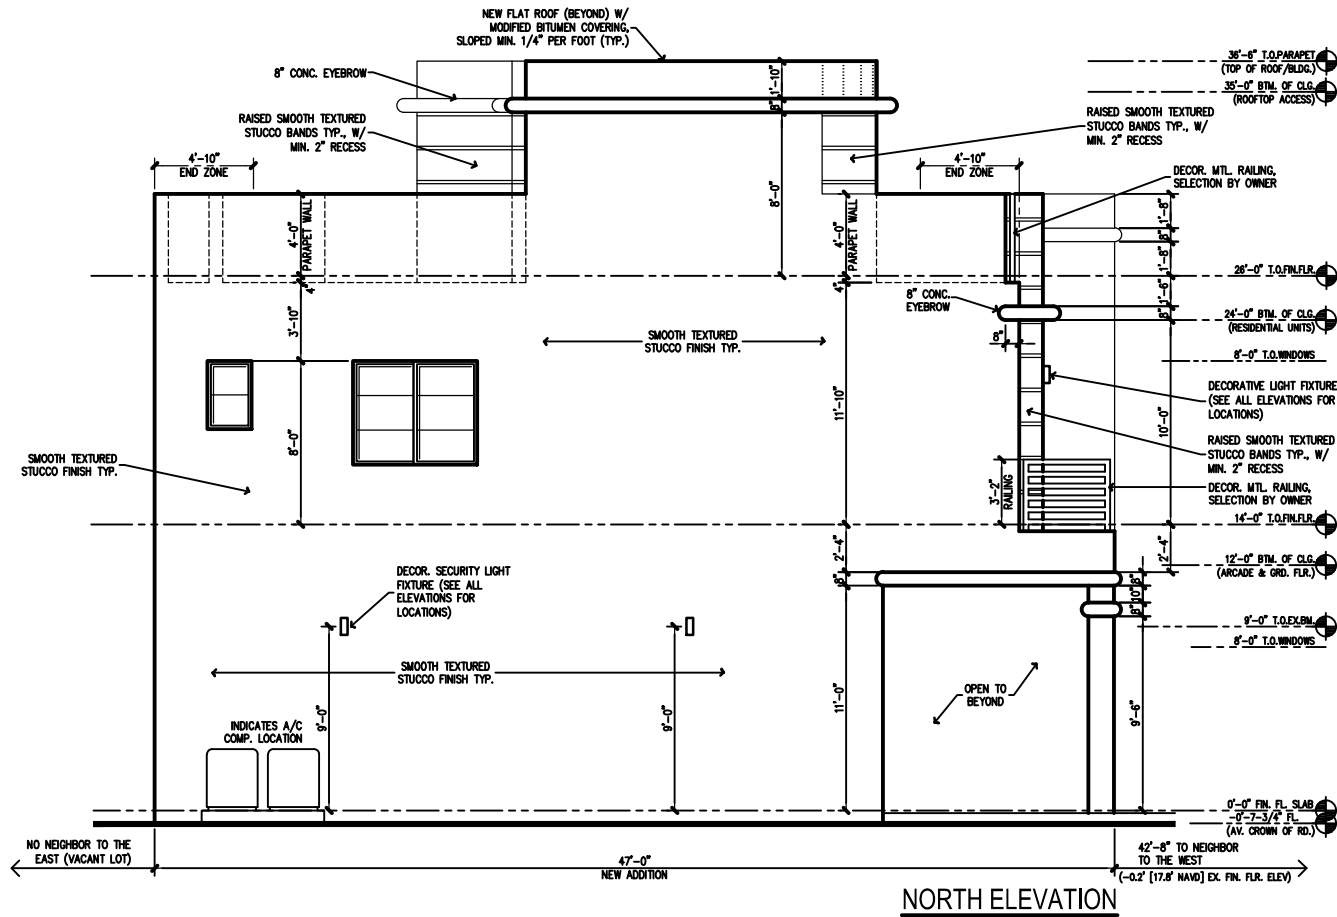

36'-6" T.O. PARAPET
(TOP OF ROOF/BLDG.)
35'-0" B.T.M. OF C.L.G.
(ROOFTOP ACCESS)

TOP

26'-0" T.O. FIN. FLR.
24'-0" B.T.M. OF C.L.G.
(RESIDENTIAL UNITS)

MIDDLE

14'-0" T.O. FIN. FLR.
12'-0" B.T.M. OF C.L.G.
(ARCADE & GRD. FLR.)

BASE

0'-0" FIN. FL. SLAB
-0'-7-3/4" FL.
(AV. CROWN OF RD.)



1ST. ST. (SOUTH) ELEVATION



5TH AVE. (WEST) ELEVATION

revisions
no. date
-TAC COMMENTS (JUNE 24) 12/19/2024
-TAC COMMENTS (JUN 25) 03/04/2025
-TAC COMMENTS (MAR 25) 04/01/2025

designed GTO/SMS
drawn GTO
checked SMS
date 05/15/2024
scale 1/4" = 1'-0"
job no. 24-XXXX-ARC

Shawn M. Stambaugh, PE
FL LIC. #1850 - CA. 26210

COMMERCIAL PROJECT
2 STORY ADDITION
103 NW 5TH AVENUE
CITY OF DELRAY BEACH
FLORIDA
project

QEA
QUANTUM ENGINEERING ASSOCIATES INC.

Structural Engineering
•
Cost Segregation

6415 LAKE WORTH ROAD SUITE 105
GREENACRES, FL 33463
863-202-6914
WWW.QEASSOCIATES.COM


drawing
FACADE
TRIPARTITE
COMPOSITION

sheet
A-4.5

of

revisions	no.	date
-TAC COMMENTS (JUNE 24)	12/19/2024	
-TAC COMMENTS (JAN 25)	03/04/2025	
-TAC COMMENTS (MAR 25)	04/01/2025	

designed GTO/SMS
drawn GTO
checked SMS
date 05/15/2024
scale 1/4" = 1'-0"
job no. 24-XXXXLARC

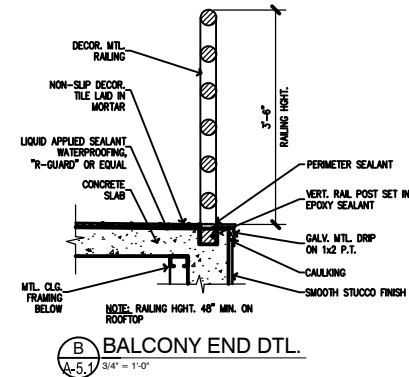

Shawn M. Stambaugh, PE
FL LIC. #1850 - CA. 26210

COMMERCIAL PROJECT
2 STORY ADDITION
103 NW 5TH AVENUE
CITY OF DELRAY BEACH
FLORIDA
project

QEA
QUANTUM ENGINEERING ASSOCIATES INC.



Structural Engineering
•
Cost Segregation

6415 LAKE WORTH ROAD SUITE 105
GREENACRES, FL 33463
866.202.6994
WWW.QEASSOCIATES.COM

drawing
BUILDING SECTIONS


sheet
A-5.1

of

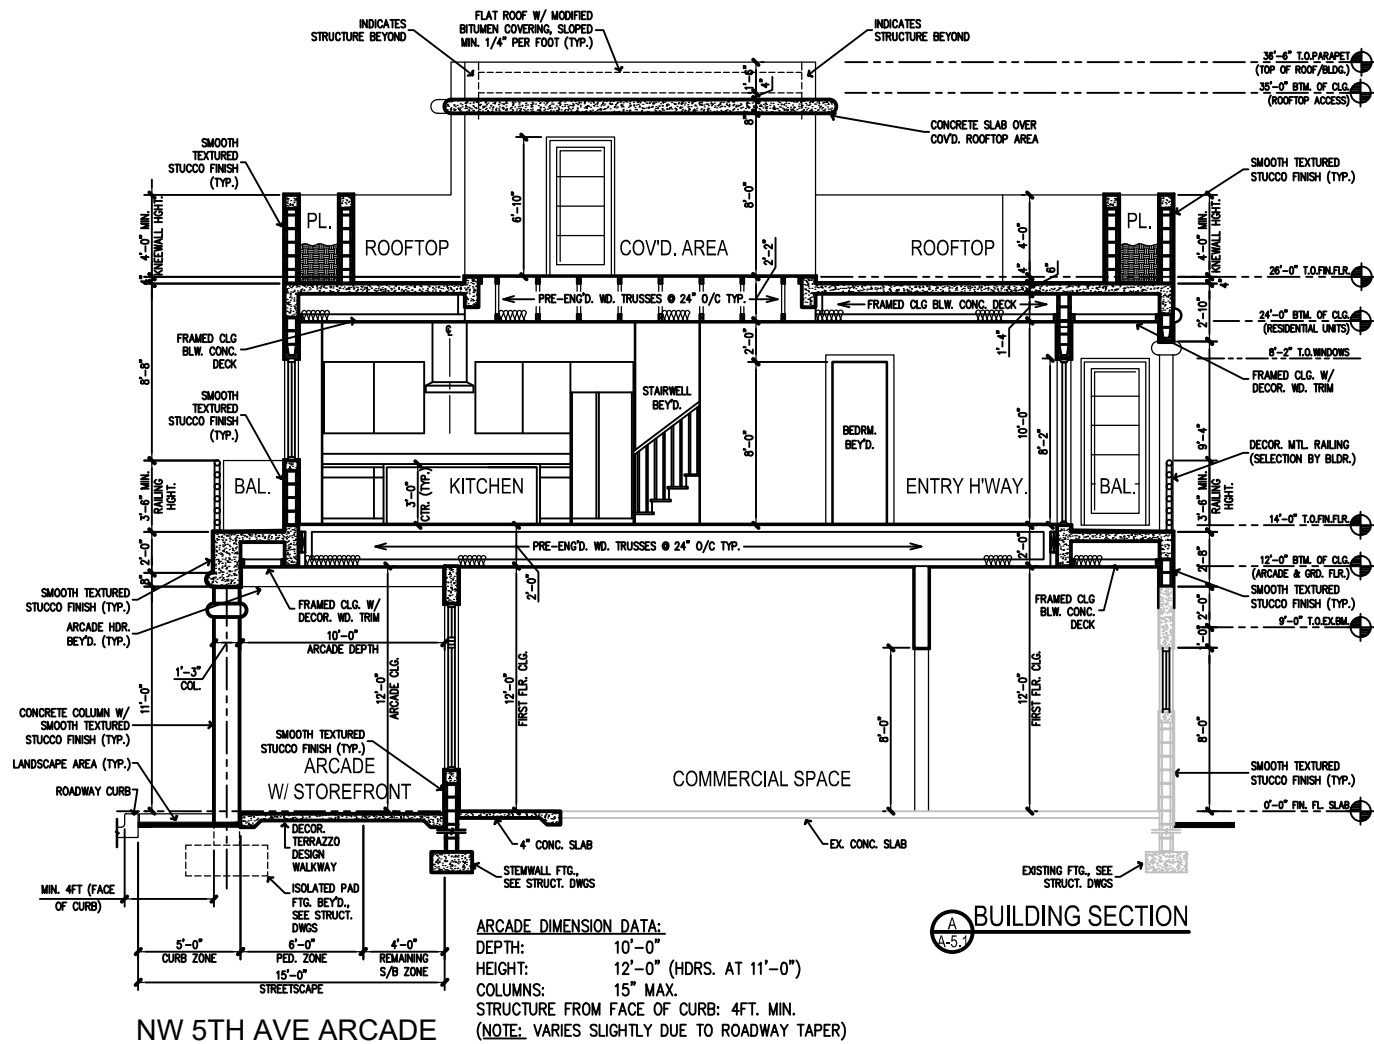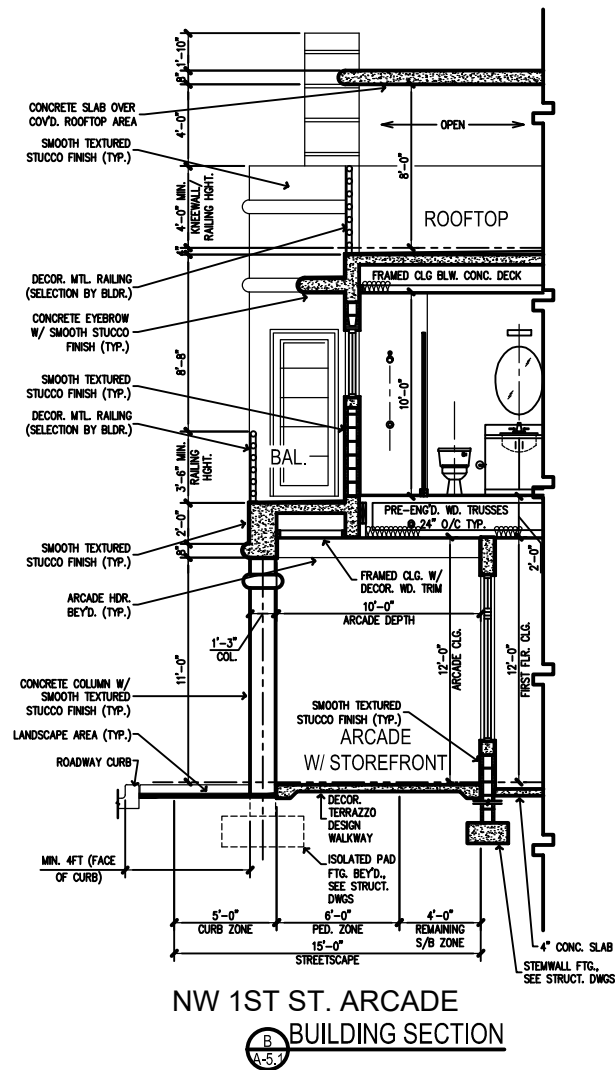


LOT FRONTAGE CALC. (LDR Section 4.3.13(E)(4)(E)(e)(1))	
TOTAL BLDG. FRONTAGE	91.16 L.F. (100%)
MIN. REQUIRED OPENINGS	72.93 L.F. (80%)
PROPOSED STOREFRONT	73.50 L.F. (80.63%)


STOREFRONT GENERAL REQUIREMENTS
STOREFRONT BASE: MIN. 9" - MAX. 3FT.
GLAZING HGT. INCL. BASE: MIN. 8 FT.
REQUIRED OPENINGS: MIN. 80%

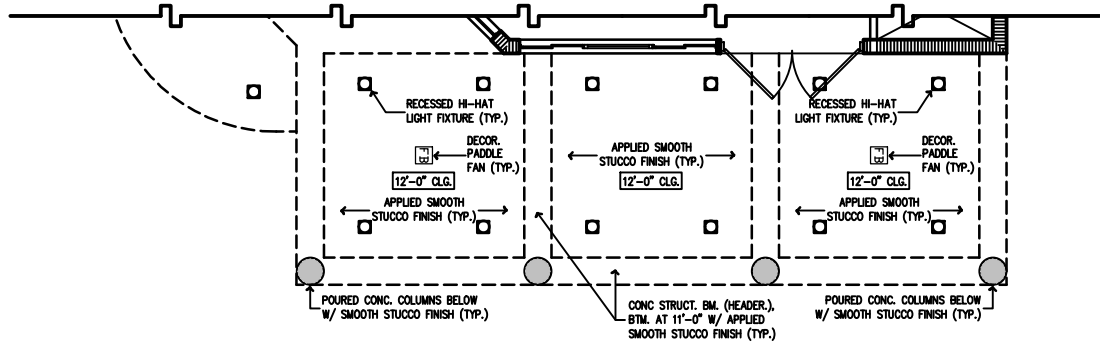


NW 1ST ST. ARCADE CLG.

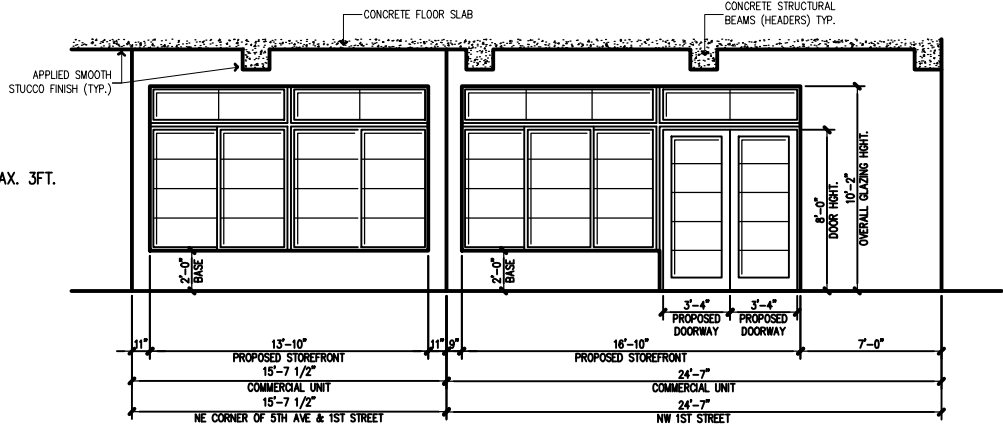

NW 1ST ST. STOREFRONT

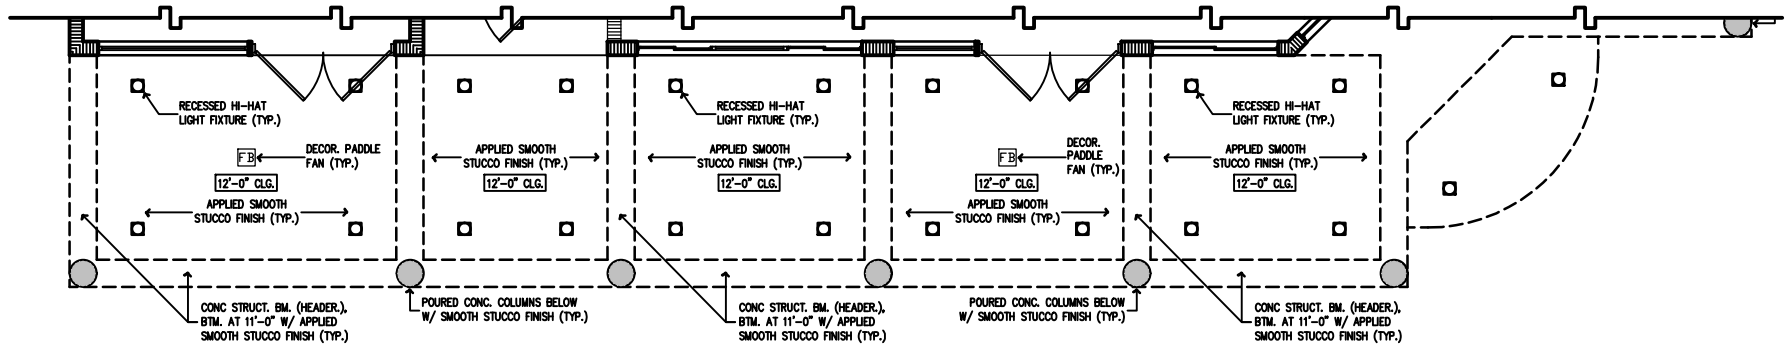

NW 5TH AVE ARCADE CLG.

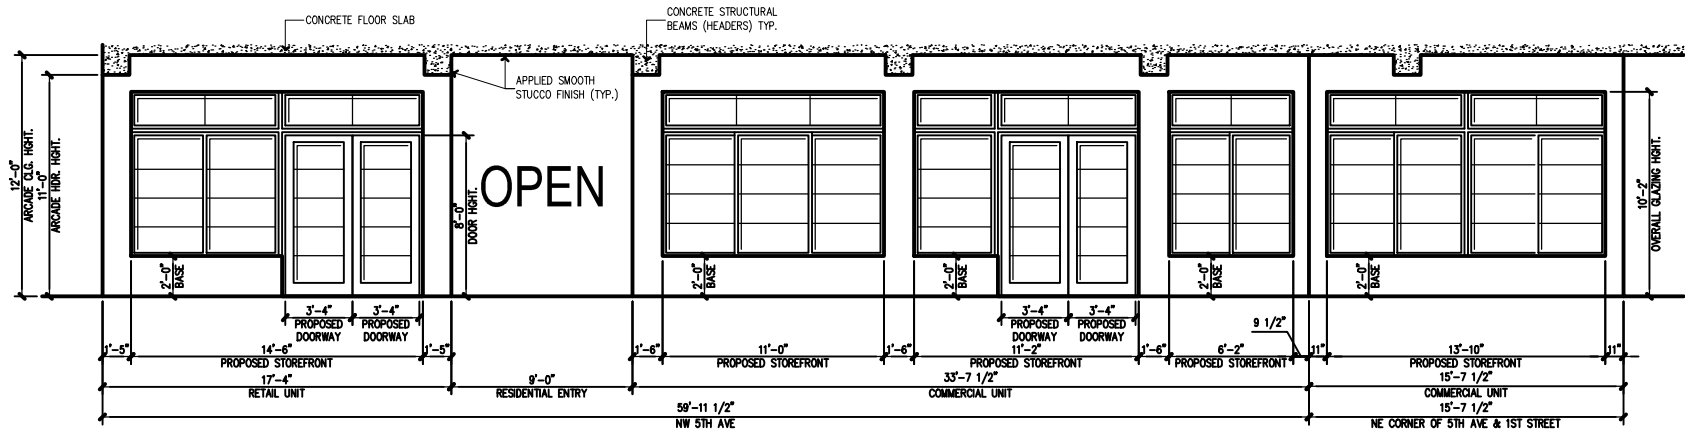

NW 5TH AVE STOREFRONT

revisions	
no.	date
-TAC COMMENTS (JUNE 24)	12/19/2024
-TAC COMMENTS (JAN 25)	03/04/2025
-TAC COMMENTS (MAR 25)	04/01/2025
designed GTO/SMS	
drawn GTO	
checked SMS	
date 05/15/2024	
scale 1/4" = 1'-0"	
job no. 24-XXXXARC	

Shawn M. Stambaugh, PE
FL LIC. #1850 - CA. 20210

COMMERCIAL PROJECT
2 STORY ADDITION
103 NW 5TH AVENUE
CITY OF DELRAY BEACH
FLORIDA
project



Structural Engineering
Cost Segregation

6415 LAKE WORTH ROAD SUITE 105
GREENACRES, FL 33463
863-202-6904
WWW.QEASSOCIATES.COM

drawing
ARCADE W/
STOREFRONT
SCALE: 1/4" = 1'-0"

sheet
A-5.2

of

revisions	
no.	date
-TAC COMMENTS (JUNE 24)	12/19/2024
-TAC COMMENTS (JAN 25)	03/04/2025
-TAC COMMENTS (MAR 25)	04/01/2025

designed	GTD/SMS
drawn	GTD
checked	SMS
date	05/15/2024
scale	1/4" = 1'-0"
job no.	24-XXXX-ARC

Shawn M. Stambaugh, PE
FL LIC. #1850 - CA. 20210

COMMERCIAL PROJECT
2 STORY ADDITION
103 NW 5TH AVENUE
CITY OF DELRAY BEACH
FLORIDA
project



Structural Engineering
•
Cost Segregation

6415 LAKE WORTH ROAD SUITE 105
GREENACRES, FL 33463
561-202-6914
WWW.QEASSOCIATES.COM

drawing
STREETSCAPE
ELEVATIONS
SCALE: $\frac{3}{32}$ " = 1'-0"

sheet
A-5.3


of



revisions	
no.	date
-TAC COMMENTS (JUNE 24)	12/19/2024
-TAC COMMENTS (JAN 25)	03/04/2025
-TAC COMMENTS (MAR 25)	04/01/2025

designed	GTD/SMS
drawn	GTD
checked	SMS
date	05/15/2024
scale	1/4" = 1'-0"
job no.	24-XXXXLARC

Shawn M. Stambaugh, PE
FL LIC. #1850 - CA. 26210

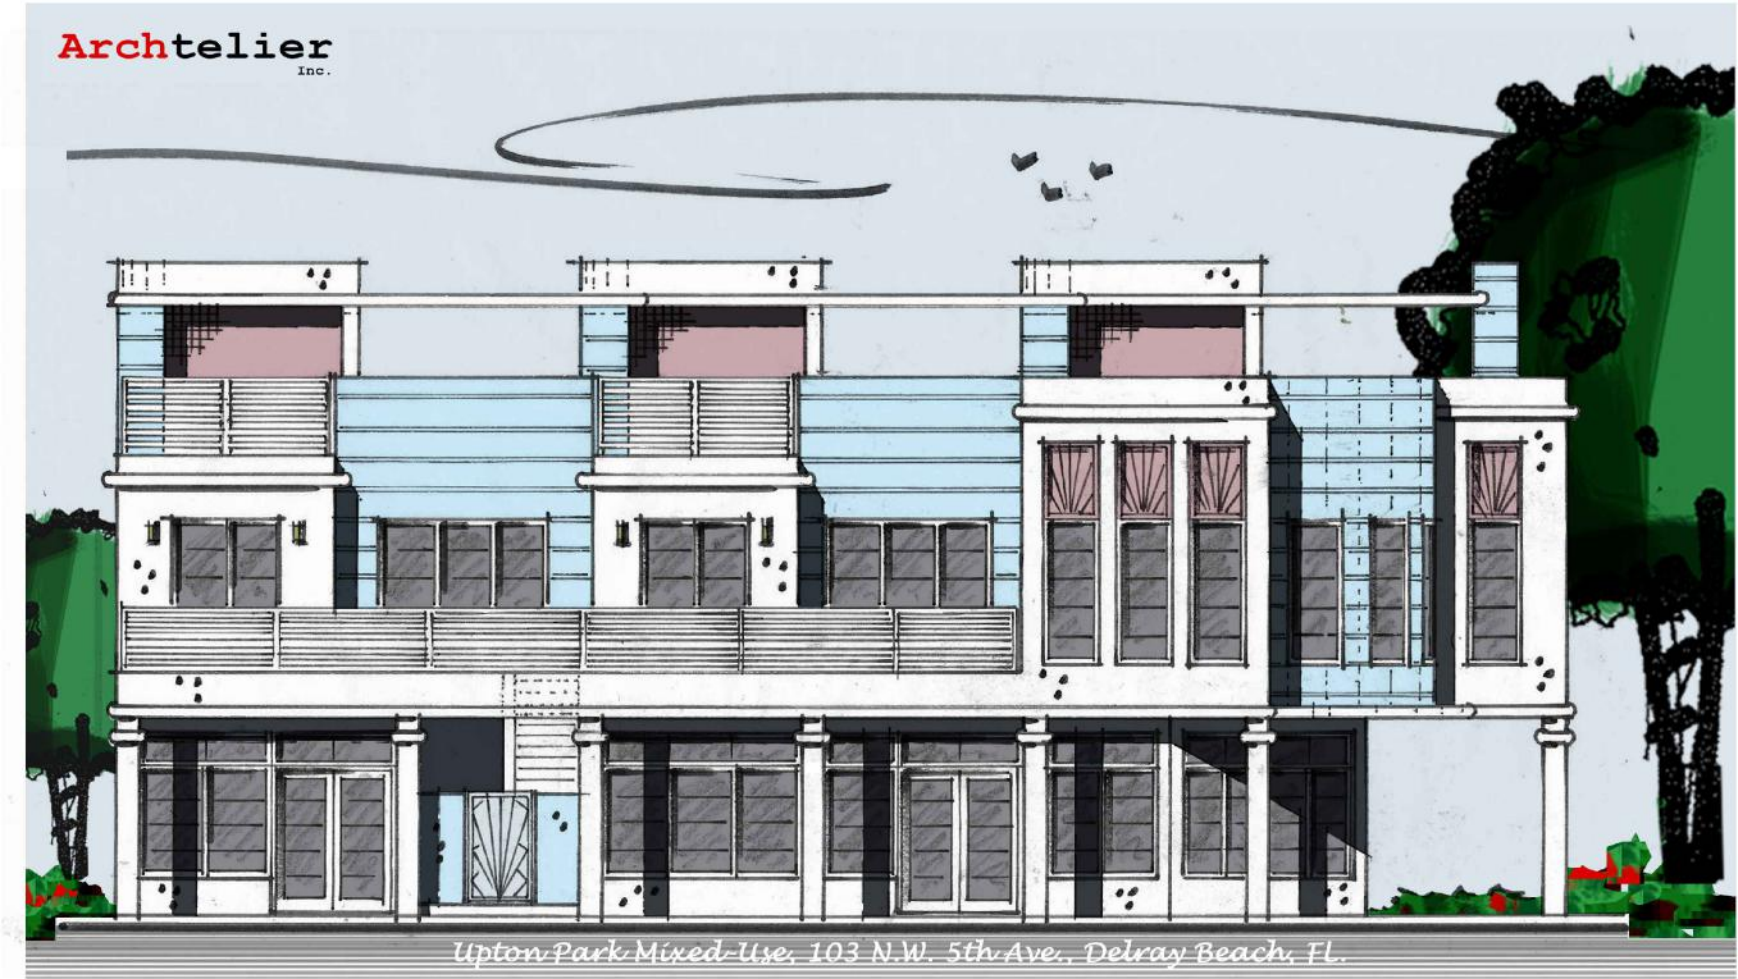

WITH SELECTED COLOR PALETTE

COMMERCIAL PROJECT
2 STORY ADDITION
103 NW 5TH AVENUE
CITY OF DELRAY BEACH
FLORIDA
project





Structural Engineering
Cost Segregation

6415 LAKE WORTH ROAD SUITE 105
GREENACRES, FL 33463
954.202.6914
WWW.QEASSOCIATES.COM

drawing
BUILDING
RENDERING
(WEST
ELEVATION)
sheet
A-6.1

of

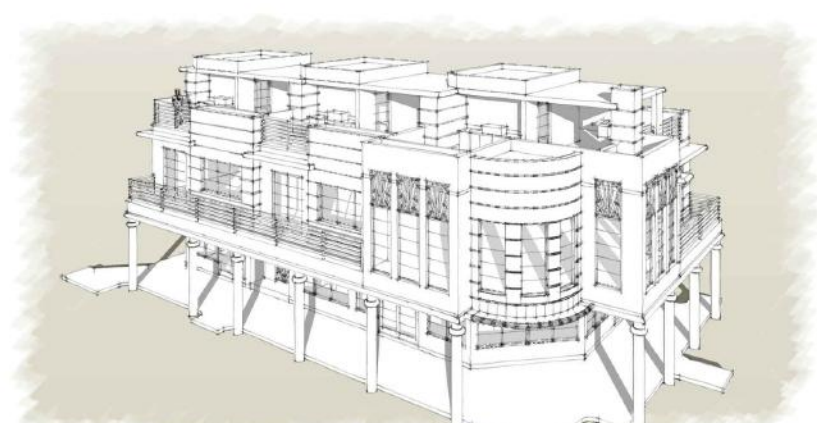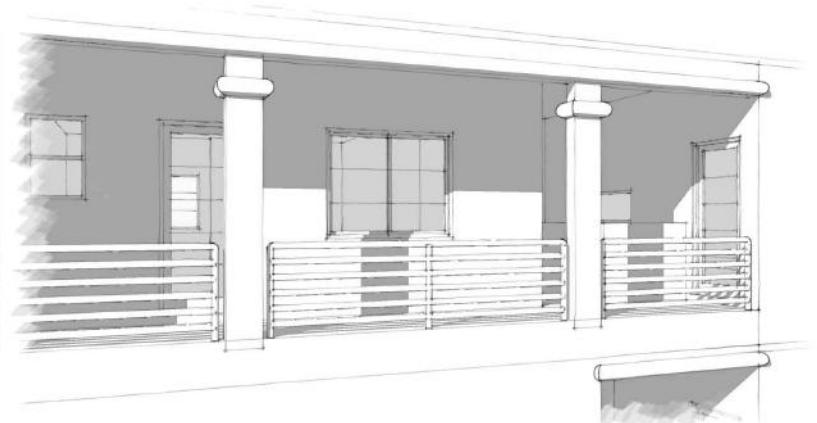

revisions	
no.	date
-TAC COMMENTS (JUNE 24)	12/19/2024
-TAC COMMENTS (JUN 25)	03/04/2025
-TAC COMMENTS (MAR 25)	04/01/2025

designed GTO/SMS
drawn GTO
checked SMS
date 05/15/2024
scale 1/4" = 1'-0"
job no. 24-XXXX-ARC

Shawn M. Stambaugh, PE
FL LIC. #1850 - CA. 20210

COMMERCIAL PROJECT
2 STORY ADDITION
103 NW 5TH AVENUE
CITY OF DELRAY BEACH
FLORIDA
project



Structural Engineering
•
Cost Segregation

6415 LAKE WORTH ROAD SUITE 105
GREENACRES, FL 33463
951.202.6914
WWW.QEASSOCIATES.COM

drawing
BUILDING
RENDERINGS

sheet
A-6.2

of

EXISTING PHOTOGRAPHS



LEFT SIDE VIEW (NORTH)



FRONT VIEW (WEST)



RIGHT SIDE VIEW (SOUTH)



REAR VIEW (EAST)



NW 5TH AVE
EAST VIEW

NORTH NEIGHBOR



EXISTING RESIDENCE



SOUTH NEIGHBOR



NW 5TH AVE
WEST VIEW

OPPOSITE SOUTH NEIGHBOR



OPPOSITE NEIGHBOR



OPPOSITE NORTH NEIGHBOR



NW 1ST STREET
NORTH VIEW

WEST NEIGHBOR



EXISTING RESIDENCE



EAST NEIGHBOR



NW 1ST STREET
NORTH VIEW

OPPOSITE EAST NEIGHBOR



OPPOSITE NEIGHBOR



OPPOSITE WEST NEIGHBOR

revisions	
no.	date
-TAC COMMENTS (JUNE 24)	12/19/2024
-TAC COMMENTS (JUN 25)	03/04/2025
-TAC COMMENTS (JUN 25)	04/01/2025
designed	
drawn	GTD/SMS
checked	SMS
date	05/15/2024
scale	1/4" = 1'-0"
job no.	24-XXXXLARC

Shawn M. Stambaugh, PE
FL LIC. #1850 - CA. 26210

COMMERCIAL PROJECT
2 STORY ADDITION
103 NW 5TH AVENUE
CITY OF DELRAY BEACH
FLORIDA
project



Structural Engineering
•
Cost Segregation

6415 LAKE WORTH ROAD SUITE 105
GREENACRES, FL 33463
954.202.6914
WWW.QEASSOCIATES.COM

drawing
EXISTING
PHOTOGRAPHS

sheet
A-6.3

of


revisions	
no.	date
-TAC COMMENTS (JUNE 24)	12/19/2024
-TAC COMMENTS (JAN 25)	03/04/2025
-TAC COMMENTS (MAR 25)	04/01/2025

designed	GTD/SMS
drawn	GTD
checked	SMS
date	05/15/2024
scale	1/4" = 1'-0"
job no.	24-XXXXLARC

ROOF PLAN
MATERIAL LEGEND

	CONCRETE SLAB ROOF & PERIMETER EYEBROWS
	ROOFTOP DECK WITH APPLIED TILE PLANKS
	PLANTER AREAS WITH PLANTS, VEGETATION, SOIL

Shawn M. Stambaugh, PE
FL LIC. #1850 - CA. 20210

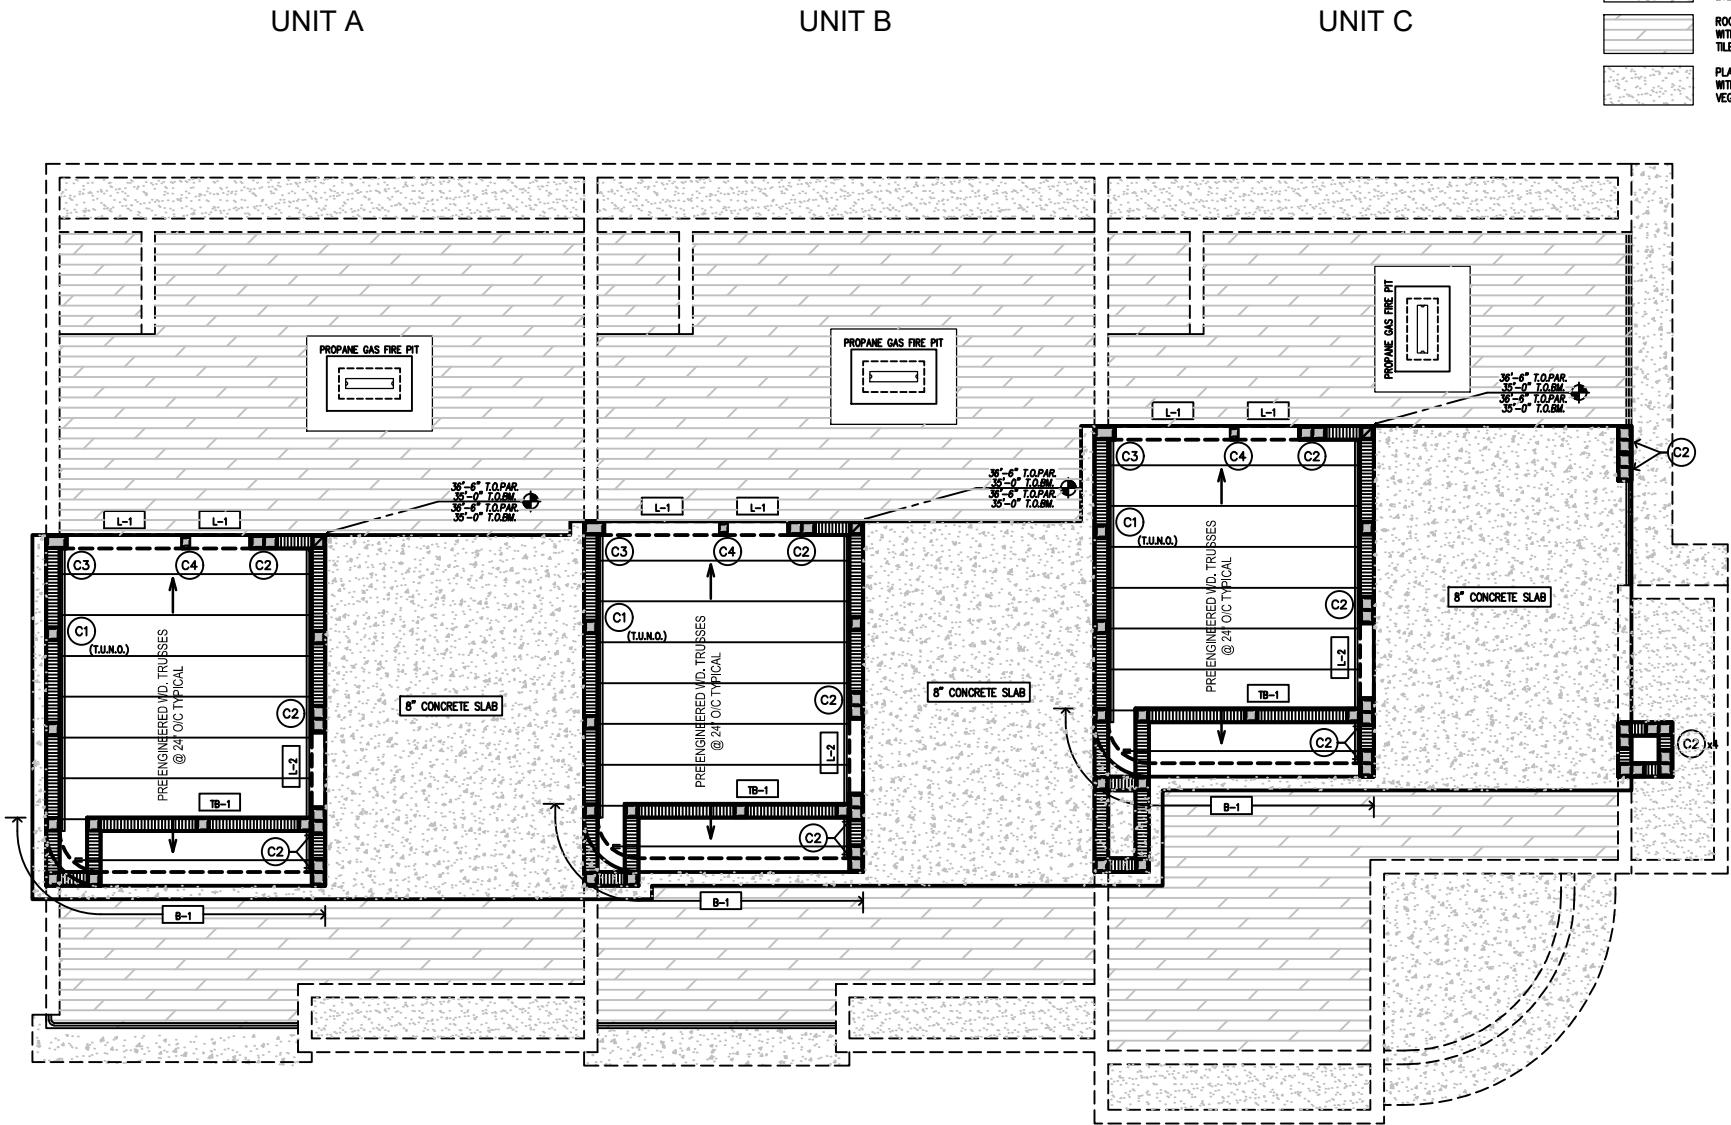

COMMERCIAL PROJECT
2 STORY ADDITION
103 NW 5TH AVENUE
CITY OF DELRAY BEACH
FLORIDA
project

QEA
QUANTUM ENGINEERING ASSOCIATES INC.

Structural Engineering
•
Cost Segregation

6415 LAKE WORTH ROAD SUITE 105
GREENACRES, FL 33463
866.202.6904
WWW.QEASSOCIATES.COM

drawing
ROOF
FRAMING
PLAN

sheet
S-4

of


revisions	no.	date
-TAC COMMENTS (JUNE 24)	12/19/2024	
-TAC COMMENTS (JAN 25)	03/04/2025	
-TAC COMMENTS (MAR 25)	04/01/2025	

designed	GTD/SMS
drawn	GTD
checked	SMS
date	05/15/2024
scale	1/4" = 1'-0"
job no.	24-XXXXLARC

Shawn M. Stambaugh, PE
FL LIC. #1850 - CA. 20210

LEGEND

- RECESSED WALL DOWN LIGHTS
- DECOR. WALL MOUNT FIXTURE
- RECESSED C.L.G. FIXTURE
- FAN BOX
- SECURITY WALL LIGHT ON TIME CLOCK
- KEYPAD FOR RESIDENTIAL UNIT ACCESS

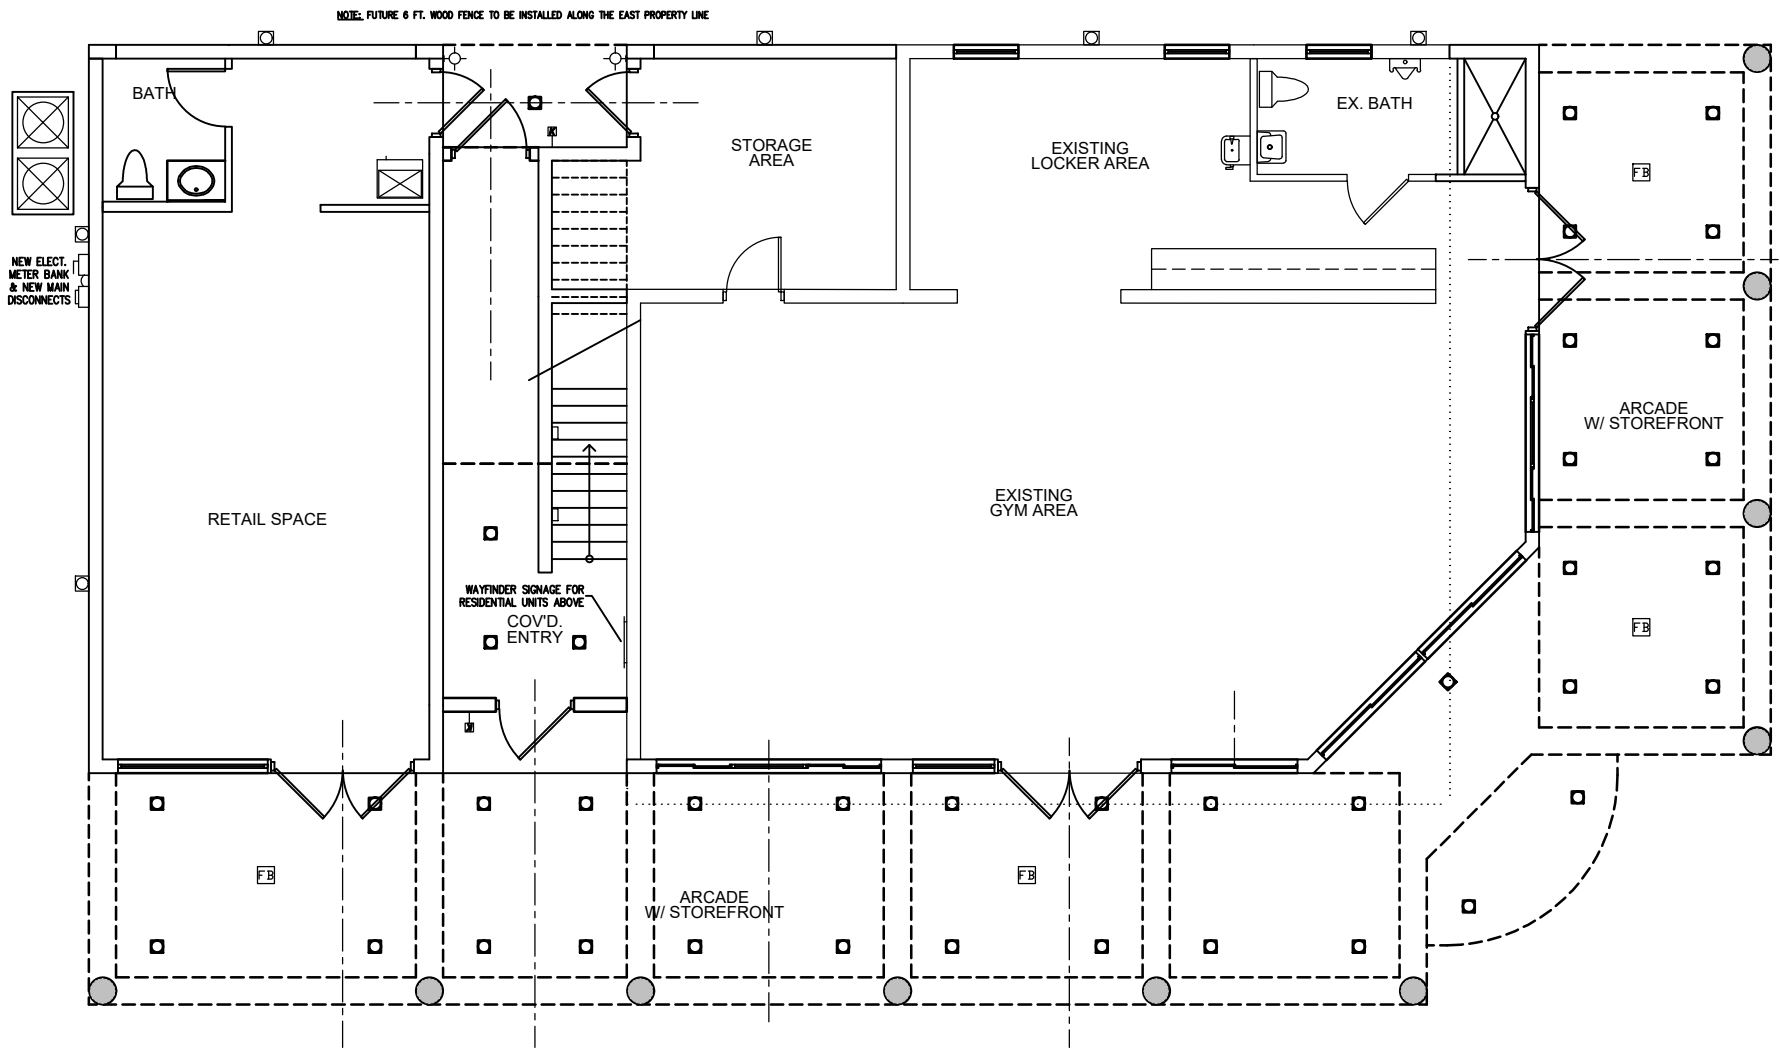

COMMERCIAL PROJECT
2 STORY ADDITION
103 NW 5TH AVENUE
CITY OF DELRAY BEACH
FLORIDA
project



Structural Engineering
•
Cost Segregation

6415 LAKE WORTH ROAD SUITE 105
GREENACRES, FL 33463
561-202-6914
WWW.QEASSOCIATES.COM

drawing
ELECTRICAL
PLAN/
SECURITY
FEATURES
sheet
E-1


of



revisions	
no.	date
-TAC COMMENTS (JUNE 24)	12/19/2024
-TAC COMMENTS (JUN 25)	03/04/2025
-TAC COMMENTS (MAR 25)	04/01/2025

designed	GTD/SMS
drawn	GTD
checked	SMS
date	05/15/2024
scale	1/4" = 1'-0"
job no.	24-XXXX-ARC

Shawn M. Stambaugh, PE
FL LIC. #1850 - CA. 26210

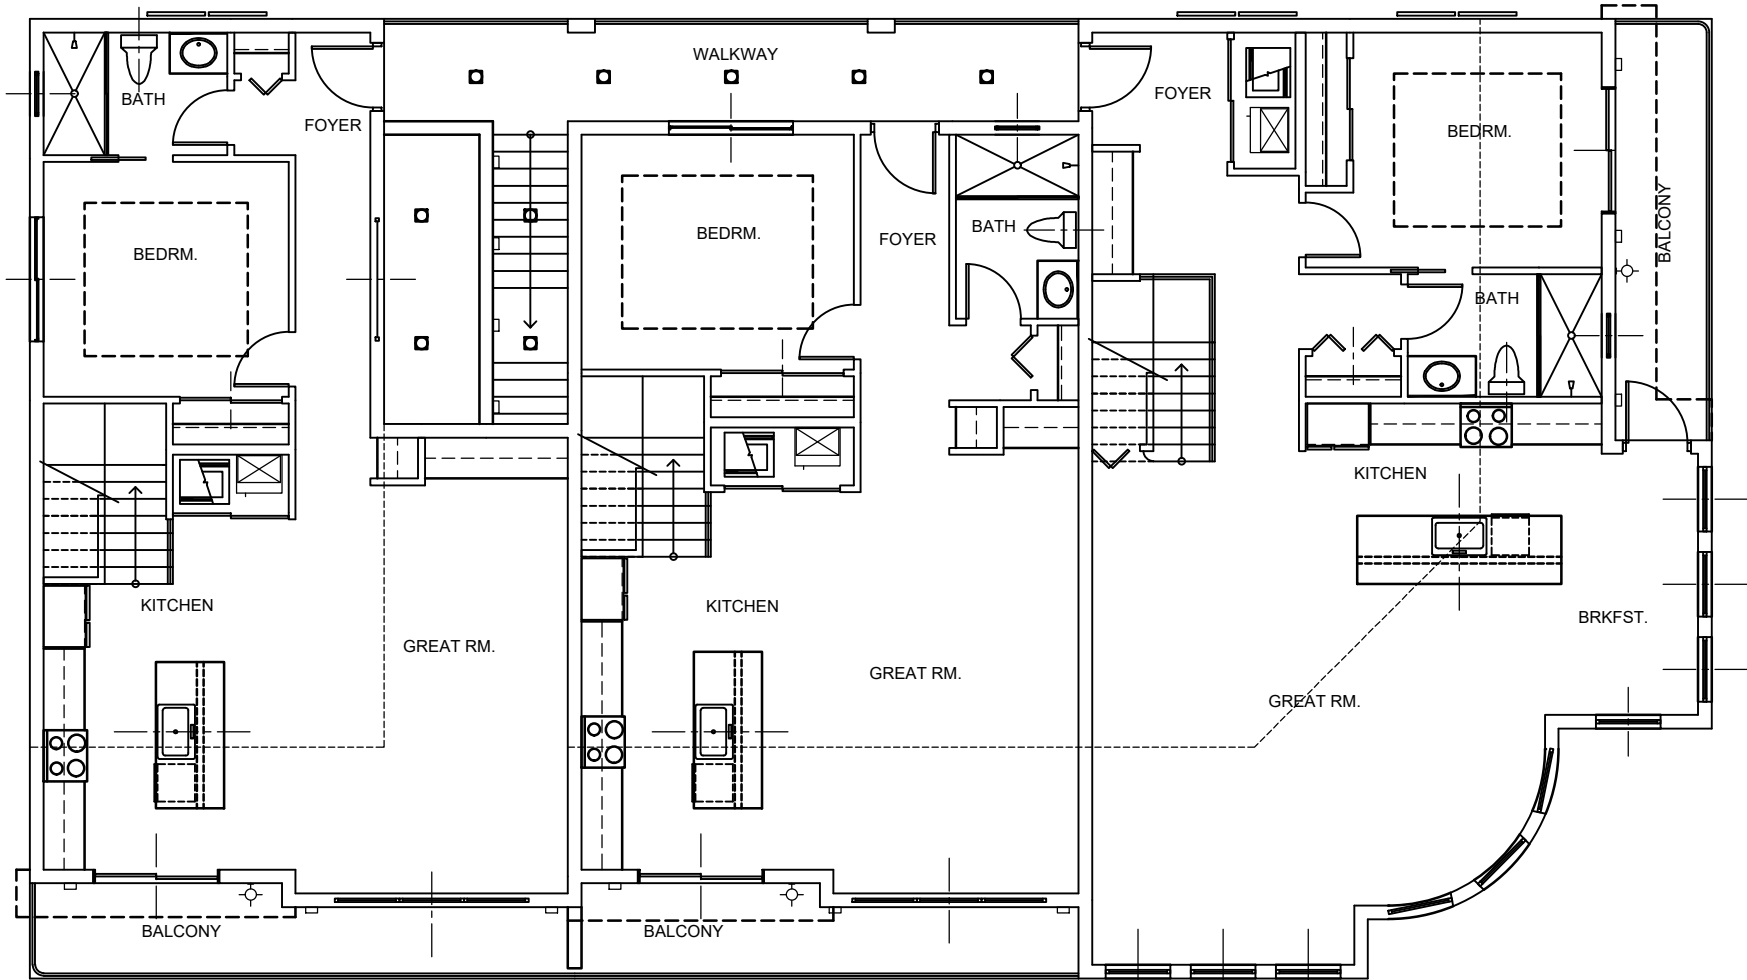

COMMERCIAL PROJECT
2 STORY ADDITION
103 NW 5TH AVENUE
CITY OF DELRAY BEACH
FLORIDA
project



Structural Engineering
•
Cost Segregation

6415 LAKE WORTH ROAD SUITE 105
GREENACRES, FL 33463
561-202-6914
WWW.QEASSOCIATES.COM


drawing
SECOND
FLOOR
ELECTRICAL
PLAN
sheet
E-2

of



revisions	
no.	date
-TAC COMMENTS (JUNE 24)	12/19/2024
-TAC COMMENTS (JAN 25)	03/04/2025
-TAC COMMENTS (MAR 25)	04/01/2025
designed	GTD/SMS
drawn	GTD
checked	SMS
date	05/15/2024
scale	1/4" = 1'-0"
job no.	24-XXXX-ARC

Shawn M. Stambaugh, PE
FL LIC. #1850 - CA. 26210

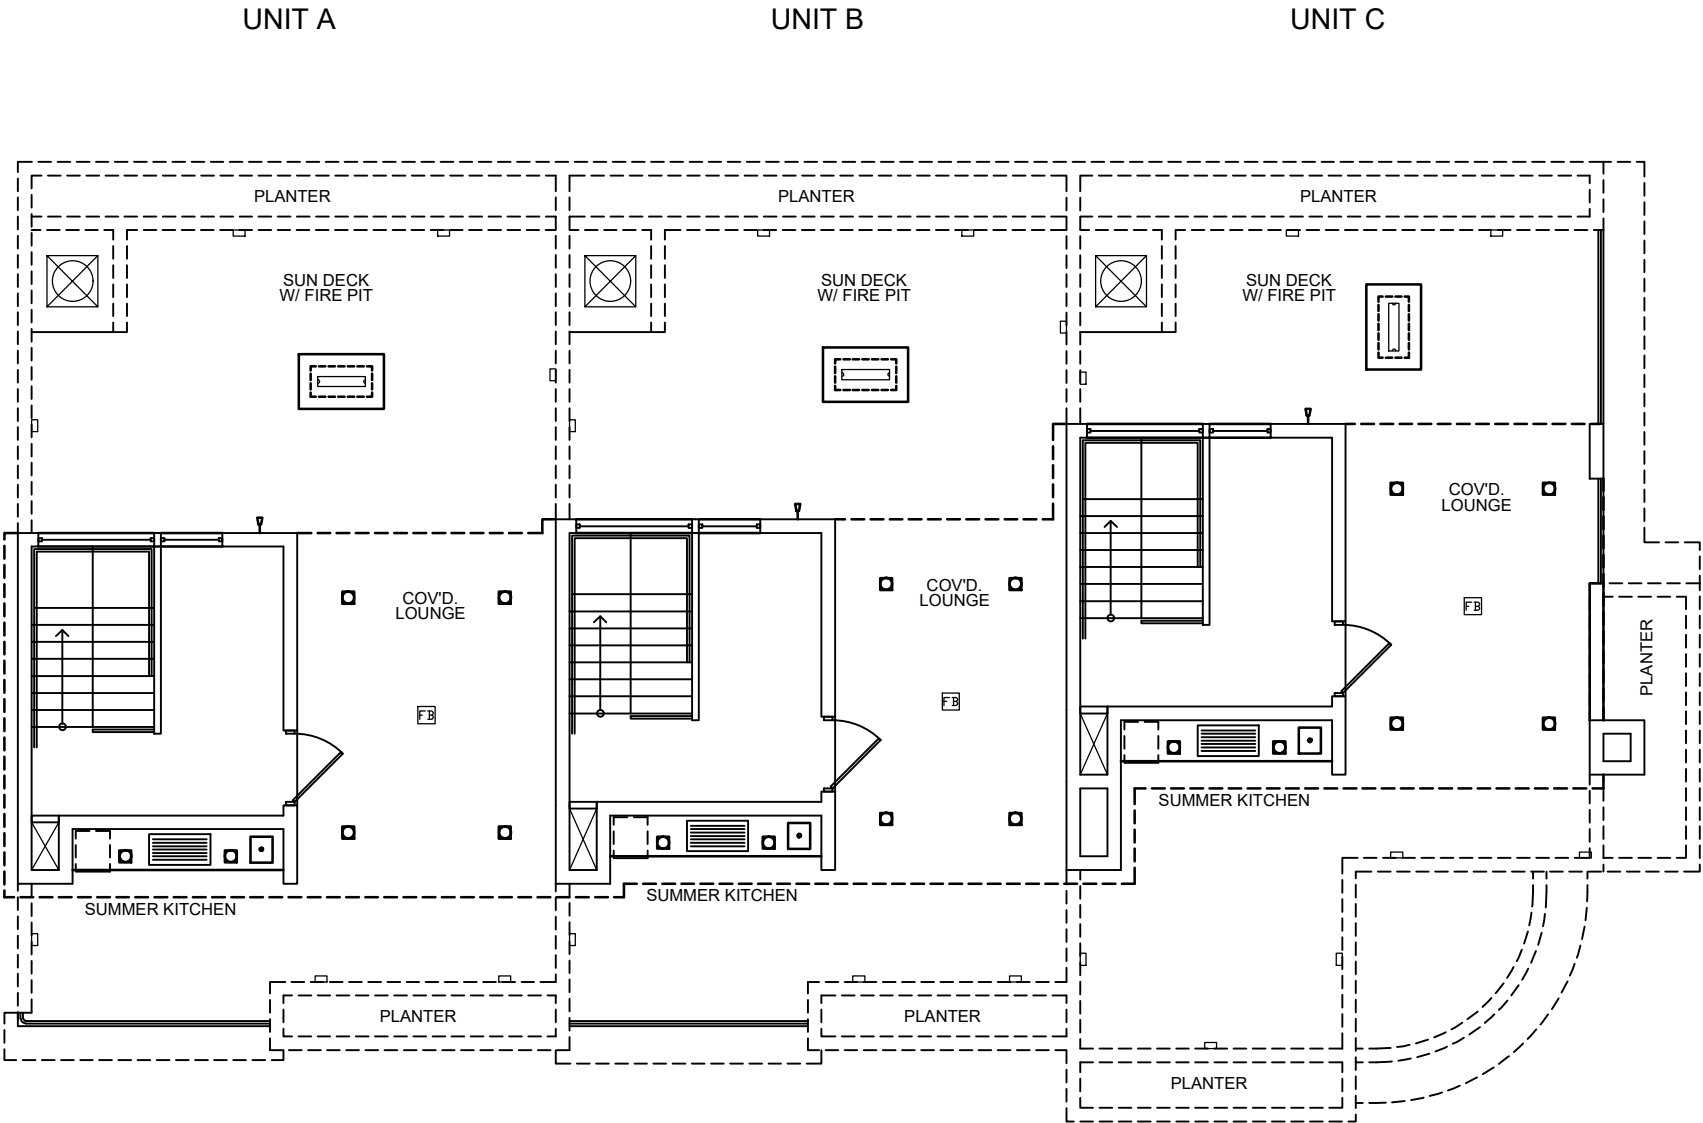

COMMERCIAL PROJECT
2 STORY ADDITION
103 NW 5TH AVENUE
CITY OF DELRAY BEACH
FLORIDA
project



Structural Engineering
•
Cost Segregation

6415 LAKE WORTH ROAD SUITE 105
GREENACRES, FL 33463
861-202-6914
WWW.QEASSOCIATES.COM

drawing
3RD FLOOR/
ROOFTOP
TERRACE
ELECT. PLAN
sheet
E-3

of



revisions	
no.	date
-TAC COMMENTS (JUNE 24)	12/19/2024
-TAC COMMENTS (JAN 25)	03/04/2025
-TAC COMMENTS (MAY 25)	04/01/2025

designed GTO/SMS
drawn GTO
checked SMS
date 05/15/2024
scale 1/4" = 1'-0"
job no. 24-XXXX-ARC

Shawn M. Stambaugh, PE
FL LIC. #1850 - CA. 26210

COMMERCIAL PROJECT
2 STORY ADDITION
103 NW 5TH AVENUE
CITY OF DELRAY BEACH
FLORIDA
project

QEA
QUANTUM ENGINEERING ASSOCIATES INC.

Structural Engineering
•
Cost Segregation

6415 LAKE WORTH ROAD SUITE 105
GREENACRES, FL 33463
561-202-6904
WWW.QEASSOCIATES.COM

drawing
GROUND
FLOOR LIFE
SAFETY PLAN

sheet
LS-1

of

FIRE SAFETY LEGEND		
MARK	TYPE	REMARKS
	EMERGENCY LIGHT	W/ BATTERY PACK
	EXIT LIGHT	W/ BATTERY PACK, HATCH SHOWS ORIENTATION OF SIGNAGE
	FIRE EXTINGUISHER	10# ABC WALL MTD. DRY CHEMICAL
	FIRE ALARM	INTERCONNECTED FIRE ALARM

FIRE SAFETY NOTES:
1. PROVIDE IN-DUCT SMOKE DETECTOR FOR A/C UNITS OVER 2000 CFM.
2. FIRE EXTINGUISHER TO BE 10 LB. ABC DRY CHEMICAL AND MOUNTED 48" A.F.F.
3. EMERGENCY LIGHT, EXIT LIGHT AND SMOKE DETECTOR TO HAVE BATTERY BACKUP & SHALL BE WIRED AHEAD OF SWITCH.

PLAN NOTES:
PER 2023 F.B.C. ACCESSIBILITY
THIS CODE ESTABLISHES THE MINIMUM STANDARDS FOR THE ACCESSIBILITY OF BUILDINGS AND FACILITIES BUILT OR ALTERED WITHIN THE STATE.

NEW WINDOW GLAZING TO BE IMPACT RESISTANT.

ALL INTERIOR WALL AND CEILING FINISHES SHALL COMPLY WITH NFPA 101, SECTION 12.3.3

NOTE: INTERIOR FINISH MATERIALS OTHER THAN THOSE APPLIED TO FLOORS SHALL BE CLASSIFIED IN ACCORDANCE WITH ASTM E 84.			
OCCUPANCY	SPRINKLERED		
	EXITS / ACCESS	OTHER SPACES	
A-3	B	B	C
R-2	C	C	C


TABLE 803.11 F.B.C.


1. CLASS A INTERIOR FINISH, FLAMESPREAD 0-25, SMOKE DEVELOPED 0-450. ANY ELEMENT THEREOF WHEN SO TESTED SHALL NOT CONTINUE TO PROPAGATE FIRE.

2. CLASS B INTERIOR FINISH, FLAMESPREAD 26-75, SMOKE DEVELOPED 0-450.

3. CLASS C INTERIOR FINISH, FLAMESPREAD 76-200, SMOKE DEVELOPED 0-450.

OCCUPANCY CALCULATIONS			
GYMNASIUM AREA	937 SQ. FT./50 GROSS	19	
LOCKER ROOM AREA	254 SQ. FT./50 GROSS	6	
RESTROOM (GTM)	75 SQ. FT./200 GROSS	1	
STORAGE AREA	190 SQ. FT./200 GROSS	1	
RETAIL AREA	502 SQ. FT./60 GROSS	3	
RESTROOM (RETAIL)	42 SQ. FT./200 GROSS	9	
RESIDENTIAL (3 UNITS)	3,553 SQ. FT./200 GROSS	18	
ROOFTOP AREA (3 UNITS) (BY BUILDING OPTIONAL)	-	-	
TOTAL:		57	

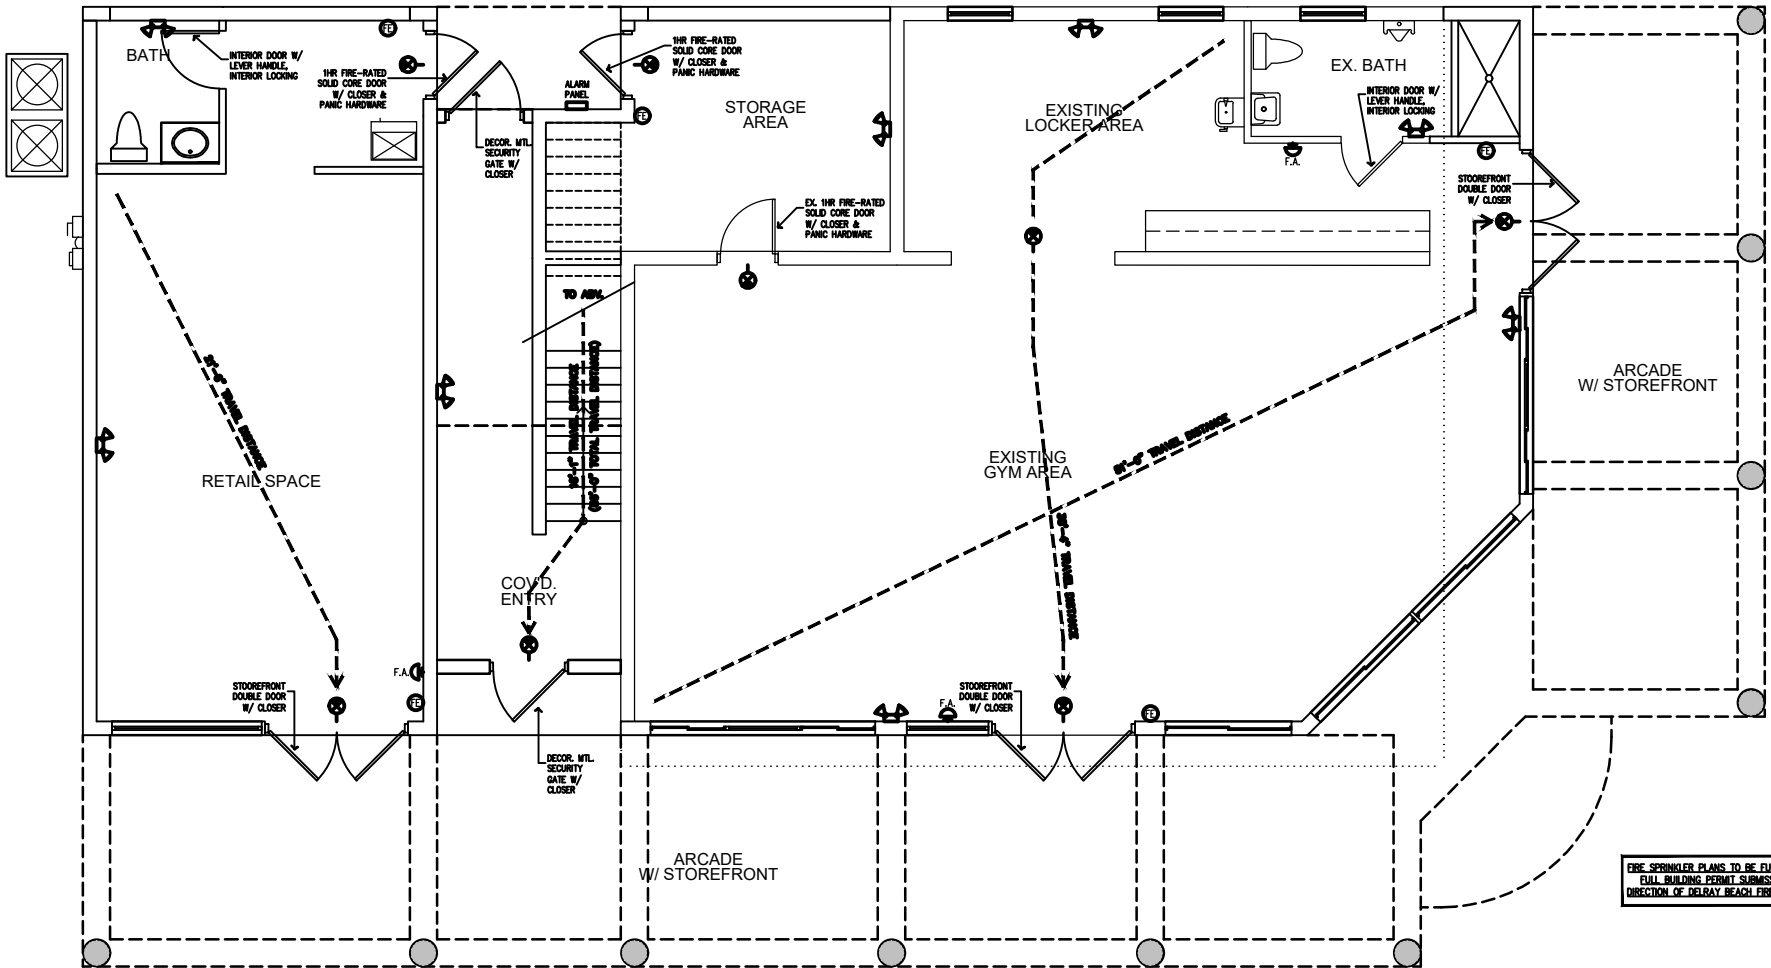

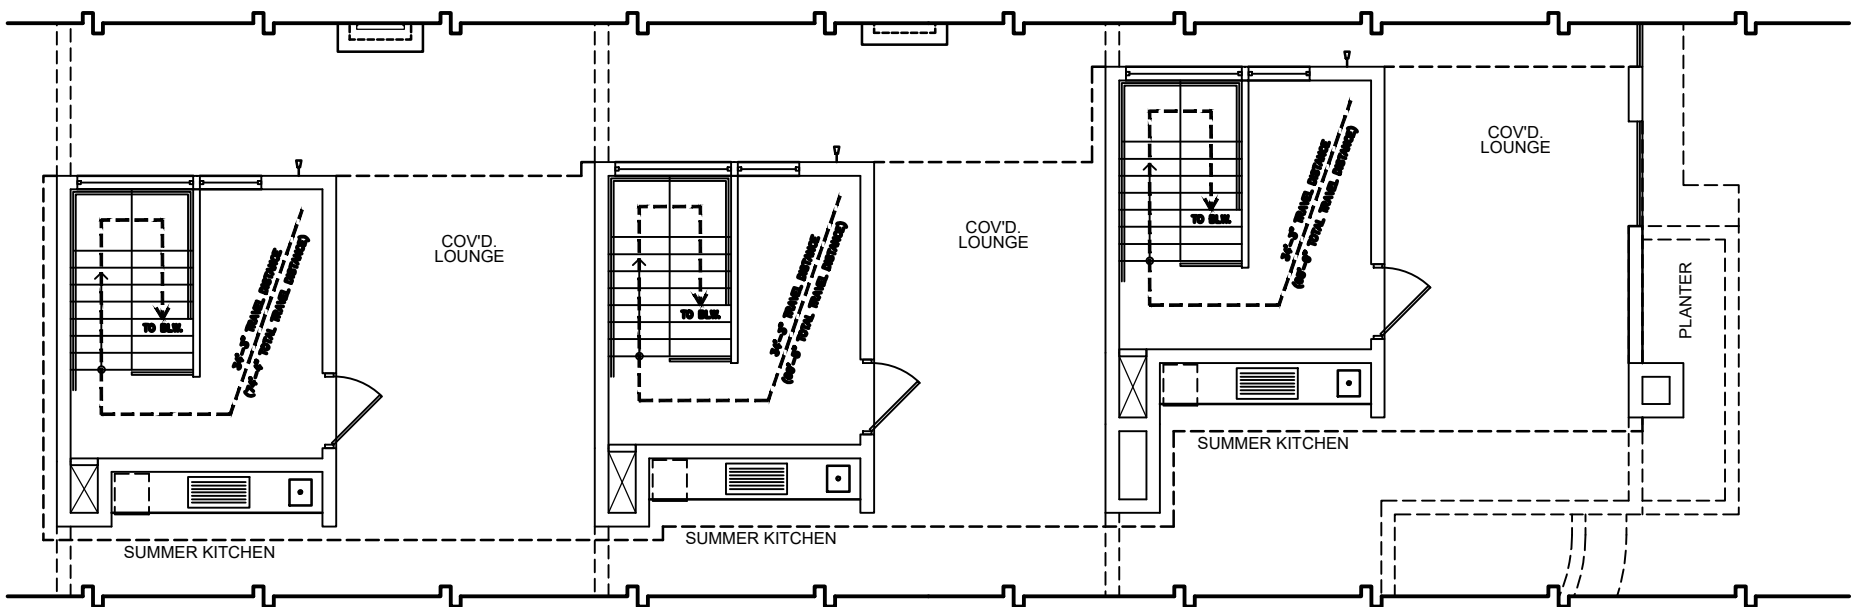


PARTIAL 3RD FLOOR/ ROOFTOP TERRACE

UNIT A

UNIT B

UNIT C

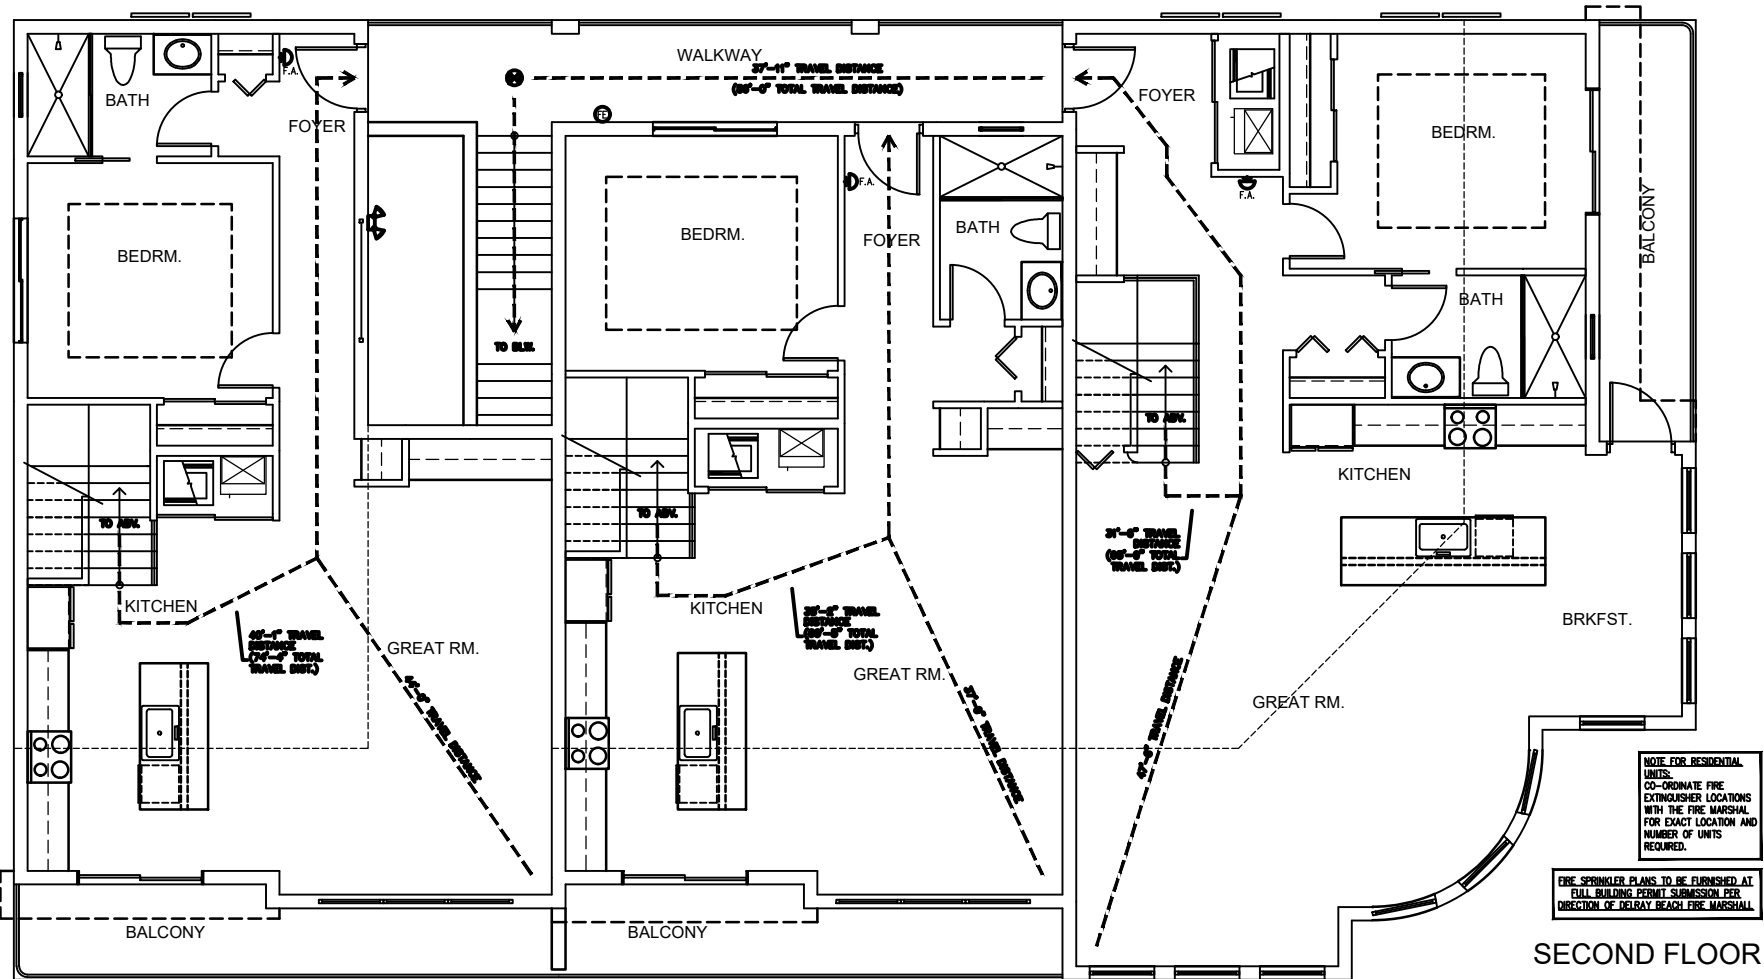

SECOND FLOOR

- SEE SHEET LS-1 FOR LIFE SAFETY NOTES & LEGENDS

revisions	
no.	date
-TAC COMMENTS (JUNE 24)	12/19/2024
-TAC COMMENTS (JAN 25)	03/04/2025
-TAC COMMENTS (MAY 25)	04/01/2025
designed GTO/SMS	
drawn GTO	
checked SMS	
date 05/15/2024	
scale 1/4" = 1'-0"	
job no. 24-XXXX-ARC	

Shawn M. Stambaugh, PE
FL LIC. #1850 - CA. 20210

COMMERCIAL PROJECT
2 STORY ADDITION
103 NW 5TH AVENUE
CITY OF DELRAY BEACH
FLORIDA
project



Structural Engineering
Cost Segregation

6415 LAKE WORTH ROAD SUITE 105
GREENACRES, FL 33463
866.202.6904
WWW.QEASSOCIATES.COM

drawing
SECOND
FLOOR LIFE
SAFETY PLAN

sheet
LS-2

of



M Series + DRD2



Project:	Type:
Product Code:	Date:

V100203

4" Round Downlight

Modular System Flexibility during and after installation with interchangeable modules, optics and trims

Quick Install Integrated driver and plug-and-play connection require no wiring

High Performance Precise lighting control without sacrificing stellar efficiency

Enhanced Dimming Smooth, Flicker-free dimming options down to 0.1%

INSTALLATION

Ceiling Thickness

New Construction: 1/2" up to 1 1/4"

Remodel: 1/4" up to 1 1/2"

Ceiling Material

Drywall, Millwork

TRIMS

Aperture

4"

Shape

Round

Style

Beveled, Hypocritical, Pishole, Flangeless, Wall Wash, Decorative

Finish

White, Black, Bronze, Clear Diffused, Warm Diffused, Custom

Warranty

5 year limited warranty; 60,000 hours

LIGHT OUTPUT & DISTRIBUTION

Module

Fixed

Lumens (Power)

750 lm (8.5W), 1000 lm (12.5W), 1500 lm (14.5W), 1500 lm (18.5W)

Color Quality

90+ CRI, 3-step SDCM

Color Temperature

2700K, 3000K, 3500K

Beam Spread

Narrow Spot (15°)

Spot (25°)

Wide Flood (60°)

Soft Focus

General (30°)

Linear Spread

Flood (40°)

POWER & CONTROLS

Input Voltage

120/277V

Dimming

0-10V (VNL, TRACELY (1%), EcoSystem (1%), DALI-2 (0.1%)

RATINGS & CERTIFICATIONS

Housing

IC (Insulation Contact) Rated

ASTM E88 Certified Air Tight

Code compliant for use in fire-rated assemblies up to a maximum of 2-hours

STC/SC Sound Rated

Chicago Plenum

RoHS Compliant

UL Listed for Wet Location (Plugged Trim Only)

Warranty


5 year limited warranty; 60,000 hours

DMF LIGHTING 1118 E 25th St, Carson, CA 90745 800.554.7779 info@dmflighting.com dmflighting.com

© 2023 DMF Lighting. All Rights Reserved. Specifications subject to change without notice. See website for U.S. and International patent information.

















INSERT+ ZERO

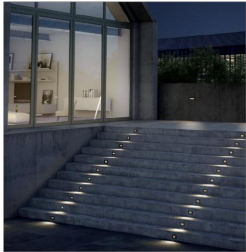















Recessed wall spotlight series features corner at:
 - Multi-step powder-coat painting process, optimized against UV rays and corrosion
 - Copper-free precision die-cast aluminum housing and high-temperature
 - Heat-treated, flat, tempered silk-screened side-line glass diffuser
 - Custom moldless anti-glare gasket
 - Stainless steel central hardware
 - Custom MOCB utilized to maximize heat dissipation and promote a long LED life


EDNA Type II light distribution:
 - Input voltage: 120-277V (0.5/0.6/0.8), integral driver
 - Half-lug included for PSEMI+ ZERO / ZERO CLIPS
 - 0-size provided by others
 - Custom factory for mounting options, custom lenses (please specify NA, custom, and non-cataloged CCT) (Mounting options including recessed)
 - Product meets key American Act requirements within AHMA
 - 5-year warranty
 - Marine Grade Brush
 - Suitable for Nautarium applications

              

Recessed wall spotlight series features corner at:
 - Multi-step powder-coat painting process, optimized against UV rays and corrosion
 - Copper-free precision die-cast aluminum housing and high-temperature
 - Heat-treated, flat, tempered silk-screened side-line glass diffuser
 - Custom moldless anti-glare gasket
 - Stainless steel central hardware
 - Custom MOCB utilized to maximize heat dissipation and promote a long LED life


EDNA Type II light distribution:
 - Input voltage: 120-277V (0.5/0.6/0.8), integral driver
 - Half-lug included for PSEMI+ ZERO / ZERO CLIPS
 - 0-size provided by others
 - Custom factory for mounting options, custom lenses (please specify NA, custom, and non-cataloged CCT) (Mounting options including recessed)
 - Product meets key American Act requirements within AHMA
 - 5-year warranty
 - Marine Grade Brush
 - Suitable for Nautarium applications

              

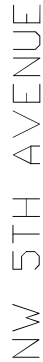

MITIGATION				
1 PALM WITH A CONDITION EQUAL OR GREATER THAN 50% ARE BEING REMOVED THE BREAKDOWN OF REPLACEMENT PER THE PROPOSED				
PALMS WITH 50% OR BETTER CONDITION				
	VARIETIES OF PALMS			
1	SOLITAIRE PALMS	25'	OA.	SINGLES
SEE LANDSCAPE PLAN FOR PROPOSED PALMS				



LEGEND	
	EXISTING TREE /PALM TO REMAIN
	EXISTING TREE / PALM TO BE REMOVED
	EXISTING TREE / PALM TO BE RELOCATED

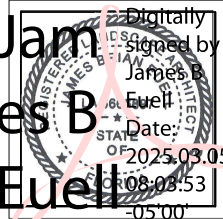

LOCATION:
COMMERCIAL PROJECT
TWO STORY ADDITION
103 NW 5TH AVENUE
DELRAY BEACH FLORIDA

DRAWING NAME:
**TREE
DISPOSITION
PLAN**





DRAWING NUMBER:
L-200

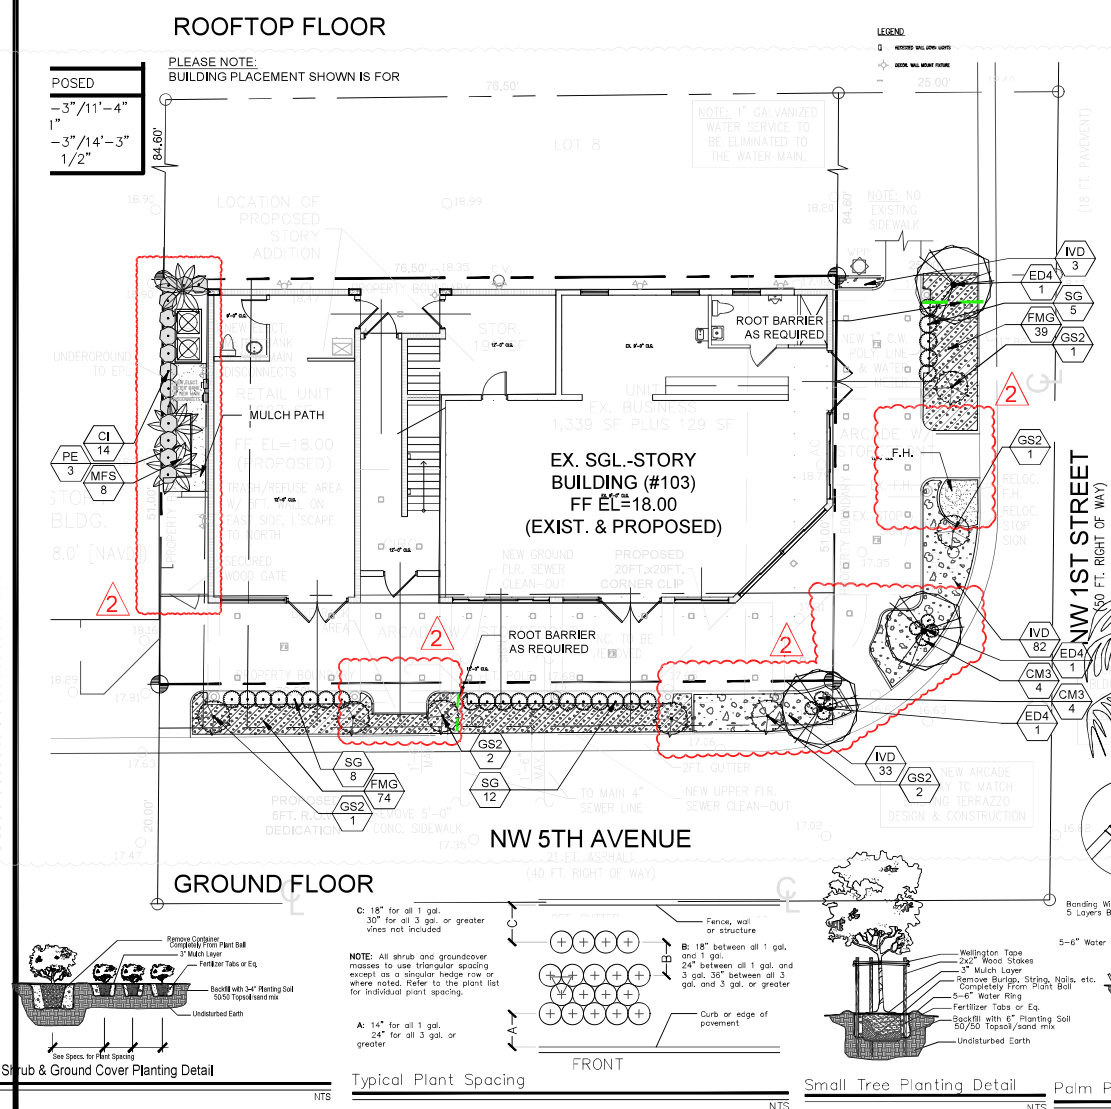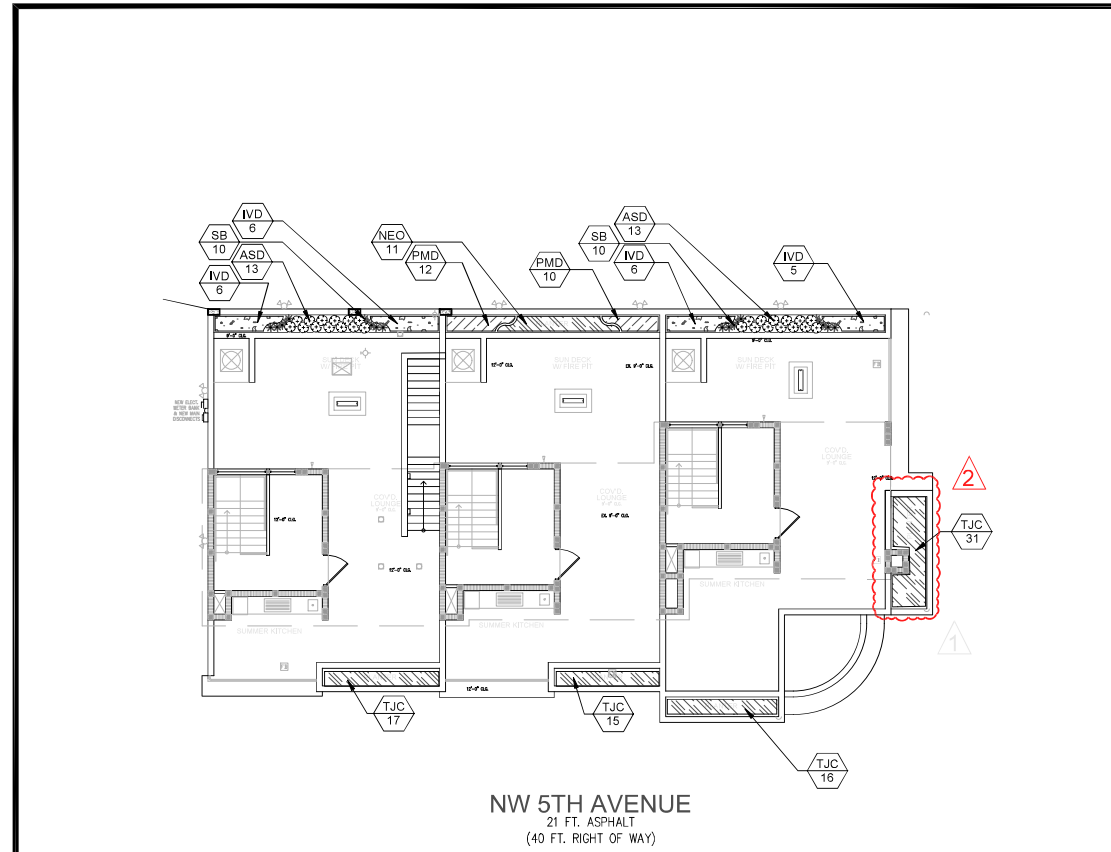

PLANT SCHEDULE LANDSCAPE										
CODE	QTY	BOTANICAL / COMMON NAME		CONTAINER	DBH	SIZE	NATIVE	DROUGHT TOLERANCE	REMARKS	
TREES										
ED4	3	Elaeocarpus decipiens / Japanese Blueberry Tree		FG/B&B	4" CAL.	14' HT, X 7' SPR, X 6' CT.	No	High		
PALM TREES										
PE	3	Ptychosperma elegans / Solitaire Palm		FG/B&B		25" O.A. SINGLE	No	High		
CODE	QTY	BOTANICAL / COMMON NAME		SIZE	CONTAINER	SIZE	NATIVE	DROUGHT TOLERANCE	REMARKS	
SHRUBS										
ASD	26	Asparagus densiflorus 'Myers' / Myers Asparagus		-		18"x18"	No	High		
CI	14	Chrysobalanus icaco / Coco Plum		-		30" HT, X 24" SPD	Yes	HIGH		
CM3	8	Codiaeum variegatum 'Mammy' / Mammy Croton		-		18" H, X 18" SPR.	No	High		
GS2	7	Garcinia spicata / Garcinia		-		6" O.A., FULL TO BASE, CONE	No	High		
SB	20	Sansevieria trifasciata 'Black Gold' / Black Gold Sansevieria		-		12"x12" O.A.	No	Medium		
SG	25	Schefflera arboricola 'Gold Capella' / Gold Capella Schefflera		-		24" HT, X 20" SPR.	NO	HIGH		
CODE	QTY	BOTANICAL / COMMON NAME		SIZE	CONTAINER	SIZE	NATIVE	DROUGHT TOLERANCE	SPACING	REMARKS
SHRUB AREAS										
FMG	112	Ficus microcarpa 'Green Island' / Green Island Ficus		-		14" HT x 16" SPR	No	High	20' o.c.	
IVD	110	Ilex vomitoria 'Stokes dwarf' / Dwarf Yaupon Holly		-		14" HT x 16" SPR	Yes	High	18' o.c.	
NEO	11	Neomarica gracilis / Walking Iris		---		14" HT x 16" SPR	No	Medium	16' o.c.	
PMD	22	Podocarpus macrophyllus 'Dwarf Pringles' / Dwarf Podocarpus		-		16" HT x 16" SPR	No	High	12' o.c.	
TJC	79	Trachelospermum jasminoides 'Confederate' / Confederate Jasmine		-		14" HT, X 14" SPR.	No	High	14' o.c.	
CODE	QTY	BOTANICAL / COMMON NAME		SIZE	CONTAINER	SIZE	NATIVE	DROUGHT TOLERANCE	SPACING	REMARKS
GROUND COVERS										
AGR	48	Arachis glabrata / Perennial Peanut		-		6" HT x 12" SPR @	No	High	8' o.c.	
MFS	8	Microsorium scolopendrium / Wart Fern		-		4" HT x 12" SPR @	No	Medium	18' o.c.	

LANDSCAPE CALCULATIONS		
ZONING: CENTRAL BUSINESS DISTRICT		
LAND USE: SINGLE FAMILY		
TOTAL SITE AREA	3,902 S.F.	0.09 ACRES
SECTION 4.4.13-		
3 ROOFTOP ON BUILDING	REQUIRED	PROVIDED
LANDSCAPE OVER MIN. TEN PERCENT OF ROOF TERRACE AREA		
PLANTERS WITH SHRUBS AND GROUND COVERS	YES	YES
6. STREET TREES		
1 TREE PER EACH 40 LINEAR FEET	N/A	0
NW 5TH AVENUE	ARCADE	5 TREES
NW 1ST STREET	ARCADE	5 TREES
50% OF REQUIRED TREES TO BE NATIVE		
25% OF SHRUBS AND GROUNDCOVERS TO BE NATIVE	490x25%=123	124 SHRUBS
(PALMS COUNTED 3:1, (EXCEPT ROYAL PALMS AND DATE PALMS)		
35% OF REQUIRED TREES MAY BE PALMS		

Note:
1.any trees or shrubs placed within water, sewer or drainage easements shall conform to the City of Delray Beach Standard Details; LD 1.0 & LD 2.0.

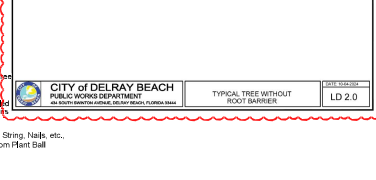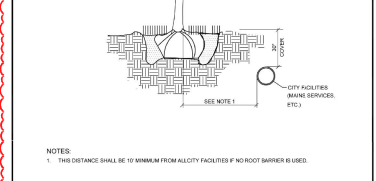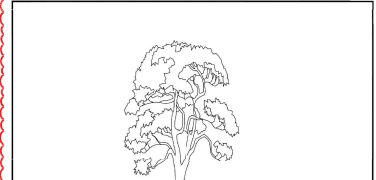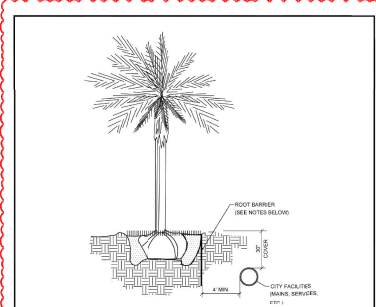

GENERAL PLANTING REQUIREMENTS

All sizes shown for plant material on the plans are to be considered Minimum. All plant material must meet or exceed these minimum requirements for both height and spread. Any other requirements for specific shape or effect as noted on the plan(s) will also be required for final acceptance. All plant material furnished by the landscape contractor shall be Florida #1 or better as established by "Grades and Standards for Florida Nursery Plants" and "Grades and Standards for Florida Nursery Trees". All material shall be installed as per CSI specifications. All plant material (except SOD) as included herein shall be warranted by the landscape contractor for a minimum period of 12 months. All plant material shall be planted in planting soil that is delivered to the site in a clean loose and friable condition. All soil shall have a well drained characteristic. Soil must be free of all rocks, sticks, and objectionable material including weeds and weed seeds as per CSI specifications. Twelve inches (12") of planting soil 50/50 sand/topsoil mix is required around and beneath the root ball of all trees and palms, and 1 cubic yard per 50 bedding or groundcover plants. All landscape areas shall be covered with Eucalyptus or sterilized seed free Melaleuca mulch to a minimum depth of three inches (3") of cover when settled. A four-inch clear space must be left for air between plant bases and the mulch. Cypress bark mulch shall not be used. All plant material shall be thoroughly watered in at the time of planting; no dry planting permitted. All plant materials shall be planted such that the top of the plant ball is flush with the surrounding grade. All landscape and lawn areas shall be irrigated by a fully automatic sprinkler system adjusted to provide 100% coverage of all landscape areas. All heads shall be adjusted to 100% overlap as per manufacturers specifications and performance standards utilizing a rust free water source. Each system shall be installed with a rain sensor. It is the sole responsibility of the landscape contractor to insure that all new plantings receive adequate water during the installation and during all plant warranty periods. Deep watering of all new trees and palms and any supplemental watering that may be required to augment natural rainfall and site irrigation is mandatory to insure proper plant development and shall be provided as a part of this contract. All plant material shall be installed with fertilizer, which shall be State approved as a complete fertilizer containing the required minimum of trace elements in addition to N-P-K, of which 50% of the nitrogen shall be derived from an organic source as per CSI specifications. Contractors are responsible for coordinating with the owners and appropriate public agencies to assist in locating and verifying all underground utilities prior to excavation. The plan takes precedence over the plant list.

MLA
MAJOR LANDSCAPE
ARCHITECTURAL
SERVICES
Address: 4846 Sand Dollar Drive Westlake Florida 33470
Phone: 561-6550810

Digitally signed by James B. Euell
Date: 2025.08.05 08:05:20 -05'00'


COMMERCIAL PROJECT
TWO STORY ADDITION
103 NW 5TH AVENUE
DELRAY BEACH FLORIDA

DISTRIBUTION:	DATE:
TAC COMMENTS	12-04-24
TAC COMMENTS	03-01-25

DRAWING NAME:
LANDSCAPE
PLAN AND
DETAILS


DRAWING NUMBER:
L-210



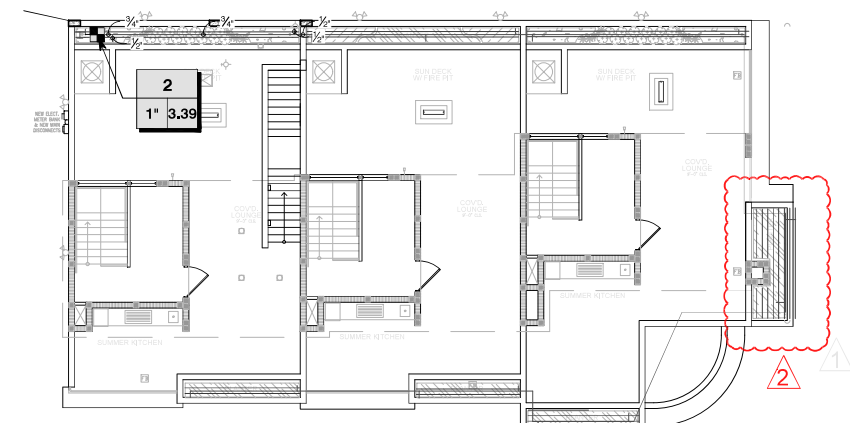


ROOF TOP FLOOR

NW 5TH AVENUE
21 FT. ASPHALT
(40 FT. RIGHT OF WAY)


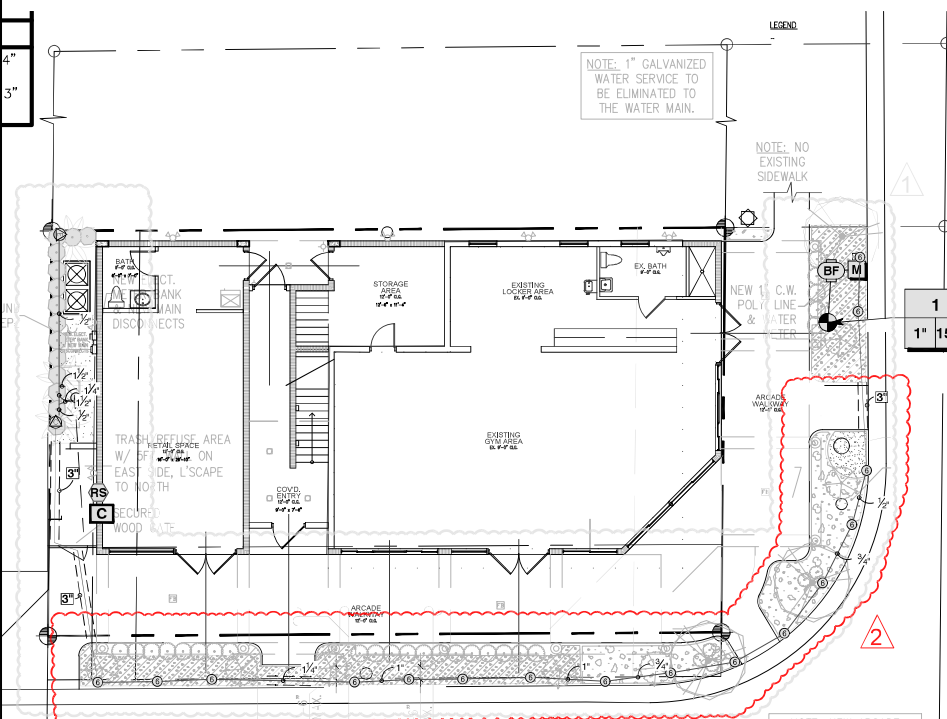


GROUND FLOOR


NW 5TH AVENUE
21 FT. ASPHALT
(40 FT. RIGHT OF WAY)

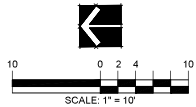

IRRIGATION SCHEDULE IRRIGATION				
SYMBOL	MANUFACTURER/MODEL/DESCRIPTION	QTY	PSI	DETAIL
	Rain Bird 1800-PA-8S-PRS 15 Strip Series	2	30	
	Shrub Spray on fixed riser with the PA-8S-PRS Pressure Regulating Shrub Adapter. Use with 1/2" MPT threaded risers.			
	Shrub Spray on fixed riser with the PA-8S-PRS Pressure Regulating Shrub Adapter. Use with 1/2" MPT threaded risers.	17	30	
SYMBOL	MANUFACTURER/MODEL/DESCRIPTION	QTY	PSI	DETAIL
	Rain Bird XACZ-100-PRF 1" Medium Flow Drip Control Kit, 1in. Anti-Siphon Valve Filter, 1in. RBY Filter, and 40psi pressure regulator, for above grade installation. 3 GPM-15 GPM.	1		
	Area to Receive Dripline			
	Rain Bird XFS-CV-PS-9-12 XFS-CV 0.9 GPH Landscape Dripline w/ Purple Strips.	246.5 lf		
SYMBOL	MANUFACTURER/MODEL/DESCRIPTION	QTY	PSI	DETAIL
	Rain Bird PEB-PRS-D 1" 1in., 1-1/2in., 2in., 3in. Plastic Industrial Remote Control Valve. Low Flow Operating Capability, Globe Configuration, With Pressure Regulator Module.	1		
	Febco 825Y 1" Reduced Pressure Backflow Preventer	1		
	Rain Bird RZX6 6 Station Controller. Outdoor.	1		
	Rain Bird RSD-BEx (2) Rain Sensor, with metal latching bracket, extension wire.	1		
	Water Meter 1" 1" METER	1		
	Point of Connection 1" POINT OF CONNECTION	1		
	Irrigation Lateral Line: PVC Schedule 40	32.1 lf		
	Irrigation Lateral Line: PVC Schedule 40 1/2"	228.8 lf		
	Irrigation Lateral Line: PVC Schedule 40 3/4"	58.9 lf		
	Irrigation Lateral Line: PVC Schedule 40 1"	28.6 lf		
	Irrigation Lateral Line: PVC Schedule 40 1 1/4"	31.7 lf		
	Irrigation Lateral Line: PVC Schedule 40 1 1/2"	89.7 lf		
	Irrigation Mainline: PVC Schedule 40-NP	10.8 lf		
	Irrigation Mainline: PVC Schedule 40-NP 1"	15.5 lf		
	Pipe Sleeve: PVC Schedule 40	4.9 lf		
	Pipe Sleeve: PVC Schedule 40 3"	28.2 lf		

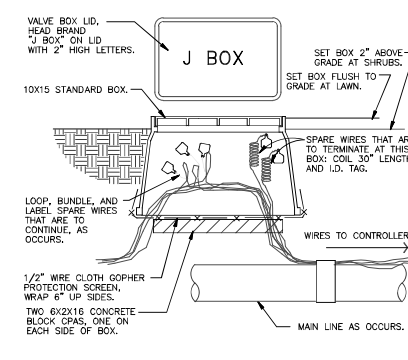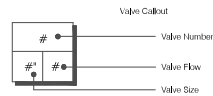

10 WIRE BUNDLE JUNCTION BOX
1 1/2" = 1'-0"

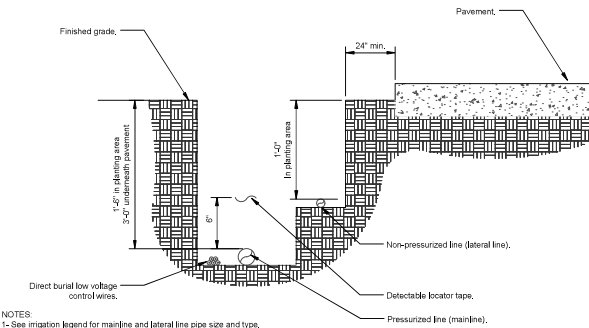

11 IRRIGATION TRENCHING
1 1/2" = 1'-0"

CRITICAL ANALYSIS

Generated: 2024-02-28 06:37


P.O.C. NUMBER: 01
Water Source Information: 1" METER

FLOW AVAILABLE
Water Meter Size: 1"
Flow Available: 19.62 GPM


PRESSURE AVAILABLE
Static Pressure at POC: 60 PSI
Elevation Change: 5.00 ft
Service Line Size: 1"
Length of Service Line: 20 ft
Pressure Available: 56 PSI

DESIGN ANALYSIS
Maximum Station Flow: 8.96 GPM
Flow Available at POC: 19.62 GPM
Residual Flow Available: 10.65 GPM


Critical Station: 1
Design Pressure: 30 PSI
Friction Loss: 2.39 PSI
Fittings Loss: 0.24 PSI
Elevation Loss: 0 PSI
Loss through Valve: 2.38 PSI
Pressure Req. at Critical Station: 34.1 PSI
Loss for Fittings: 0 PSI
Loss for Main Line: 0.63 PSI
Loss for POC to Valve Elevation: 0 PSI
Loss for Backflow: 3.52 PSI
Loss for Water Meter: 0.6 PSI
Critical Station Pressure at POC: 38.9 PSI
Pressure Available: 56 PSI
Residual Pressure Available: 17.1 PSI

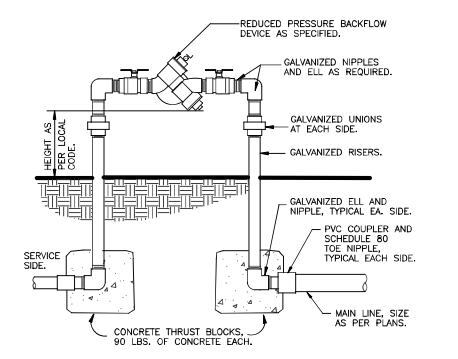


8 REDUCED PRESSURE BACKFLOW DEVICE
1" = 1'-0"

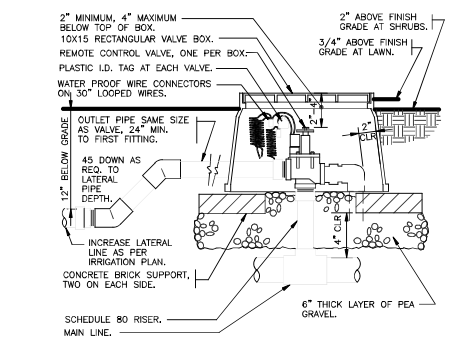


6 ELECTRIC REMOTE CONTROL VALVE
1 1/2" = 1'-0"

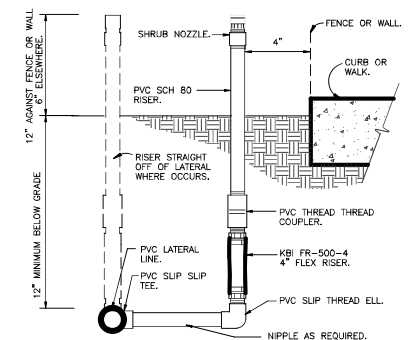


3 SHRUB SPRAY KBI FIXED RISER
3" = 1'-0"

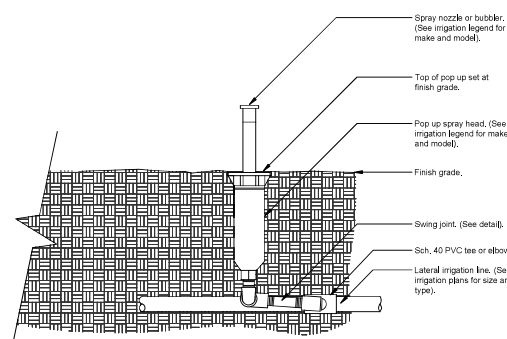



1 POP UP-SPRAY HEAD
1 1/2" = 1'-0"

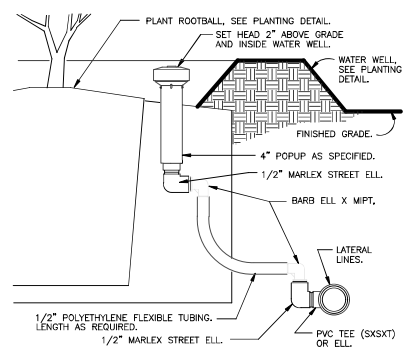

4 POPUP BUBBLER AT PLANT PIT
3" = 1'-0"

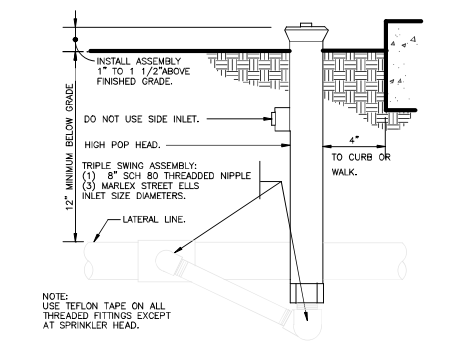

2 SHRUB SPRAY HIGHPOP MARLEX ASSEMBLY
3" = 1'-0"

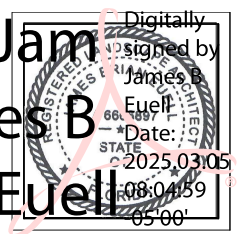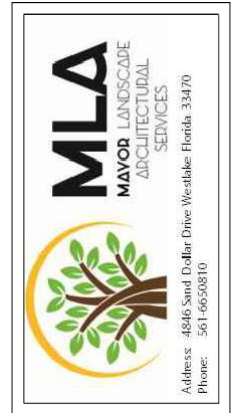

COMMERCIAL PROJECT
TWO STORY ADDITION
103 NW 5TH AVENUE
DELRAY BEACH FLORIDA

DISTRIBUTION:	DATE:
TAC COMMENTS	12-04-24
TAC COMMENTS	03-01-25

DRAWING NAME:
IRRIGATION
PLAND AND
DETAILS

DRAWING NUMBER:
L-300

WIRING

Irrigation control wire shall be thermoplastic solid copper, single conductor, low voltage irrigation controller wire, suitable for direct burial and continuous operation at rated voltages,

Tape and bundle control wire every 10' and run alongside the mainline. At all turns in direction, make a 2' coil of wire. At all valve boxes coil wire around a ½" piece of PVC pipe to make a coil using 30 linear inches of wire. Make electrical connections with 3MDBY/R connectors.

Number all wires, using an electrical book of numbers, according to the plans, Number wires in all valve boxes, junction boxes and at the controller.

Wire sized, numbered and colored as follows:

- #14 white for common
- #14 spare black common
- #14 individual color coded hot wire
- #14 spare yellow hot wire

Spare wires

Leaving each controller, run four spare wires in both directions (eight spare wires total). Install as 1 common spare (2 total) and 3 hot wires (6 total). Loop these wires into each RCV along their path and terminate in the last valve box controlled by the wires respective controller. The loop into each valve box shall extend up into the valve box a minimum of 8" and be readily accessible by opening the valve box lid. These wires must all be color coded and numbered as required in the plans,

Controller and pump station Control Panel grounding - Contractor to utilize 4"x8"x½" copper grounding plates, ½"x10" copper clad grounding rods, 'One Strike' CAD wells at all connection points, #6 insulated copper wire, and earth contact material. Install these and other required components as outlined in the detail. Contractor to verify that the earth to ground resistance does not exceed 10 ohms. Contractor shall provide a written certification, on a licensed electrical contractors letter head, showing the date of the test, controller/pump location, and test results. Each controller/pump shall be so grounded an tested. Each component must have its own separate ground grid, unless they are sitting side by side, in which case up to two controllers can share a common grounding grid,

LAYOUT

Lay out irrigation system mainlines and lateral lines. Make the necessary adjustments as required to take into account all site obstructions and limitations prior to excavating trenches,

Stake all sprinkler head locations. Adjust location and make the necessary modifications to nozzle types, etc. required to ensure 100% head to head coverage, Refer to the Edge of Pavement Detail on the Irrigation Detail sheet,

Spray heads shall be installed 4" from sidewalks or curbed roadways and 12" from uncurbed roadways and building foundations. Rotors shall be installed 4" from sidewalks or curbed roadways, 12" from building foundations, and 36" from uncurbed roadways,

Shrub heads shall be installed on ¾" Sch 40 PVC risers. The risers shall be set at a minimum of 18" off sidewalks, roadway curbing, building foundations, and/or any other hardscaped areas. Shrub heads shall be installed to a standard height of 2' above maintained height of plants and shall be installed a minimum of 6" within planted masses to be less visible and offer protection. Paint all shrub risers with flat black or forest green paint, unless irrigation system will utilize reuse water; in this case the risers shall be purple PVC and shall not be painted.

Locate valves prior to excavation. Ensure that their location provides for easy access and that there is no interference with physical structures, plants, trees, poles, etc. Valve boxes must be placed a minimum of 12" and a maximum of 15" from the edge of pavement, curbs, etc. and the top of the box must be 2" above finish grade. No valve boxes shall be installed in turf areas without approval by the irrigation designer - only in shrub beds. Never install in sport field areas.

VALVES

Sequence all valves so that the farthest valve from the POC operates first and the closest to the POC operates last. The closest valve to the POC should be the last valve in the programmed sequence,

Adjust the flow control on each RCV to ensure shut off in 10 seconds after deactivation by the irrigation controller.

Using an electric branding iron, brand the valve ID letter/number on the lid of each valve box. This brand must be 2"-3" tall and easily legible.

EQUIPMENT

All pop-up heads and shrub risers shall be pressure compensating. All pop-up heads shall be mounted on flex-type swing joints. All rotors shall be installed with PVC triple joints unless otherwise detailed.

All sprinkler equipment, not otherwise detailed or specified on these plans, shall be installed as per manufacturer's recommendations and specifications, and according to local and state laws.

TRENCHING

Excavate straight and vertical trenches with smooth, flat or sloping bottoms. Trench width and depth should be sufficient to allow for the proper vertical and horizontal separation between piping as shown in the pipe installation detail on the detail sheet,

Protect existing landscaped areas. Remove and replant any damaged plant material upon job completion. The replacement material shall be of the same genus and species, and of the same size as the material it is replacing. The final determination as to what needs to be replaced and the acceptability of the replacement material shall be solely up to the owner or owner's representative.

INSTALLATION

Solvent Weld Pipe: Cut all pipe square and deburr. Clean pipe an fittings of foreign material, then apply a small amount of primer while ensuring that any excess is wiped off immediately. Primer should not puddle or drip from pipe or fittings. Next apply a thin coat of PVC cement; first apply a thin layer to the pipe, next a thin layer inside the fitting, and finally another very thin on the pipe. Insert the pipe into the fitting. Insure that the pipe is inserted to the bottom of the fitting, then urn the pipe a ¼ turn and hold for 10 seconds, make sure that the pipe doesn't recede from the fitting. If the pipe isn't at the bottom of the fitting upon completion, the glue joint is unacceptable and must be discarded. Pipes must curve a minimum of 30 minutes prior to handling and placing into trenches. A longer curing time may be required; refer to the manufacturer's specifications. The pipe must cure a minimum of 24 hous prior to filling with water,

BACK FILL

The back fill 6" below, 6" above, and around all piping shall be clean sand and anything beyond that in the trench can be of native material but nothing larger than 2" in diameter. All piping and excavations shall be backfilled and compacted to a density of 95% modified Proctor, or greater.

Main line pipe depth measure to the top of pipe shall be:

- 24" minimum for ¾" - 2½" PVC with a 30" minimum at vehicular crossings;
- 30" minimum for 3" & 4" PVC with a 36" minimum at vehicular crossings,

Lateral line depths measure to top of pipe shall be:

- 18" minimum for ¾" - 3" PVC with a 30" minimum at vehicular crossings;
- 24" minimum for 4" PVC and above with a 30" minimum at vehicular crossings.

Contractor shall backfill all piping, both mainline and laterals, prior to performing any pressure tests. The pipe shall be backfilled with the exception of 2" on each side of every joint (bell fittings, 90's, tees, 45's, etc). These joints shall not be backfilled until all piping has satisfactorily passed its appropriate pressure test as outlined below,

FLUSHING

Prior to the placement of valves, flush all mainlines for a minimum of 10 minutes or until lines are completely clean of debris, whichever is longer.

Prior to the placement of heads, flush all lateral lines for a minimum of 10 minutes or until lines are completely clean of debris, whichever is longer.

Use screens in heads and adjust heads for proper coverage avoiding excess water on walks, walls and paving.

TESTING

Schedule testing with Owner's Representative a minimum of three (3) days in advance of testing.

Mainline: Remove all remote control valves and cap using a threaded cap on SCH 80 nipple. Hose bibs and gate valves shall not be tested against

during a pressure test unless authorized by written permission from the owner, fill mainline with water and pressurize the system to 125 PSI. Monitor the system pressure at two gauge locations, the gauge locations must be at opposite ends of the mainline. With the same respective pressures, monitor the gauges for two hours. There can be no loss in pressure at either gauge for solvent-welded pipe.

If these parameters are exceeded, locate the problem; repair it; wait 24 hours and retry the test. This procedure must be followed until the mainline passes the test,

Lateral lines: The lateral lines must be fully filled to operational pressure and visually checked for leaks. Any leaks detected must be repaired.

Operational Testing - Once the mainline and lateral lines have passed their respective tests, and the system is completely operational, a coverage test and demonstration of the system is required. The irrigation contractor must demonstrate to the owner, or his/her representative, that proper coverage is obtained and the system works automatically from the controller. This demonstration requires each zone to be turned on, in the proper sequence as shown on the plans, from the controller. Each zone will be inspected for proper coverage and function. The determination of proper coverage and function is at the sole discretion of the owner or owner's representative.

Upon completion of the operational test, run each zone until water begins to puddle or run off. This will allow you to determine the number of irrigation start times necessary to meet the weekly evapotranspiration requirements of the planting material in each zone. In fine sandy soils, it is possible no puddling will occur. If this is experienced, then theoretical calculations for run times will be required for controller programming.

SUBMITTALS

Pre-Construction: Deliver five (5) copies of submittals to Owner's Representative within ten (10) working days from date of Notice to Proceed. Furnish information in 3-ring binder with table of contents and index sheet. Index sections for different components and label with specification section number and name of component. Furnish submittals for components on material list. Indicated which items are being supplied on catalog cut sheets when multiple items are shown on one sheet. Incomplete submittals will be returned without review, in lieu of hardcopies, an electronic package in PDF format can be submitted,

After project completion

As a condition of final acceptance, the irrigation contractor shall provide the owner with:

1. Irrigation As-builts - shall be provided accurately locating all mainlines, sleeves, remote control valves, gate valves, independent wire runs, wire splice boxes, controllers, high voltage supply sources/conduit path, control mechanisms, sensors, wells and water source connections. All mainline and independent runs of wire shall be located every 30' for straight runs and at every change of direction. Sleeves will be located at end points and every 20' of length. All underground items shall include depth in inch format.

2. Controller charts - Upon completion of 'as-built' prepare controller charts: one per controller. Indicate on each chart the area controlled by a remote control valve (using a different color for each zone). This chart shall be reduced to a size that will fit inside the controller door. The reduction shall be hermetically sealed inside two 2ml pieces of clear plastic.

3. Grounding Certification - Provide ground certification results for each controller and pump panel grounding grid installed. This must be on a licensed electrician letter head indication location tested (using IR plan symbols), date, time, test method and testing results.

INSPECTIONS AND COORDINATION MEETINGS REQUIRED - Contractor is required to schedule, perform, and attend the following, and demonstrate to the owner and/or owners representative to their satisfaction, as follows:

- 1.Pre-construction meeting - Designer and contractor to review entire install process and schedule with owner/general contractor.
2. Mainline installation inspection(s) - All mainline must be inspected for proper pipe, fittings, depth of coverage, backfill and installation method,
3. Mainline pressure test - All mainline shall be pressure tested according to this design's requirements.
4. Flow meter calibration - All flow meters must be calibrated. Provide certified calibration report for all flow meters.
5. Coverage and operational test
6. Final inspection
7. Punch list inspection

FINAL ACCEPTANCE

Final acceptance of the irrigation system will be given after the following documents and conditions have been completed and approved. Final payment will not be released until these conditions are satisfied,

- 1.All above inspections are completed, documented, approved by owner.
- 2.Completion and acceptance of 'as-built' drawings.
3. Acceptance of required controller charts and placement inside controllers.
4. All other submittals have been made to the satisfaction of the owner.

GUARANTEE: The irrigation system shall be guaranteed for a minimum of one calendar year from the time of final acceptance.



MINIMUM RECOMMENDED IRRIGATION MAINTENANCE PROCEDURES

1. Every irrigation zone should be checked monthly and written reports generated describing the date(s) each zone was inspected, problems identified, date problems repaired, and a list of materials used in the repair. At minimum, these inspections should include the following tasks:



- A. Turn on each zone from the controller to verify automatic operation.
- B. Check schedules to ensure they are appropriate for the season, plant and soil type, and irrigation method. Consult an I.A. certified auditor for methods used in determining proper irrigation scheduling requirements.
- C. Check remote control valve to ensure proper setting, if present.
- D. Check setting on pressure regulator it verify proper setting, if present.
- E.Check flow control and adjust as needed; ensure valve closure within 10-15 seconds after deactivation by controller.
- F. Check for leaks - mainline, lateral lines, valves, heads, etc.
- G. Check all heads as follows:
 1. Proper set height (top of sprinkler is 1" below mow height)
 2. Verify head pop-up height - 6" in turf. 12" in groundcover, and riser in shrub beds
 3. Check wiper seal for leaks - if leaking, clean head and re-inpect.
 4. If still leaking, replace head with the appropriate head with pressure regulator and built-in check valve.
 5. All nozzles checked for proper pattern, clogging, leaks, correct make & model, etc. - replace as needed
 6. Check for proper alignment - perfectly vertical, coverage area is correct;p minimize over spray onto hardscapes
 7. Riser height raised/lowered to accommodate plant growth patterns and ensure proper coverage.
 8. Verify pop-ups retract after operation. If not, repair/replace as needed.
- H. Check controller/C.C.U. grounds for resistance (10 ohms or less) once per year. Submit written reports.
- I. check rain shut-off device monthly and clean/repair/replace as needed.
- J. Inspect all valve boxes to ensure they are in good condition, lids are in place and locked.
- K. Inspect backflow devices by utilizing a properly licensed backflow inspector. This should be done annually, at minimum.
- L. Inspect all filters monthly and clean/repair/replace as needed.
- M. Check pump stations for proper operation, pressures, filtration, settings, etc. - refer to pump station operations manual.
- N. Check and clean intake screens on all suction lines quarterly, at minimum. Clean and/or repair, as needed.
 - O. Winterize, if applicable, as weather in your area dictates, follow manufacturer recommendations and blow out all lines and equipment using compressed air. Perform seasonal startup of system as per manufacturer recommendations.
 - P. Conduct additional inspections, maintenance tasks, etc, that are particular for your site.




SOIL MOISTURE SENSOR (When applicable)

1. Place all soil moisture sensor wiring in 1" SCH 40 PVC conduit
2. Soil moisture sensor should be placed in the middle of a spray or drip area as per manufacturer's recommendations.
3. Controller shall be set to the Florida Automated Weather Network's urban scheduler settings using the SMS as a moisture cut off device (like a rain switch) per manufacturer directions.

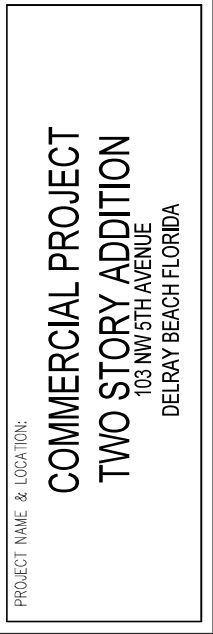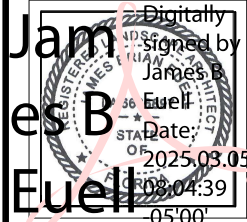

DISTRIBUTION:	DATE:

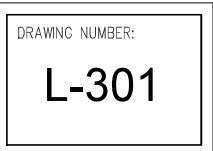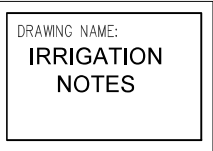

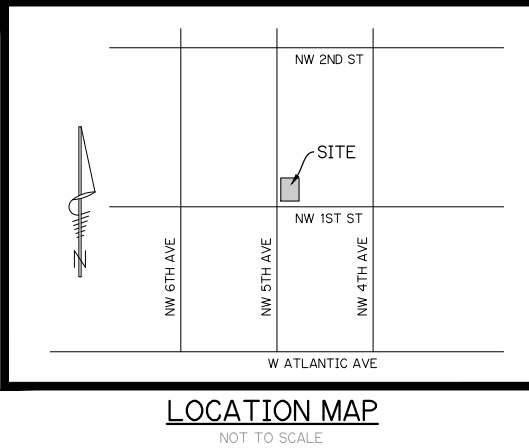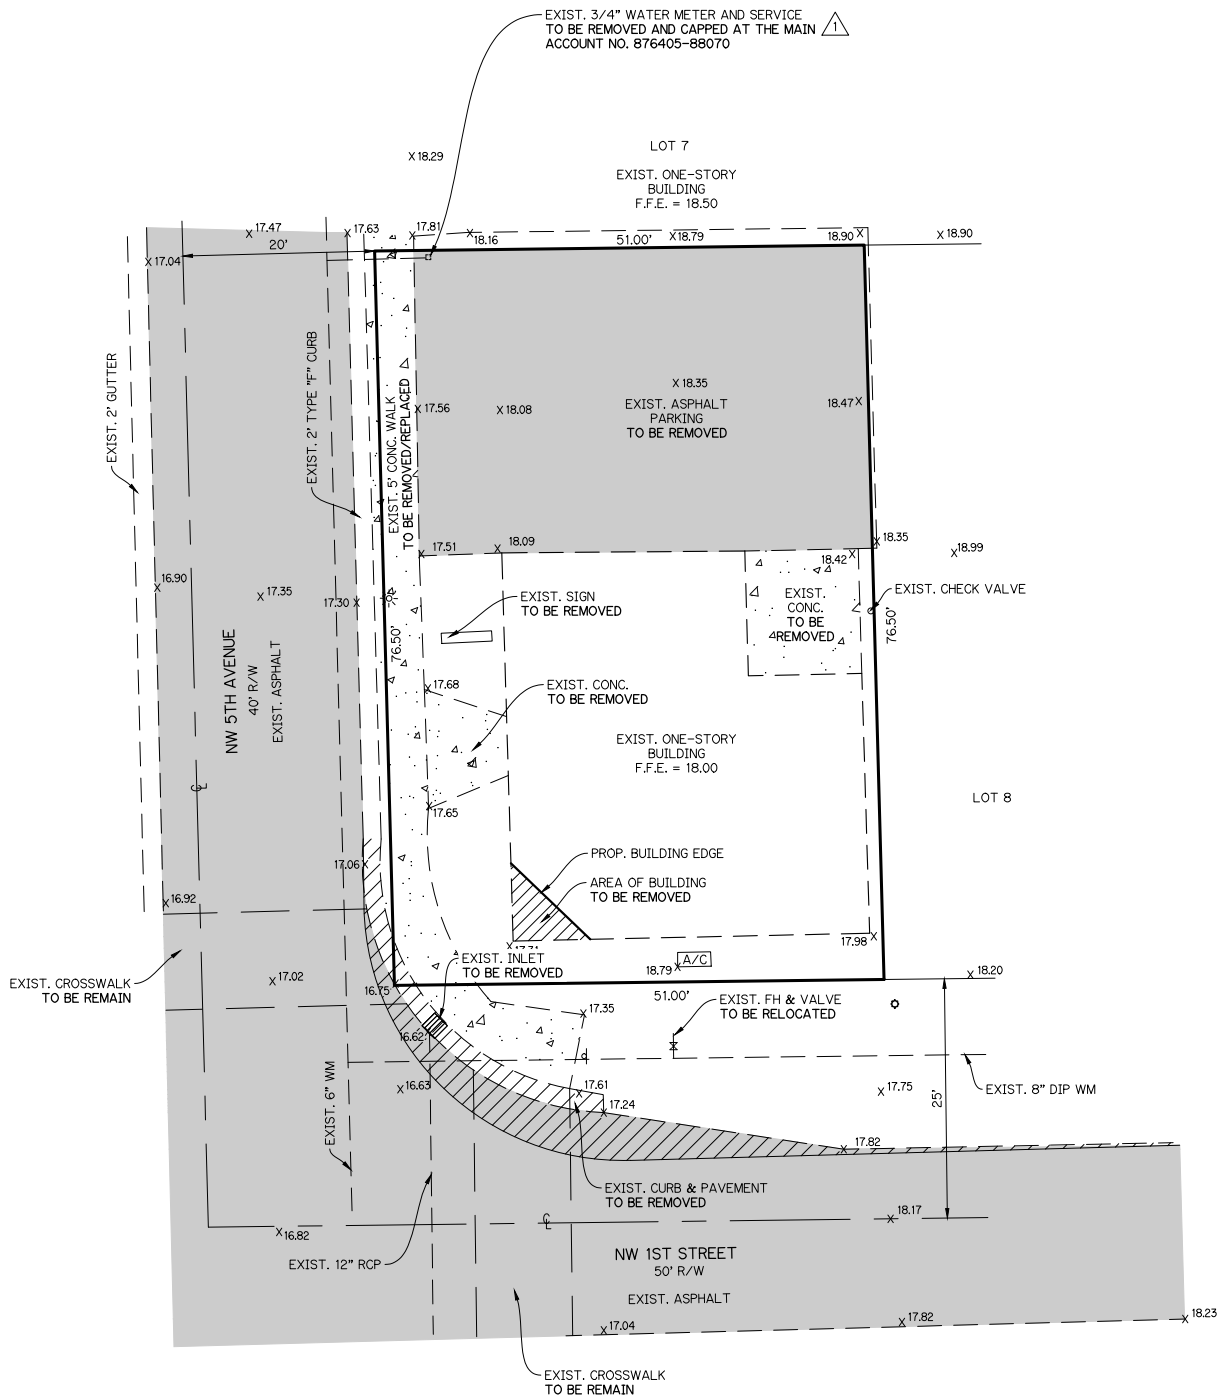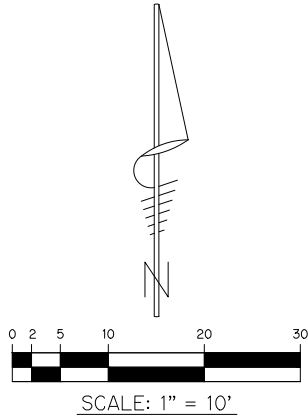

LEGEND:

DIRECTION OF FLOW	
EXISTING ELEVATION	x 0.00
EXISTING LIGHT POLE	
EXISTING POWER POLE	
FINISH FLOOR ELEVATION	F.F.E.
HIGH POINT	H.P.
PROPOSED CONTOUR LINE	13.5
PROPOSED ELEVATION	0.00

- NOTES:
- BOUNDARY AND TOPOGRAPHIC INFORMATION OBTAINED FROM SURVEY PREPARED BY UNIVERSAL SURVEYING SYSTEMS, INC., PROJECT NUMBER 21-08-008 TLL8827, DATED 08-11-21.
 - ALL ELEVATIONS SHOWN ARE BASED ON NAVD 1988 DATUM.
 - WATER, SEWER, AND DRAINAGE INFORMATION OBTAINED FROM THE CITY OF DELRAY BEACH, CONTRACTOR TO VERIFY SIZE, MATERIAL, AND LOCATIONS.

DEMOLITION PLAN
FOR
103 NW 5TH AVENUE
DELRAY BEACH, FL

REV. PER TAC COMMENTS	DATE	BY	CK
	2/28/25	SAS	RWL


EB 9889

LDi
Last Devenport, Inc.
1860 Old Okeechobee Road, Suite 504
West Palm Beach, FL 33409
phone (561)615-6567 fax (561)615-3986

SCALE: 1"=10'
DATE: JAN 2024
DESIGNED BY: SAS
CHECKED BY:RWL
DRAWING FILE:
23-109 SI



3/4/2025
RONALD W. LAST, P.E.
FLORIDA P.E. #38707

23-109 SI

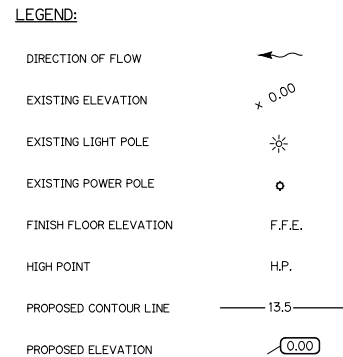

1. BOUNDARY AND TOPOGRAPHIC INFORMATION OBTAINED FROM SURVEY PREPARED BY UNIVERSAL SURVEYING SYSTEMS, INC., PROJECT NUMBER 21-08-008 TLL827, DATED 08-11-21.
2. ALL ELEVATIONS SHOWN ARE BASED ON NAVD 1988 DATUM.
3. WATER, SEWER, AND DRAINAGE INFORMATION OBTAINED FROM THE CITY OF DELRAY BEACH. CONTRACTOR TO VERIFY SIZE, MATERIAL, AND LOCATIONS.
4. ANY TREES OR SHRUBS PLACED WITHIN WATER, SEWER, OR DRAINAGE EASEMENTS SHALL CONFORM TO THE CITY OF DELRAY BEACH STANDARD DETAILS; LD1.0 AND LD2.0. SEE LANDSCAPE PLANS FOR DETAILS.
5. NEW SIDEWALK TO MATCH EXISTING TERRAZZO DESIGN AND CONSTRUCTION.

SHEET 2 OF 6

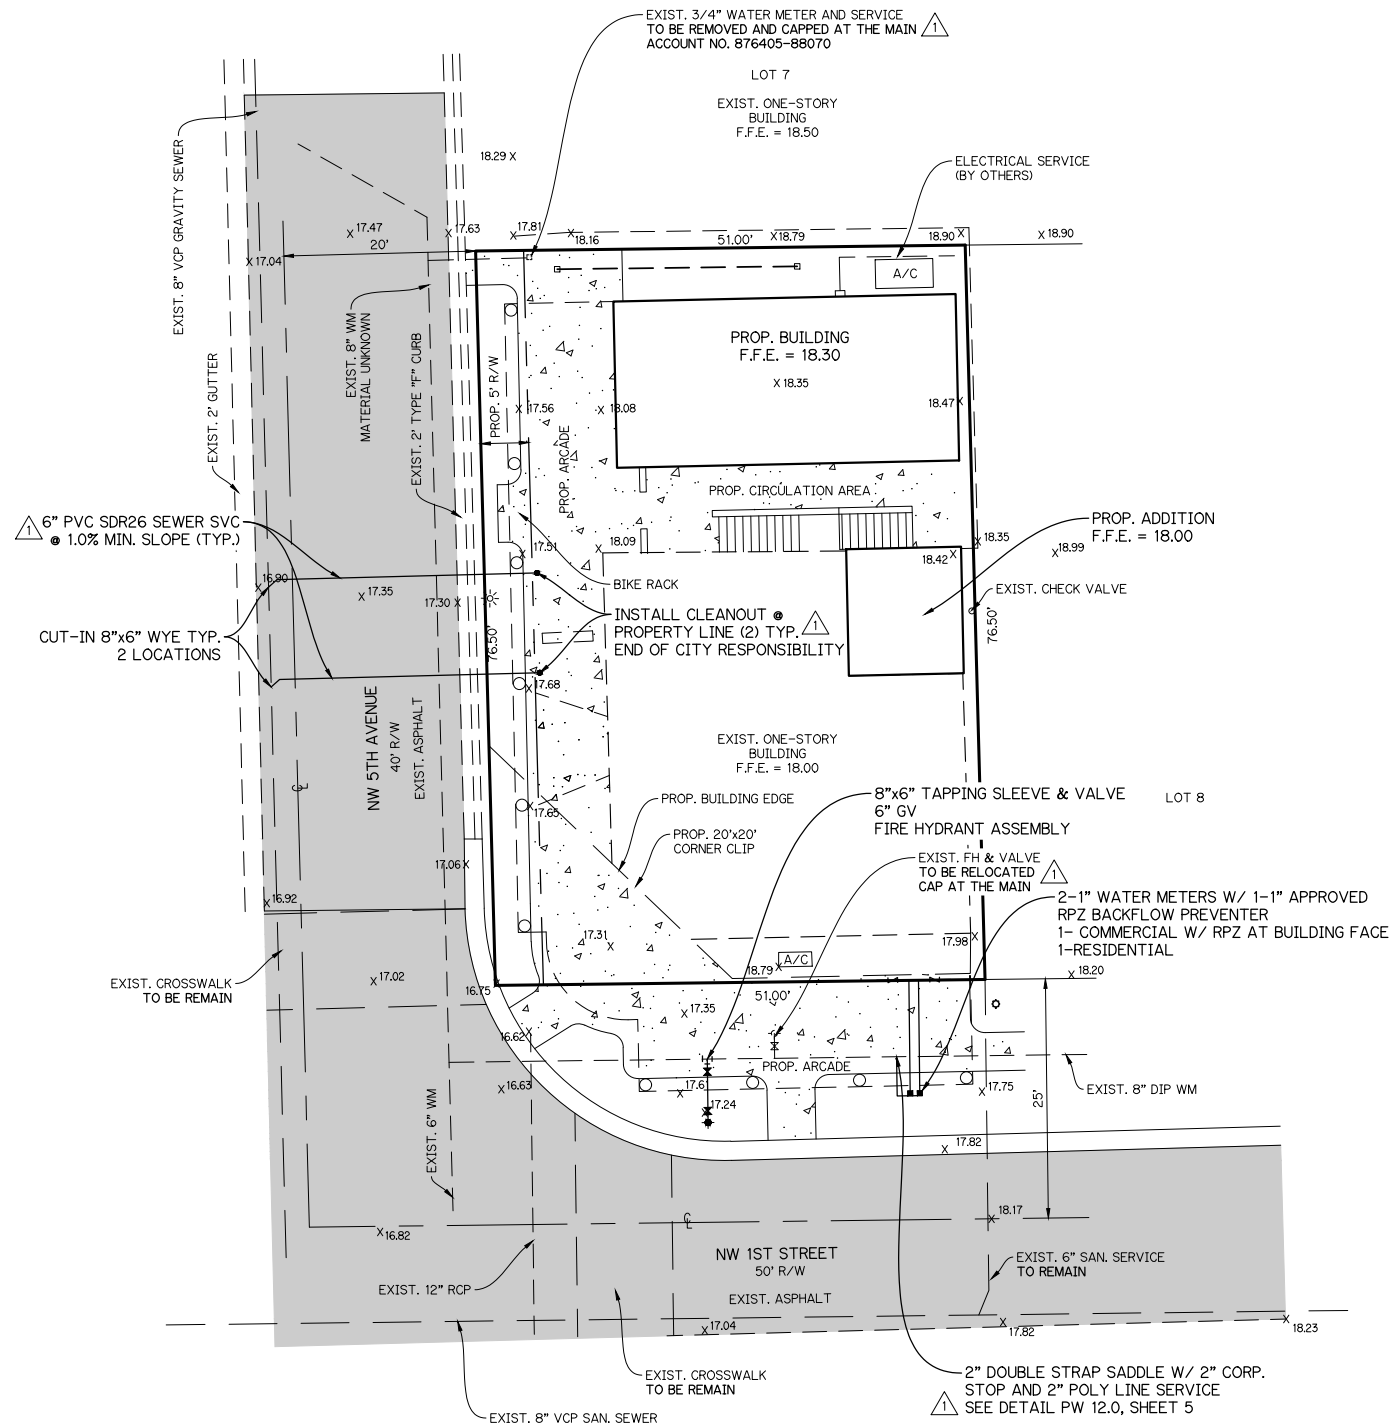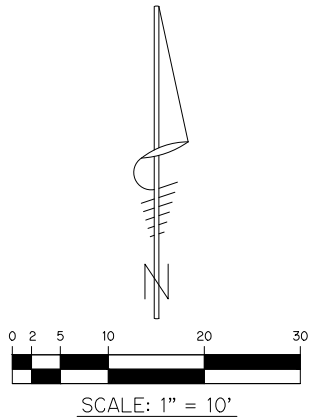

LEGEND:	
DIRECTION OF FLOW	
EXISTING ELEVATION	x 0.00
EXISTING LIGHT POLE	
EXISTING POWER POLE	
FINISH FLOOR ELEVATION	F.F.E.
HIGH POINT	H.P.
PROPOSED CONTOUR LINE	13.5
PROPOSED ELEVATION	0.00

NOTES:

- BOUNDARY AND TOPOGRAPHIC INFORMATION OBTAINED FROM SURVEY PREPARED BY UNIVERSAL SURVEYING SYSTEMS, INC., PROJECT NUMBER 21-08-008 TLL8827, DATED 08-11-21.
- ALL ELEVATIONS SHOWN ARE BASED ON NAVD 1988 DATUM.
- WATER, SEWER, AND DRAINAGE INFORMATION OBTAINED FROM THE CITY OF DELRAY BEACH, CONTRACTOR TO VERIFY SIZE, MATERIAL, AND LOCATIONS.
- ANY TREES OR SHRUBS PLACED WITHIN WATER, SEWER, OR DRAINAGE EASEMENTS SHALL CONFORM TO THE CITY OF DELRAY BEACH STANDARD DETAILS; LD1.0 AND LD2.0. SEE LANDSCAPE PLANS FOR DETAILS.
- NEW SIDEWALK TO MATCH EXISTING TERRAZZO DESIGN AND CONSTRUCTION.
- IRRIGATION CONNECTION TO BE FROM COMMERCIAL WATER METER AFTER THE RPZ BACKFLOW PREVENTER.

WATER & SEWER PLAN

FOR

103 NW 5TH AVENUE
DELRAY BEACH, FL

REVISONS	DATE	BY	CK
REV. PER TAC COMMENTS	2/28/25	SAS	RWL

EB 9889

LDi
Last Devenport, Inc.
1860 Old Okeechobee Road, Suite 504
West Palm Beach, FL 33409
phone (561)615-6567 fax (561)615-3986

SCALE: 1"=10'

DATE: JAN 2024

DESIGNED BY: SAS



CHECKED BY:RWL

DRAWING FILE:
23-109 SI

3/4/2025
RONALD W. LAST, P.E.
FLORIDA P.E. #38707

23-109 SI

SHEET 3 OF 6

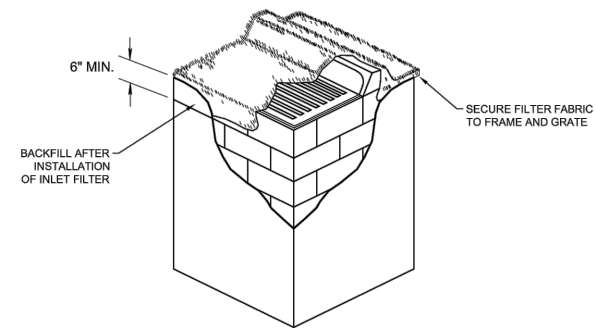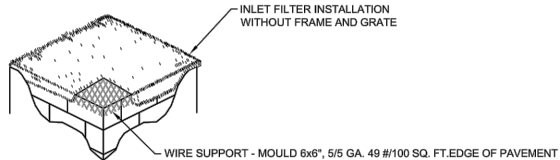

NOTES:

1. CONTRACTOR IS TO CLEAN INLET FILTER AFTER EVERY STORM.
2. CONTRACTOR TO REMOVE FABRIC JUST PRIOR TO PAVING.

A SEDIMENT TRAP WILL BE EXCAVATED BEHIND THE CURB AT THE INLET. THE BASIN SHALL BE AT LEAST 12 TO 14 INCHES IN DEPTH, APPROXIMATELY 36 INCHES IN WIDTH, AND APPROXIMATELY 7 TO 10 FEET IN LENGTH PARALLEL TO THE CURB.

STORM WATER WILL REACH THE SEDIMENT TRAP VIA CURB CUTS ADJACENT TO EACH SIDE OF THE INLET STRUCTURE. THESE OPENINGS SHALL BE AT LEAST 12 INCHES IN LENGTH. STORM WATER MAY ALSO REACH THE BASIN VIA OVERLAND FLOW LAND AREA BEHIND THE CURB. THE CURB CUTS SHALL BE REPAIRED WHEN THE SEDIMENT TRAP IS REMOVED.

INLET FILTER DETAIL

N.T.S.

DATE: 10-04-2024

D 10.0


1. THE INTENT OF EROSION CONTROL MEASURES INDICATED GRAPHICALLY ON PLANS IS TO PROVIDE A BARRIER TO CONTAIN SILT AND SEDIMENT ON THE PROJECT SITE. THIS REPRESENTATION IS PROVIDED FOR THE CONVENIENCE OF THE CONTRACTOR. THE TEST OF EROSION CONTROL EFFECTIVENESS IS NOT TO BE DETERMINED BY ADHERENCE TO THE REPRESENT SET FORTH ON THE DRAWINGS AND SPECIFICATIONS, BUT BY MEETING THE REGULATIONS SET FORTH BY THE AUTHORITY HAVING JURISDICTION OVER WATER QUALITY CONTROL AND OTHER SEDIMENTATION RESTRICTION REQUIREMENTS IN THE REGION.
2. APPROVED EROSION AND SEDIMENT CONTROL MEASURES SHALL BE INSTALLED PRIOR TO ANY CLEARING GRADING, EXCAVATION, FILLING, OR OTHER LAND DISTURBANCE ACTIVITIES, EXCEPT THOSE OPERATIONS NEEDED TO INSTALL SUCH MEASURES.
3. INSPECTION OF ALL EROSION CONTROL MEASURES SHALL BE CONDUCTED WEEKLY, OR AFTER EACH RAINFALL EVENT. REPAIR, AND/OR REPLACEMENT OF SUCH MEASURES SHALL BE MADE PROMPTLY, AS NEEDED.
4. KEEP DUST WITHIN TOLERABLE LIMITS BY SPRINKLING OR OTHER ACCEPTABLE MEANS.
5. ADDITIONAL EROSION AND SEDIMENT CONTROL MEASURES MAY BE REQUIRED IF DEEMED NECESSARY BY ONSITE INSPECTION.
6. FAILURE TO PROPERLY INSTALL AND MAINTAIN EROSION CONTROL PRACTICES SHALL RESULT IN CONSTRUCTION BEING HALTED.
7. DRAINAGE INLETS SHALL BE PROTECTED BY FILTER AND GRADED ROCK AS PER INLET PROTECTION DETAIL.
8. ANY ACCESS ROUTES TO SITE SHALL BE BASED WITH CRUSHED STONE, WHERE PRACTICAL.
9. EROSION CONTROL MEASURES ARE TO BE MAINTAINED UNTIL PERMANENT GROUND COVER IS ESTABLISHED.
10. WHENEVER FEASIBLE, NATURAL VEGETATION SHALL BE RETAINED AND PROTECTED.
11. ALL WORK IS TO BE IN COMPLIANCE WITH THE RULES AND REGULATIONS SET FORTH BY THE STATE OF FLORIDA, DEPARTMENT OF ENVIRONMENTAL PROTECTION AND THE CITY OF DELRAY BEACH.
12. DISCHARGE FROM DEWATERING OPERATIONS SHALL BE RETAINED ONSITE IN A CONTAINMENT AREA.

EROSION CONTROL NOTES

N.T.S.

DATE: 10-04-2024

D 11.0

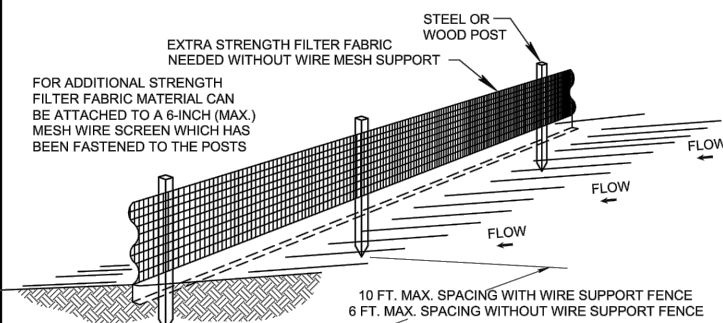

NOTES:


1. THE HEIGHT OF A SILT FENCE SHALL NOT EXCEED 36 INCHES.
2. THE FILTER FABRIC SHALL BE PURCHASED IN A CONTINUOUS ROLL CUT TO THE LENGTH OF THE BARRIER TO AVOID THE USE OF JOINTS.
3. POSTS SHALL BE SPACED A MAXIMUM OF 10 FEET APART AT THE BARRIER LOCATION AND DRIVEN SECURELY INTO THE GROUND A MINIMUM OF 12 INCHES. WHEN EXTRA STRENGTH FABRIC IS USED WITHOUT THE WIRE SUPPORT FENCE, POST SPACING SHALL NOT EXCEED 6 FEET.
4. A TRENCH SHALL BE EXCAVATED APPROXIMATELY 4 INCHES WIDE AND 4 INCHES DEEP ALONG THE LINE OF POSTS AND UPSLOPE FROM THE BARRIER.
5. WHEN STANDARD STRENGTH FILTER FABRIC IS USED, A WIRE MESH SUPPORT FENCE SHALL BE FASTENED SECURELY TO THE UPSLOPE SIDE OF THE POSTS USING HEAVY DUTY WIRE STAPLES AT LEAST 1 INCH LONG, TIE WIRES, OR HOG RINGS. THE WIRE SHALL EXTEND INTO THE TRENCH A MINIMUM OF 2 INCHES AND SHALL NOT EXTEND MORE THAN 36 INCHES ABOVE THE ORIGINAL GROUND SURFACE.
6. THE STANDARD STRENGTH FILTER FABRIC SHALL BE STAPLED OR WIRED TO THE FENCE, AND 8 INCHES OF THE FABRIC SHALL BE EXTENDED INTO THE TRENCH. THE FABRIC SHALL NOT EXTEND MORE THAN 36 INCHES ABOVE THE ORIGINAL GROUND SURFACE.
7. THE TRENCH SHALL BE BACKFILLED AND THE SOIL COMPACTED OVER THE FILTER FABRIC.
8. ALL PROJECTS REQUIRE SUBMITTAL OF POLLUTION PREVENTION PLAN (PPP).
9. ALL PROJECTS 1 AC. OR MORE MUST SUBMIT NOTICE OF INTENT (NOI) TO FDEP.

SILT FENCE INSTALLATION
DETAIL 1 OF 2


N.T.S.

DATE: 10-04-2024

D 12.0

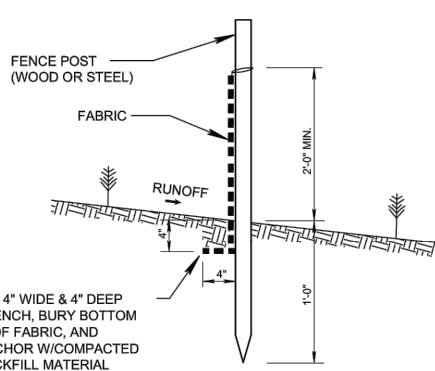

SILT FENCE SECTION
NOT TO SCALE

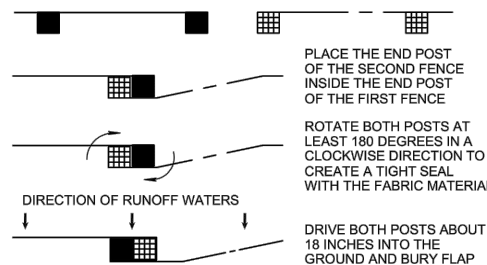


ATTACHING TWO SILT FENCES
NOT TO SCALE

SILT FENCE INSTALLATION
DETAIL 2 OF 2

N.T.S.

DATE: 10-04-2024

D 12.1

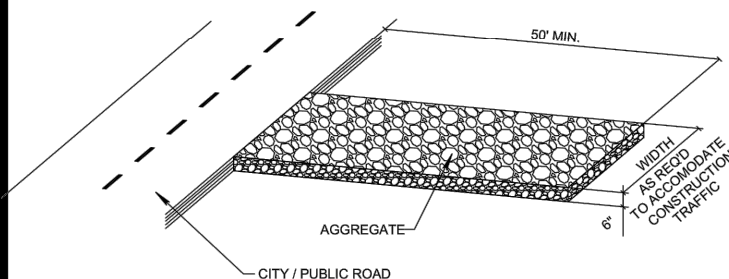

NOTE:



A CONSTRUCTION ENTRANCE SHALL BE CONSTRUCTED AND CONTAIN AN AGGREGATE LAYER (FDOT AGGREGATE NO.1), AT LEAST 6-INCHES THICK. IT MUST EXTEND TO THE WIDTH OF THE VEHICULAR INGRESS AND EGRESS AREA.

STABILIZED CONSTRUCTION
ENTRANCE DETAIL

N.T.S.

DATE: 10-04-2024

D 13.0

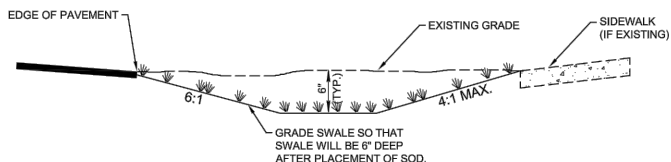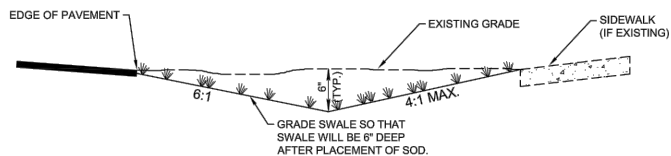

NOTE:

1. CONTRACTOR TO REPLACE ALL IRRIGATION, TREES & SHRUBBERY IN SWALES DAMAGED DURING CONSTRUCTION.

SWALE REPLACEMENT DETAIL

N.T.S.


DATE: 10-04-2024

D 14.0

NOTES:

1. CONTRACTOR TO MAINTAIN ALL POLLUTION PREVENTION MEASURES AT ALL TIMES UNTIL LANDSCAPING IS COMPLETE.

SITE PLAN
SCALE: 1"=20'

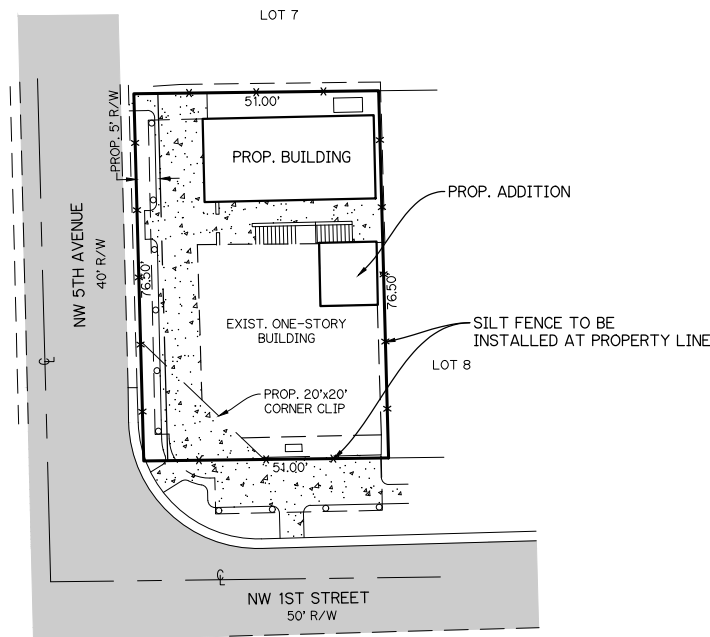

POLLUTION PLAN AND DETAILS
FOR
103 NW 5TH AVENUE
DELRAY BEACH, FL

REV.	REV. PER TAC COMMENTS	DATE	BY	CK
2/28/25	SAS			


EB 9889
LDi
Last Devenport, Inc.
1860 Old Okeechobee Road, Suite 504
West Palm Beach, FL 33409
phone (561)615-6567 fax (561)615-3986

SCALE: N/A
DATE: FEB 2025
DESIGNED BY: SAS
CHECKED BY: RWL
DRAWING FILE:
23-109 DET

3/4/2025
RONALD W. LAST, P.E.
FLORIDA P.E. #38707

23-109 SI

SHEET 4 OF 6

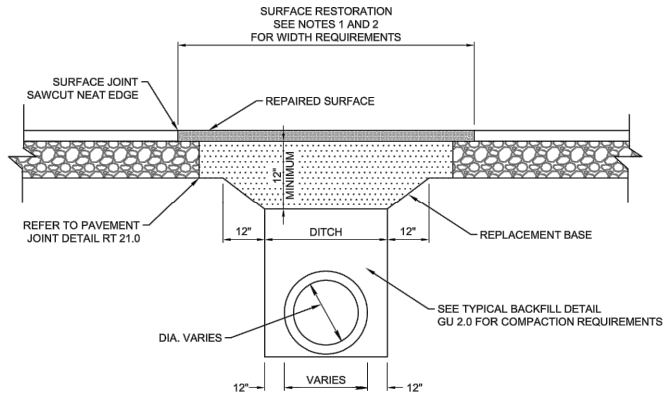

NOTES:


- FOR COMMERCIAL PROJECTS THAT DAMAGE THE ROADWAY SURFACE THE ROADWAY SHALL BE MILLED AND RESURFACED 50' IN EACH DIRECTION FROM THE DAMAGED AREA. MILLING AND RESURFACING SHALL BE FOR THE FULL LANE WIDTH OF ANY DAMAGED LANE.
- FOR RESIDENTIAL PROJECTS THAT DAMAGE THE ROADWAY SURFACE THE ROADWAY SHALL BE MILLED AND RESURFACED FOR THE WIDTH OF THE RESIDENTIAL PROPERTY (MIN. 50' REPAIR LENGTH). MILLING AND RESURFACING SHALL BE FOR THE FULL LANE WIDTH OF ANY DAMAGED LANE.
- MILLING DEPTH SHALL BE 1" AND RESURFACING SHALL BE 1" TYPE S-II ASPHALTIC CONCRETE.
- BASE MATERIAL SHALL BE PLACED IN TWO LIFTS AND EACH LIFT COMPACTED TO 98% MAXIMUM DENSITY PER AASHTO T-180. MAX LIFT THICKNESS SHALL BE 6".
- 24" EXCAVATEABLE FLOWABLE FILL MIN. 100 P.S.I. MAY BE USED IN LIEU OF 12" BASE.
- ASPHALTIC CONCRETE PAVEMENT JOINTS SHALL BE MECHANICALLY SAVED.
- ALL DISTURBED PAVEMENT MARKINGS SHALL BE RESTORED IN ACCORDANCE WITH CITY STANDARDS.
- SURFACE MATERIAL SHALL BE S-II ASPHALTIC CONCRETE (FOR TRENCH REPAIR, THICKNESS SHOULD BE TWICE THE THICKNESS OF THE ADJACENT EXISTING ASPHALT).
- ANY PAVEMENT CUTS SHALL BE COLD PATCHED AT THE END OF EACH WORKING DAY TO FACILITATE UNHINDERED TRAFFIC FLOW.

PAVEMENT REPAIR DETAIL

N.T.S.

DATE: 10-04-2024

GU 1.0

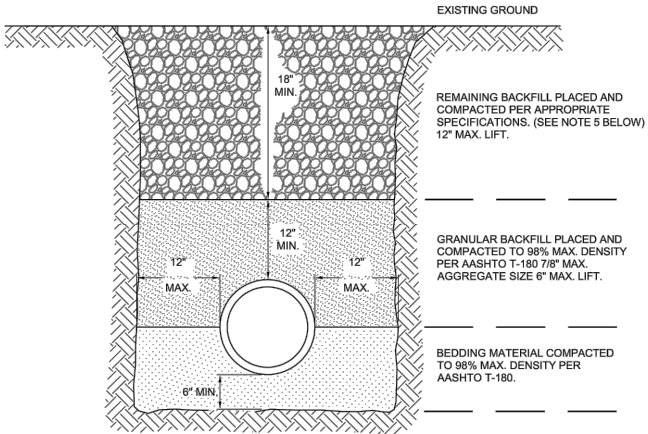

NOTES:


- UNSUITABLE IN-SITU MATERIALS SUCH AS MUCK, DEBRIS AND LARGE ROCKS SHALL BE REMOVED OFF SITE AND DISPOSED IN A PROPER LANDFILL; BEDDING MATERIAL AND BACKFILL CONSISTING OF WASHED AND GRADED LIMEROCK 3/8" - 7/8" SIZING.
- THE PIPE AND/OR STRUCTURE SHALL BE FULLY SUPPORTED FOR ITS ENTIRE LENGTH WITH APPROPRIATE COMPACTION UNDER THE PIPE HAUNCHES.
- THE PIPE AND/OR STRUCTURE SHALL BE PLACED IN A DRY TRENCH.
- BACKFILL SHALL BE FREE OF UNSUITABLE MATERIAL SUCH AS LARGE ROCK, MUCK, AND DEBRIS.
- COMPACT BACKFILL TO 98% DENSITY UNDER PAVEMENT AND TO 95% DENSITY ELSEWHERE PER (AASHTO T-180)
- COMPACTION AND DENSITY TESTS SHALL BE COMPLETED DURING BACKFILL OPERATIONS, CONTRACTORS NOT FOLLOWING THIS PROCEDURE, FOR WHATEVER REASONS, SHALL BE REQUIRED TO RE-EXCAVATE THE AREA IN QUESTION, DOWN TO THE BEDDING MATERIAL, THEN BACKFILL FOLLOWING THE ABOVE PROCEDURES.

TYPICAL BACKFILL DETAIL

N.T.S.

DATE: 10-04-2024

GU 2.0

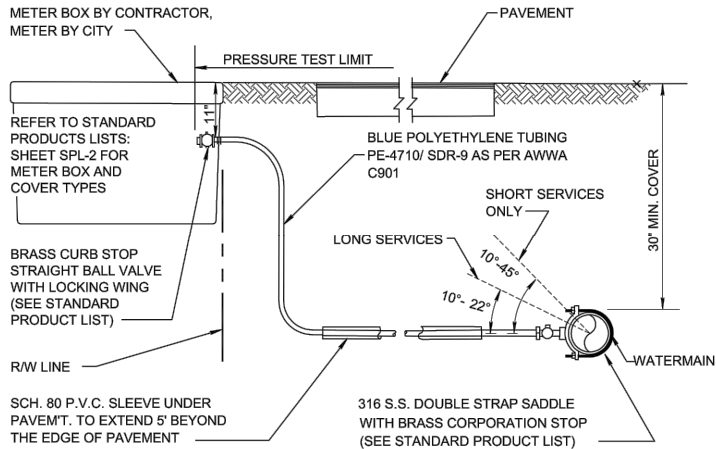

NOTES:


- SUCCESSIVE TAPS INTO THE WATER MAIN SHALL BE SPACED A MINIMUM OF 18" ON CENTER.
- SERVICE LINES SHALL NOT BE PLACED UNDER DRIVEWAYS.
- ALL METERS REQUIRE A LOCKING BRASS CURB STOP WITH LOCK WING (1"MIN.).
- NO FITTINGS BETWEEN CORPORATION STOP AND BRANCH ASSEMBLY.
- MAXIMUM SERVICE LENGTH IS 100' TO METER.
- CASING PIPE I.D. SHALL BE SERVICE O.D. PLUS 1" MINIMUM.
- MINIMUM BEND RADIUS ON SERVICES SHALL BE 14" ON ALL SERVICES BEHIND METER.
- METER SIZE WILL BE DETERMINED BY PUBLIC UTILITIES DEPT. UPON APPLICATION FOR SERVICE.
- ALL VALVES TO BE BALL VALVES.
- METER BOX SHALL BE PROVIDED AND INSTALLED BY CONTRACTOR.
- ALL SERVICES UNDER ROADWAYS ARE TO BE INSTALLED BY TRENCHLESS METHOD, UNLESS OTHERWISE APPROVED.
- ALL EXISTING SERVICES TO BE FIELD VERIFIED BY BUILDER/CONTRACTOR/ DEVELOPER; IF EXISTING SERVICE IS GALVANIZED, BUILDER/CONTRACTOR/ DEVELOPER SHALL REPLACE WITH POLYETHYLENE PIPING FROM MAIN TO THE METER.
- ALL WATER SERVICE SHALL BE A MINIMUM OF 2".
- WATER METERS SHALL BE LOCATED OUTSIDE ANY DRIVEWAYS BY 2'

TYPICAL URBAN/REDEVELOPMENT AREA
SERVICE CONNECTION

N.T.S.

DATE: 10-04-2024

PW 12.0

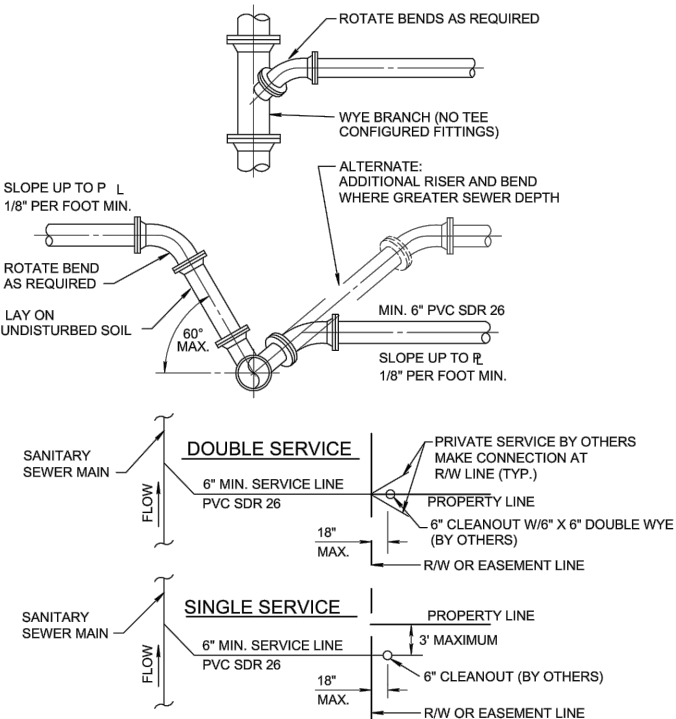

NOTE:


- SERVICE LATERALS SHALL TERMINATE INSIDE PROPERTY LINE A DEPTH OF 3 FEET AND MARKED WITH A 2"X 4" TREATED STAKE.
- CLEANOUT INSTALLATION SHALL BE PROPERTY OWNERS RESPONSIBILITY AND SHALL BE INSTALLED BY LICENSED PLUMBER.
- SEE DETAIL PW 2.0 FOR SEPARATION REQUIREMENTS.

SEWER SERVICE CONNECTION

N.T.S.

DATE: 10-04-2024

WW 8.0

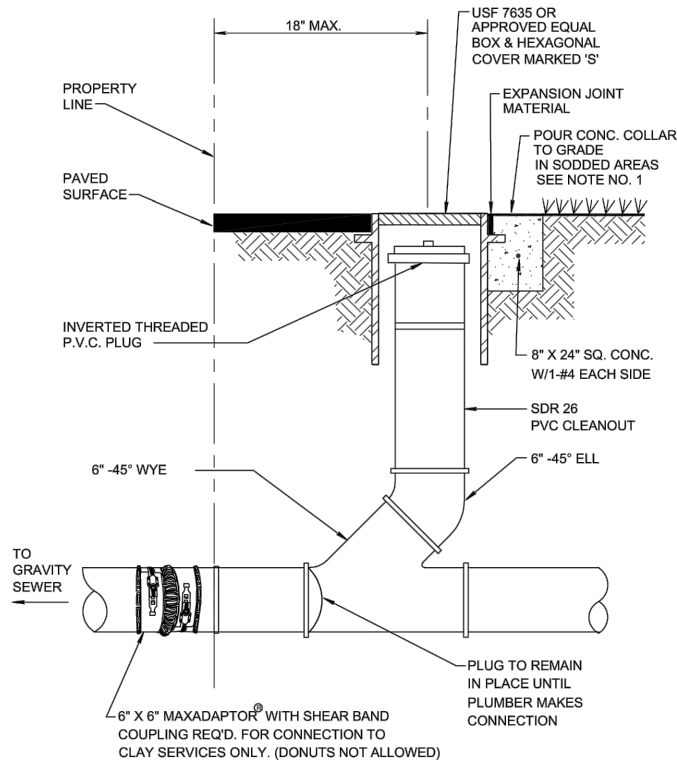

NOTE:

- ALL SANITARY SEWER LATERALS AND CLEANOUT TO BE MINIMUM 6" DIAMETER IN SIZE UNLESS OTHERWISE PREVIOUSLY APPROVED BY THE DEPARTMENT.
- MINIMUM DEPTH OF SERVICE LATERAL SHALL BE 3 FEET.

TYPICAL CLEANOUT

N.T.S.

DATE: 10-04-2024

WW 10.0

CONSTRUCTION NOTES

- ALL UNSUITABLE MATERIALS, SUCH AS MUCK, HARDPAN, ORGANIC MATERIAL AND OTHER DELETERIOUS MATERIAL AS CLASSIFIED BY AASHTO M-145, FOUND WITHIN THE BUILDING PAD, ROAD AND PARKING LOT AREAS SHALL BE REMOVED DOWN TO ROCK OR SUITABLE MATERIAL, AND REPLACED WITH THE SPECIFIED FILL MATERIAL IN MAXIMUM 18" LIFTS THOROUGHLY AND UNIFORMLY COMPACTED TO ACHIEVE 95 PERCENT OF THE ASTM D1557 MAXIMUM DRY DENSITY.
- ALL AREAS SHALL BE CLEARED AND GRUBBED PRIOR TO CONSTRUCTION. THIS SHALL CONSIST OF THE COMPLETE REMOVAL AND DISPOSAL OF ALL TREES, BRUSH, STUMPS, ROOTS, GRASS, WEEDS, RUBBISH AND ALL OTHER OBSTRUCTION RESTING ON OR PROTRUDING THROUGH THE SURFACE OF THE EXISTING GROUND TO A DEPTH OF 1 FOOT. ITEMS DESIGNATED TO REMAIN OR TO BE RELOCATED OR TO BE ADJUSTED SHALL BE SO DESIGNATED ON THE DRAWINGS.
- FILL MATERIAL SHALL BE CLASSIFIED AS A-1, A-3, or A-2-4 IN ACCORDANCE WITH AASHTO M-145 AND SHALL BE FREE FROM VEGETATION AND ORGANIC MATERIAL. FILL MATERIAL SHOULD HAVE NOT MORE THAN 10% BY WEIGHT PASSING THE NO. 200 SIEVE AND SHALL HAVE NO PARTICLE SIZE LARGER THAN 12". CARE SHOULD BE EXERCISED WHEN PLACING MATERIALS WHICH EXCEED 3" TO ASSURE THAT NESTING DOES NOT OCCUR AND TO FURTHER ASSURE THAT THE +3" PARTICLES ARE FULLY SURROUNDED BY FINER GRAINED MATERIAL.
- THE CONTRACTOR SHALL BE RESPONSIBLE FOR PROVIDING CERTIFIED MATERIAL TEST RESULTS TO THE ENGINEER OF RECORD PRIOR TO THE RELEASE OF FINAL CERTIFICATION BY THE ENGINEER. TEST RESULTS MUST INCLUDE, BUT MAY NOT BE LIMITED TO, DENSITIES FOR SUBGRADE AND LIMEROCK, UTILITIES, EXCAVATION, ASPHALT GRADATION REPORTS, CONCRETE CYLINDERS, ETC.
- ALL PROPOSED ELEVATIONS REFER TO FINISHED GRADES.
- ALL CONSTRUCTION SHALL BE IN ACCORDANCE WITH THE MINIMUM STANDARDS OF THE CITY OF DELRAY BEACH ENGINEERING DIVISION.
- ALL HANDICAP SPACES, RAMPS, AND ACCESS AREAS SHALL COMPLY IN STRICT ACCORDANCE WITH THE "AMERICAN DISABILITY ACT" (ADA) (28 CFR PART 36), AND "ACCESSIBILITY BY HANDICAPPED PERSONS", CHAPTER 553, PART V, FLORIDA STATUTES. ANY DISCREPANCY SHALL BE CALLED TO THE ENGINEER'S ATTENTION PRIOR TO CONSTRUCTION.
- UNDER FLORIDA STATUTES, THE CONTRACTOR MUST PROVIDE A 48 HOUR NOTIFICATION PRIOR TO ANY OPERATION WHICH WOULD "PIERCE THE EARTH'S SURFACE" WITH THE WORK STARTED WITHIN FIVE WORKING DAYS AFTER ALL UNDERGROUND UTILITIES HAVE BEEN IDENTIFIED. THE NOTIFICATION NUMBER IS A ONE CALL SYSTEM STATEWIDE AT (800) 432-4770. FAILURE TO COMPLY COULD RESULT IN FINES AND DAMAGES.

UNIVERSAL COLOR CODE FOR MARKING
UNDERGROUND UTILITY LINES

RED	ELECTRIC
YELLOW	GAS-OIL
ORANGE	COMMUNICATION, CATV
BLUE	WATER
GREEN	SEWER
PINK	SURVEY MARKINGS
WHITE	PROPOSED EXCAVATION

- THE LOCATION AND SIZE OF ALL EXISTING UTILITIES AND TOPOGRAPHY HAS BEEN PREPARED FROM THE MOST RELIABLE INFORMATION AVAILABLE TO THE ENGINEER. THIS INFORMATION IS NOT GUARANTEED AND IT IS THE CONTRACTOR'S RESPONSIBILITY TO DETERMINE THE EXACT LOCATION OF ANY EXISTING UTILITIES AND TOPOGRAPHY PRIOR TO CONSTRUCTION. THE CONTRACTOR SHALL VERIFY ALL UTILITIES, BY ELECTRONIC METHODS AND BY HAND EXCAVATION IN COORDINATION WITH ALL UTILITY COMPANIES, PRIOR TO BEGINNING ANY CONSTRUCTION OPERATIONS. ANY AND ALL CONFLICTS OF EXISTING UTILITIES WITH PROPOSED IMPROVEMENTS SHALL BE RESOLVED BY THE ENGINEER PRIOR TO BEGINNING ANY CONSTRUCTION OPERATIONS. THIS WORK BY THE CONTRACTOR SHALL BE CONSIDERED INCIDENTAL TO THE CONTRACT AND NO ADDITIONAL COMPENSATION SHALL BE ALLOWED.
- PRIOR TO CONSTRUCTION, THE CONTRACTOR SHALL NOTIFY THE FOLLOWING UTILITY COMPANIES IF APPLICABLE.

FLORIDA POWER AND LIGHT COMPANY
A T & T
DELRAY BEACH WATER UTILITIES DEPARTMENT
LOCAL CABLE TELEVISION COMPANY(S)
FLORIDA DEPARTMENT OF TRANSPORTATION
LOCAL GAS COMPANY
- ALL ELEVATIONS ARE BASED UPON THE NORTH AMERICAN VERTICAL DATUM (NAVD) OF 1988.
- THE CONTRACTOR SHALL BE RESPONSIBLE FOR THE REPAIR AND RESTORATION OF EXISTING PAVEMENT, PIPES, CONDUITS, CABLES, ETC., AND LANDSCAPED AREAS DAMAGED AS A RESULT OF THE CONTRACTOR'S OPERATIONS AND/OR THOSE OF HIS SUBCONTRACTORS AND SHALL RESTORE THEM PROMPTLY.
- FLOOD INFORMATION IS AS FOLLOWS:

COMMUNITY NUMBER: 12099C
PANEL NUMBER: 0979
SUFFIX: F
DATE OF FIRM INDEX: OCTOBER 5, 2017
ZONE: X
BASE FLOOD ELEV: N/A
- CONTRACTOR SHALL VERIFY EXISTING WATER SERVICE MATERIAL. IF THE WATER SERVICE IS GALVANIZED THEN IT SHALL BE REPLACED TO THE WATER MAIN PER PW 9.1a AT THE OWNERS EXPENSE.

CONSTRUCTION NOTES & DETAILS
FOR
103 NW 5TH AVENUE
DELRAY BEACH, FL

REVISIONS	DATE	BY	CHK

EB 9889

Last Devenport, Inc.
A T & T
1860 Old Okeechobee Road, Suite 504
West Palm Beach, FL 33409
phone (561)615-6567 fax (561)615-3986

SCALE: N/A
DATE: FEB 2025
DESIGNED BY: SAS
CHECKED BY:RWL
DRAWING FILE:
23-109 DET

3/4/2025
RONALD W. LAST, P.E.
FLORIDA P.E. #38707

23-109 SI

SHEET 5 OF 6

DATE: 10-04-2024
RT 18.0

DATE: 10-04-2024
RT 18.1

DATE: 10-04-202
RT 23.0

DATE: 10-04-2024
RT 28.0

DATE: 10-04-2024
RT 28.1

N.T.S.

N.T.S.

NOTES:

1. UNDERGROUND UTILITIES WERE NOT LOCATED EXCEPT AS SHOWN.
2. THE LANDS SHOWN HEREON WERE NOT ABSTRACTED BY SURVEYOR FOR EASEMENTS, RIGHTS-OF-WAYS, RESERVATIONS AND OTHER SIMILAR MATTERS OF RECORD.
3. ELEVATIONS ARE NORTH AMERICAN VERTICAL DATUM OF 1988.
4. BEARINGS ARE BASED ON NORTH LINE OF NW 1 ST ST. ASSUMED TO BEAR N/A. (BASED ON PLAT)
5. SET 5/8" IRON ROD AND CAP #LB5984 UNLESS NOTED.
6. X.XX DENOTES EXISTING LOT GRADES.
7. LEGAL DESCRIPTION WAS FURNISHED BY CLIENT.
8. LOT AREA = 3,901 SQ. FT. MORE OR LESS.
9. ANY USE OF THIS SURVEY NOT APPROVED IN WRITING BY THE SIGNING SURVEYOR, IS THE RESPONSIBILITY OF THE USER.
10. ACCURACY STATEMENT: A FIELD SURVEY WAS PERFORMED IN ACCORDANCE WITH CHAPTER 5J-17, FLORIDA ADMINISTRATIVE CODE PURSUANT TO SECTION 472.027 FLORIDA STATE FOR BOUNDARY SURVEYS. THE ACCURACY OF THE CONTROL DATA WAS VERIFIED BY REDUNDANT MEASUREMENTS OF TRAVERSE CLOSURES AND EXCEEDS COMMERCIAL: 1' IN 10,000'.

DRAINAGE NOTES

FLOOD ZONE: X

COMMUNITY-PANEL NO. 120 990 0979 F

EFFECTIVE DATE: OCTOBER 5, 2017

LEGEND:

N&TT = NAIL AND TIN TAB
M.E. = MAINTENANCE EASEMENT
FP&L = FLORIDA POWER & LIGHT
P.C.P. = PERMANENT CONTROL POINT
C/L = CENTERLINE
SDE = SWALE DRAINAGE EASEMENT
U.E. = UTILITY EASEMENT
FND = FOUND
CONC = CONCRETE
N&D = NAIL & DISC
IR&C = IRON ROD & CAP
R/W = RIGHT OF WAY
F.F. = FINISH FLOOR
R = RADIUS
A = DELTA
L = LENGTH

SHEET 1 OF 2

I HEREBY CERTIFY: THAT THIS BOUNDARY SURVEY WAS PERFORMED UNDER MY DIRECTION AND IS TRUE AND CORRECT TO THE BEST OF MY MY KNOWLEDGE AND BELIEF AND FURTHER, THAT SAID 'BOUNDARY SURVEY MEETS THE INTENT OF THE APPLICABLE PROVISIONS OF THE STANDARDS OF PRACTICE FOR LAND SURVEYING IN THE STATE OF FLORIDA', PURSUANT TO RULE 5J-17.09, OF THE FLORIDA ADMINISTRATIVE CODE AND ITS IMPLEMENTING LAW, CHAPTER 472.027 OF THE FLORIDA STATUTES, NOT VALID WITHOUT THE SIGNATURE AND THE ORIGINAL RAISED SEAL OF A FLORIDA LICENSED SURVEYOR & MAPPER.

JOHN F. TRACH
STATE OF FLORIDA
PLS NO. 487



BOUNDARY SURVEY
MAP OF THE TOWN OF LINTON, FLORIDA
WEST 51 FEET OF LOT 8, BLOCK 27
PLAT BOOK 1, PAGE 3
PALM BEACH COUNTY, FLORIDA

08-11-21
SURVEY DATE:

1" = 20'
SCALE:

F.B. GPS COL
P.


UNIVERSAL SURVEYING SYSTEMS, INC.
CERTIFICATE OF AUTHORIZATION NUMBER LB 5984
2623 LAKE DRIVE NORTH
BOYNTON BEACH, FLORIDA 33435
OFFICE: 561-736-0432 JTRACHPLS@GMAIL.COM

21-08-008
TLL8B27

DRAWING NO.

NW 5TH AVENUE

17.08 17.58 17.74

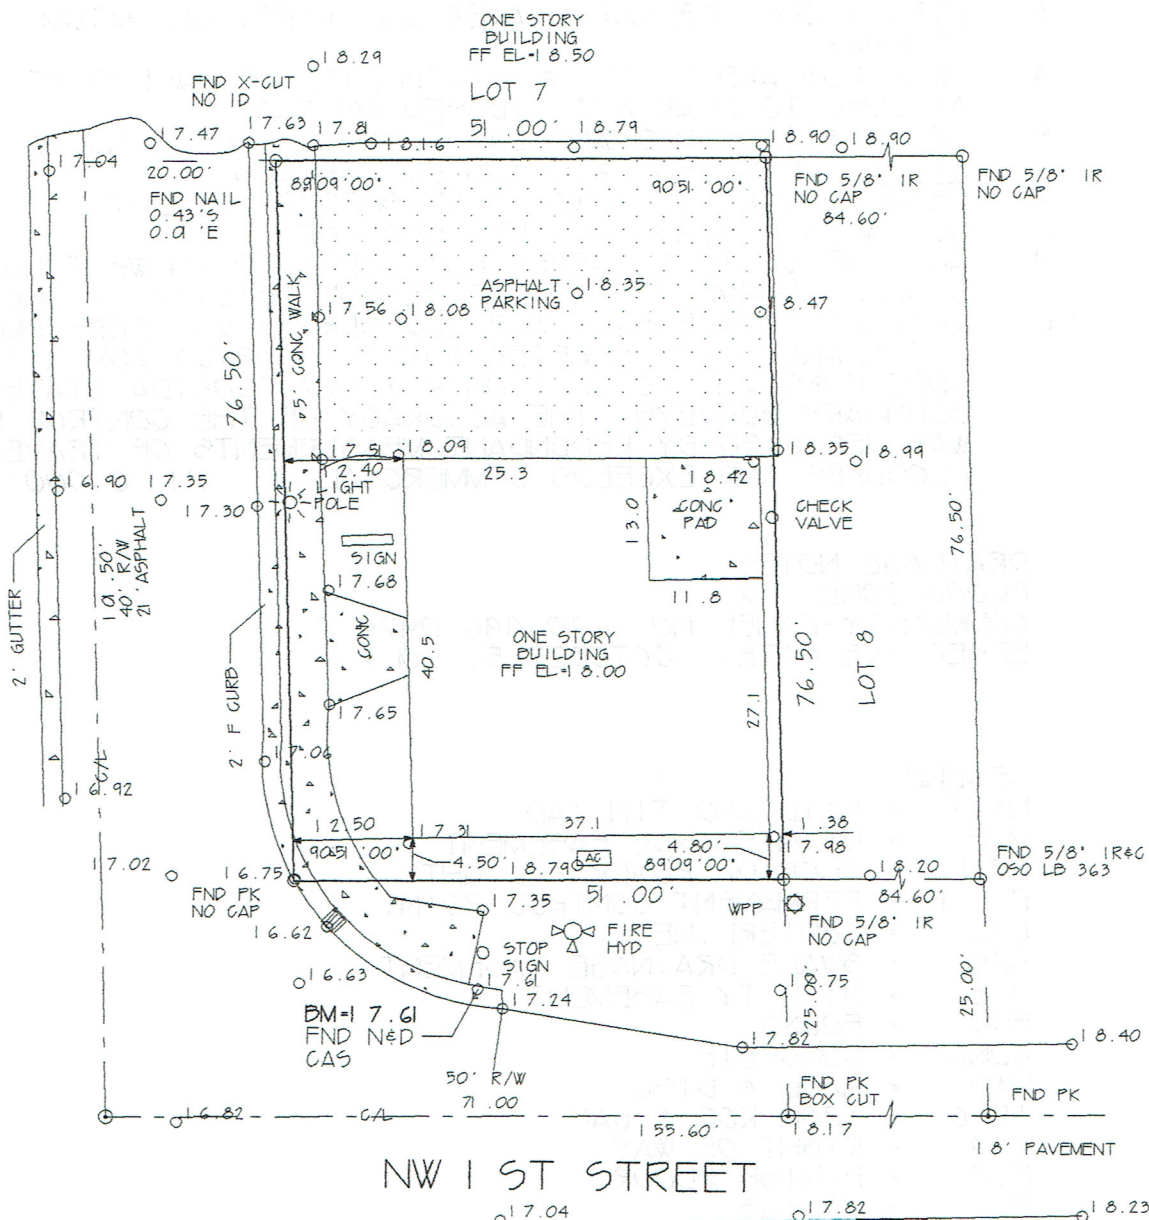


ADDRESS:
103 NW 5TH AVE.
DELRAY BEACH, FL

UPDATED SURVEY 12-16-24
UPDATED SURVEY 05-20-24
UPDATED SURVEY 10-06-23
UPDATE & TOPOGRAPHIC SURVEY 4-10-23

SHEET 2 OF 2

I HEREBY CERTIFY: THAT THIS BOUNDARY SURVEY WAS PERFORMED UNDER MY DIRECTION AND IS TRUE AND CORRECT TO THE BEST OF MY KNOWLEDGE AND BELIEF AND FURTHER, THAT SAID BOUNDARY SURVEY MEETS THE INTENT OF THE APPLICABLE PROVISIONS OF THE STANDARDS OF PRACTICE FOR LAND SURVEYING IN THE STATE OF FLORIDA, PURSUANT TO RULE 5J-17.03, OF THE FLORIDA ADMINISTRATIVE CODE AND ITS IMPLEMENTING LAW, CHAPTER 472.027 OF THE FLORIDA STATUTES. NOT VALID WITHOUT THE SIGNATURE AND THE ORIGINAL RAISED SEAL OF A FLORIDA LICENSED SURVEYOR & MAPPER.

JOHN F. TRACH
STATE OF FLORIDA
PLS NO. 4871

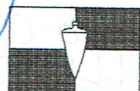

BOUNDARY SURVEY
MAP OF THE TOWN OF LINTON, FLORIDA
WEST 51 FEET OF LOT 8, BLOCK 27
PLAT BOOK 1, PAGE 3
PALM BEACH COUNTY, FLORIDA

08-11-21 SURVEY DATE:	1" = 20' SCALE:	GPS COL F.B. P.
UNIVERSAL SURVEYING SYSTEMS, INC. CERTIFICATE OF AUTHORIZATION NUMBER LB 5984 2623 LAKE DRIVE NORTH BOYNTON BEACH, FLORIDA 33435 OFFICE: 561-736-0432 UTRACHPLS@GMAIL.COM		21-08-008 TLL8B27 DRAWING NO.