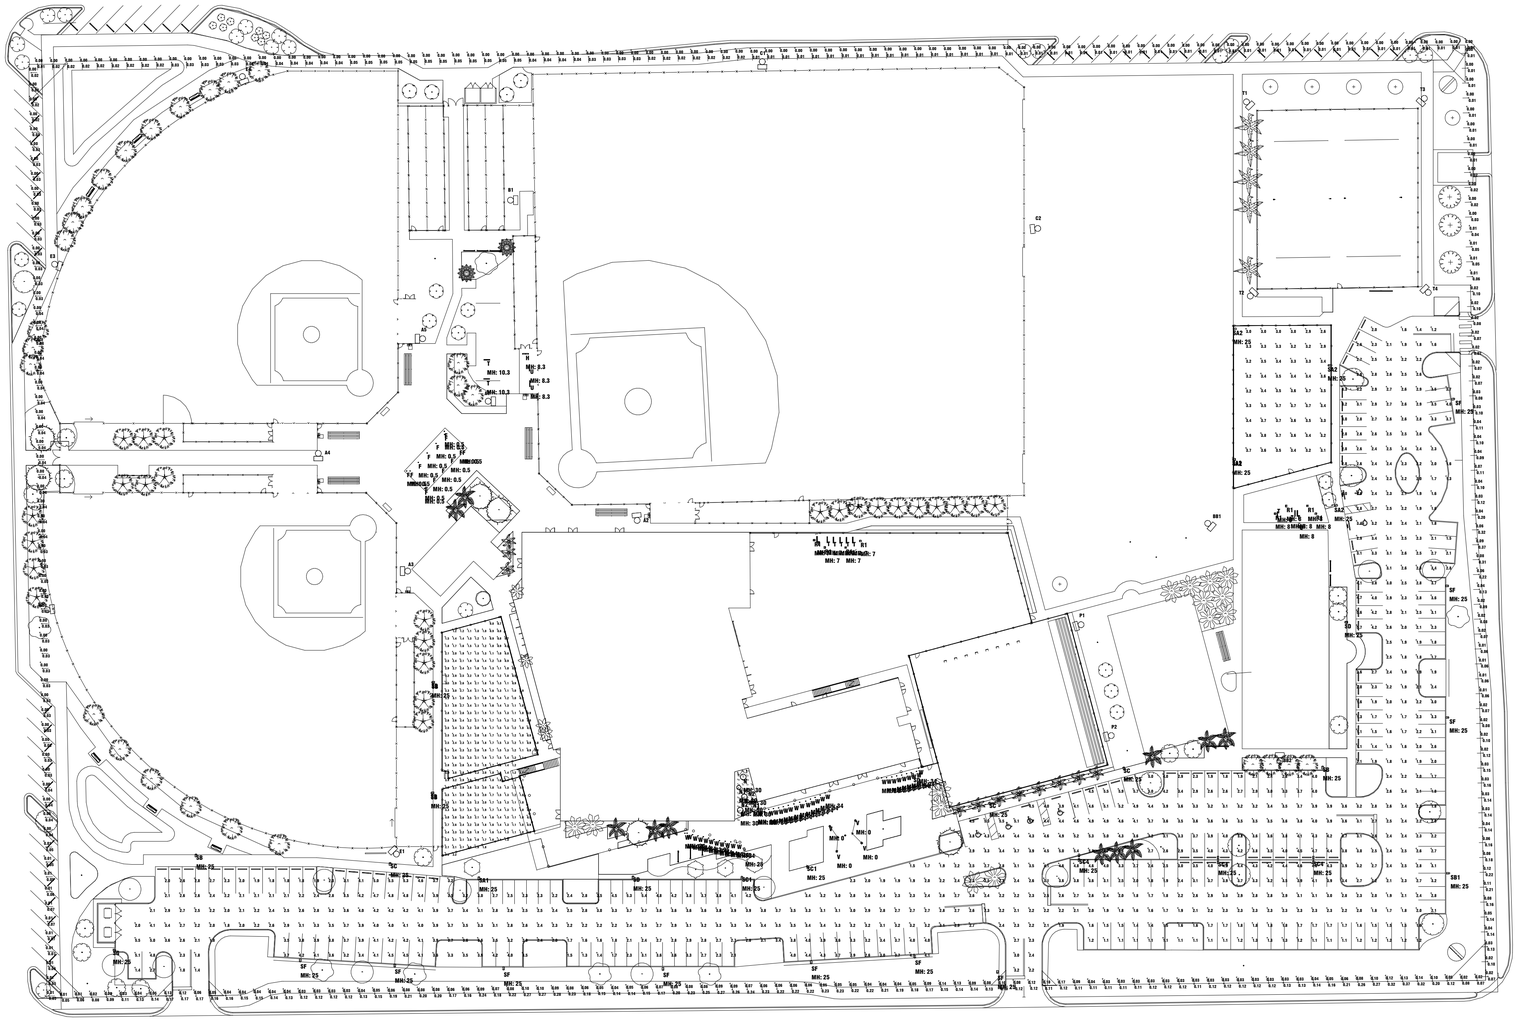


1 SITE PHOTOMETRIC PLAN
1/4" = 1'-0"

Calculation Summary					
Project: POMPEY PARK - SITE --- REV 6 5-26-2022					
Label	Avg	Max	Min	Avg/Min	Max/Min
FITNESS	1.91	3.5	0.7	2.59	5.00
PARKING	2.91	5.9	1.1	2.65	5.36
PLAYGROUND	3.38	3.8	2.6	1.30	1.46
PROPERTY LINE - 5' AG (HORIZONTAL)	0.02	0.10	0.00	N.A.	N.A.
PROPERTY LINE - 5' AG (VERTICAL)	0.08	0.37	0.01	8.00	37.00

Luminaire Schedule							
Project: POMPEY PARK - SITE --- REV 6 5-26-2022							
Symbol	Qty	Label	Description	LLF	Lum. Watts	Total Watts	BUG Rating
	14	F	FC F00219FCD609R	0.900	14	196	B1-U1-G0
	1	H	BEGHELLI BS100LED84TLOWT40120V-277V-FL	0.900	50	50	B2-U3-G1
	3	N	FINELITE HP-4-C-D-P-4ft-V-835	0.900	29	87	B1-U0-G1
	2	N1	FINELITE HP-4-C-D-P-3ft-V-835	0.900	24	48	B1-U0-G1
	2	N2	FINELITE HP-4-C-D-P-2ft-V-835	0.900	15	30	B1-U0-G1
	1	Q	WILLIAMS VWPV-L30-740-TFT-xxx-SDGL-DIM-UNV	0.900	36	36	B1-U0-G1
	8	R1	REIZEN Series_ 190L(150W)_ 4000K(CRI95)_ Asymmetric_ GSV	0.900	150	1200	B0-U5-G1
	1	SA1	GARDCO ECF-S-32L-530-NW-G2-5 POLE MOUNT 25' AFG	0.900	56	56	B3-U0-G2
	4	SA2	GARDCO ECF-S-64L-18-NW-G2-5W POLE MOUNT 25' AFG	0.900	206	824	B5-U0-G4
	4	SB	GARDCO ECF-S-32L-1.2A-NW-G2-4 POLE MOUNT 25' AFG	0.900	122	488	B2-U0-G3
	1	SB1	GARDCO ECF-S-32L-1_2A-NW-G2-4-HIS POLE MOUNT 25' AFG	0.900	121.6	121.6	B1-U0-G3
	3	SC	GARDCO ECF-S-32L-1.2A-NW-G2-3 POLE MOUNT 25' AFG	0.900	183	549	B3-U0-G4
	2	SC1	GARDCO ECF-S-32L-700-NW-G2-3 POLE MOUNT 25' AFG	0.900	72.9	145.8	B2-U0-G2
	3	SC4	GARDCO ECF-S-32L-1_2A-NW-G2-3-HIS POLE MOUNT 25' AFG	0.900	121.6	729.6	B1-U0-G3
	3	SD	GARDCO ECF-S-32L-1.2A-NW-G2-2 POLE MOUNT 25' AFG	0.900	122	366	B3-U0-G3
	10	SF	GARDCO ECF-S-32L-1A-NW-G2-BLC POLE MOUNT 25' AFG	0.900	104	1040	B1-U0-G2
	1	SG	GARDCO ECF-S-32L-1_2A-NW-G2-LCL POLE MOUNT 25' AFG	0.900	119.7985	119.799	B0-U0-G2
	11	T	LC DOANE RW34-1WS0-40_80-CW-VARDM-TPD	0.900	55	605	B2-U3-G1
	2	U	BEGHELLI BS100LED84TLOWT40120V-277V-FL	0.900	50	100	B2-U3-G1
	4	V	WILLIAMS VF2-L80-740-MF-MITE-CLR-OPT-DIM-UNV	1.000	98	392	N.A.
	32	W	SSP_15W_40K_7-DEGREE_SMS_INT-1	0.900	20	640	N.A.
	2	W1	SSP_15W_40K_7-DEGREE_SMS_INT-1	0.900	20	40	N.A.

CES
CES Engineering Services, LLC
2937 W. Cypress Creek Rd, Suite 102
Fort Lauderdale FL 33309
954.990.0556
ceseng.com

CES #2021293.00

CARTAYA & ASSOCIATES
ARCHITECTS P.A.
cartayaandassociates.com

2400 E. COMMERCIAL BLVD. SUITE 210
FT. LAUDERDALE, FLORIDA 33308
954-771-2724

Digitally signed by Michael S Hatton
Reason: THIS DOCUMENT HAS BEEN DIGITALLY SIGNED AND SEALED PRINTED COPIES OF THIS DOCUMENT ARE NOT CONSIDERED SIGNED AND SEALED
Date: 2022.04.22 15:45:09-04'00'

SEAL:

PROJECT:
CITY OF DELRAY BEACH
POMPEY PARK REC CENTER
1101 NW 2ND ST, DELRAY BEACH FL 33444

ALL DESIGNS AND DETAILS INDICATED FOR AGREEMENT BY AND DRAWINGS ARE THE PROPERTY OF CARTAYA & ASSOCIATES ARCHITECTS P.A. AND SHALL NOT BE USED IN CONNECTION WITH THE PERSPECTIVE PROJECT. THIS IS THE A PRINCIPAL OF THE THE FIRM OR BE LIABLE FOR THE FULLEST LEGAL RECOURSE. THE CONTRACTOR SHALL VERIFY ALL EXISTING CONDITIONS AND DIMENSIONS AND REPORT TO THE ARCHITECT ANY DISCREPANCIES PRIOR TO THE EXECUTION OF ANY WORK

REVISIONS:

SPRAB SUBMITTAL 05-15-2022

TITLE:
SITE PHOTOMETRIC PLAN

DATE: 03/16/22
DRAWN BY: EPC
CHECKED BY: ABH

JOB NO:
2122

SHEET:
SP100
OF