
NOTES:


1. DO NOT SCALE DRAWINGS!
2. FIELD VERIFY ALL DIMENSIONS!
3. CONTRACTOR TO VERIFY ALL EXISTING CONDITIONS, AND NOTIFY ARCHITECT IF ANY DESCRIPANCY W/ DRAWINGS. (SEE GENERAL NOTES)
4. ALL AREA CALCULATIONS ARE APPROX.

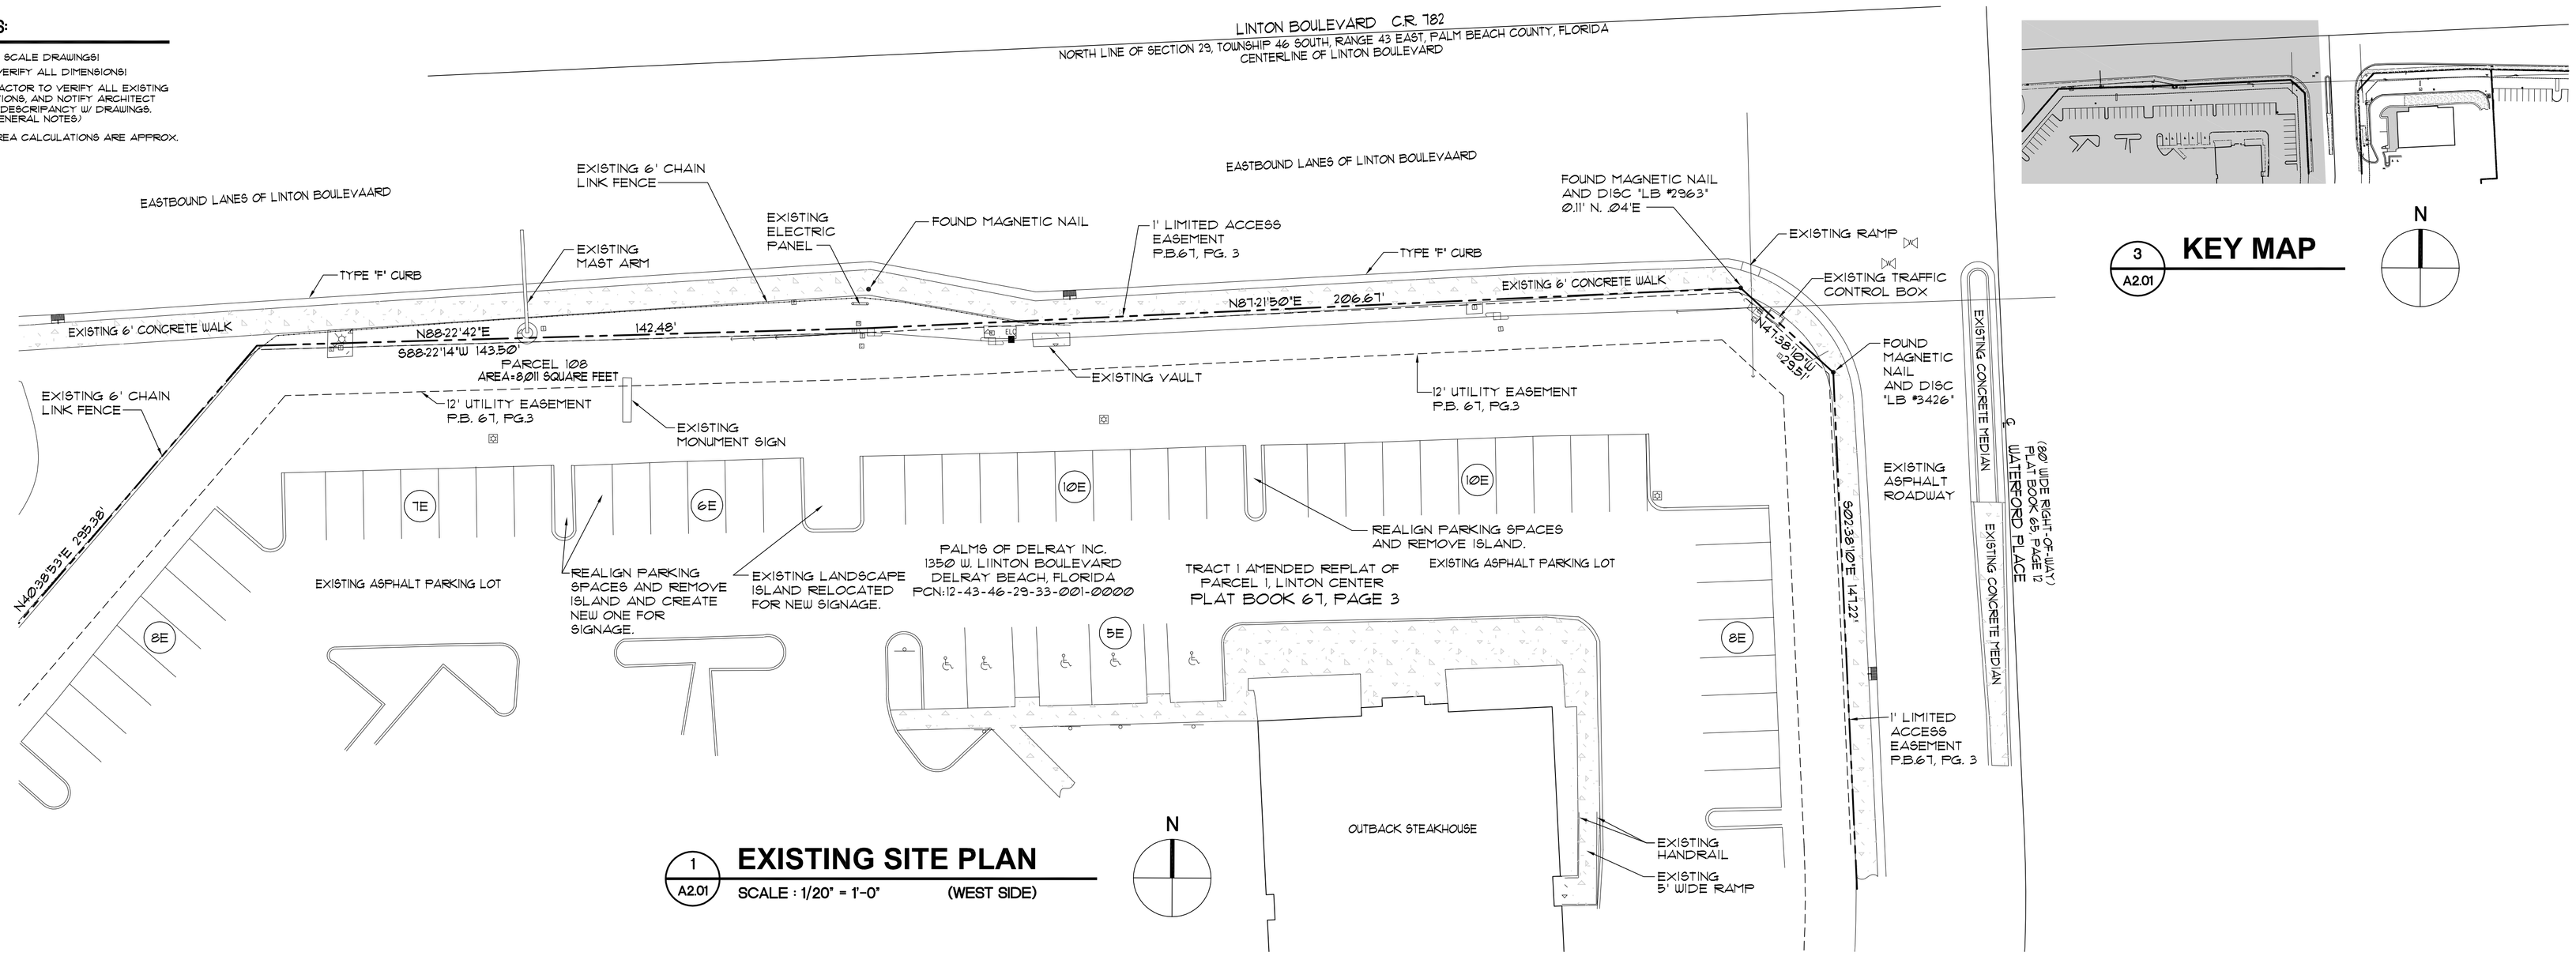

1 A2.01 **EXISTING SITE PLAN**

SCALE : 1/20" = 1'-0" (WEST SIDE)

3 A2.01 **KEY MAP**

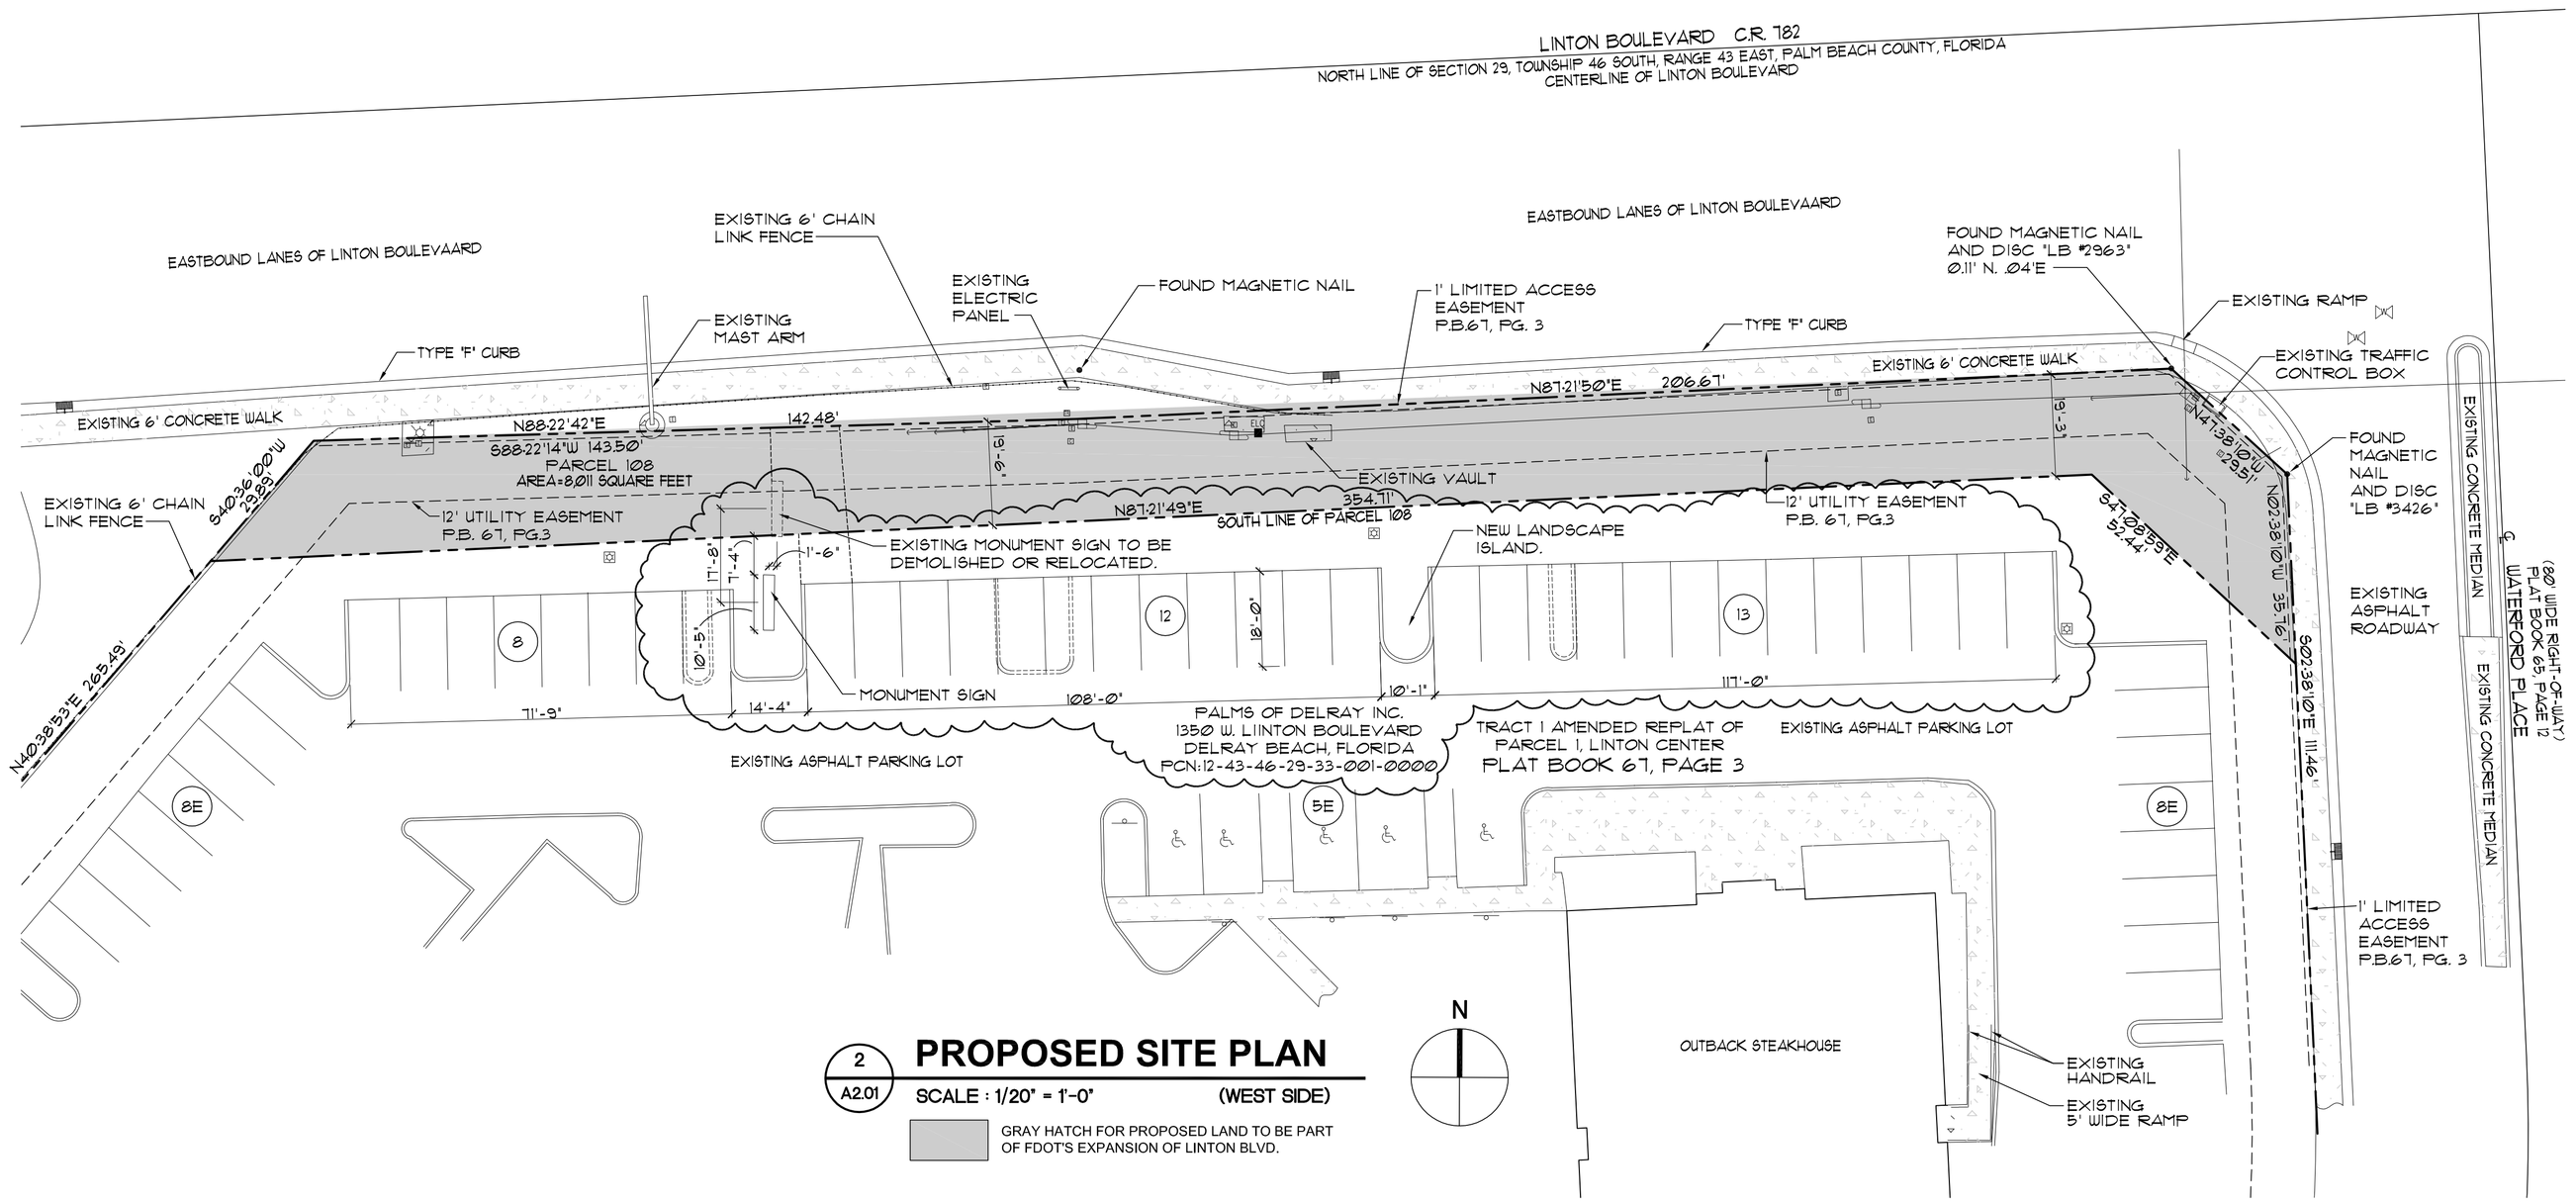

2 A2.01 **PROPOSED SITE PLAN**

SCALE : 1/20" = 1'-0" (WEST SIDE)

GRAY HATCH FOR PROPOSED LAND TO BE PART OF FDOT'S EXPANSION OF LINTON BLVD.

PLOTTED 10/9/18 - 10:00 AM

THIS DOCUMENT IS THE PROPERTY OF GE ARCHITECTURE INC. ALL RIGHTS ARE RESERVED AND ANY POSSESSION, REPRODUCTION OR OTHER USE OF THIS DOCUMENT WITHOUT THE WRITTEN PERMISSION OF GE ARCHITECTURE INC. IS PROHIBITED.

ge architecture, inc.

Architect, Planner and Designer
AA-26002044

1045 East Atlantic Ave. Suite 303
Delray Beach, Florida 33483
TEL: 561-276-6011
FAX: 561-276-6129

ISSUED FOR CLASS II

BIDS

PERMIT Ø2918

CONSTRUCTION

PROJECT TITLE

DELRAY CROSSING VARIANCE FOR 30' LANDSCAPE BUFFER

1100 LINTON BLVD DELRAY BEACH, FL.

CLIENT APPROVAL

REVISIONS

THIS DRAWING IS NOT FOR CONSTRUCTION. IT HAS BEEN ISSUED FOR GOVERNMENTAL REVIEW AND/OR PRELIMINARY PRICING ONLY.

FILE NUMBER 311A201

DRAWING TITLE

EXISTING & PROPOSED PLANS (WEST SIDE)

DATE 10.8.18 | DRAWN BY GE/MJ

JOB NUMBER 20180605

DRAWING NUMBER

A2.01