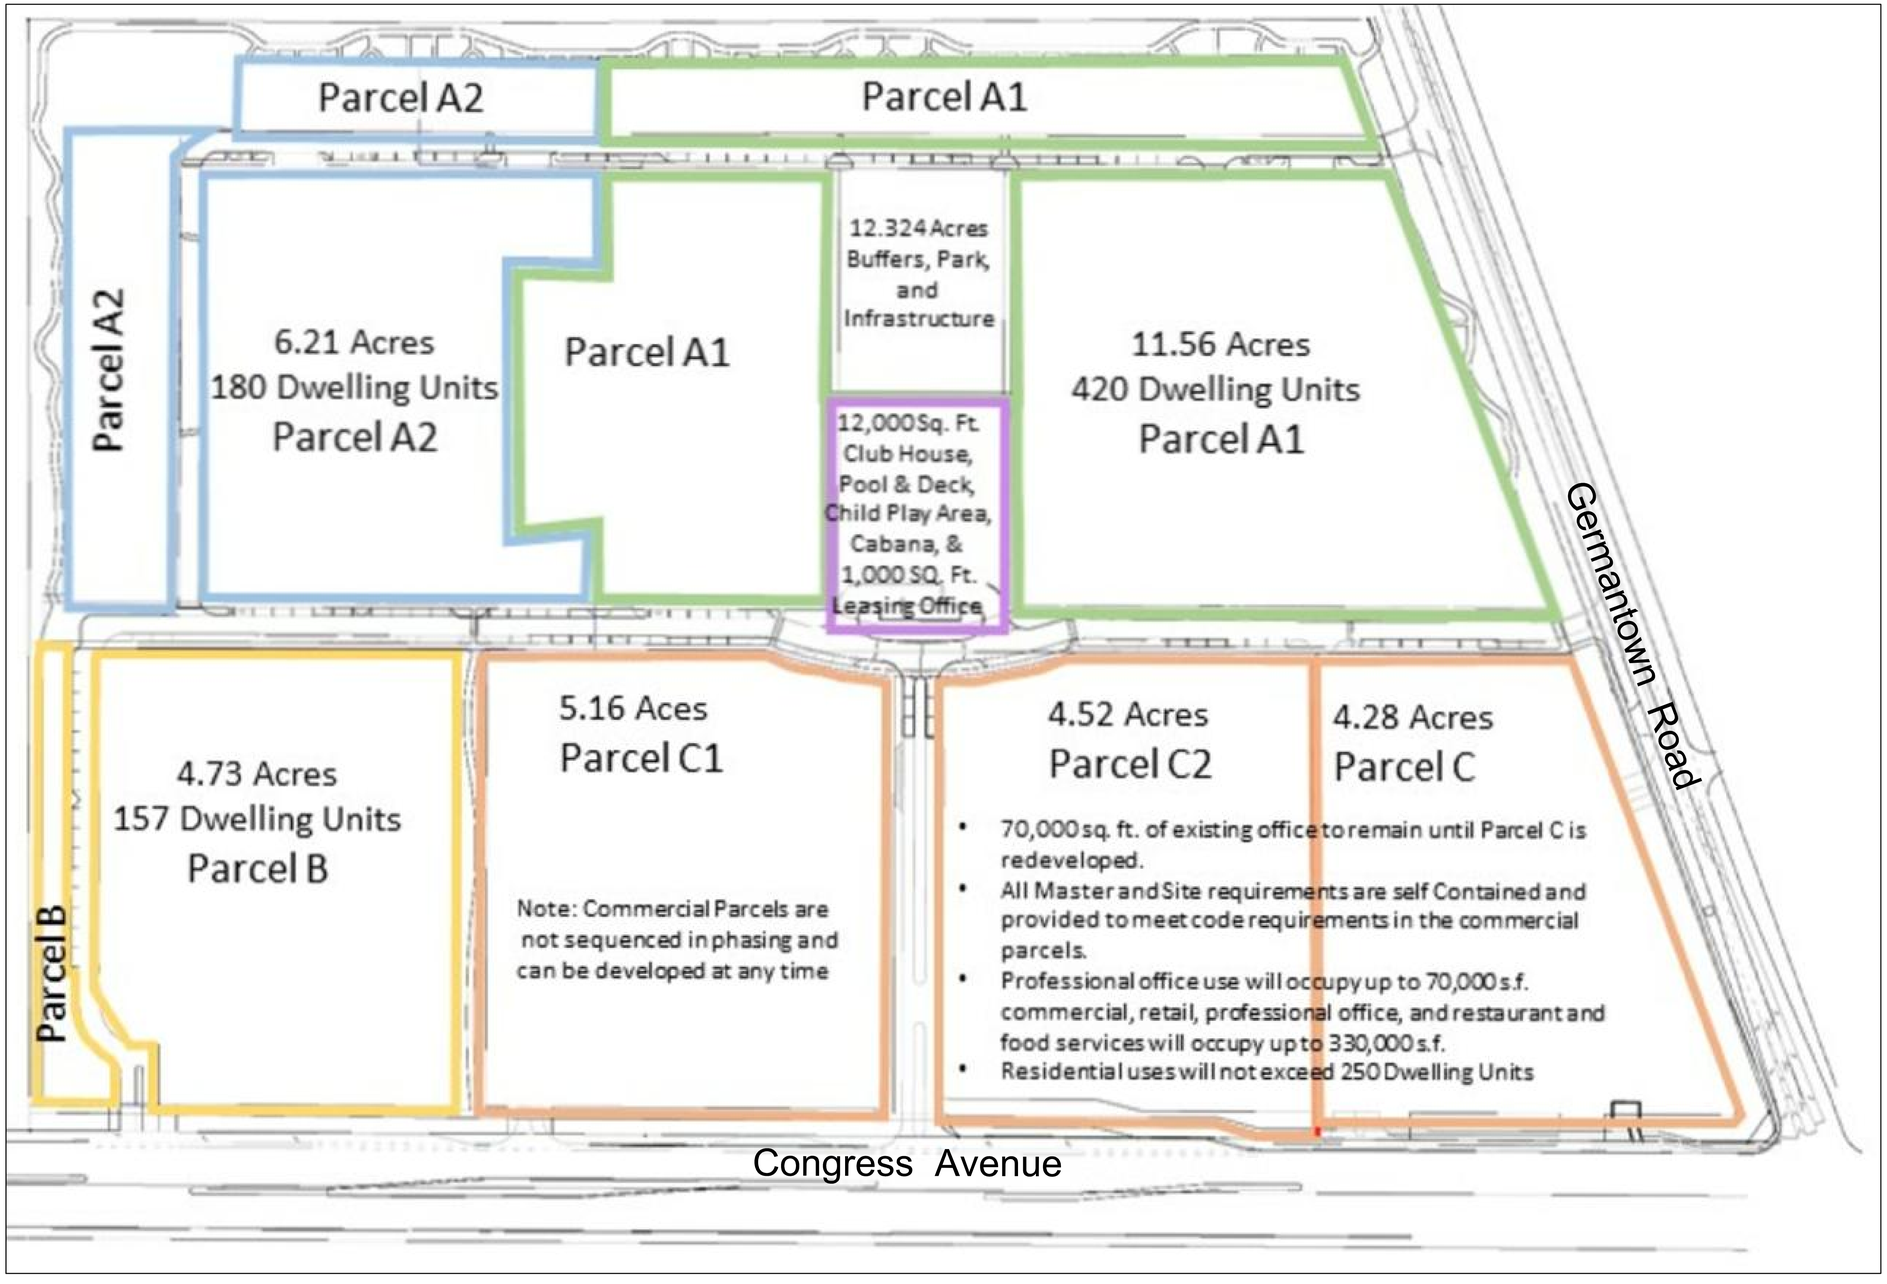

MASTER PLAN

NORTH

SCALE 1" = 80'

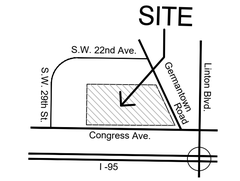

Site Location Map

NORTH

N.T.S.

Revisions

Covelli Design Associates Inc.
Urban Planning • Landscape Architecture
7050 West Palmetto Park Road
Suite 15-274
Boca Raton, Florida 33433
561-910-0330
LA 0000967
covelldesign.com

Master Plan
Parks at Delray
Delray Beach Florida

Date	11-04-2020
Scale	As Noted
PN#	1231

Drawing No.

MP

OF 1