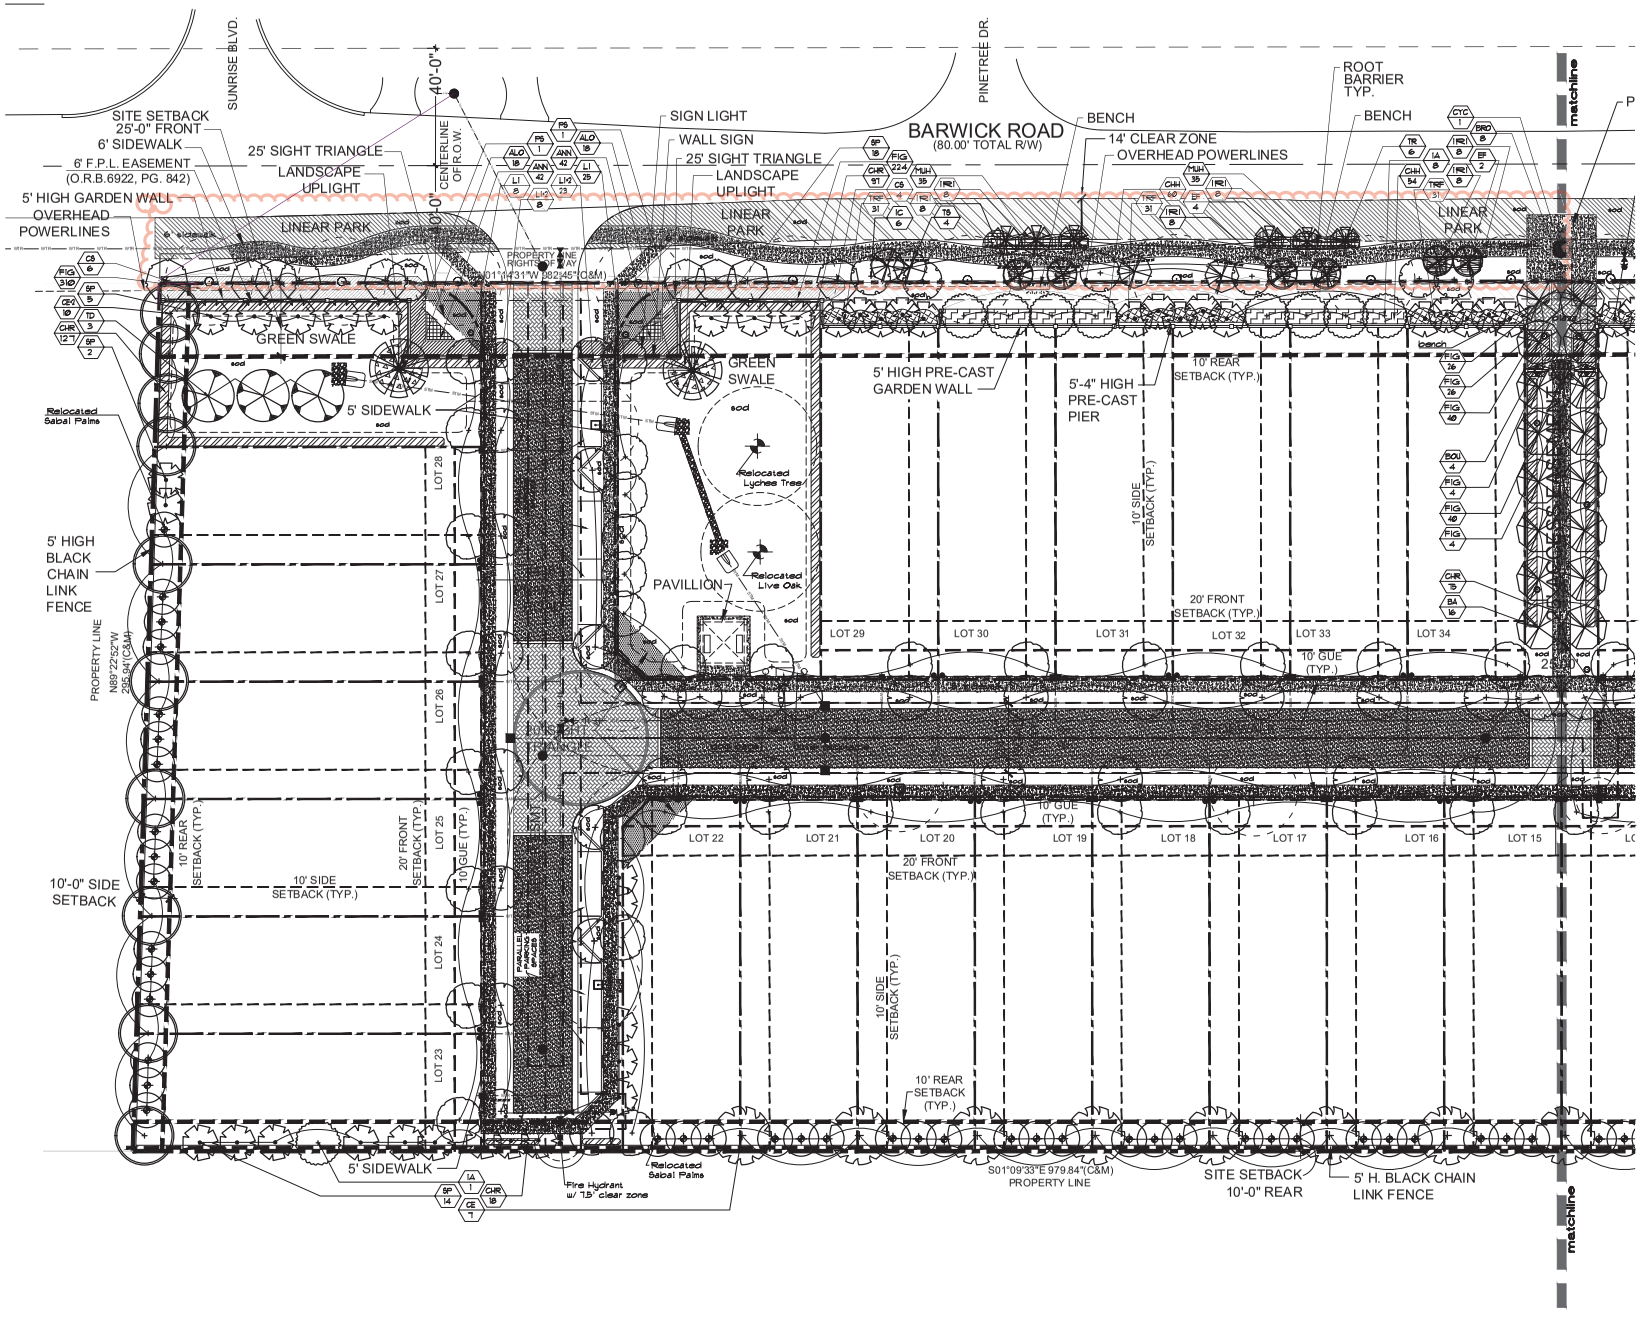

LEGEND

- NEW LOCATION OF RELOCATED TREES
- FIRE HYDRANT WITH 15' CLEAR ZONE INDICATED
- STREET LIGHT POLE WITH 5' CLEAR ZONE INDICATED
- SIDEWALKS
- DRIVEWAYS
- PRIVATE ROAD
- 5' HIGH GARDEN WALL
- 5' PRE-CAST PIER
- LIGHT BOLLARD FIXTURE

TOTAL PLANT LIST

SYM	BOTANICAL/COMMON NAME	SPECIFICATIONS	QTY	NATIVE
BA	Bulnesia arborea Verawood	12' ht. x 6' spr. 2" cal.	16	Y
CE	Conocarpus erectus Green Buttonwood	12' ht. x 5' spr. 2" cal.	24	Y
CE-1	Conocarpus erectus Green Buttonwood	14' ht. x 6' spr. 3" cal.	10	Y
CS	Conocarpus erectus 'Sericeus' Silver Buttonwood	12' ht. x 5' spr. multi-trk.	22	Y
EF	Eugenia foetida Spanish Stopper	12' ht. x 5' spr. 2" cal.	12	Y
IA	Ilex elongata East Palatka Holly	12' ht. x 5' spr. 2" cal.	15	Y
IC	Ilex caseine Dahoon Holly	12' ht. x 5' spr. 2" cal.	12	Y
LI	Lagerstroemia indica Crape Myrtle	12' ht. x 5' spr. multi-trk.	65	N
LI-2	Lagerstroemia indica Crape Myrtle	14' ht. x 6' spr. 3" cal. 6' c.t. min.	60	N
PS	Phoenix sylvestris Sylvester Palm	18' c.t. matched	4	N
SP	Sabal palmetto Sabal Palm	12' - 18' ht. 8' c.t. min. staggered heights	81	Y
TD	Taxodium distichum Bald Cypress	12' ht. x 5' spr. 2" cal.	3	Y
TR	Thrinax radiata Thatch Palm	12' ht. clk.	12	Y
TS	Tecoma stans Yellow Elder	12' ht. x 5' spr. 2" cal.	8	Y
ALO	Alocasia Elephant Ear	24" ht. x 24" spr. 36" o.c.	72	N
ANN	Annuals to be selected by Landscape Architect	6" pots 5" o.c.	168	N
BGU	Bougainvillea spp. Bougainvillea	12" ht. x 12" spr. 18" o.c.	4	N
BRO	Bromeliad 'perfecta' perfecta Bromeliad	18" ht. x 18" spr. 18" o.c.	8	N
CHH	Chrysobalanus icaco Green Cocoplum	18" ht. x 18" spr. 24" o.c.	236	Y
CHR	Chrysobalanus icaco Red Tip Cocoplum	24" ht. x 24" spr. 24" o.c.	576	Y
CYC	Cycas revoluta King Sago	5' ht. x 5' spr.	1	N
FIG	Ficus microcarpa Green Island	12" ht. x 12" spr. 18" o.c.	124	N
IRI	Iris spp. Blue Flag Iris.	18" ht. x 12" spr. 18" o.c.	156	Y
MUH	Muhlenbergia capillaris Muhly Grass	18" ht. x 18" spr. 36" o.c.	140	Y
TRF	Tripsacum floridanum Dwarf Fakahatchee Grass	18" ht. x 18" spr. 36" o.c.	156	Y
SOD	Stenotaphrum secundatum St. Augustine Sod	full, fresh sod	as req.	
	Existing tree relocated from site		5	
####	36" depth root barrier		as req.	

CODE DATA

STREET TREES
1 tree / 40 l.f.
240'/40 — 6@ trees required
6@ provided

NOTE: SEE SHEET L-6 FOR TYPICAL UNIT PLANTING PLANS

Exhibit B
Sheet 1 of 2

banyan court
delray beach, fl

dave bodker
landscape architecture/planning inc.
601 n. congress ave., suite 105-a
delray beach, florida 33445
561-276-6311
#LA0000999

sheet title:

planting plan

project number: 1319
date: 08/26/2020
scale: 1" = 20'
drawn by: st

revisions:

NORTH

sheet: L-4

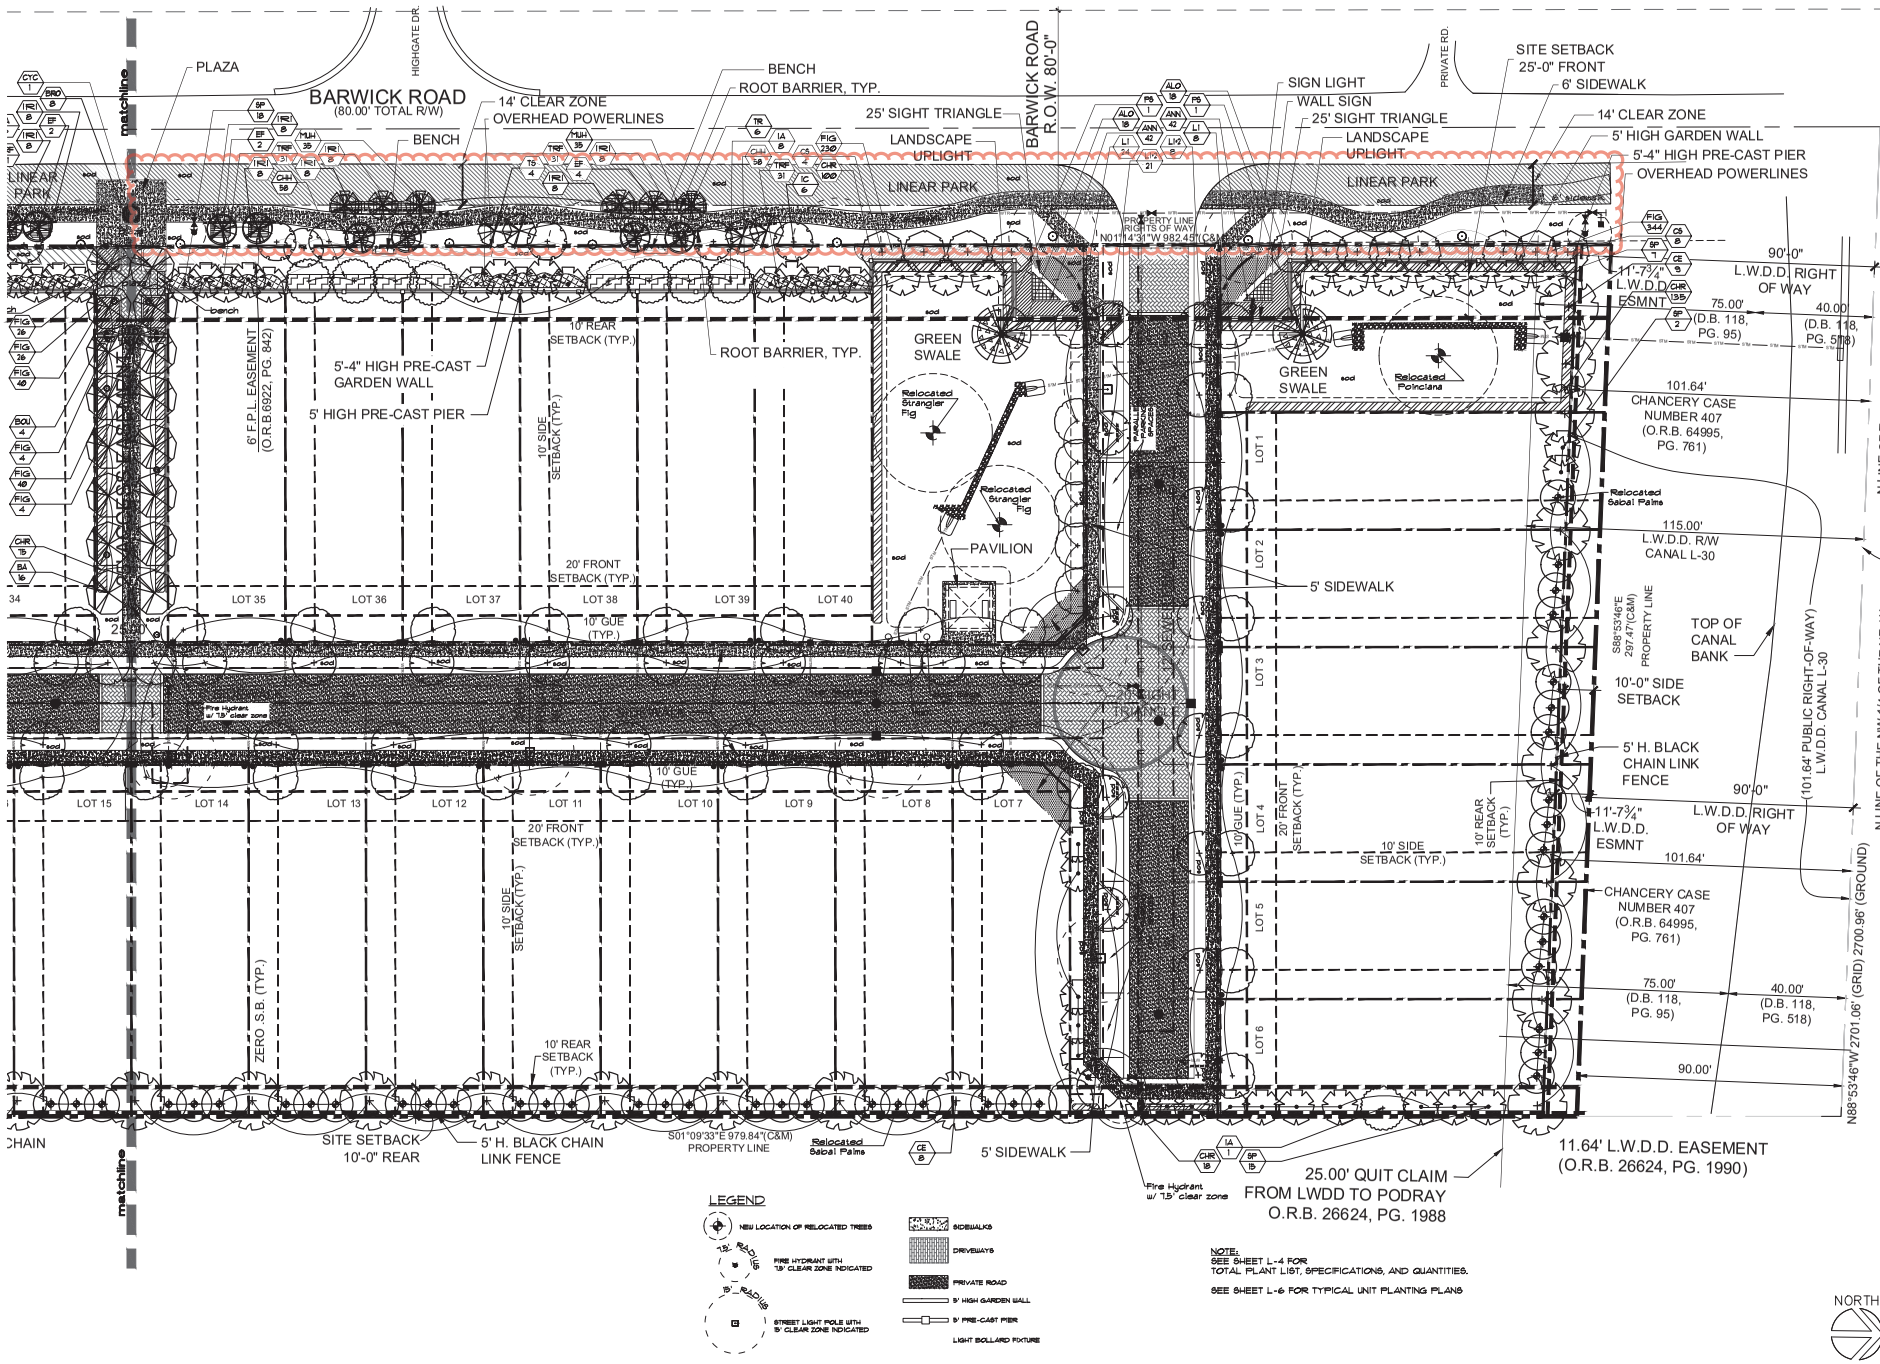

Exhibit A
Sheet 2 of 2

banyan court
delray beach, fl

dave bodker
landscape architecture/planning inc.
601 n. congress ave., suite 105-a
delray beach, florida 33445
561-276-6311
#LA0000999

sheet title:

planting plan

project number: 1319
date: 08/26/2020
scale: 1" = 20'
drawn by: st

revisions:

sheet:

L-5

5 of 6 sheets