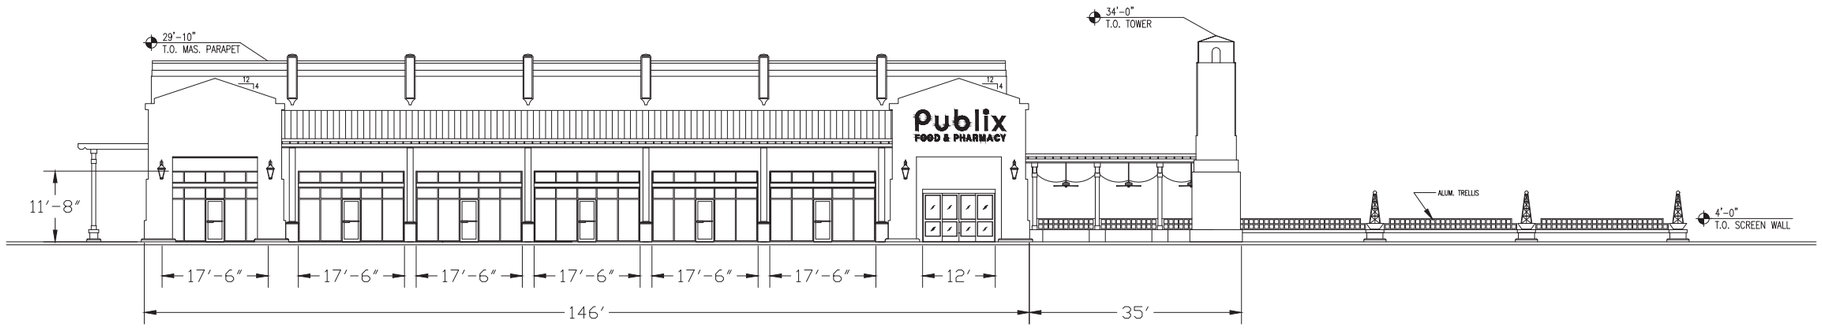

3 NORTH ELEVATION ATLANTIC AVE.

3/32" = 1'-0"

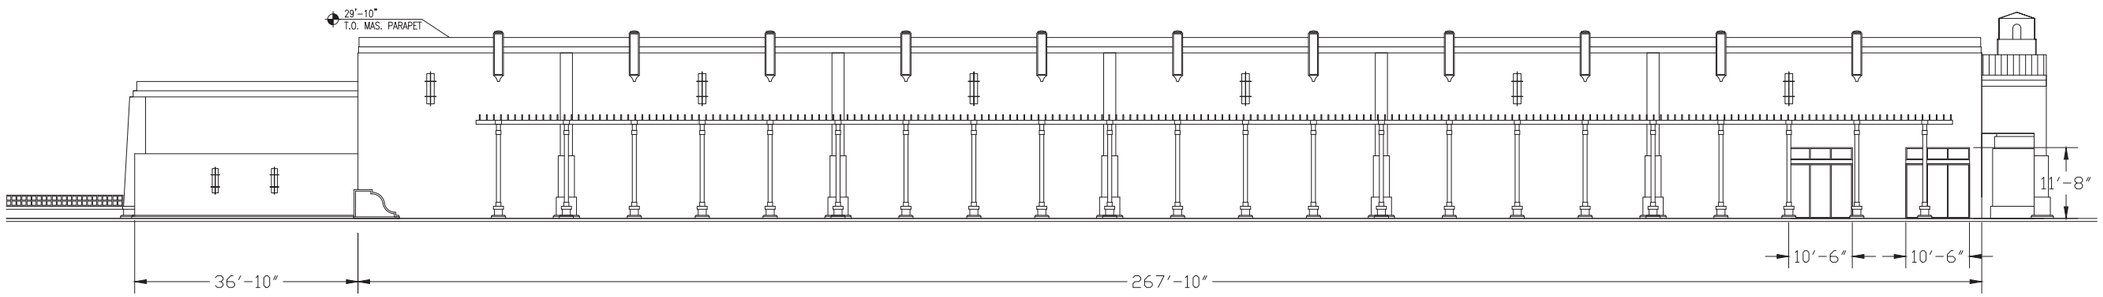

2 EAST ELEVATION S.W. 6TH AVE.

3/32" = 1'-0"

1 WEST ELEVATION S.W. 7TH AVE.

3/32" = 1'-0"

THIS DRAWING AND ALL INFORMATION CONTAINED HEREIN IS THE EXCLUSIVE PROPERTY OF FISHER AND ASSOCIATES, AND SHALL NOT BE COPIED OR USED IN ANY MANNER WITHOUT THE EXPRESS WRITTEN CONSENT OF FISHER AND ASSOCIATES, LLC. AND MUST BE RETURNED UPON REQUEST. THIS DRAWING IS INTENDED FOR ORIGINAL USE OF PUBLICATION, ALL RIGHTS RESERVED.

TO THE BEST OF MY KNOWLEDGE, THE SPECIFICATIONS AND PLANS SHOWN HEREIN COMPLY WITH THE APPLICABLE MINIMUM BUILDING CODES IN EFFECT AT THIS TIME.

FISHER AND ASSOCIATES, LLC.
ARCHITECTS
PLANNERS
INTERIOR DESIGNERS
AA26000738
2385 BELLEAIR RD. CLEARWATER, FL. 33764 (727) 443-4436

ELEVATIONS
600 BLOCK
WEST ATLANTIC AVENUE
DELRAY BEACH, FLORIDA

RELEASED FOR:	
BID	
PERMIT	
CONSTR.	

REVISIONS:

WILLIAM JOE FISHER
ARCHITECT 0010829

A4.1

Issue Date: 08-31-17
Project No.: 22000

Copyright 2017