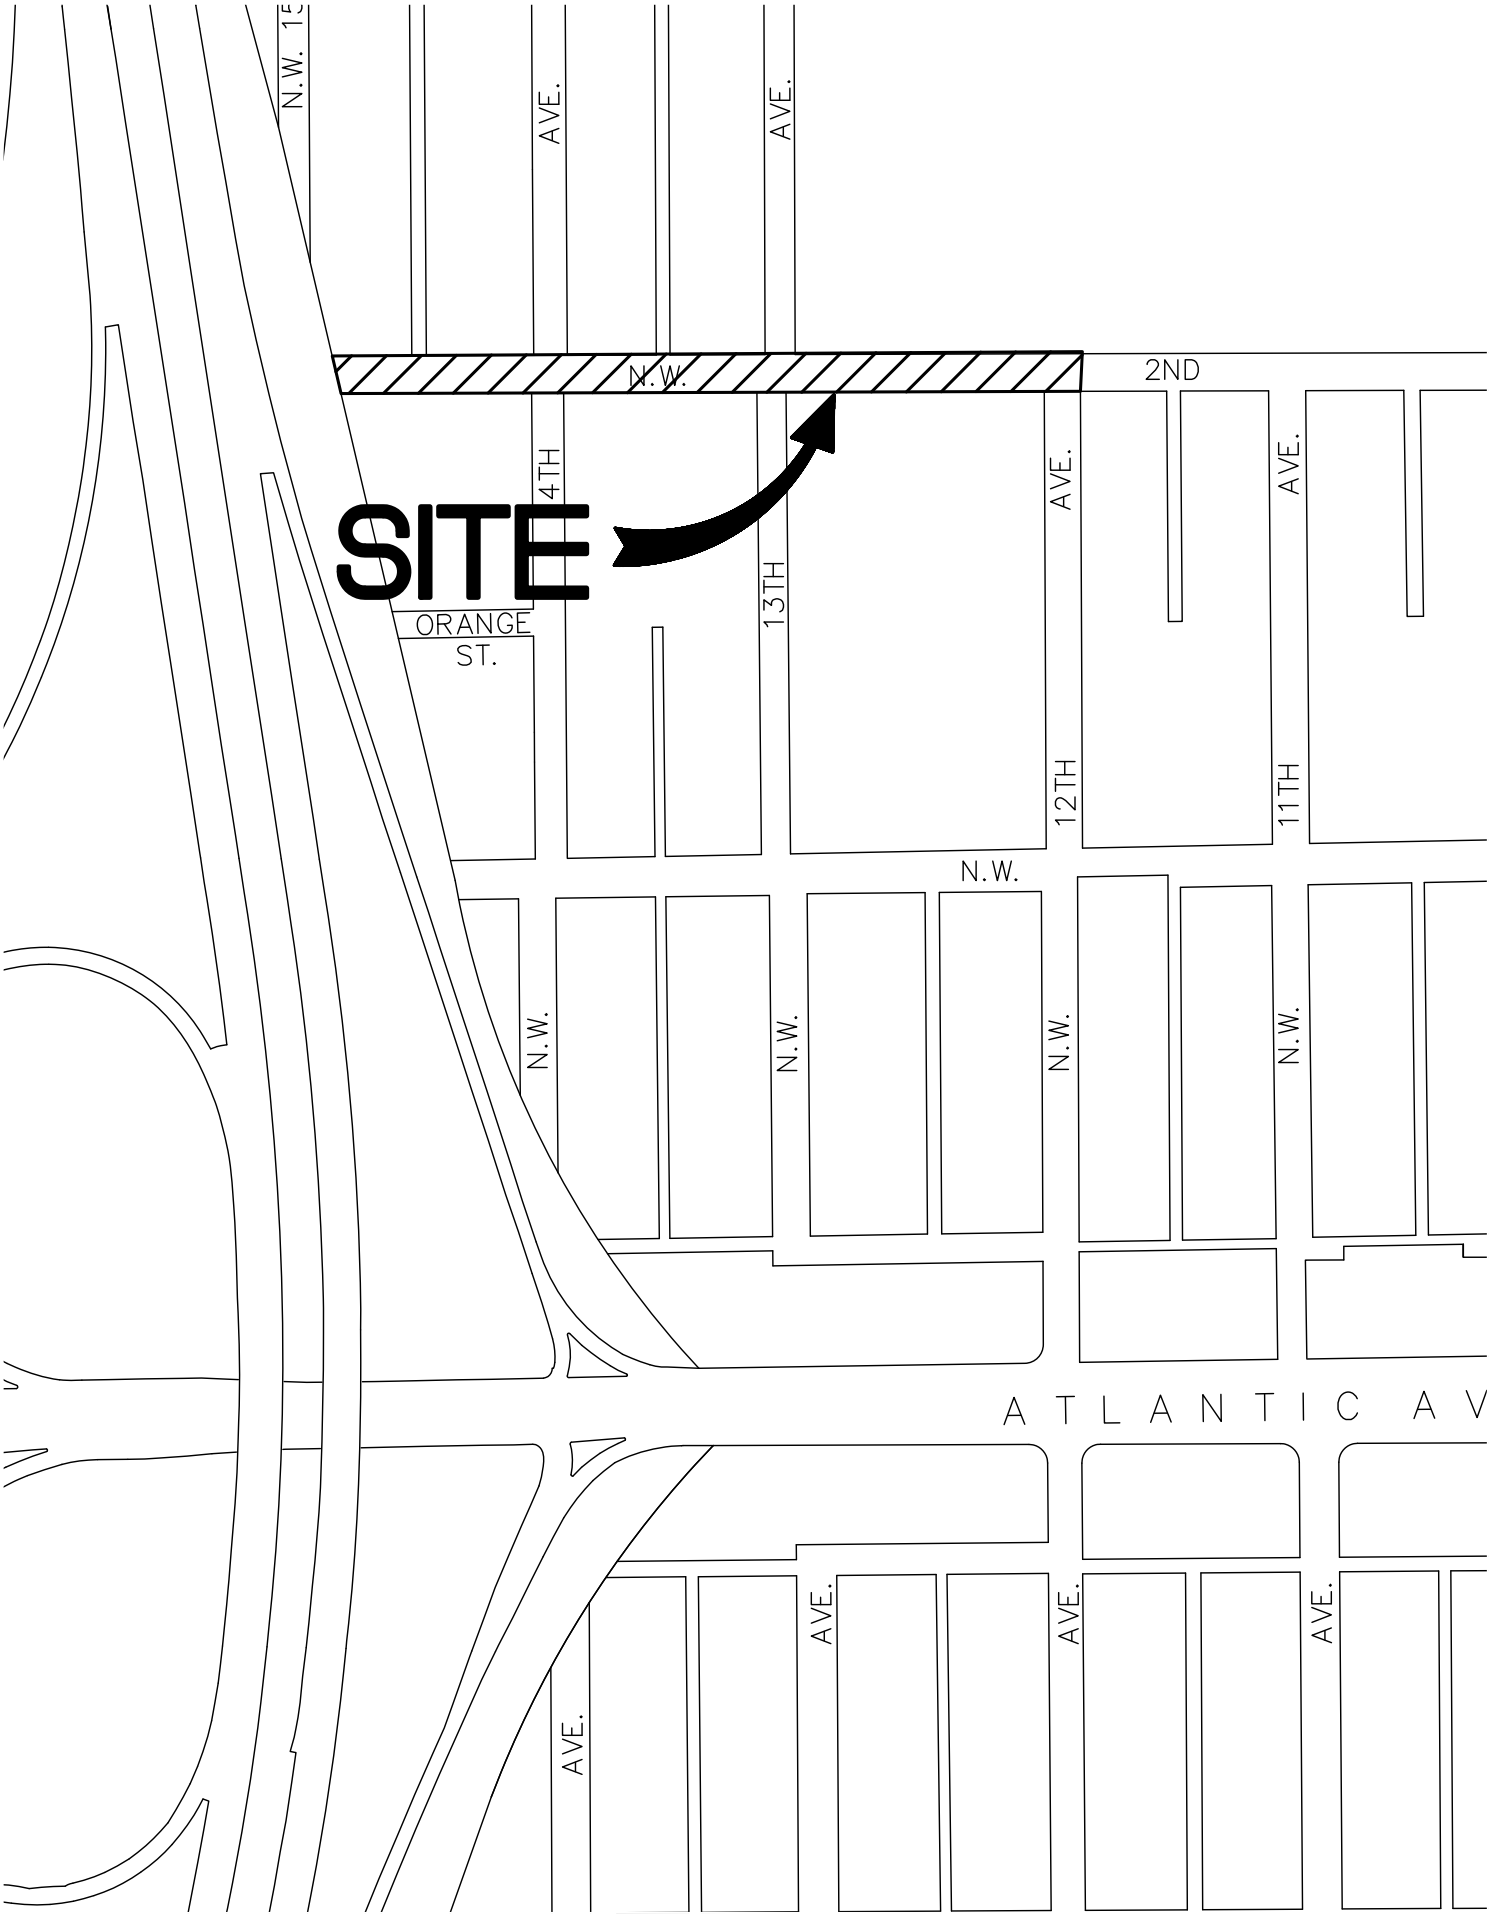


CITY of DELRAY BEACH
ENVIRONMENTAL SERVICES DEPARTMENT
434 SOUTH SWINTON AVENUE, DELRAY BEACH, FLORIDA 33444

MLK Phase II

Proj. # 15-004

DATE:4/23/14

1 of 1