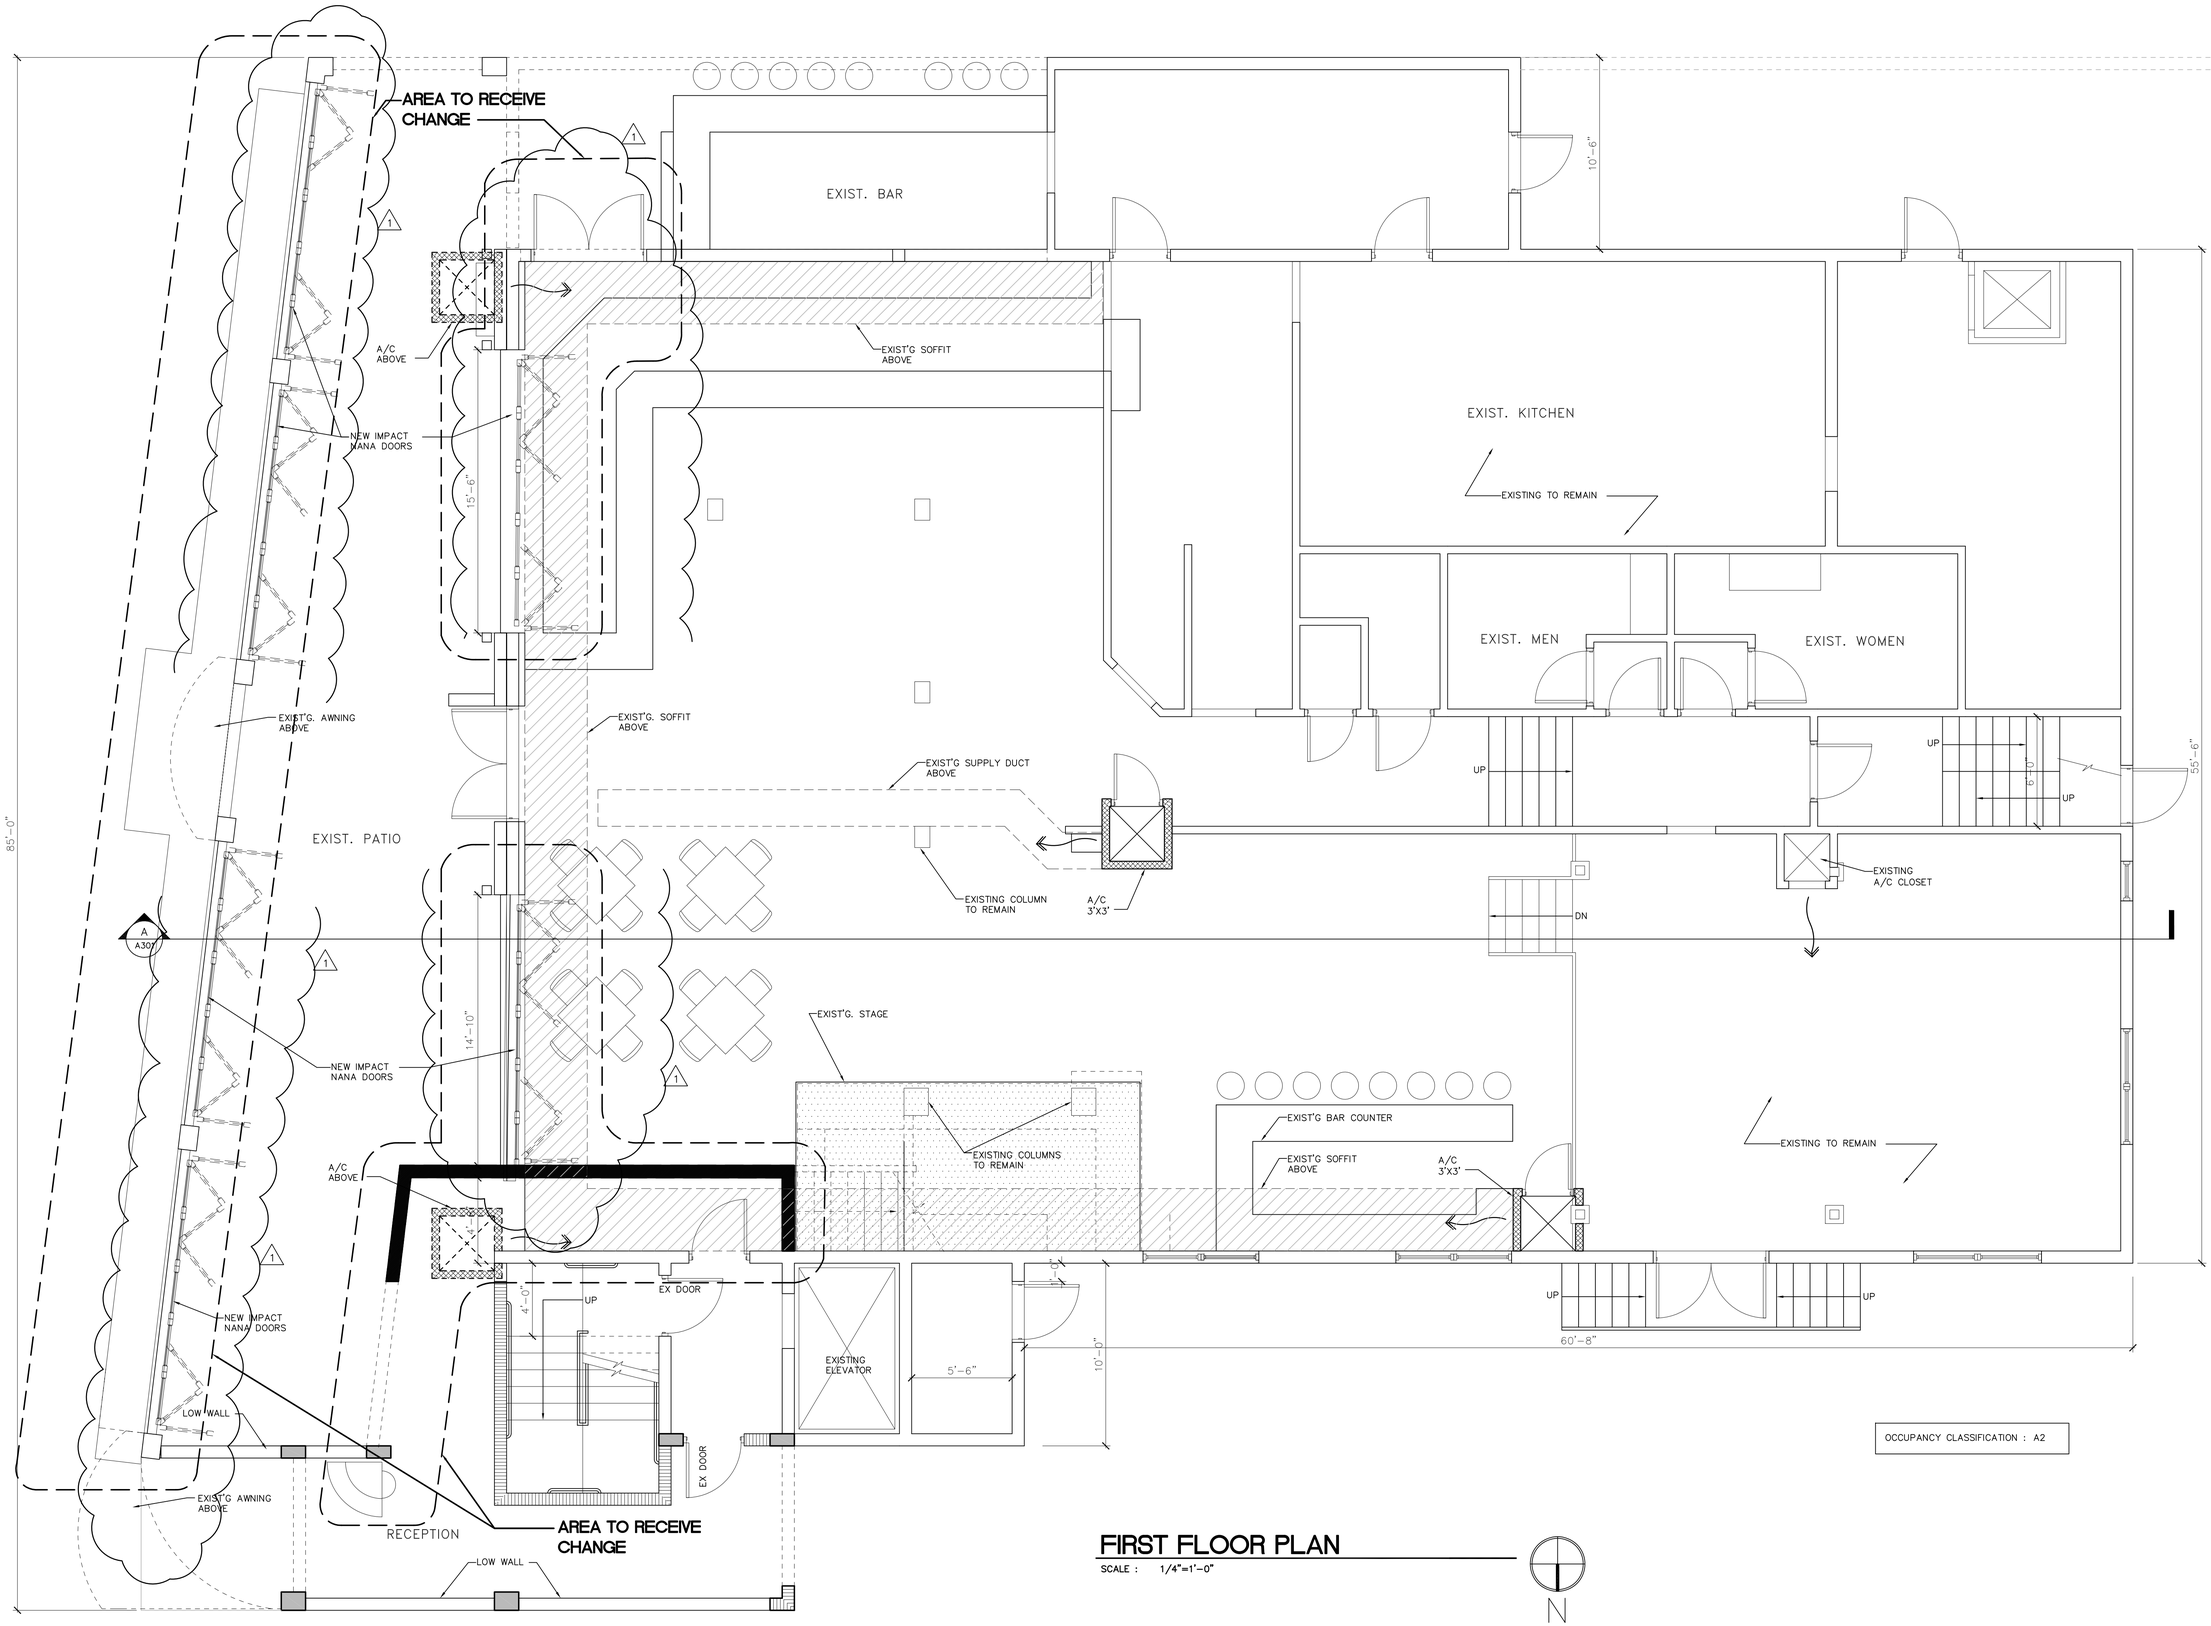

OCCUPANCY CLASSIFICATION : A2

FIRST FLOOR PLAN

SCALE : 1/4"=1'-0"

CURRIE SOWARDS AGUILA architects

Architecture • Planning
Interiors • Sustainable Design

AA26001584

185 NE 4TH AVENUE SUITE 101
DELRAY BEACH, FL 33483

T: (561) 276-4951 F: (561) 243-8184
E-MAIL: office@csa-architects.com

ISSUED FOR :

BIDS

PERMIT

CONSTRUCTION

SEAL

PROJECT TITLE

BOSTON'S RESTAURANT RENOVATION

REVISIONS

1 –RESPONSE TO SPRAB COMMENTS 8/08/2019.

THESE DRAWINGS ARE PREPARED PER ESTABLISHED INDUSTRY STANDARDS AND REPRESENT THE ARCHITECT AND ENGINEERS DESIGN CONCEPT. THEY ARE NOT INTENDED TO PROVIDE EVERY DETAIL OR CONDITION REQUIRED TO CONSTRUCT THE BUILDING. THE CONTRACTOR THROUGH SUBMITTALS AND OTHER COORDINATION EFFORTS IS FULLY RESPONSIBLE FOR PROVIDING A COMPLETE AND OPERATIONAL BUILDING WHETHER INDICATED ON THE PLANS OR NOT.

FILE NUMBER
100901A201_19.dwg

DRAWING TITLE
FIRST FLOOR PLAN

SPRAB 2019-7-12

DATE 7.12.2019 | DRAWN BY JC

JOB NUMBER 190703 1

DRAWING NUMBER
A2.01

THIS DOCUMENT, WITHOUT THE WRITTEN CONSENT OF CURRIE SOWARDS AGUILA ARCHITECTS INC., IS PROHIBITED. ANY OTHER USE OF THIS DOCUMENT IS PROHIBITED.