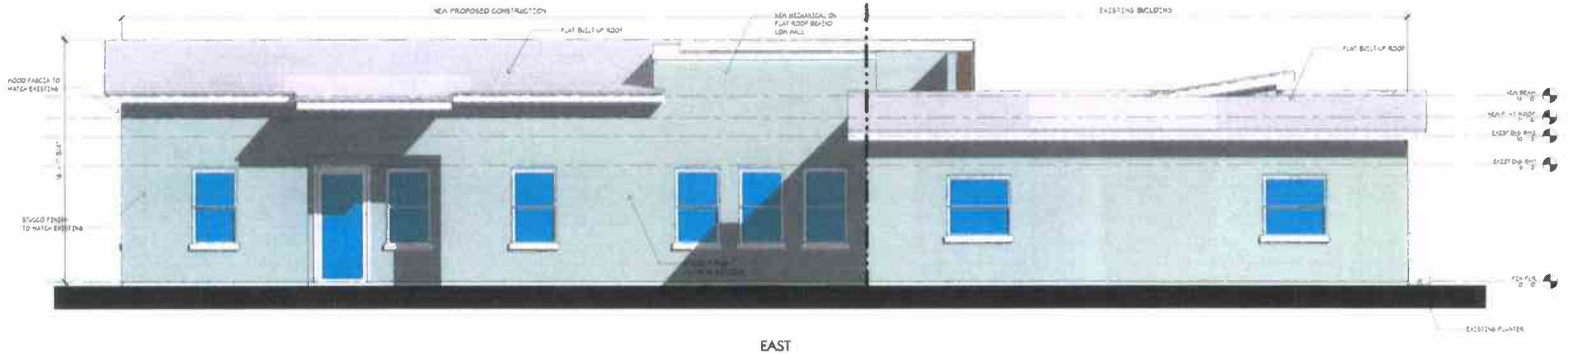

EAST

2 NEW LEFT ELEVATION-COLOR
1/4" = 1'-0"

SOUTH

1 NEW FRONT ELEVATION-COLOR
1/4" = 1'-0"

RECEIVED BY
JUL 2 6 2019
City of Delray Beach
Development Services Dept.
Planning & Zoning Div.

NEW ELEVATIONS COLOR

SHEET INFORMATION

PROJECT INFORMATION
219 N. DIXIE BLVD.
DELRAY BEACH,
FLORIDA

CLIENT INFORMATION
219 N DIXIE, LLC
1515 NORTH CONGRESS AVE.
DELRAY BEACH FLORIDA

SPECIALTY ENGINEERING CONSULTANTS, INC
1309 SW 30th AVE
SUITE #20
BOYNTON BEACH, FL 33426
DADE - BROWARD - PALM BEACH
FL CA #0002117
561 - 752 - 9440 OFFICE
561 - 752 - 9443 FAX

FILE NAME
SCALE
DATE 11/15/16
RVD BY Checker
DRWN BY Author
REVISION

SEAL
GARY McDOUGLE, PE FL #56214

SHEET #
A7