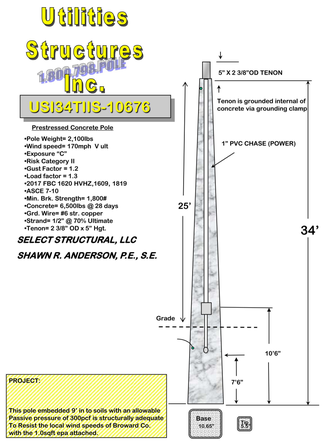

Conc. Light Pole Detail

Scale: N.T.S.

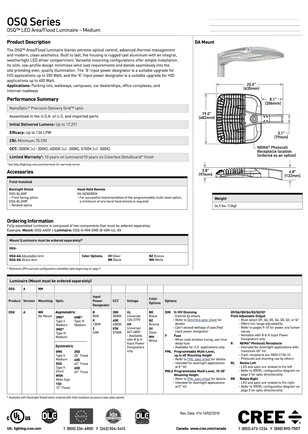

Light Head Detail

Scale: N.T.S.

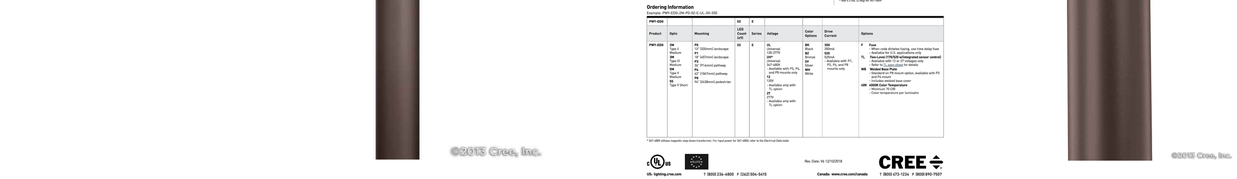

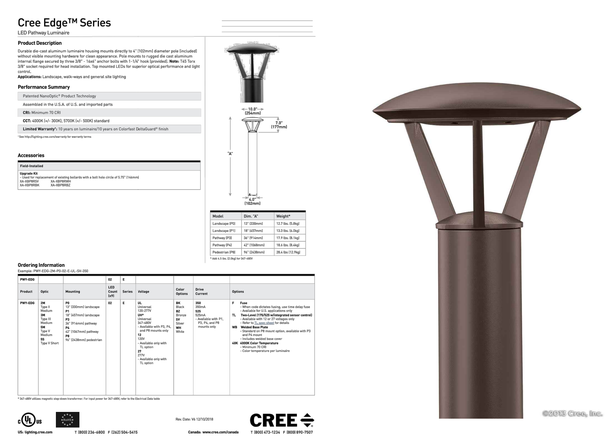

Bollard Detail

Scale: N.T.S.

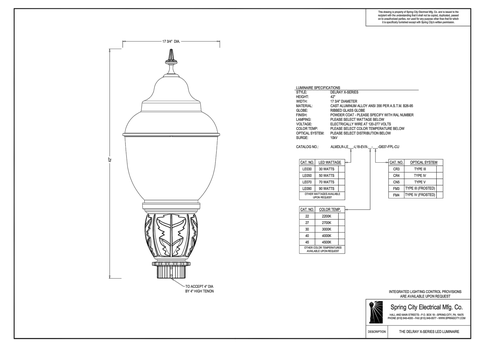

Barwick Light Head Dtl.

Scale: N.T.S.

BANYAN COURT
ROADWAY AREAS
EXTERIOR LIGHTING

Luminaire Schedule							
Symbol	Qty	Label	Description	LLF	Lum. Lumens
	2	SA	CREE LTG# OSQ-A-4ME-B-40K-UL-8LS-BZ / MTD AT 25' AFG	0.900	8779
	4	SB	CREE LTG# OSQ-A-3ME-B-40K-UL-8LS / MTD AT 25' AFG	0.900	9019
	5	SC	CREE LTG# OSQ-A-2ME-B-40K-UL-8LS / MTD AT 25' AFG	0.900	8779
	10	SD	CREE LTG# PWY-EDG-3M-P4-02-E-UL-525-40K (525mA) / BOLLARD FIXTURE	0.900	1943
	16	SE	SPRING CITY #: ALMDLR-LE095-EVX-X2-40-GR11-CR3-FDL-CU / MTD AT 18' AFG	0.900	5364

Calculation Summary							
Label	CalcType	Units	Avg	Max	Min	Avg/Min	Max/Min
ACCESS SIDEWALK	Illuminance	Fc	2.59	4.2	1.5	1.73	2.80
BARWICK SIDEWALK	Illuminance	Fc	1.07	1.6	0.6	1.78	2.67
RESIDENTIAL ROADS	Illuminance	Fc	1.36	3.2	0.5	2.72	6.40

Filename: BC-2020-07-19A.AGI

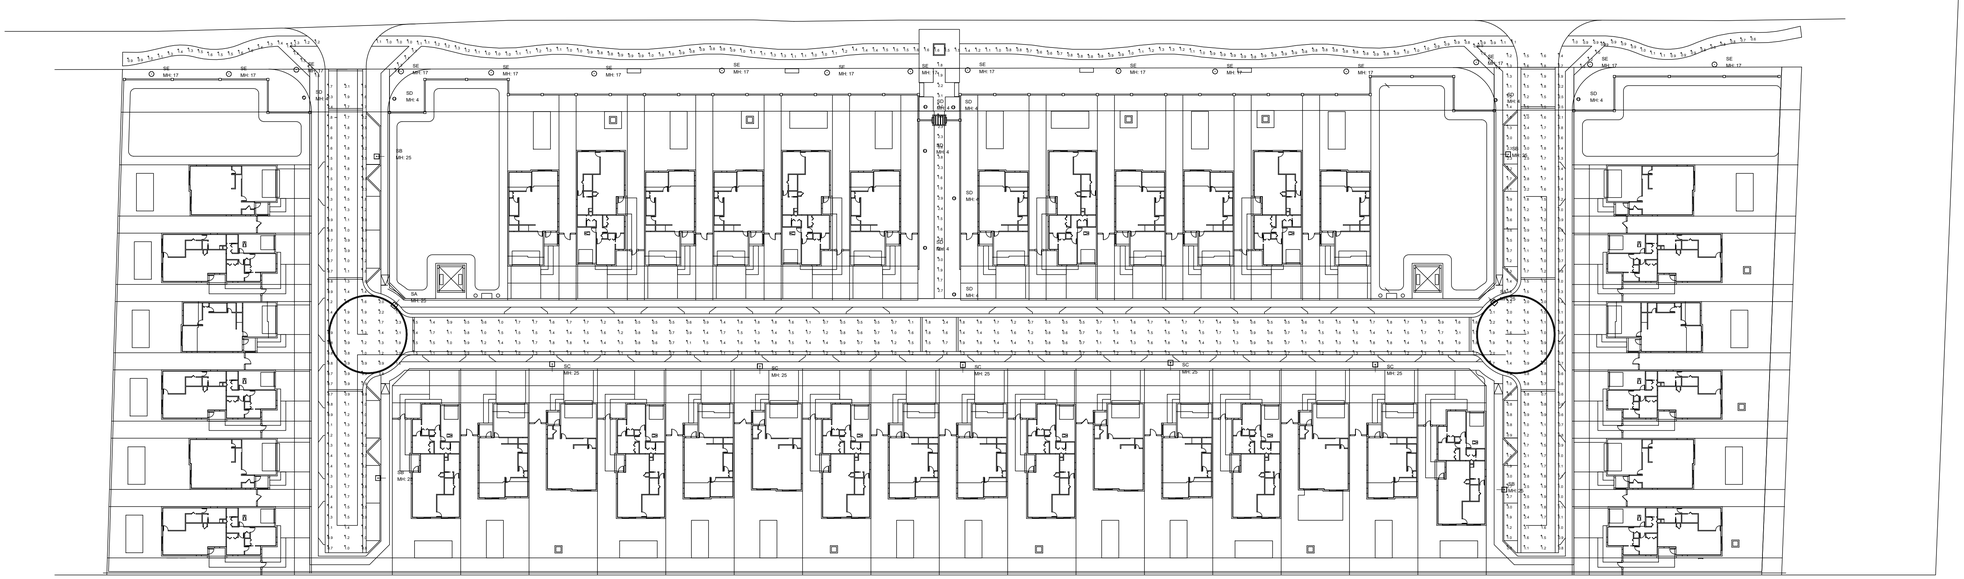

MODELS SHOW ON PLAN ARE FOR GRAPHIC PURPOSES ONLY.

Photometric Plan

Scale: 1"=40'

RICHARD JONES
ARCHITECTURE
10 S.E. FIRST AVENUE | SUITE 102
DELRAY BEACH, FLORIDA 33444
V. 561.274.9186 | F. 561.274.9196
AA26001617 | IB26001056
WWW.RJARCHITECTURE.COM

BANYAN COURT
BARWICK ROAD
DELRAY BEACH, FLORIDA

STELLAR COMMUNITIES
2700 WEST CYPRESS CREEK ROAD, SUITE D-118
FORT LAUDERDALE, FL 33309

FLORIDA LICENSURE

AA26001617 | IB26001056

COMMISSION #	18-059
DESIGNER:	RJ
DRAWN BY:	GsJ
PLAN REVIEW:	RJ

SUBMITTALS:

ISSUED TO ZONING	05.03.19
#1 ZONING COMMENTS	07.15.19
#2 ZONING COMMENTS	08.23.19
#3 ZONING COMMENTS	10.28.19
#4 ZONING COMMENTS	07.06.20

REVISIONS:

PHOTO-
METRIC
PLAN

PH-1

RICHARD JONES ARCHITECTURE

COPYRIGHT 2019 BY RICHARD JONES ARCHITECTURE INCORPORATED ALL RIGHTS ALL RESERVED. NO PART OF THESE PLANS, DESIGNS, OR INFORMATION MAY BE REPRODUCED, COPIED OR UTILIZED GRAPHICALLY IN ANY FORM WHATSOEVER WITHOUT THE EXPRESS WRITTEN CONSENT OF RICHARD JONES ARCHITECTURE INCORPORATED.