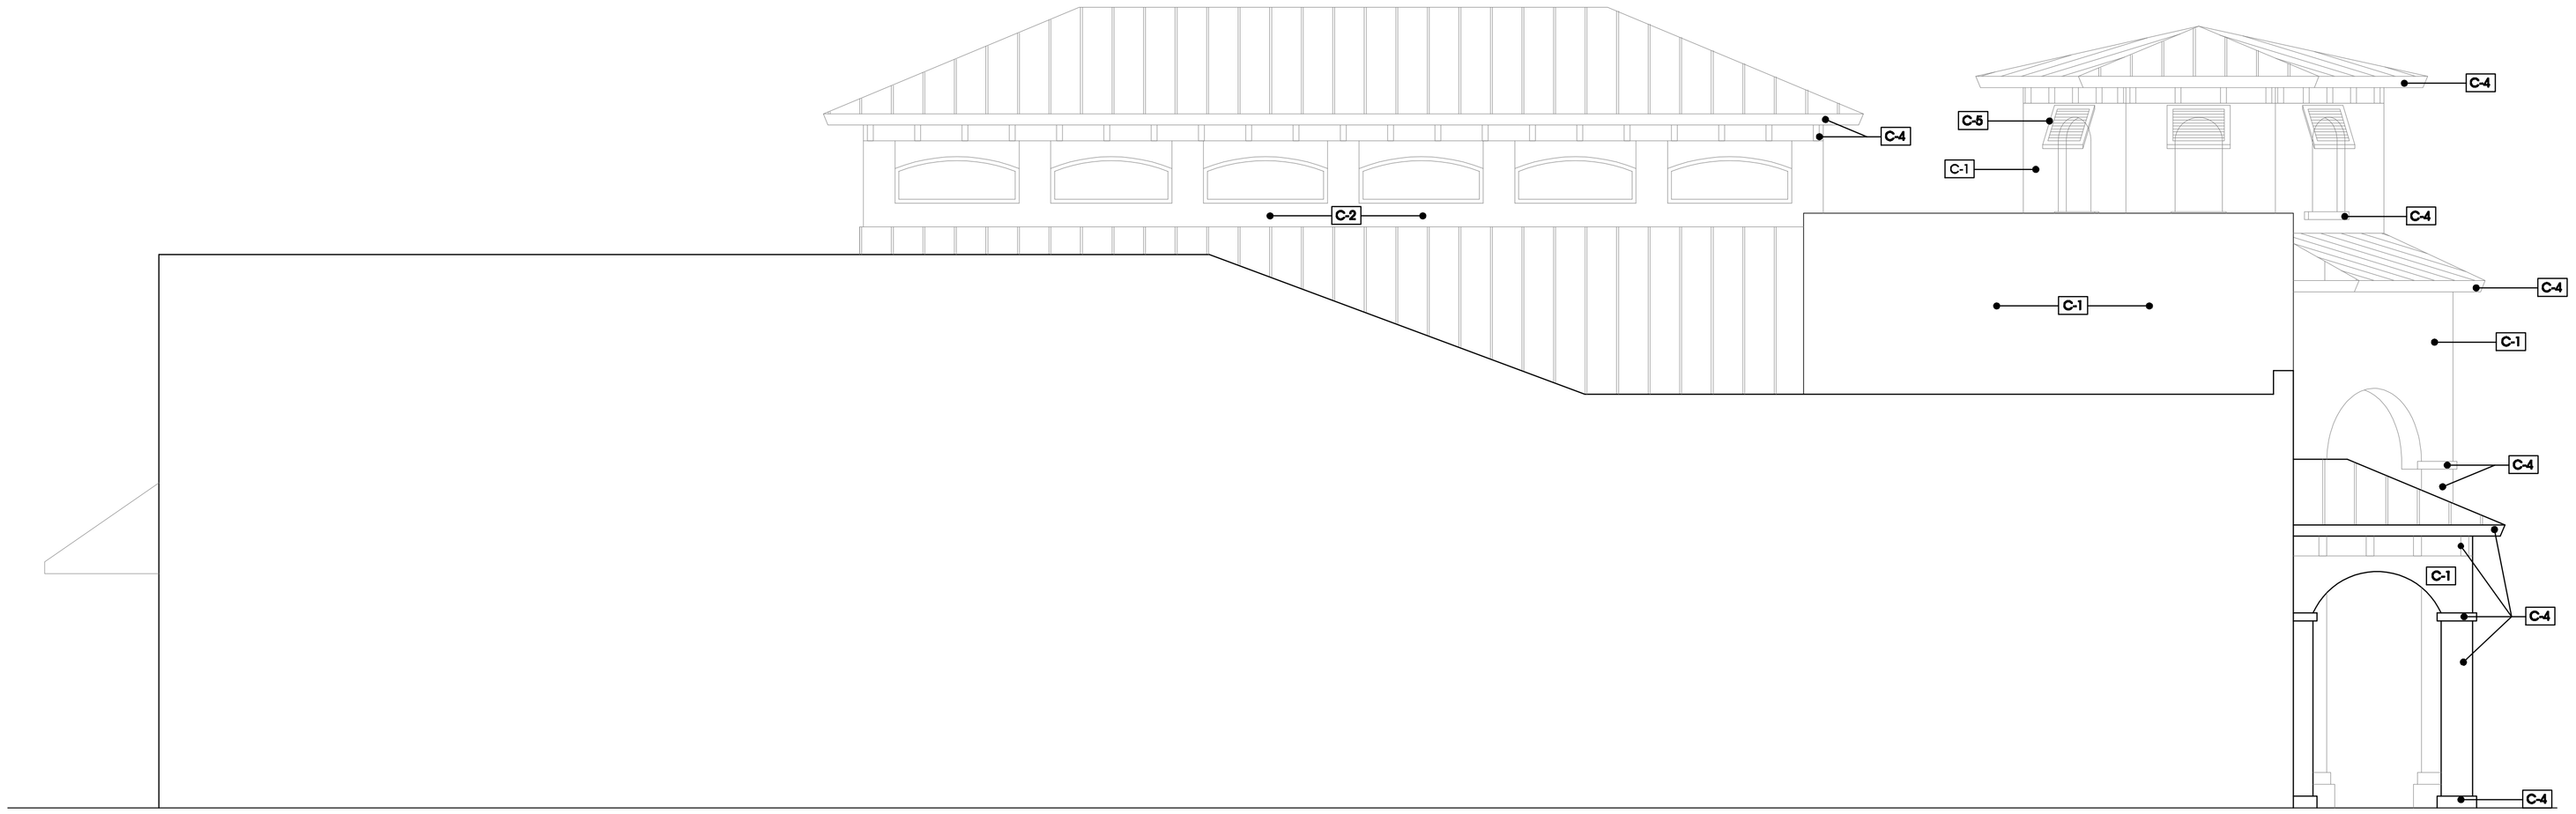

EAST ELEVATION

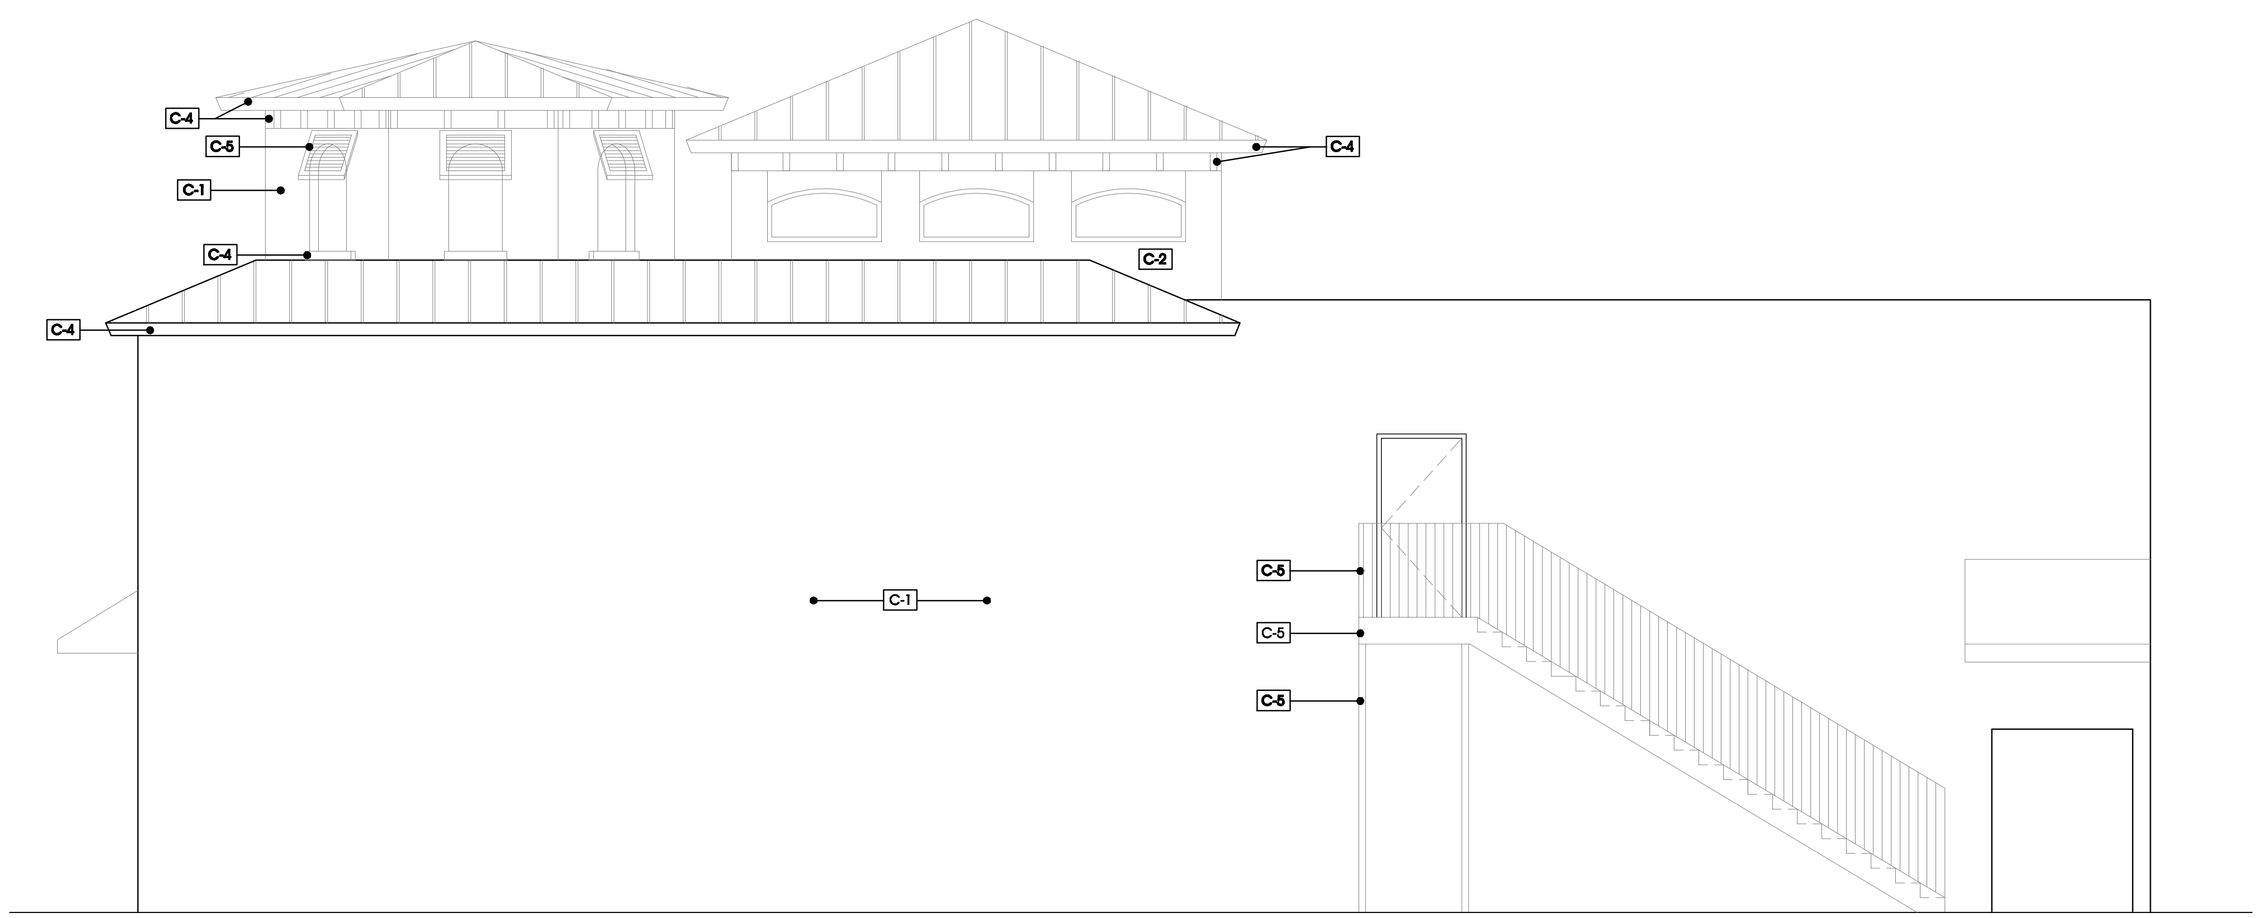

SOUTH ELEVATION

PAINT COLOR LEGEND
C-1 Color 1/ Base (Stucco) Sherwin Williams 6605 Charisma
C-2 Color 2/ Base (Stucco) Sherwin Williams 6323 Romance
C-3 Color 3/ Accent (Stucco) Sherwin Williams 6324 Mellow Coral
C-4 Color 4/Accent (Columns/Fascia/Trim) Sherwin Williams 7001 Marshmallow
C-5 Color 5/ Accent (Railings /Shutters) Sherwin Williams 6767 Aquarium Powder Coated

RICK BRAUTIGAN ARCHITECTURE
2915 S Federal Highway
Delray Beach, FL 33483
Ph: 561.272.9086
AAC002029

MROD REALTY CORP.

504 E Atlantic Ave.
Delray Beach
Florida

R.B.A. P.N. 10519.02

:Permit Set
:G.C. Bid Set
:Owner Review Plan Set

REVISIONS

NORTH

© PAUL RICHARD BRAUTIGAN, ARCHITECT AR0011073

A2

Proposed Paint Colors

1/4" SC

ALL DESIGNS, CONCEPTS, AND IDEAS CONTAINED AND REPRESENTED HEREIN ARE THE PROPERTY OF RICK BRAUTIGAN ARCHITECTURE, INC. AND MAY NOT BE ALTERED, CHANGED, MODIFIED OR COPIED WITHOUT THE PERMISSION OF RICK BRAUTIGAN ARCHITECTURE, INC. EXPRESSED IN WRITING.
1. DRAWINGS ARE NOT TO BE SCALED. WRITTEN DIMENSIONS HAVE PRECEDENCE OVER ALL SCALED DIMENSIONS. 2. CONTRACTOR TO VERIFY ALL DIMENSIONS AND ADVISE ARCHITECT OF ANY DISCREPANCIES.CONSTRUCTION SHALL NOT PROCEED UNTIL SAID DISCREPANCIES HAVE BEEN RESOLVED.
3. NO MATERIALS OR SYSTEMS ARE TO BE FABRICATED UNTIL : A) ALL DIMENSIONS HAVE BEEN VERIFIED BY CONTRACTOR B) SHOP DRAWINGS HAVE BEEN REVIEWED AND ACCEPTED BY THE ARCHITECT