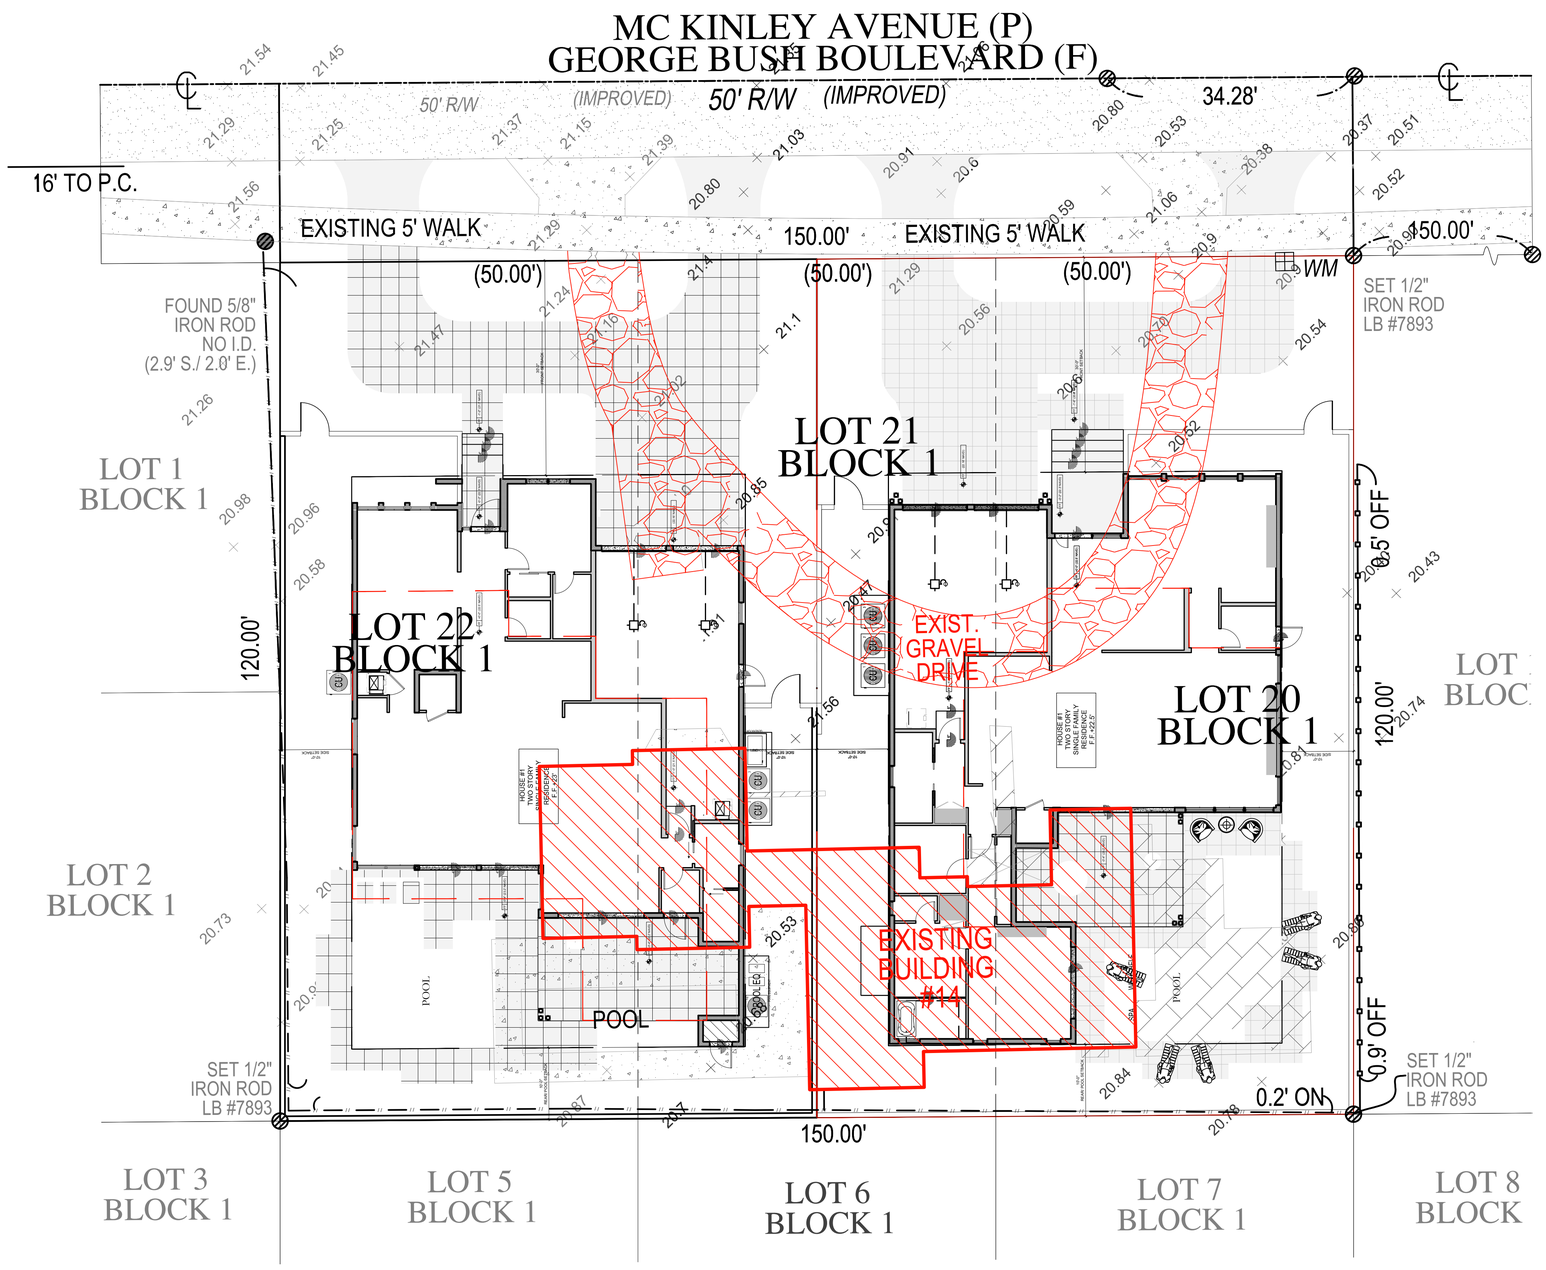

1 SITE PLAN OVERLAY
1" = 10'

HISTORIC SUBMITTAL 12-02-25

REVISIONS	BY	DATE
1 FLOOR PLAN	CML	9.24.25
2 FRONT ELEVATION	CML	10.25.25
3 HRB SUBMITTAL	CML	12.02.25

CUSTOM RESIDENCE #2
LOT 21/ 20 -14 GEORGE BUSH BLVD.
DELRAY BEACH, FLORIDA

RANDALL STOFFT ARCHITECTS
distinctive. inspirational. architecture.
42 N SWINTON AVE., DELRAY BEACH, FL 33444 (561) 243-0799 • NAPLES, FL (239) 262-7677 • WWW.STOFFT.COM

Job No. 25061420

Digitally signed by Randall E Stofft
DN: E=randall@stofft.com, CN=Randall E Stofft, O=RANDALL E. STOFFT, ARCHITECTS, P.A., L=Delray Beach, S=Florida, C=US
Date: 2026.06.11 16:22:21-04'00'

FL-0011105 FIRM-AA003379

ALL IDEAS, DESIGNS, ARRANGEMENTS, & PLANS INDICATED OR REPRESENTED BY THIS DRAWING ARE OWNED BY, & THE PROPERTY OF THIS OFFICE, & WERE CREATED, EVOLVED, & DEVELOPED FOR USE ON, & IN CONNECTION WITH THE SPECIFIED PROJECT. NONE OF SUCH IDEAS, DESIGNS, ARRANGEMENTS, OR PLANS SHALL BE USED BY, OR DISCLOSED TO ANY PERSON, FIRM, OR CORPORATION FOR ANY PURPOSE WHATSOEVER WITHOUT THE WRITTEN PERMISSION OF RANDALL E. STOFFT, ARCHITECTS, P.A. WRITTEN DIMENSIONS ON THESE DRAWINGS SHALL HAVE PRECEDENCE OVER SCALE DIMENSIONS. CONTRACTORS AND SUB-CONTRACTORS SHALL VERIFY ALL DIMENSIONS CONDITIONS ON THE JOB, & THIS OFFICE MUST BE NOTIFIED OF ANY VARIATIONS FROM THE DIMENSIONS AND CONDITIONS SHOWN BY THESE DRAWINGS. SHOP DETAILS OF ADEQUATE SCALE MUST BE SUBMITTED TO THIS OFFICE FOR APPROVAL BEFORE PROCEEDING WITH FABRICATION ON ITEMS SO NOTED. © 2021. ALL RIGHTS RESERVED RANDALL STOFFT ARCHITECTS P.A.

A100.1