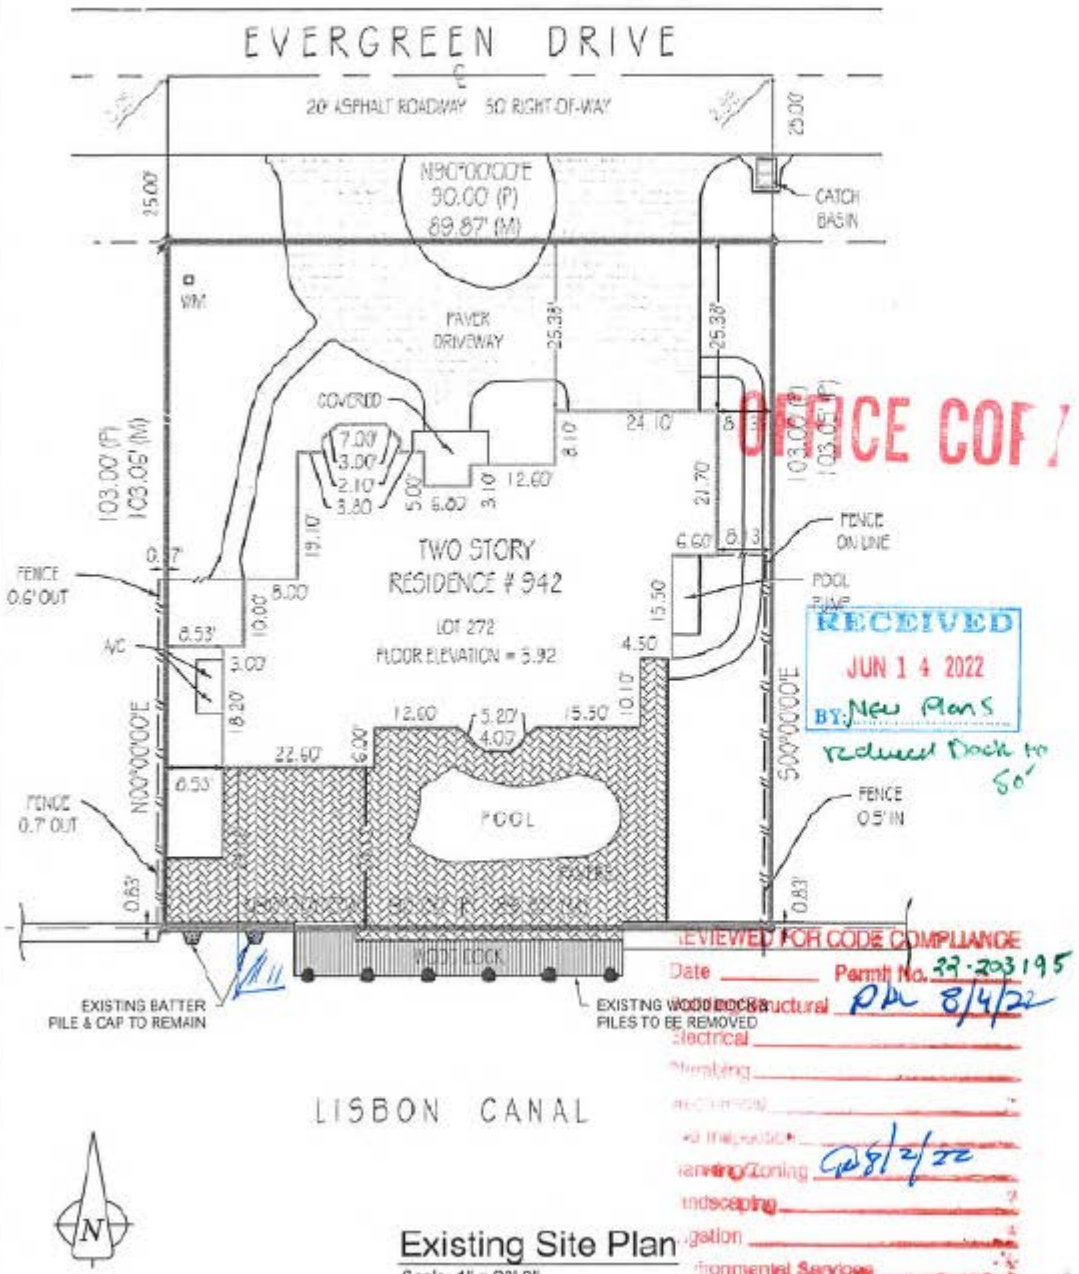

OFFICE COPY

RECEIVED
JUN 14 2022
BY: New Plans

reduced Dock to 50'

REVIEWED FOR CODE COMPLIANCE
Date _____ Permit No. 22-203195
Structural PDL 8/4/22
Electrical
Plumbing
Mechanical
Fire Inspector
Planning/Zoning 8/2/22
Landscaping
Irrigation
Environmental Services
Engineering PDL 8/1/22

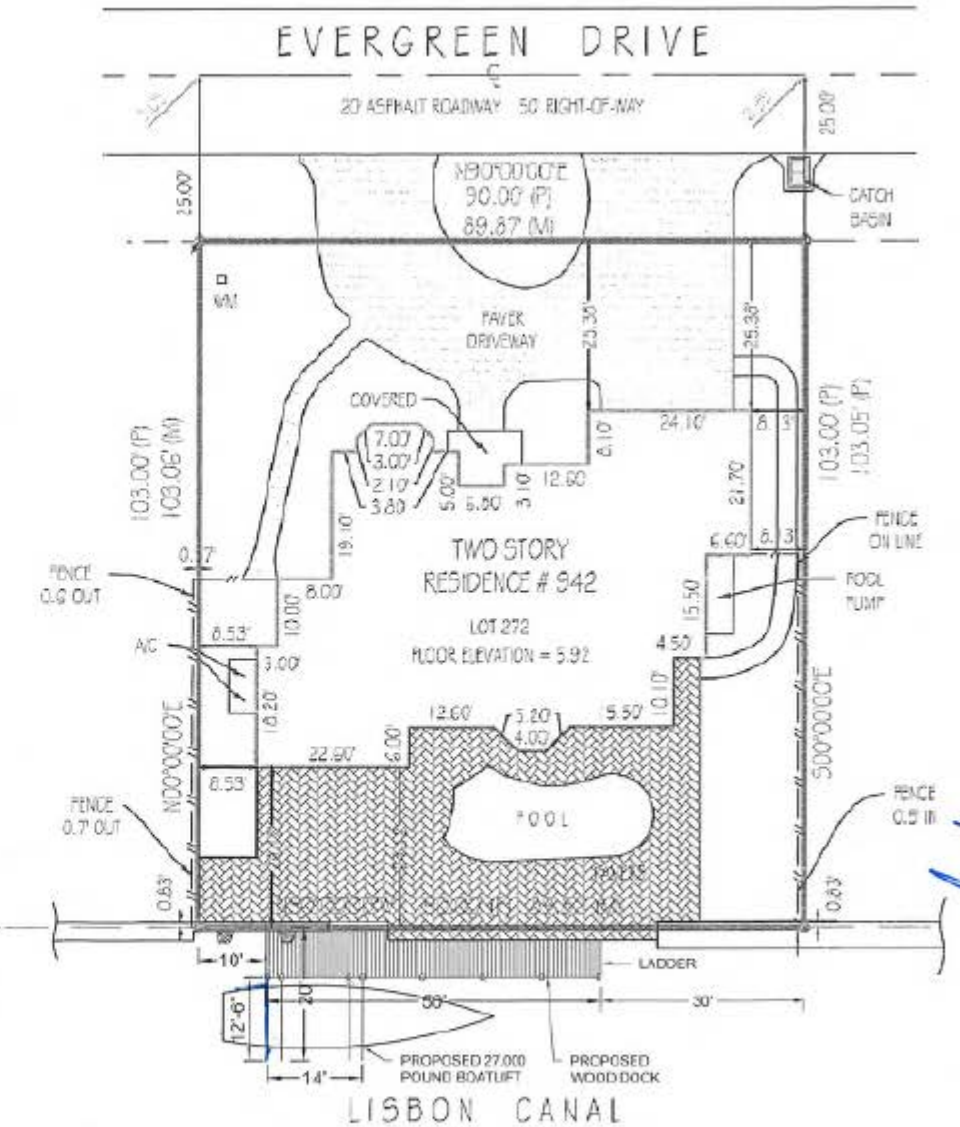

James Bushouse, Inc.
CONSULTING ENGINEERS
C.A. #27565

Wood Dock & Boatlift for:
GAGLIARDI
942 Evergreen Drive
Delray Beach, FL 33483

NOT SEALED UNTIL DATED & SIGNED BY
James Bushouse, P.E.
Professional Engineer #10311
State of Florida

DATE	NOTES/REVISIONS
5/26/22	CITY COMMENTS

SCALE: AS NOTED
DATE: 2/10/22
DRAWN BY: SB
CHECKED BY: JB
JOB No. 22-02-324
SHEET No. 1 of 3