SCALE: 1/8" = 1'-0"

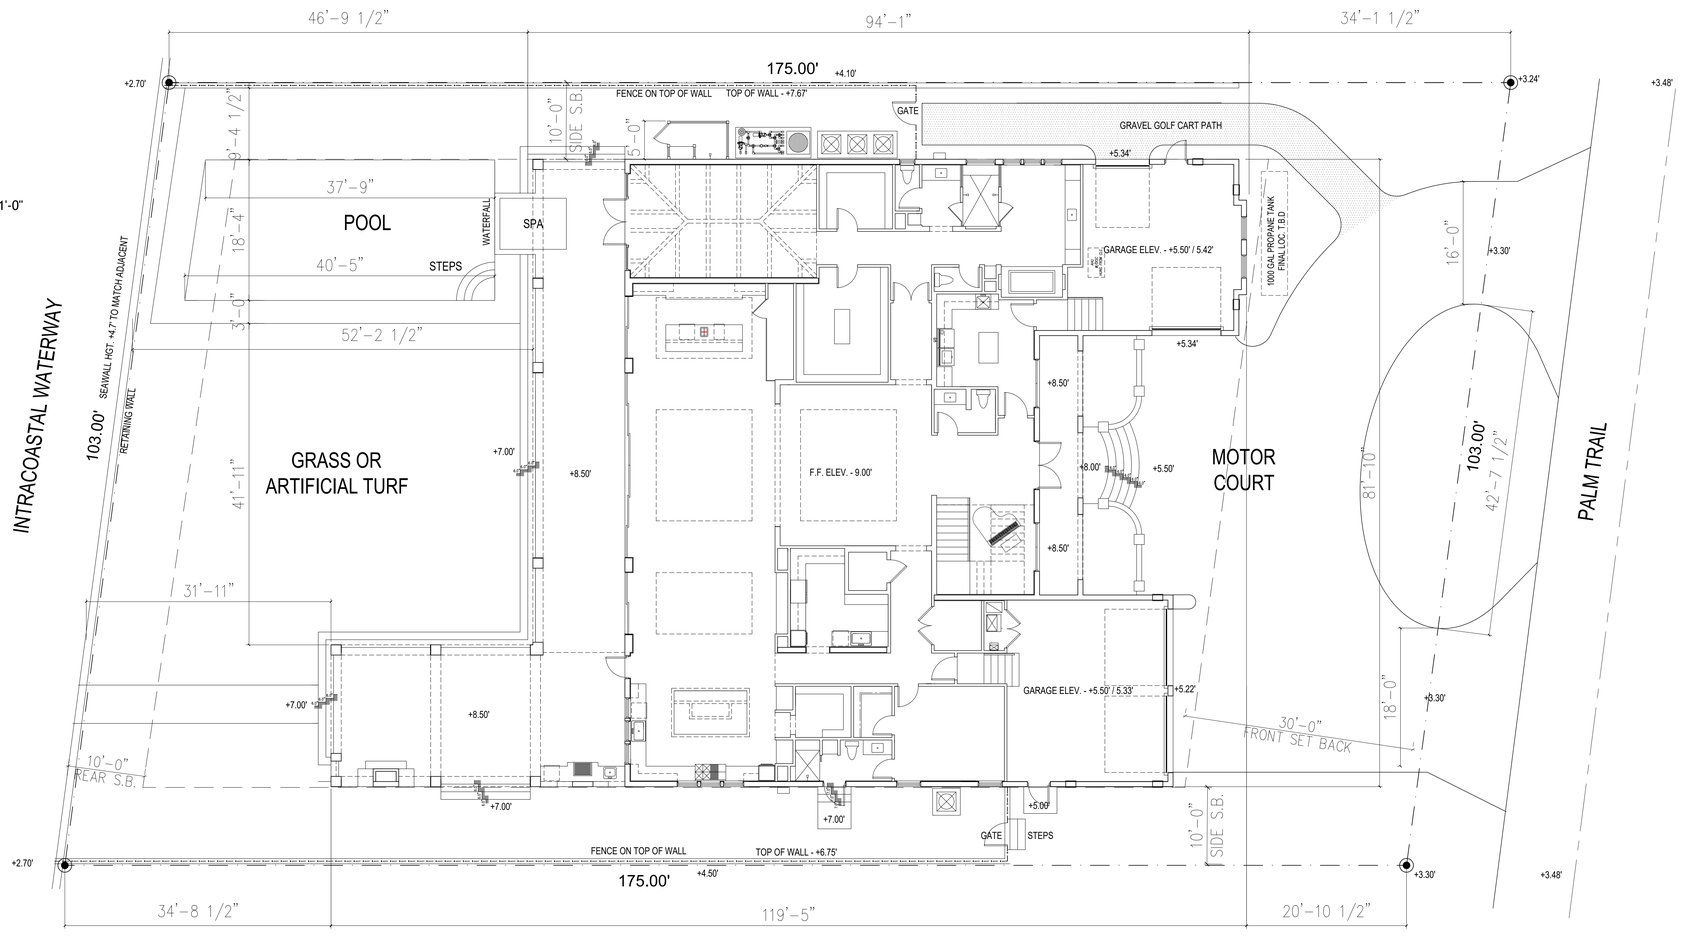

PROJECT LOG	
PLAN & ELEV	07.28.21
TWO STORY PLAN FOR REVIEW	08.09.21
ELEVATIONS FOR REVIEW	08.15.21
PLANS & ELEVATIONS FOR REVIEW	08.22.21
COVERED REAR BALCONY	08.29.21
PLAN AND ELEV REV	09.14.21
PLAN AND ELEV REV	10.19.21
ISSUED FOR PERMIT	11.19.21
REV MAIN SLAB TO 9.00	12.08.21
RE-ISSUED FOR PERMIT	12.21.21
LNDRY ROOM / ELEV REV	01.13.22
BUTLER'S PANTRY REV	01.24.22
REVISED KITCHEN WINDOW	02.07.22
REVISED ROOF PITCH	03.09.22

DONALD J. NUELLE, P.E. # 52046

DONALD J. NUELLE P.E.

11634 ROWENA ST.
PORT ST. LUCIE, FL 34987
(561) 629-6975

INTELLI-GREEN INC.

8529 E. GARDEN OAKS CIR.
PALM BEACH GARDENS, FL 33410
Phone (561) 627-1905

SPENO RESIDENCE

227 PALM TRAIL
DELRAY BEACH, FLORIDA

SITE PLAN

1/4" = 1'-0" U.N.O.

ST-1