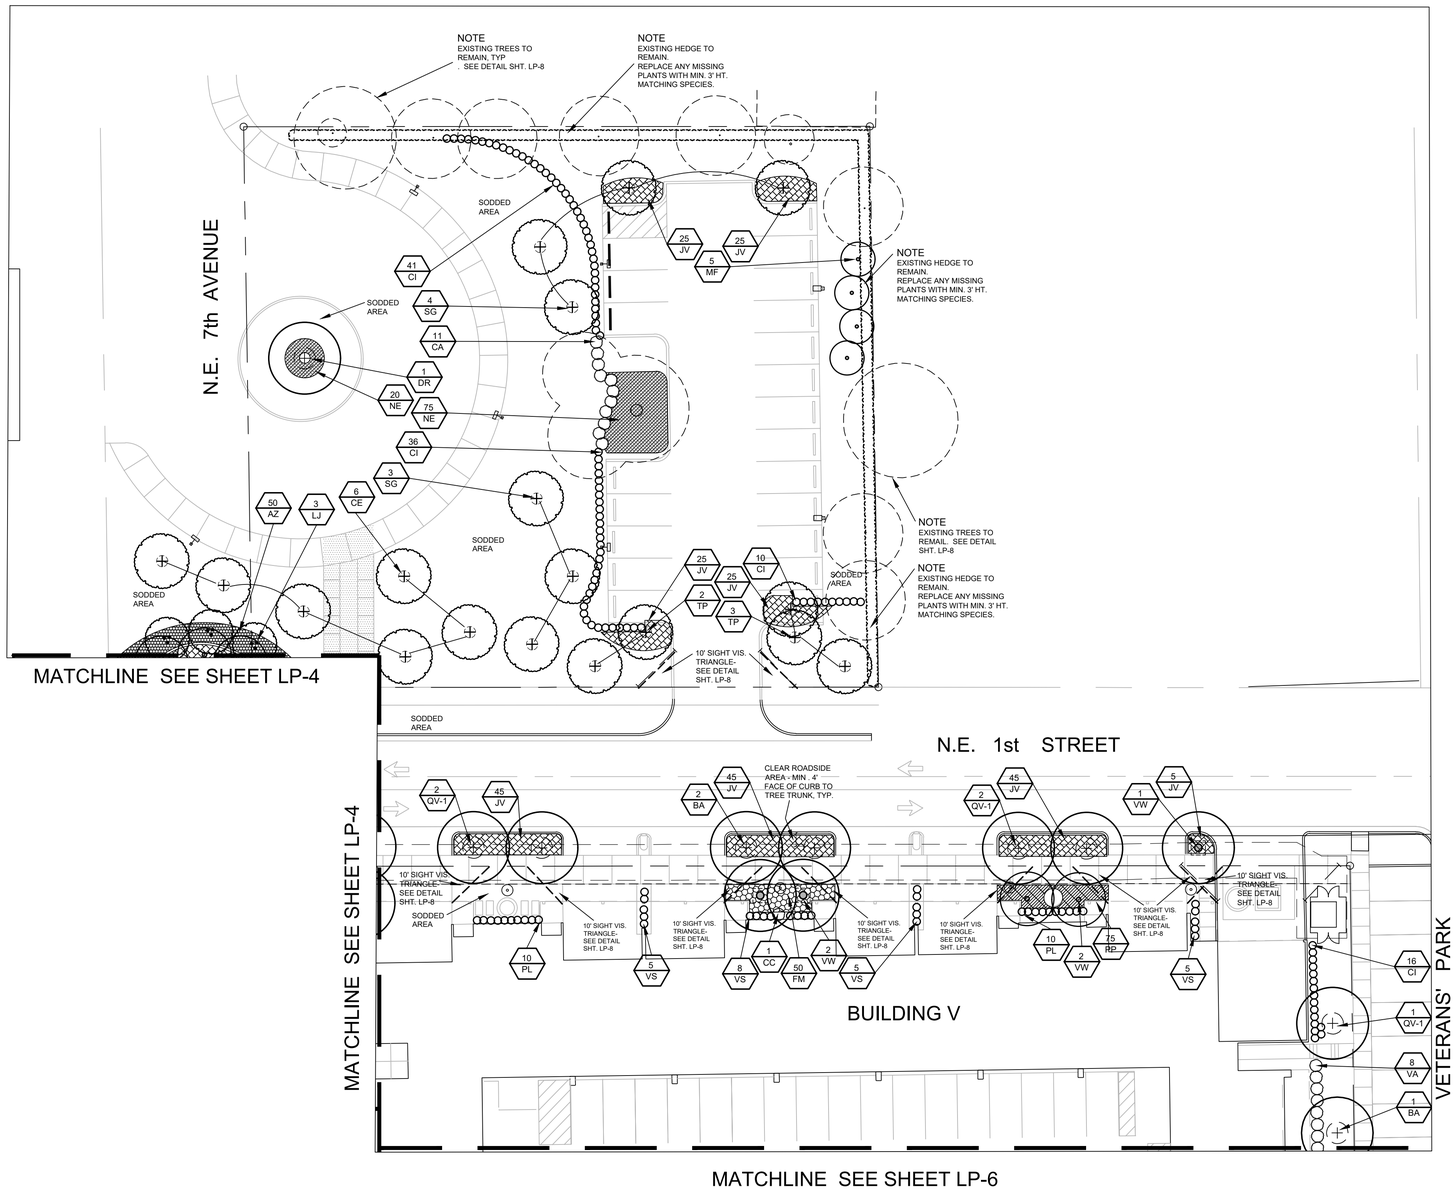


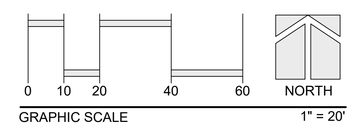


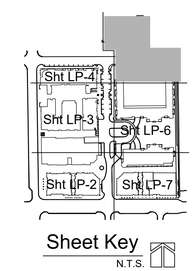


| | | |
|---|---|---|
| 7 | Class II Modification 2019 | SP-1 - SP-7 8-02-19 |
| 6 | Class I Modification | SP-1,SP-2,SP-3 4-12-19 |
| 5 | Response to Staff Comments | SET 5-10-17 |
| 4 | Settlement modification | SET 4-21-17 |
| 3 | Conditions of Approval per S. Pape response letter dated 11-26-14 | SP-1 11-26-14 |
| 2 | Revisions per S. Pape letter dated 2-12-14 | SET 10-28-14 |
| 1 | Revisions per TAC review dated 10-18-13 | SET 10-25-13 |
| | Revisions per TAC review dated 08-06-13 | SET 09-17-13R |

Revisions


MKSK
LANDSCAPE ARCHITECTURE • URBAN PLANNING
462 SOUTH LUDLOW ALLEY
COLUMBUS, OH 43215
614 6212796 MKSKSTUDIOS.COM


# Landscape Plan
# Atlantic Crossing
Delray Beach Florida

| | |
|---|---|
| Date | 06-25-13 |
| Scale | As Noted |
| PN# | c12103 |

PREPARED BY
Timothy S. Schmalenberger, TLA
Landscape Architect #130
State of Florida
*- for the firm -*
DATE 08-02-2019

Drawing No.
LP-05
5 OF 8