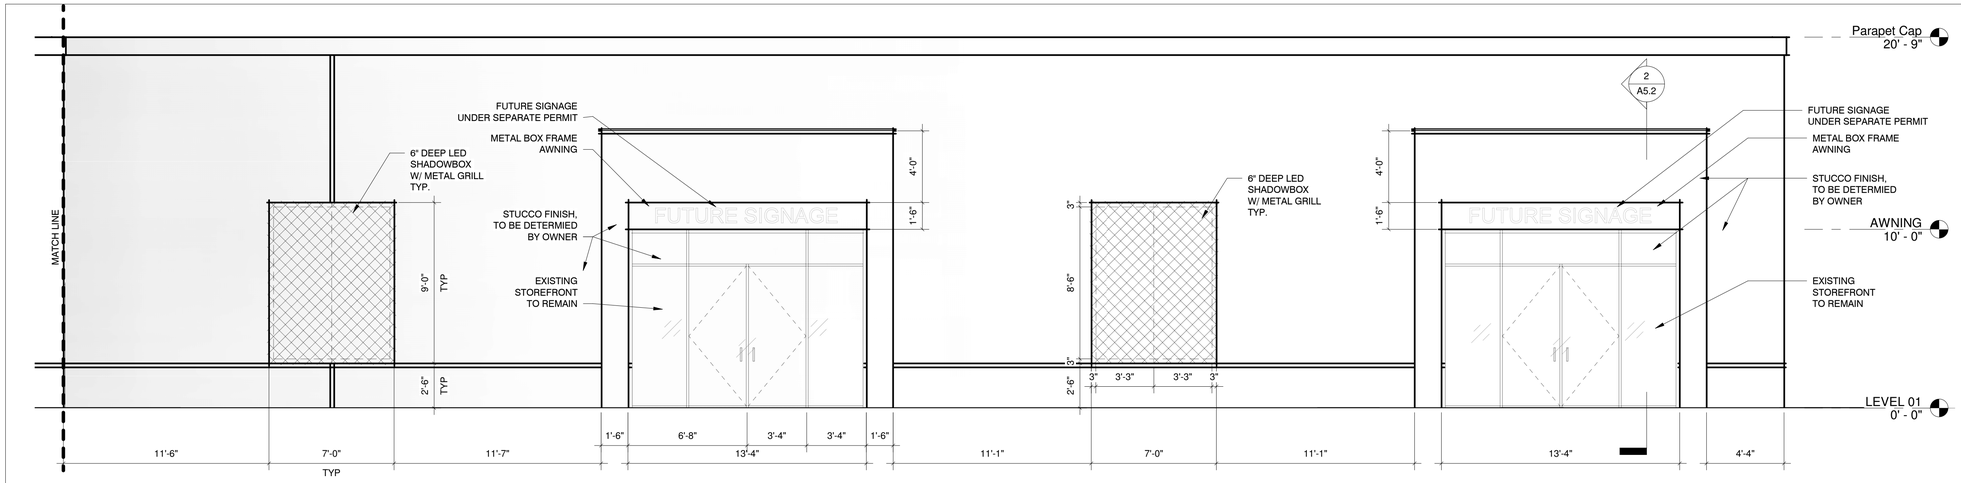

1 South Elevation - Euro Tile
1/4" = 1'-0"

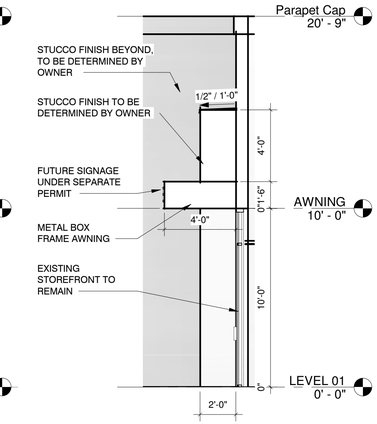

2 STOREFRONT SECTION
1/4" = 1'-0"

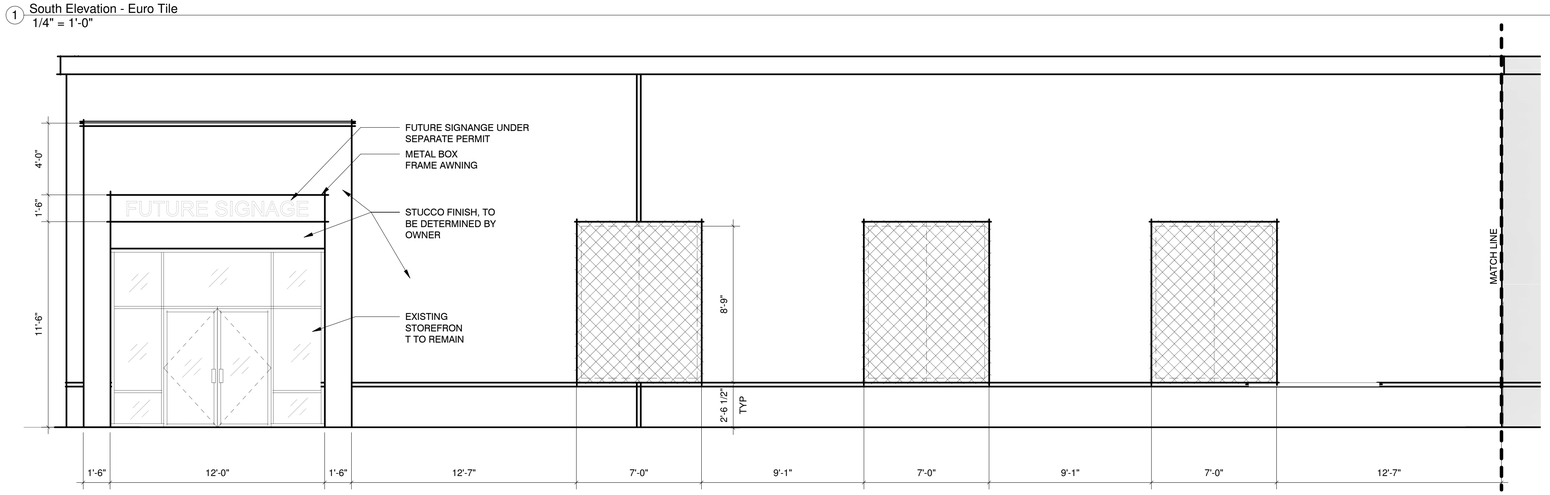

3 South Elevation - German Auto World
1/4" = 1'-0"

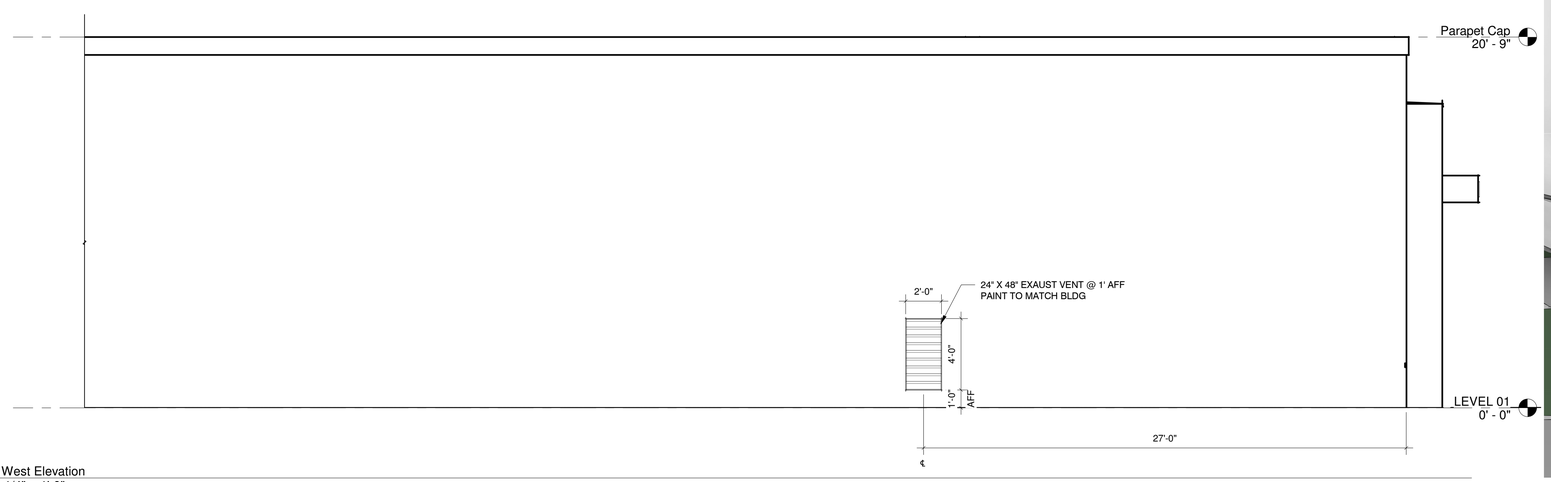

4 West Elevation
1/4" = 1'-0"

SEAL:
STEVEN L. COHEN AND ASSOCIATES, P.A.
LICENSE NO. 6819
SIGNATURE:

ALL IDEAS, ARRANGEMENT AND PLANS INDICATED OR REPRESENTED BY THIS DRAWING ARE OWNED BY AND THE PROPERTY OF STEVEN L. COHEN AND ASSOCIATES, P.A. AND WERE CREATED, EVOLVED AND DEVELOPED FOR USE ON AND IN CONNECTION WITH THE SPECIFIED PROJECT. NONE OF SUCH IDEAS, ARRANGEMENT AND PLANS MAY BE USED BY OR DISCLOSED TO ANY PERSON, FIRM OR CORPORATION FOR ANY PURPOSE WHATSOEVER WITHOUT THE PRIOR WRITTEN PERMISSION OF STEVEN L. COHEN AND ASSOC. P.A. WRITTEN DIMENSIONS ON THESE DRAWINGS SHALL HAVE PRECEDENCE OVER SCALED DIMENSIONS. CONTRACTORS SHALL VERIFY AND BE RESPONSIBLE FOR ALL DIMENSIONS AND CONDITIONS ON THE JOB AND THE ARCHITECT MUST BE NOTIFIED OF ANY VARIATIONS FROM THE DIMENSIONS AND CONDITIONS SHOWN BY THESE DRAWINGS. SHOP DETAILS OF ASSOCIATE SUBCONTRACTORS, MANUFACTURERS, SUPPLIERS AND FABRICATORS MUST BE SUBMITTED TO THE ARCHITECT FOR REVIEW BEFORE PROCEEDING WITH FABRICATION ON ITEMS SO NOTED.

STEVEN L. COHEN
AND ASSOCIATES, P.A.
ARCHITECTS - INTERIOR DESIGNERS
2201 NW CORPORATE BLVD SUITE 101
BOCA RATON, FLORIDA 33431
PHONE (954) 971-1010
ARCH REG. NO. 6819 CORP. NO. AA26001642

EUROSTONE/GERMAN AUTO WORLD
SITE DEVELOPMENT
2165 W ATLANTIC AVE
DELRAY BEACH, FL.33445

REVISIONS:

No:	Date:	Description:

Date:	07/10/2018
Principal:	SLC
Project Manager:	GMB
Drawn by:	GMB

Drawing Name:
PROPOSED ELEVATIONS

Drawing No:
A5.2

Total Sheets:	Issue Date:
	10/29/2018

Project No: 12518

\\SERVER\Projects\02Commercial\12518 German Auto World & Eurostone Tile Import 2165 - 2175 W. Atlantic Avenue, Delray Beach, FL\-DRAWINGS\12518-(02)
3/12/2019 1:32:45 PM/FB - German Auto World.rvt