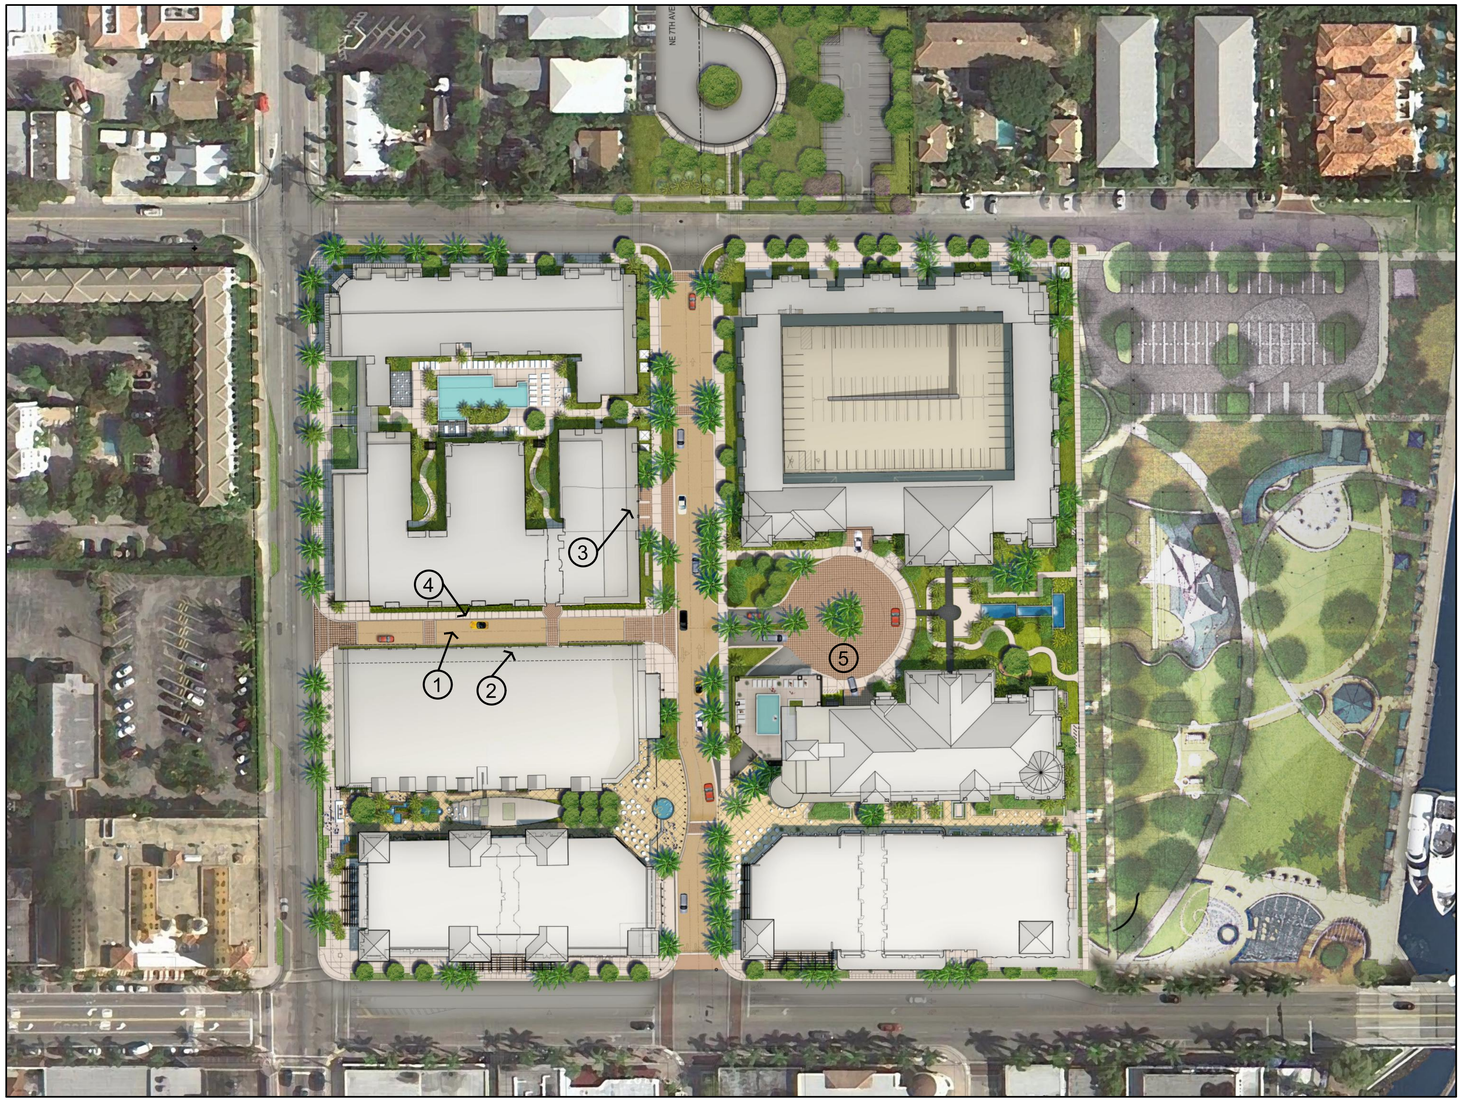

Mid-Block Access Plan

Atlantic Crossing

NORTH
n.t.s.

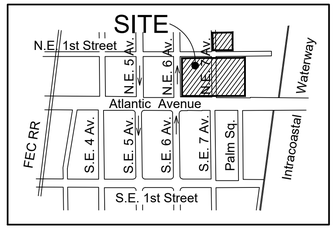

SITE LOCATION MAP

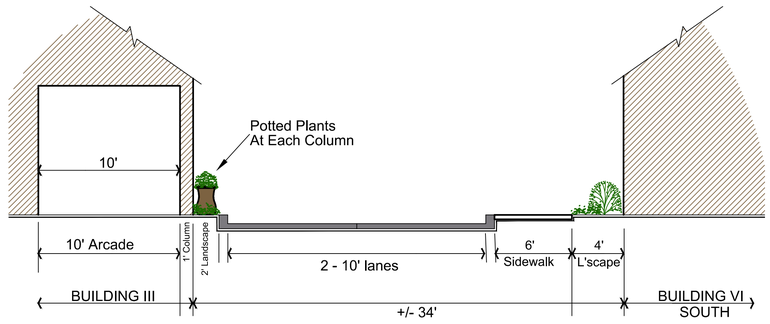

CROSS SECTION

Mid-Block Access

n.t.s.

PLAN REVISION KEY

1. Two Way Access
2. 10' Arcade
3. Relocated Parking Garage Entrance
4. 6' Sidewalk
5. Cul de Sac
   Replacing Original Horseshoe Roadway

Revisions

Covelli Design Associates Inc.
Urban Planning ◆ Landscape Architecture
2295 N.W. Corporate Blvd. Suite 213
Boca Raton, Florida 33431
561-910-0330
LC 26000287
covellidesign.com

Mid-Block Access Plan
Atlantic Crossing
Delray Beach Florida

Date	01-09-2017
Scale	As Noted
PN#	1046

Drawing No.
1
OF 1