THIS DOCUMENT, WITHOUT THE WRITTEN CONSENT OF CURRIE SOWARDS AGUILA ARCHITECTS INC., IS PROHIBITED. OTHER USE OF THIS DOCUMENT

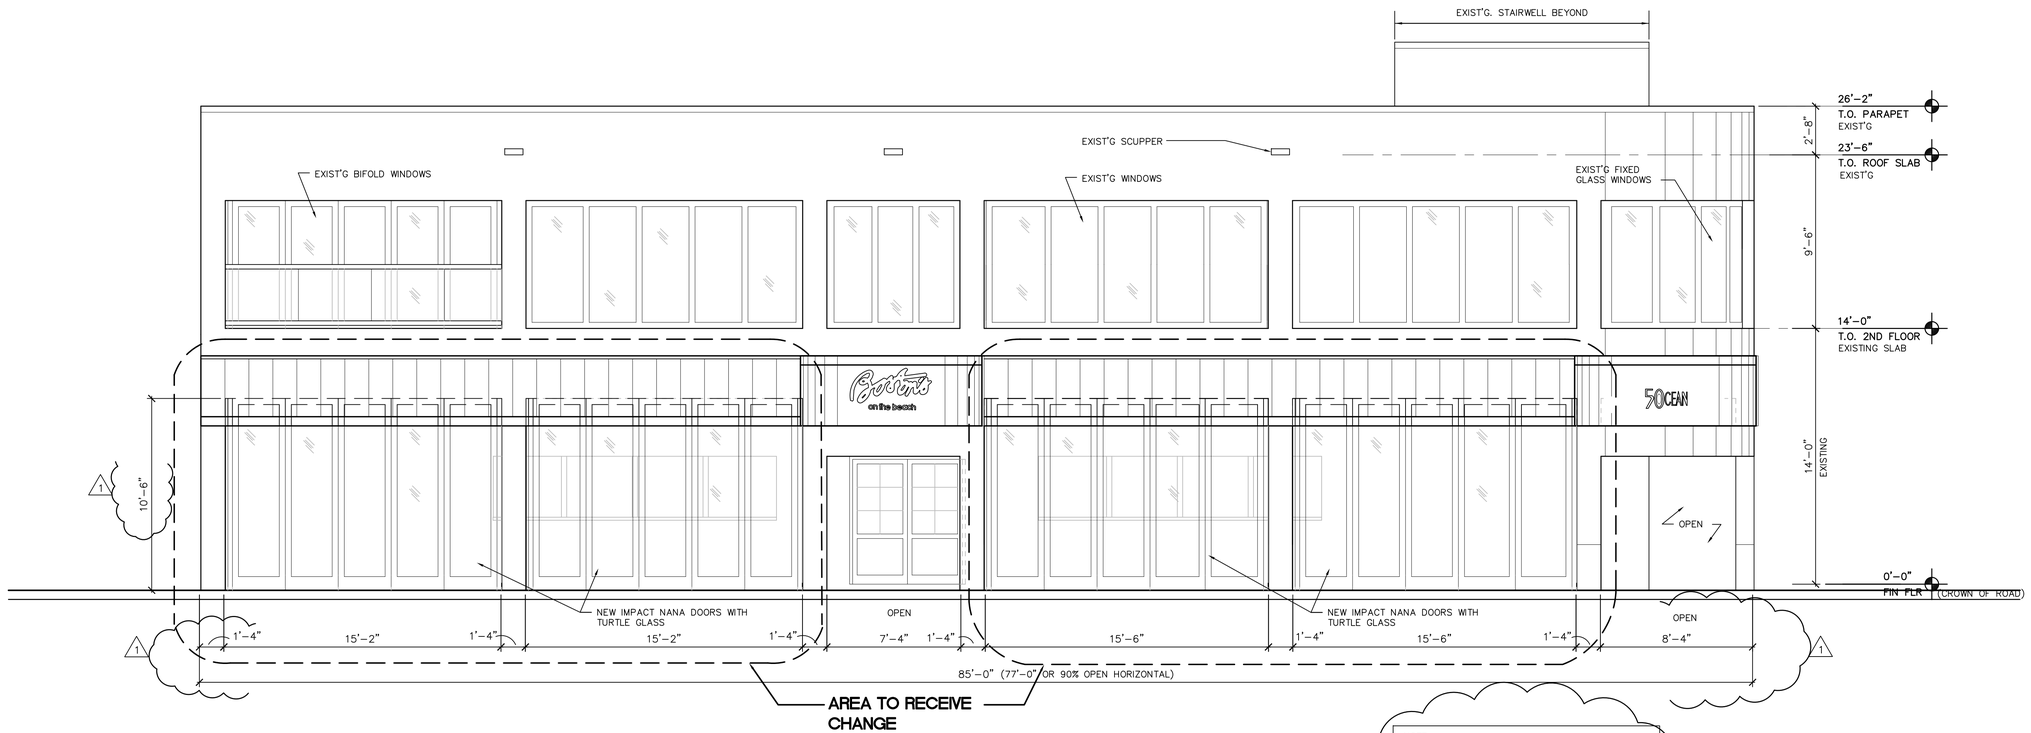

EAST ELEVATION

SCALE : 1/4"=1'-0"

NOTE:
NEW FOLDING DOOR TO BE PLACED IN SAME OPENINGS WITH IMPACT RESISTANT FOLDING DOORS, INSTALL PER MANUFACTURERS APPROVED NOA. CONTRACTOR TO VERIFY MEASUREMENTS IN FIELD. NOTIFY ARCHITECT OF ANY DISCREPANCIES & FOR FURTHER DIRECTION.

CURRIE SOWARDS AGUILA architects

Architecture • Planning
Interiors • Sustainable Design

AA26001584

185 NE 4TH AVENUE SUITE 101
DELRAY BEACH, FL 33483

T: (561) 276-4951 F: (561) 243-8184
E-MAIL: office@csa-architects.com

ISSUED FOR :

BIDS

PERMIT

CONSTRUCTION

SEAL

PROJECT TITLE

BOSTON'S RESTAURANT RENOVATION

REVISIONS

1 –RESPONSE TO SPRAB COMMENTS 8/08/2019.

THESE DRAWINGS ARE PREPARED PER ESTABLISHED INDUSTRY STANDARDS AND REPRESENT THE ARCHITECT AND ENGINEERS DESIGN CONCEPT. THEY ARE NOT INTENDED TO PROVIDE EVERY DETAIL OR CONDITION REQUIRED TO CONSTRUCT THE BUILDING. THE CONTRACTOR THROUGH SUBMITTALS AND OTHER COORDINATION EFFORTS IS FULLY RESPONSIBLE FOR PROVIDING A COMPLETE AND OPERATIONAL BUILDING WHETHER INDICATED ON THE PLANS OR NOT.

FILE NUMBER
100901A201_19.dwg

DRAWING TITLE
SECTION, ELEVATION

DATE 7.12.2019
DRAWN BY JC
JOB NUMBER 190703
1

SPRAB 2019-7-12

DRAWING NUMBER
A3.01