LEGEND

PROPERTY LINE	PROPOSED AT&T
PROPOSED WATER MAIN	PROPOSED COMCAST
PROPOSED FIRE MAIN	EXISTING WATER MAIN
PROPOSED SEWER MAIN	EXISTING SEWER MAIN
PROPOSED SEWER FORCE MAIN	EXISTING STORM PIPE
PROPOSED STORM	EXISTING UNDERGROUND ELECTRIC
PROPOSED ELECTRIC	EXISTING OVERHEAD ELECTRIC
	EXISTING TELEPHONE

NORTH

GRAPHIC SCALE IN FEET
0 15 30 60

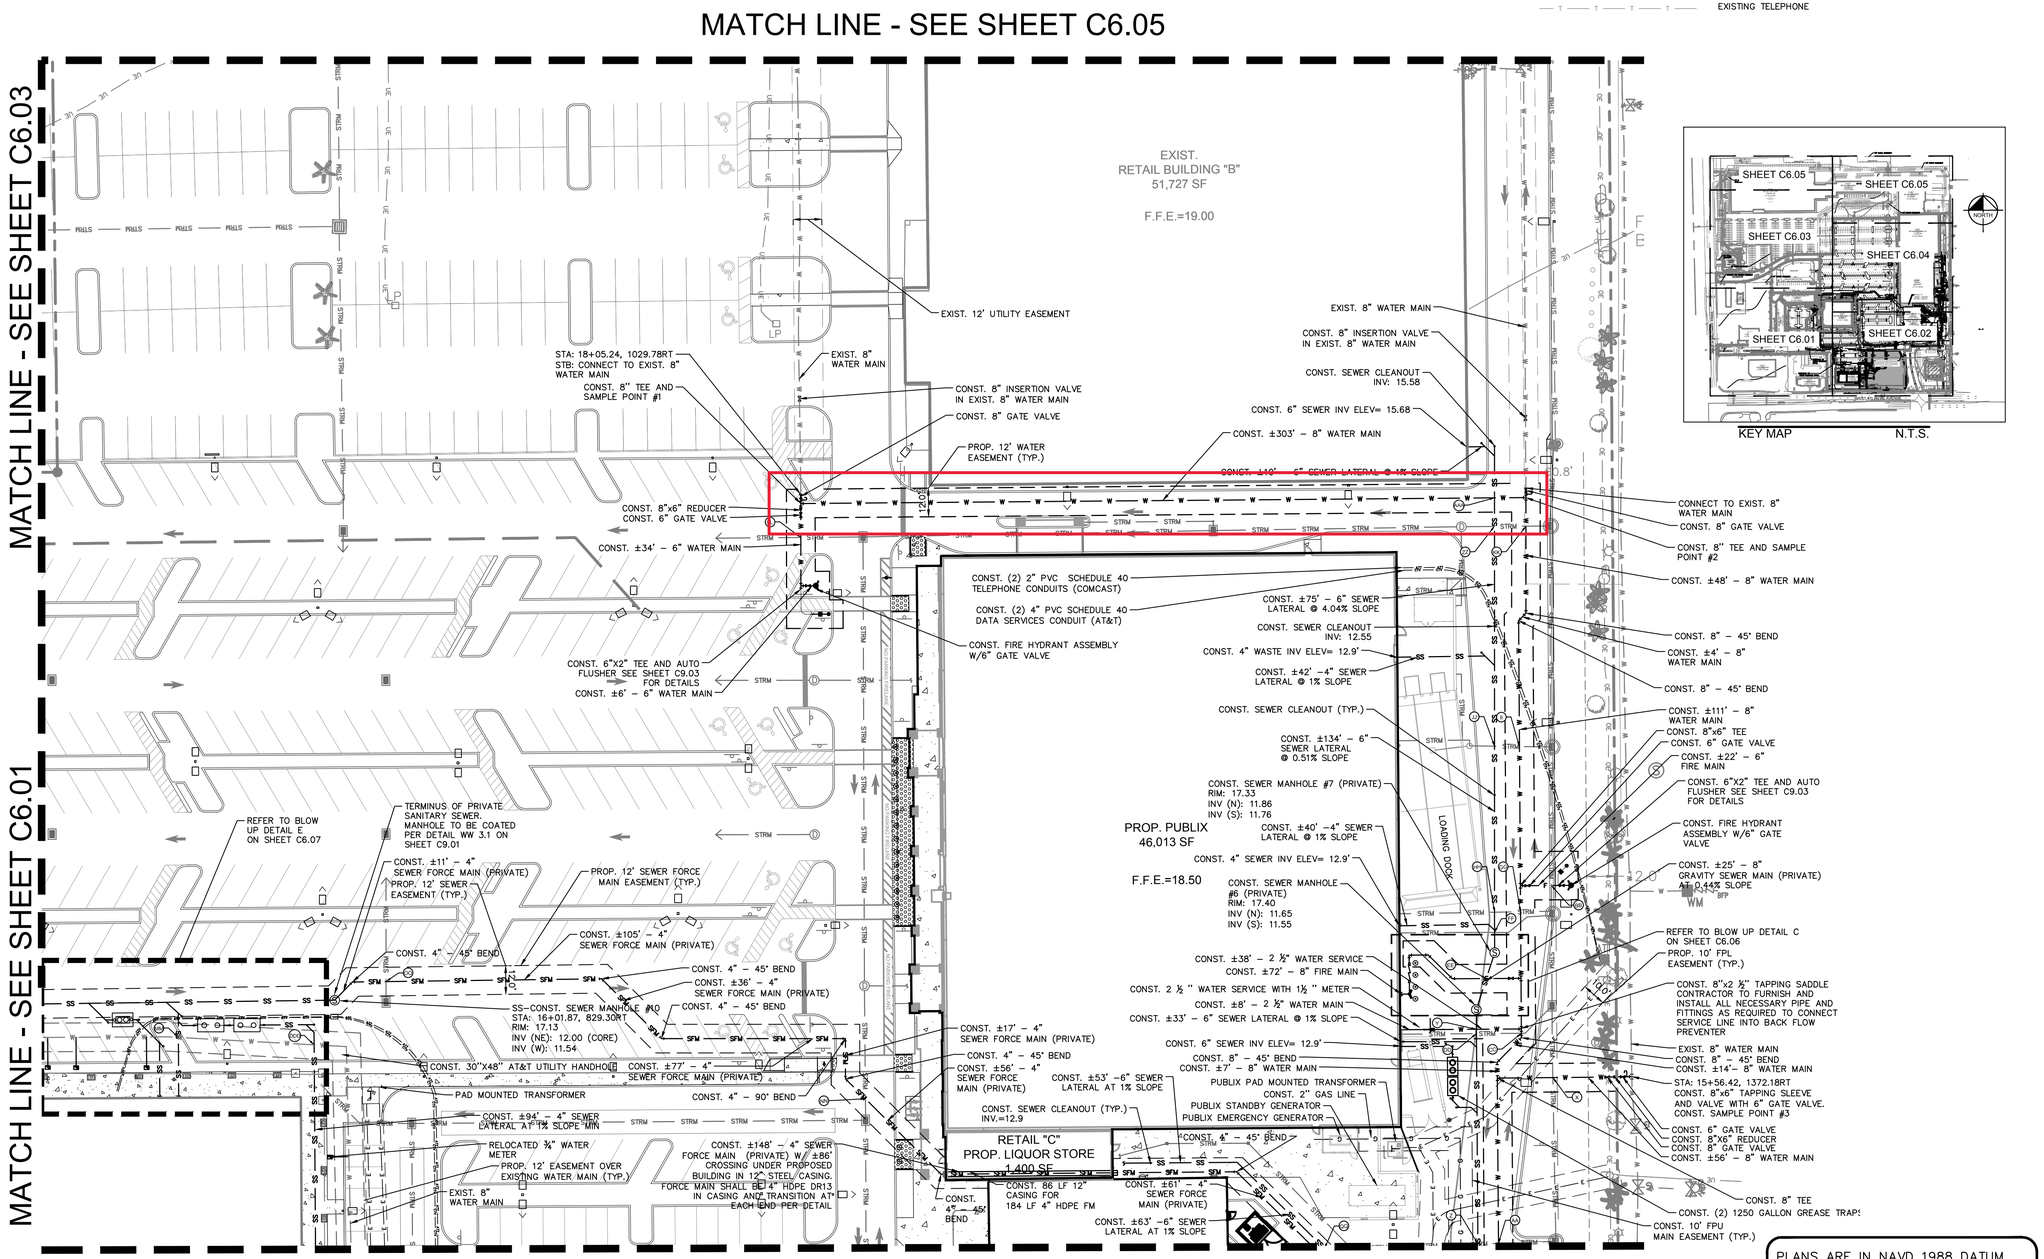

KEY MAP N.T.S.

PLANS ARE IN NAVD 1988 DATUM CONVERSION EQUATION IS BELOW: (NAVD 1988) + 1.51' = (NGVD 1929)

No.	REVISIONS	DATE	BY

Kimley»Horn
© 2019 KIMLEY-HORN AND ASSOCIATES, INC.
1615 S CONGRESS AVE. SUITE 201, DELRAY BEACH, FL 33445
PHONE: 561-330-2345 FAX: 561-330-2245
WWW.KIMLEY-HORN.COM CA 00000696

LICENSED PROFESSIONAL
JASON A. WEBBER, P.E.
FLORIDA LICENSE NUMBER 73962
DATE:

KHA PROJECT 144696001
DATE MAR 2019
SCALE AS SHOWN
DESIGNED BY JJ
DRAWN BY JJ
CHECKED BY JAW

UTILITY PLAN

DELRAY SQUARE
PREPARED FOR
THE KEITH CORP.
DELRAY BEACH FLORIDA

SHEET NUMBER
C6.04

Plotted By:Meyer, Lisandra Sheet Set:DELRAY SQUARE Layout:C6.04 UTILITY PLAN March 05, 2019 03:04:47pm K:\BCD_Civil\144696001 – Delray Square\CADD\PlanSheets\C6.00 UTILITY PLAN.dwg
This document, together with the concepts and designs presented herein, as an instrument of service, is intended only for the specific purpose and client for which it was prepared. Reuse of and improper reliance on this document without written authorization and adaptation by Kimley-Horn and Associates, Inc. shall be without liability to Kimley-Horn and Associates, Inc.