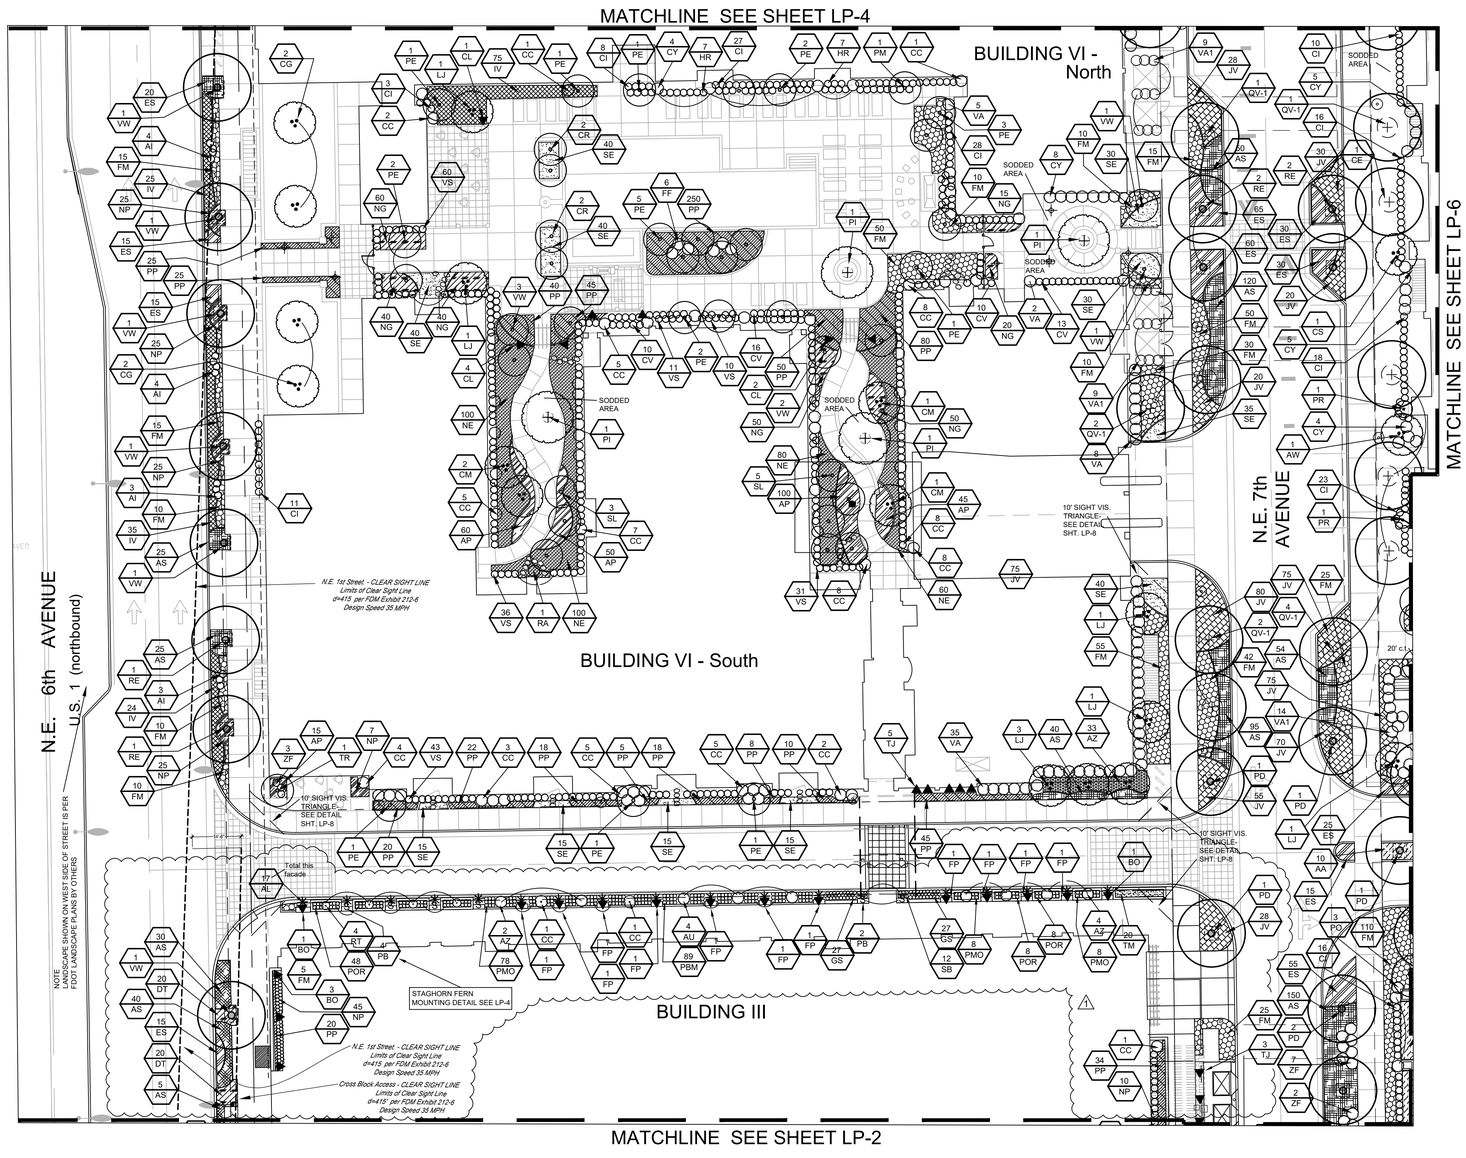

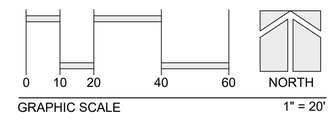

1 Sheet Revision Summary
- updated & added additional plantings around Bldgs 3

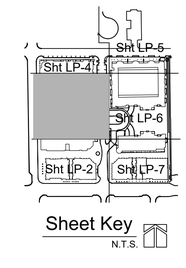

Sheet Key
N.T.S.

3	Class II Modification 2019	8-02-19
2	Class 1 Modification	SP-1, SP-2, SP-3 4-12-19
1	Response to Staff Comments	SET 5-10-17
	Settlement modification	SET 4-21-17
	Conditions of Approval per S. Page	SP-1 11-26-14
	Revisions per Landscape Architect, Tim Schmalenberger, TLA	
	Revisions per S. Page letter dated 2-12-14	SET 10-29-14
	Revisions per TAC review dated 10-18-13	SET 10-25-13
	Revisions per TAC review dated 08-06-13	SET 09-17-13R

Revisions

MKSK
LANDSCAPE ARCHITECTURE + URBAN PLANNING
462 SOUTH LUDLOW ALLEY
COLUMBUS, OH 43215
614 6212796 MKSKSTUDIOS.COM

Landscape Plan
Atlantic Crossing
Delray Beach Florida

Date	06-25-13
Scale	As Noted
PN#	c12103

PREPARED BY
Timothy S. Schmalenberger, TLA
Landscape Architect #130
State of Florida
- for the firm -
DATE 08-02-2019

Drawing No.
LP-03
3 OF 8