EXHIBIT B

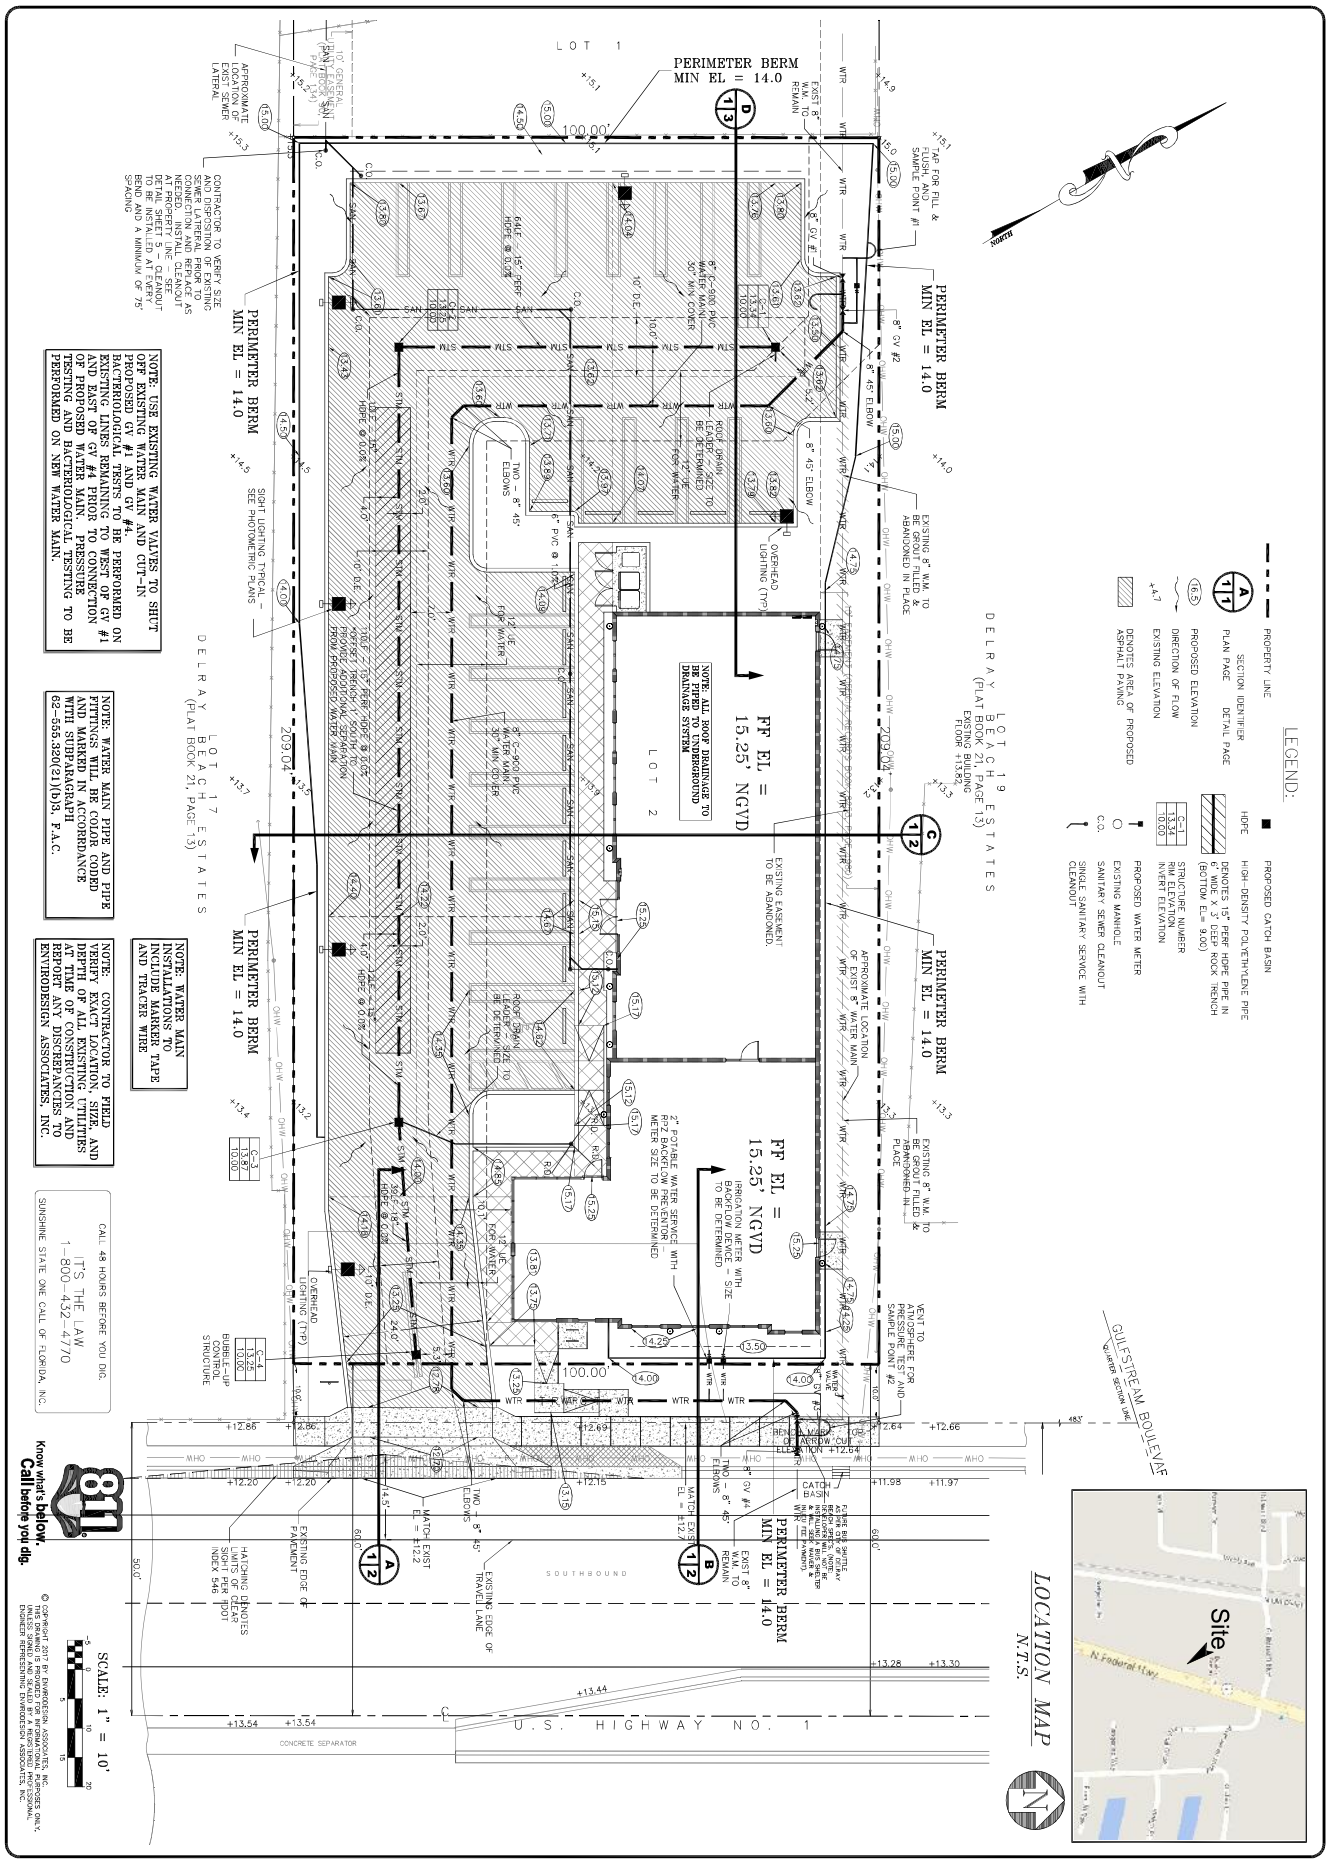

DRAWN: B.A.B.	EnviroDesign Associates Inc. www.envidesign.com	CIVIL SITE IMPROVEMENTS PLAN FOR: DELRAY HEALTH & WELLNESS 2702 N FEDERAL HIGHWAY DELRAY BEACH, FLORIDA	NOT VALID WITHOUT ENGINEER'S SEAL	NO.	DATE:	REVISIONS:	BY:
CHECKED: J.A.P.	ENGINEERS • ENVIRONMENTAL CONSULTANTS			1	3/15/16	REVISE PER DELRAY COMMENTS OF 2/24/16	BAB
DATE: 10/10/17	FLORIDA CERTIFICATE OF AUTHORIZATION No. 6506 298 Pineapple Grove Way Delray Beach, Florida 33444 Phone: (561) 274-6500 Fax: (561) 274-8558		JOSEPH A. PIKE, P.E. FL REG # 42696	2	7/5/16	REMOVE EXFILTRATION BETWEEN C-1 AND C-2	BAB
JOB NO. 16121-ENG				3	8/22/16	REPLACE TRENCH DRAIN BUBBLE-UP WITH C-INLET	BAB
SHEET NO. 1 OF 7				4	5/17/17	ADD CROSS-SECTIONS	BAB
				5	7/25/17	ADD WATER MAIN RE-ROUTING	BAB
				6	10/10/17	REVISE TO GROUT FILL & ABANDON EXIST WM IN PLACE	BAB