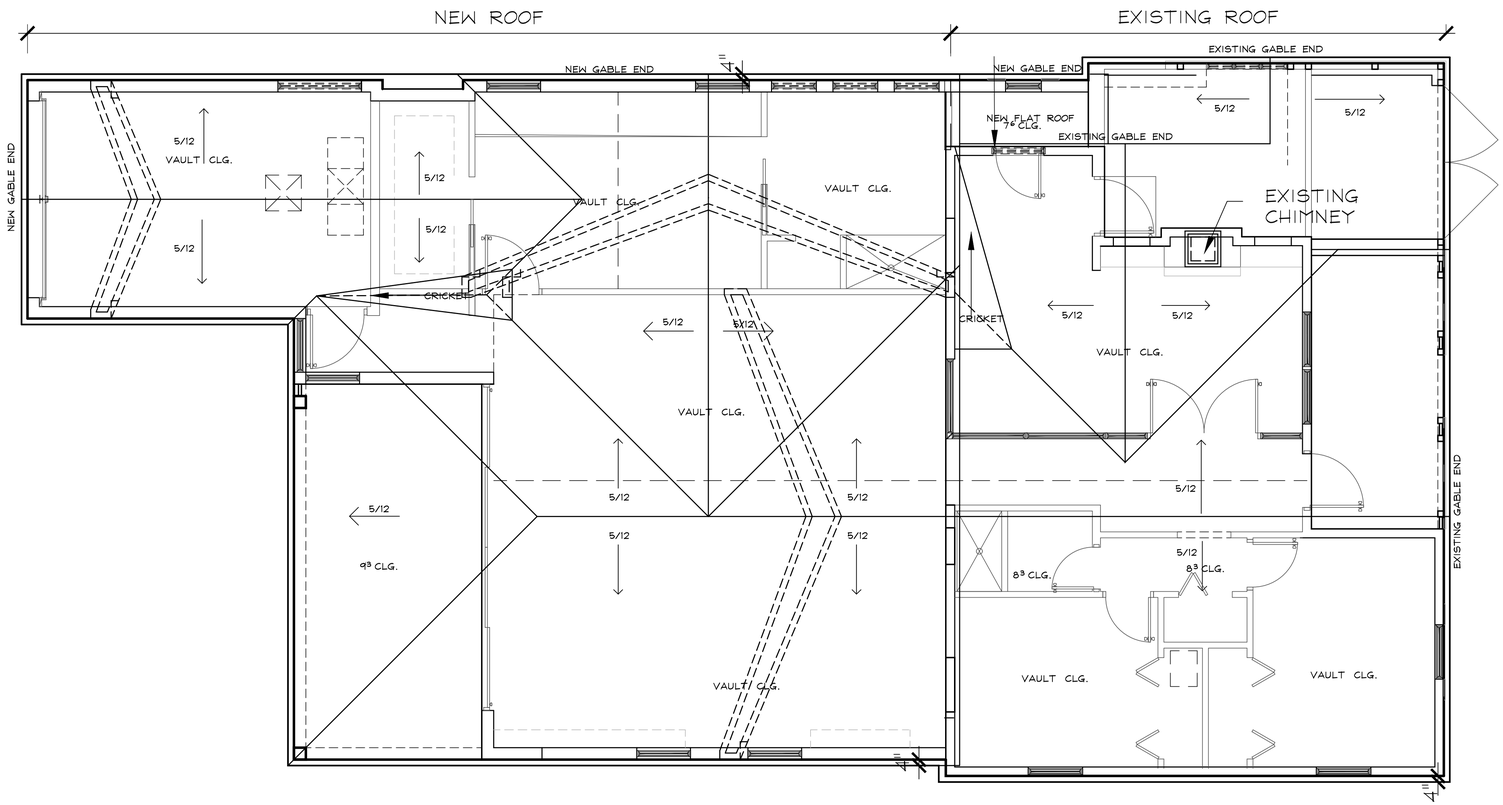

TRUSS COMPANY
TO PROVIDE FOR A/C CHASES IN FLOOR TRUSSES, ROOF TRUSSES AND ALL GIRDER TRUSSES. COORDINATE WITH GENERAL & A/C CONTRACTORS

SEE STRUCTURAL NOTE SHEET FOR ALL COMPLYING NOTES

ARCHITECTURAL ROOF PLAN

COPYRIGHT © AMES INTERNATIONAL ARCHITECTURE OWNERSHIP OF PLANS AND SPECIFICATIONS: A.I.A.S. DRAWINGS AND SPECIFICATIONS ARE THE INSTRUMENTS OF SERVICE AND ARE OWNED BY AMES INTERNATIONAL ARCHITECTURE AND THE REPRODUCTION OF THE PLANS AND SPECIFICATIONS WITHOUT THE WRITTEN CONSENT OF AMES INTERNATIONAL ARCHITECTURE IS PROHIBITED. THESE DRAWINGS AND SPECIFICATIONS ARE LOANED TO THE CLIENT FOR THE PURPOSE OF REVIEW, ESTIMATION AND CONSTRUCTION OF THE PROJECT. THE CLIENT AND/OR HIS AGENTS SHALL NOT BE PERMITTED BY THE CLIENT AND/OR HIS AGENTS TO ANY THIRD PARTY FOR EXAMINATION AND/OR FOR THE PURPOSE AND INTENT OF COPYING AND/OR BUILDING THIS PARTICULAR PROJECT WITHOUT THE EXPRESS WRITTEN CONSENT OF AMES INTERNATIONAL ARCHITECTURE. THESE DOCUMENTS SHALL ONLY BE USED BY THE CLIENT

(HISTORIC PRESERVATION) PRELIMINARY DRAWINGS

JOE & SUSAN WAGMAN

310 NE 1ST AVE
DELRAY BEACH
FLORIDA, 33444.

REVISIONS

Shane Ames - Architect

Ames
INTERNATIONAL ARCHITECTURE

DRAWN	A.G.
CHECKED	
DATE	8/12/2022
SCALE	1/4" = 1'-0"
JOB NO.	22_5176
SHEET	A06
OF	XX SHEETS

ADDRESS - HISTORIC DEL-IDA PARK, PROFESSIONAL DISTRICT, 203 DIXIE BOULEVARD, DELRAY BEACH, FLORIDA, 33444. PHONE - (561)274 6444, FAX - (561)274-6446.

Lic# - AA0002307 ARCH.D + AR0012001