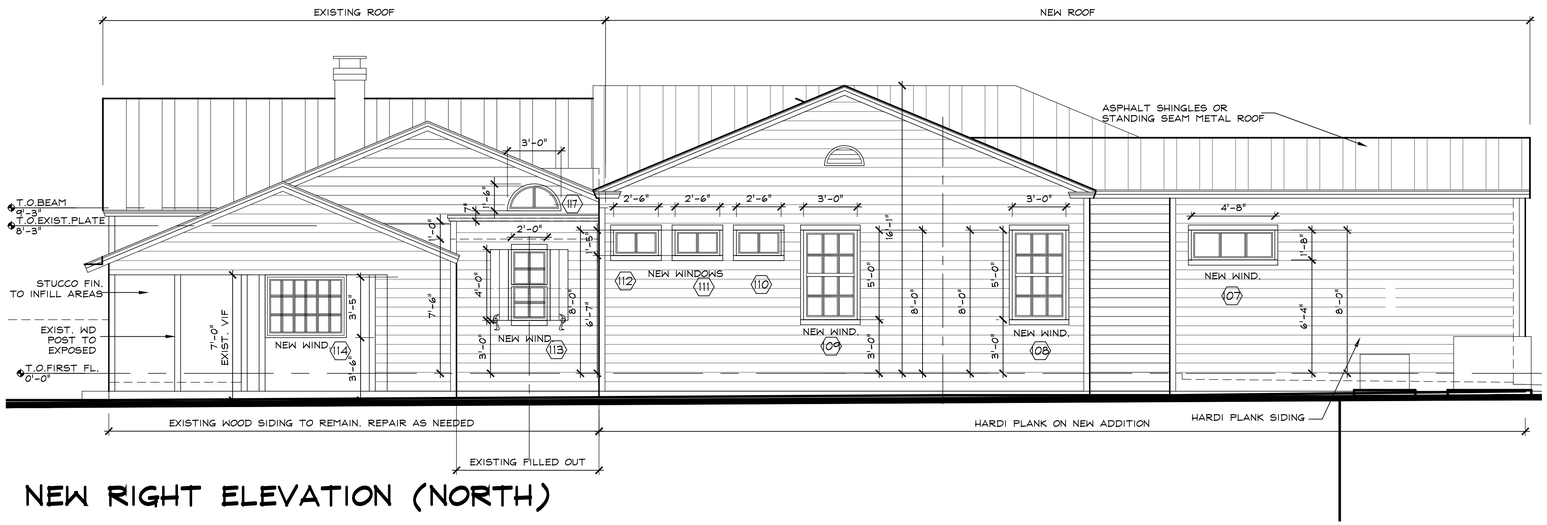

NEW RIGHT ELEVATION (NORTH)

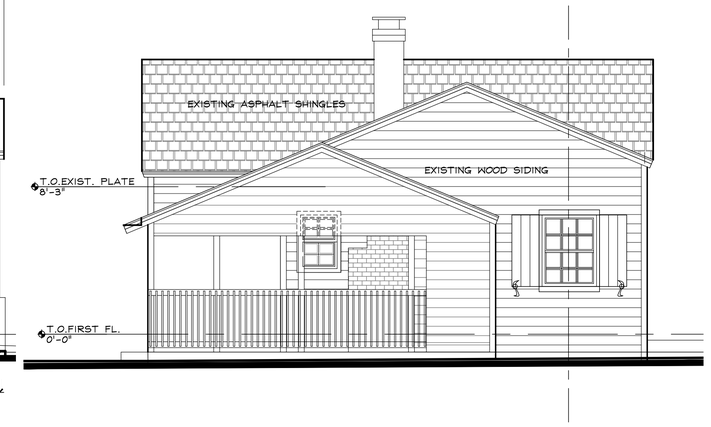

EXISTING RIGHT ELEVATION (NORTH)

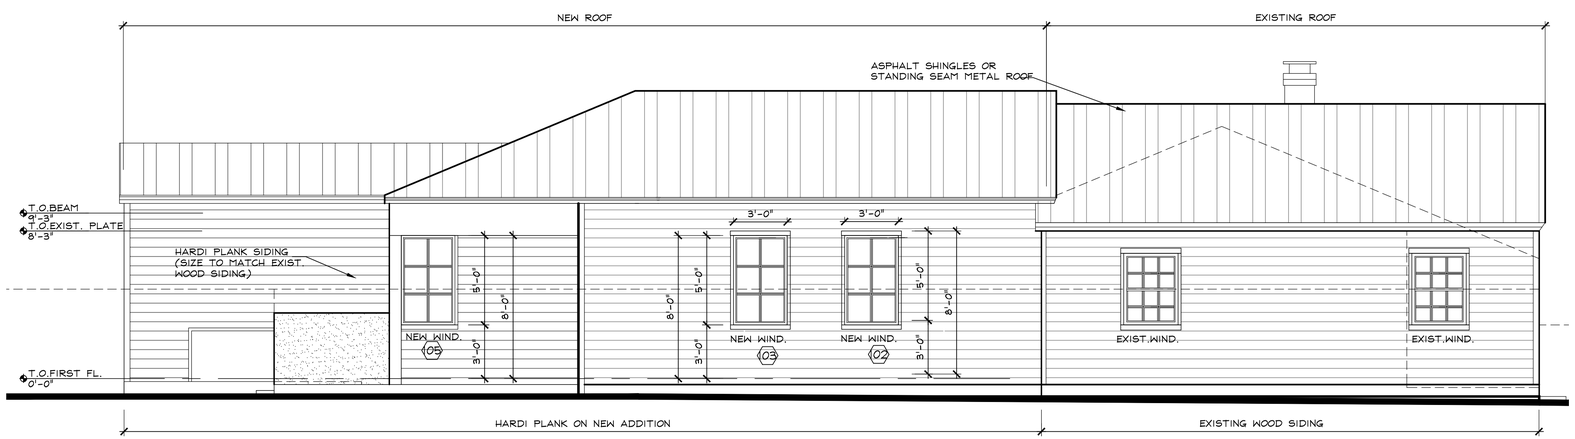

NEW LEFT ELEVATION (SOUTH)

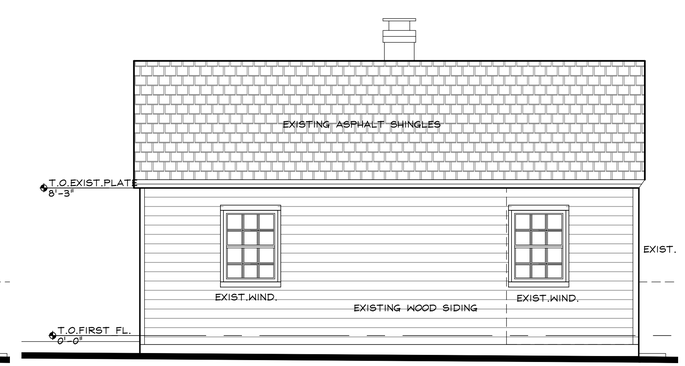

EXISTING LEFT ELEVATION (SOUTH)

COPYRIGHT © 2022 AMES INTERNATIONAL ARCHITECTURE OWNERSHIP OF PLANS AND SPECIFICATIONS, PLANS, DRAWINGS AND SPECIFICATIONS ARE THE INSTRUMENTS OF SERVICE AND ARE OWNED BY AMES INTERNATIONAL ARCHITECTURE AND THE REPRODUCTION OF PLANS AND SPECIFICATIONS ARE LOANED TO THE CLIENT FOR THE PURPOSE OF REVIEW, ESTIMATION AND CONSTRUCTION OF THE PROJECT. THE PLANS, DRAWINGS AND SPECIFICATIONS ARE NOT TO BE USED BY ANY OWNER OR OTHERS ON OTHER PROJECTS, FOR ADDITIONS TO THIS PROJECT, OR BY OTHERS FOR COMPLETION OF THIS PROJECT, OR FOR ANY OTHER PURPOSE WITHOUT THE EXPRESS WRITTEN CONSENT OF AMES INTERNATIONAL ARCHITECTURE. THESE DOCUMENTS SHALL NOT BE DUPLICATED BY THE CLIENT OR ANYONE ELSE, NOR BE SUBMITTED BY THE CLIENT OR ANYONE ELSE TO ANY THIRD PARTY FOR EVALUATION AND/OR FOR THE PURPOSE AND INTENT OF COPYING AND/OR BUILDING THIS PARTICULAR PROJECT. THESE DOCUMENTS SHALL ONLY BE USED BY THE CLIENT

PRELIMINARY DRAWINGS

JOE & SUSAN WAGMAN

310 NE 1ST AVE
DELRAY BEACH
FLORIDA, 33444.

REVISIONS

(HISTORIC PRESERVATION)

Shane Ames - Architect

Ames
INTERNATIONAL ARCHITECTURE

NEW + EXISTING BUILDING ELEVATIONS

DRAWN	A.G.
CHECKED	
DATE	8/12/2022
SCALE	1/4" = 1'-0"
JOB NO.	22_5176
SHEET	A08
OF	XX SHEETS

LIC# - AA0002307 ARCHID# - AR0012001 ADDRESS - HISTORIC DEL-IDA PARK, PROFESSIONAL DISTRICT, 203 DIXIE BOULEVARD, DELRAY BEACH, FLORIDA, 33444. PHONE : (561)274 6444, FAX : (561)274-6446.