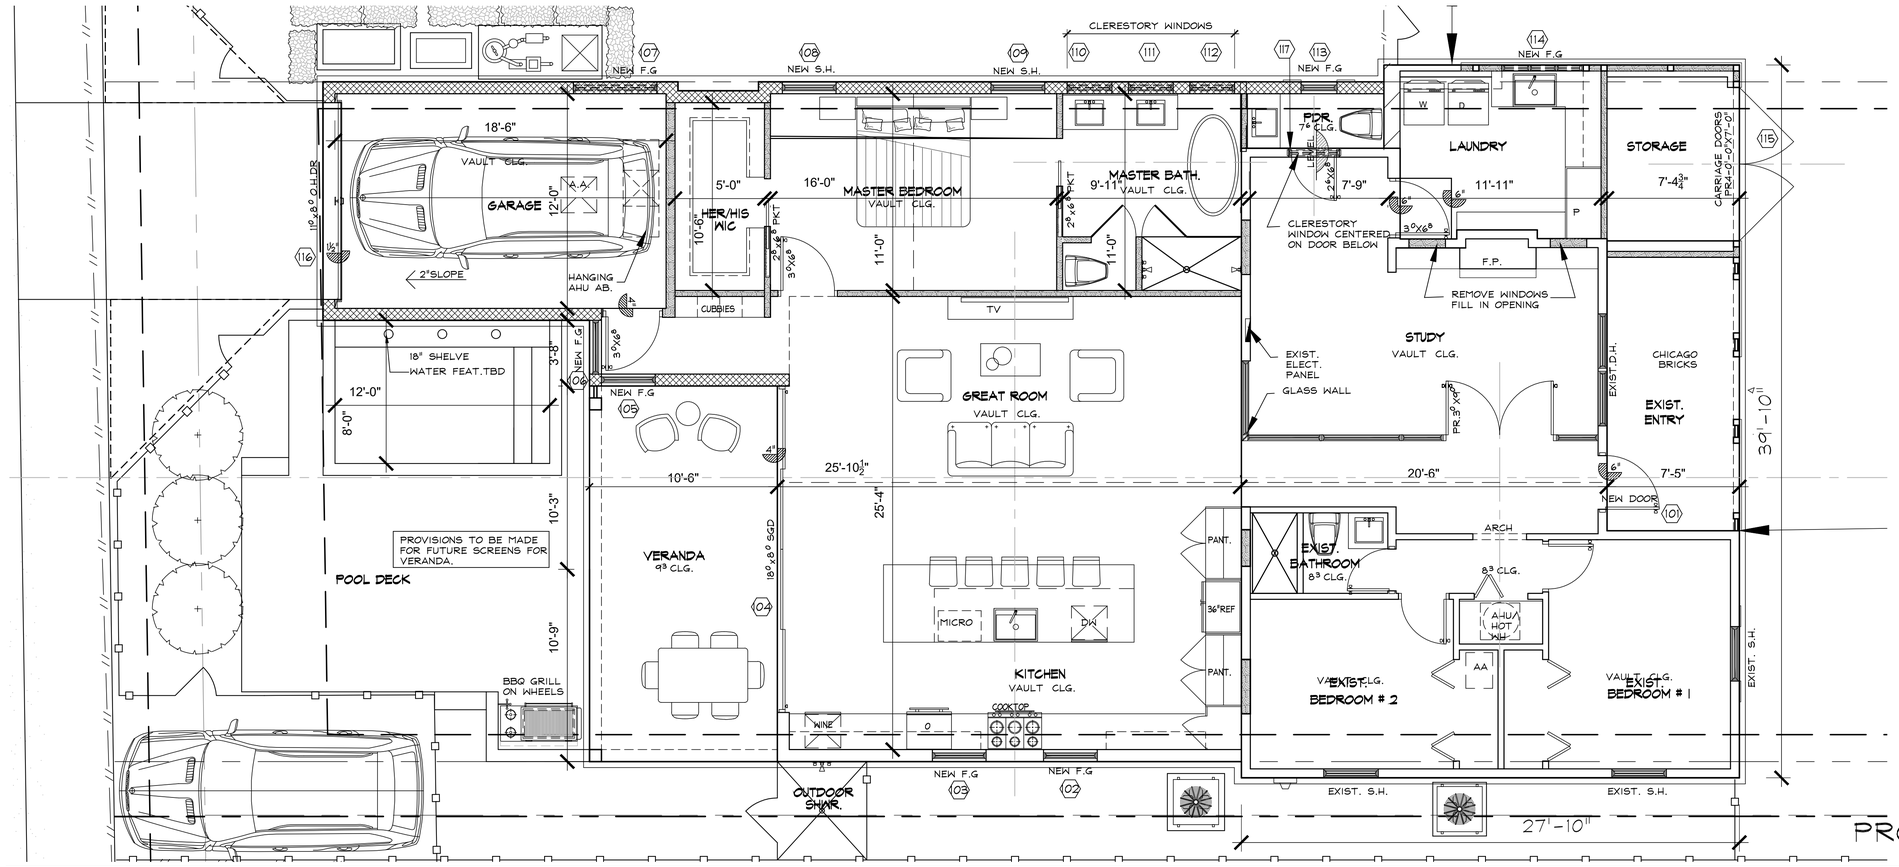

PROPOSED FLOOR PLAN

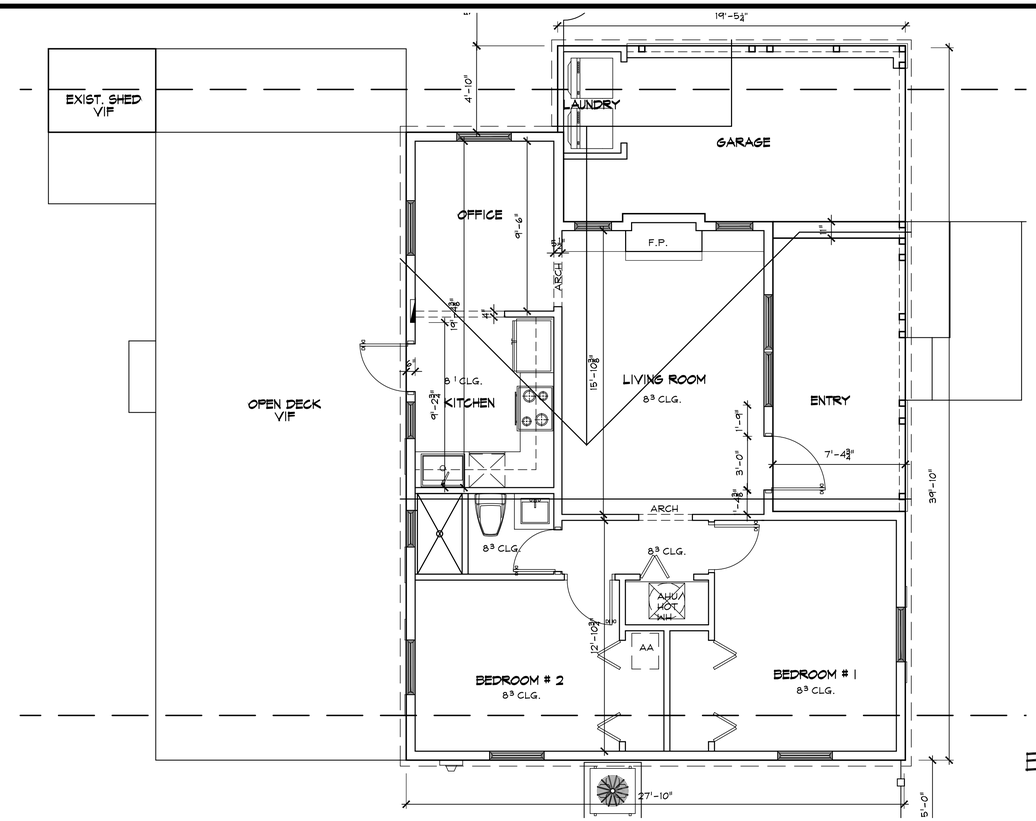

EXISTING FLOOR PLAN

WALL LEGEND	
SYMBOL	TYPE OF WALL
	CONC. BLOCK
	WD. OR MTL. FRAME (FULL HEIGHT)
	BEARING WD. FRAME WALL / CONC. COL.
	INTERIOR WD. OR MTL. FR. (KNEE WALL)
	EXTERIOR CMU (KNEE WALL)

(HISTORIC PRESERVATION) PRELIMINARY DRAWINGS

JOE & SUSAN WAGMAN

310 NE 1ST AVE
DELRAY BEACH
FLORIDA, 33444.

REVISIONS

Shane Ames - Architect

Ames
INTERNATIONAL ARCHITECTURE

EXISTING + PROPOSED FLOOR PLAN

DRAWN: A.G.
CHECKED:
DATE: 8/12/2022
SCALE: 1/4"=1'-0"
JOB NO.: 22_5176
SHEET: A05
OF XX SHEETS

ADDRESS : HISTORIC DEL-SA PARK, PROFESSIONAL DISTRICT, 203 DIXIE BOULEVARD, DELRAY BEACH, FLORIDA, 33444. PHONE : (561)274 6444, FAX : (561)274 6449.
Lic# : AA0002307 ARCHLic# : AR0010201

COPYRIGHT © 2022 AMES INTERNATIONAL ARCHITECTURE