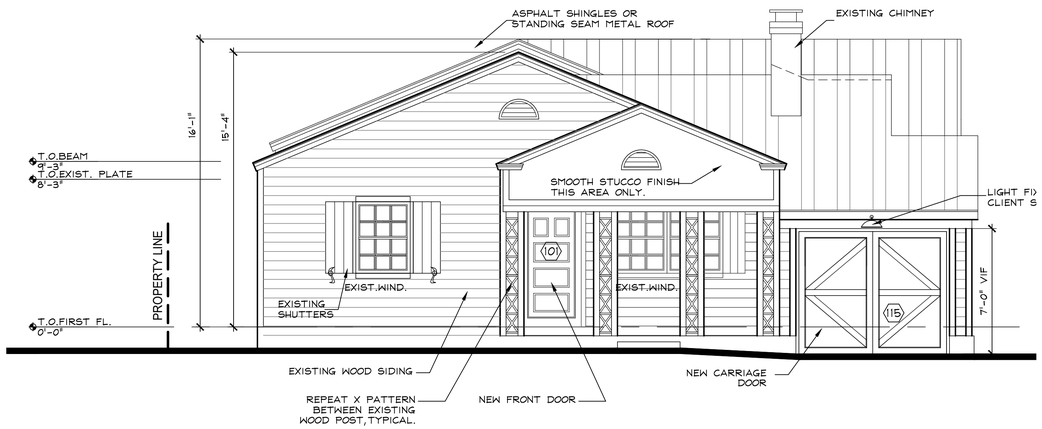

NEW FRONT ELEVATION (EAST)

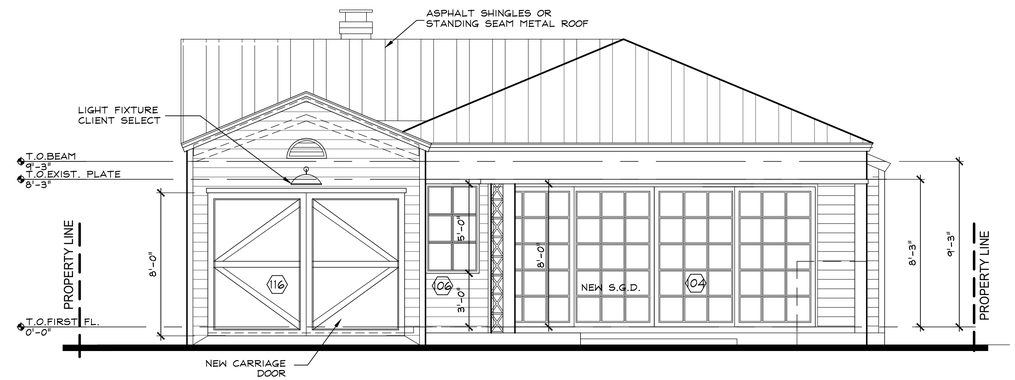

NEW REAR ELEVATION (WEST)

EXISTING FRONT ELEVATION (EAST)

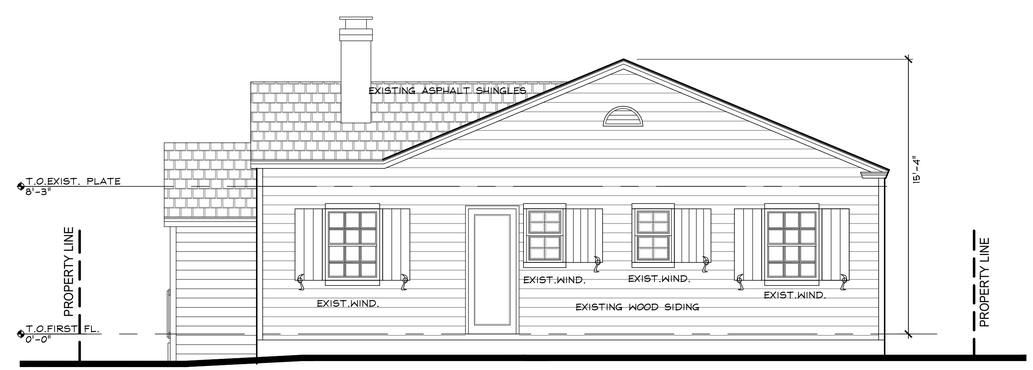

EXISTING REAR ELEVATION (WEST)

COPYRIGHT © 2022 AMES INTERNATIONAL ARCHITECTURE OWNERSHIP OF PLANS AND SPECIFICATIONS & ALL DESIGNS, DRAWINGS AND SPECIFICATIONS ARE THE INSTRUMENTS OF SERVICE AND ARE OWNED BY AMES INTERNATIONAL ARCHITECTURE AND THE REPRODUCTION, PUBLICATION OR USE OF THESE DRAWINGS AND SPECIFICATIONS BY OTHERS WITHOUT THE EXPRESS WRITTEN CONSENT OF AMES INTERNATIONAL ARCHITECTURE, IS PROHIBITED. ALL DRAWINGS AND SPECIFICATIONS ARE LOANED TO THE CLIENT FOR THE PURPOSE OF REVIEW, ESTIMATION AND/OR FOR THE PURPOSE AND INTENT OF OBTAINING AND/OR BUILDING THIS PARTICULAR PROJECT WITHOUT THE EXPRESS WRITTEN CONSENT OF AMES INTERNATIONAL ARCHITECTURE. THESE DOCUMENTS SHALL NOT BE REPRODUCED, CHANGED OR COPIED IN ANY FORM OR MANNER WHATSOEVER, NOR ARE THEY TO BE ASSIGNED TO ANY THIRD PARTY, WITHOUT FIRST OBTAINING THE EXPRESS WRITTEN PERMISSION AND CONSENT OF AMES INTERNATIONAL ARCHITECTURE. ALL ARCHITECTURAL WORK MUST COMPLY WITH THE FLORIDA BUILDING CODE. ALL DIMENSIONS MUST BE VERIFIED ON THE JOB BY THE CONTRACTOR OR OWNER PRIOR TO CONSTRUCTION. ANY DISCREPANCIES MUST BE REPORTED TO AMES INTERNATIONAL ARCHITECTURE. THESE DOCUMENTS SHALL ONLY BE USED BY THE CLIENT AND FOR THE PROJECT AND SITE NAMED PROPOSED IN ACCORDANCE WITH THE AGREEMENT BETWEEN THE CLIENT AND AMES INTERNATIONAL ARCHITECTURE. ANY USE OF THESE DOCUMENTS BY ANY OTHER PARTY OR FOR ANY OTHER PROJECT IS PROHIBITED WITHOUT THE WRITTEN CONSENT OF AMES INTERNATIONAL ARCHITECTURE.

(HISTORIC PRESERVATION) PRELIMINARY DRAWINGS

JOE & SUSAN WAGMAN

310 NE 1ST AVE
DELRAY BEACH
FLORIDA, 33444.

REVISIONS

Shane Ames - Architect

Ames
INTERNATIONAL
ARCHITECTURE

NEW + EXISTING BUILDING ELEVATIONS

DRAWN: A.G.
CHECKED:
DATE: 8/12/2022
SCALE: 1/4" = 1'-0"
JOB NO.: 22_5176
SHEET: A07
OF XX SHEETS

ADDRESS • HISTORIC DEL-RA PARK, PROFESSIONAL DISTRICT, 203 DIXIE BOULEVARD, DELRAY BEACH, FLORIDA, 33444. PHONE : (561)274 6444, FAX : (561)274-6440.
Lic# • AA0002307 ARCHIRA • AR0012001