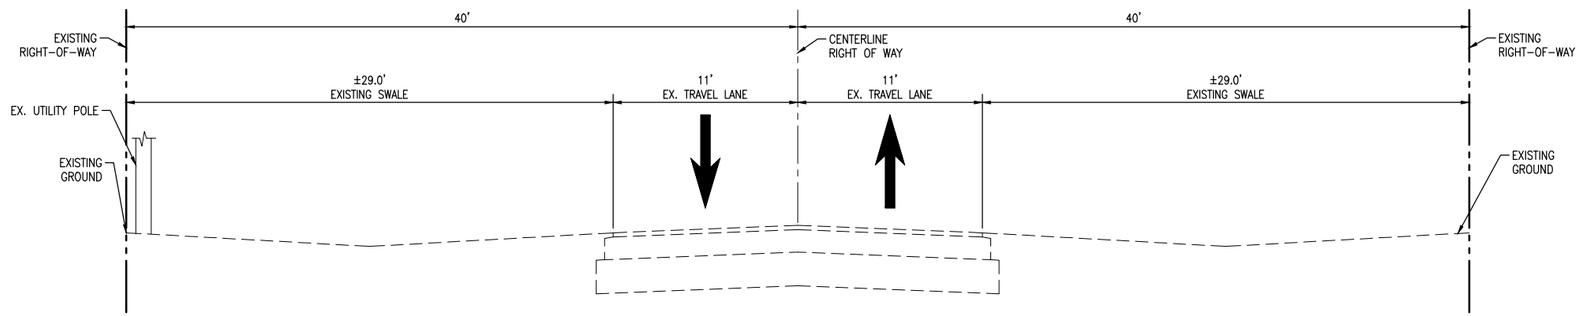

EXISTING 22' ROAD CENTERED IN R/W

811 KNOW WHAT'S BELOW ALWAYS CALL 811 BEFORE YOU DIG
It's fast. It's free. It's the law.
www.callsunshine.com

PRELIMINARY - NOT FOR CONSTRUCTION

NO	DATE	REVISION	BY	NO	DATE	REVISION	BY

Calvin, Giordano & Associates, Inc.
EXCEPTIONAL SOLUTIONS
560 Village Boulevard • Suite 340 • West Palm Beach, FL 33409
Phone: 561.684.6161 • Fax: 561.684.6360

DELRAY BEACH

80' TYPICAL SECTIONS

DATE: 09-02-2016

SCALE: 1" = 10' H, 1" = 5' V

PROJECT No: 168860

SHEET: 10 OF:

File Name: Z:\2016\168860 Delray Beach Cadd Technician Services\CADD Files\Drawings\16-8860 MPO TYPICALS.dwg – (Plotted by: Gloria Clavijo on Friday, February 24, 2017 11:19:45 AM)