BUILDING 1
1st FLOOR: RETAIL - 15,925 SQ. FT.
1st FLOOR: REST.- 2,000 SQ. FT.
2nd FLOOR: OFFICE- 22,983 SQ. FT.
3rd FLOOR: OFFICE- 23,419 SQ. FT.
TOTAL- 64,327 SQ. FT.

PLEASE NOTE OFFICE SQ. FT. ARE GROSS SQ. FT. CALCULATIONS SEE SHEETS A0.02, A1.04, A1.06, & A1.08 FOR NET CALCULATIONS USED TO DETERMINE PARKING REQUIREMENTS

REFER TO HISTORIC PRESERVATION & LANDSCAPE DRAWINGS FOR MORE INFORMATION.

BUILDING B
1st FLOOR: RETAIL - 554 SQ. FT.
TOTAL- 554 SQ. FT.

BUILDING 2
1st FLOOR: RETAIL - 3,557 SQ. FT.
2nd FLOOR: OFFICE (CONT.'D FROM BLDG 1)
3rd FLOOR: OFFCE (CONT.'D FROM BLDG 1)
TOTAL- 3,557 SQ. FT.

BUILDING 3
1st FLOOR: REST.- 2,000 SQ. FT.
RETAIL- 3,175 SQ. FT.
2nd FLOOR: OFFICE- 4,534 SQ. FT.
3rd FLOOR: OFFICE- 2,257 SQ. FT.
TOTAL- 11,996 SQ. FT.

BUILDING A-RECTORY HOUSE
1st FLOOR: RETAIL - 827 SQ. FT.
2nd FLOOR: OFFICE - 567 SQ. FT.
TOTAL- 1,394 SQ. FT.

BUILDING C
1st FLOOR: RESTAURANT - 1,511 SQ. FT.
TOTAL- 1,511 SQ. FT.

BUILDING E-CATHCART HOUSE
1st FLOOR: RETAIL - 777 SQ. FT.
2nd FLOOR: OFFICE - 777 SQ. FT.
TOTAL- 1,554 SQ. FT.

BUILDING F
1st FLOOR: RETAIL - 1,198 SQ. FT.
TOTAL- 1,198 SQ. FT.

BUILDING G
1st FLOOR: RETAIL - 1,036 SQ. FT.
TOTAL- 1,036 SQ. FT.

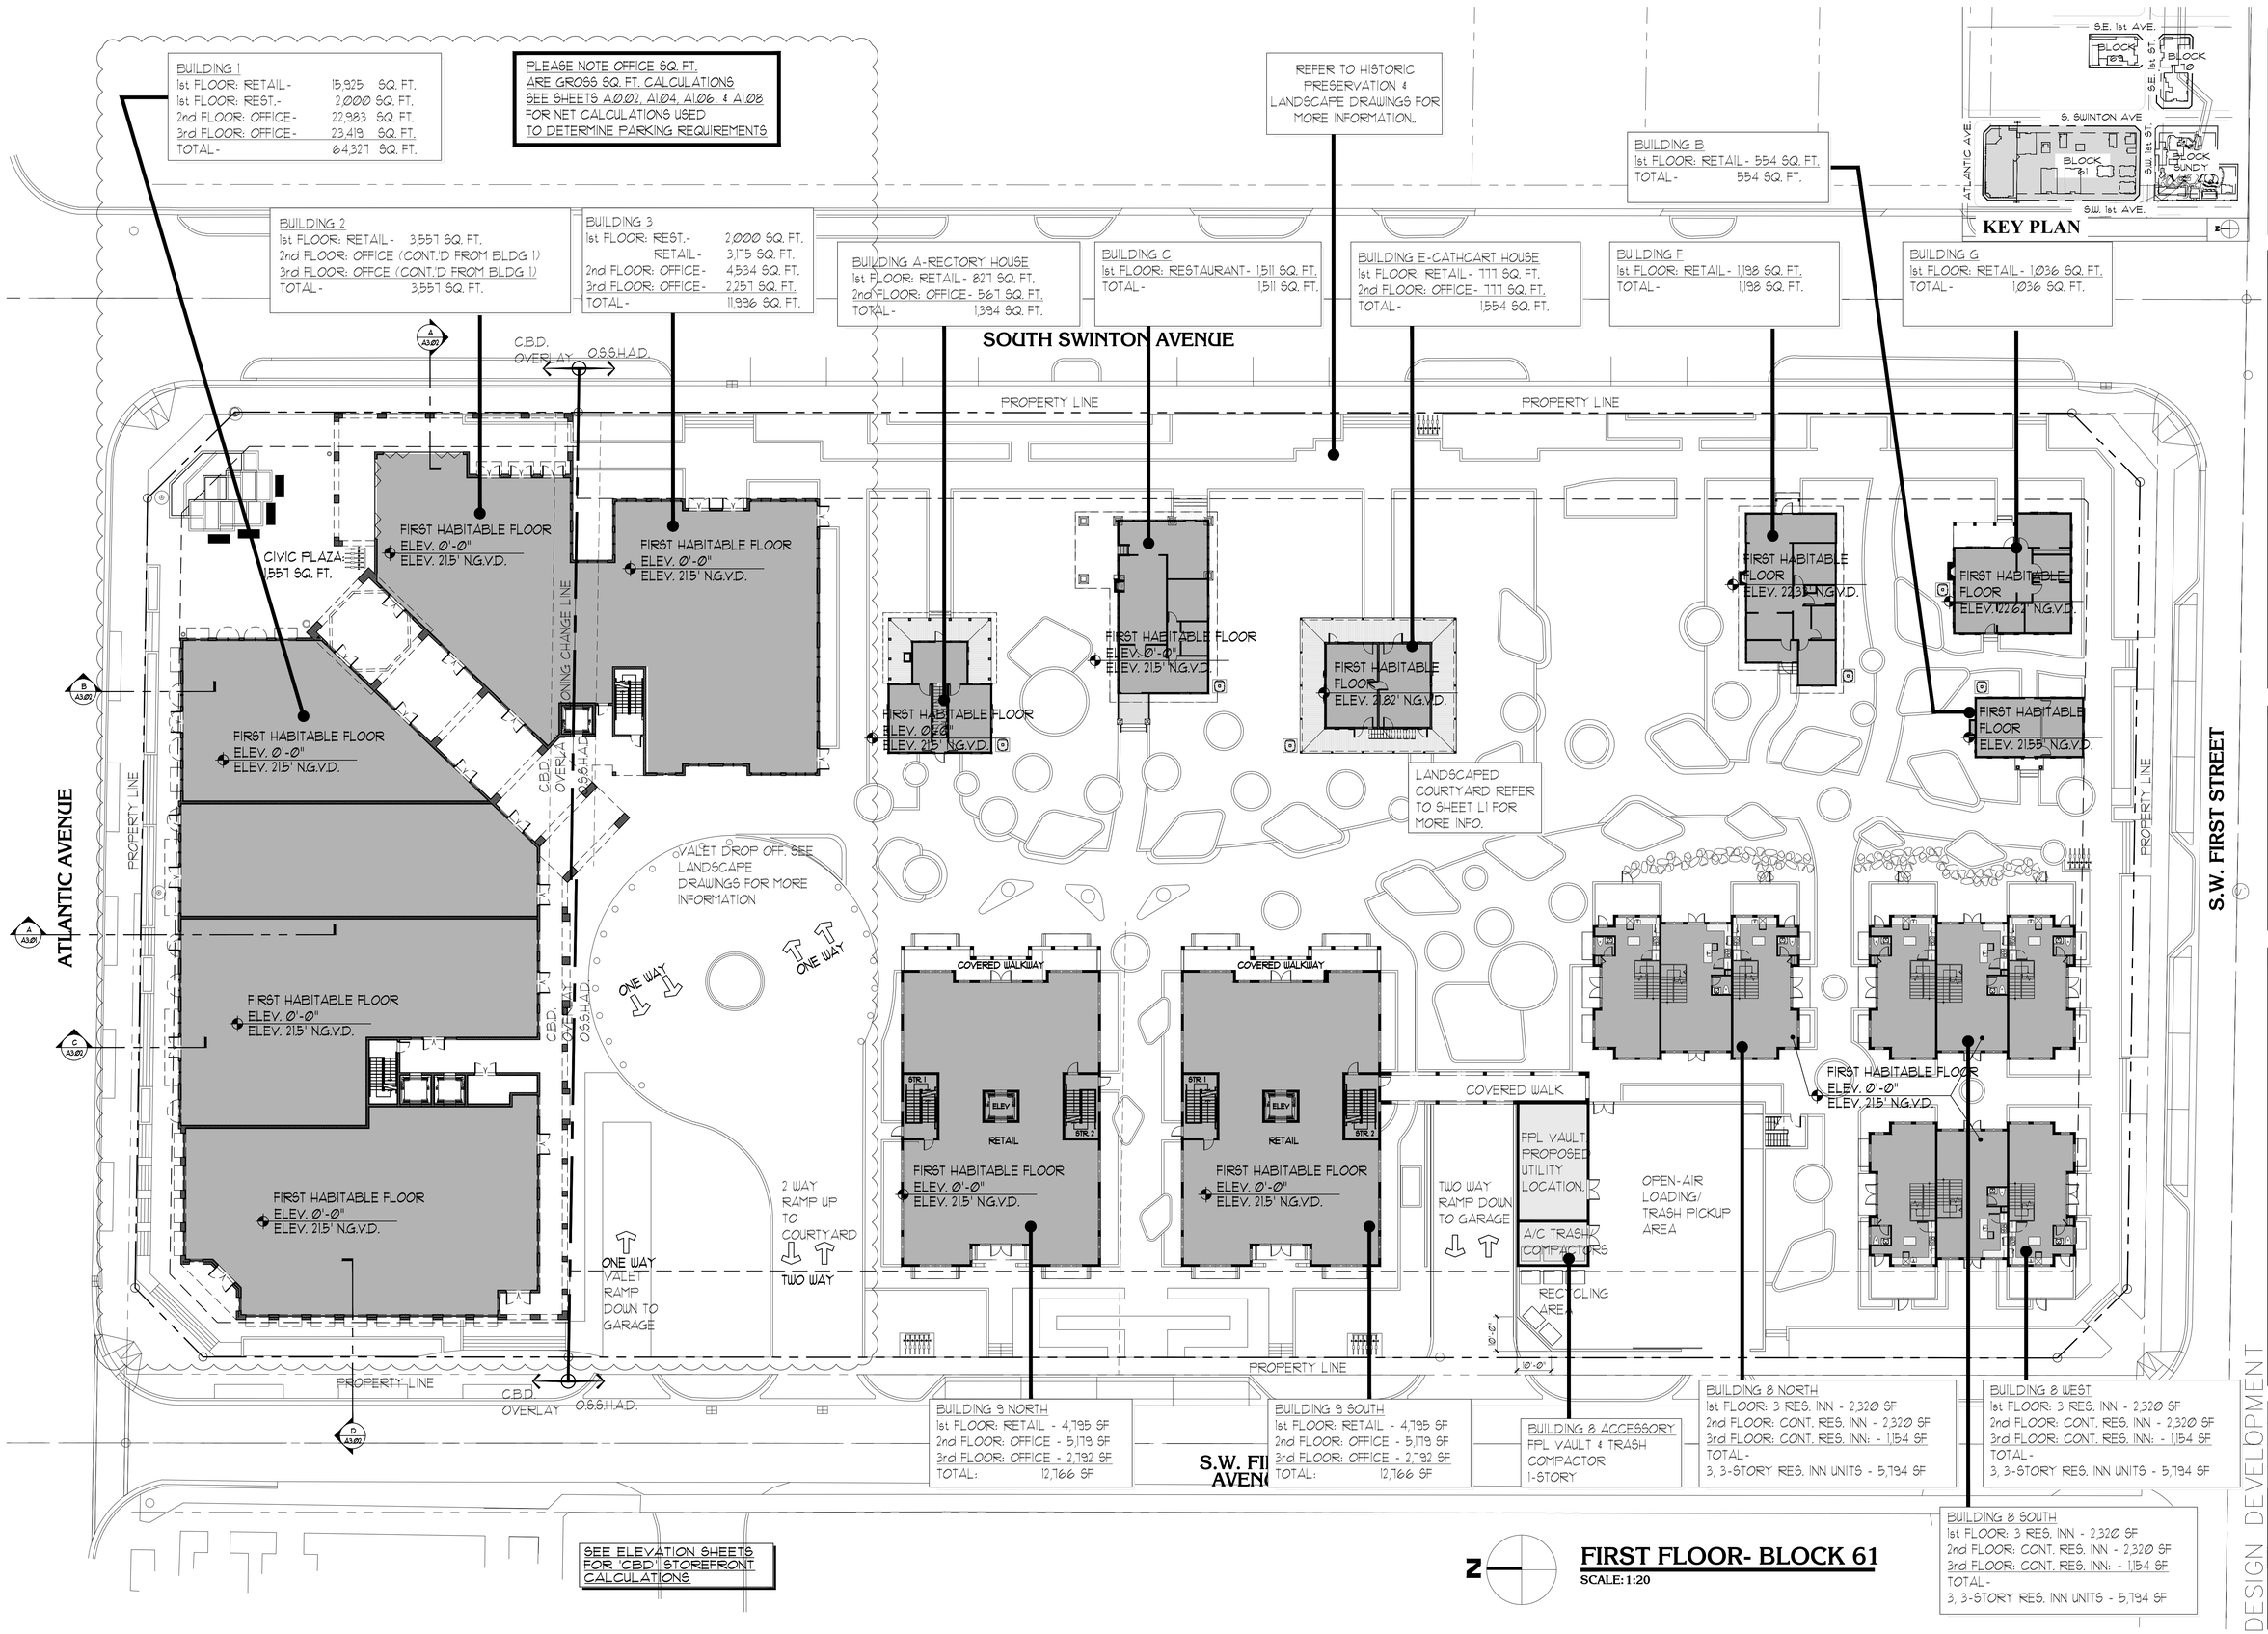

BUILDING 9 NORTH
1st FLOOR: RETAIL - 4,795 SF
2nd FLOOR: OFFICE - 5,179 SF
3rd FLOOR: OFFICE - 2,792 SF
TOTAL: 12,766 SF

BUILDING 9 SOUTH
1st FLOOR: RETAIL - 4,795 SF
2nd FLOOR: OFFICE - 5,179 SF
3rd FLOOR: OFFICE - 2,792 SF
TOTAL: 12,766 SF

BUILDING 8 ACCESSORY
FPL VAULT & TRASH COMPACTOR
1-STORY

BUILDING 8 NORTH
1st FLOOR: 3 RES. INN - 2,320 SF
2nd FLOOR: CONT. RES. INN - 2,320 SF
3rd FLOOR: CONT. RES. INN: - 1,154 SF
TOTAL -
3, 3-STORY RES. INN UNITS - 5,794 SF

BUILDING 8 WEST
1st FLOOR: 3 RES. INN - 2,320 SF
2nd FLOOR: CONT. RES. INN - 2,320 SF
3rd FLOOR: CONT. RES. INN: - 1,154 SF
TOTAL -
3, 3-STORY RES. INN UNITS - 5,794 SF

BUILDING 8 SOUTH
1st FLOOR: 3 RES. INN - 2,320 SF
2nd FLOOR: CONT. RES. INN - 2,320 SF
3rd FLOOR: CONT. RES. INN: - 1,154 SF
TOTAL -
3, 3-STORY RES. INN UNITS - 5,794 SF

FIRST FLOOR- BLOCK 61
SCALE: 1:20

Revisions	Date
SPRAB RESUBMITTAL	09.06.17
REVISION 1	10.06.17
REVISION 2	11.03.17
REVISION 4	02.13.18
REVISION 5	04.24.18

ALL IDEAS, DESIGNS, ARRANGEMENTS, AND REPRESENTATIONS EXPRESSED OR IMPLIED IN THIS DRAWING ARE OWNED BY, AND THE PROPERTY OF, RANDALL STOFFT ARCHITECTS AND STOFFT COONEY ARCHITECTS. THEY ARE NOT TO BE USED, REPRODUCED, PATENTED, OR PLACED INTO PRODUCTION FOR ANY PURPOSE WITHOUT WRITTEN PERMISSION OF RANDALL STOFFT ARCHITECTS OR STOFFT COONEY ARCHITECTS. THEY ARE NOT TO BE SHOWN TO ANYONE OUTSIDE YOUR ORGANIZATION WITHOUT WRITTEN PERMISSION. THE REPRODUCTION OF THIS DOCUMENT IN WHOLE OR IN PART WITHOUT WRITTEN PERMISSION OF RANDALL STOFFT ARCHITECTS OR STOFFT COONEY ARCHITECTS VIOLATES THEIR COPYRIGHT. ANY USE OF THIS DESIGN WITHOUT THE WRITTEN PERMISSION OF RANDALL STOFFT ARCHITECTS OR STOFFT COONEY ARCHITECTS IS PROHIBITED.

RANDALL STOFFT ARCHITECTS
distinctive inspirational architecture

MIDTOWN DELRAY

STOFFT COONEY ARCHITECTS
distinctive inspirational architecture
633 Ninth Street North, Suite 300 • Naples, Florida 34102 • (239) 262.7677 • Delray Beach, Florida (561) 243.0799 • WWW.STOFFTCOONEY.COM

DESIGN DEVELOPMENT

Scale:	AS NOTED
Job No.	
Date:	09.06.17 DWD
Sheets:	of --

A1.02

LICENSE# AA 26000793