
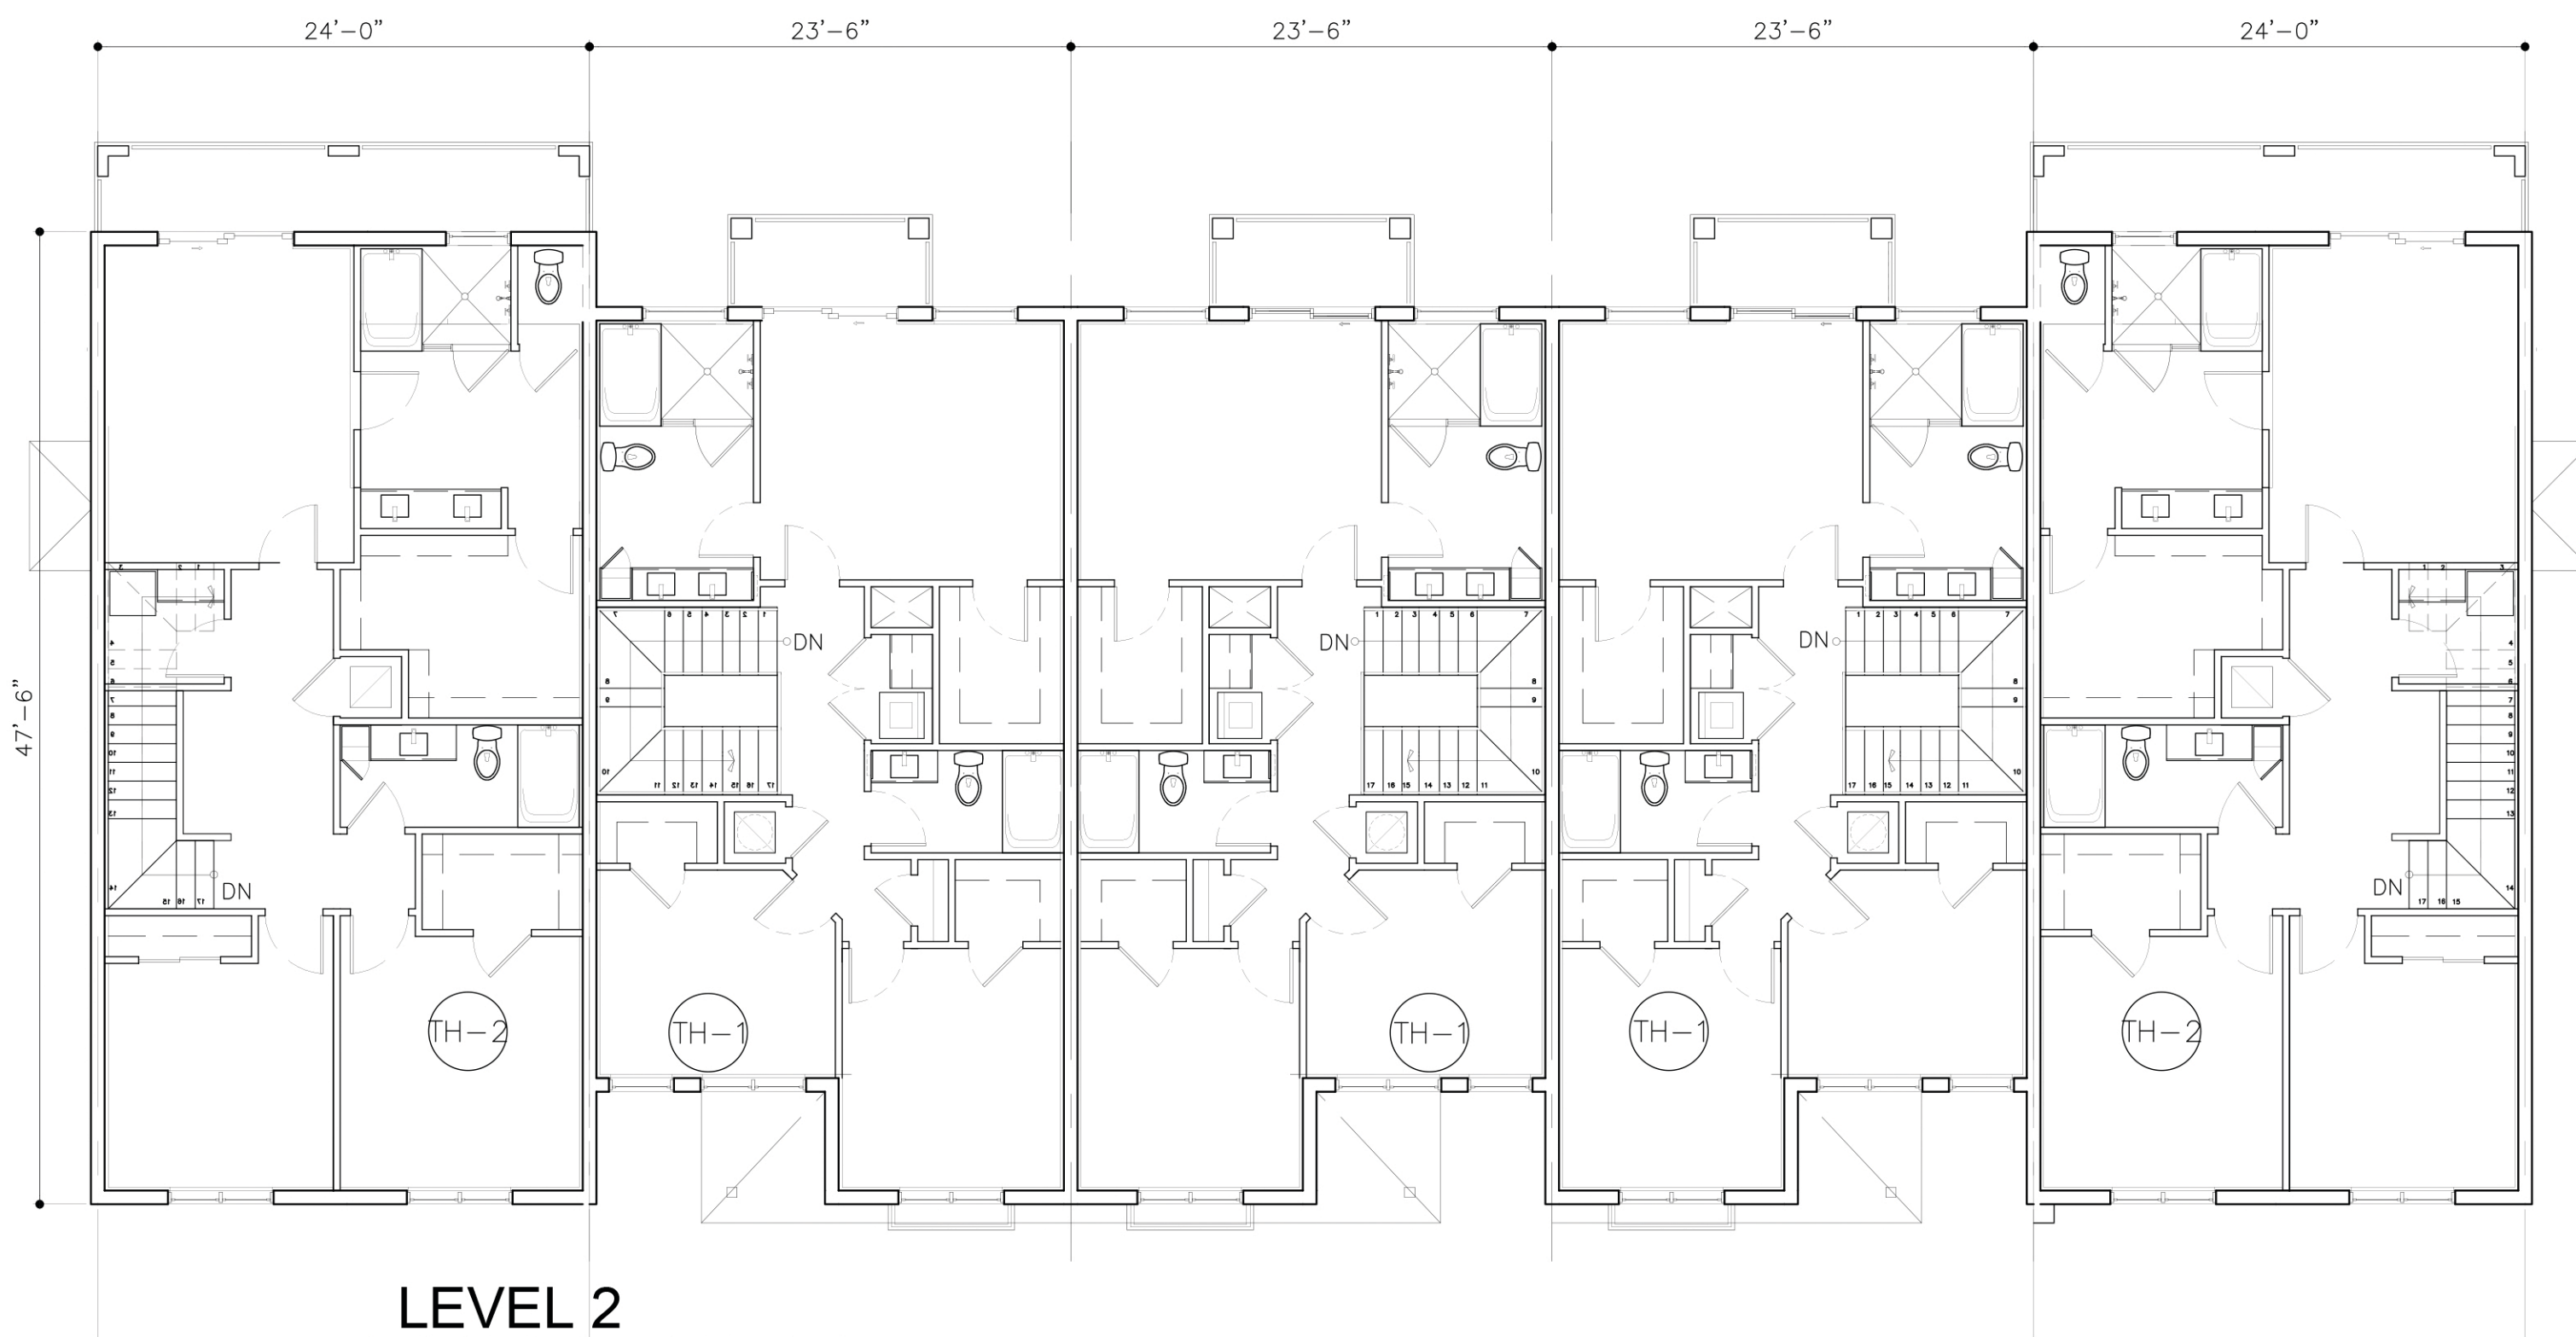


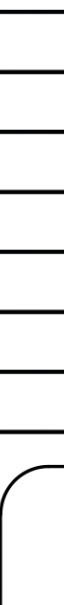

ARCHITECT'S DESIGNER'S SEAL	DATE	SCALE	JOB NO.	SHEET TITLE:	SHEET NUMBER:
 MSA ARCHITECTS ARCHITECTURE & PLANNING	MSA ARCHITECTS, INC. AAC000895 8850 SW 74th COURT SUITE 1513 MIAMI, FLORIDA 33156 (305) 273-9911	DATE: 04/10/2020 SCALE: AS SHOWN JOB NO. 1890.PRJ	TOWNHOUSE TYPE I	TH-2.1A.1	BEATRIZ M. HERNANDEZ ARC0094576
PARKS @ DELRAY FOR: 13TH FLOOR INVESTMENTS LOCATED AT: DELRAY BEACH, FLORIDA				BY	