



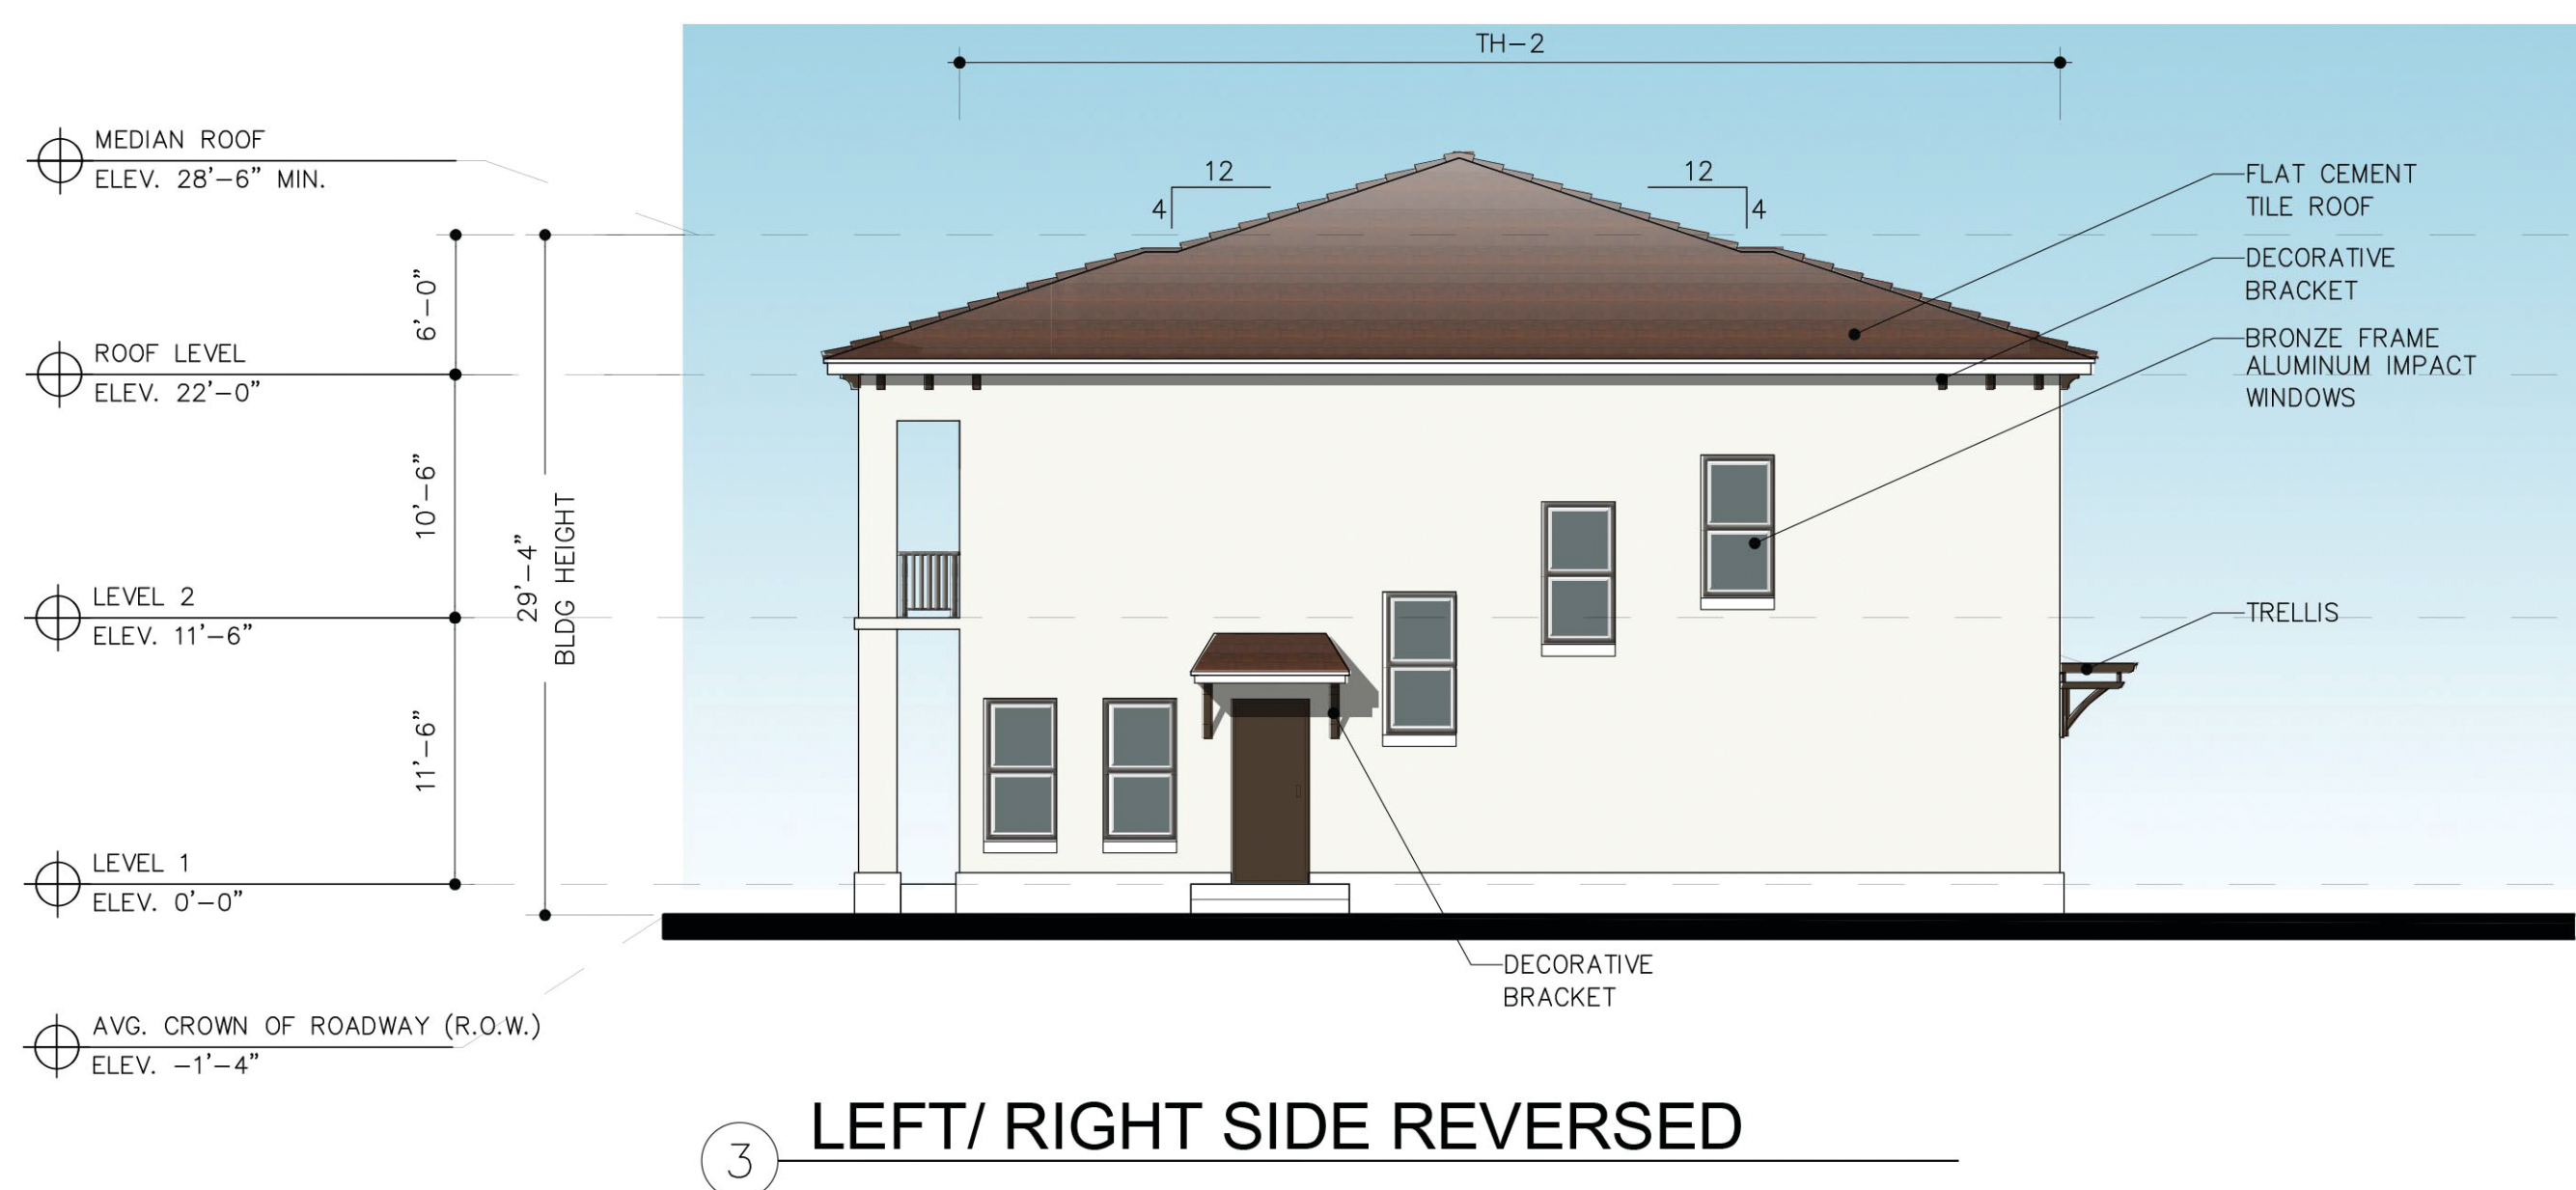

### COLOR SCHEME KEY

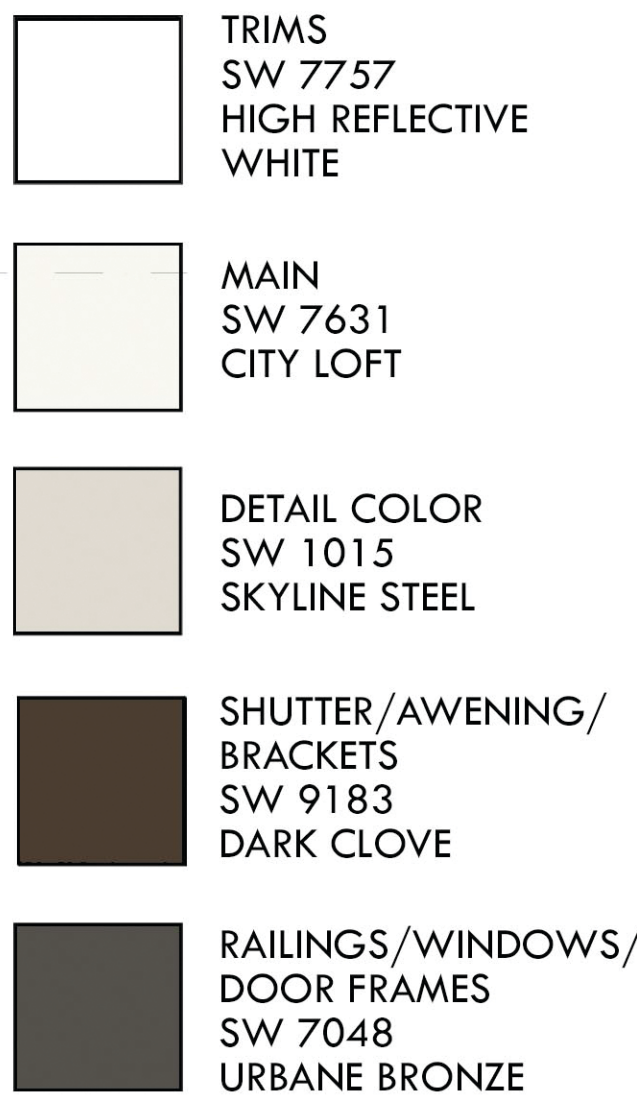

## TOWN HOUSE TYPE I ELEVATION

SCALE:  $1/8"=1'-0"$

PARKS@DELRAY

FOR:  
13TH FLOOR INVESTMENTS  
LOCATED AT:  
DELRAY BEACH, FLORIDA

MSA ARCHITECTS, INC.

8950 SW 74th COURT  
SUITE 1513  
MIAMI, FLORIDA 33156  
(305) 273-9911



MSA  
ARCHITECTS  
ARCHITECTURE & PLANNING

© 2020 MSA ARCHITECTS, INC. THE ARCHITECTURAL DESIGN AND DETAIL DRAWINGS FOR THIS BUILDING AND/OR OVERALL PROJECT ARE THE PROPERTY OF MSA ARCHITECTS, INC. NO REPRODUCTION, CONSTRUCTION OR DISTRIBUTION IS PROHIBITED UNLESS AUTHORIZED IN WRITING BY THE ARCHITECT.

ARCHITECT'S BUILDING CODE STATEMENT/ TO THE BEST OF THE ARCHITECT'S KNOWLEDGE THE PLANS AND SPECIFICATIONS COMPLY WITH THE FLORIDA BUILDING CODE SIXTH EDITION (2017) AND THE APPLICABLE FIRE SAFETY STANDARDS AS DETERMINED BY THE LOCAL AUTHORITY AND CHAPTER 633 FLORIDA STATUTES.

|         |            |
|---------|------------|
| DRAWN   |            |
| DATE    | 04/10/2020 |
| SCALE   | AS SHOWN   |
| JOB NO. | 1890.PRJ   |

SHEET TITLE:  
ELEVATIONS

SHEET NUMBER:  
**TH-3.1.10**