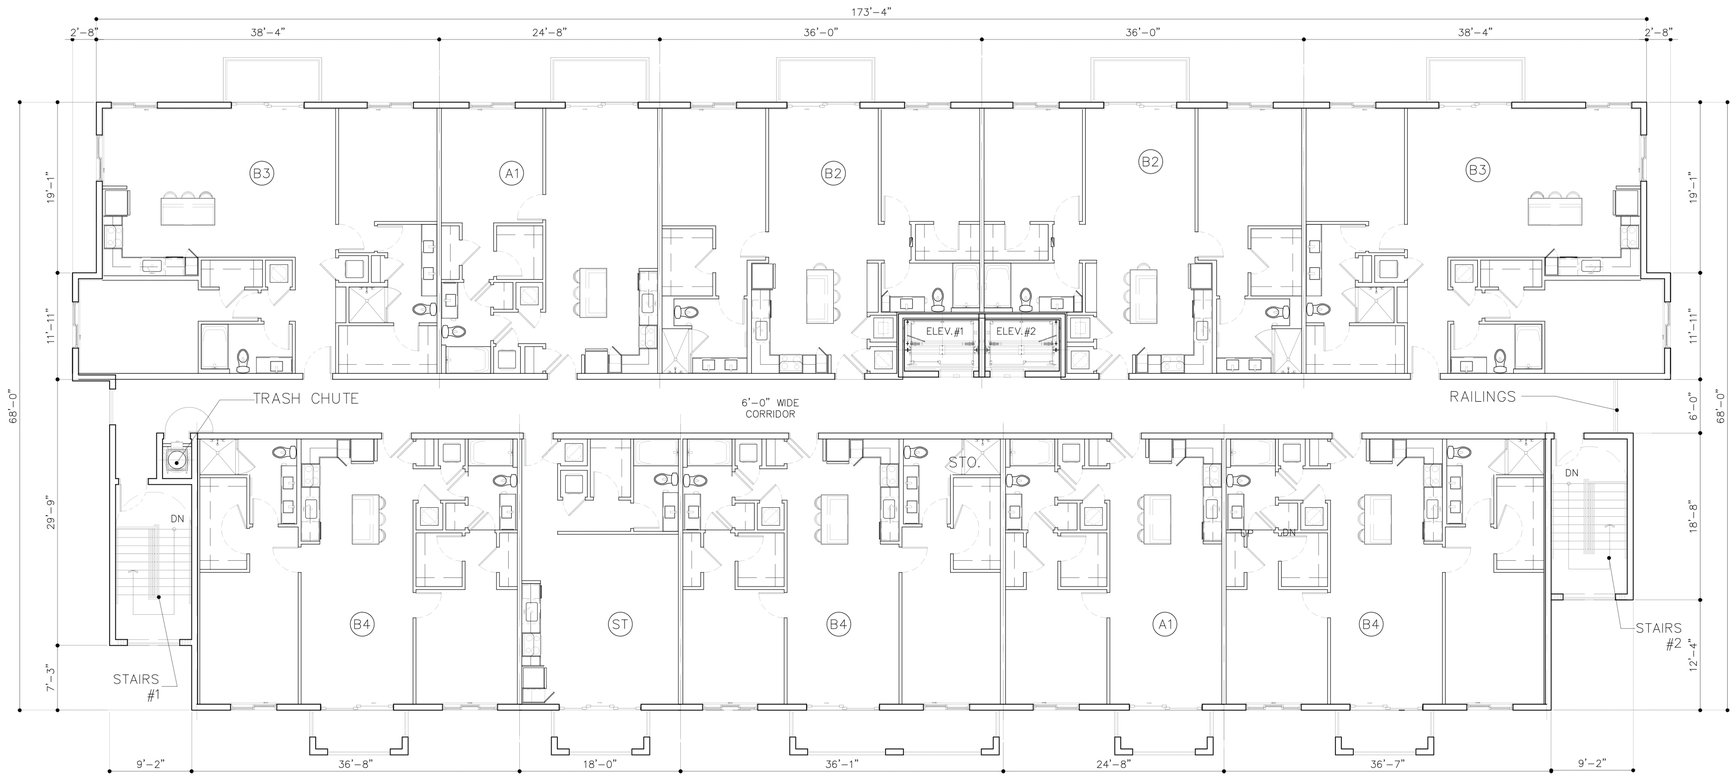


## LEVEL 5
10 UNITS

## BUILDING TYPE V
5 STORIES
50 UNITS-PER BLDG

SCALE: 1/8" = 1'-0"

SP RAB SUBMITTAL 11/04/2020

| BY |
|---|
| |
| |
| |
| |
| |
| |
| |

# PARKS @ DELRAY
FOR:
13TH FLOOR INVESTMENTS
LOCATED AT:
DELRAY BEACH, FLORIDA

BEATRIZ M. HERNANDEZ
AR0094576

MSA ARCHITECTS, INC.
AAC000895
8950 SW 74th COURT
SUITE 1513
MIAMI, FLORIDA 33156
(305) 273-9911
MSA ARCHITECTS
ARCHITECTURE & PLANNING

ARCHITECT'S BUILDING CODE STATEMENT/ TO THE BEST OF THE ARCHITECT'S KNOWLEDGE THE PLANS AND SPECIFICATIONS COMPLY WITH THE FLORIDA BUILDING CODE SIXTH EDITION (2017) AND THE APPLICABLE FIRE SAFETY STANDARDS AS DETERMINED BY THE LOCAL AUTHORITY AND CHAPTER 633 FLORIDA STATUTES.

COPYRIGHT © 2020 MSA ARCHITECTS, INC. ARCHITECTURAL DESIGN AND DETAIL DRAWINGS FOR THIS BUILDING, AND FOR OVERALL PROJECT ARE THE LEGAL PROPERTY OF AND ALL RIGHTS ARE RESERVED BY THE ARCHITECT. OTHER USE FOR REPRODUCTION, CONSTRUCTION, OR DISTRIBUTION IS NOT AUTHORIZED.

| | |
|---|---|
| DRAWN | |
| DATE | 04/10/2020 |
| SCALE | AS SHOWN |
| JOB NO. | 1890.PRJ |
| SHEET TITLE: | BUILDING TYPE V |
| SHEET NUMBER: | A-2.5.2 |