
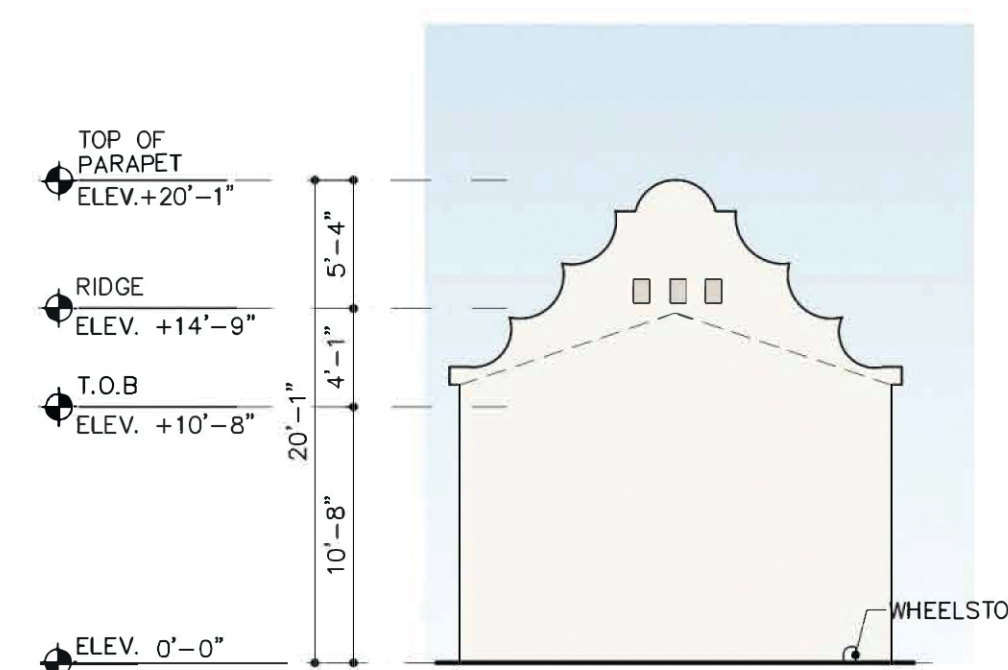
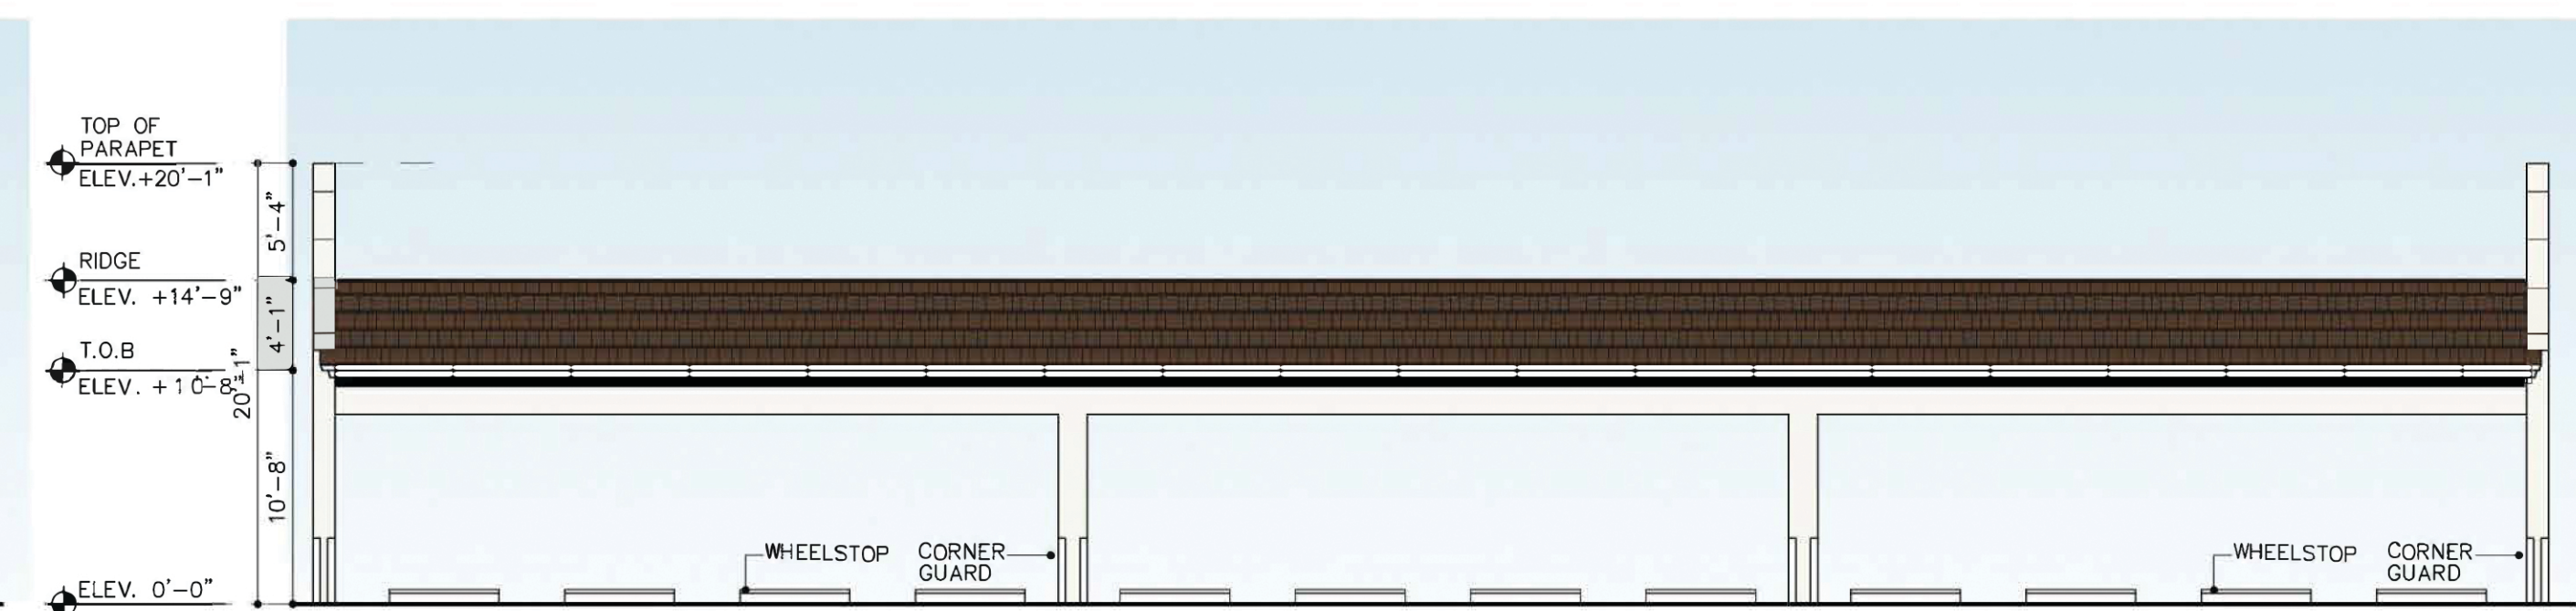
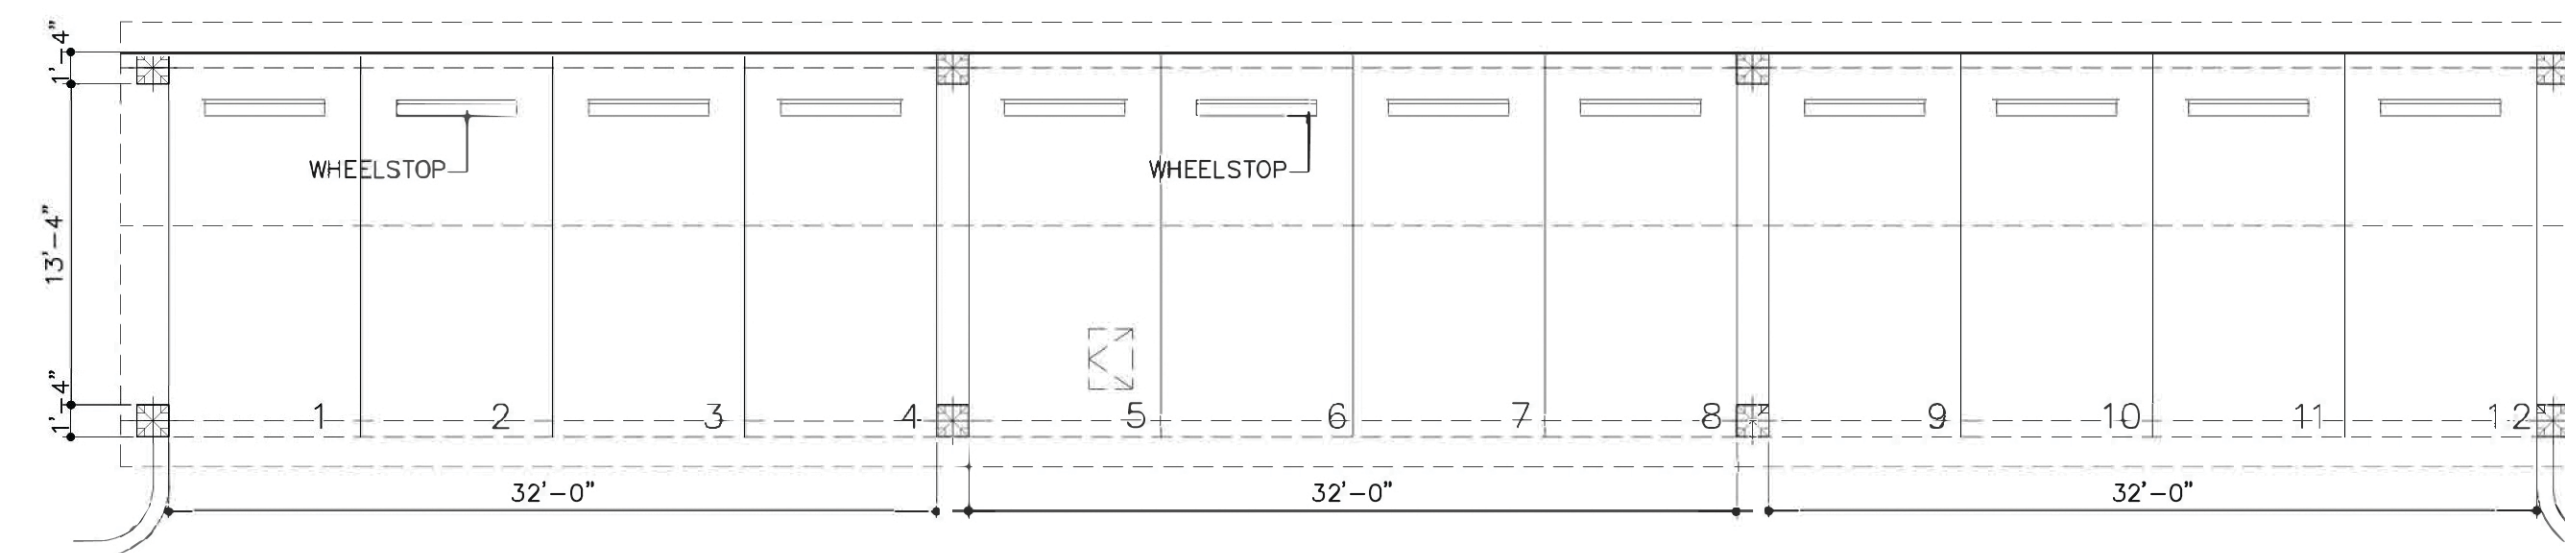


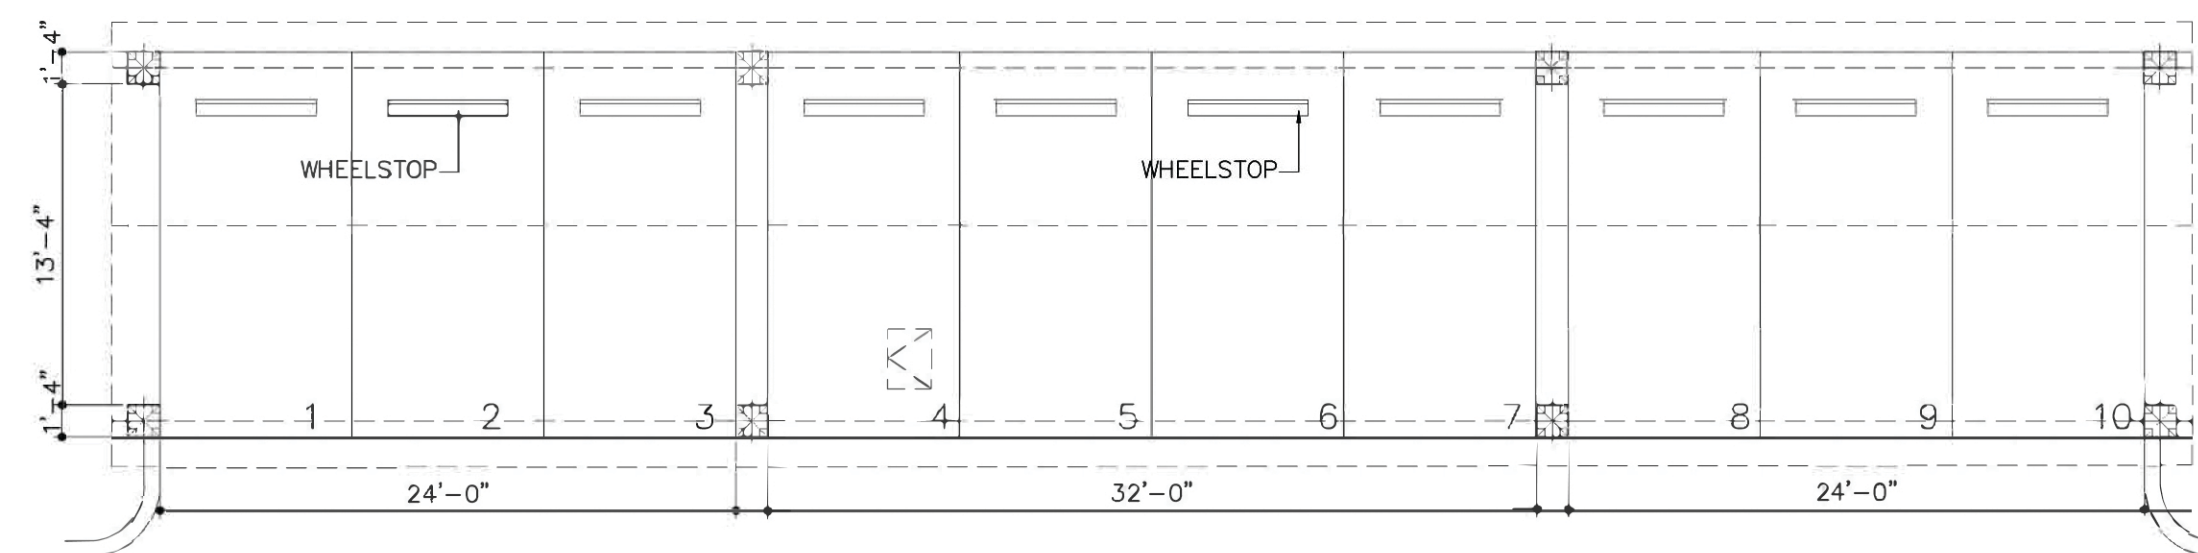

CARPORT MODULE I & II
 (10 SPACES MODULE I) SCALE: 1/8"=1'-0"
 (12 SPACES MODULE II)