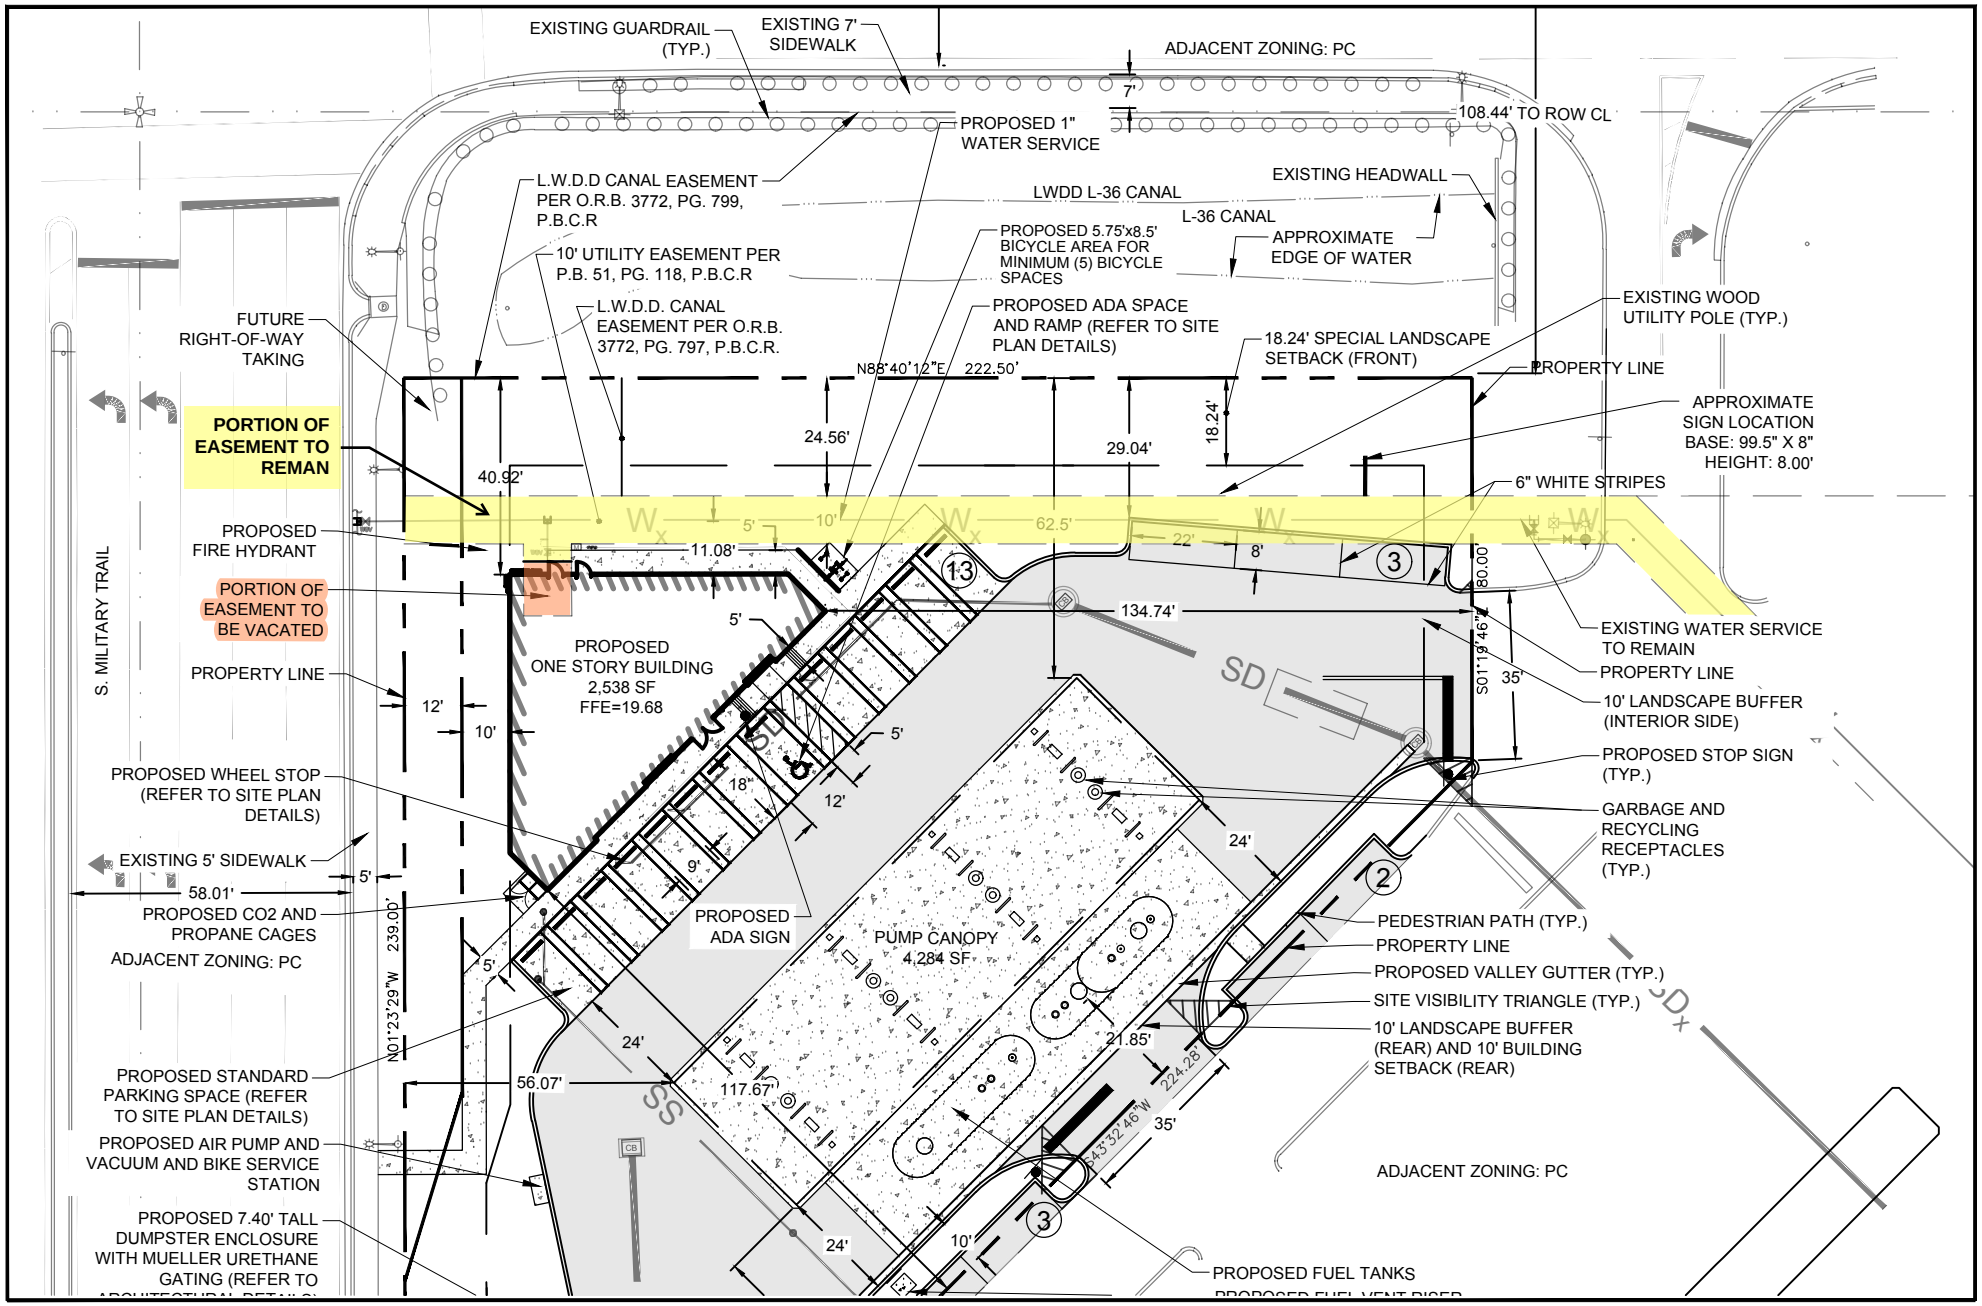

Drawing name: T:\09725.24 - 7-11 16000 S Military Trail Delray Beach - Creighton\Engineering\Cadd\Misc Drawings\09725.24-SP-Exhibit.dwg

Plotted by: jvalle On Wednesday, September 23, 2020 9:40:08 AM

PROJECT

7 ELEVEN #34798
16000 S MILITARY TRAIL
DELRAY BEACH, FL 33484

EXHIBIT

KEITH
301 East Atlantic Blvd. Pompano Beach, FL 33060
PH: (954) 788-3400
Florida Certificate of Authorization: 7928
Licensed Business Number: 6860

DATE	4/26/21
SCALE	1"=40'
DSGN. BY	AM
DWNG. BY	AM
CHK. BY	JVP