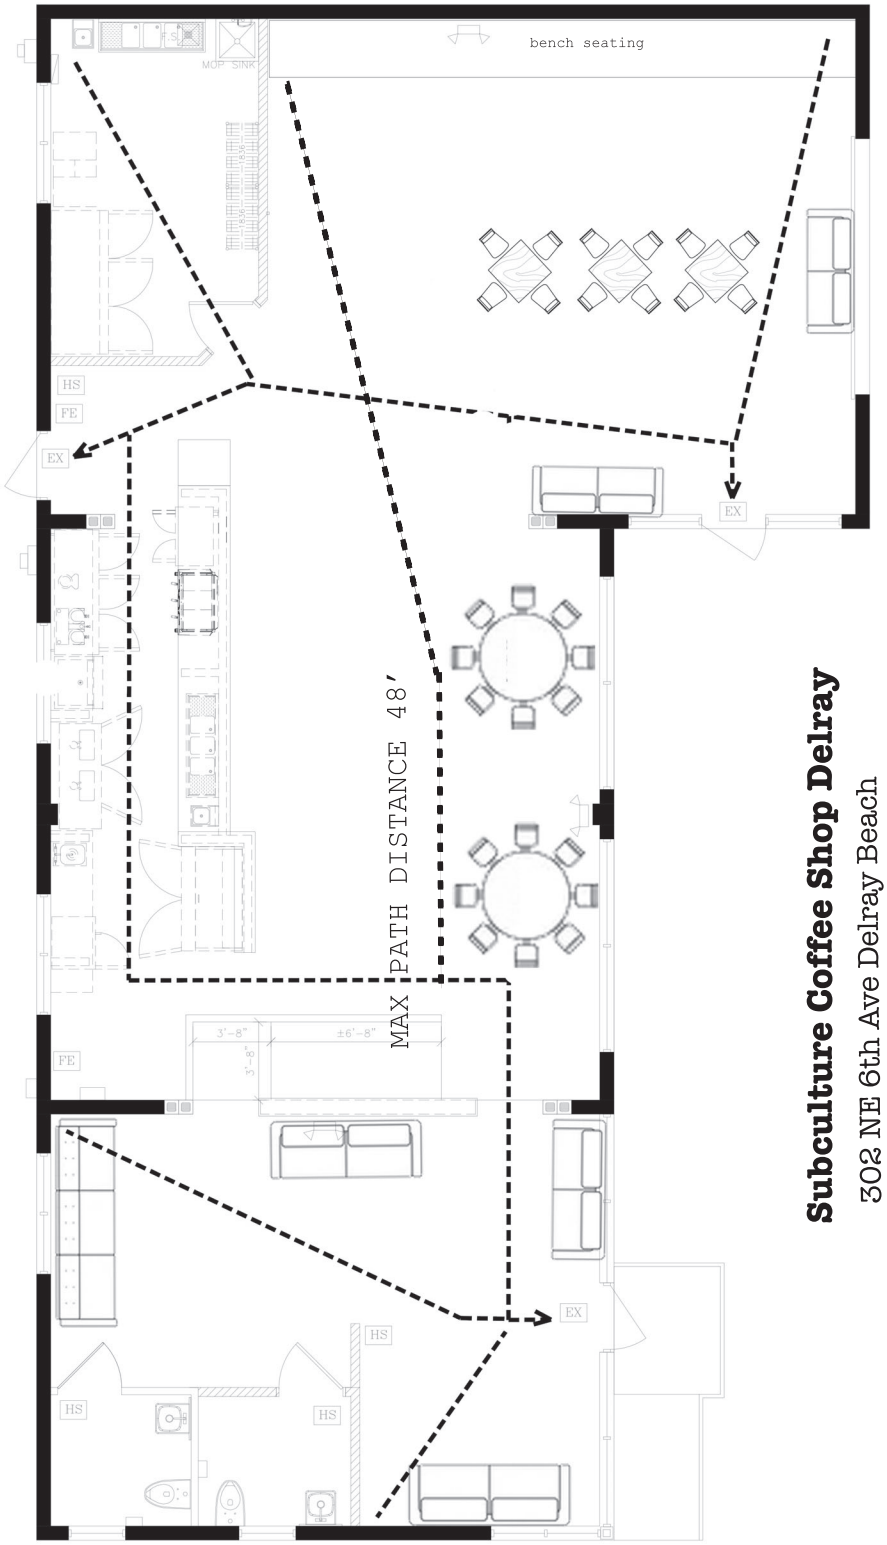

Subculture Coffee Shop Delray

302 NE 6th Ave Delray Beach

Seating / life safety plan

CAPACITY 67 PERSONS

TOTAL SQ FOOTAGE 2,360