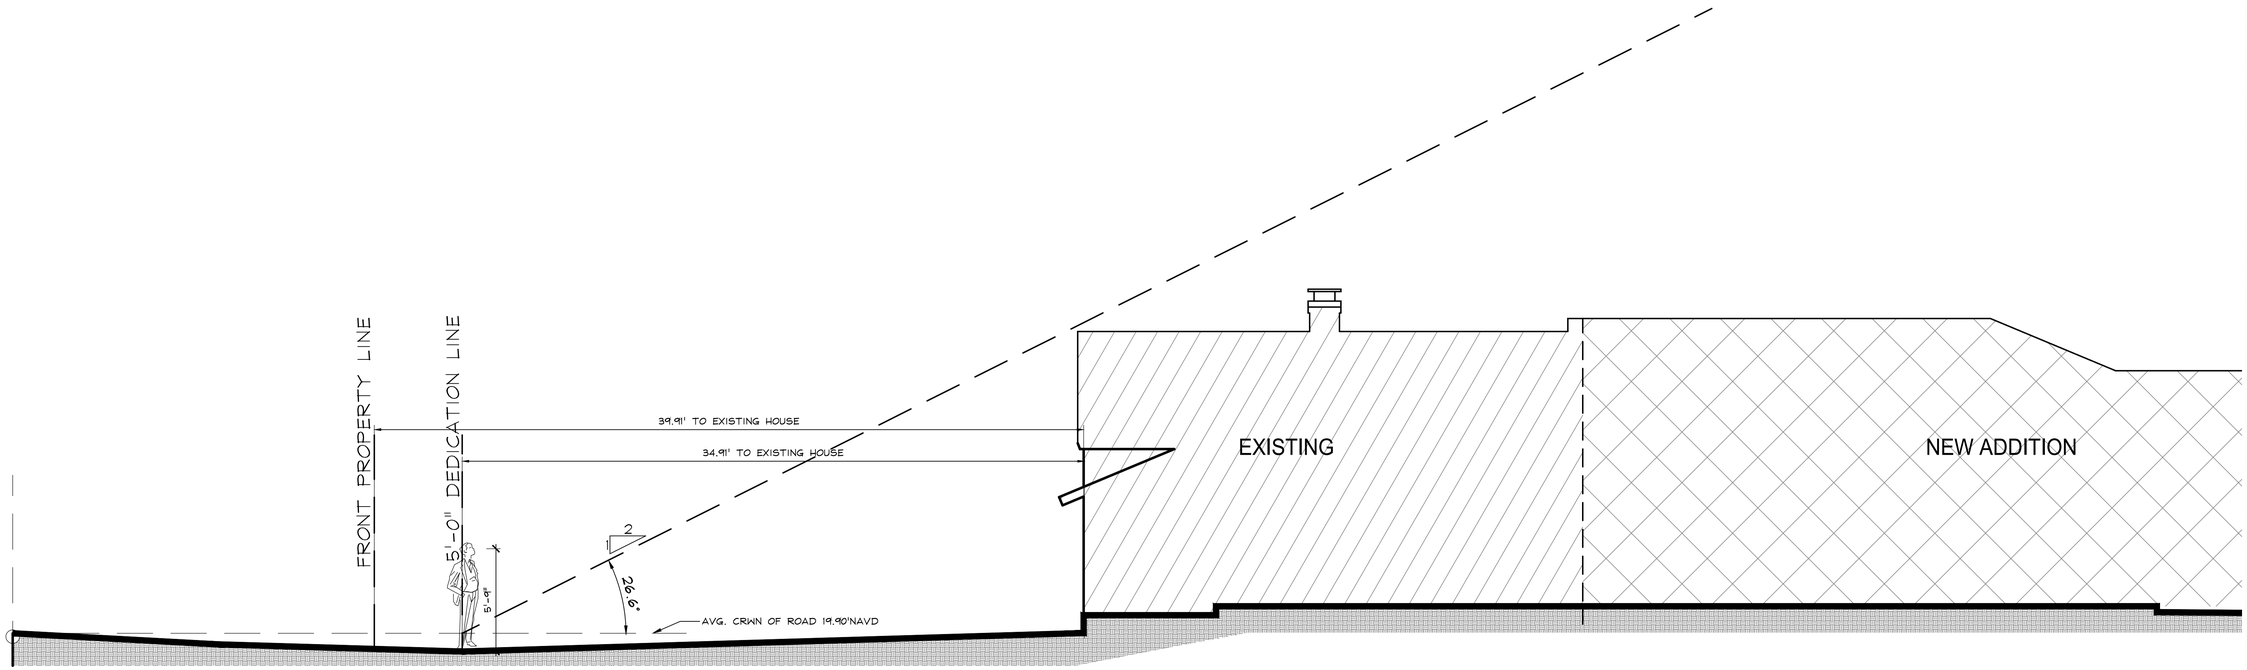

SITE TRIANGLE

COPYRIGHT © 2015 AMES INTERNATIONAL ARCHITECTURE
OWNERSHIP OF PLANS AND SPECIFICATIONS, PLANS, DESIGN, DRAWINGS AND SPECIFICATIONS ARE THE INSTRUMENTS OF SERVICE AND OWNED BY AMES INTERNATIONAL ARCHITECTURE AND THAT REMAINS THE SOLE AND EXCLUSIVE PROPERTY OF AMES INTERNATIONAL ARCHITECTURE AND MAY BE USED BY AMES INTERNATIONAL ARCHITECTURE FOR ANY PURPOSE WHATSOever. THE PLANS, DESIGN, DRAWINGS AND SPECIFICATIONS ARE LOANED TO THE CLIENT FOR THE PURPOSE OF REVIEW AND EXECUTION OF THE PROJECT. OWNERSHIP AND THE COPYRIGHT TO ALL DESIGNS AND DRAWINGS REMAIN THE PROPERTY OF AMES INTERNATIONAL ARCHITECTURE. NO OTHER PERSON OR ENTITY MAY USE, REPRODUCE OR DISTRIBUTE ANY OF THE DESIGNS, DRAWINGS OR SPECIFICATIONS WITHOUT THE WRITTEN CONSENT OF AMES INTERNATIONAL ARCHITECTURE. THE DESIGNS & SPECIFICATIONS MAY BE USED BY THE CLIENT AND ANYONE HE AGENTS FOR THE BUILDING OF THIS PROJECT. COPYRIGHT INFRINGEMENTS VIOLATING AMES INTERNATIONAL ARCHITECTURE ALL PRODUCT ALL COPYRIGHT INFRINGEMENTS INVOLVING AMES INTERNATIONAL ARCHITECTURE FLORIDA STATUTES 501.201 ET SEQ.

(HISTORIC PRESERVATION) PRELIMINARY DRAWINGS

JOE & SUSAN WAGMAN

310 NE 1ST AVE
DELRAY BEACH
FLORIDA, 33444.

REVISIONS

Shane Ames - Architect

Ames
INTERNATIONAL ARCHITECTURE

DRAWN: A.G.
CHECKED:
DATE: 8/12/2022
SCALE: ¼" = 1'-0"
JOB NO.: 22_5176
SHEET: A10
OF XX SHEETS

SITE ELEVATION

ADDRESS : HISTORIC DEL-IDA PARK, PROFESSIONAL DISTRICT, 203 DIXIE BOULEVARD, DELRAY BEACH, FLORIDA, 33444. PHONE : (561)274 6440. FAX : (561)274 6444.
Lic# : AA0002307 ARCHR# : AR0002001