



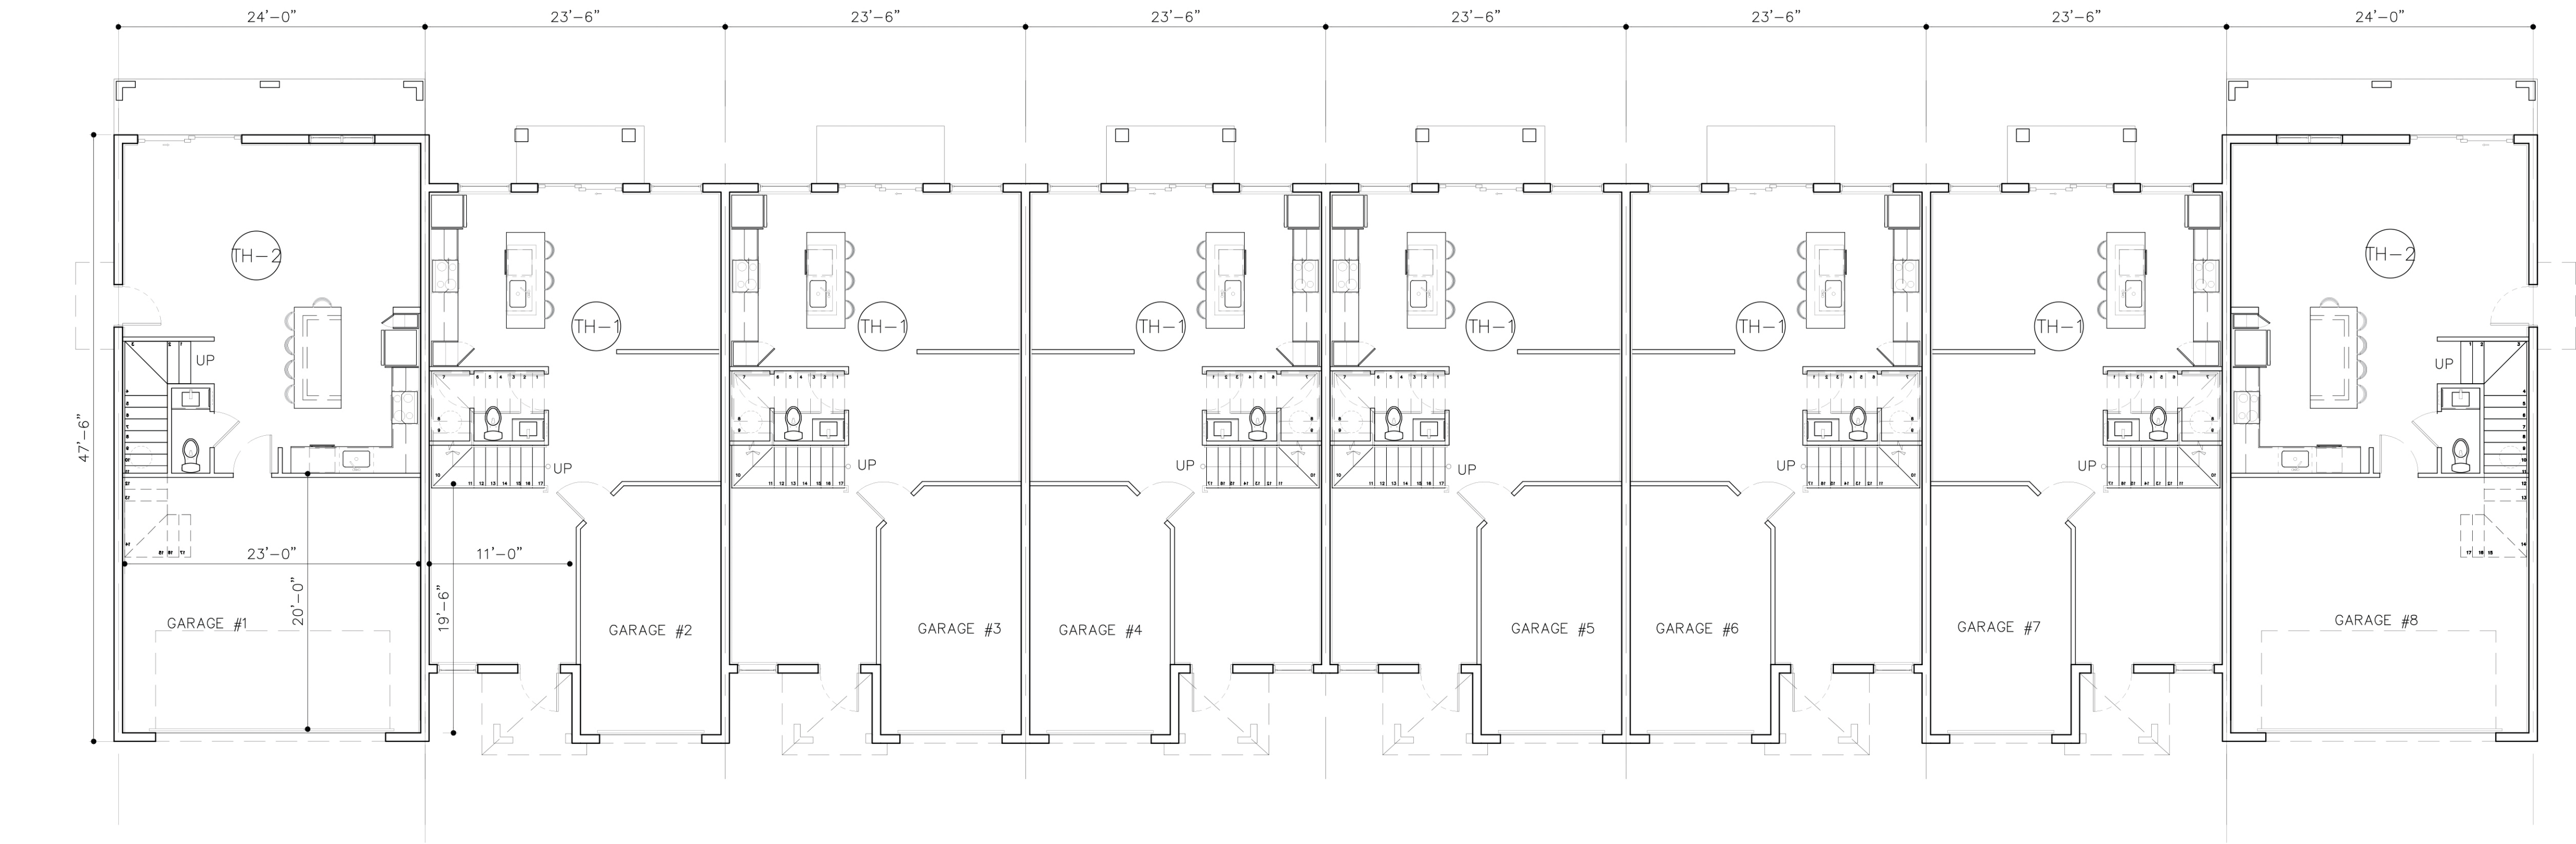

LEVEL 1

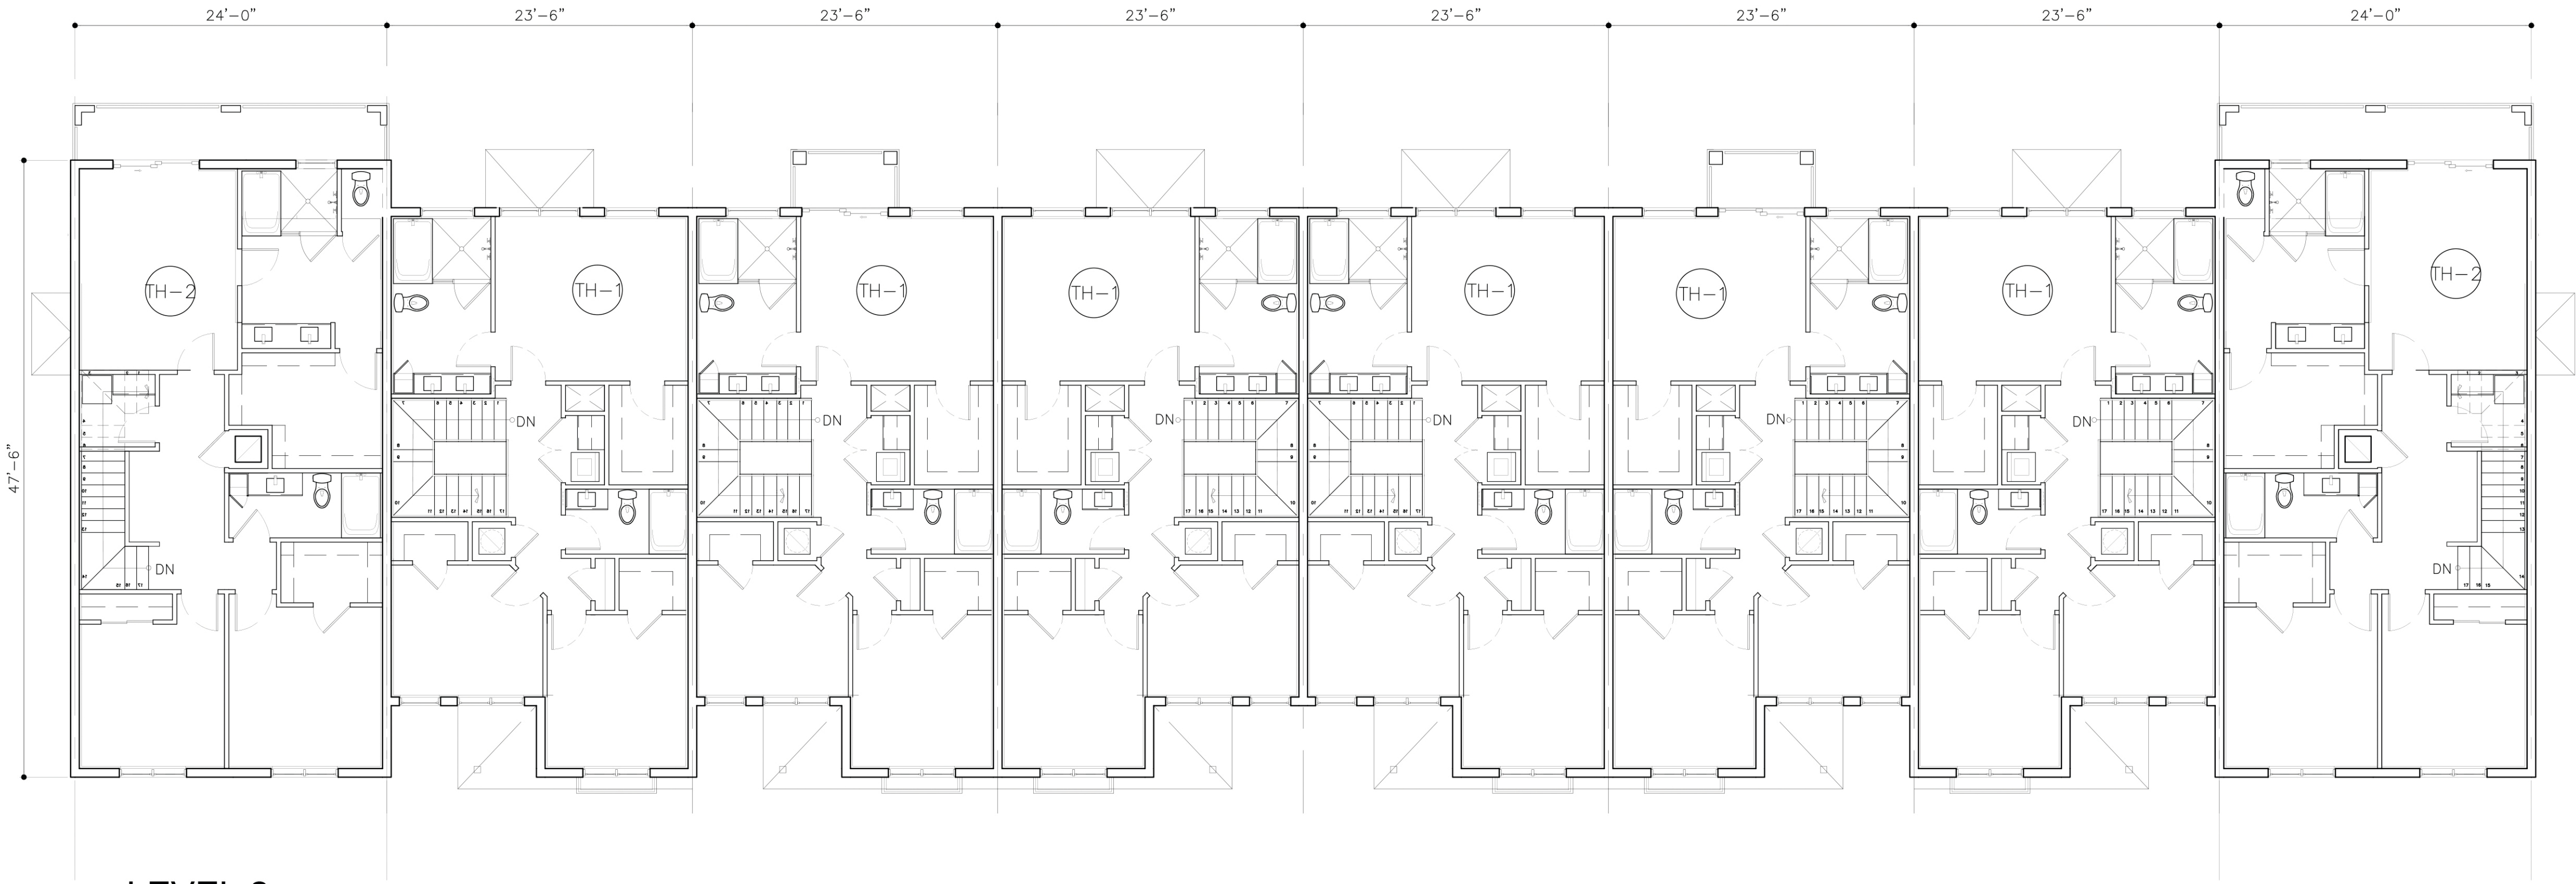

LEVEL 2

TOWNHOUSE TYPE II

2 STORIES
8 UNITS PER BUILDING
10 GARAGES

SCALE: 1/8" = 1'-0"

SPRAB SUBMITTAL 11/04/2020

ARCHITECT'S BUILDING CODE STATEMENT/ TO THE BEST OF THE ARCHITECT'S KNOWLEDGE THE PLANS AND SPECIFICATIONS COMPLY WITH THE FLORIDA BUILDING CODE SIXTH EDITION (2017) AND THE APPLICABLE FIRE SAFETY STANDARDS AS DETERMINED BY THE LOCAL AUTHORITY AND CHAPTER 633 FLORIDA STATUTES.

MSA ARCHITECTS, INC.
AAC000895
8850 SW 74th COURT
SUITE 153
MIAMI, FL 33156
(305) 273-9911

FOR:
PARKS @ DELRAY
13TH FLOOR INVESTMENTS
LOCATED AT:
DELRAY BEACH, FLORIDA

BEATRIZ M. HERNANDEZ
AR0094576

DRAWN
DATE
SCALE
JOB NO.
SHEET TITLE:

04/10/2020
AS SHOWN
1890.PRJ
TOWNHOUSE TYPE II

SHEET NUMBER:
TH-2.2.1