



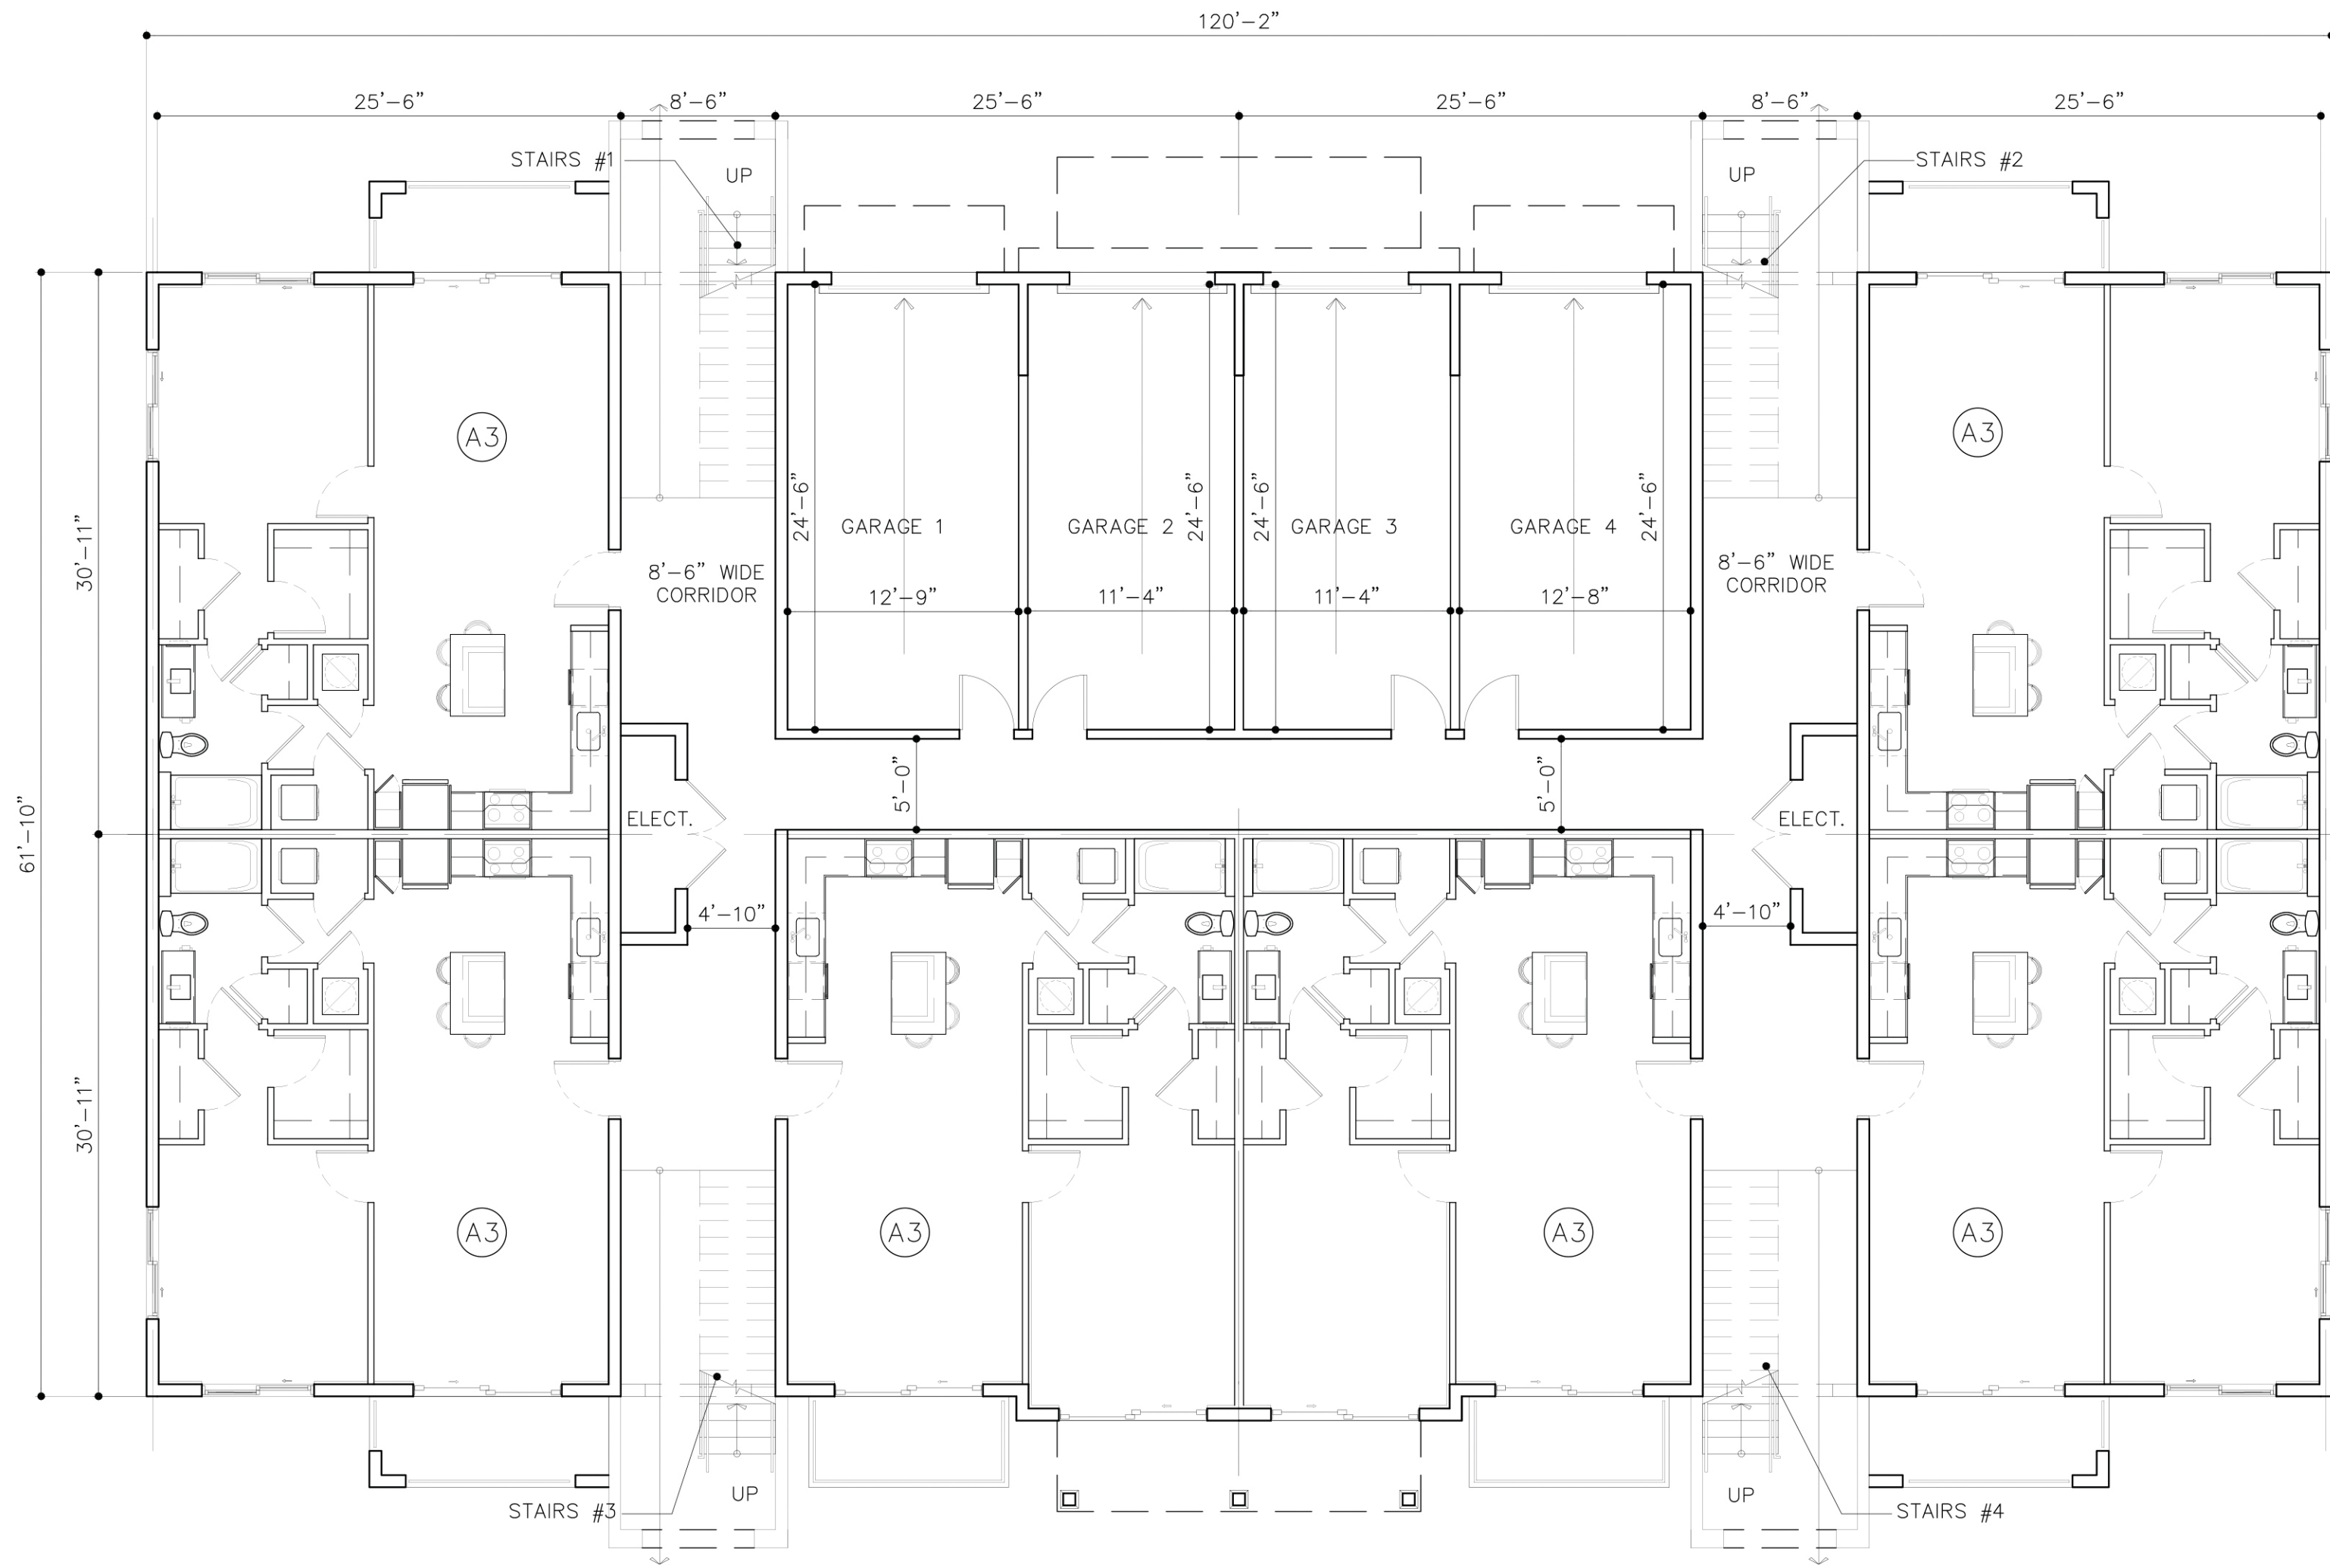

LEVEL 1  
6 UNITS

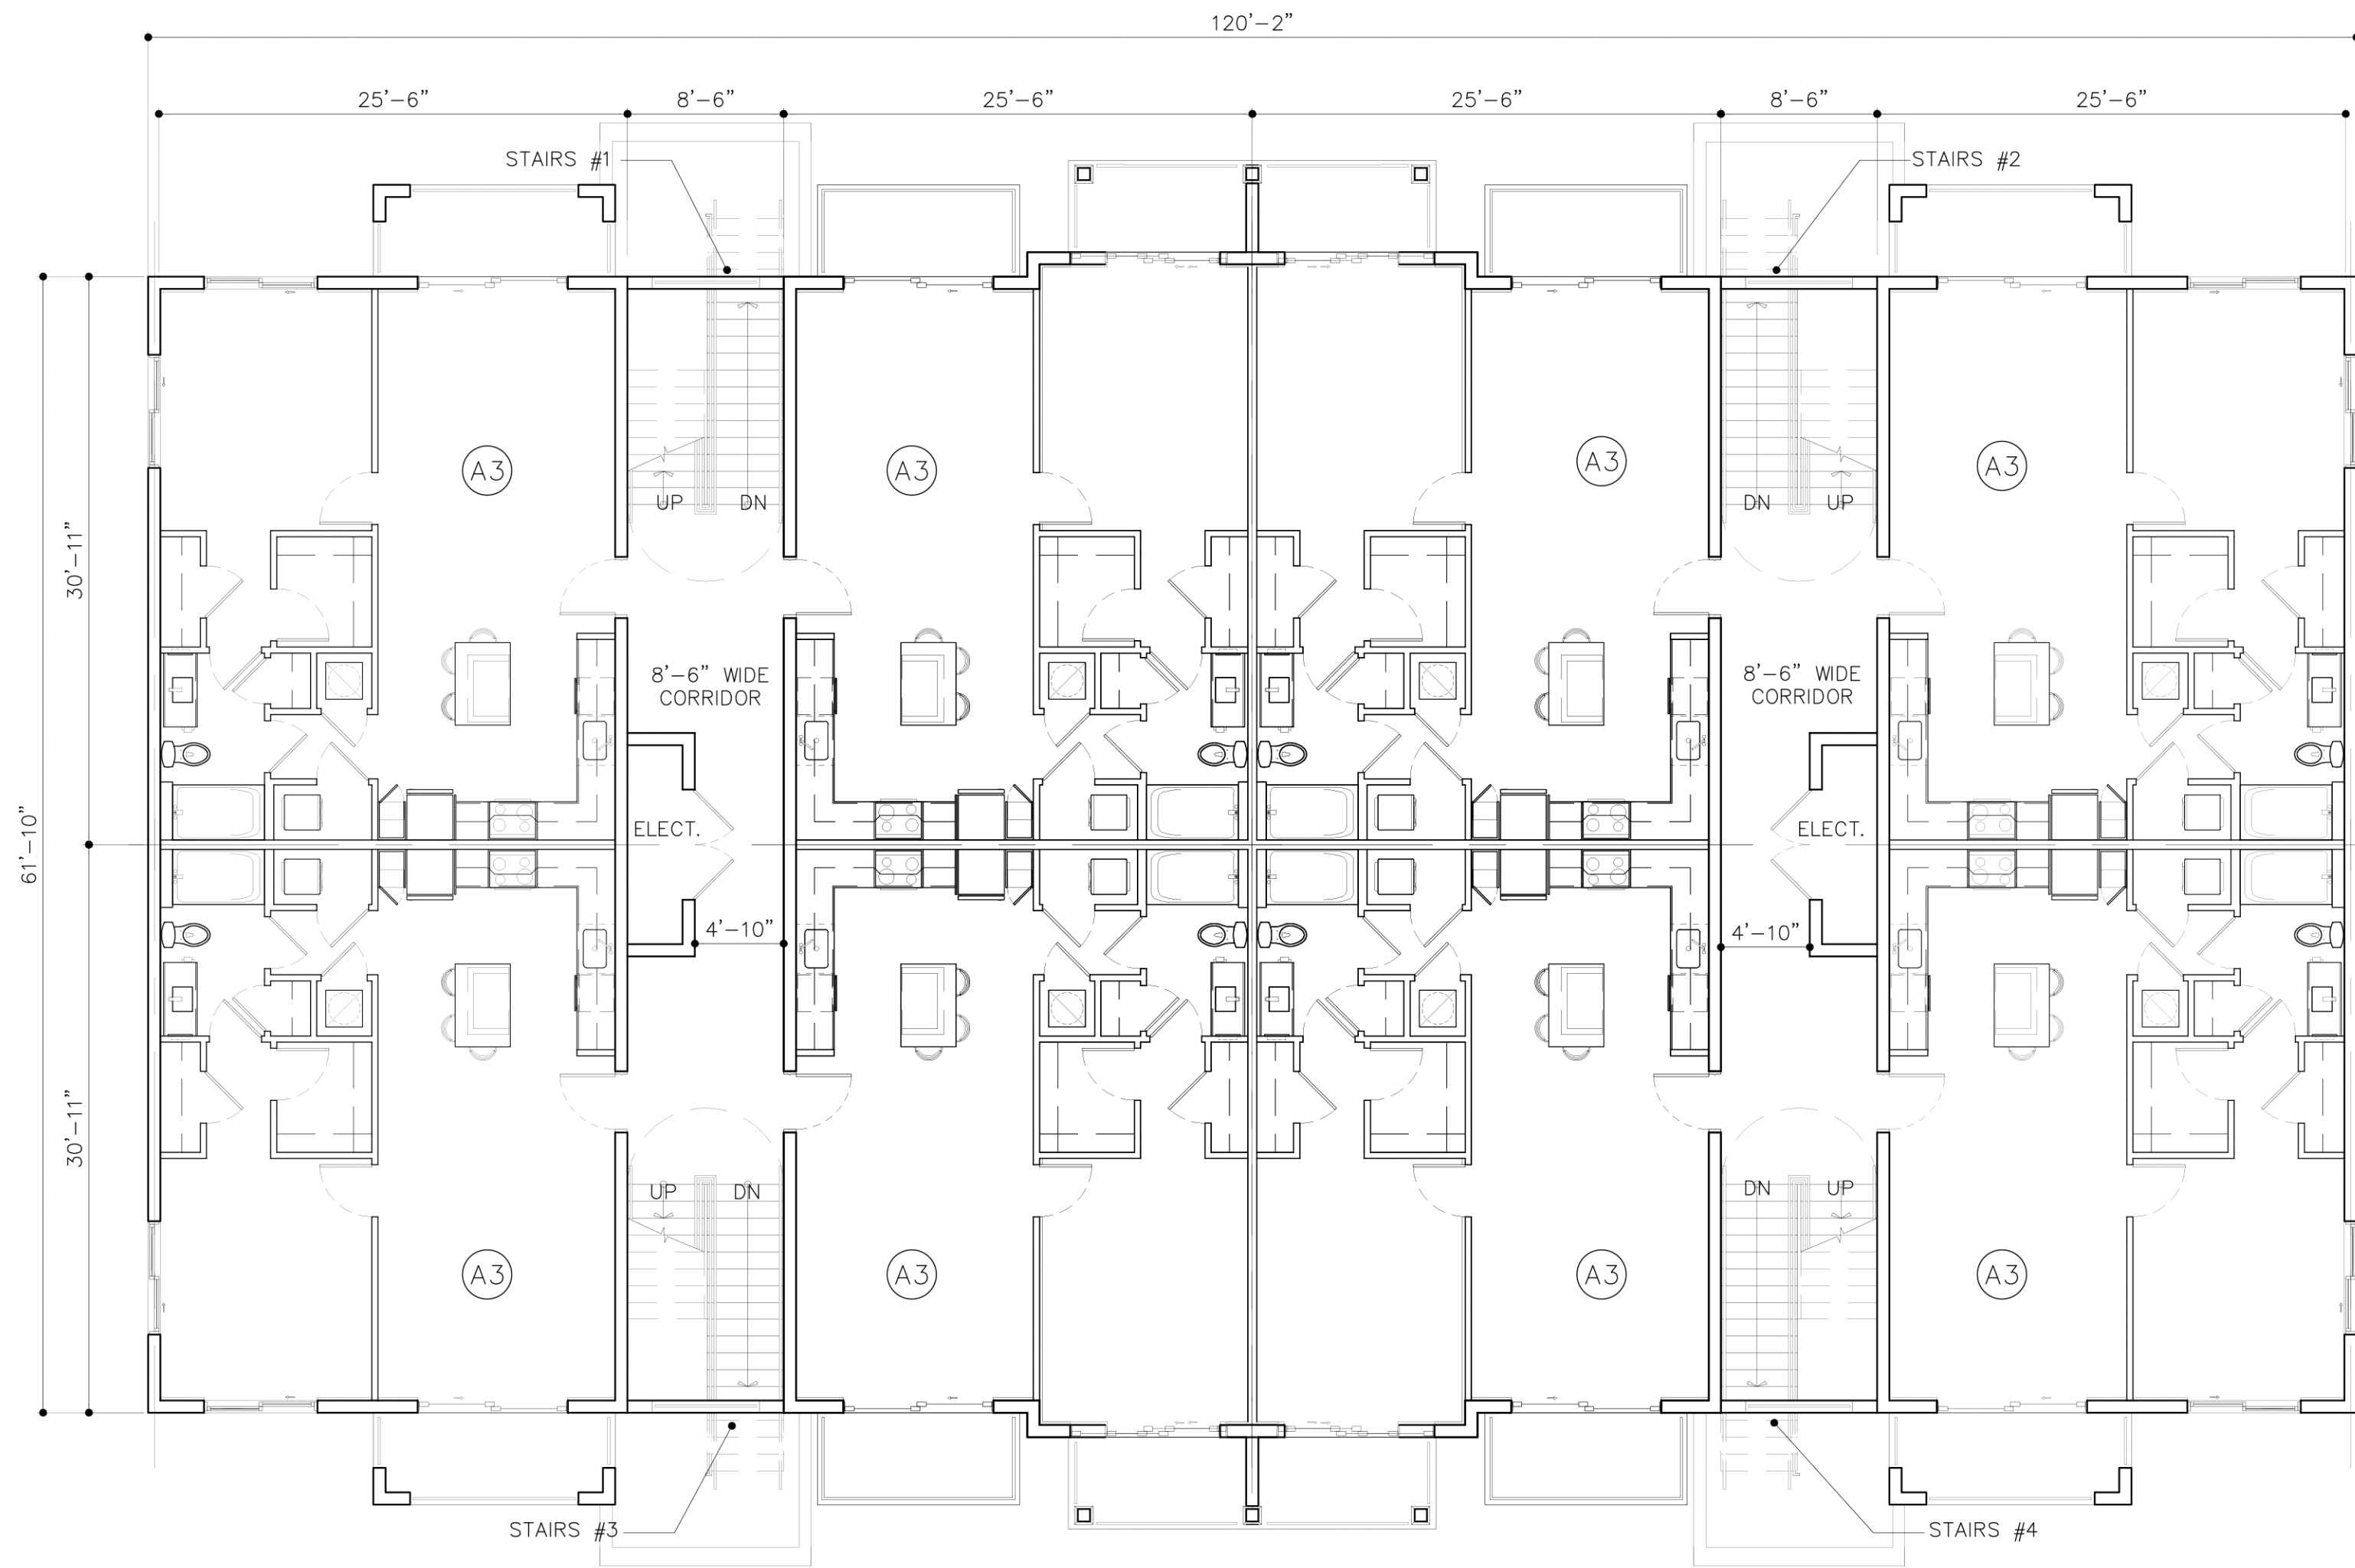

LEVEL 2  
8 UNITS

BUILDING TYPE I

3 STORIES  
22 UNITS—PER BLDG  
4 GARAGES—PER BLDG

SCALE: 1/8" = 1'-0"

SPRAB SUBMITTAL 11/04/2020

ARCHITECT'S BUILDING CODE STATEMENT/ TO THE BEST OF THE ARCHITECT'S KNOWLEDGE THE PLANS AND SPECIFICATIONS COMPLY WITH THE FLORIDA BUILDING CODE SIXTH EDITION (2017) AND THE APPLICABLE FIRE SAFETY STANDARDS AS DETERMINED BY THE LOCAL AUTHORITY AND CHAPTER 633 FLORIDA STATUTES.

MSA ARCHITECTS, INC.  
AAC000895  
8950 SW 74th COURT  
SUITE 1513  
MIAMI, FLORIDA 33156  
(305) 273-9911

ARCHITECTS  
ARCHITECTURE & PLANNING

FOR: PARKS @ DELRAY  
13TH FLOOR INVESTMENTS  
LOCATED AT:  
DELRAY BEACH, FLORIDA

BEATRIZ M. HERNANDEZ  
AR0094576

DRAWN  
DATE  
SCALE  
JOB NO.  
SHEET TITLE:

04/10/2020  
AS SHOWN  
1890.PRJ  
BUILDING TYPE I

SHEET NUMBER:  
A-2.1.1

BY