



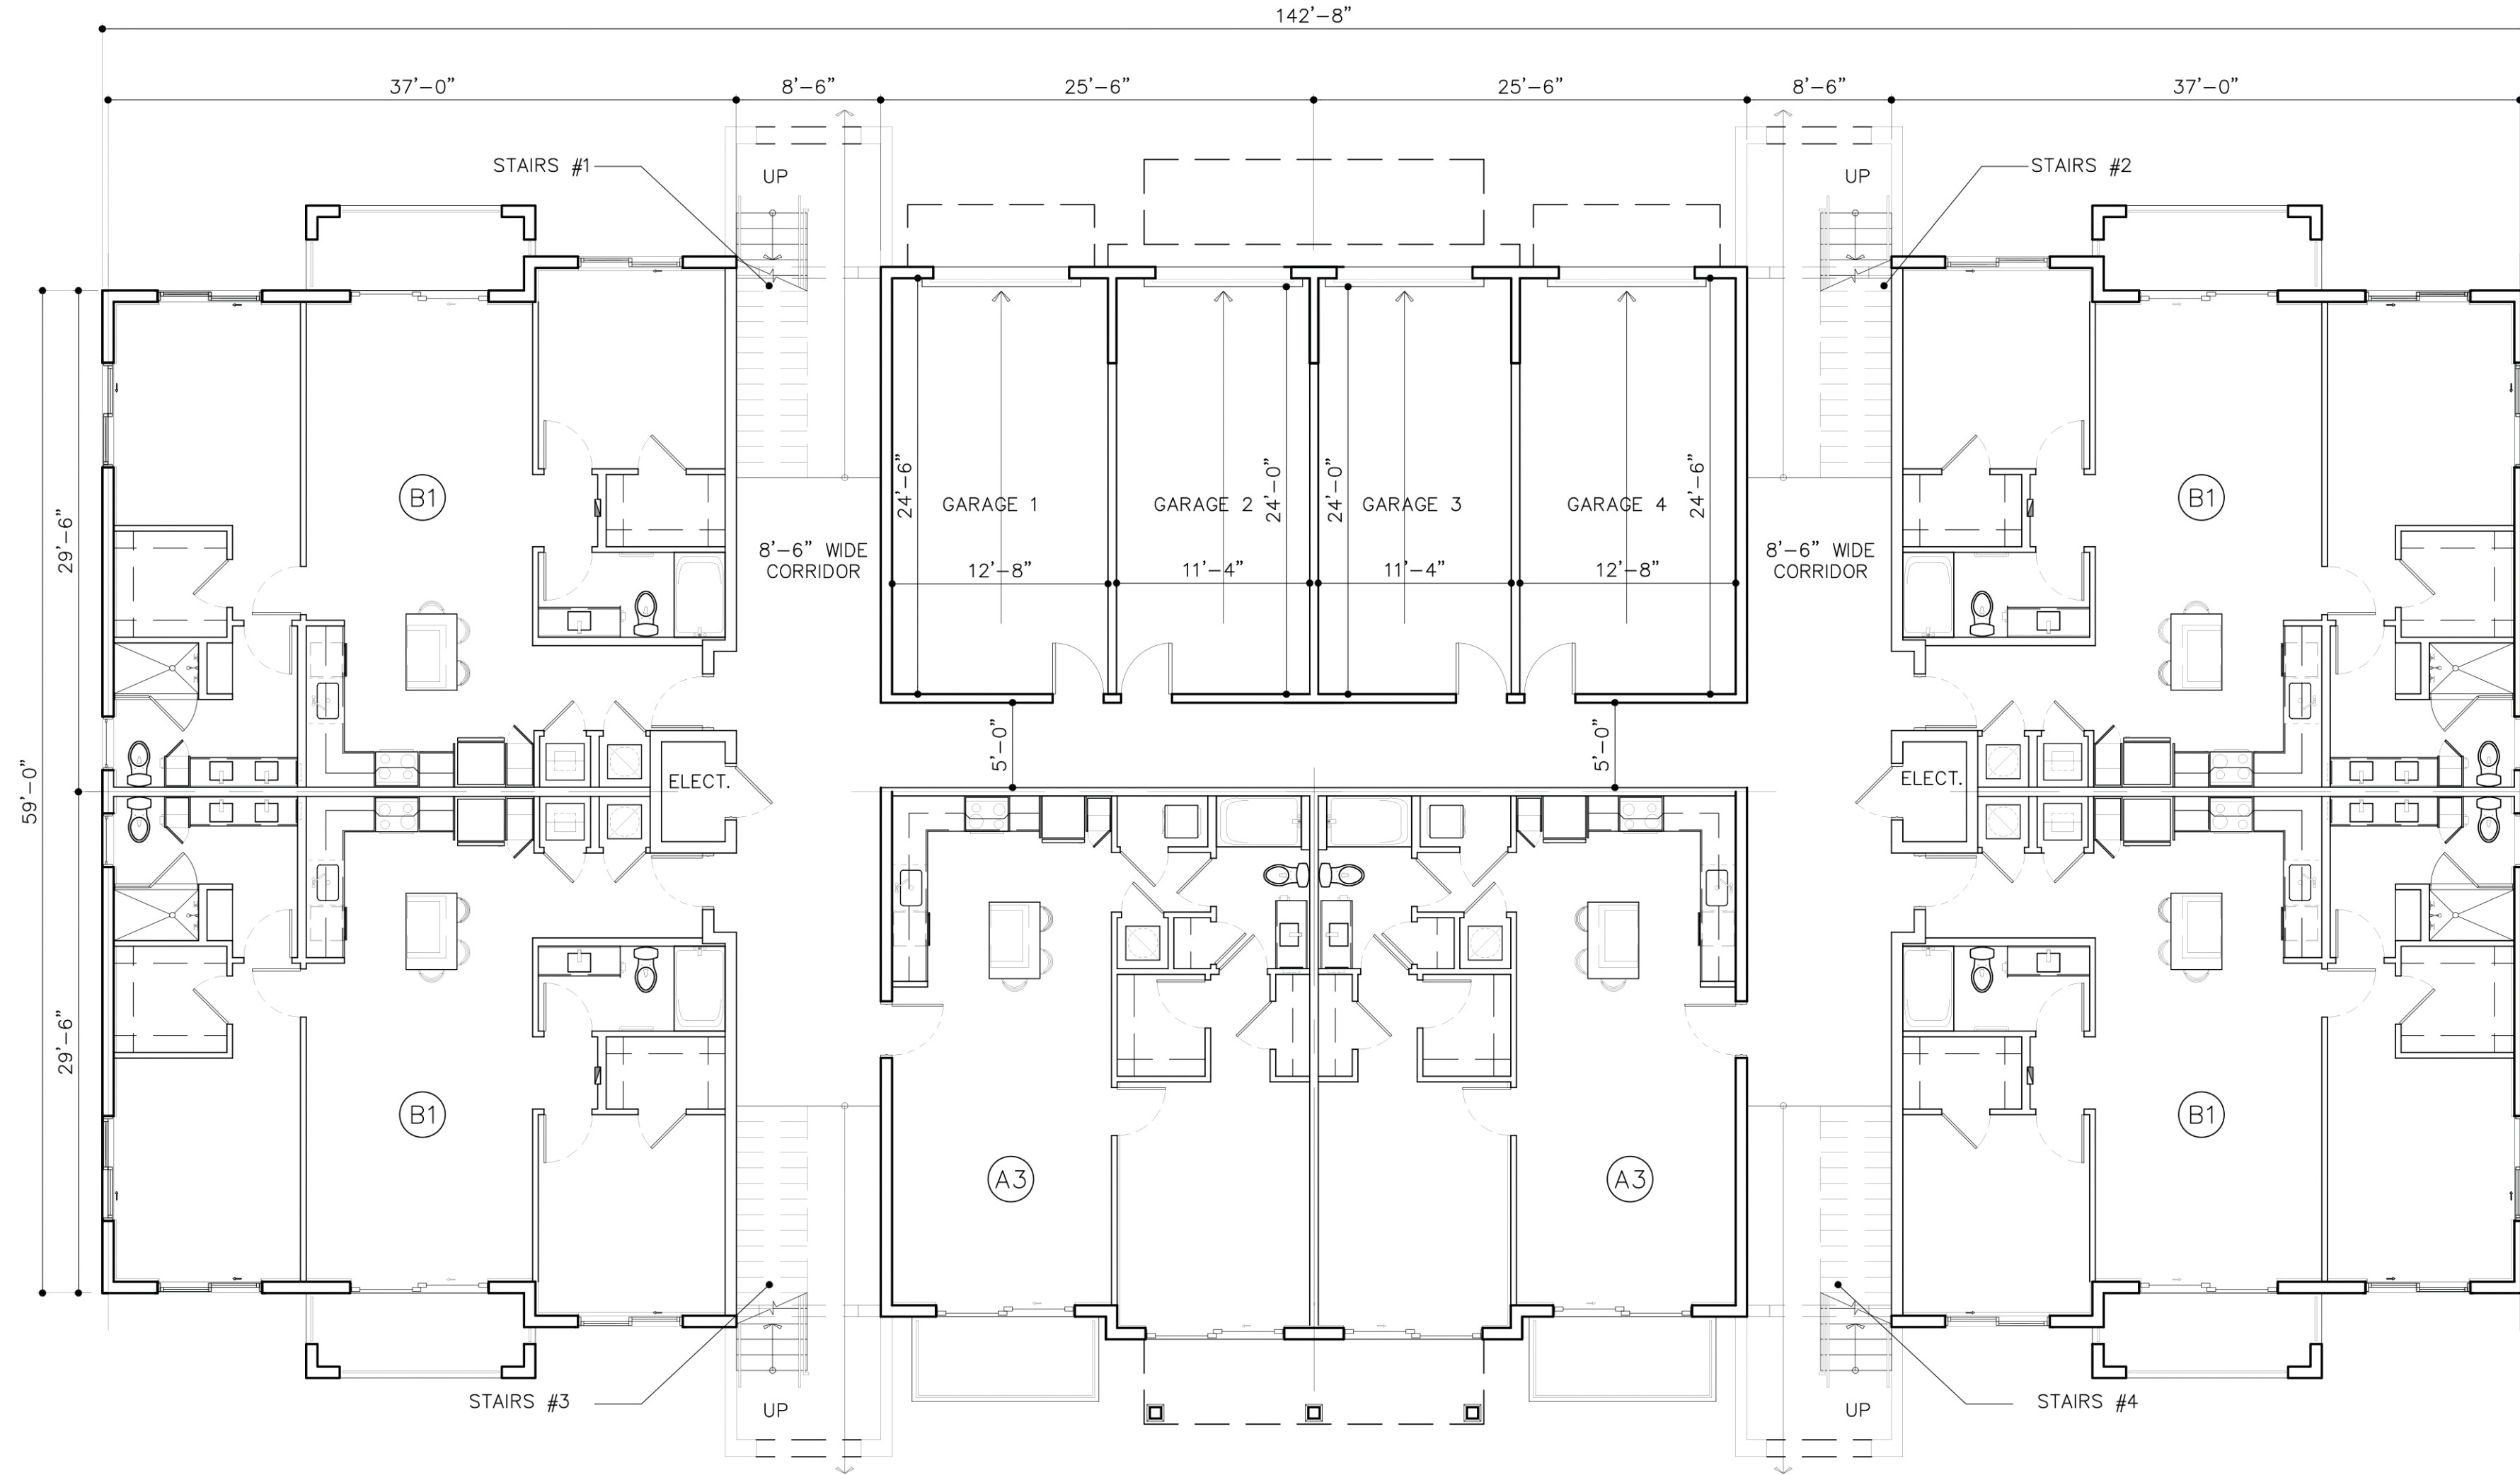

LEVEL 1

6 UNITS

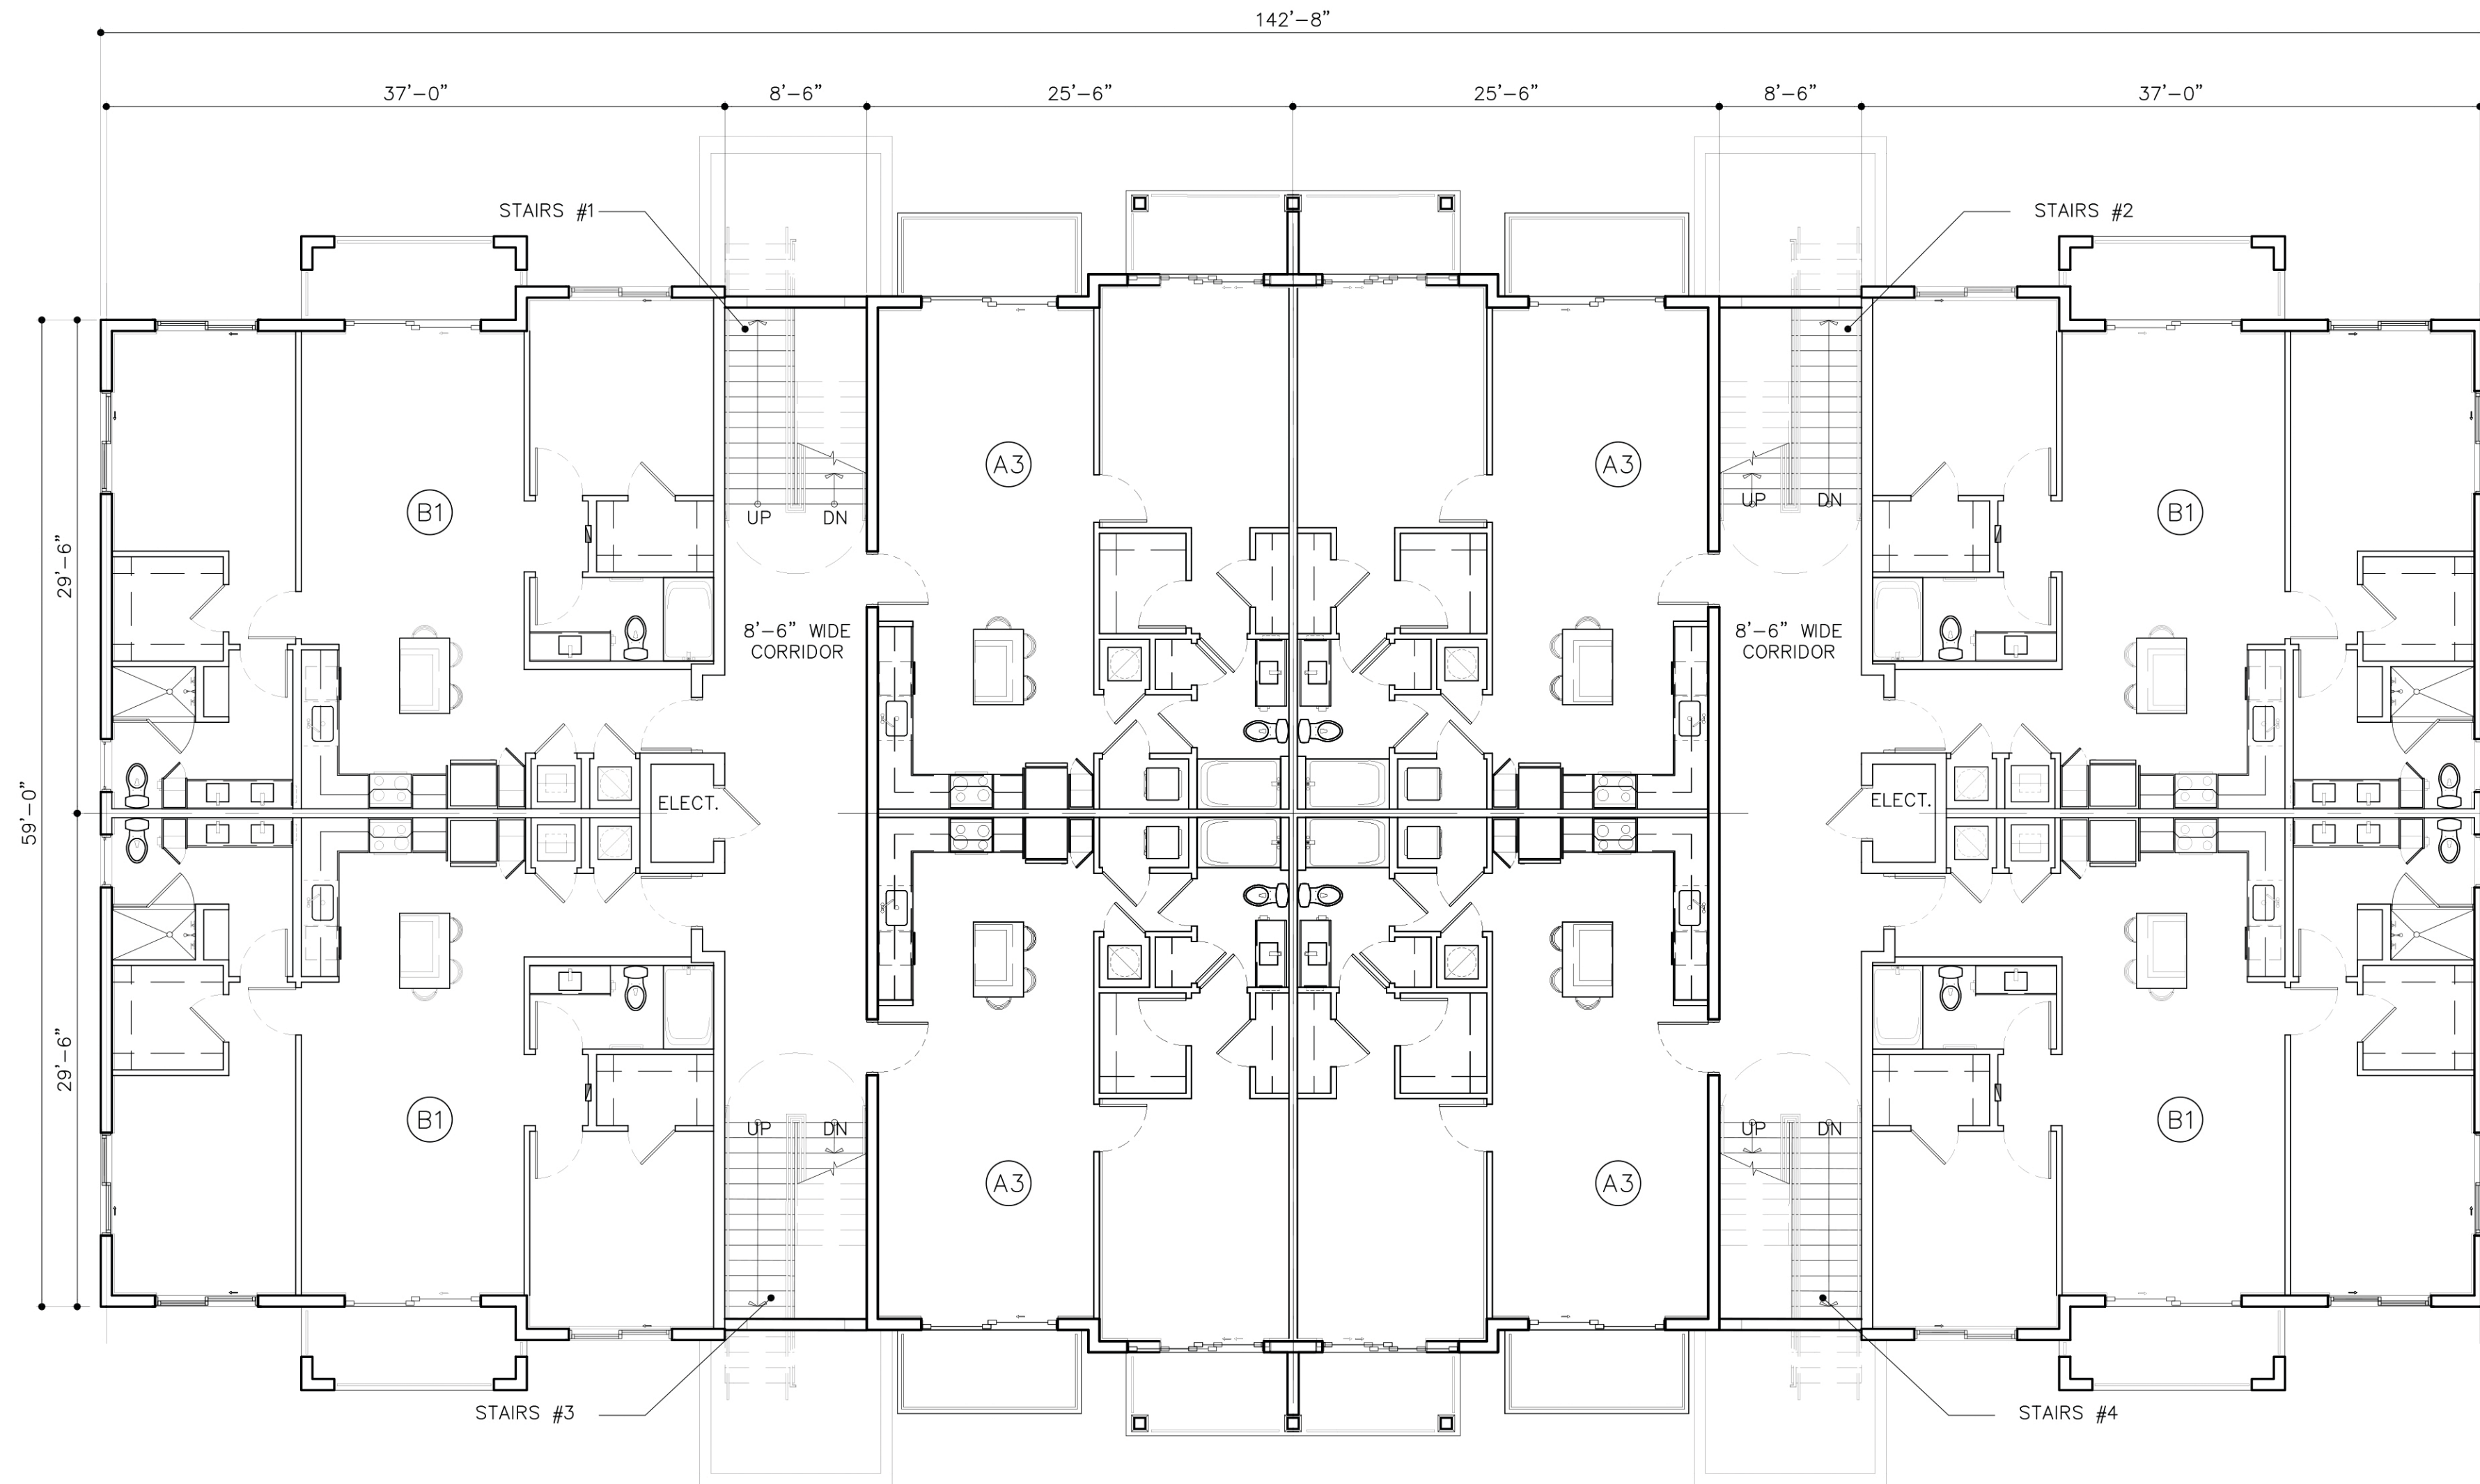

LEVEL 2

8 UNITS

BUILDING TYPE II

3 STORIES
22 UNITS-PER BLDG
4 GARAGES-PER BUILDING

SCALE: 1/8" = 1'-0"

SPRAB SUBMITTAL 11/04/2020

ARCHITECT'S BUILDING CODE STATEMENT/ TO THE BEST OF THE ARCHITECT'S KNOWLEDGE THE PLANS AND SPECIFICATIONS COMPLY WITH THE FLORIDA BUILDING CODE SIXTH EDITION (2017) AND THE APPLICABLE FIRE SAFETY STANDARDS AS DETERMINED BY THE LOCAL AUTHORITY AND CHAPTER 633 FLORIDA STATUTES.		BY
MSA ARCHITECTS ARCHITECTURE & PLANNING		
MSA ARCHITECTS, INC. AAC000895 8950 SW 74th COURT SUITE 153 BOCA RATON, FLORIDA 33156 (305) 273-9911		
FOR: PARKS @ DELRAY 13TH FLOOR INVESTMENTS LOCATED AT: DELRAY BEACH, FLORIDA		
BEATRIZ M. HERNANDEZ AR0094576		
DRAWN DATE 04/10/2020 SCALE AS SHOWN JOB NO. 1890.PRJ SHEET TITLE: BUILDING TYPE II SHEET NUMBER: A-2.2.1		