


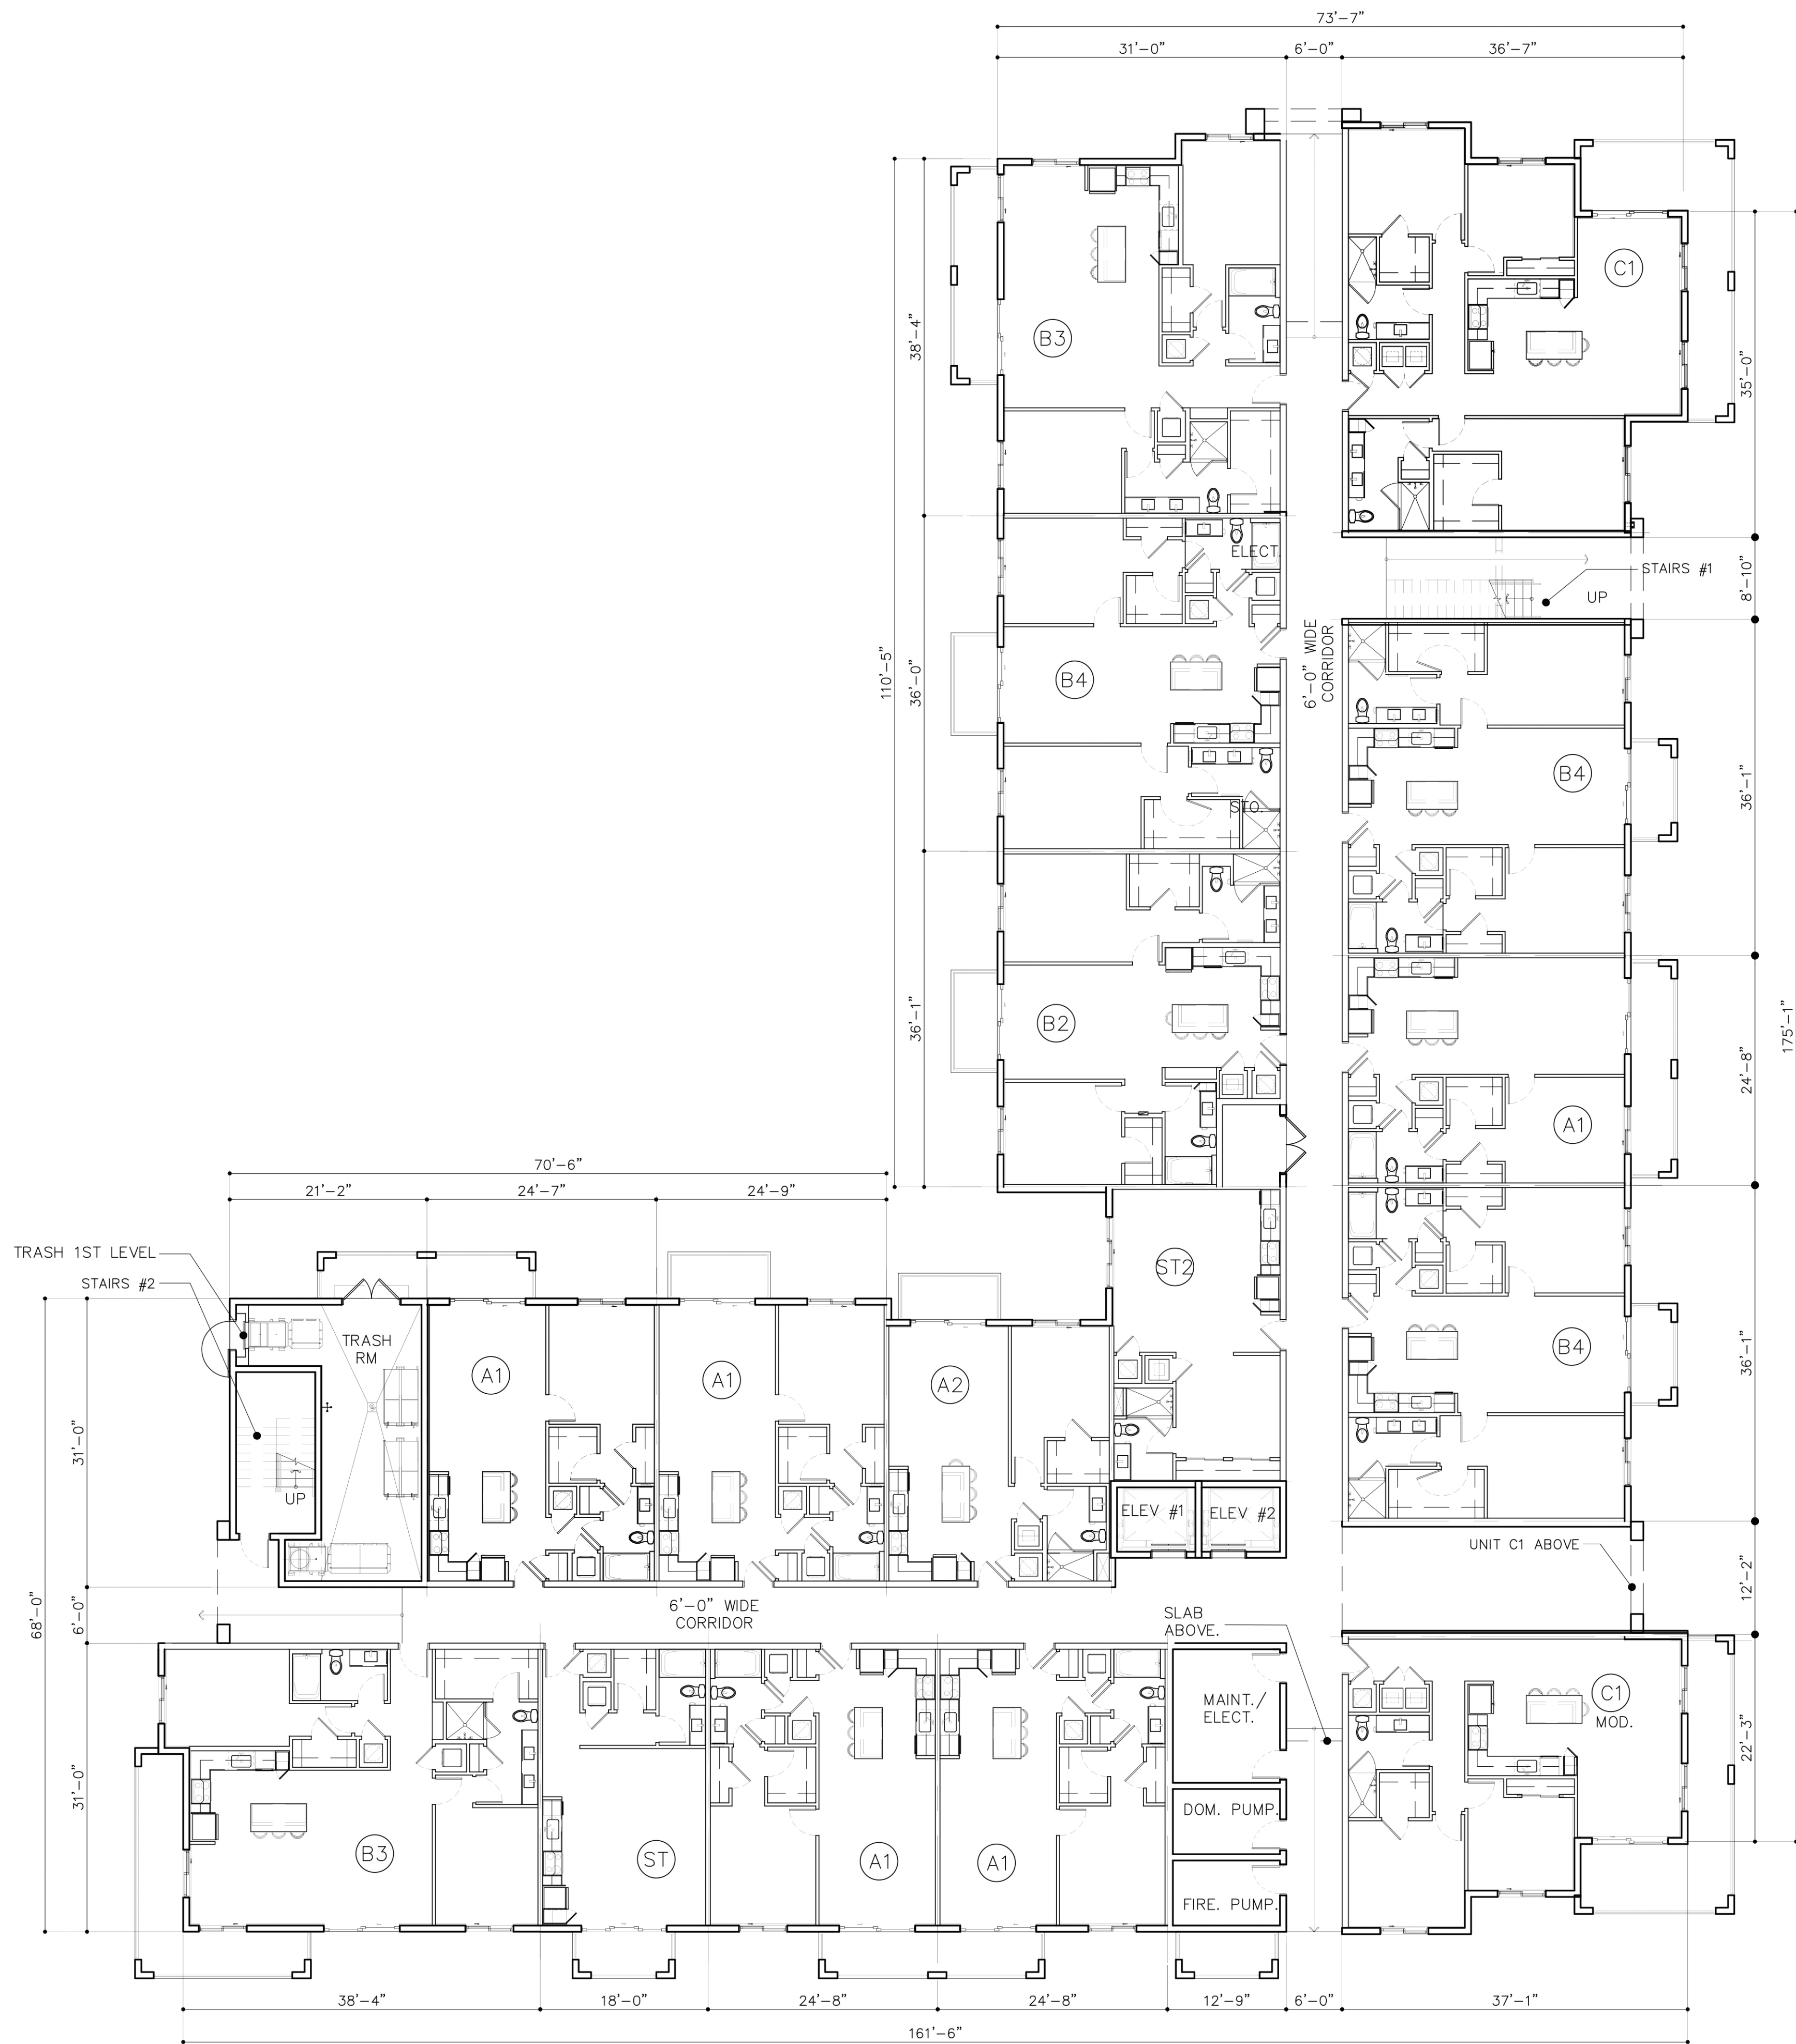

LEVEL 1

16 UNITS

BUILDING TYPE IV

5 STORIES
80 UNITS-PER BLDG

SCALE: 3/32" = 1'-0"

SPRAB SUBMITTAL 11/04/2020

ARCHITECT'S BUILDING CODE STATEMENT/ TO THE BEST OF THE ARCHITECT'S KNOWLEDGE THE PLANS AND SPECIFICATIONS COMPLY WITH THE FLORIDA BUILDING CODE SIXTH EDITION (2017) AND THE APPLICABLE FIRE SAFETY STANDARDS AS DETERMINED BY THE LOCAL AUTHORITY AND CHAPTER 633 FLORIDA STATUTES.

MSA
ARCHITECTS
ARCHITECTURE & PLANNING

FOR: 13TH FLOOR INVESTMENTS
LOCATED AT: DELRAY BEACH, FLORIDA

BEATRIZ M. HERNANDEZ
AR0094576

MSA ARCHITECTS, INC.
AAC000895
8950 SW 74th COURT
SUITE 1513
MIAMI, FLORIDA 33156
(305) 273-9911

DRAWN
DATE 04/10/2020
SCALE AS SHOWN
JOB NO. 1890,PRJ
SHEET TITLE:
BUILDING TYPE IV
SHEET NUMBER:
A-2.4.1

BY