


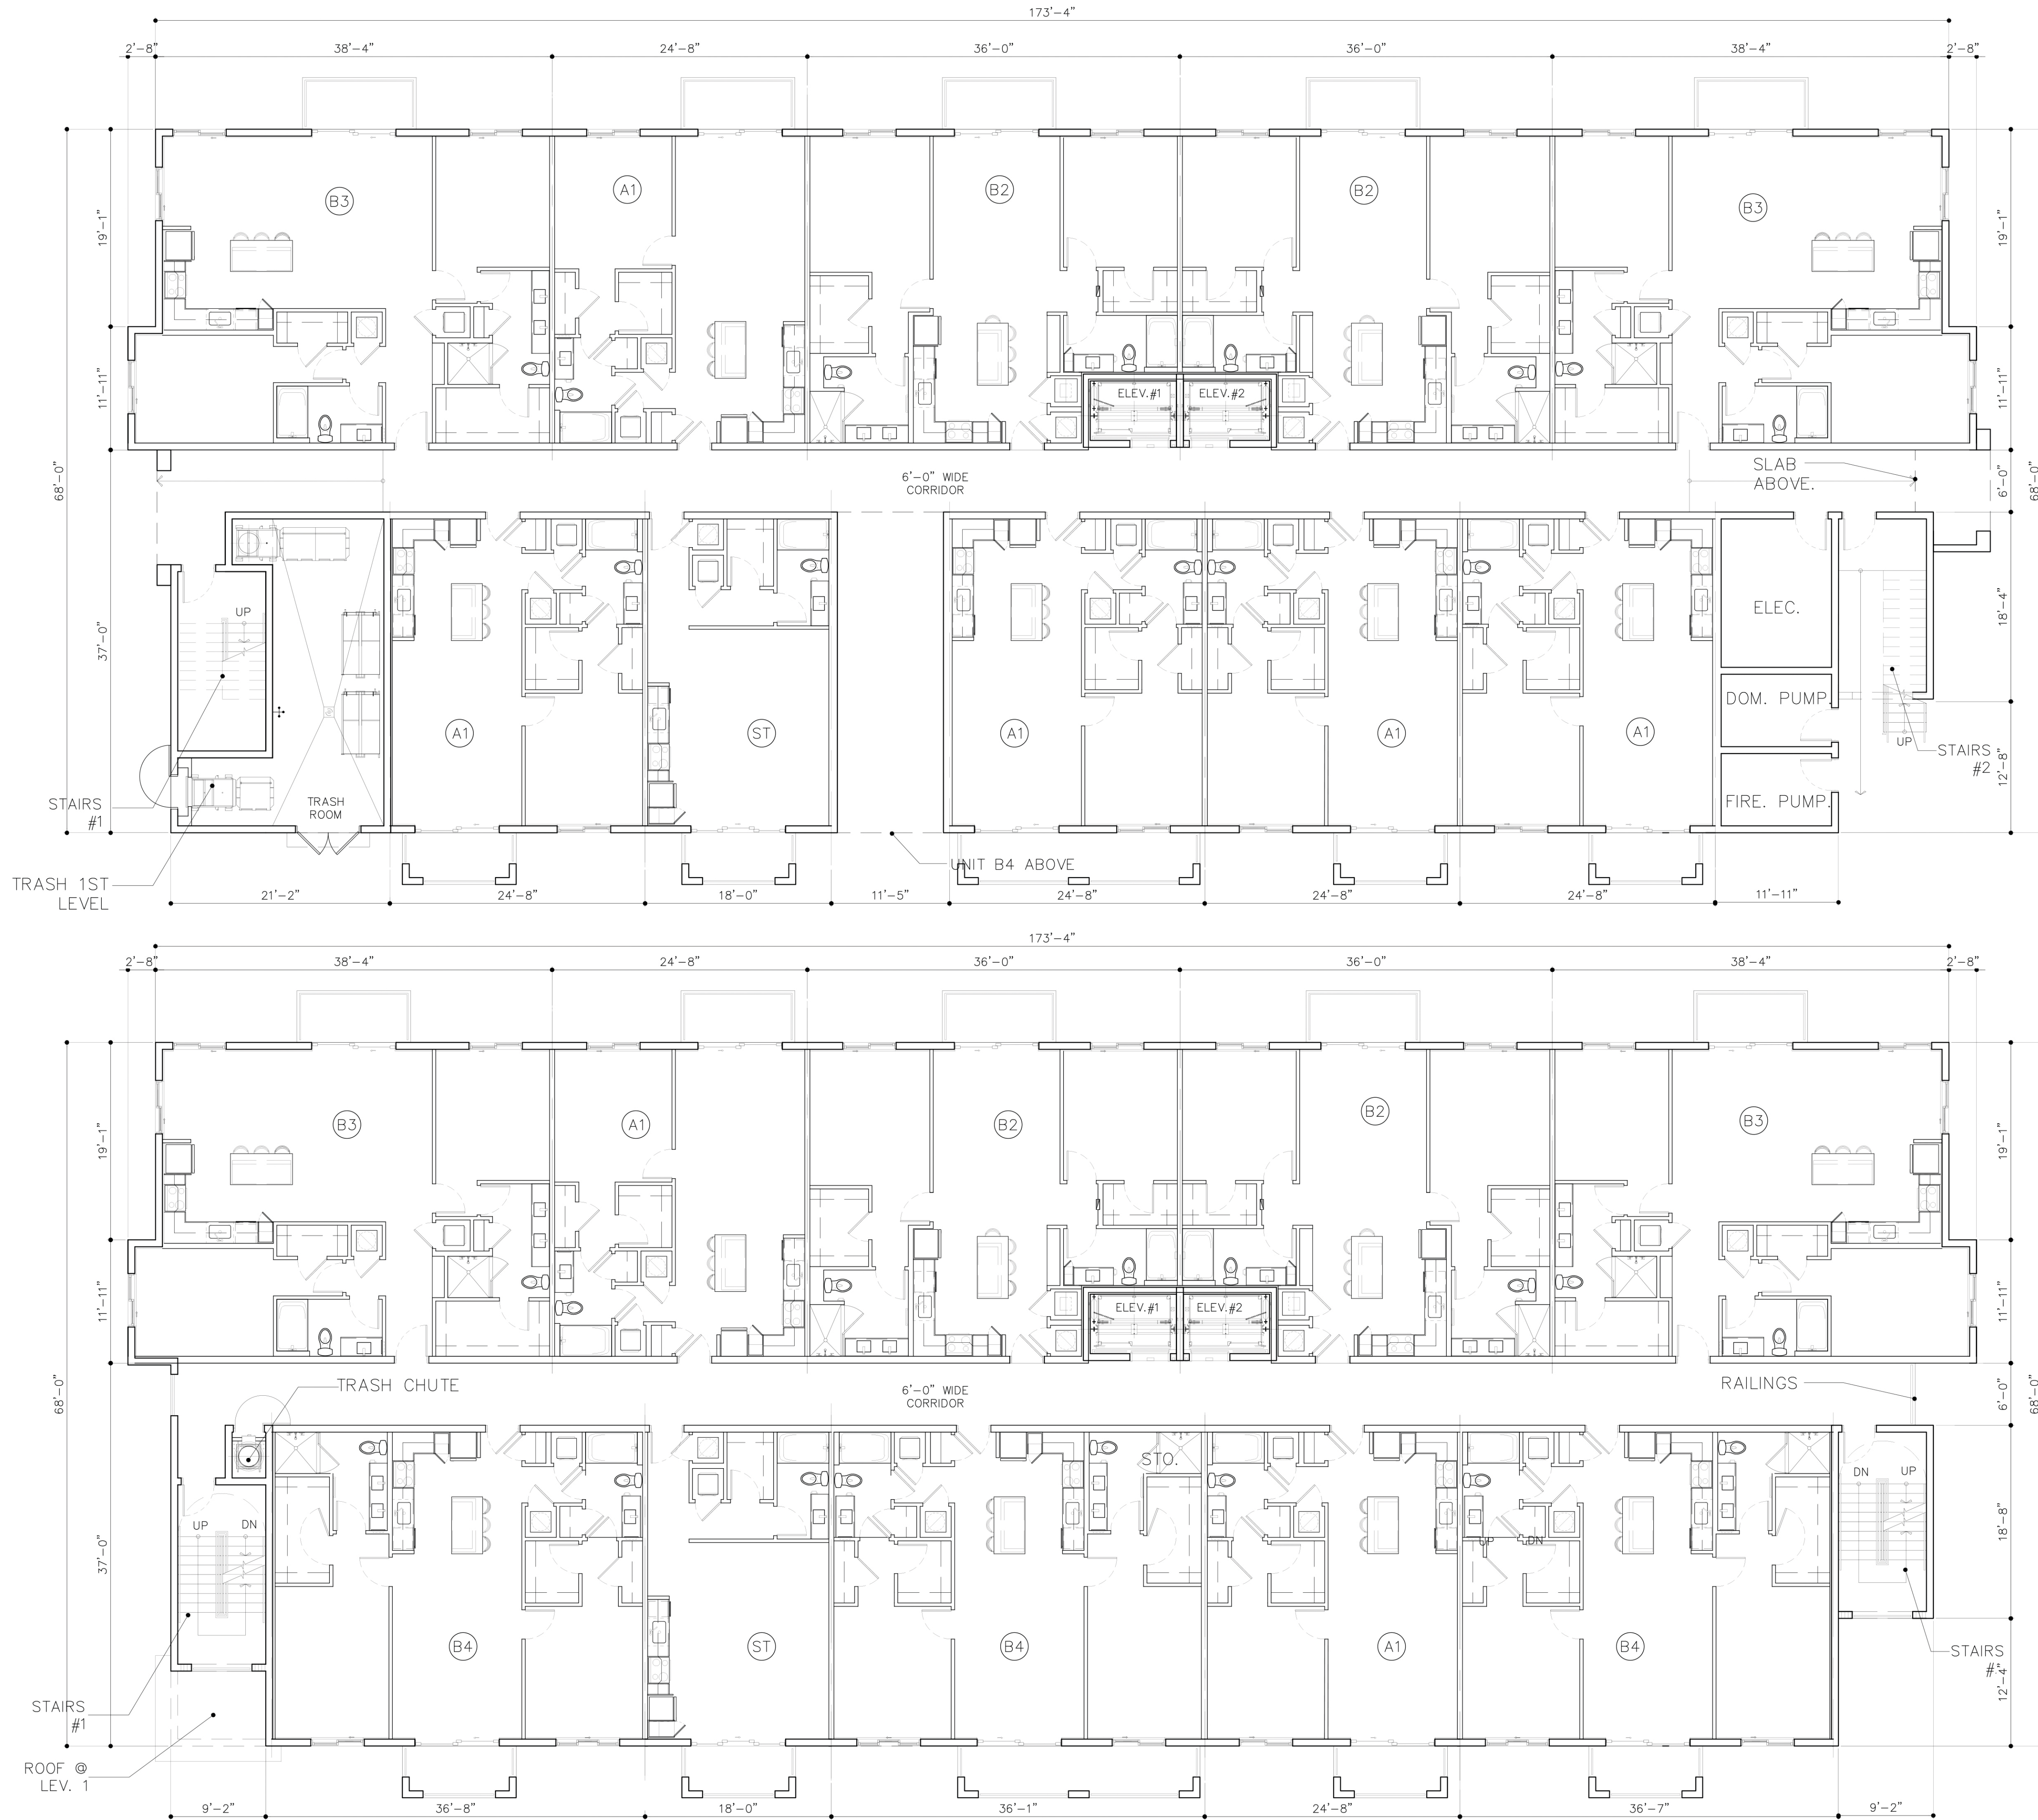

LEVEL 1

10 UNITS

LEVEL 2-4

10 UNITS X 3 LEV = 30 UNITS

BUILDING TYPE V

5 STORIES
50 UNITS-PER BLDG

SCALE: 1/8" = 1'-0"

SPRAB SUBMITTAL 11/04/2020

ARCHITECT'S BUILDING CODE STATEMENT/ TO THE BEST OF THE ARCHITECT'S KNOWLEDGE THE PLANS AND SPECIFICATIONS COMPLY WITH THE FLORIDA BUILDING CODE SIXTH EDITION (2017) AND THE APPLICABLE FIRE SAFETY STANDARDS AS DETERMINED BY THE LOCAL AUTHORITY AND CHAPTER 633 FLORIDA STATUTES.		BY
MSA ARCHITECTS, INC. AAC0000895 8950 SW 74th COURT SUITE 1513 MIAMI, FLORIDA 33156 (305) 273-9811		
PARKS @ DELRAY FOR: 13TH FLOOR INVESTMENTS LOCATED AT: DELRAY BEACH, FLORIDA		
BEATRIZ M. HERNANDEZ AR0094576		
MSA ARCHITECTS ARCHITECTURE & PLANNING COPYRIGHT © 2020. MSA ARCHITECTS AND ITS ASSOCIATES, INC. AND ITS OFFICES ARE THE LEGAL PROPERTY OF AND ALL RIGHTS ARE RESERVED BY THE ARCHITECT. THEIR USE FOR REPRODUCTION, CONSTRUCTION, OR DISTRIBUTION IS PROHIBITED UNLESS AUTHORIZED IN WRITING BY THE ARCHITECT.		
DRAWN DATE 04/10/2020 SCALE AS SHOWN JOB NO. 1890.PRJ SHEET TITLE: BUILDING TYPE V SHEET NUMBER: A-2.5.1		