KCA Design Group, Inc. - Architect/Contractor


5th Aveune Square Townhouse

Gray Structural Projections
around Balconies

Gray Eyebrows

Mill Finish Handrail
Lt Gray Tint Glass

White Mainfield Color

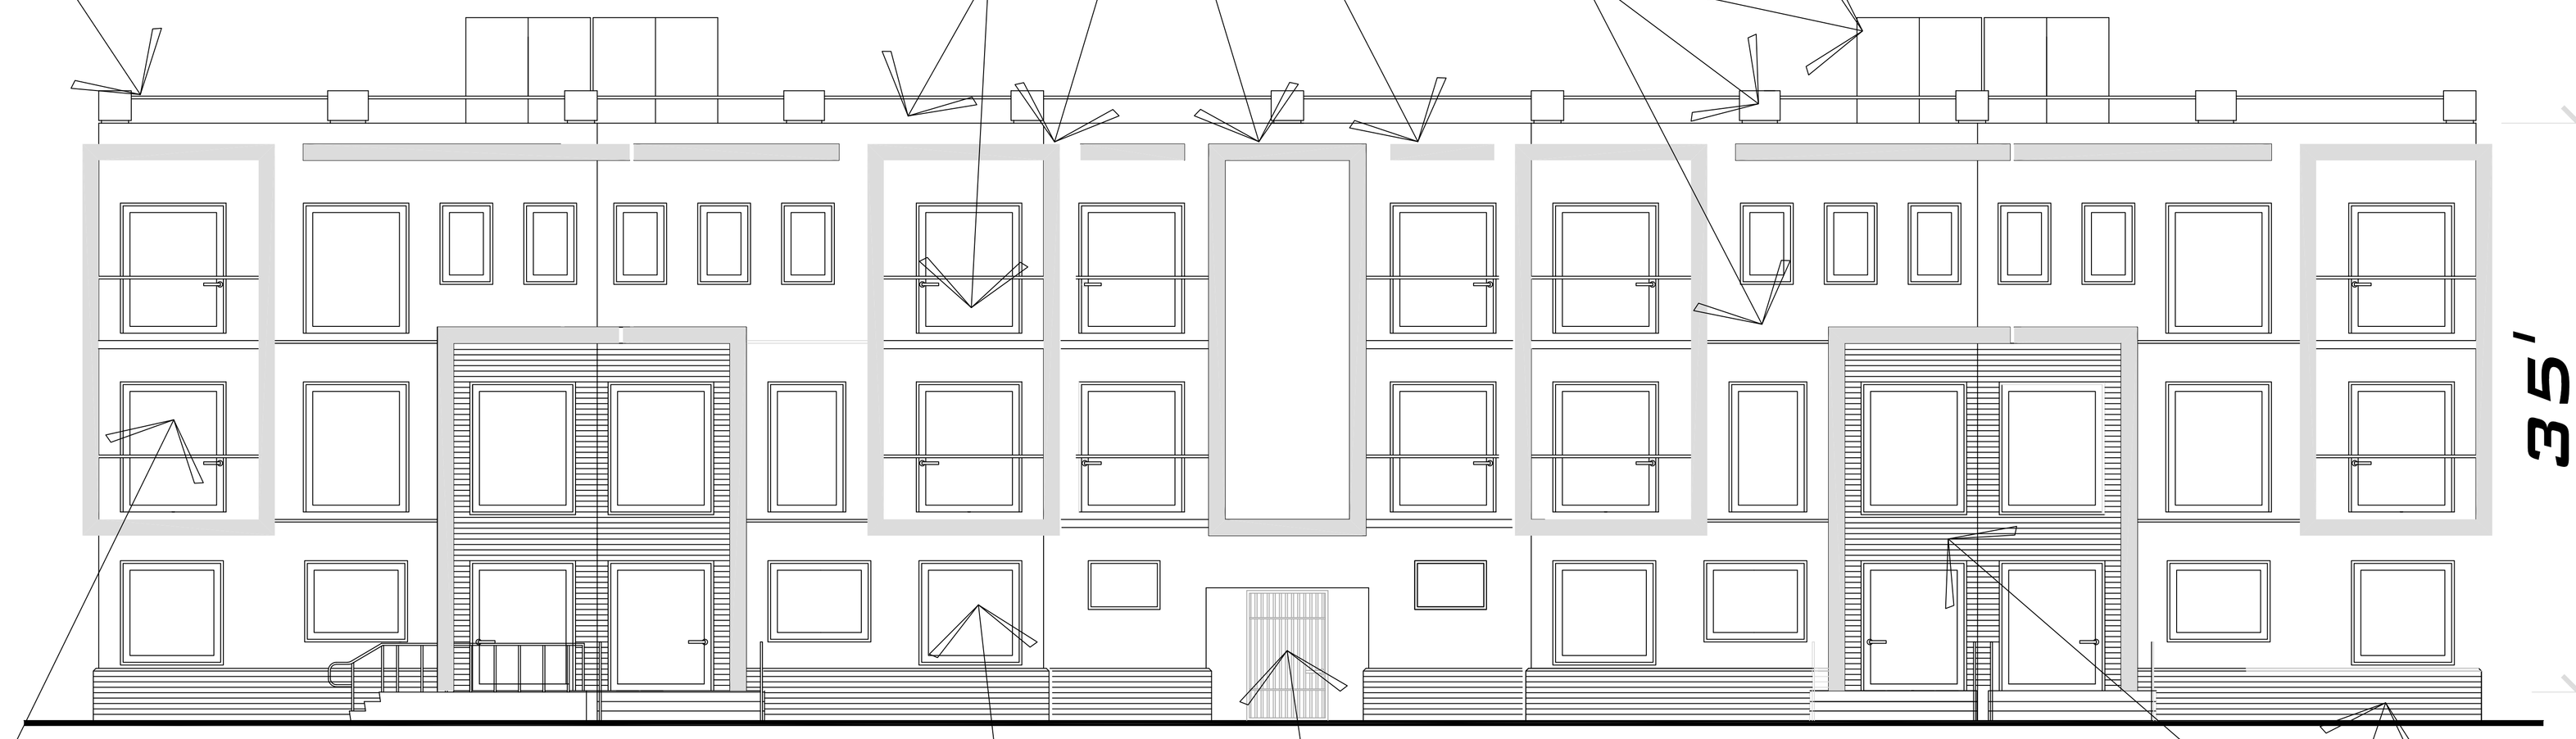

Lt Gray Tint Windows
and Doors

Mill Finish Gate
Three Gray Stone Blends

Front Elevation - Four Units

KCA Design Group, Inc.
Architecture, Design, & Planning Organization - Lic. No. AA0003330
Keith D. Chambers, R.A.
President - AR 13376
Telephone (561) 361-0677 - Fax (561) 999-0007
E-mail: Keith@kcadesigngroup.com - Cell: (561) 289-2015
4800 N Federal Highway - Suite 205B - Boca Raton, FL 33431

5TH AVENUE SQUARE
HOLDINGS, LLC - ADDRESSES:
380 SE 5TH AVE., 374 SE 5TH AVE., 366 SE 5TH AVE.
& 334 SE 5TH AVE., DELRAY BEACH
PALM BEACH COUNTY, FL

DRAWN
KDC
DATE
1/12/16
SCALE
AS SHOWN
JOB NO.
15013
REVISIONS BY

SHT INFO
SHEET
A6a
OF SHEETS

FRONT ELEVATIONS- 4 UNITS