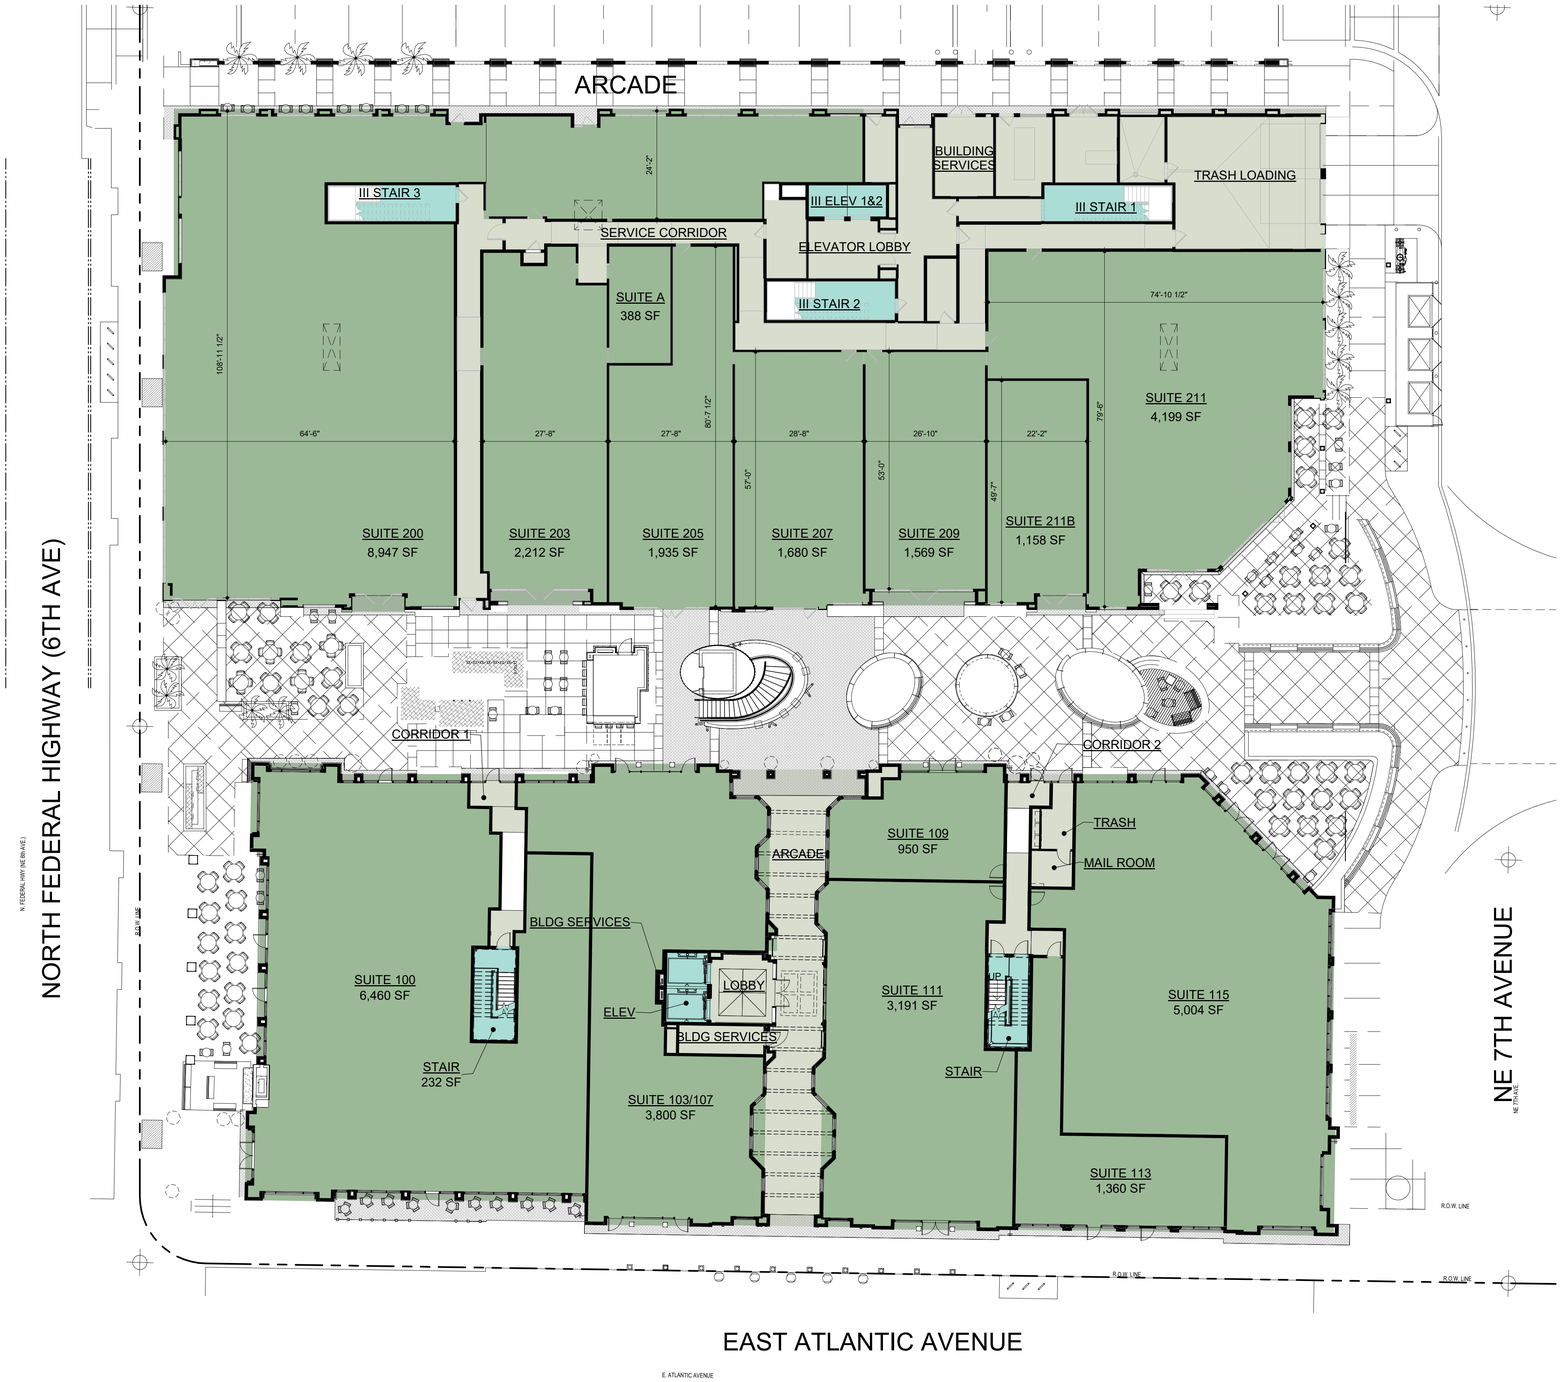

MERCHANDISING PLAN LEGEND

- BUILDING SERVICE AREAS
- MAJOR VERTICAL PENETRATIONS
- OCCUPANT AREAS

BUILDING I & BUILDING III - FIRST FLOOR

1/16" = 1'-0"

ATLANTIC CROSSING - BIII

06.11.21

217093

MERCHANDISING PLAN

A001

KEPHART
community ■ planning ■ architecture

6/11/2021 9:00:02 AM C:\Revit\Local\Files\217093_BUILDING 3_ChrisRosepink.rvt